

PP

APPROVAL RECORD

Planning Permission


Coimbatore

Coimbatore district, Tamil Nadu


APPROVAL TYPE
Building PlanISSUING AUTHORITY
DTCPPURPOSE
Residential

The approval as the planning authority issued it, reproduced in full behind this page.


An approval speaks to what was sanctioned, not to what was built. Completion is a separate record.

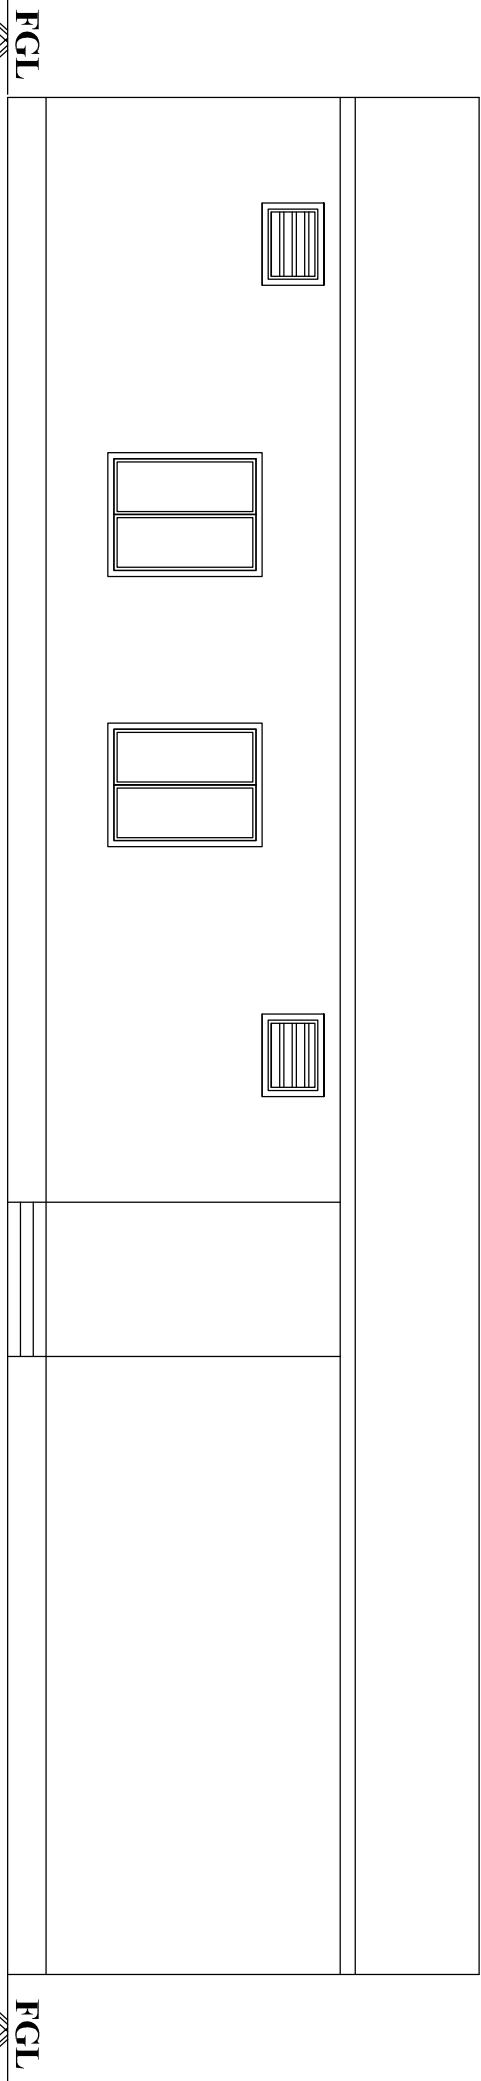

FRONT ELEVATION

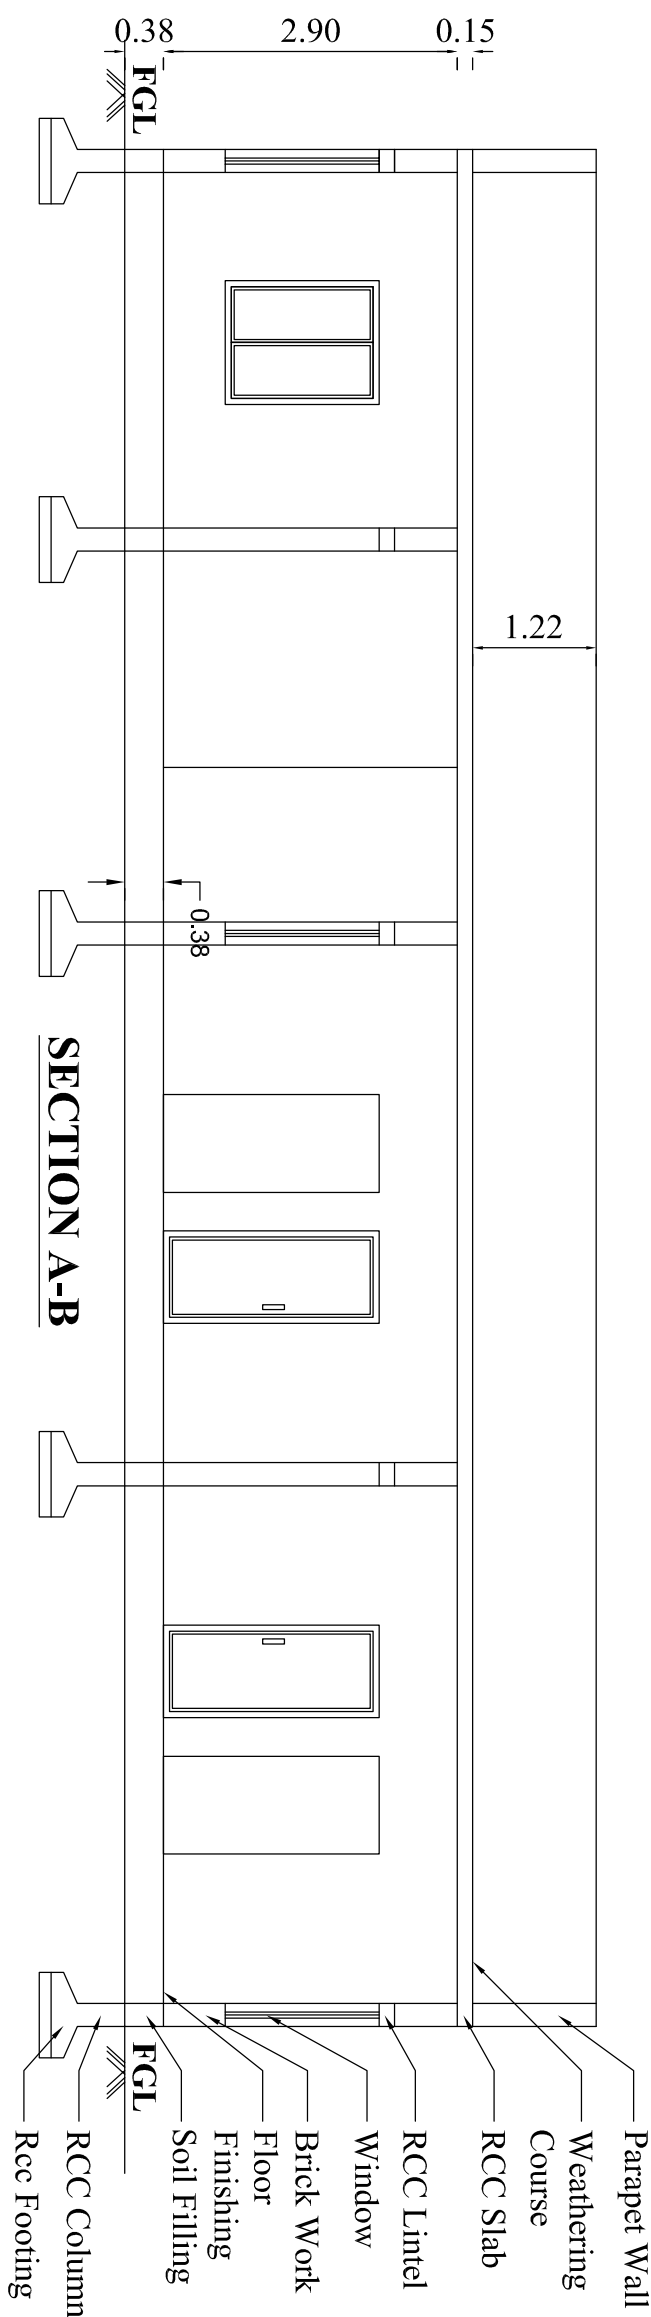


SECTION A-B

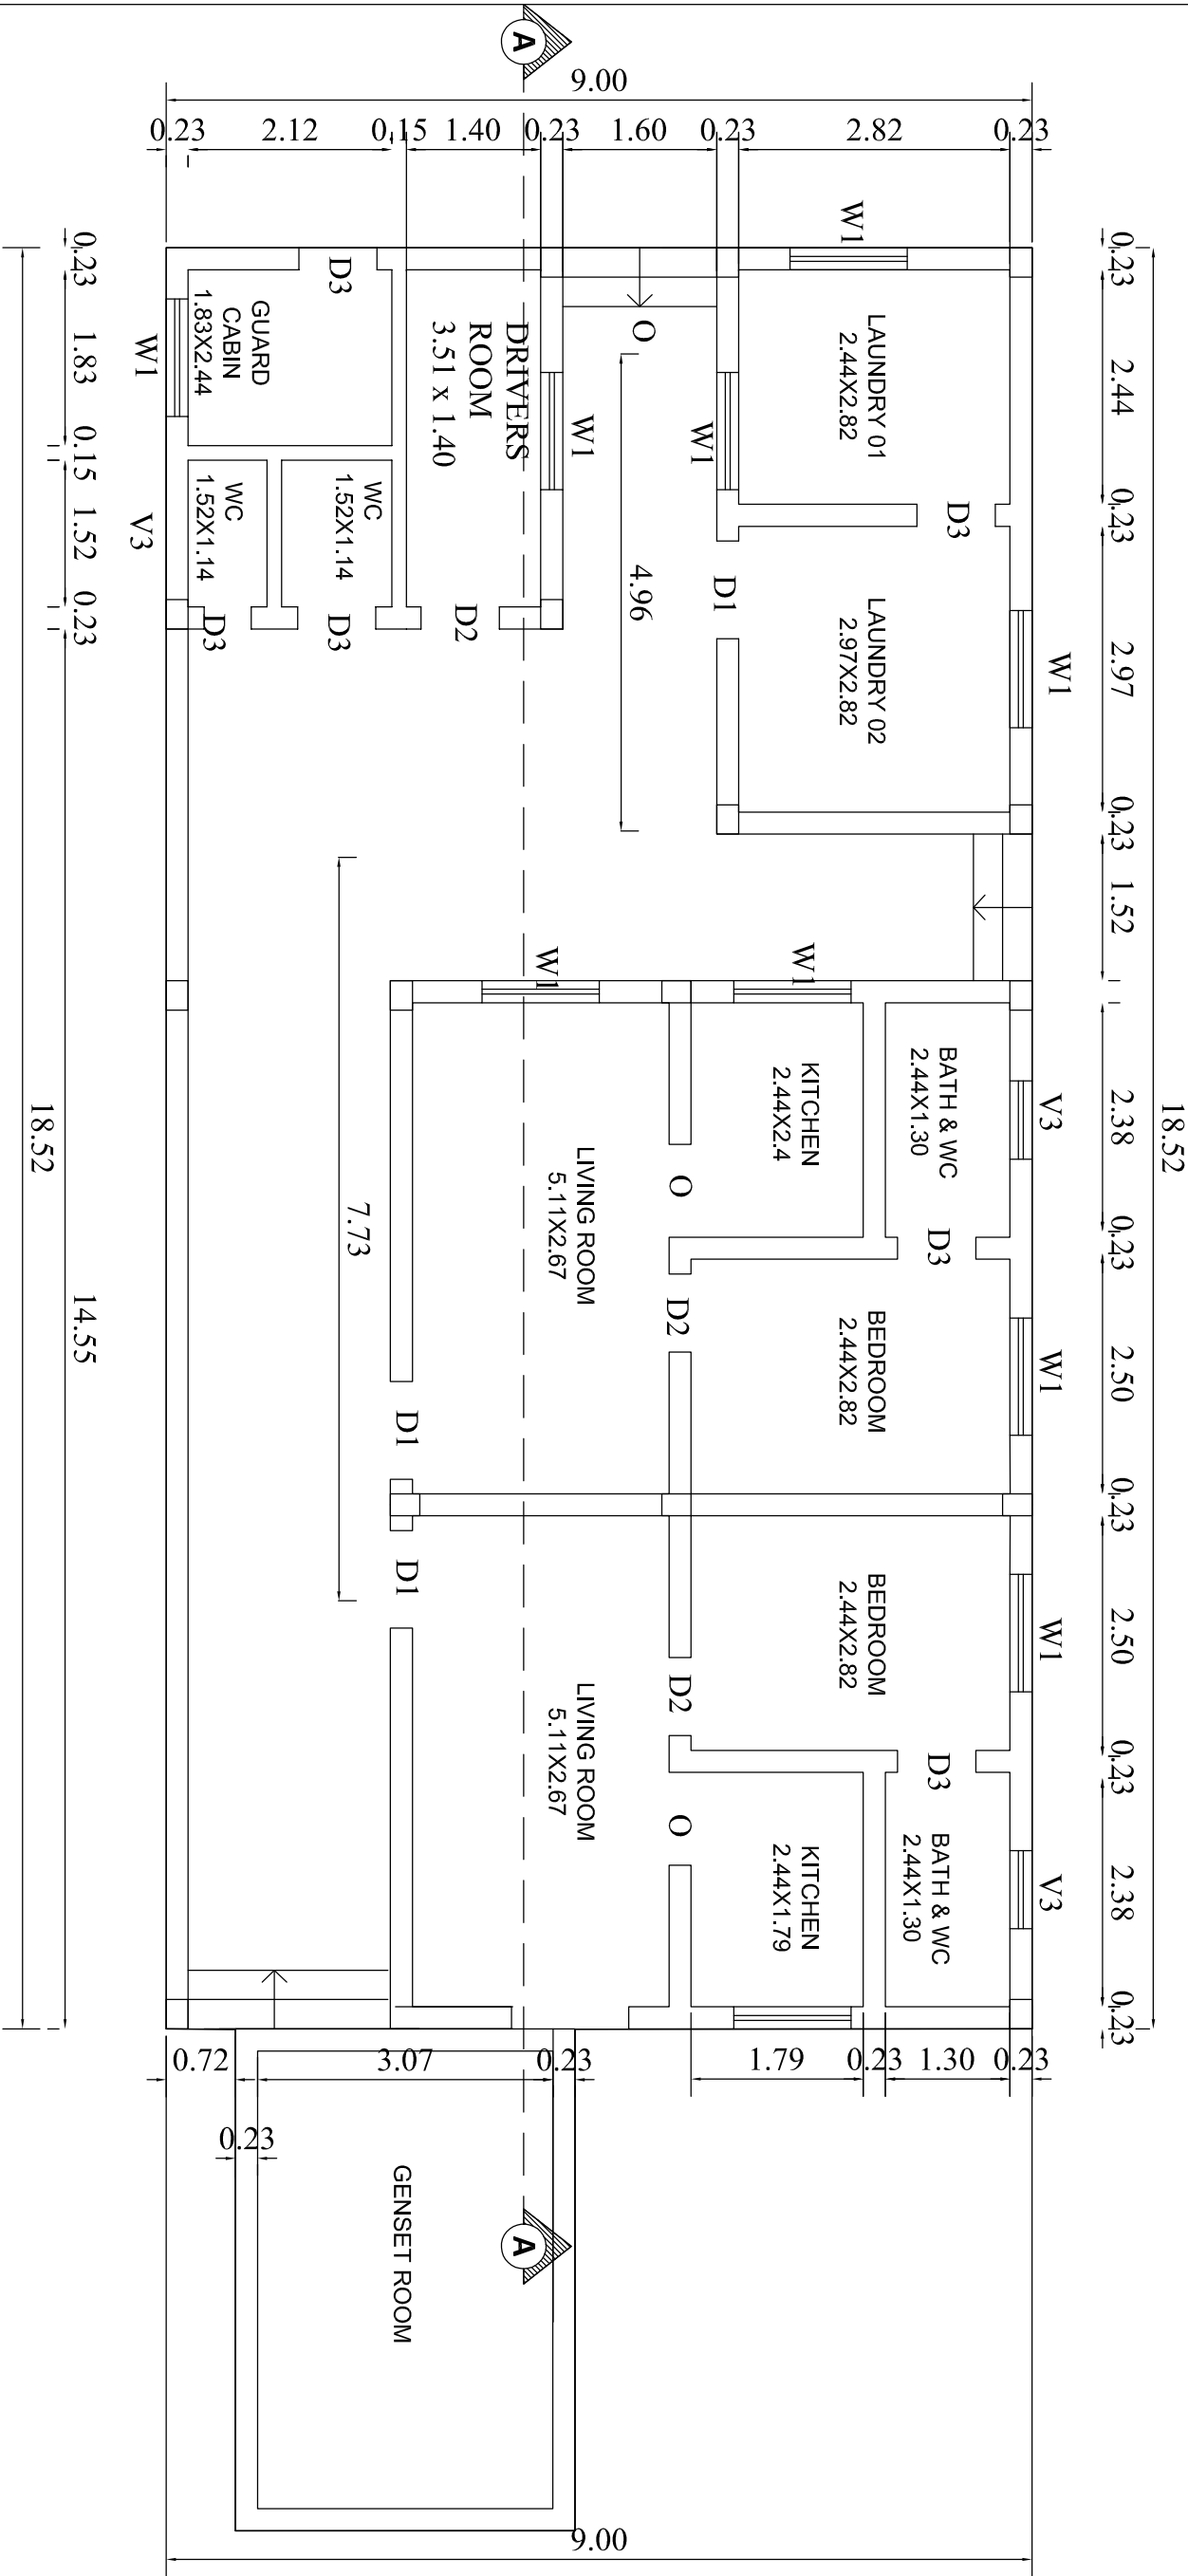


GROUND FLOOR PLAN


PUMP ROOM BLOCK - 4

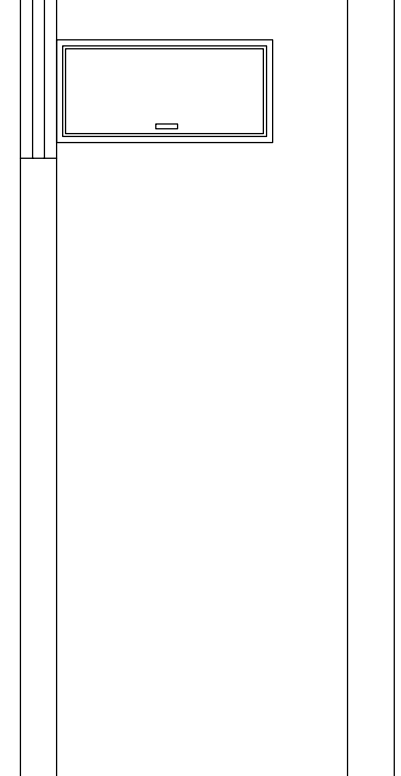

FRONT ELEVATION

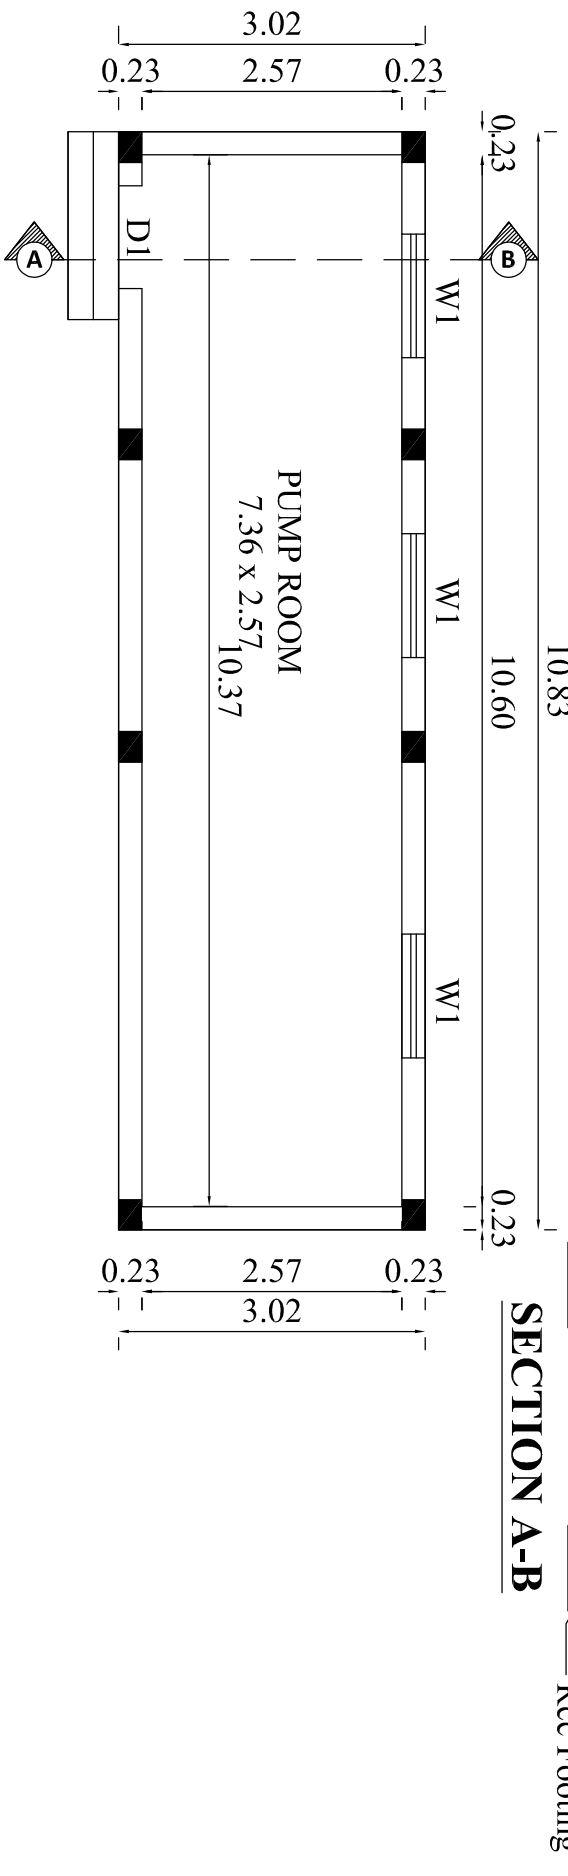

SECTION A-B

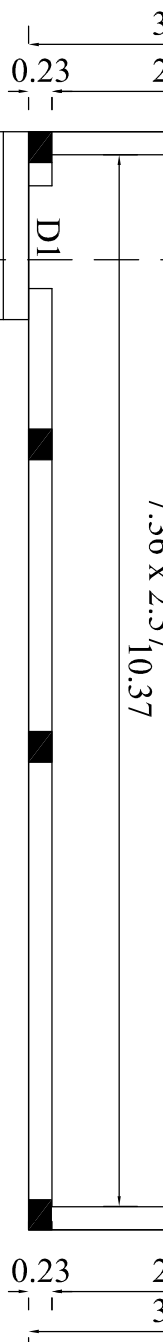


GROUND FLOOR PLAN

சு.திவ்யா
அவளிர்/உதவி வரைவாளர்


கோ.பாலமுருகன்
வரைவாளர் நிலை - III

EXISTING APPROVAL DETAILS


உறுப்பினர் செயல் / இணை இயக்குனர்,
கோயம்புத்தூர் உள்ளூர் திட்ட குழுமம்
அவர்களின் நடவடிக்கை கடிதம்
ந.க. எண்: 7611/2021/உ.தி.கு - நாள்: 20.05.2022
திட்ட அனுமதி எண்: 153 (அ-ந)/2022
ஆணையாளர் கோயம்புத்தூர் மாவட்டம். அவர்களின்
கட்டிட அனுமதி எண்: 162/BL/2022/02/050/03270

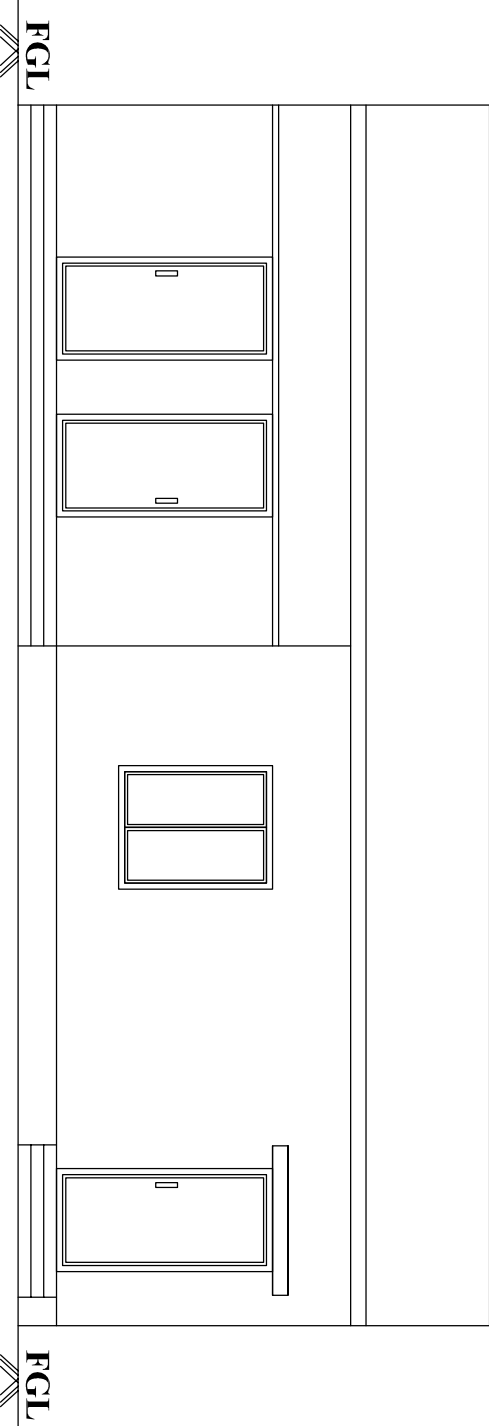

FRONT ELEVATION

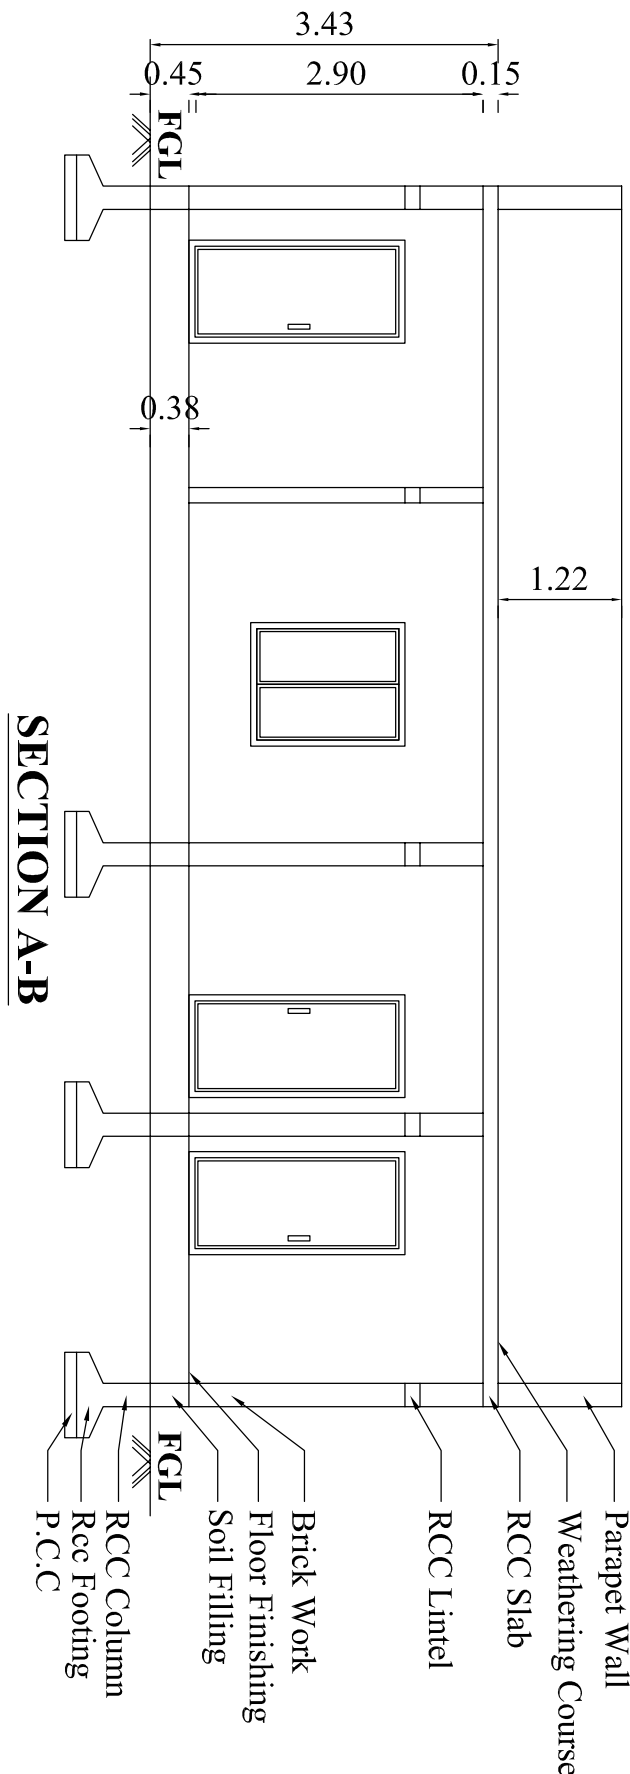

SECTION A-B

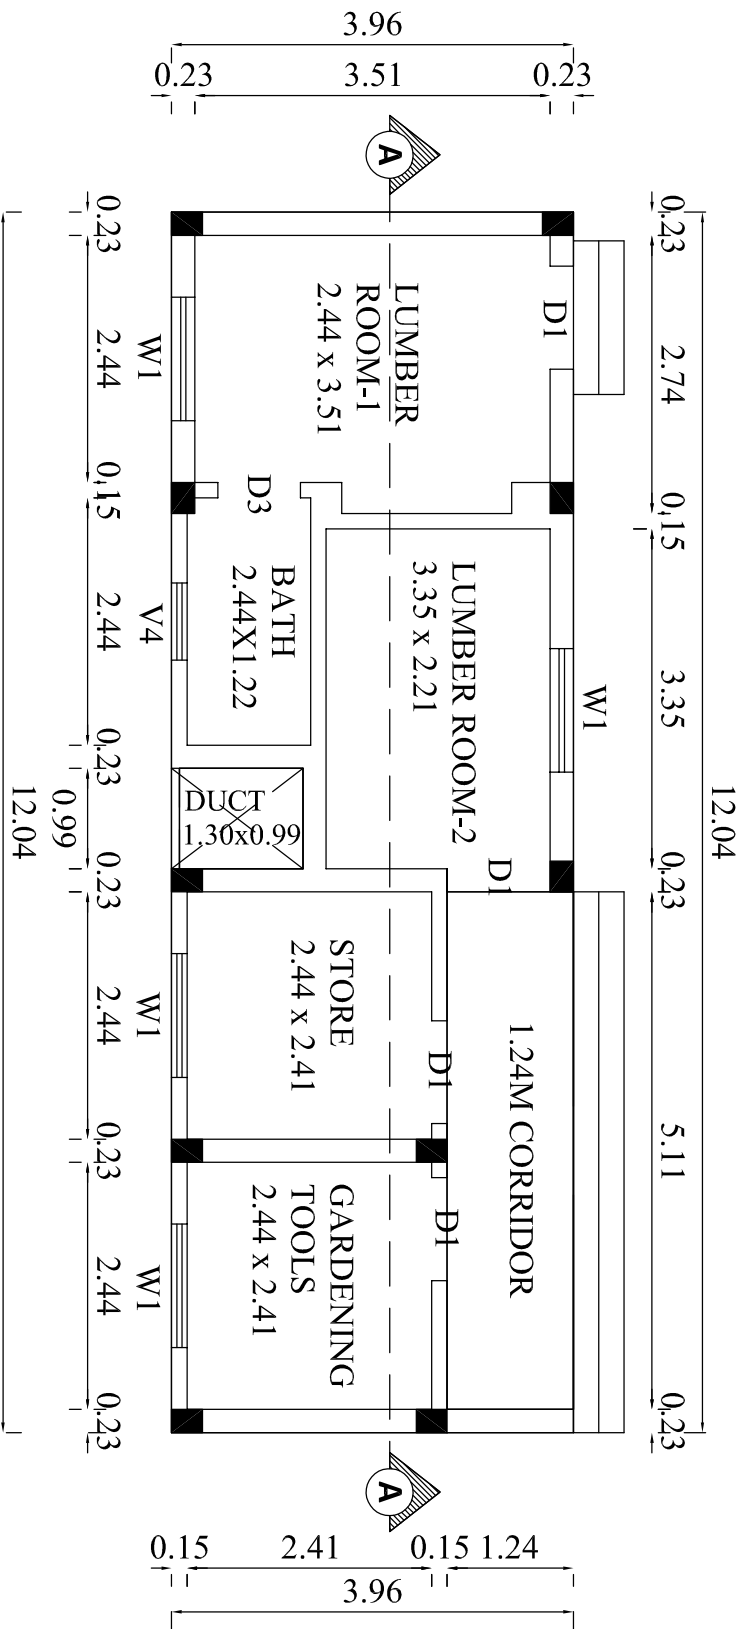


GROUND FLOOR PLAN

சு.மோகனா
கட்டிட கலை / திட்ட உதவியாளர்

PLAN SHOWING THE REVISED
CONSTRUCTION OF GROUND FLOOR
RESIDENTIAL, LUMBER ROOM & PUMP
ROOM BUILDING IN WARD NO :28,
BLOCK NO: 62, T.S NO: 7/1B, 7/4 & 7/5,
(OLD S.F.NO: 550/2 & 8/2)
SOWRIPALAYAM VILLAGE,
COIMBATORE SOUTH TALUK,
COIMBATORE CORPORATION.

SINGANAILLUR DD PLAN NO: 20

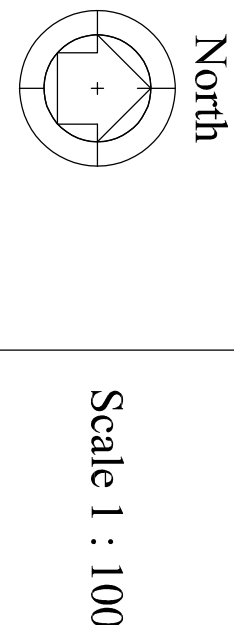

BLOCK - 2

Floor Name	FSI Area (in Sqm)	Non-FSI Area (in Sqm)	Total Area (in Sqm)
GROUND FLOOR	185.09	-	185.09

BLOCK - 3

LUMBER ROOM	46.48	-	46.48
-------------	-------	---	-------

BLOCK - 4

PUMP ROOM	32.74	-	32.74
-----------	-------	---	-------

JOINERY DETAILS

TYPE	DESCRIPTION	SIZE
D1	DOOR 1	1.02 X 2.67
D2	DOOR 2	0.91 X 2.67
D3	DOOR 3	0.81 X 2.67
O	OPEN	0.97 X 2.67
O1	OPEN 1	1.52 X 2.67
W1	WINDOW 1	1.22 X 1.52
V3	VENTILATOR	0.81 X 0.91

இணையுள்ள விவரம் எண்: SWP/BPA/005513/2023

ம.வ/கோ.உ.தி.கு.எண் - 129/2022

(கோயம்புத்தூர் உ.உள்ளுர் திட்ட குழுமம் கடிதம்)

ந.க. எண்: 7611/2021/உ.தி.கு

நாள்: 20.05.2022ல் வழங்கிய (உ.தி.கு.)

திட்ட அனுமதி எண்: 58/2023 (இணையுள்ள விவரம்)

R.N.Krishna Kumar Esq.
CA/2015/73097
LPA/RA/GR/19/03/006
GK ASSOCIATES
No: 603, 100 Feet Road, Gandhipuram
Coimbatore - 641 012, 11111
Ph: 0422 - 4220046, 99442 11111

Architect

1:1:1
Kumar
Prasanna

Applicant

Eight ways to know a piece of land before you pay for it.

This report covers one part of the picture. These cover the rest, drawn from the same government records, for any property in Tamil Nadu.

LandLens One

Ask anything about a property and get an answer grounded in live government records, with the sources shown.

[/landlens/one](#)



Verify My Land

Every record check run on one property and returned as a single report.

[/landlens/verify-my-land](#)



Legal Opinion

An advocate's written opinion on the title, built on the records we pull for it.

[/landlens](#)



One Map

Every layer on one map: the parcel, its boundary, zoning, water bodies and what sits around it.

[/landlens/one/map](#)



PriceMap

What land actually changed hands for around this plot, taken from the registered deeds.

[/landlens/pricemap](#)



Build Scope

What you are allowed to build here: floor space, height, coverage and setbacks.

[/landlens/build-scope](#)



Property Tracker

Watch a property and hear about it when something new is registered against it.

[/landlens/property-tracker](#)



Deal Room

Run the transaction in one place: documents, stamping, signatures and the parties.

[/landlens/deal-room](#)



Twenty-four checks you can run yourself, at no cost.

Records and verification

The registers themselves, read for you.

Encumbrance Certificate

Patta and Chitta

Field Measurement Sketch

EC Analyzer

Bank charge check

Court case search

Seller background check

Approval check by survey

Zoning and land use

What the plan says can happen on this land.

Land use zone finder

CMDA land use check

Coastal regulation zone

Master plan check

Water bodies finder

Airport height clearance

Value and duty

What it is worth and what it costs to register.

Guideline value by street

Guideline value by survey

Stamp duty and registration fees

Capital gains

Floor space index

Area unit converter

Registers and directories

Who holds it, and which office keeps the record.

Find your registering office

Temple property check

Waqf property check

RERA register



Every free tool
/tools



Services we run
for you
/services



The LandLens
suite
/landlens/one



Every claim in this document traces back to a government record.

Legal opinions, due diligence and title verification

Building plan, layout and sub-division approvals

Completion and occupancy certificates, regularisation

Escrow, negotiation and NRI property management

Land survey, soil testing, architecture and construction

Verified RealEstate
3/350/2 Mettukuppam,
OMR Thoraipakkam,
Chennai 600 097, India
hello@verified.realestate
+91 9996 12 9996

Prepared from the registers named on the page each finding sits on. Where a register could not be read, this document says so in its place rather than leaving the gap to be read as a clean result.

