

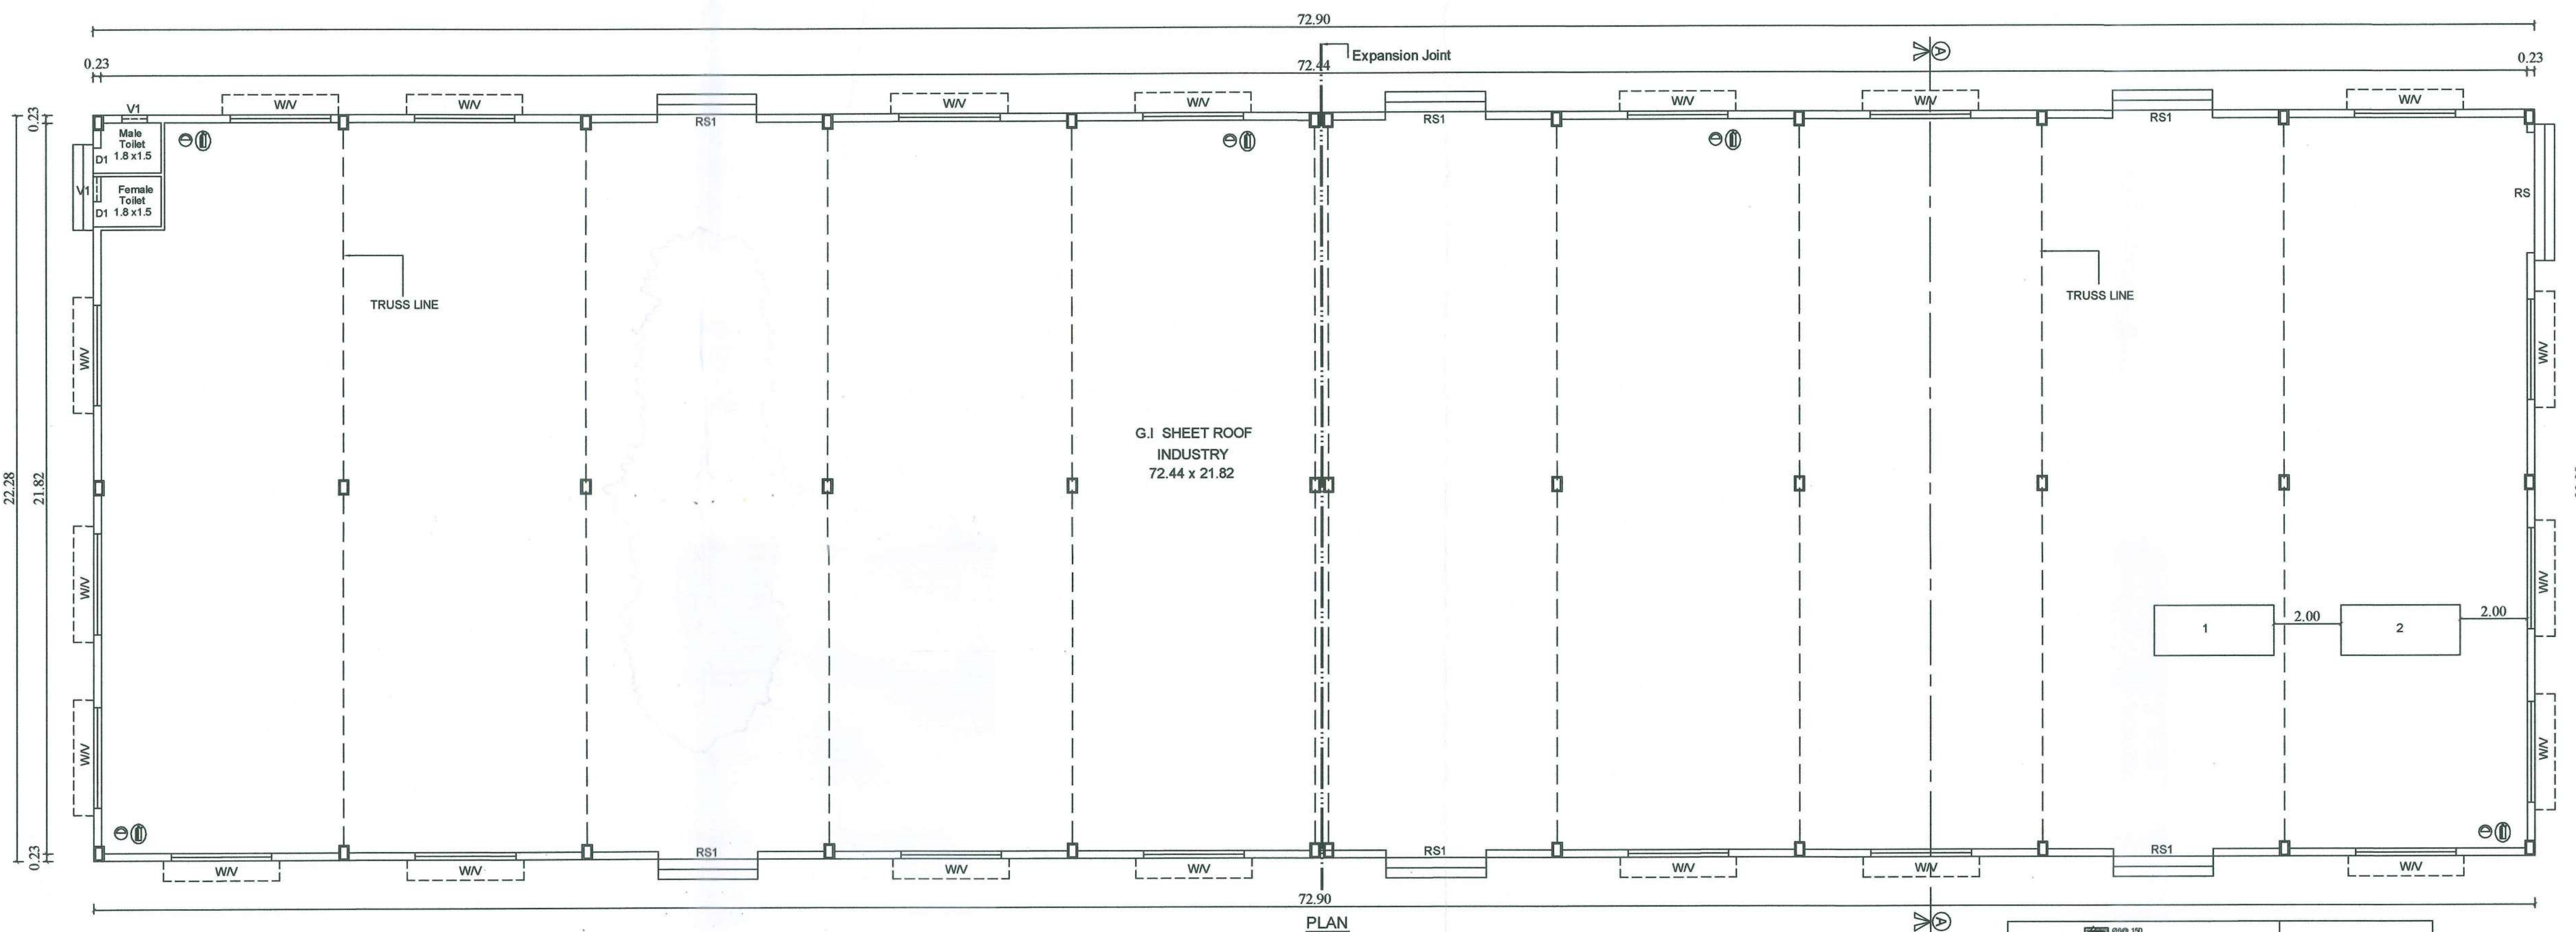
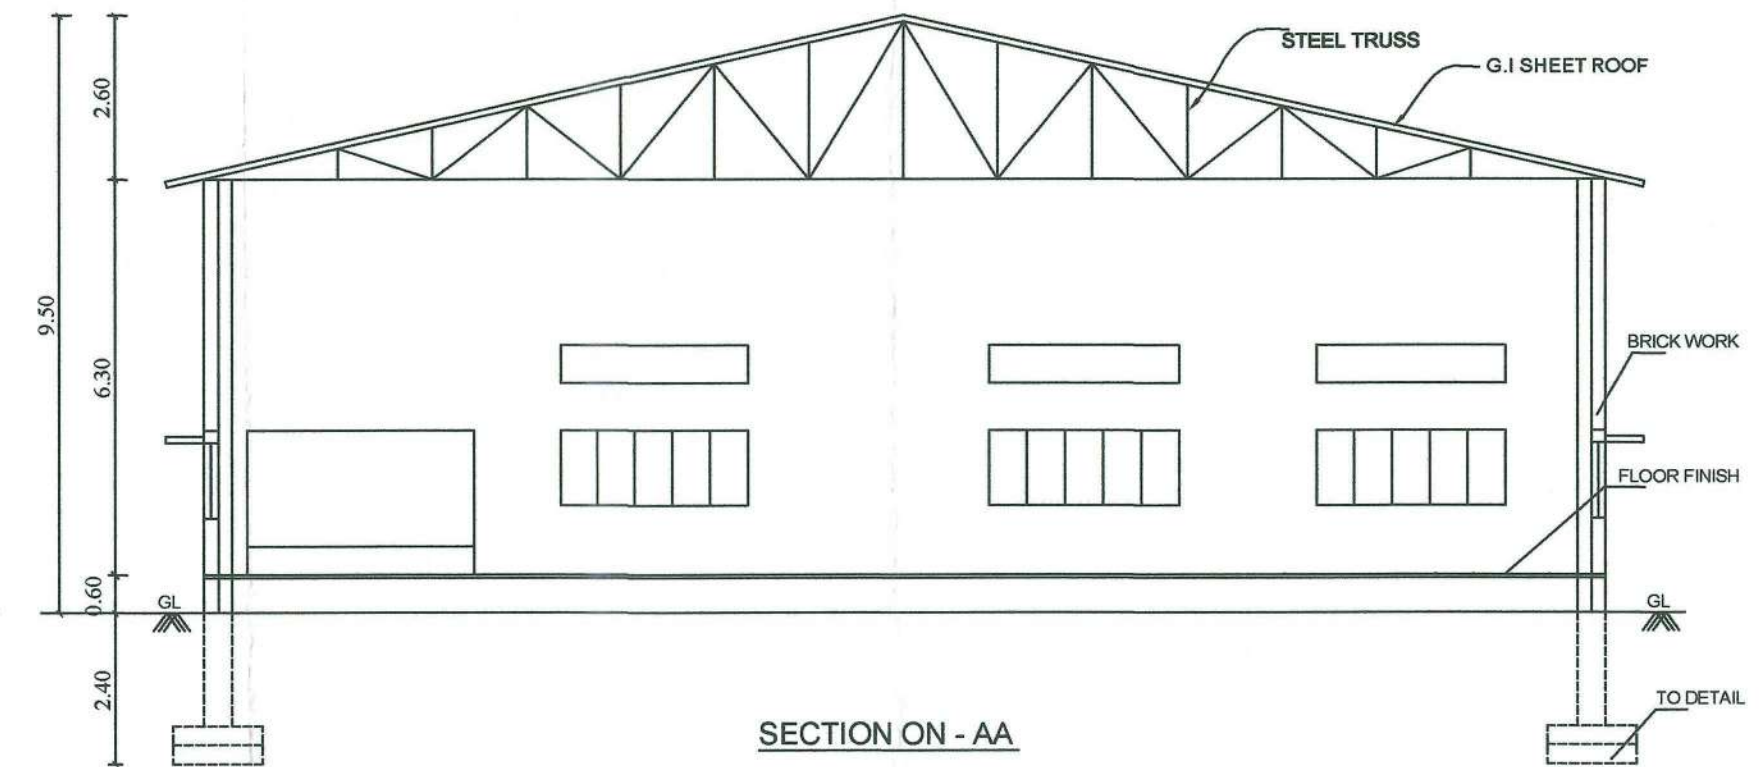



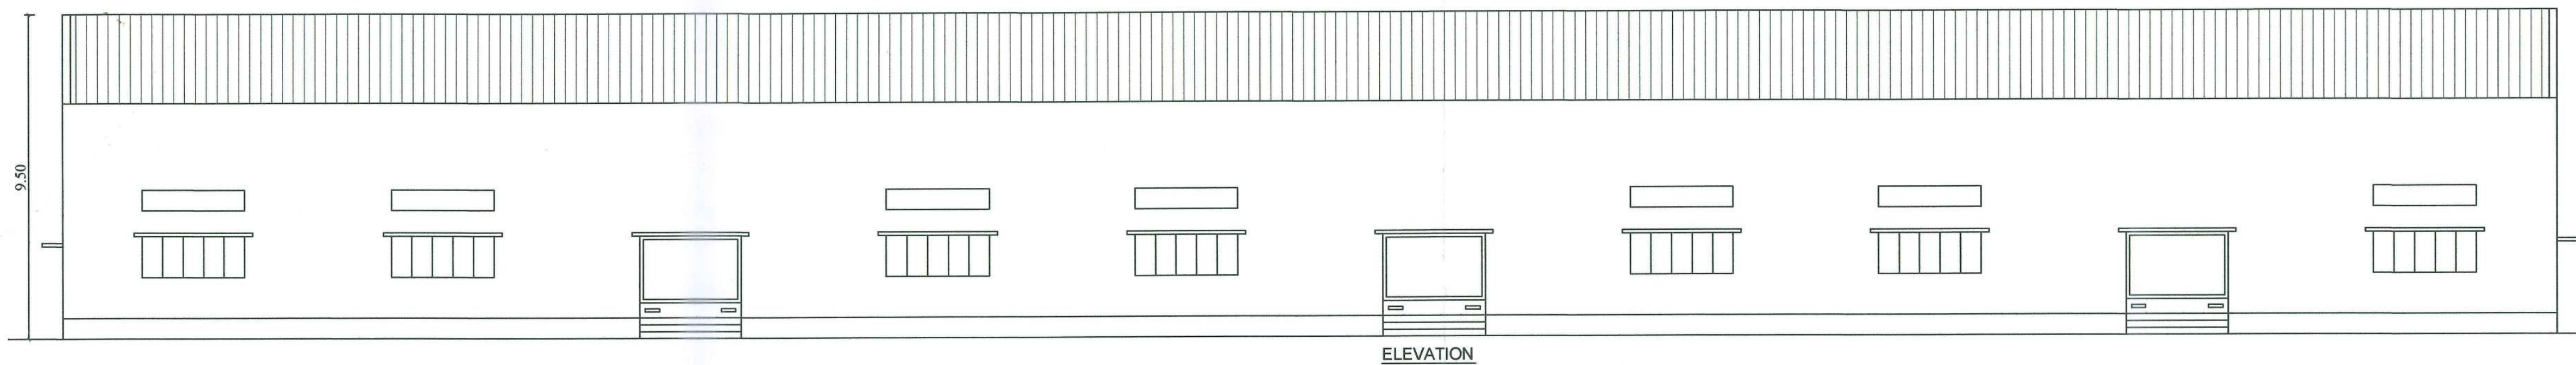


TRIAL PIT (NOT TO SCALE)

0'0" - 1'0"	LOOSE SOIL
1'0" - 2'0"	RED SOIL
2'0" - 6'0"	DISINTEGRATED ROCK



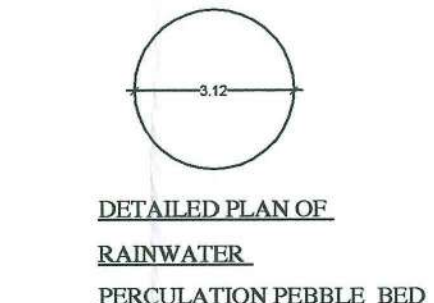


SOLAR WATER HEATER (NOT TO SCALE)

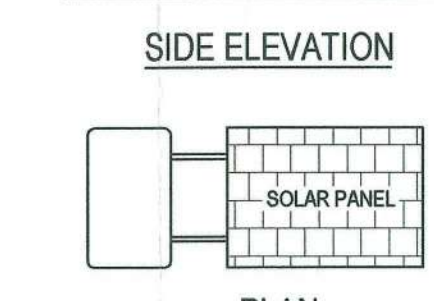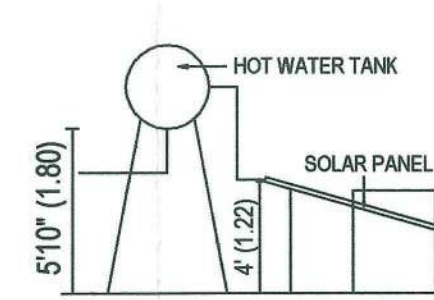

JOINERY DETAILS:

DESCRIPTION	IN METER
RS - Rolling Shutter	- 3.60 x 3.00
RS1 - Rolling Shutter	- 3.00 x 3.00
D1 - Door	- 0.75 x 2.10
W - Window	- 3.00 x 1.50
V - Ventilator	- 3.00 x 0.60
V1 - Ventilator	- 0.90 x 0.60

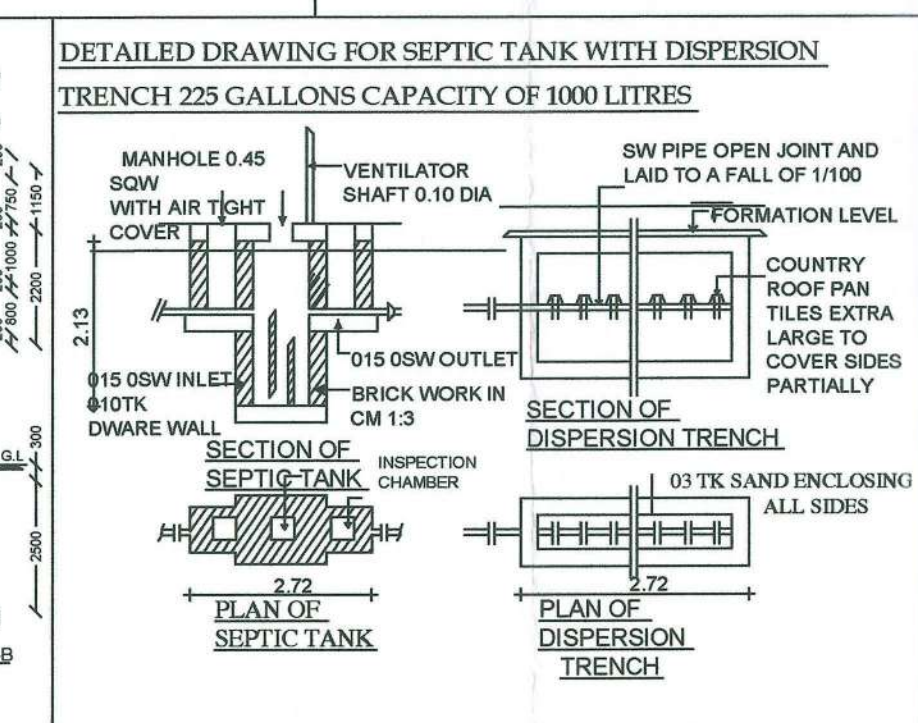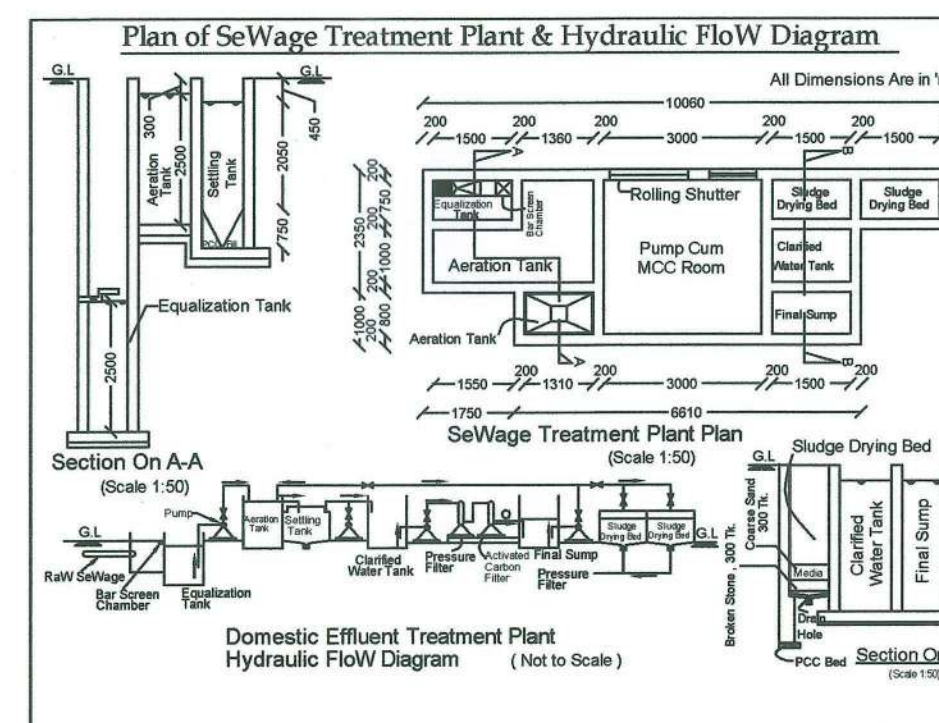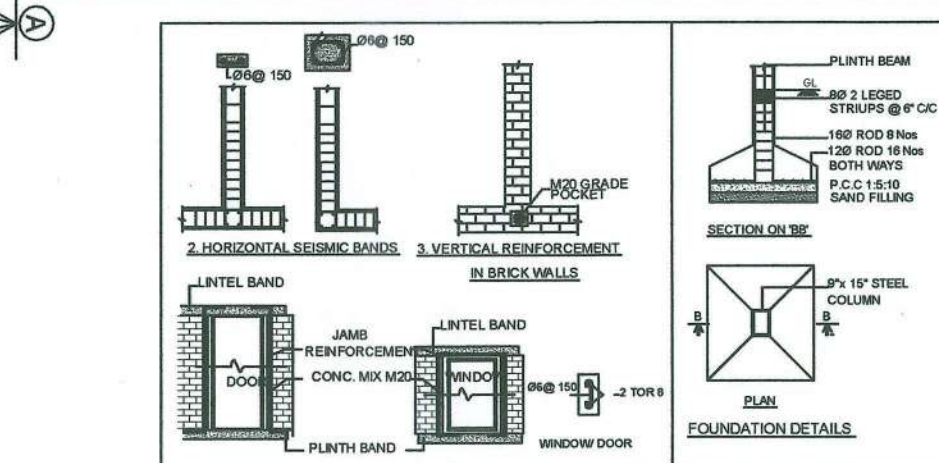

P.Vasanthi
Planning Assistant

PLAN SHOWING THE PROPOSED CONSTRUCTION OF G.I SHEET ROOF COTTAGE INDUSTRY BUILDING IN S.F. No. 329 / 1B1B2, OF NARANAPURAM VILLAGE & PANCHAYAT, ANNUR TALUK, COIMBATORE DISTRICT.

Area Details

Area of the Site (0.60 Acre) - 2430.0 Sq.m

Floor Name	Total Builtup Area	Deduction	Non FSI Area Incidental Structures	Lifts and Fire Escapes	Net FSI Area
Ground Floor	1624.55				1624.55
Total	1624.55				1624.55

F.S.I : $\frac{1624.55}{2430.00} = 0.668$

Two Wheeler Parking = 34 Nos

Cycle Parking = 58 Nos



NOTES:

- ALL DIMENSIONS ARE IN METRE
- ⊗ - MULTI TYPE FIRE FIGHTER
- ⊙ - FIRE EXTINGUISHER
- MV MECHANICAL VENTILATION TO BE PROVIDED

REFERENCE

SITE BOUNDARY	
PROPOSED BUILDING	
EXISTING ROAD	

MACHINERY DETAILS:	Nos	Power In HP (Each)	Total Power In HP
1 lathe machine	1	2.5	2.5
2 Cutting machine	1	2.5	2.5

TOTAL NO OF LABOURS - 10 TOTAL - 5.0 H.P

ONLINE APPLICATION No.SWP/BPA/0007711/2023
LP / R.C.C. No. 149 / 2023
DTCP / R.C.C. No. 28 / 2023

APPLICANT

Ar.T.DINESH KUMAR.M.Arch
CA/2017/ 80991
COIMBATORE LPA/RA/ CR-1/19/04/013
REGD. ENGINEER

K.Tirumal
Surveyor

Signature not verified
Signed by: Jothi
Location: Coimbatore
Date: 2023.06.14 11:53