

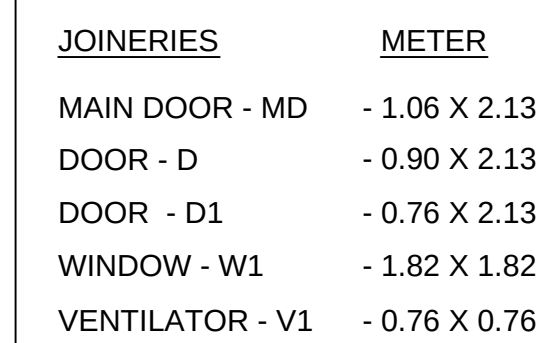
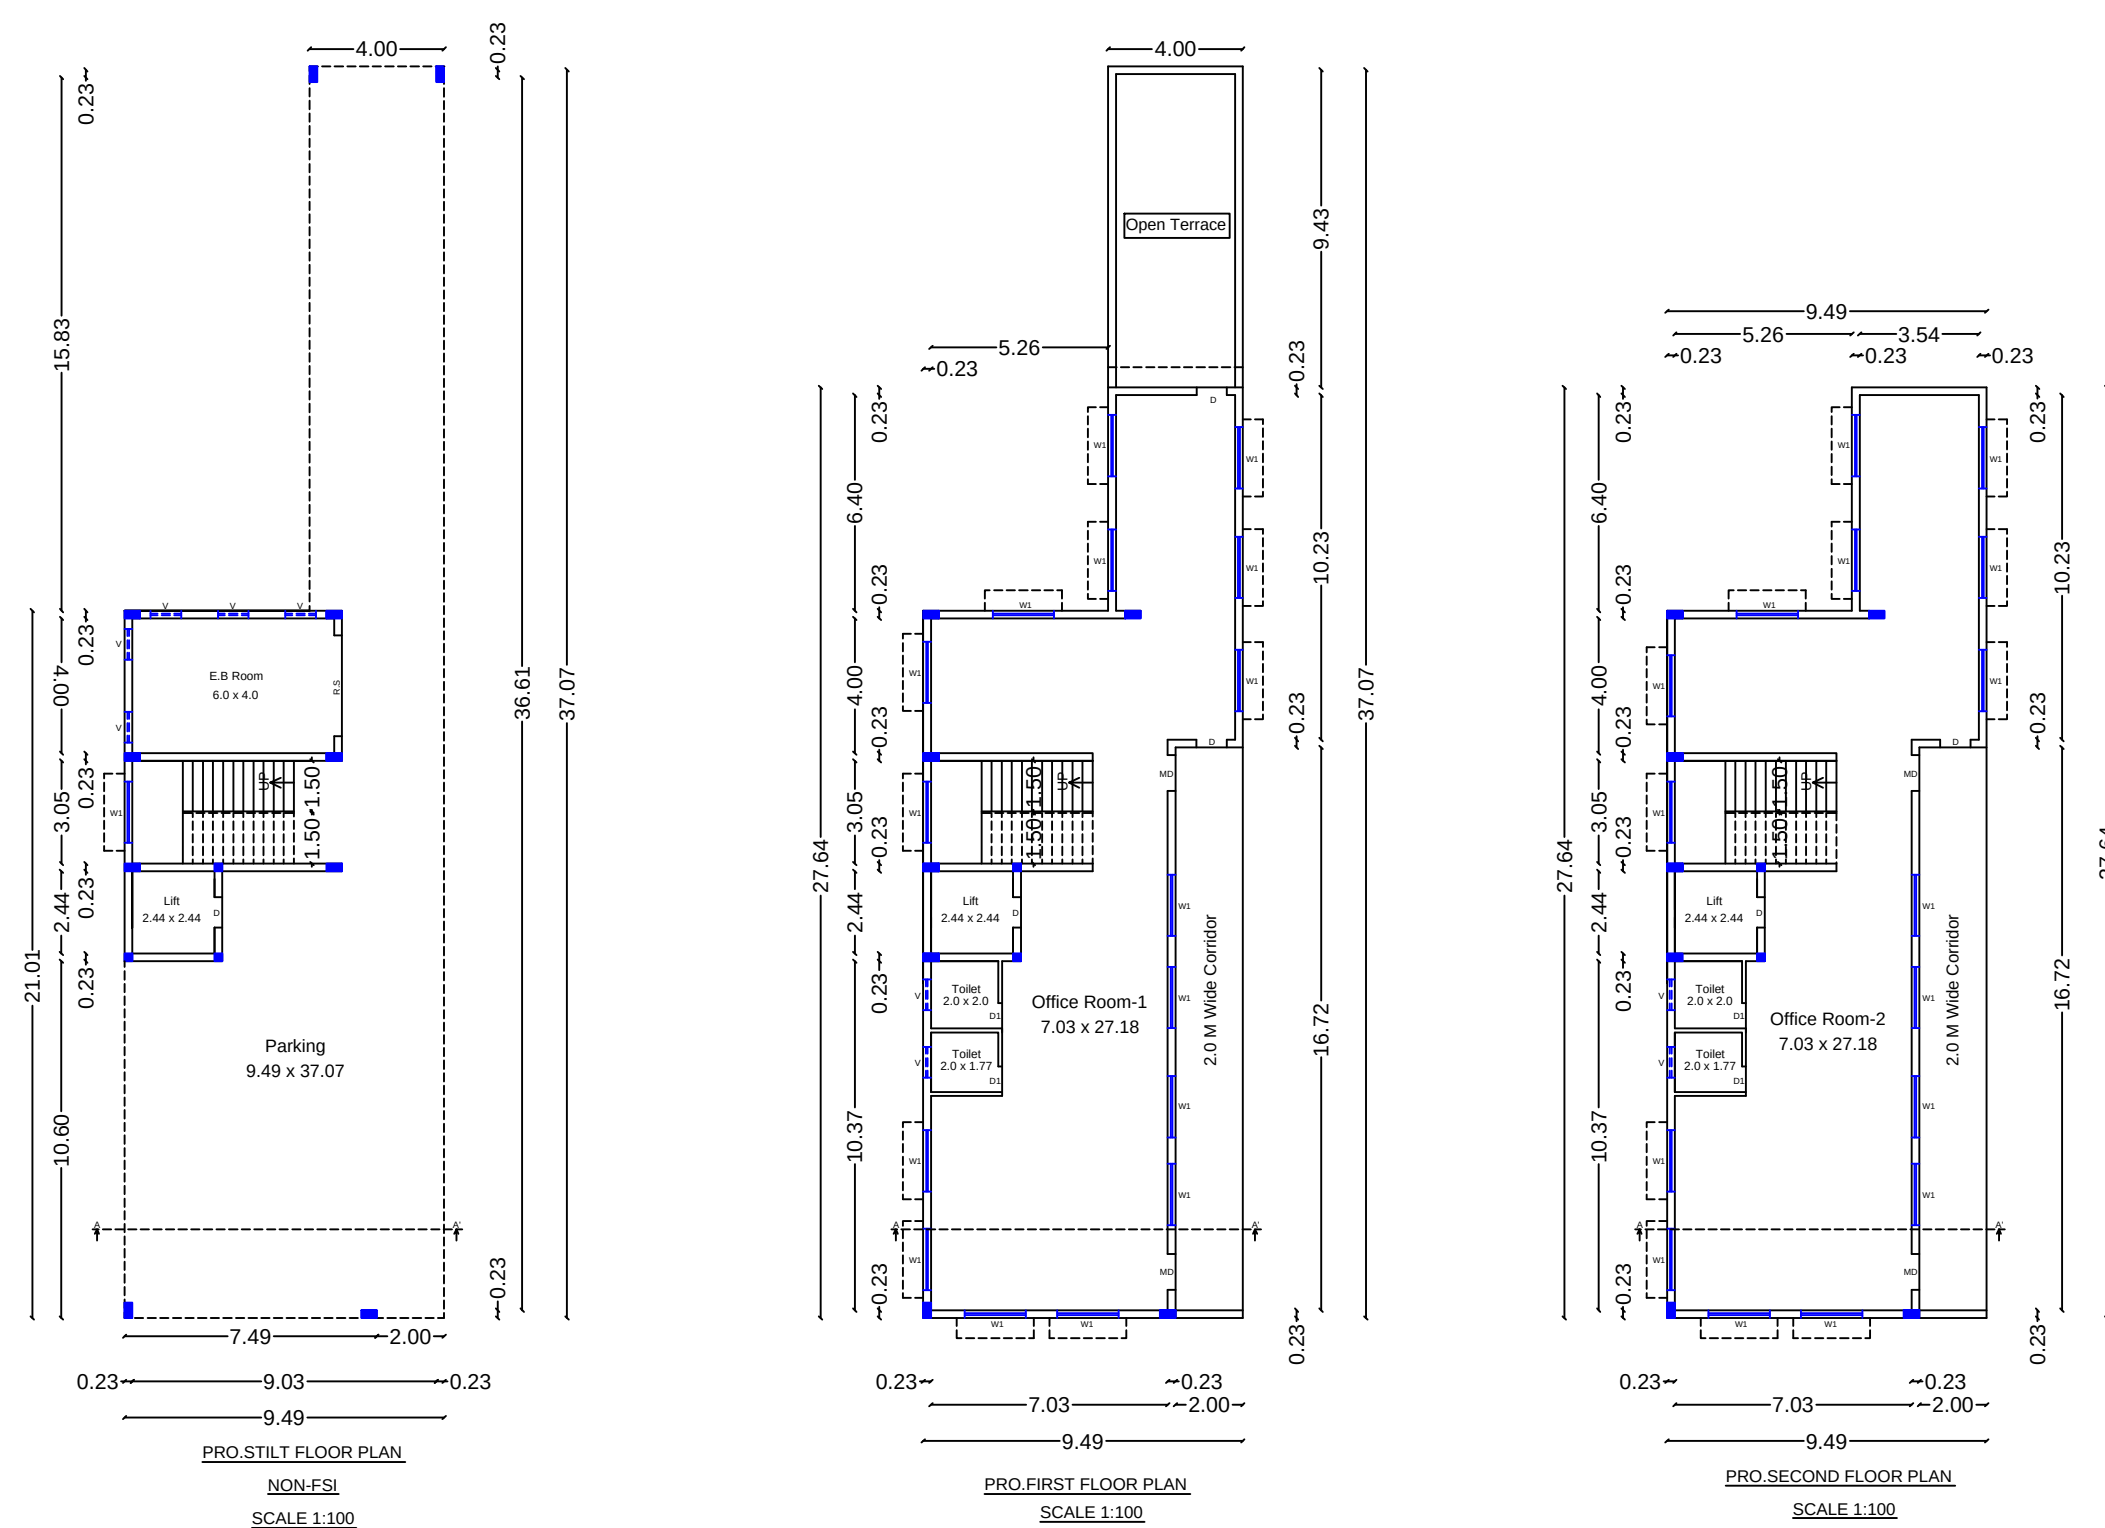
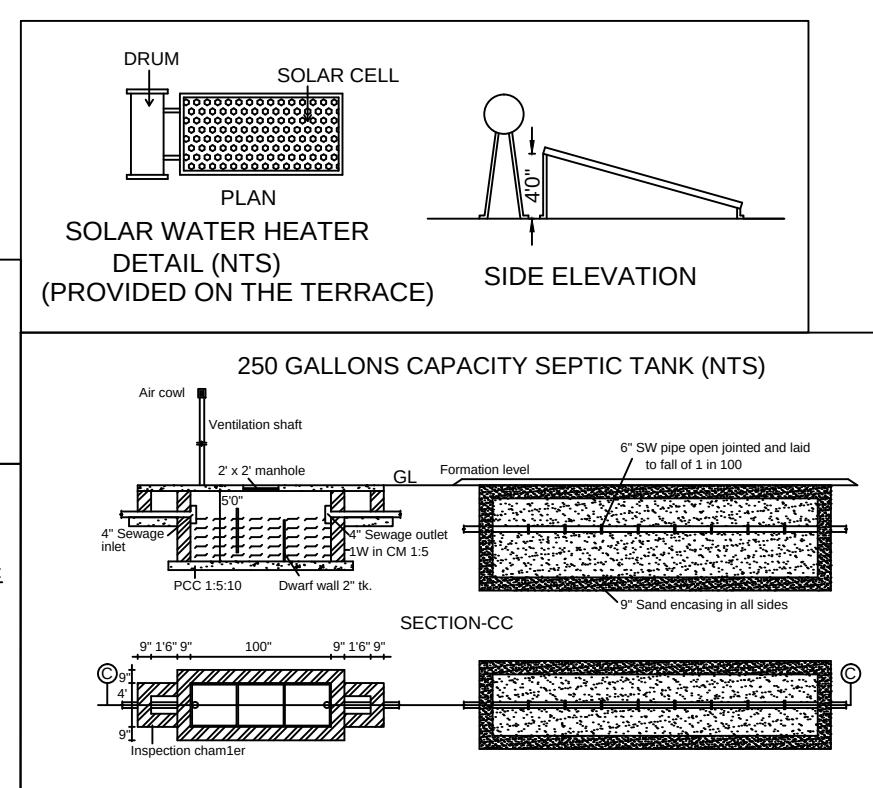


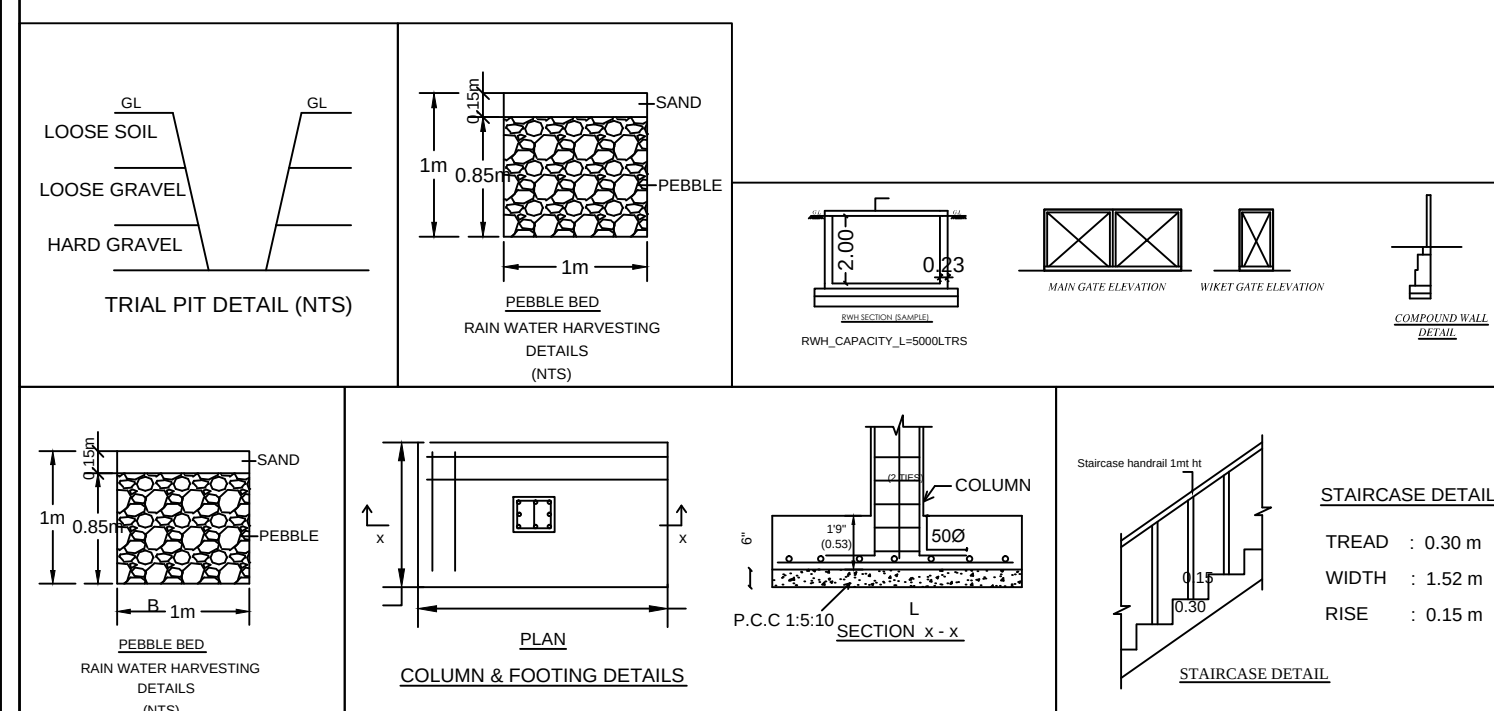

ONLINE.APP.NO: SWP/BPA/007778/2023.
SWP/LP/R/(R)NO: 296/2023
SWP/BP/DTCPR(C)NO: 47/2023

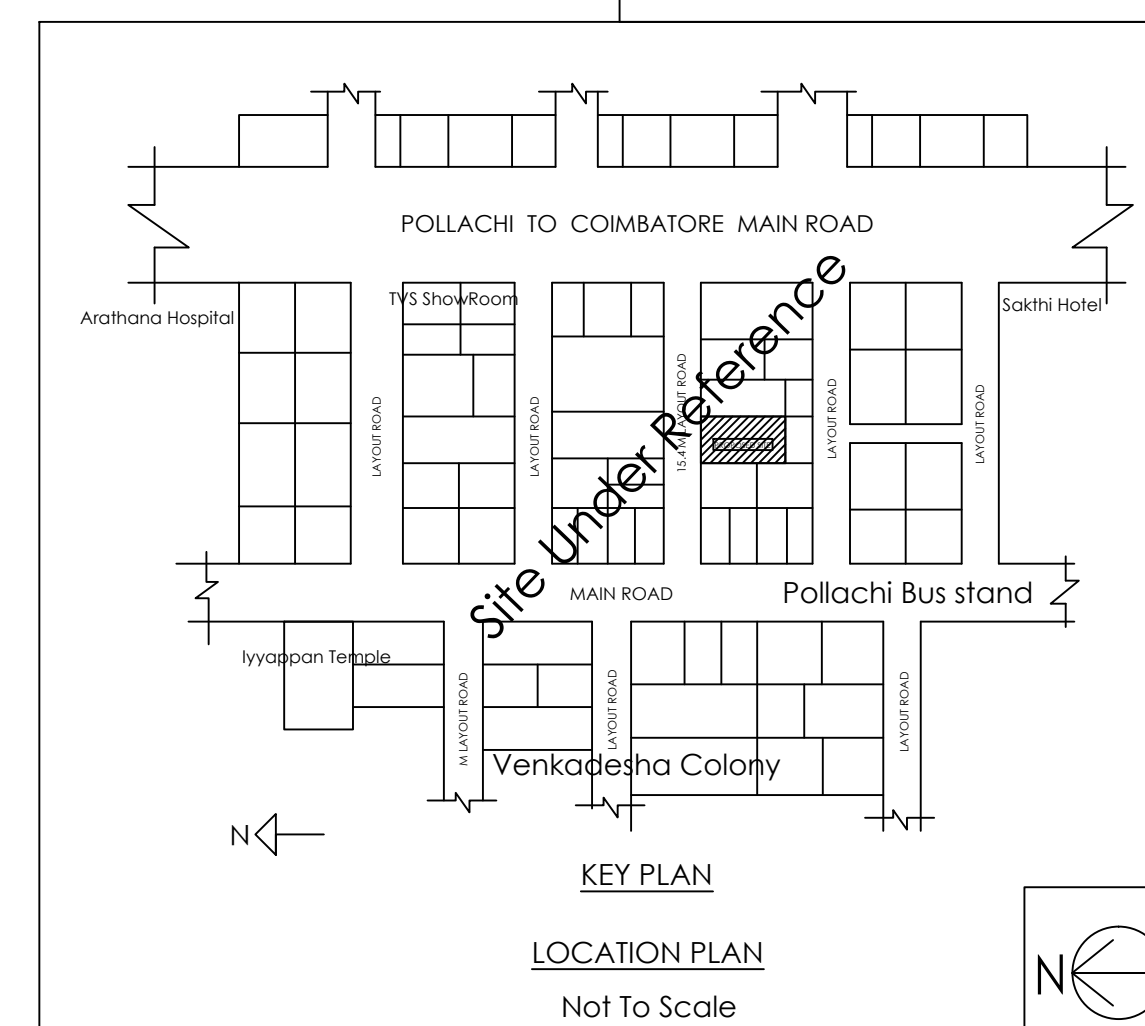

திருமதி.சு.திவ்யா. *Signature Not Verified*
 அளவர் / உதவி வரைவாளர்
 Signed by: Jyoti Director
 Region: Coimbatore
 Date: 2023.10.16 16:54:49

திரு.க.செல்வகுமார்.
வரைவாளர் நிலை - III

செல்வி.மு.வள்ளர்மதி.
திட்ட உதவியாளர்.

Scale :
Plan : 1: 100
Site Plan : 1: 100



AREA STATEMENT	SQ.FT	SQ.M
PLOT AREA AS PER SITE	6632.03	616.60
PLOT AREA AS PER FMB	6635.69	616.70
PLOT AREA AS PER DOCUMENT	6634.99	616.635

DETAIL	TOTAL BUILDUP AREA	NON F.S.I (Sq.Mt.)	F.S.I (Sq.Mt.)
STILT FLOOR	264.01	264.01	
FIRST FLOOR	225.89		225.89
SECOND FLOOR	225.89		225.89
THIRD FLOOR	225.89		225.89
TERRACE FLOOR	33.31	33.31	--
TOTAL	974.99	297.32	677.67

$$FSI = \frac{\text{TOTAL FSI AREA}}{\text{PLOT AREA}} = \frac{677.67}{616.60} = 1.09 < 2.0$$

SET BACK DETAIL	REQUIRED	PROVIDED
FRONT SET BACK	4.50 M	4.52 M
SIDE SET BACK-1	2.50 M	3.0 M
SIDE SET BACK-2	2.50 M	2.62 M
REAR SIDE	2.50 M	3.08 M

CAR PARKING	7 NO (5M x 2.5 M)	7 NO
TWO WHEELER PARKING	15 NO (1.8M x 1M)	16 NO

Site boundary		Drive Way	
Pro. Building		Exi. Road	
Rain water Harvesting			

Solar System to be Provided

Mr.Anandakumar.

Applicant

Le Panchy
Er. R. RAJAGOKILAN, B.E., C.Engg.
 DTCP Reg. Stru. Engineer Grade - II
SHREE ARCHITECTS
 Structural Consultant & Valuer
 4/18, Rathinam Complex, Alagappa Layout,
 Venkadesa Colony, Pollachi - 642 001.
 Cell : 87788 25591

Registered Engineer

To Rmky
Ex. R. RAJAGOKILAN, B.E., C.Engg.
 DTCP Reg. Stru. Engineer Grade - II
SHREE ARCHITECTS
 Structural Consultant & Valuer
 4/18, Rathinam Complex, Alagappa Layout
 Venkadesa Colony, Pollachi - 642 001.
 Cell : 87788 25591

Registered Structural Engineer