
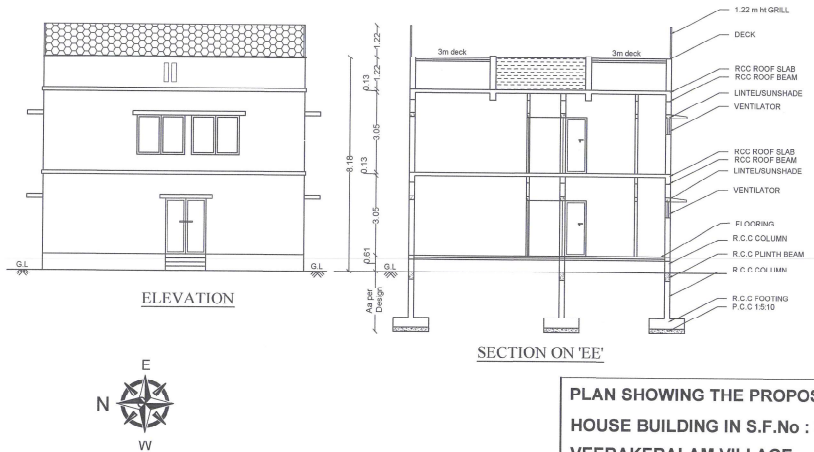
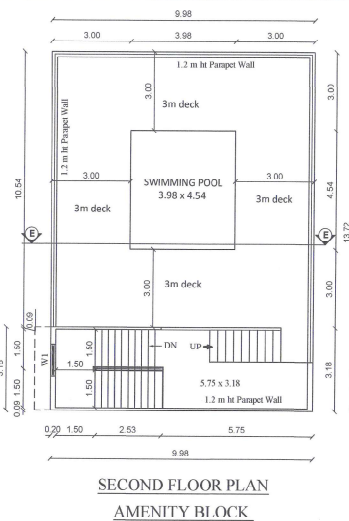


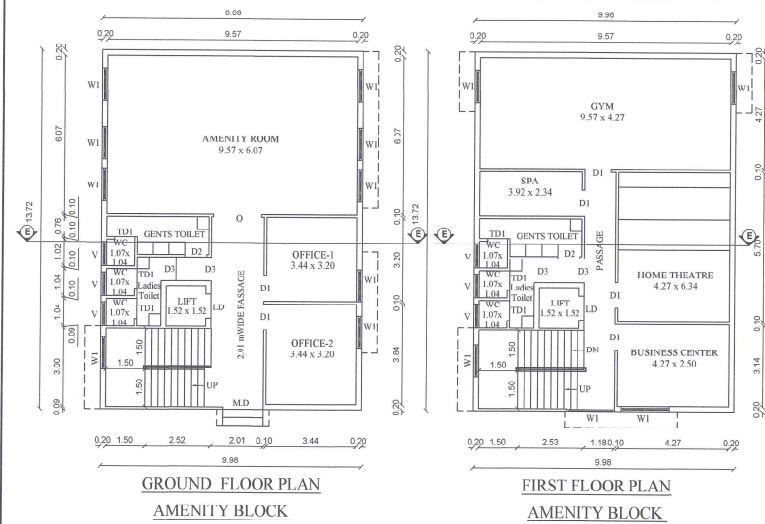

PLAN SHOWING THE PROPOSED GROUP HOUSE BUILDING IN S.F.No : 333 / 1D , VEERAKERALAM VILLAGE, COIMBATORE CORPORATION. VEERAKERALAM DD PLAN : 04

JOINERY DETAILS	METRE
MD MAIN DOOR	1.22 x 2.10
D1 DOOR	0.91 x 2.10
D2 DOOR	0.70 x 2.10
W WINDOW	1.83 x 1.51
W1 WINDOW	1.22 x 1.51
FW FRENCH WINDOW	3.05 x 1.98
KW1 KITCHEN WINDOW	1.22 x 1.07
O OPEN	1.07 x 2.10
V VENTILATOR	0.91 x 0.61
V VENTILATOR	0.68 x 0.61

FE :- FIRE DETECTING AND EXTINGUISHING SYSTEM PROVIDED.
EA :- EMERGENCY ALARM PROVIDED. SAND BUCKETS PROVIDED.




A. Roy For SRPF LAKSHMI VENKATESWARA & CO.
Partner
APPLICANT

STRUCTURAL ENGINEER

A. Roy For SRPF LAKSHMI VENKATESWARA & CO.
Partner
ARCHITECT

REGISTERED ENGINEER

SHEET NO : 3

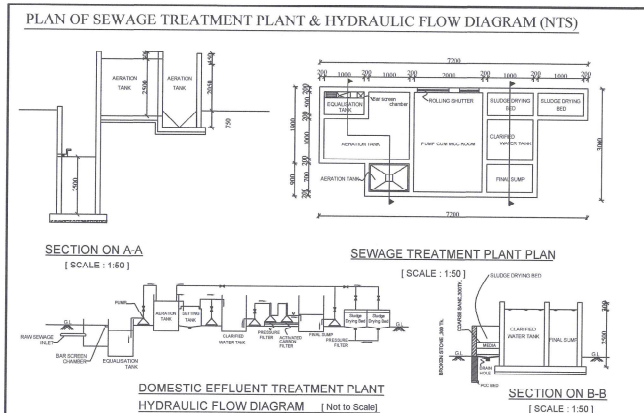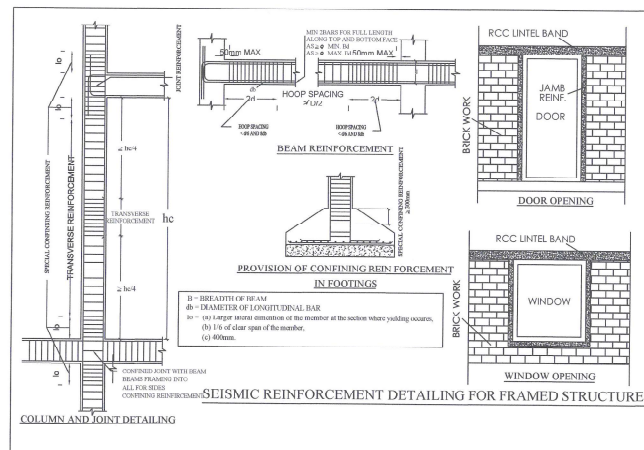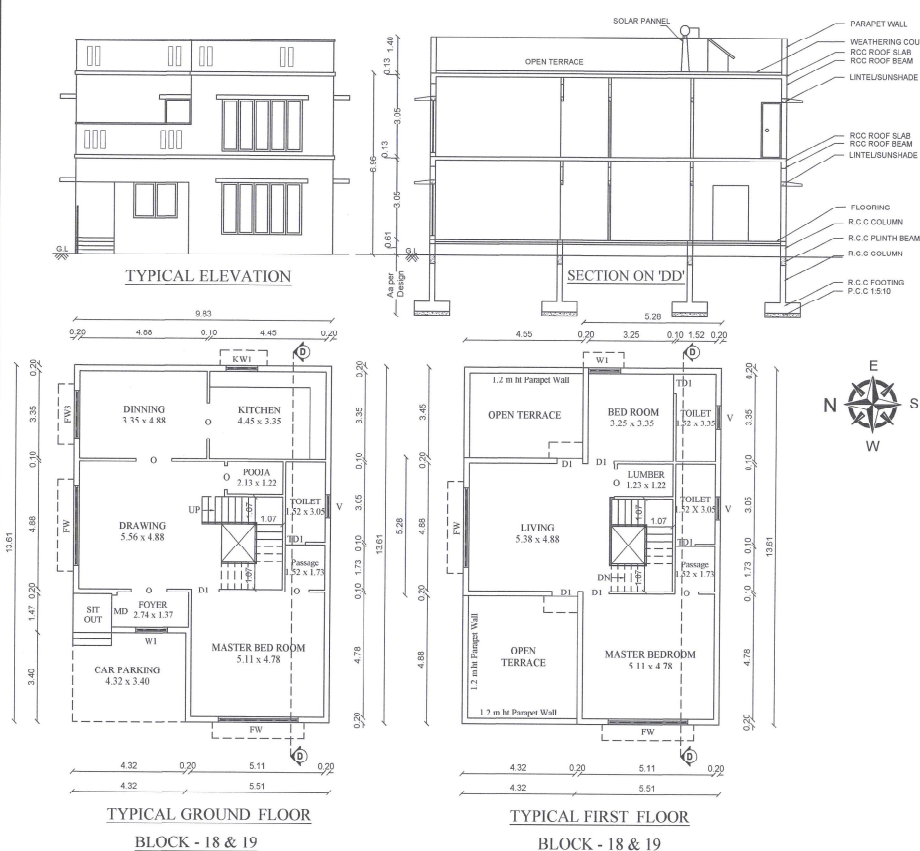

PLAN SHOWING THE PROPOSED GROUP HOUSE BUILDING IN S.F.No : 333 / 1D , VEERAKERALAM VILLAGE, COIMBATORE CORPORATION. VEERAKERALAM DD PLAN : 04

JOINERY DETAILS		METRE
MD	MAIN DOOR	1.22 x 2.10
D1	DOOR	0.91 x 2.10
D2	DOOR	0.76 x 2.10
TD1	TOILET DOOR 1	0.76 x 2.10
W	WINDOW	1.83 x 1.51
W1	WINDOW 1	1.22 x 1.51
W2	WINDOW 2	0.99 x 1.51
FW	FRENCH WINDOW	3.05 x 1.98
KW1	KITCHEN WINDOW	1.22 x 1.07
O	OPEN	1.07 x 2.10
V	VENTILATOR	0.91 x 0.81
V	VENTILATOR	0.68 x 0.61

FE :- FIRE DETECTING AND EXTINGUISHING SYSTEM PROVIDED.
EA :- EMERGENCY ALARM PROVIDED. SAND DUCKS PROVIDED.

APPLICANT


STRUCTURAL ENGINEER

ARCHITECT

REGISTERED ENGINEER


BLOCK 1 TO 17

SHEET NO . 2

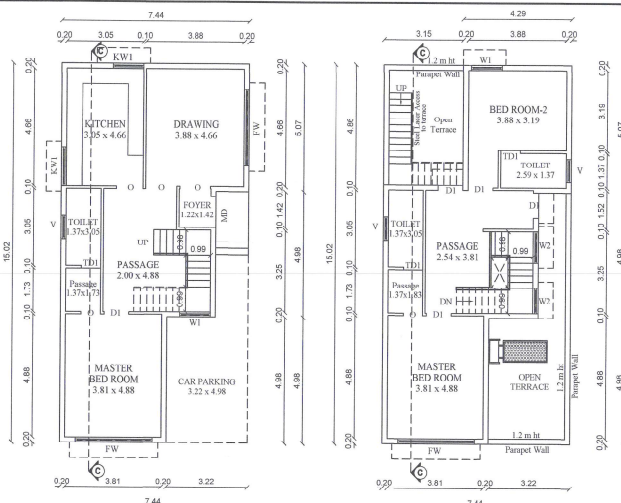


TYPICAL GROUND FLOOR
BLOCK - 12,13 & 14

TYPICAL FIRST FLOOR
BLOCK - 12,13 & 14

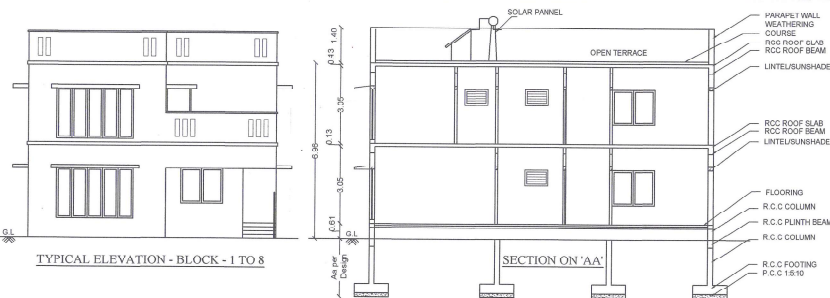

TYPICAL ELEVATION - BLOCK - 1 TO 8

SECTION ON 'AA'

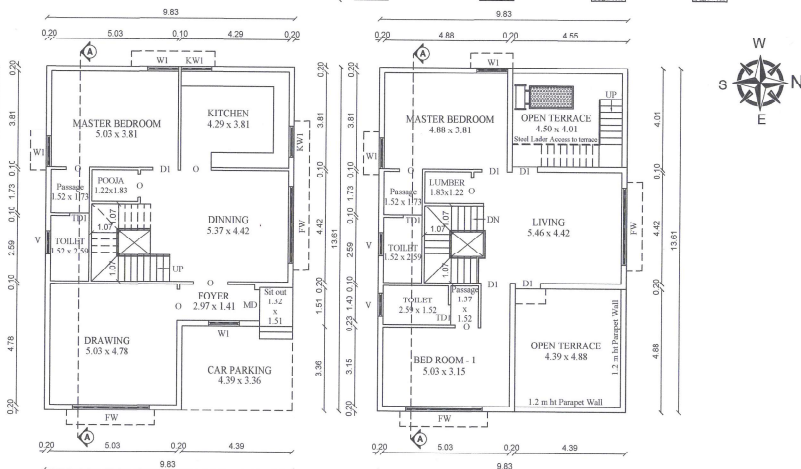


TYPICAL GROUND FLOOR - BLOCK - 1 TO 8

TYPICAL FIRST FLOOR - BLOCK - 1 TO 8


TYPICAL ELEVATION

SECTION ON 'CC'

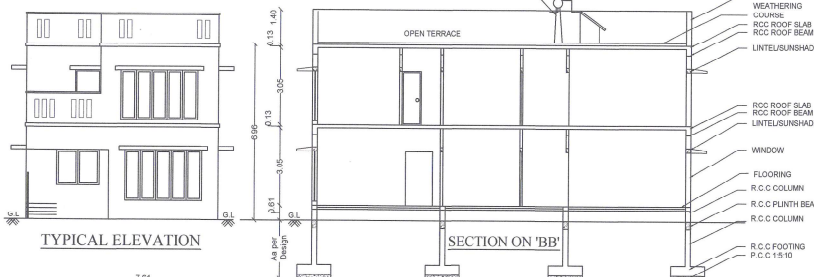

TYPICAL ELEVATION

SECTION ON 'BB'

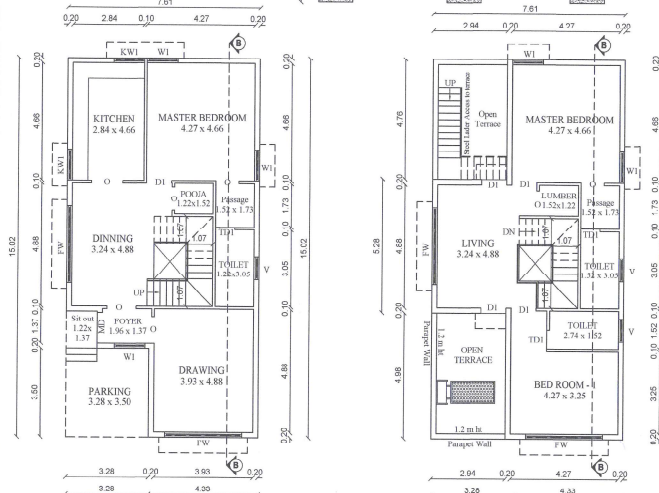

TYPICAL GROUND FLOOR
BLOCK - 9,10,11,15,16 & 17

TYPICAL FIRST FLOOR
BLOCK - 9,10,11,15,16 & 17



PLAN SHOWING THE PROPOSED GROUP HOUSE BUILDING IN S.F.No : 333 / 1D , VEERAKERALAM VILLAGE, COIMBATORE CORPORATION.

VeeraKeralam DD Plan no : 04

AREA DETAILS:		SQM
AREA OF THE SITE		
As per FMB		5799.63
As per Document		5829.59

DESCRIPTION	Dwelling Unit Area in Sq m	Typical Units in Sq m	Total FSI Area in Sq m
TYPICAL BLOCKS : 1 To 8			
AREA OF GROUND FLOOR	133.78	133.78 x 0	1070.24
AREA OF FIRST FLOOR	94.58	94.58 x 8	756.64
BUILT UP AREA	228.36	---	1826.88
TYPICAL BLOCKS : 9,10,11,15,16 & 17			
AREA OF GROUND FLOOR	114.31	114.31 x 0	885.88
AREA OF FIRST FLOOR	85.71	85.71 x 6	514.26
BUILT UP AREA	200.02	---	1200.12

TYPICAL BLOCKS : 12,13 & 14			
AREA OF GROUND FLOOR	111.72	111.72 x 3	335.16
AREA OF FIRST FLOOR	74.24	74.24 x 3	222.72
BUILT UP AREA	105.96	---	357.88

TYPICAL BLOCKS : 18 & 19			
AREA OF GROUND FLOOR	133.78	133.78 x 2	267.56
AREA OF FIRST FLOOR	96.66	96.66 x 2	193.32
BUILT UP AREA	230.44	---	460.88

BLOCK 20 : AMENITY BLOCK			
AREA OF GROUND FLOOR	136.85	---	136.85
AREA OF FIRST FLOOR	136.85	---	136.85
AREA OF SECOND FLOOR	136.85	---	136.85
BUILT UP AREA	410.55	---	410.55
TOTAL BUILT UP AREA	4450.31	---	4450.31

F.S.I.CALCULATIONS :		TOTAL BUILT-UP AREA
		SITE AREA
		4450.31
		5799.63 = 0.789

OSR DETAILS :					
Required 579.96 Sq m < 597.87 sqm (Provide)					
Description	Dwelling Units	CAR PARKING Required	CAR PARKING Provided	TWO WHEELER Required	TWO WHEELER Provided
150 - 225 Sq.m	09 No's	18 No's	18 No's	4 No's	0 No's
225 - 300 Sq.m	10 No's	30 No's	30 No's	4 No's	0 No's
TOTAL	19 No's	48 No's	48 No's	4 No's	0 No's

NOTE : ALL DIMENSIONS ARE IN METRE

TOTAL NUMBER OF DWELLING UNITS : 19 No's + 1 Amenity block

SCALE 1 : 200

APPLICANT

(Signature)

For SURE LAKSHMI VEERAKATESWARA & CO

STRUCTURAL ENGINEER

(Signature)

J. PHEER KUMAR
B.E. (CIVIL), M.E. (STRUCTURES)
REGISTERED ENGINEER GRA-1
205, Alagesan Road, Saitaba Co.,
Coimbatore - 641 011

ARCHITECT

(Signature)



MANIKANDAN LAKSHMI BACH
MCAE No: GA/2006/29299

REGISTERED ENGINEER

(Signature)

Signature Not Verified
Signed by: Joint Director
Location: Coimbatore
Date: 2024.04.03 17:37:07

SHEET NO : 1

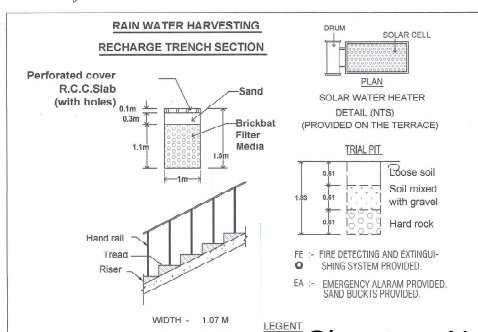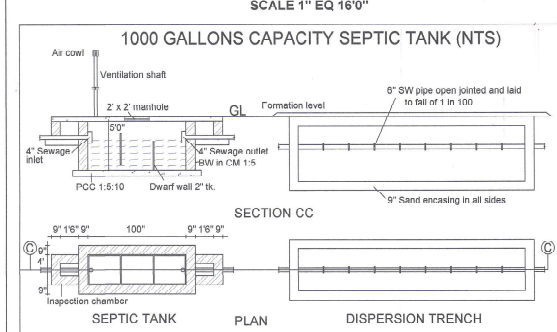

LEGEND

FE - FIRE DETECTING AND EXTINGUISHING SYSTEM PROVIDED.

EA - EMERGENCY ALARM PROVIDED.

SAND BUCKETS PROVIDED.

Signature Not Verified

Signed by: Joint Director
Location: Coimbatore
Date: 2024.04.03 17:37:07

Document certified by: [Signature]

Signed by: [Signature]

Date: 2024.04.03