




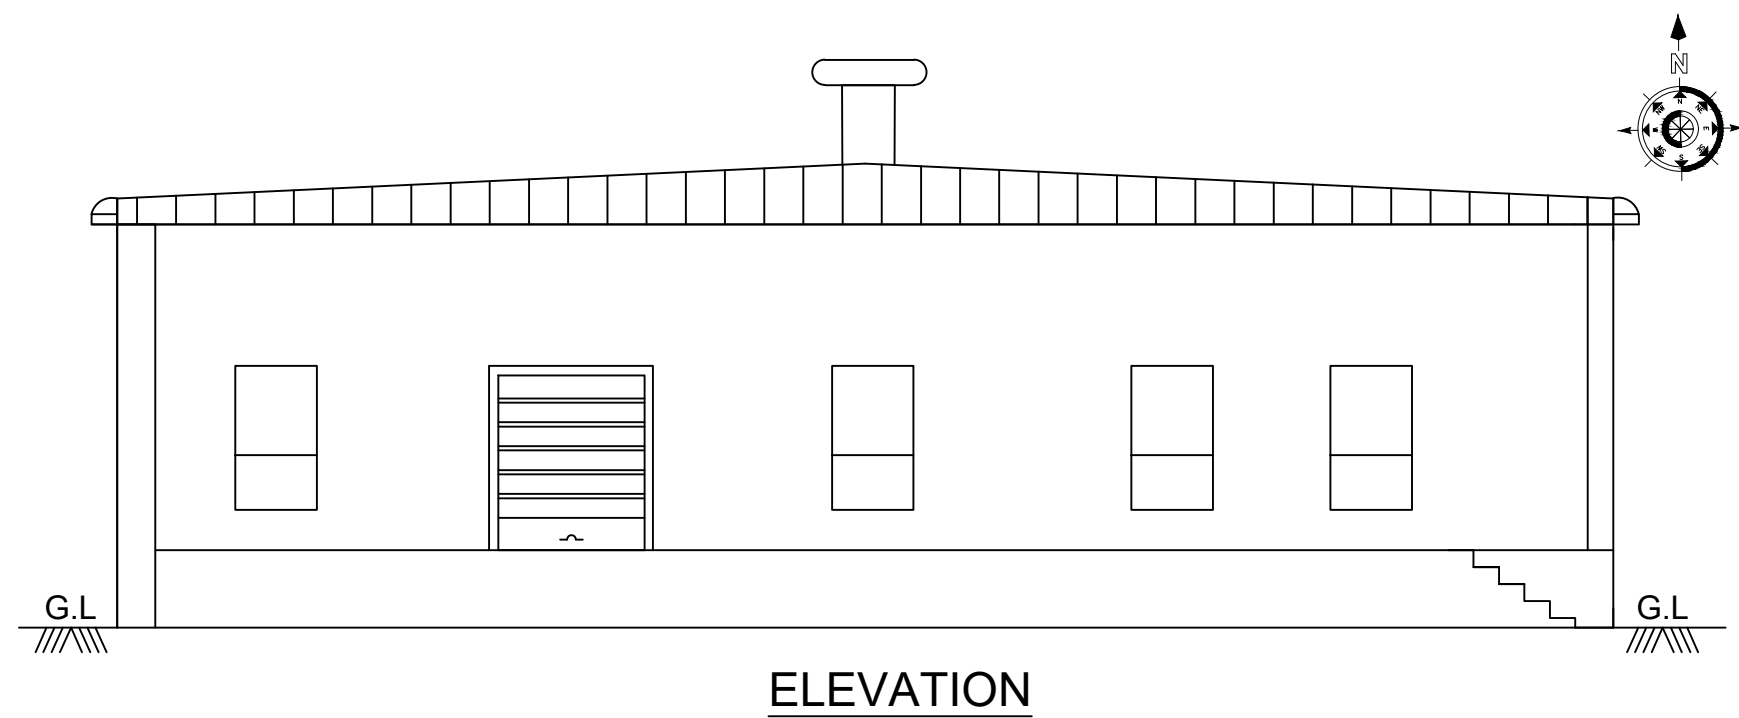

ELEVATION

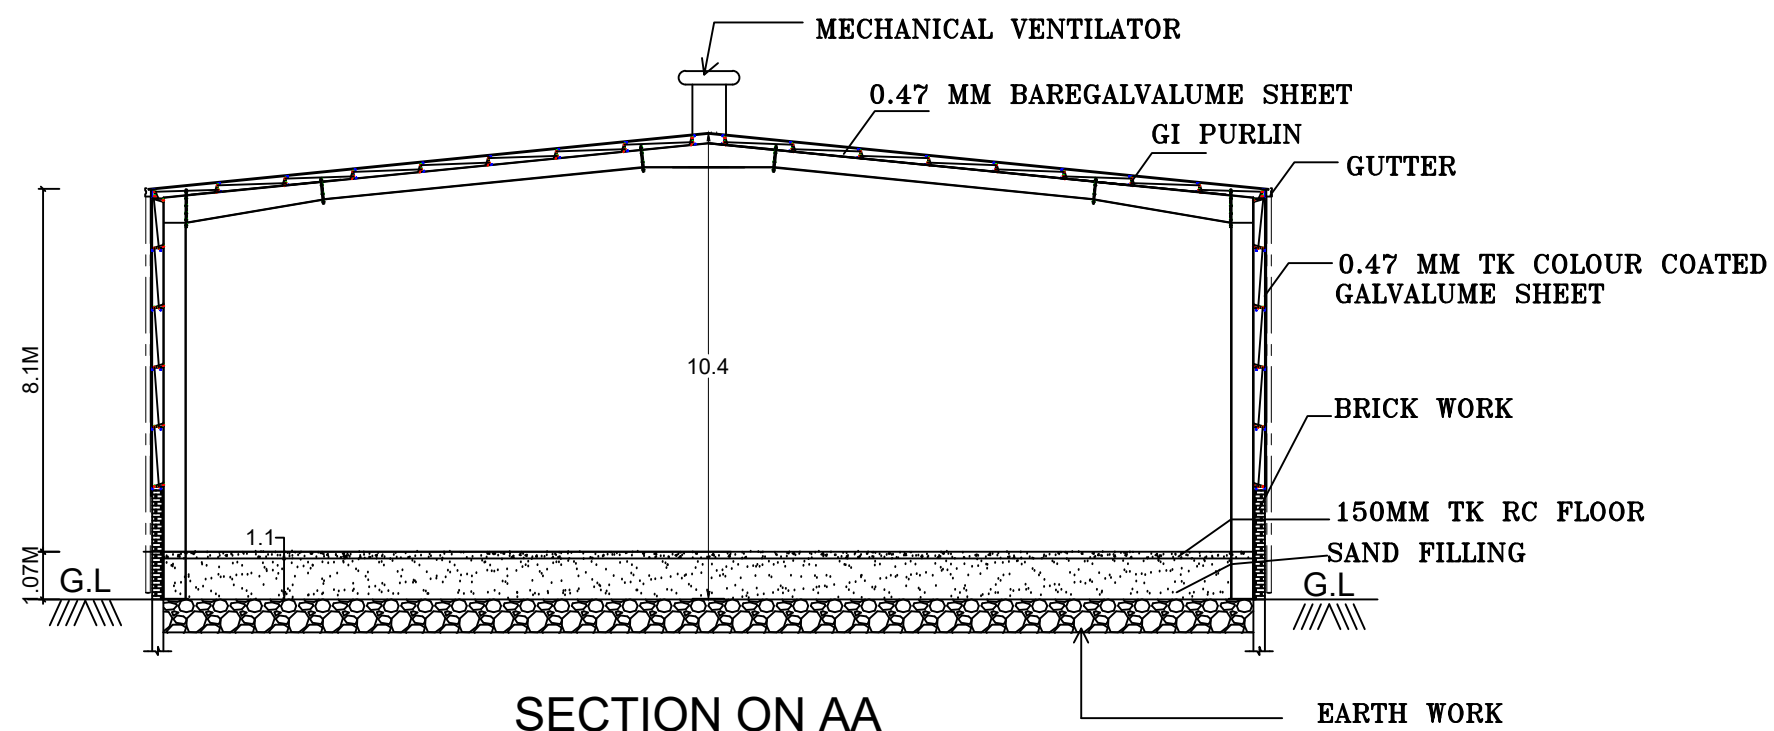

SECTION ON AA

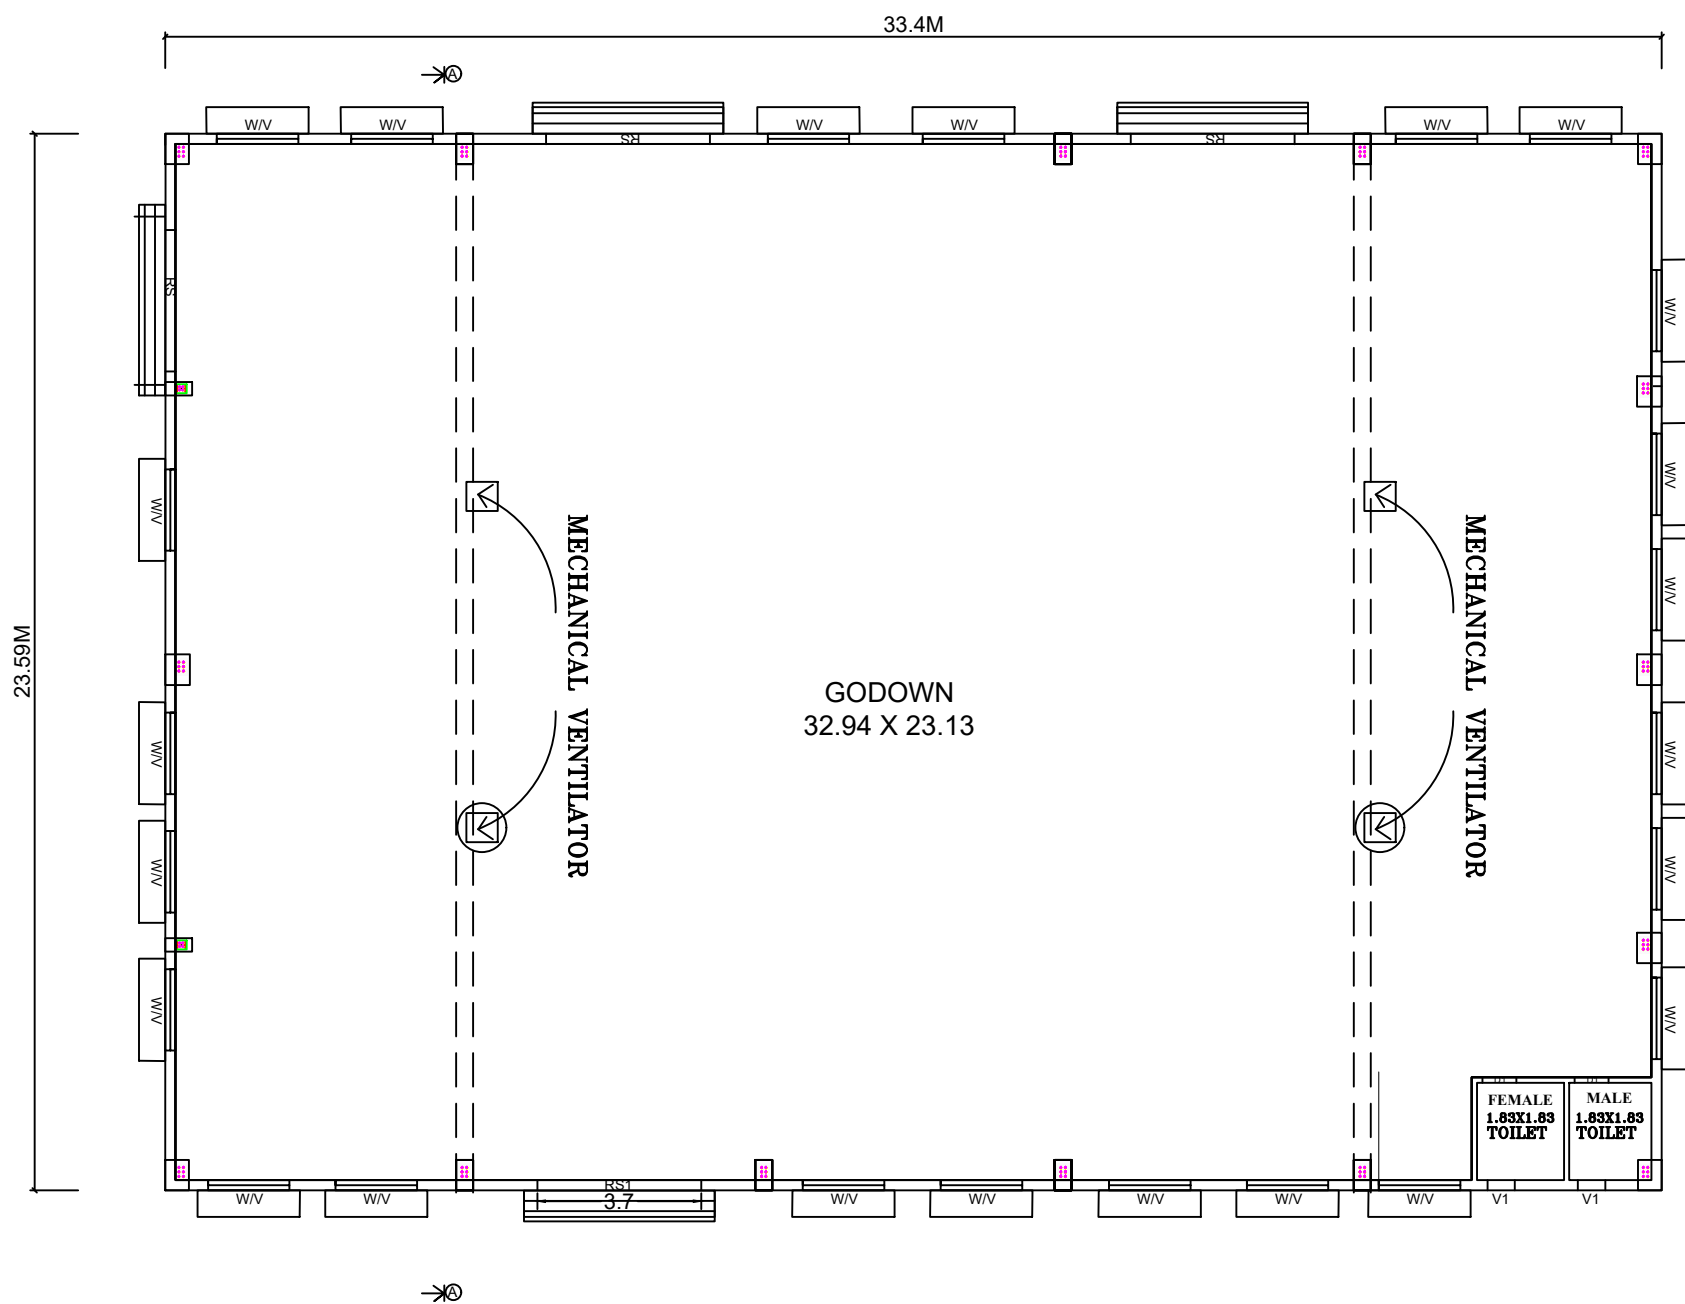

PLAN SHOWING THE PROPOSED CONSTRUCTION OF GODOWN (STEEL STORAGE)BUILDING IN
S.NO-89/8B2,AT KEERANATHAM VILLAGE AND PANCHAYAT,ANNUR TALUK,COIMBATORE DISTRICT.
Scale:(1:100)

AREA DETAILS

AREA OF THE SITE	SQ.FT	SQ.MT
(AS PER FMB)	14807.27	1375.64
(AS PER DOCUMENT)	14807.27	1375.64
(AS PER PATTa)	14755.01	1370.78

JOINERY DETAILS

	DESCRIPTION	SIZE IN M
RS	Rolling Shutter	4.88 x 4.30
RS1	Rolling Shutter	3.05 X 3.05
D	Door	1.22 X 2.10
W	Window	1.83 X 1.22
F.W	Fixed Window	1.83 X 2.05
V	Ventilator	0.91 X 0.91

REFERENCE

- SITE BOUNDARY
- EXISTING ROAD
- PROPOSED BUILDING

MAXIMUM ONE FLOOR AREA = 787.90 Sq.M
F.S.I = $\frac{\text{TOTAL BUILT UP AREA}}{\text{SITE EXTENT (Net Area)}} = \frac{787.90 \text{ Sq.M}}{1370.78 \text{ Sq.M}} = 0.57$

	PROVIDED
LORRY PARKING	2 NO
CAR PARKING	1 NO
TWO WHEELER PARKING	5 NO'S
CYCLE PARKING	4 NO'S

SITE APPROVAL
Application No.:SWP/BPA/009580/2023
Site Boundary Shown as "A to D" and
Numbered as SWP/DTCP/COIMBATORE/
Site Approval No : LP/CLPA no.241/2023

PLANNING PERMISSION
Application No.:SWP/BPA/009580/2023
Planning Permission No :278/2023

G.BALAMURUGAN
Draughtsman - Gr-III

APPLICANT

REGISTERED ENGINEER

Er.K.RENUGA DEVI, B.E.,
Registered Engineer
Reg No:RE/GR-III/02/2020
Mail id: aathirenn94@gmail.com
Cell:83447 16364, 8344714123.
Dindigul-624 005-

REGISTERED STRUCTURAL ENGINEER

ER.P.MUTHUKRISHNAN,M.E.(Struct),M.Sc.(REV)
REGISTERED STRUCTURAL ENGINEER
REG NO:SE01/2019 (GR.II) NEW SUN BUILDERS.
HB 15, BLOCK 13, MAIN ROAD
R.M COLONY, DINDIGUL,
Cell: 98421 38276

