
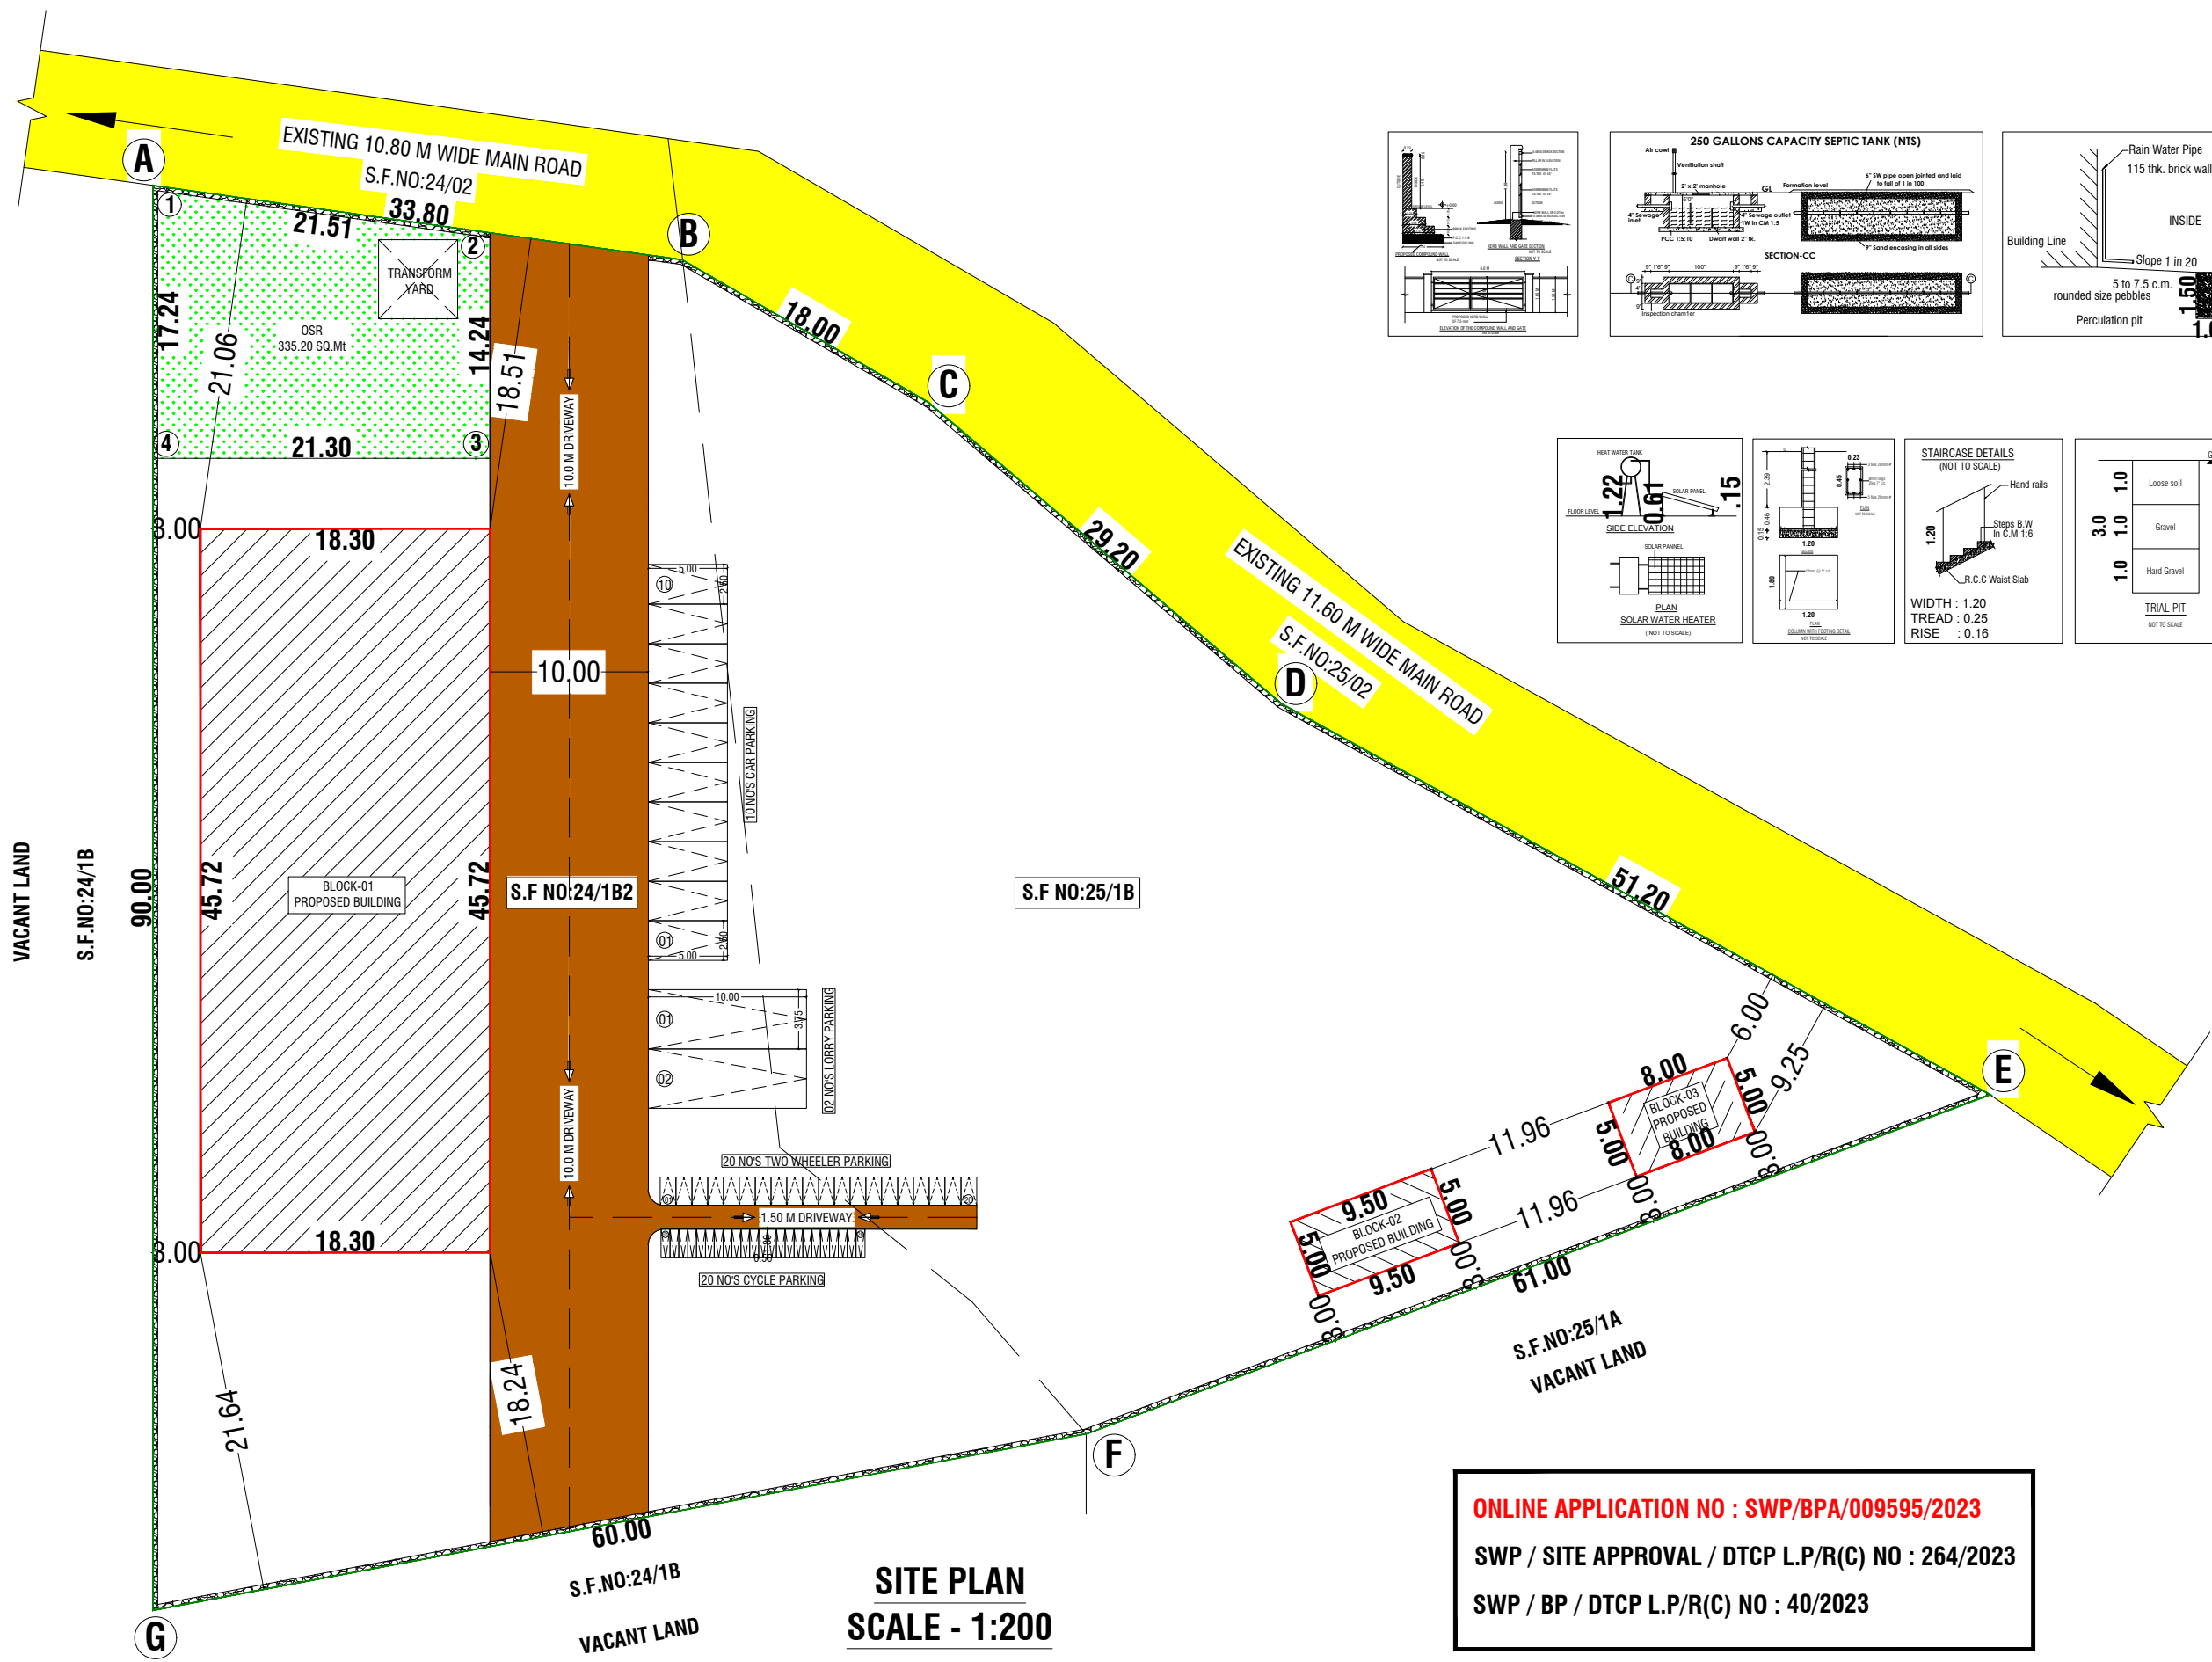
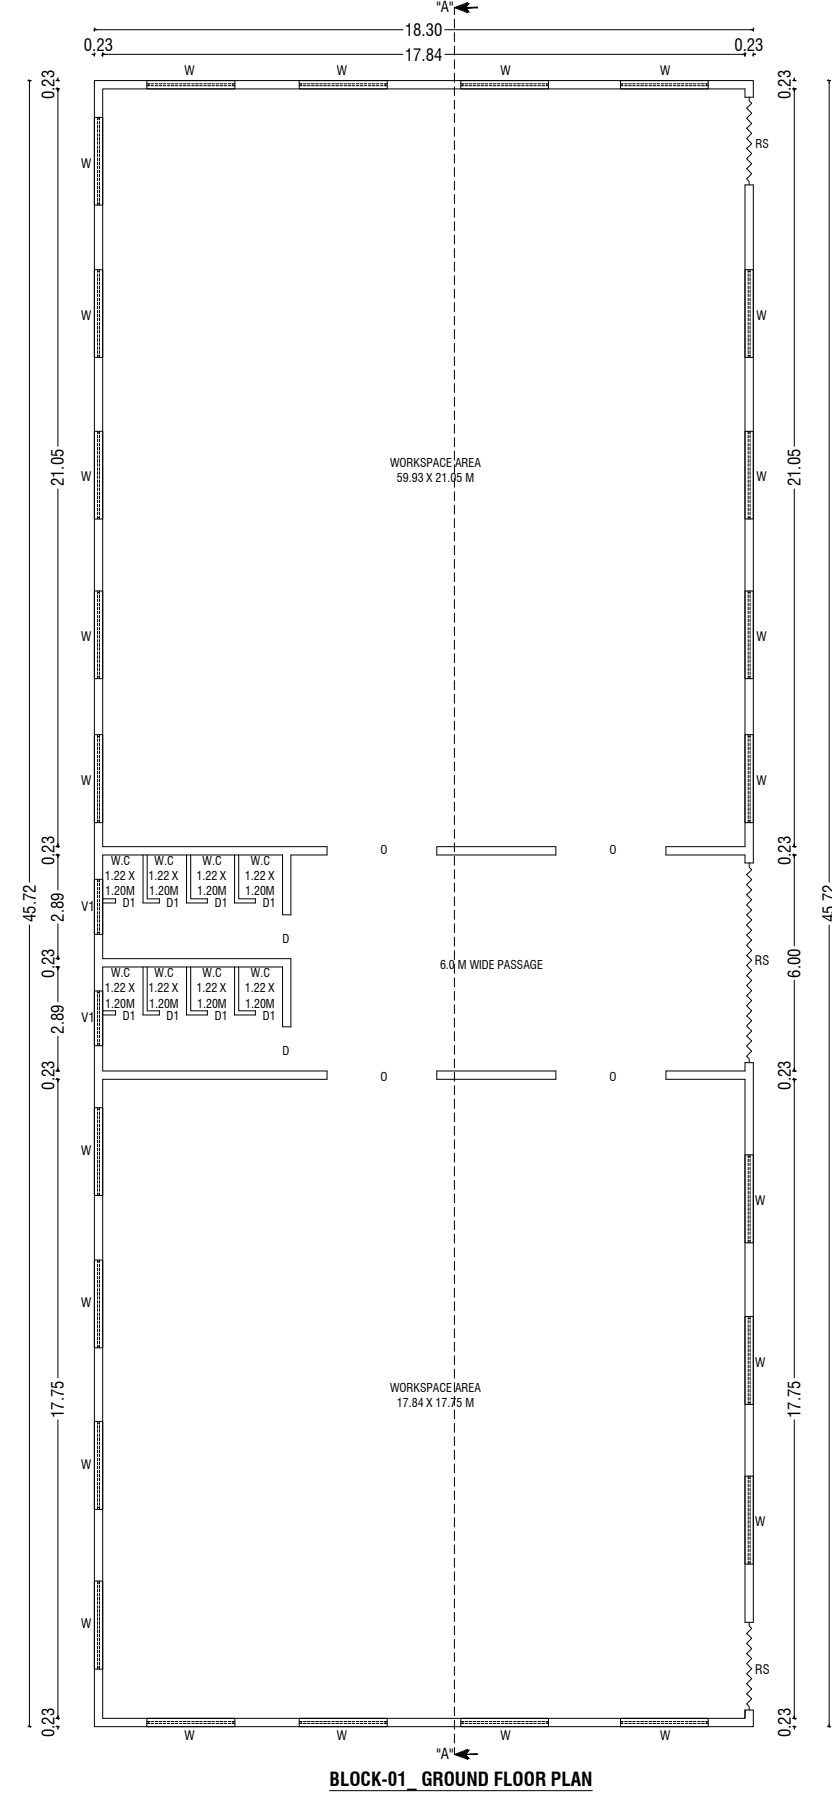
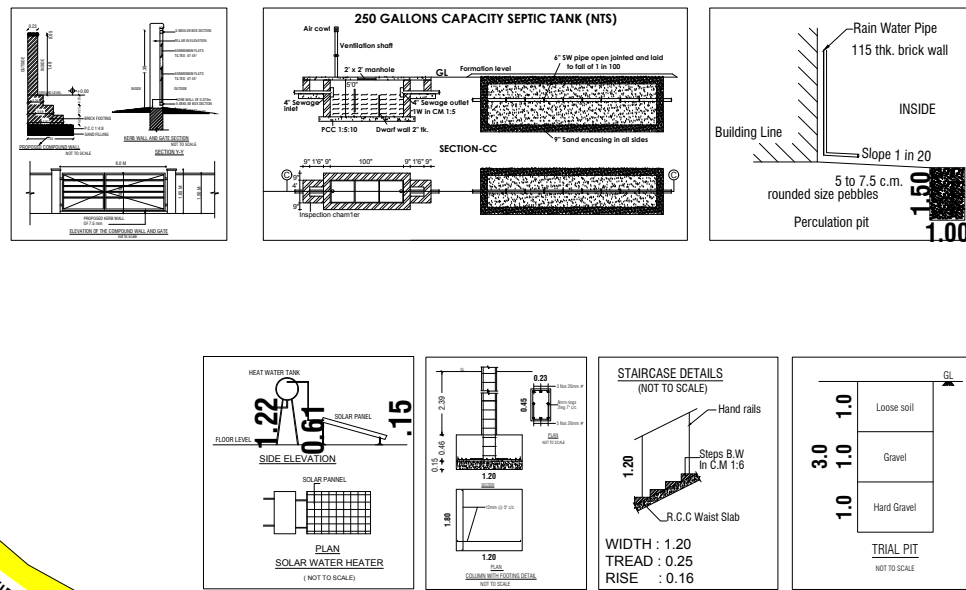
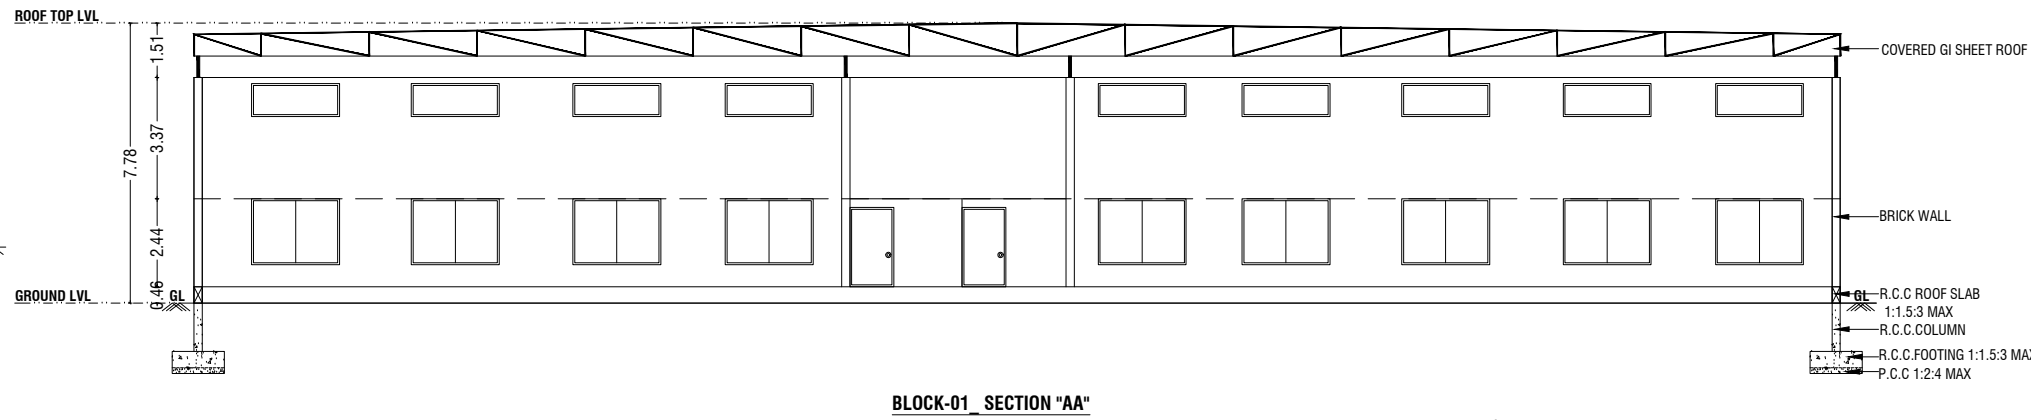
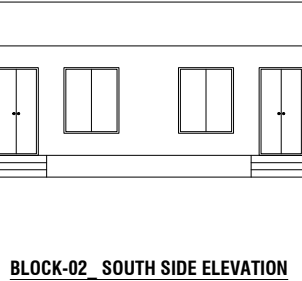
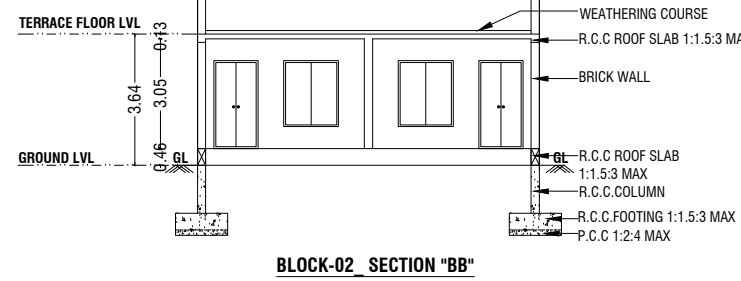
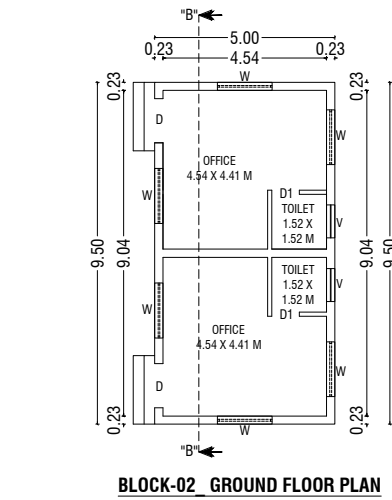
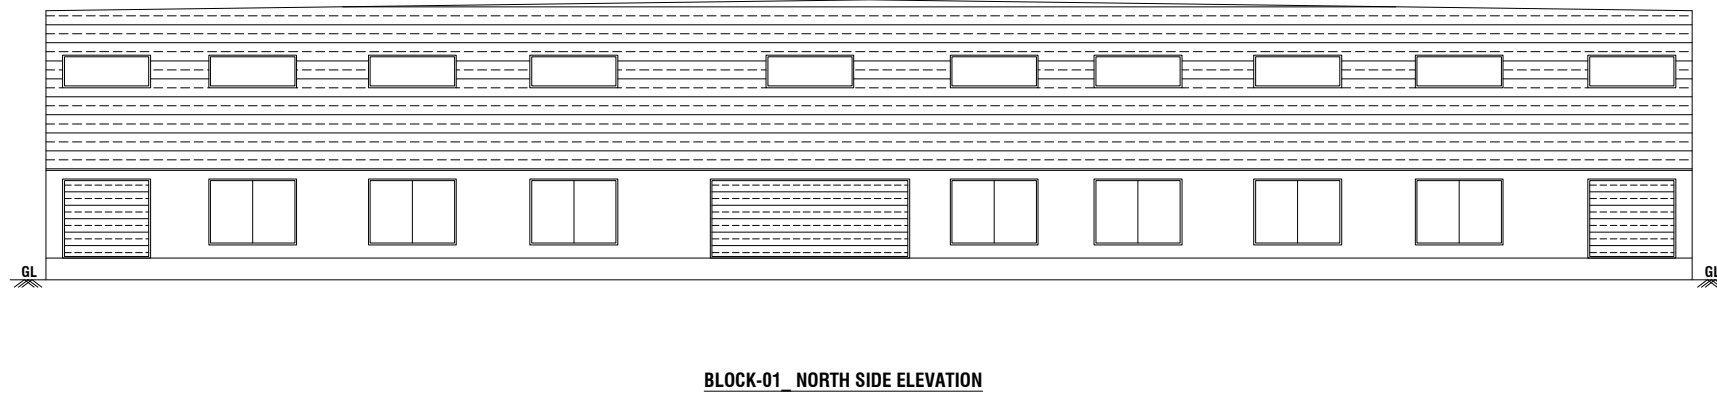
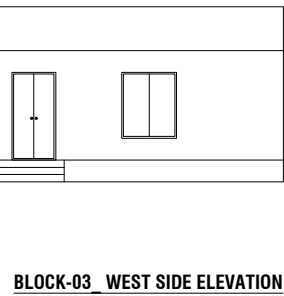
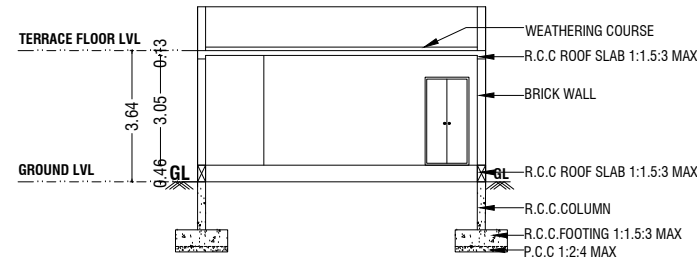


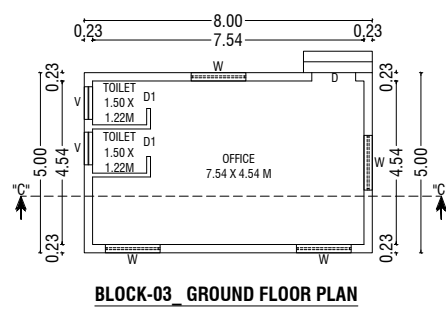

SITE PLAN
SCALE - 1:200

ONLINE APPLICATION NO : SWP/BPA/009595/2023
SWP / SITE APPROVAL / DTCP L.P/R(C) NO : 264/2023
SWP / BP / DTCP L.P/R(C) NO : 40/2023

Signature Not Verified
Signed by: Joint Director
Location: Coimbatore
Date: 2023.08.02 11:22:11

சு.திவ்யா
அளவீடு/உதவி வரைவாளர்

மு.வள்ளமதி
கட்டிடகலை/திட்ட உதவியாளர்

SITE & BUILDING PLAN SHOWING THE PROPOSED CONSTRUCTION
OF A ELECTRONIC AND ELECTRICAL GOODS INDUSTRIAL BUILDING
IN S.F.NO'S: 24/1B2 & 25/1B AT ARASAMPALAYAM VLLAGE,
KINATHUKKADAVU TALUK, COIMBATORE DISTRICT.

SCALE :- 1:100
INDUSTRIAL BUILDING
CATEGORY - GREEN INDUSTRIAL
ONLINE APPLICATION NO : SWP/BPA/009595/2023

AREA DETAILS:-	IN SQM	IN ACRE
AREA OF SITE AS PER FMB / PATTa	= 6400.00 Sqm	1.58 Acre
AREA OF SITE AS PER DOCUMENT	= 6400.00 Sqm	1.58 Acre
SUPER IMPOSED PLOT AREA	= 6111.30 Sqm	1.51 Acre

PROPOSED BUILDING AREA DETAILS:-				
BLOCK	FLOOR	FSI	NON-FSI	TOTAL
BLOCK-01	GROUND FLOOR	836.68	-	836.68
BLOCK-02	GROUND FLOOR	47.50	-	47.50
BLOCK-03	GROUND FLOOR	40.00	-	40.00
TOTAL AREA		924.18	-	924.18

F.S.I CALCULATION AS PER PATTa:-
F.S.I (924.18/6400.00) = 0.144

BUILDING HEIGHT :-
F.S.I BUILDING HEIGHT = 7.78 Mt

PARKING DETAILS	REQUIRED	PROVIDED
TOTAL LORRY PARKING	00 No's	02 No's
TOTAL CAR PARKING	00 No's	10 No's
TOTAL TWO WHEELER PARKING	14 No's	20 No's
TOTAL CYCLE PARKING	14 No's	23 No's

JOINERY DETAILS:-	SIZE IN METER
SYM	JOINERY DETAILS
RS	ROLLING SHUTTER 2.44 X 2.44
D	DOOR 1.22 X 2.44
D1	DOOR 0.76 X 2.44
W	WINDOW 2.44 X 1.83
V	VENTILATOR 0.91 X 0.91
V1	VENTILATOR 1.83 X 0.91
O	OPEN 3.05 X 2.44

NOTES:
1. TOTAL NO'S OF HP = 5 HP
2. TOTAL NO'S OF WORKER'S = 20 NO'S OF WORKER'S

COLOUR INDEX:-	
BOUNDARY OF THE SITE	:
EXISTING ROADS	:
PROPOSED CONSTRUCTION	:
PROPOSED DRIVEWAY	:

NOTE:-
* All Dimensions are in Metre
* Rainwater percolation pits provided all round the site.
* All round compound wall Provided.
* S.T.P provided in the SW Corner of the Site.
* Sump and Fire Sump provided.
* Lightning Conductor provided in the roof.
* Fire Detecting and Extinguishing system provided.
* Emergency Alarm provided. Sand bucks provided.

S. Pradeep
Er. S. PRADEEP, B.E., M.E. (ST)
REGISTERED ENGINEER Grade - II
DTCP / NAMAKKAL / RE-II / 003 / 2022
First Floor, No. 02, MIG-2208, Gandhimaa Nagar,
Peelamedu, Coimbatore - 641 004.
Ph: 96550 08064

REGISTERED ENGINEER / ARCHITECT

S. Pradeep
Er. S. PRADEEP, B.E., M.E. (ST)
REGISTERED STRUCTURAL ENGINEER Grade - II
DTCP / NAMAKKAL / RSE-II / 001 / 2022
First Floor, No. 02, MIG-2208, Gandhimaa Nagar,
Peelamedu, Coimbatore - 641 004.
Ph: 96550 08064

REGISTERED STRUCTURAL ENGINEER

OWNER / APPLICANT

SHEET.NO:01