




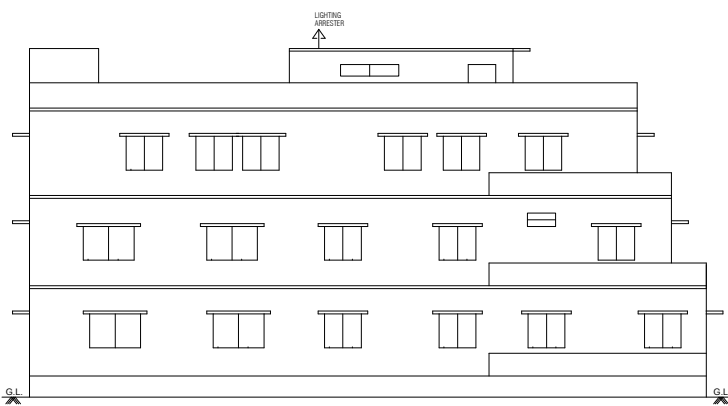



SOUTH SIDE ELEVATION

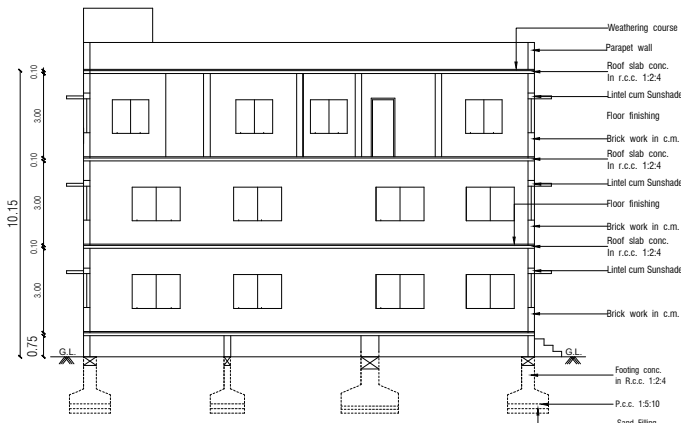


SECTION ON - AA

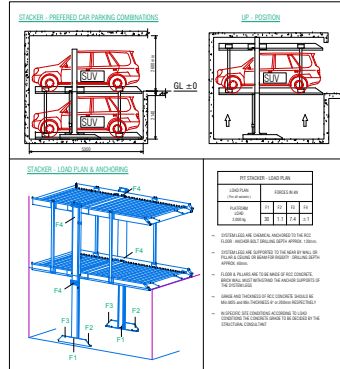


MECHANICAL CAR PARKING DETAILS

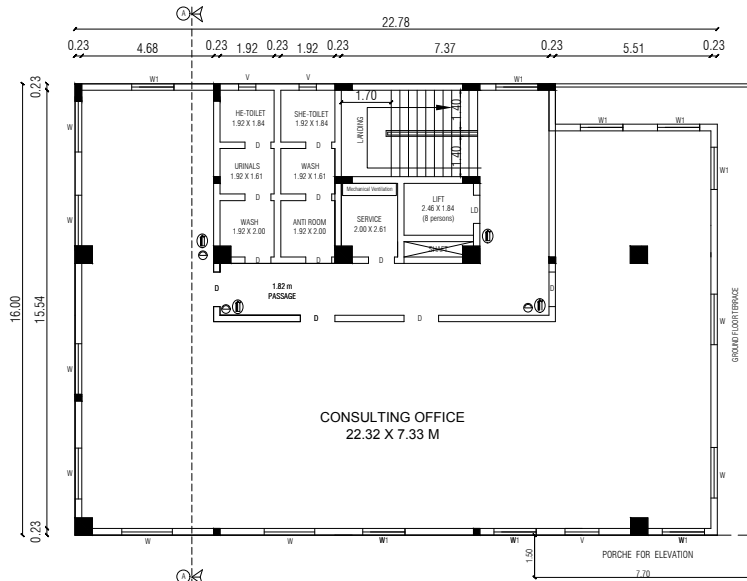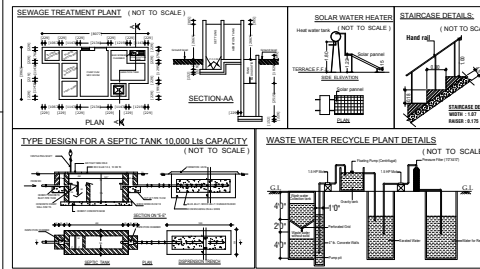


FIRST FLOOR PLAN

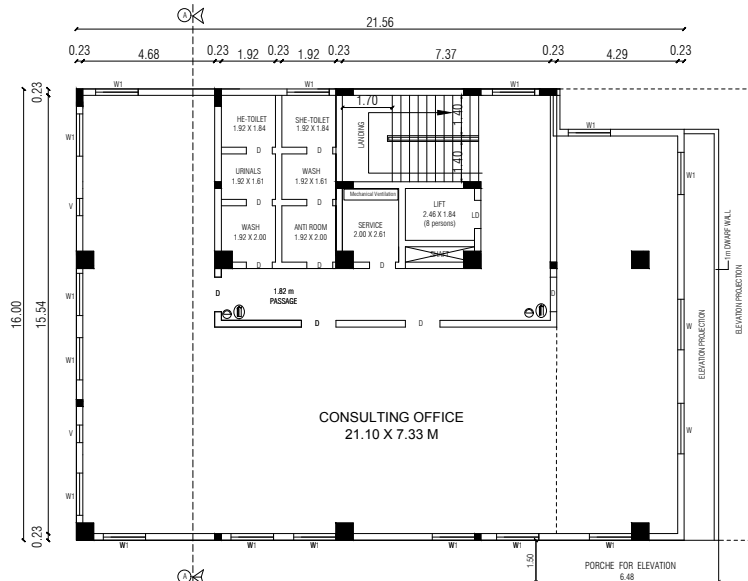


SECOND FLOOR PLAN

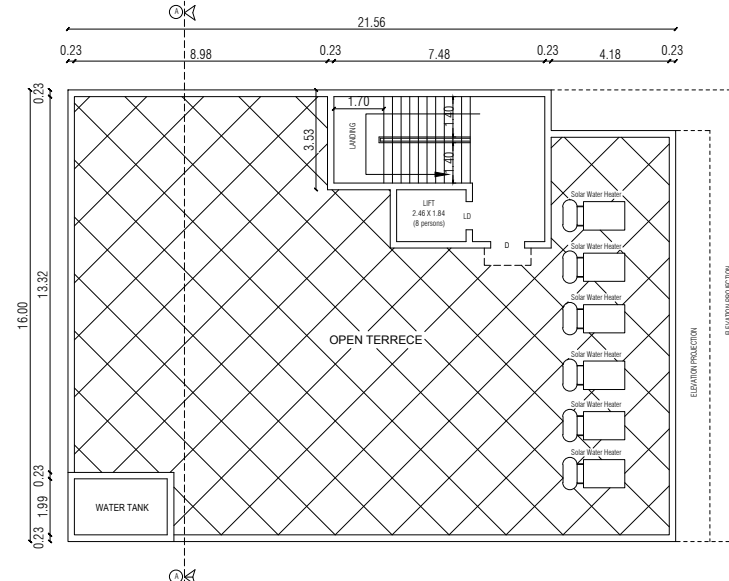

TERRACE FLOOR PLAN

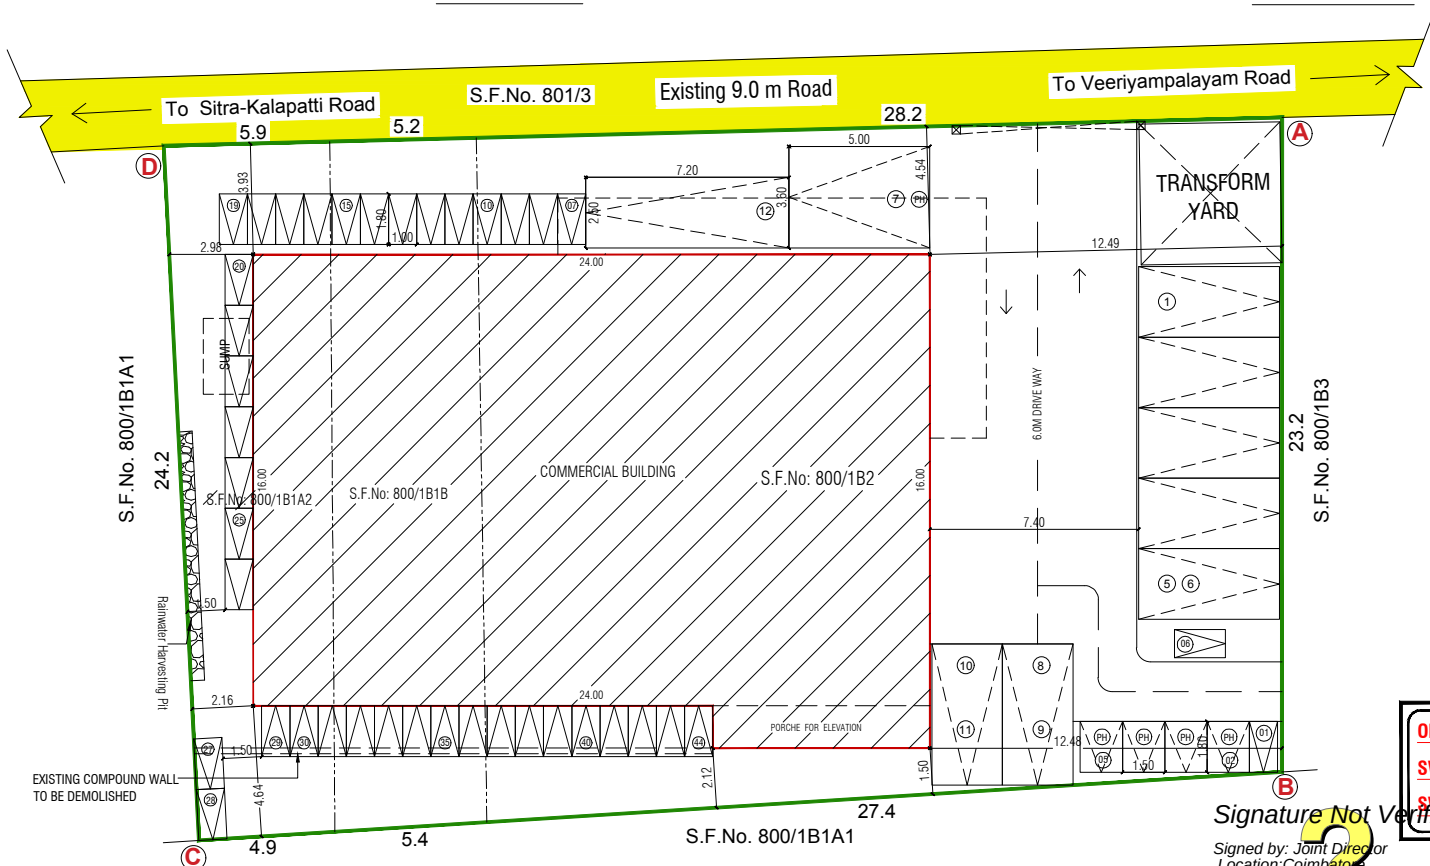

SITE PLAN

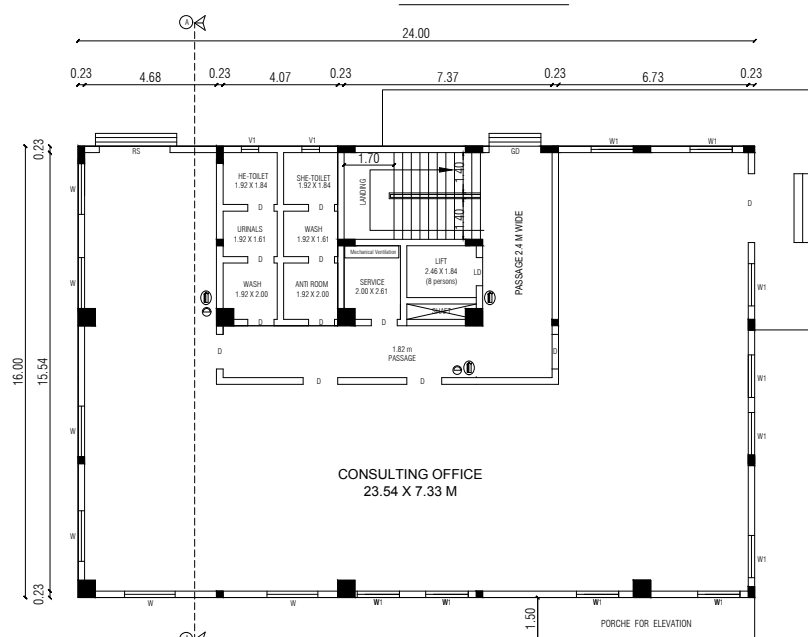

GROUND FLOOR PLAN

ONLINE APPLICATION NO : SWP/BPA/010104/2023
SWP / SITE APPROVAL / L.P/CLPA NO : 287/2020
SWP / PLANNING PERMISSION NO : 325/2023

Signature Not Verified

Signed by: Joint Director
Location: Coimbatore
Date: 2023.06.05 18:28:58

PLAN SHOWING THE EXISTING & PROPOSED CONSTRUCTION OF COMMERCIAL (CONSULTING OFFICE) BUILDING IN S.F. No. 800/1B1B, 800/1B2 & 800/1B1A2 OF KALAPATTI VILLAGE, COIMBATORE NORTH TALUK, COIMBATORE DISTRICT.

SCALE :- 1:100
COMMERCIAL BUILDING



ONLINE APPLICATION NO : SWP/BPA/010104/2023

AREA DETAILS:-
AREA OF SITE AS PER PATTI = 915.00 Sqm
AREA OF SITE AS PER DOCUMENT = 915.00 Sqm
SUPER IMPOSED PLOT AREA = 934.81 Sqm

PROPOSED BUILDING AREA DETAILS:-

Floor Name	FSI Area	NON FSI Area	Builtup Area
GROUND FLOOR	382.77	1.32	384.09
FIRST FLOOR	354.98	1.32	356.30
SECOND FLOOR	337.37	1.32	338.69
TERRACE FLOOR	-	39.87	39.87
TOTAL	1075.12	43.83	1118.95

F.S.I CALCULATION AS PER SUPER IMPOSED AREA:-

F.S.I (1075.12/915.00) = 1.175

PARKING DETAILS	REQUIRED	PROVIDED
TOTAL CAR PARKING	12 No's	12 No's (Including PH)
TOTAL TWO WHEELER PARKING	44 No's	44 No's (Including PH)

JOINERY DETAILS:

DESCRIPTION	IN METER
D - Door	- 1.20 x 2.10
D1 - Door	- 0.75 x 2.10
W - Window	- 1.80 x 1.20
W1 - Window	- 1.50 x 1.20
V - Ventilator	- 1.20 x 0.60

NOTES:

1. ALL DIMENSIONS ARE IN METRE

⊗ - MULTI TYPE FIRE FIGHTER

⊙ - FIRE EXTINGUISHER

MV MECHANICAL VENTILATION TO BE PROVIDED

Er. S. POORNIMA, B.Tech, M.Tech (Struct)
Approved Civil & Structural Engineer,
13/1313 J. Palanisamy Nagar, Malumichampattu,
Coimbatore - 641 050
Ph: 95733 45002, 99599 55325

REGISTERED STRUCTURAL ENGINEER

Er.S. POORNIMA, B.Tech., M.Tech (Struct)
Registered Engineer
Reg. No. LPA / RE / GR-II / 014 / 2022
1/313, J.Palanisamy Nagar, Malumichampattu,
Coimbatore - 641 050
Ph: 95733 45002, 99599 55325

REGISTERED ENGINEER / ARCHITECT

3.27

OWNER / APPLICANT

SHEET.NO:01