

PP

APPROVAL RECORD

Planning Permission

Coimbatore

Coimbatore district, Tamil Nadu

APPROVAL TYPE


Building Plan

ISSUING AUTHORITY




DTCP

The approval as the planning authority issued it, reproduced in full behind this page.









An approval speaks to what was sanctioned, not to what was built. Completion is a separate record.

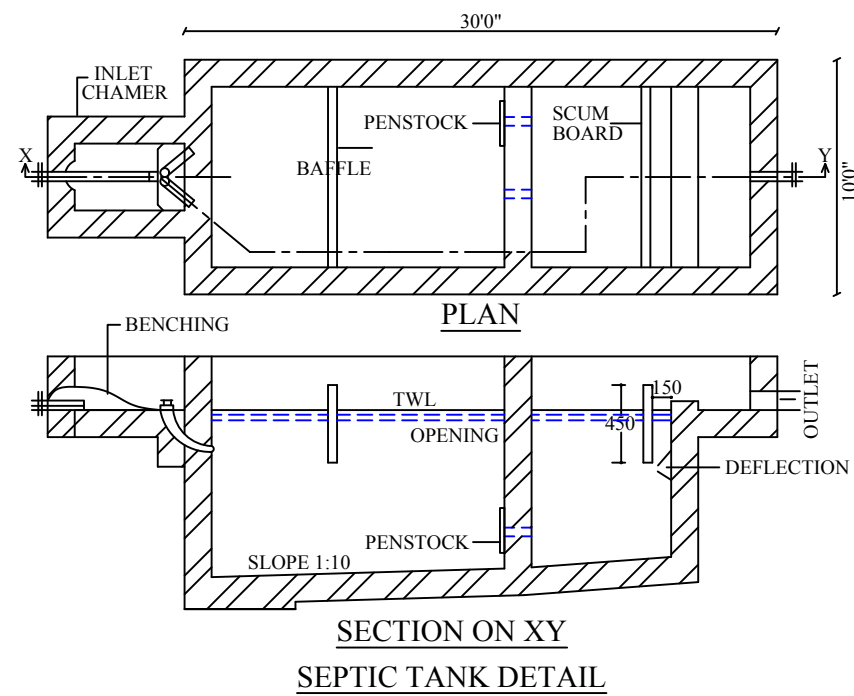

TRAIL PIT (NTS)

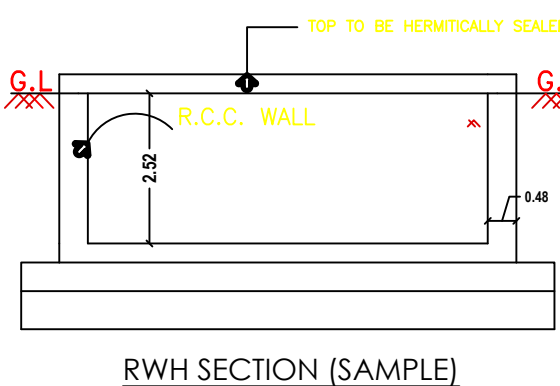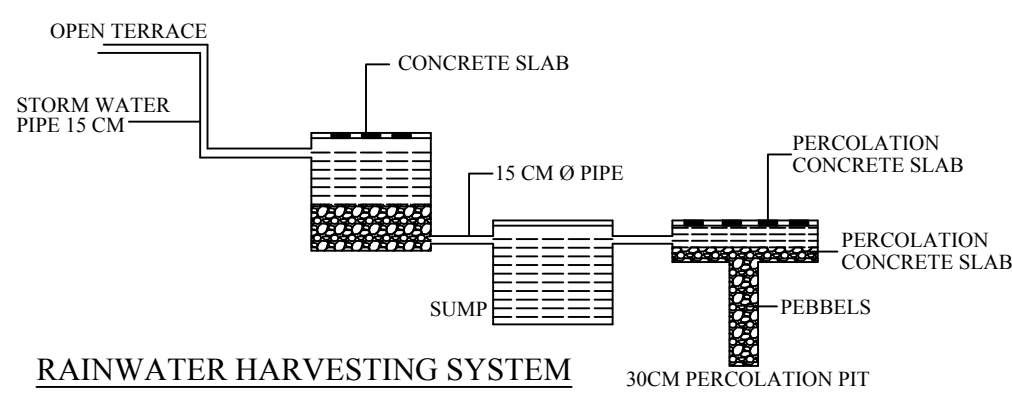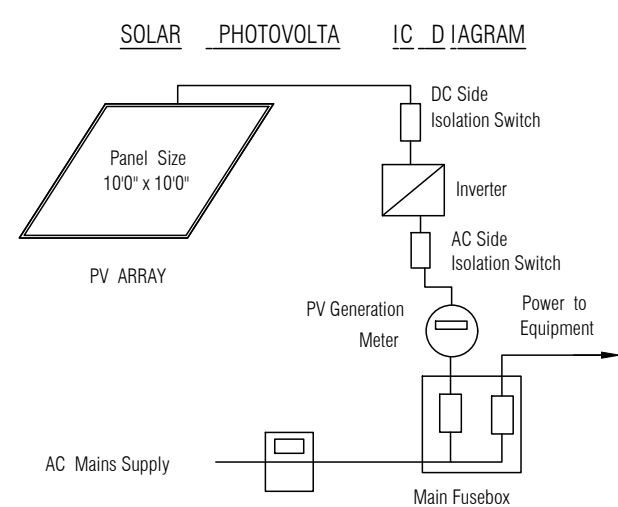

RWH_CAPACITY_L=5000LTRS

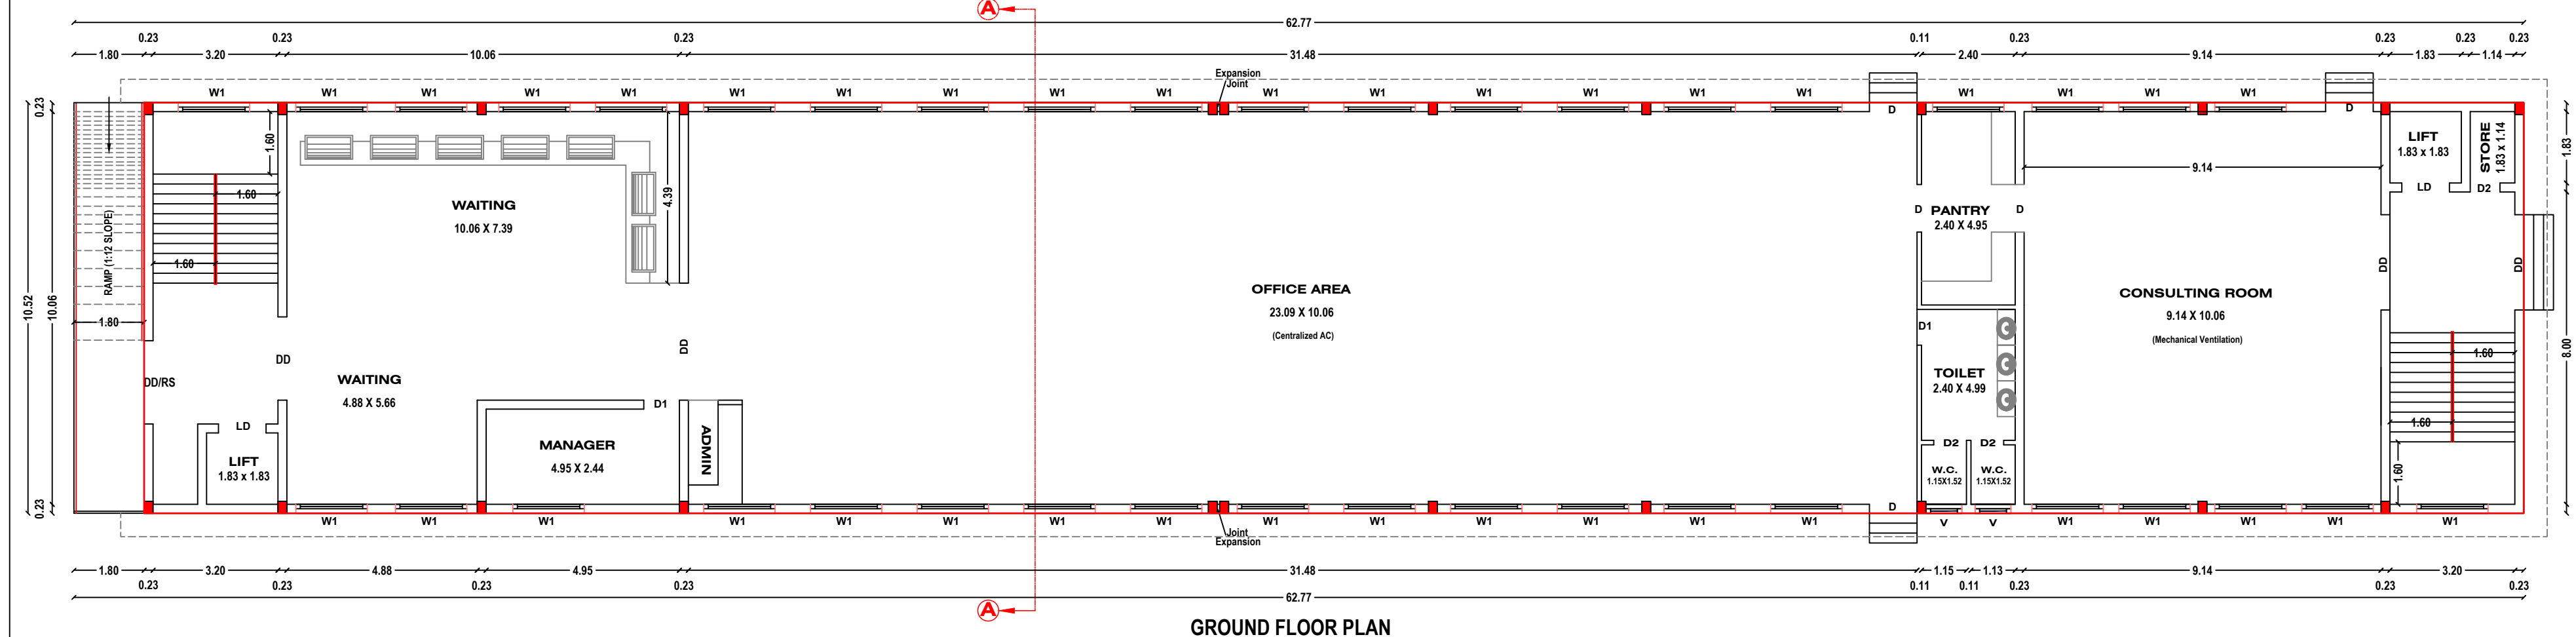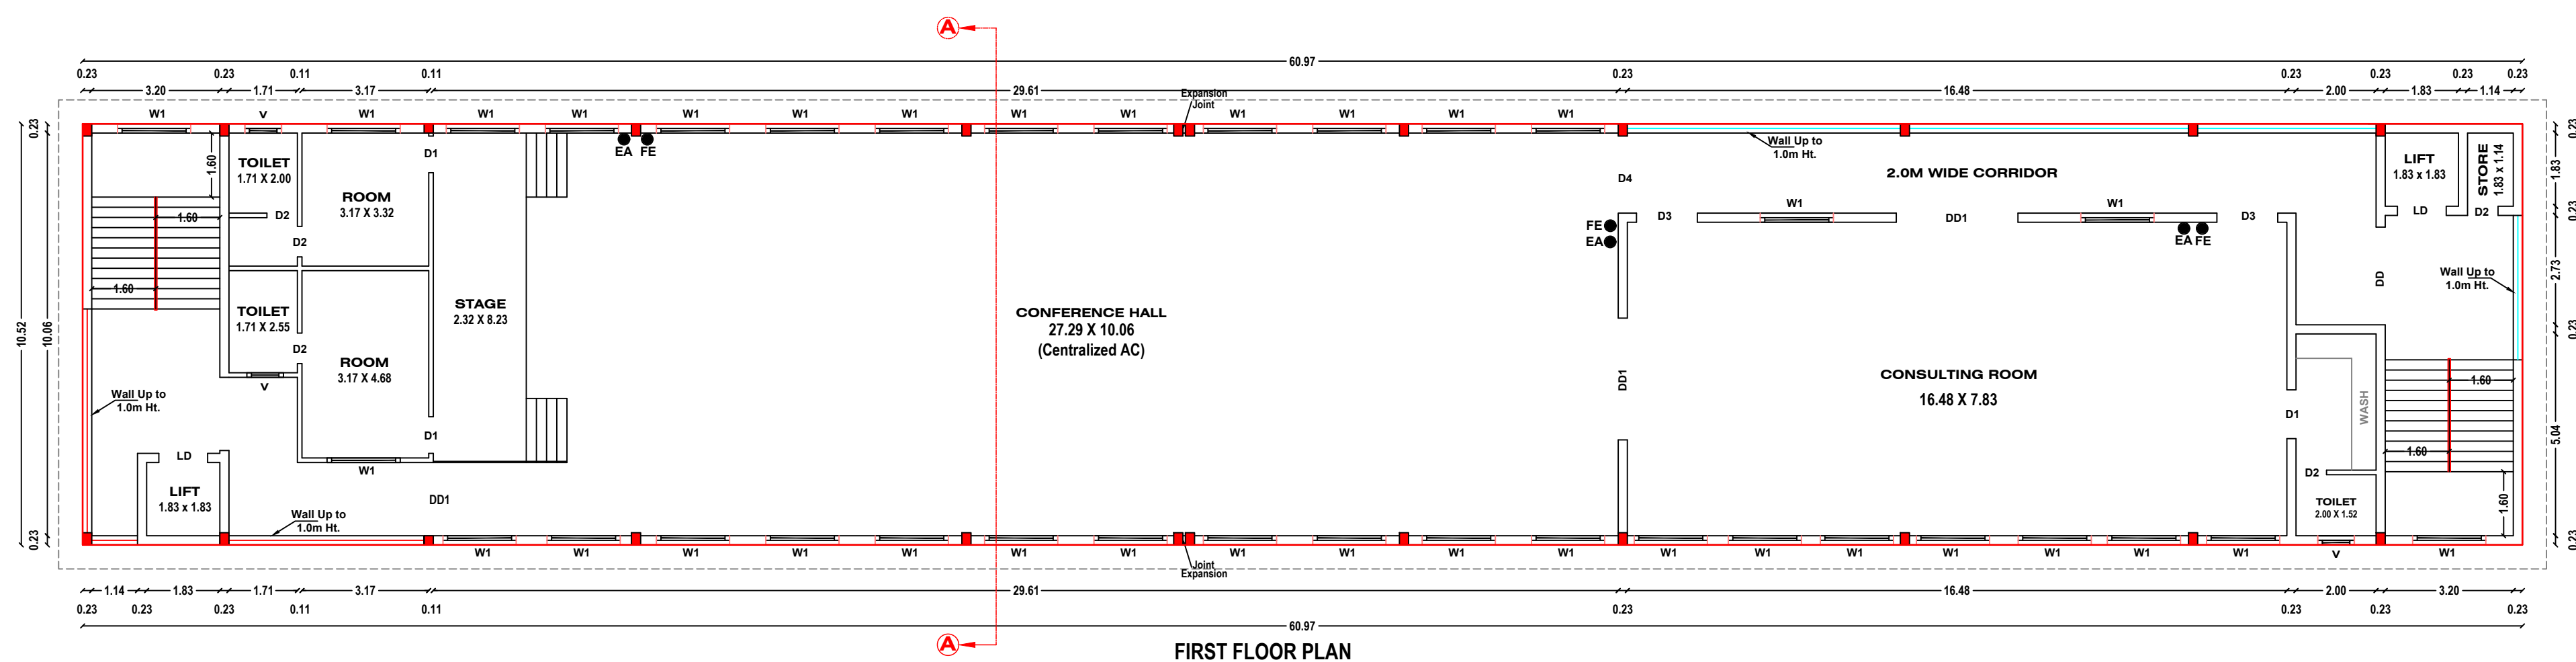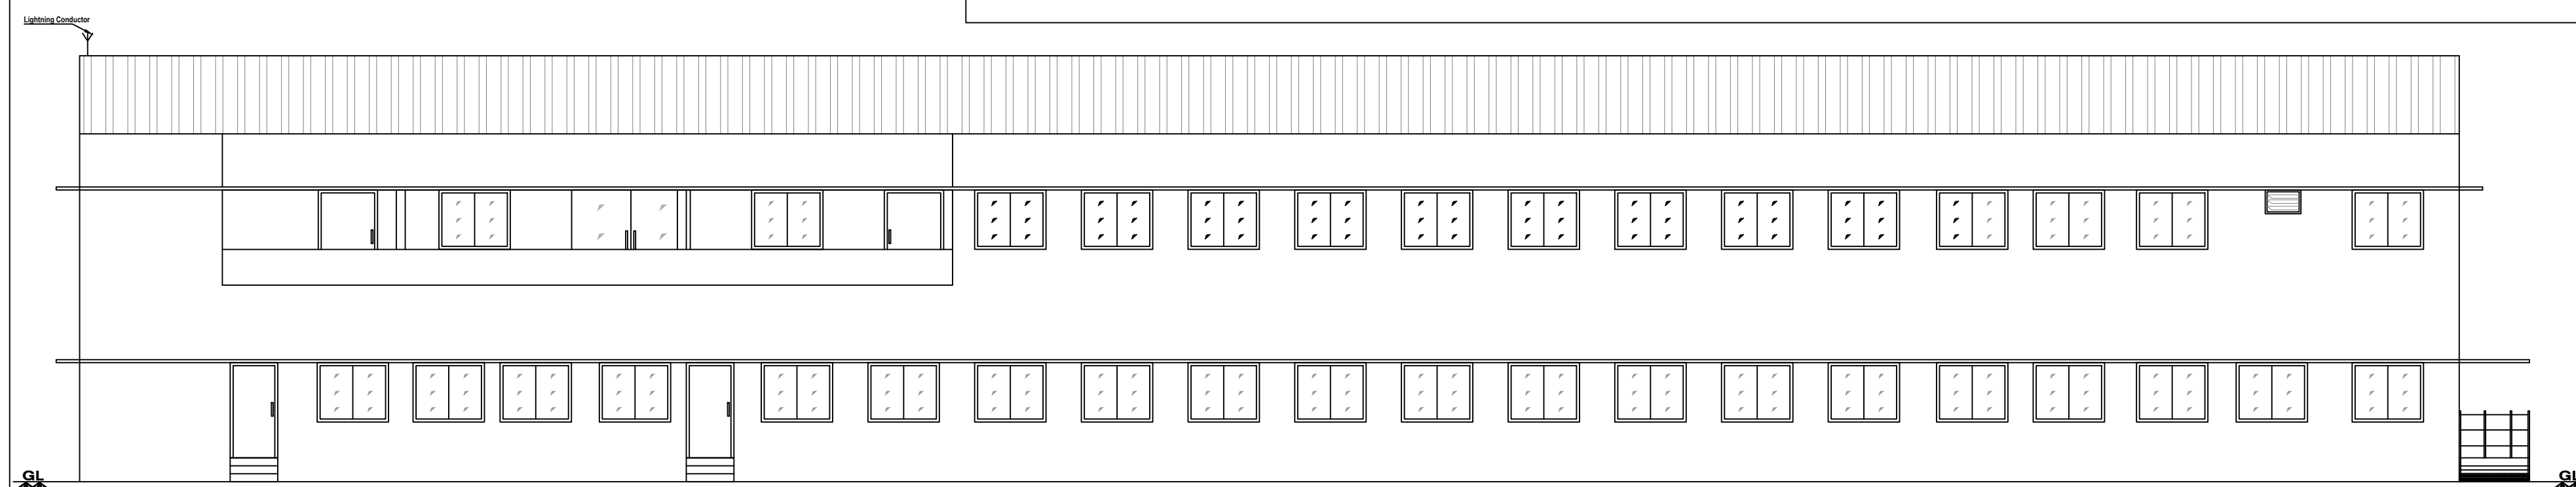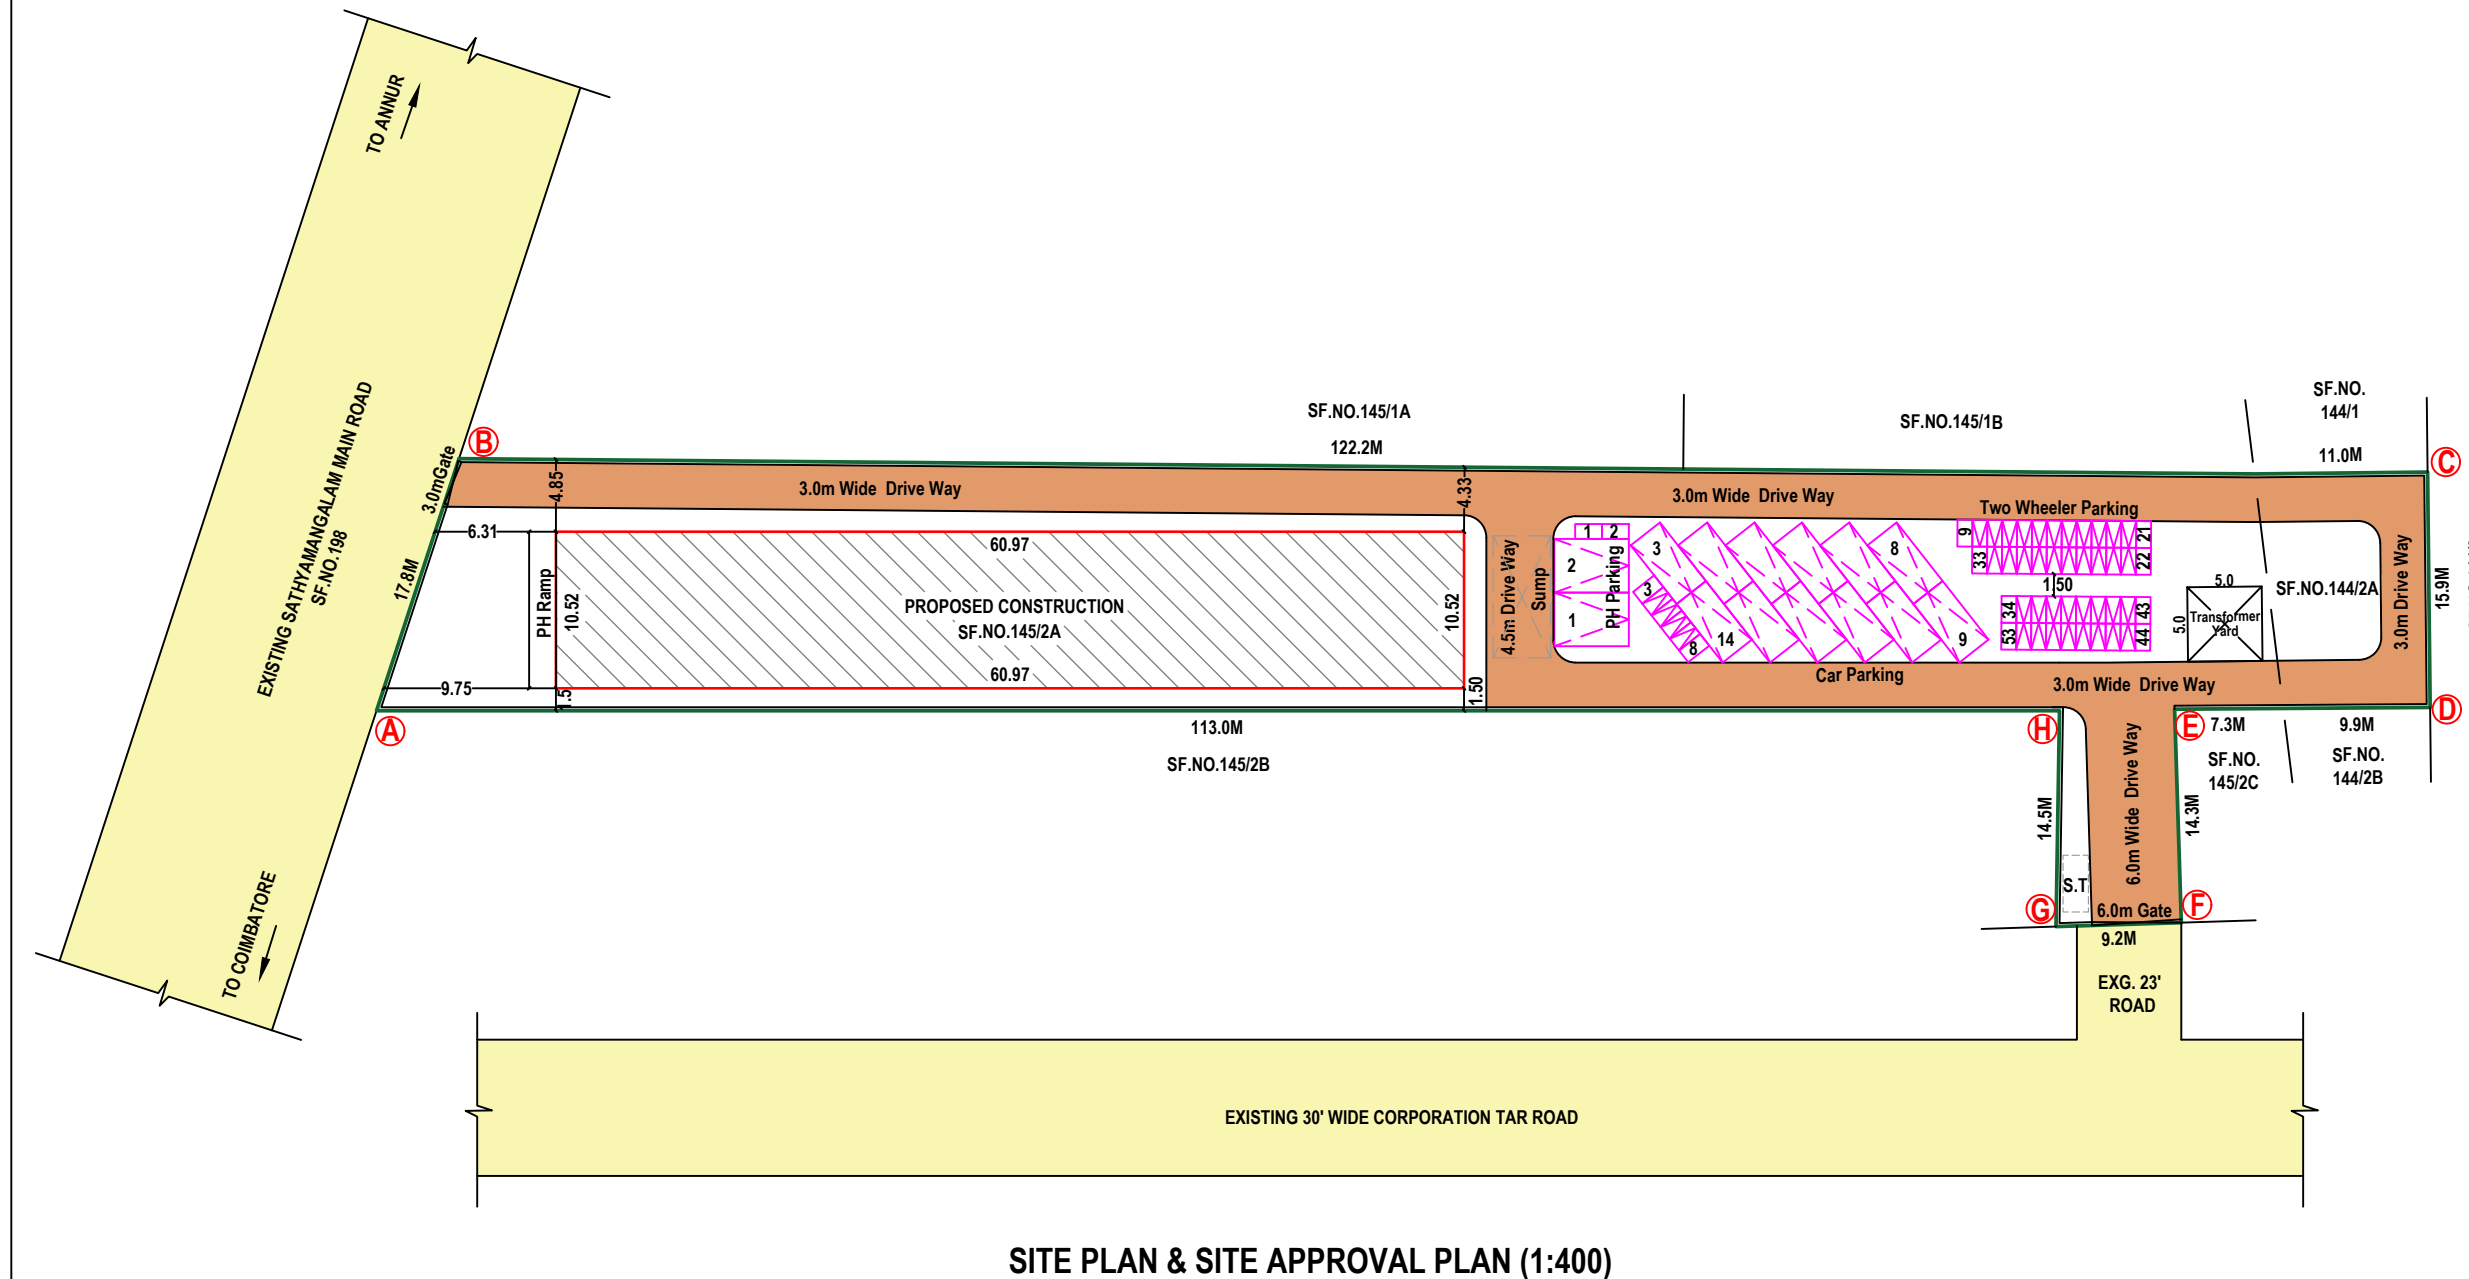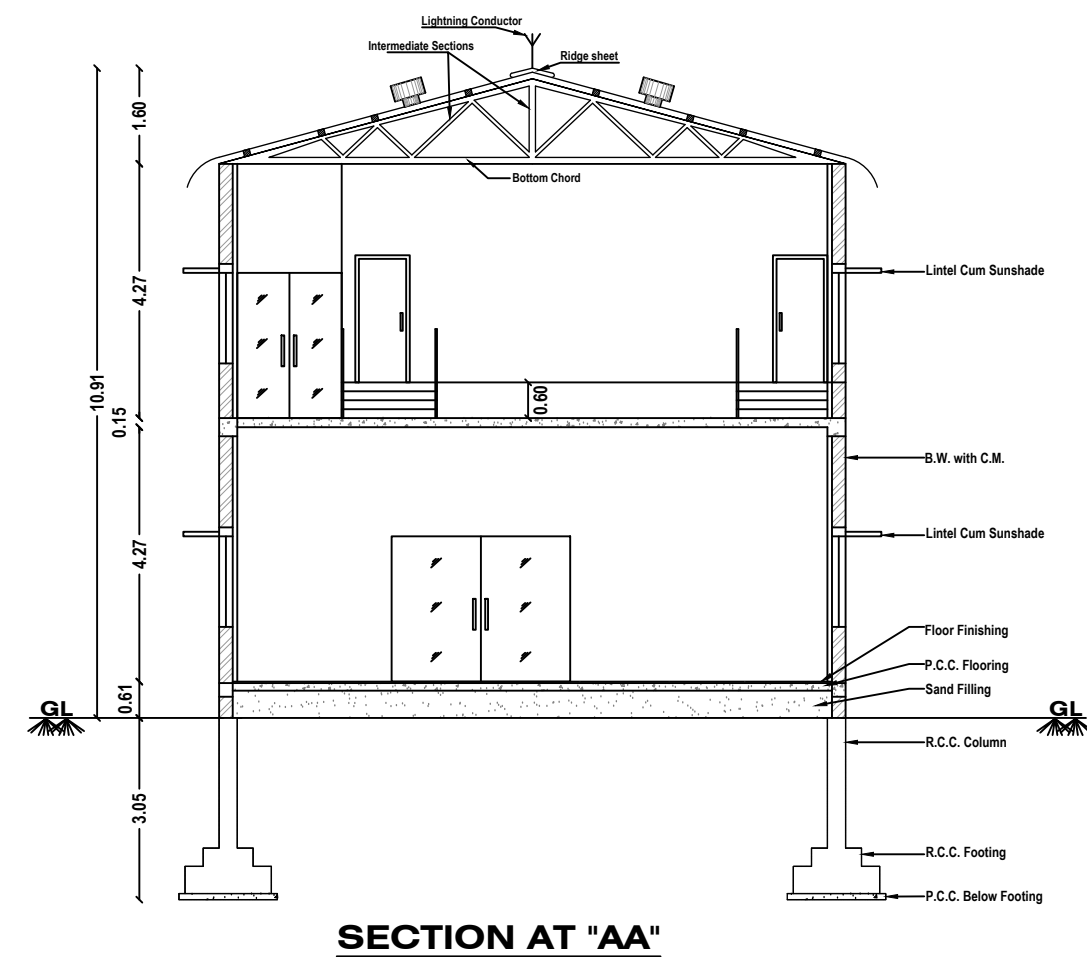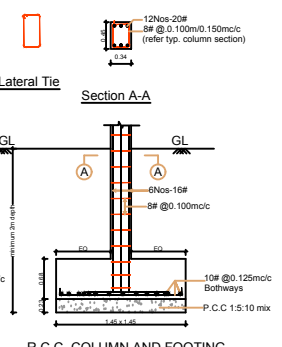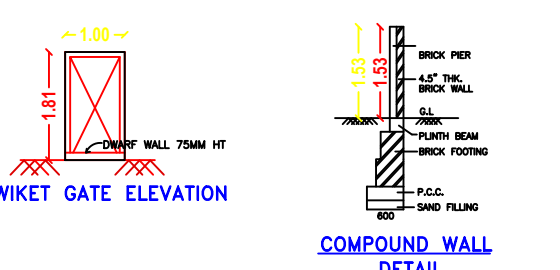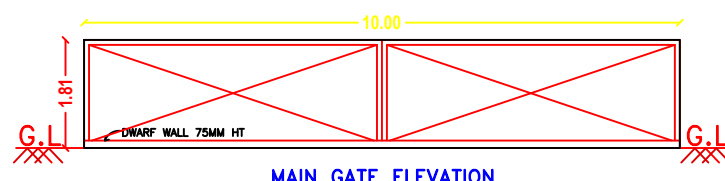

PLAN SHOWING THE PROPOSED CONSTRUCTION OF PROFESSIONAL CONSULTING OFFICE BUILDING IN SF.NOS.144/2A AND 145/2A OF SARAVANAMPATTI VILLAGE, COIMBATORE NORTH TALUK, COIMBATORE CORPORATION / DISTRICT. SARAVANAMPATTI DD PLAN NO.4)

SCALE:- 1"=8' (or) 1 : 100



AREA DETAILS:- As per Patta As per Doc.
Area of SF.No.144/2A = 158.00 Sqm 126.46 Sqm
Area of SF.No.145/2A = 2019.00 Sqm 1912.12 Sqm
Total Area of The Site = 2177.00 Sqm 2038.58 Sqm

DESCRIPTION	AREA (IN SQM)		
	F.S.I	NON-FSI	TOTAL
Ground Floor	641.12	---	641.12
First Floor	641.12	---	641.12
Total Area	1282.24	---	1282.24

Available site open Space = 756.34 sqm
F.S.I (1282.24/2038.58) = 0.629

Required O.S.R. Area = 203.86 sqm
* Amount will be paid for the above O.S.R. Area

	Required	Provided
Car parking	= 13	14
Two Wheeler parking	= 51	53

JOINERY DETAILS:-

Sl.No.	Description	Sym	Dimension
1	Rolling Shutter	RS	3.05 X 2.44
2	Double Door	DD	2.13 X 2.44
3	Double Door-1	DD1	1.83 X 2.14
4	Door	D	1.22 X 2.13
5	Door-1	D1	0.91 X 2.13
6	Door-2	D2	0.76 X 2.13
7	Door-3	D3	1.52 X 2.44
8	Window	W	2.44 X 1.52
9	Window	W1	1.83 X 1.52
10	Ventilator	V	0.91 X 0.61
11	Exhaust Fan	EF	

NOTE:-

- * All Measurements are in metre
- * All round Compound wall provided.
- * Sump & S.T. Provided.
- * Fire Extinguisher and Emergency alarm Provided.
- * Solar Panel to be provided in Roof top.
- * Lightning Conductor Provided.

REFERENCE:-

- Boundary of the Site :
- Existing Roads :
- Proposed Construction :
- Proposed Drive way :
- Fire Extinguisher :
- Emergency Alarm :

SITE APPROVAL

Application No.: SWP/BPA/010131/2023
Site Boundary shown as "A to H" and numbered as SWP / DTCP / COIMBATORE / Site Approval No. : 416 / 2023

PLANNING PERMISSION

Application No.: SWP/BPA/010131/2023
Planning Permission No. : 368/2023

E.R. P. VIKARAMAN
M.Tech (Struct), M.Sc. (ASTE, MIE, MIT/AU)
STRUCTURAL ENGINEER
25, SASTRI ROAD, RAM NAGAR,
COIMBATORE - 641 009.
LPA No: SE/Gr.II/19/04/025

STRUCTURAL ENGINEER

E.R. K. KARTHIKEYAN, B.E.
REGISTERED ENGINEER
25, SASTRI ROAD, RAM NAGAR,
COIMBATORE - 641 009.
LPA No: LPACET1804018

CONSTRUCTION ENGINEER

For Eachanari Vigneshwara Food India Pvt. Ltd.
Authorised Signatory

OWNER / APPLICANT

E.R. NITHYAA, B.E., M.D.I.A.D.
REGISTERED ENGINEER
25, SASTRI ROAD, RAM NAGAR,
COIMBATORE - 641 009.
LPA No: RE/Gr.II/19/04/015

REGISTERED ENGINEER

மொ.பூபதி
அளவர் / உதவி வரைவாளர்

சு.வேல்குமார்
வரைவாளர் நிலை-III

Eight ways to know a piece of land before you pay for it.

This report covers one part of the picture. These cover the rest, drawn from the same government records, for any property in Tamil Nadu.

LandLens One

Ask anything about a property and get an answer grounded in live government records, with the sources shown.

[/landlens/one](#)



Verify My Land

Every record check run on one property and returned as a single report.

[/landlens/verify-my-land](#)



Legal Opinion

An advocate's written opinion on the title, built on the records we pull for it.

[/landlens](#)



One Map

Every layer on one map: the parcel, its boundary, zoning, water bodies and what sits around it.

[/landlens/one/map](#)



PriceMap

What land actually changed hands for around this plot, taken from the registered deeds.

[/landlens/pricemap](#)



Build Scope

What you are allowed to build here: floor space, height, coverage and setbacks.

[/landlens/build-scope](#)



Property Tracker

Watch a property and hear about it when something new is registered against it.

[/landlens/property-tracker](#)



Deal Room

Run the transaction in one place: documents, stamping, signatures and the parties.

[/landlens/deal-room](#)



Twenty-four checks you can run yourself, at no cost.

Records and verification

The registers themselves, read for you.

Encumbrance Certificate

Patta and Chitta

Field Measurement Sketch

EC Analyzer

Bank charge check

Court case search

Seller background check

Approval check by survey

Value and duty

What it is worth and what it costs to register.

Guideline value by street

Guideline value by survey

Stamp duty and registration fees

Capital gains

Floor space index

Area unit converter

Zoning and land use

What the plan says can happen on this land.

Land use zone finder

CMDA land use check

Coastal regulation zone

Master plan check

Water bodies finder

Airport height clearance

Registers and directories

Who holds it, and which office keeps the record.

Find your registering office

Temple property check

Waqf property check

RERA register



Every free tool
/tools



Services we run
for you
/services



The LandLens
suite
/landlens/one



Every claim in this document traces back to a government record.

Legal opinions, due diligence and title verification

Building plan, layout and sub-division approvals

Completion and occupancy certificates, regularisation

Escrow, negotiation and NRI property management

Land survey, soil testing, architecture and construction

Verified RealEstate
3/350/2 Mettukuppam,
OMR Thoraipakkam,
Chennai 600 097, India
hello@verified.realestate
+91 9996 12 9996

Prepared from the registers named on the page each finding sits on. Where a register could not be read, this document says so in its place rather than leaving the gap to be read as a clean result.

