

PLAN SHOWING THE PROPOSED MARRIAGE HALL
BUILDING IN S.F No. 90/1A4B,1G2,1G3 AT
SANDEGOUNDAMPALAYAM VILLAGE &
POLLACHI TALUK, COIMBATOREDISTRICT.

ONLINE APP. NO : SWP/BPA/010364/2023

SCALE - 1:100

AREA DETAILS	SQ.MT	
AS PER DOCUMENT/PATTA AREA	4557.00	
AS PER SITE AREA	4116.89	
AS PER SUPER IMPOSED AREA	4116.89	

PROPOSED BUILDING AREA DETAILS:-

FLOORS:-	F.S.I [SQM]	NON F.S.I [SQM]	NON F.S.I [SQM]
AREA OF GROUND FLOOR	373.95	-	-
TOTAL	373.95	-	-

SCHEDULE OF JOINERY	METRE
ED ENTRANCE DOOR	3.05 x 2.44
FG FIXED GLASS	TO BE DETAIL
D DOOR	0.91 x 2.44
D1 DOOR	0.88 x 2.44
O OPEN	1.22 x 2.44
W WINDOW	1.22 x 1.70
MV MECHANICAL VENTILATION	TO BE DETAIL

FSI CALCULATION : $\frac{373.95}{4557.00} = 0.082$
AS PER PATTA

TYPE OF PARKING	REQUIRED	PROVIDED
NO. OF CAR PARKING	14	14 nos
NO.OF TWO WHEELER	14	14 nos

NOTE : ALL DIMENSIONS ARE IN METER

G. Manimala
G.MANIMALA B.E.,M.I.E.,
STRUCTURAL ENGINEER
REGN No : M-149405-2
86-A,P.T.Rajan Road
B.B.Kulam, Madurai-625002.

SE/GR.II/MR/Jun' 2020/052


REGISTERED STRUCTURAL ENGINEER

R. SHRIMATHI
CA/2018/100559


REGISTERED ENGINEER

P. H - 1

APPLICANT

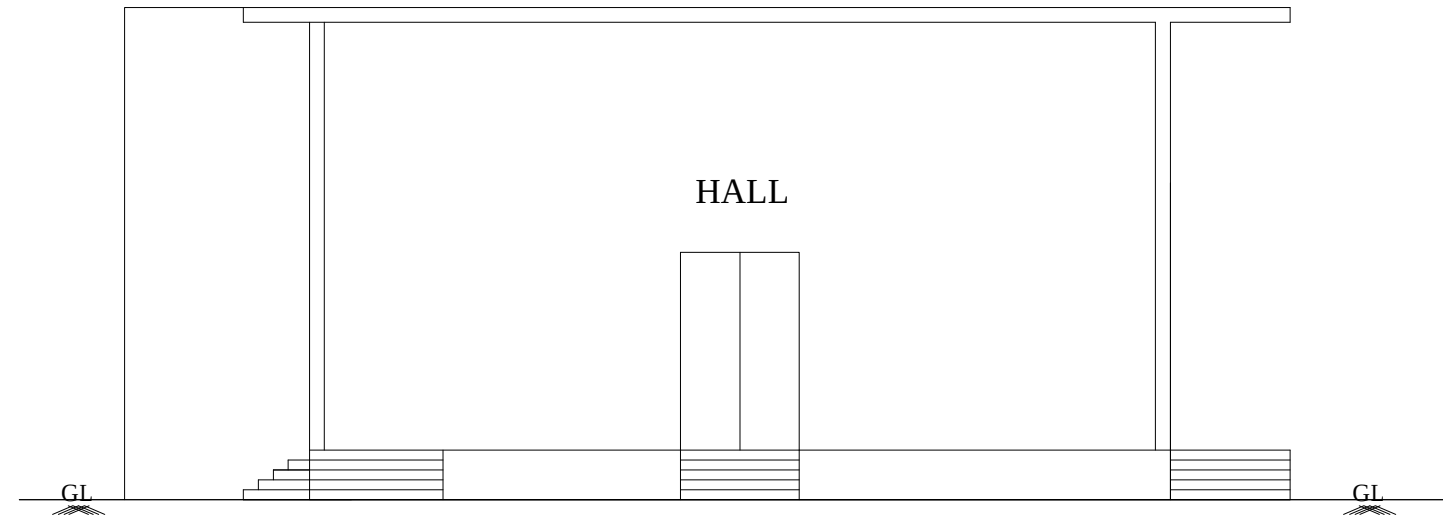


ELEVATION

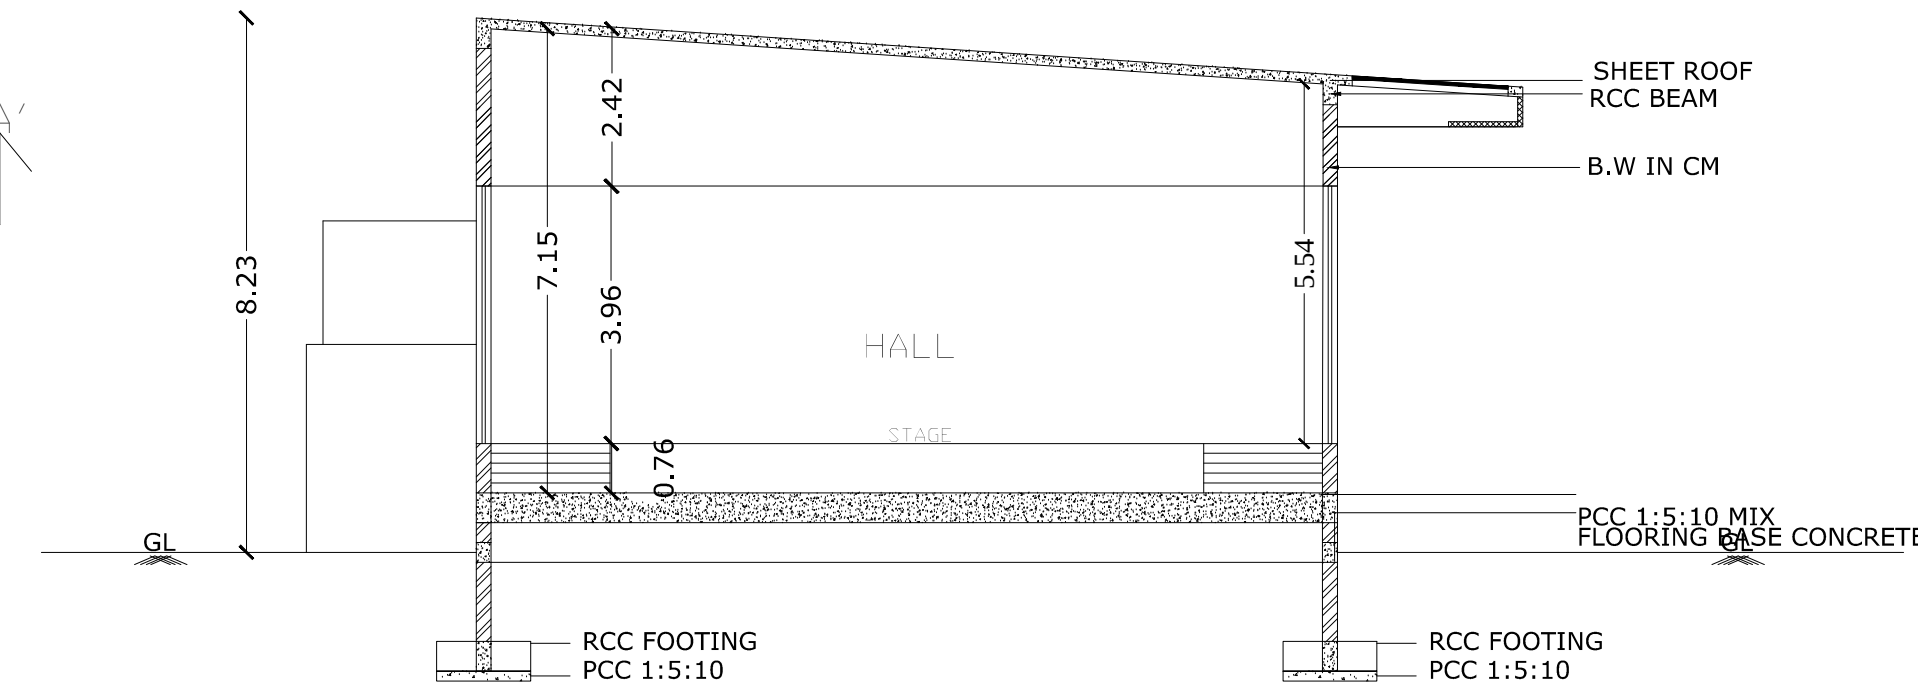

NOTE:-

ALL DIMENSIONS ARE IN METRE
ALL ROUND COMPOUND WALL PROVIDED
FIRE EXTINGUISHER & EMERGENCY ALARM IS PROVIDED
SUMP & SEPTIC TANK PROVIDED.
O.H.T & SOLAR SYSTEM IS PROVIDED IN THE TERRACE FLOOR.
RAINWATER TRENCH PROVIDED ALL ROUND THE SITE.
LIGHTNING CONDUCTOR IS PROVIDED IN THE TERRACE FLOOR.

☒ - FIRE EXTINGUISHER
☒ - MULTY TYPE

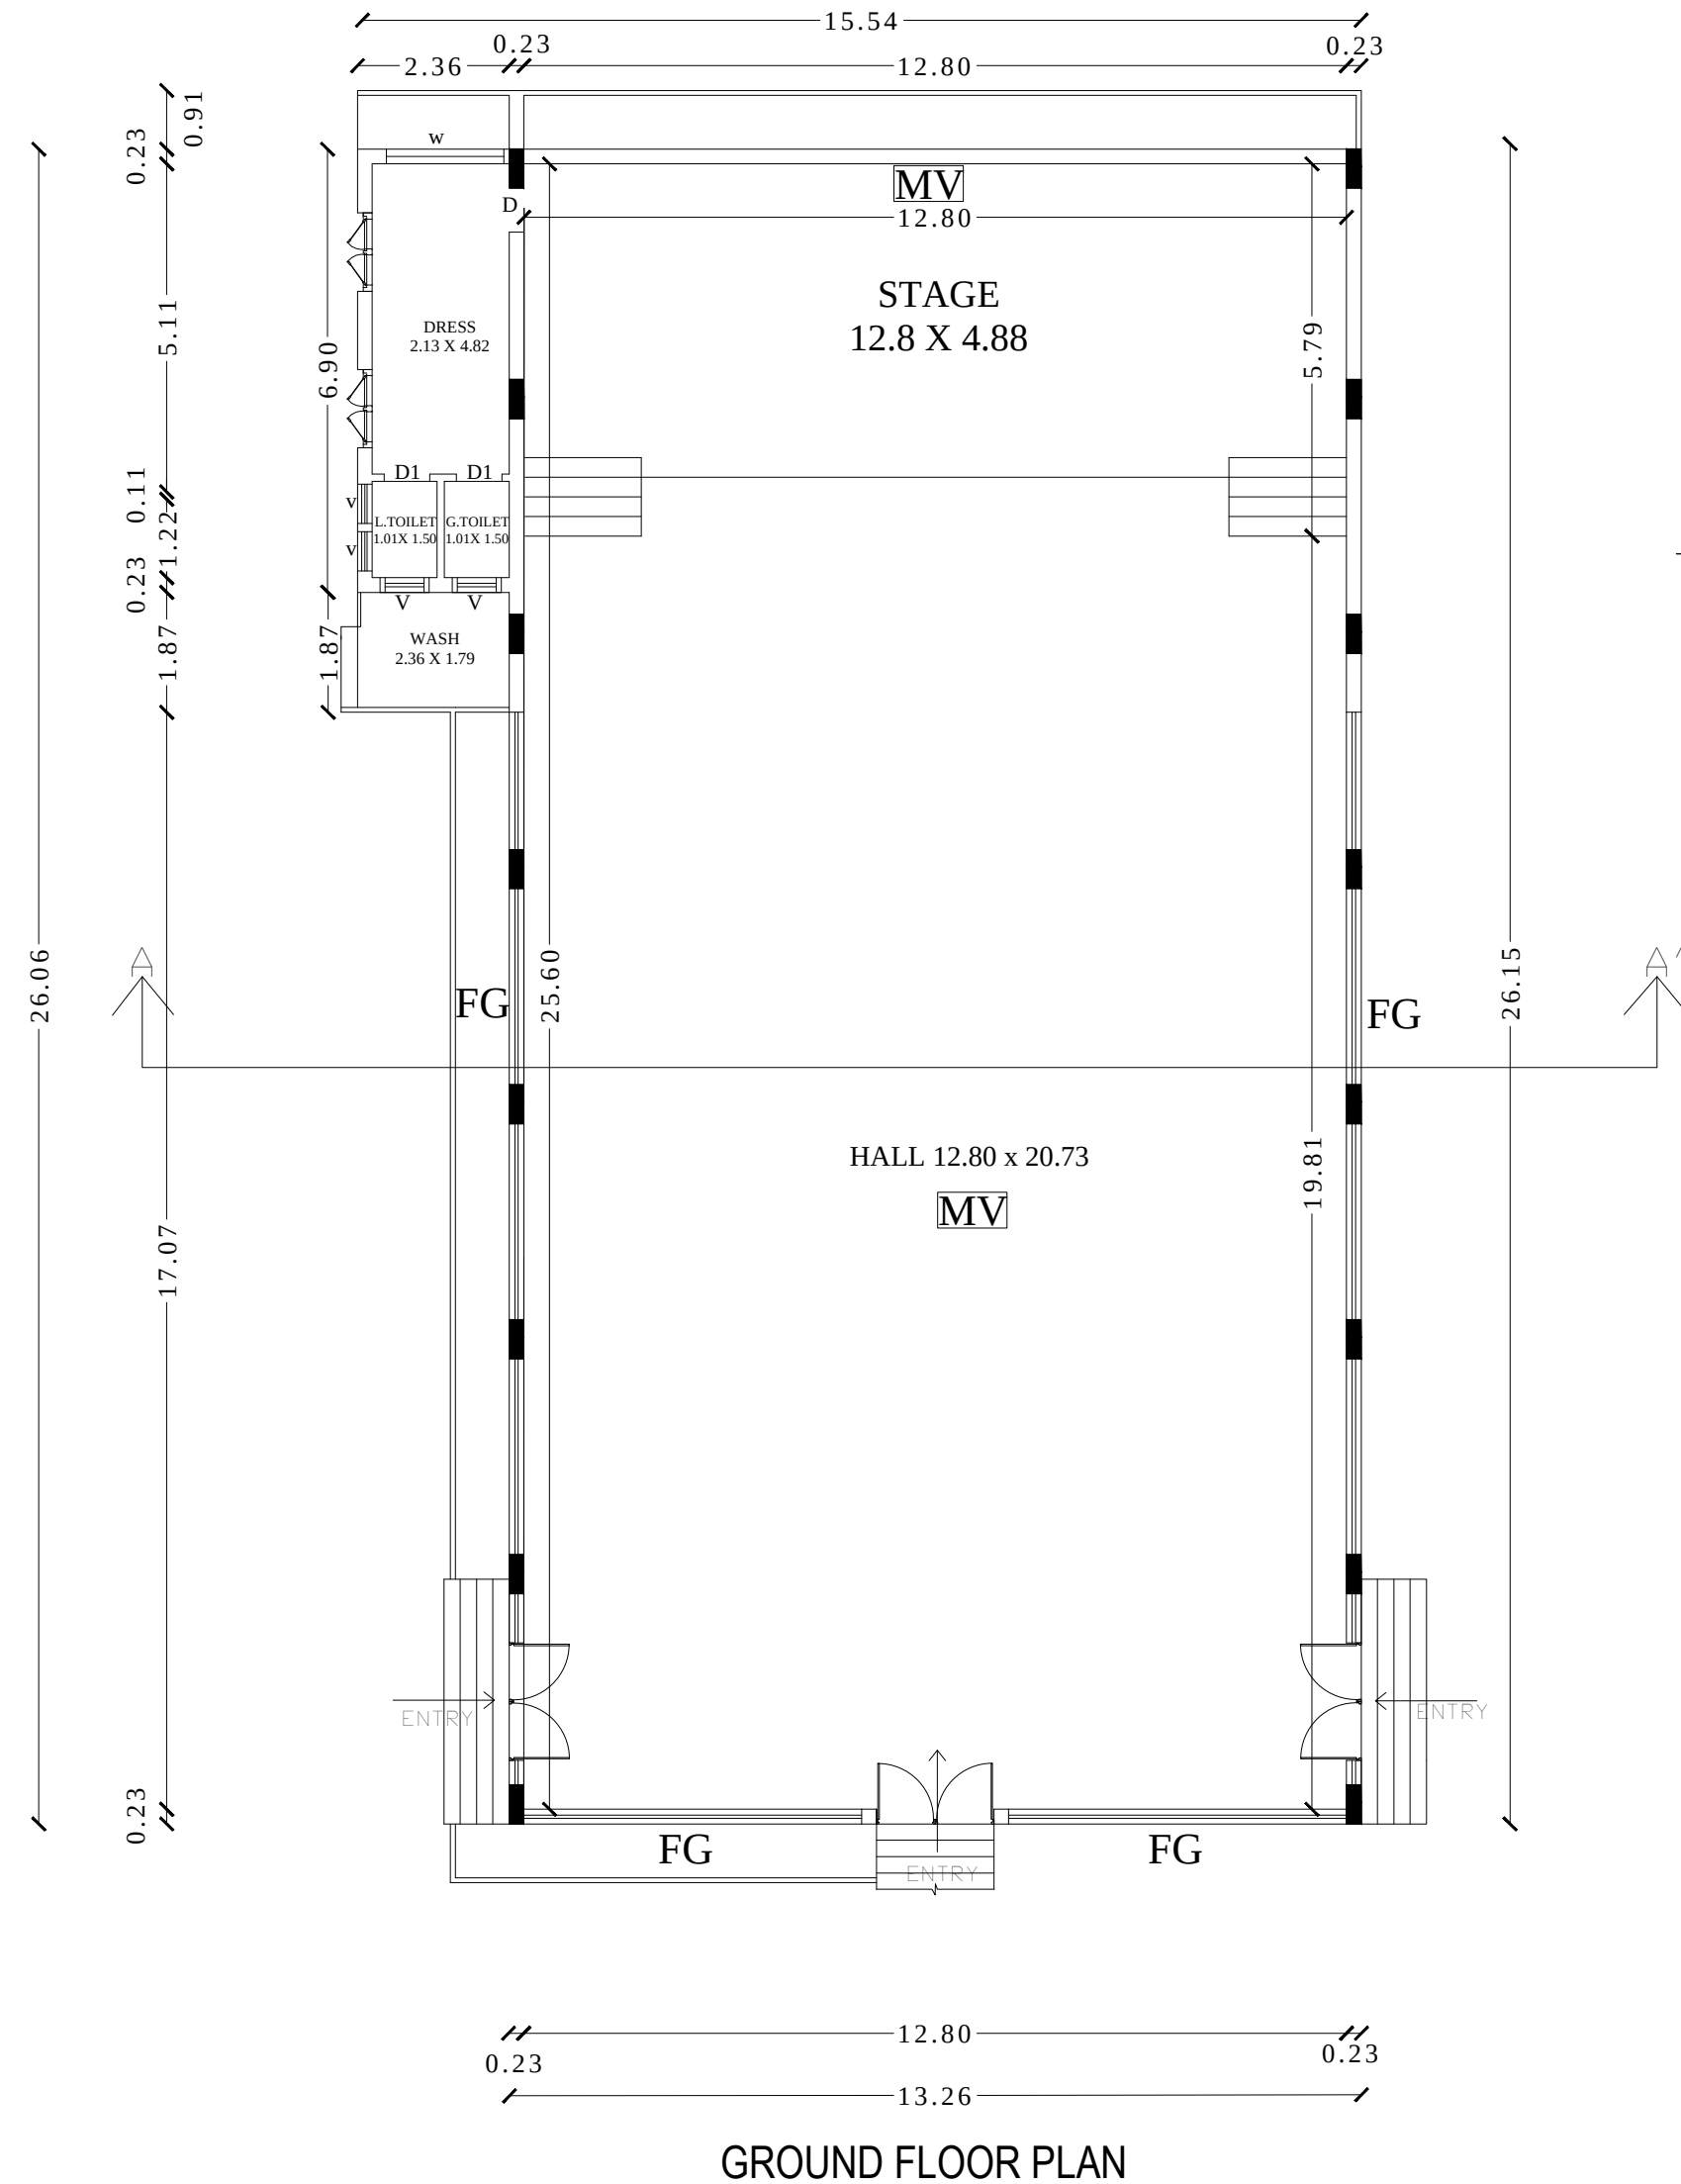

GROUND FLOOR PLAN

சு.திவ்யா
அளவர்/உதவி வரைவாளர்

மு.வளர்மதி
கட்டிடகலை/திட்ட உதவியாளர்

ONLINE APP. NO : SWP/BPA/010364/2023
SWP / SITE APPROVAL / DTCP L.P/R(C) NO : 266/2023
SWP / BP / DTCP L.P/R(C) NO : 41/2023

**SANDEGOUNDAMPALAYAM VILLAGE &**

POLLACHI TALUK, COIMBATORE DISTRICT.

ONLINE APP. NO : SWP/BPA/010364/2023

SCALE - 1:100

AREA DETAILS	SQ.MT
AS PER DOCUMENT/PATTA AREA	4557.00
AS PER SITE AREA	4116.89
AS PER SUPER IMPOSED AREA	4116.89

PROPOSED BUILDING AREA DETAILS:-

FLOORS:-	F.S.I [SQM]	NON F.S.I [SQM]	
----------	----------------	--------------------	--

AREA OF GROUND FLOOR	373.95	-	
----------------------	--------	---	--

TOTAL	373.95	-	

SCHEDULE OF JOINERY		METRE
ED	ENTRANCE DOOR	3.05 x 2.44
FG	FIXED GLASS	TO BE DETAIL
D	DOOR	0.91 x 2.44
D1	DOOR	0.88 x 2.44
O	OPEN	1.22 x 2.44
W	WINDOW	1.22 x 1.70

FSI CALCULATION : AS PER PATTÀ	$\frac{373.95}{4557.00} = 0.082$
-----------------------------------	----------------------------------

TYPE OF PARKING	REQUIRED	PROVIDED
NO. OF CAR PARKING	14	14 nos
NO.OF TWO WHEELER	14	14 nos

NOTE : ALL DIMENSIONS ARE IN METER

G.MANIMALA B.E.,M.I.E.,
STRUCTURAL ENGINEER
REGN No : M-149405-2
86-A,P.T.Rajan Road
B.B.Kulam, Madurai-625002.

SE/GR.II/MR/Jun'2020/052


REGISTERED STRUCTURAL ENGINEER

R. SHRIMATHI
CA/2018/100559


R. Shaffer

REGISTERED ENGINEER

P. H. 

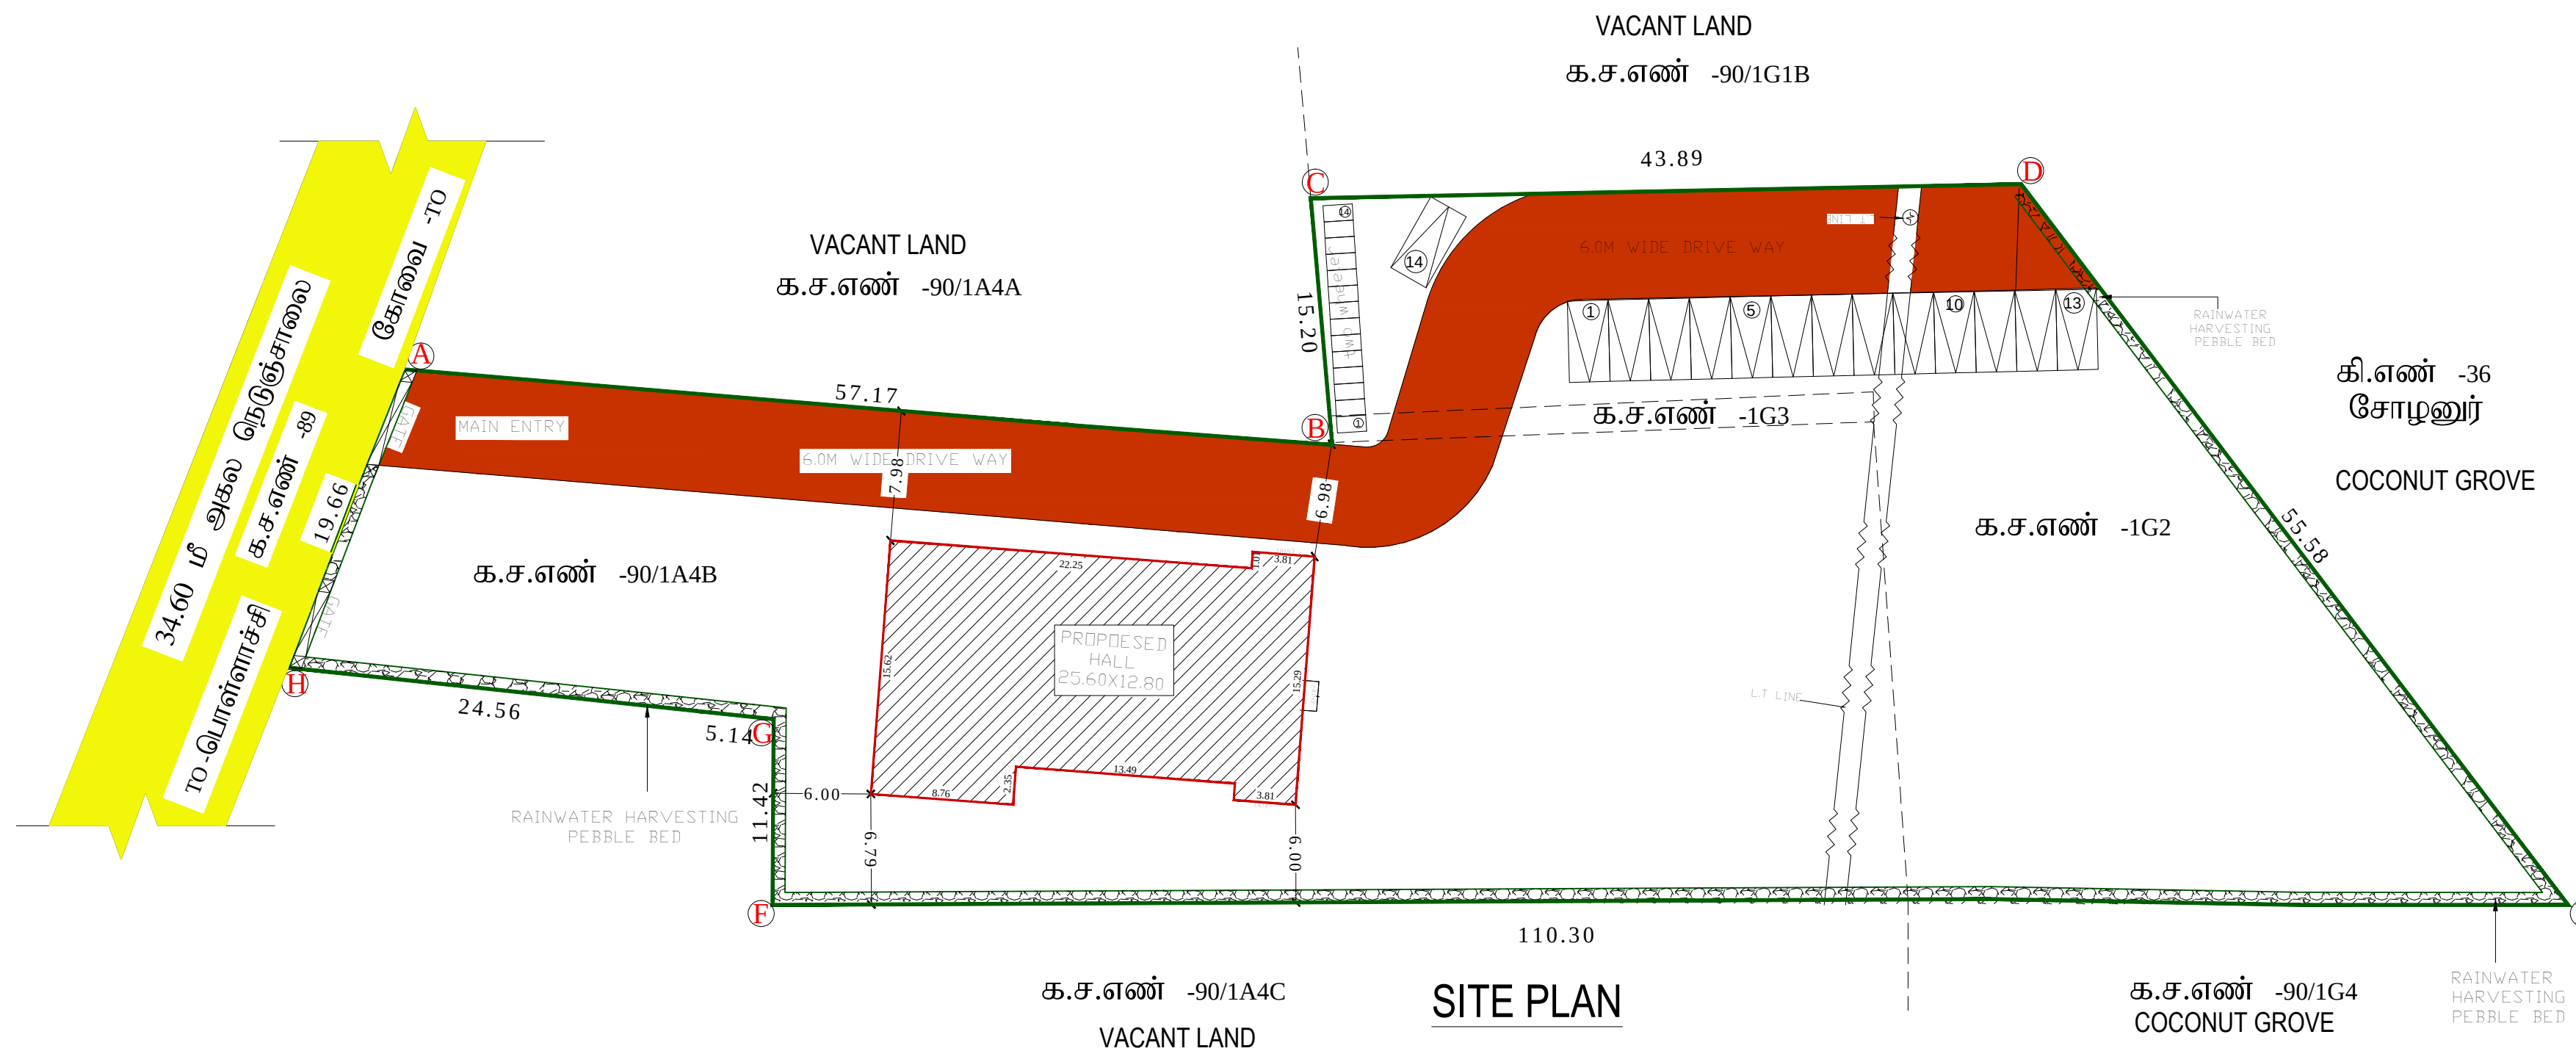
APPLICANT

ONLINE APP. NO : SWP/BPA/010364/2023
SWP / SITE APPROVAL / DTCP L.P/R(C) NO : 266/2023
SWP / BP / DTCP L.P/R(C) NO : 41/2023

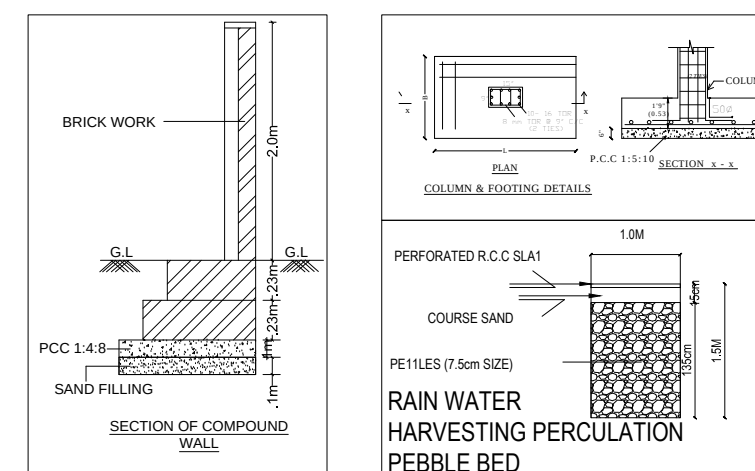

NOTE:-

ALL DIMENSIONS ARE IN METRE
ALL ROUND COMPOUND WALL PROVIDED
FIRE EXTINGUISHER & EMERGENCY ALARM IS PROVIDED
SUMP & SEPTIC TANK PROVIDED.
O.H.T & SOLAR SYSTEM IS PROVIDED IN THE TERRACE FLOOR.
RAINWATER TRENCH PROVIDED ALL ROUND THE SITE.
LIGHTNING CONDUCTOR IS PROVIDED IN THE TERRACE FLOOR.

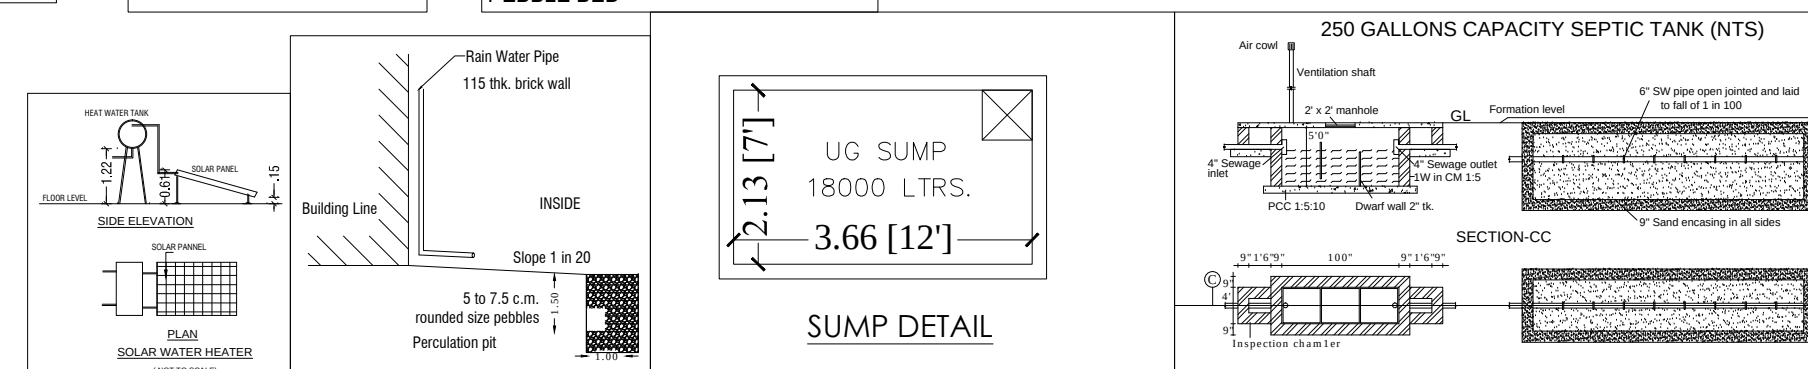

(NOT TO SCALE)

Signature Not Verified


Signed by: Joint Director
Location: Coimbatore
Date: 2023.08.10 18:12:49

சு.திவ்யா
அளவர்/ உதவி வரைவாளர்

மு.வளர்மதி
கட்டிடகலை/ திட்ட உதவியாளர்

REFERENCE:

- ✖ EXISTING ROAD
- ✖ SITE BOUNDARY
- ✖ DRIVE WAY
- ✖ PROPOSED BUILDING
- ✖ EXISTING BUILDING
- ✖ PEBBLE BED

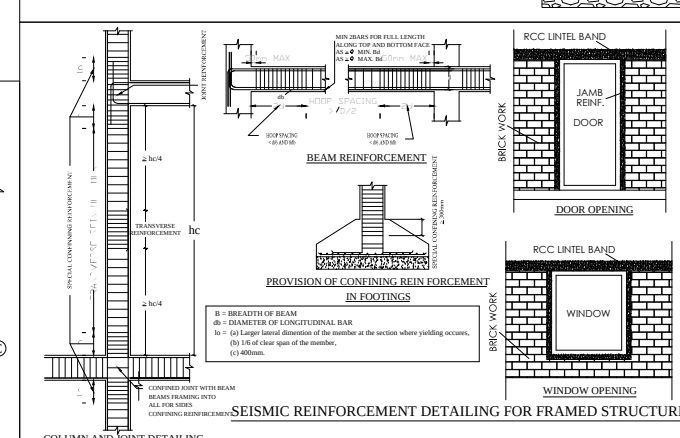

A1 - Sheet