




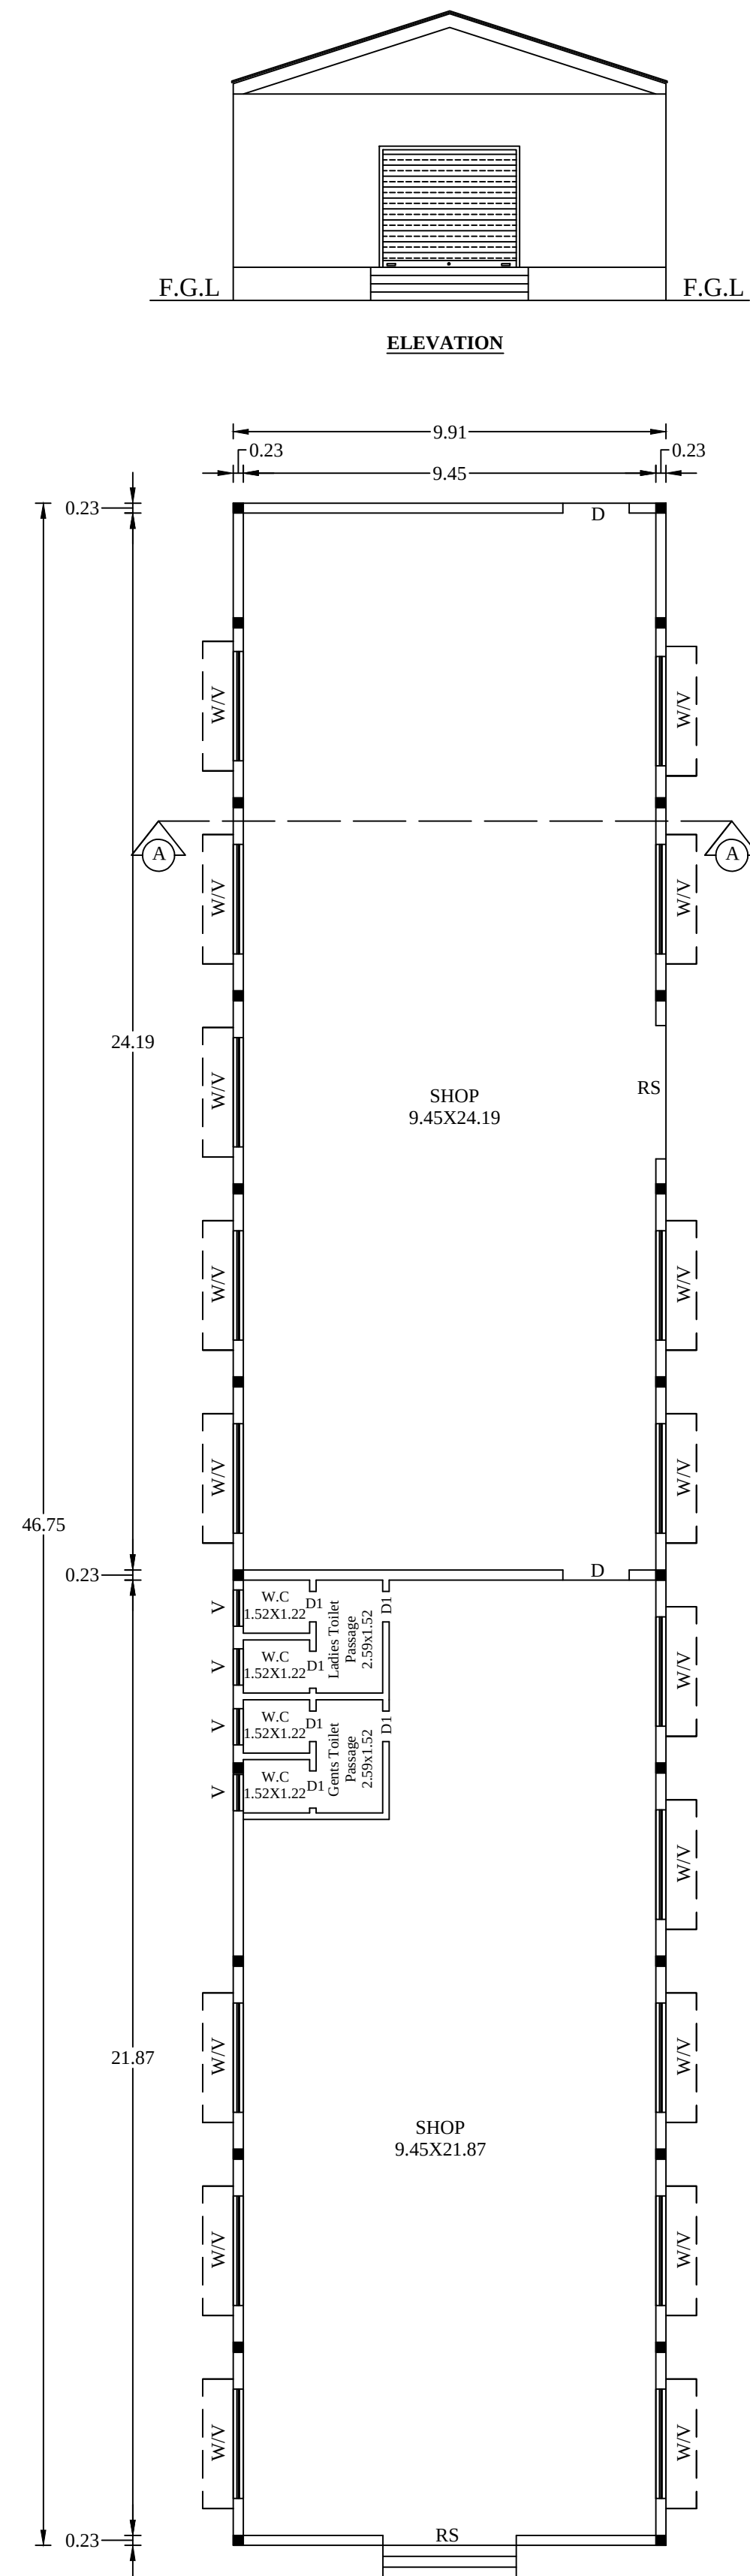

GROUND FLOOR PLAN

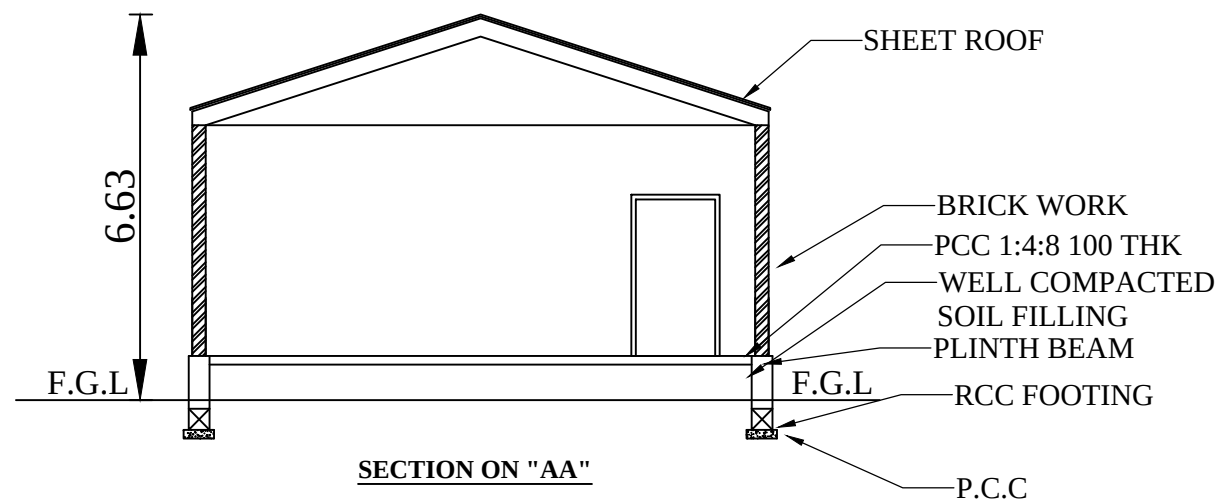


SECTION ON "AA"

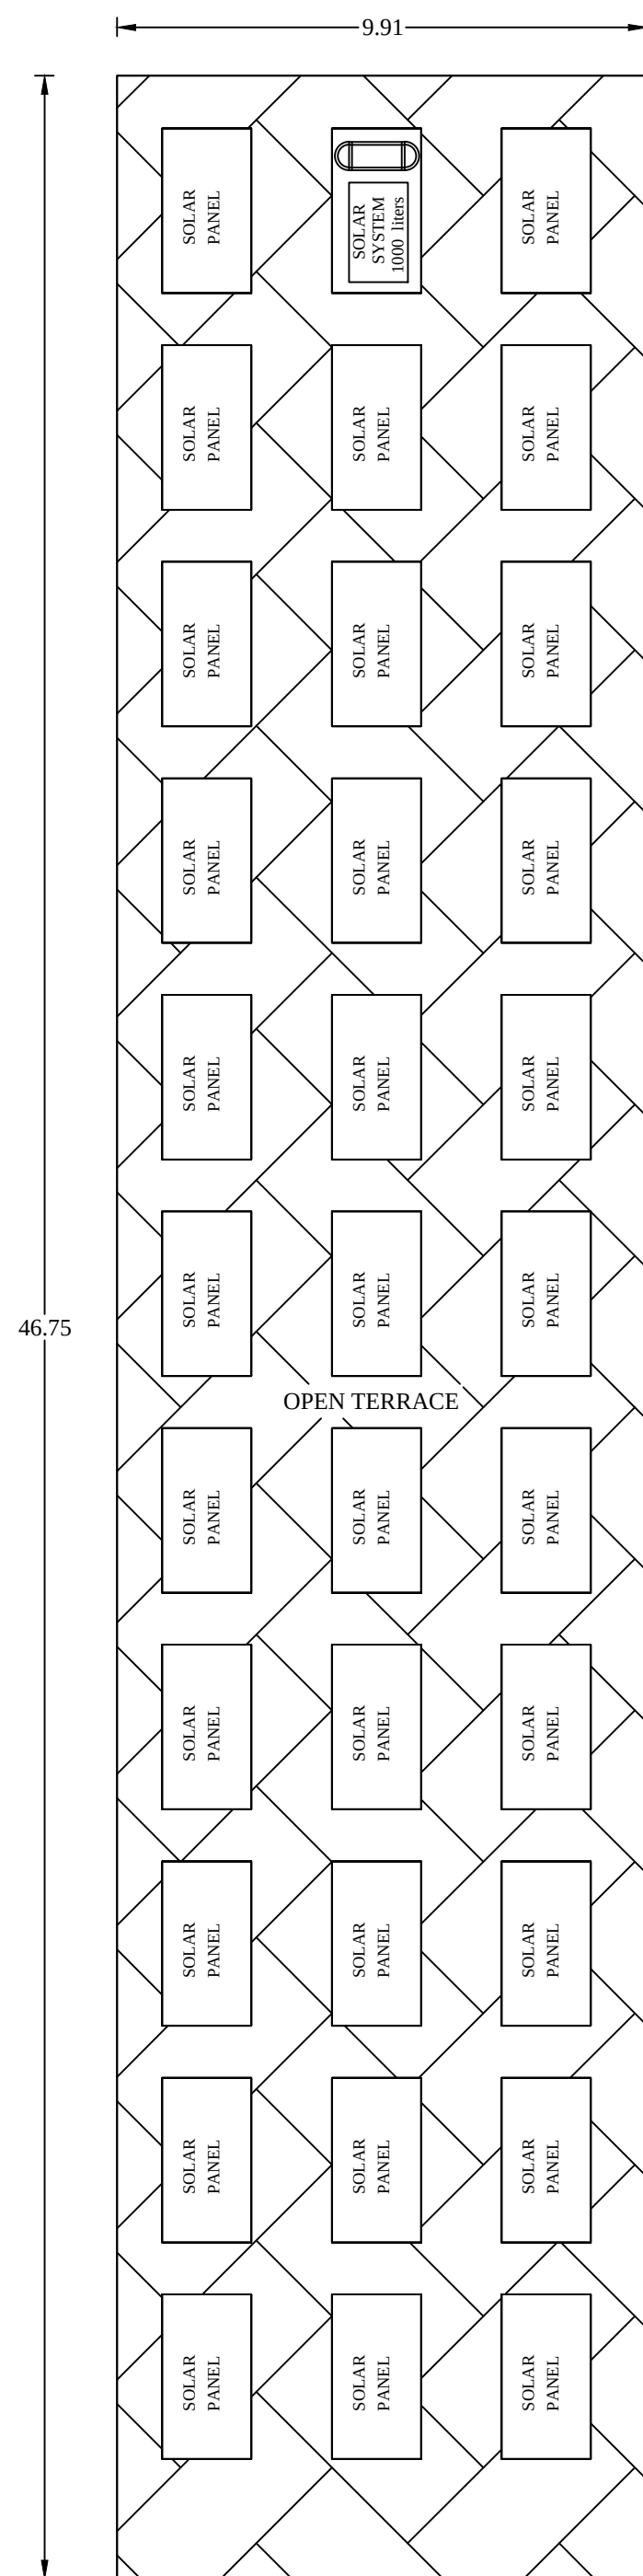

TERRACE FLOOR PLAN

LP / CLPA NO : 410/2023
PLANNING PERMISSION NO: 472/2023



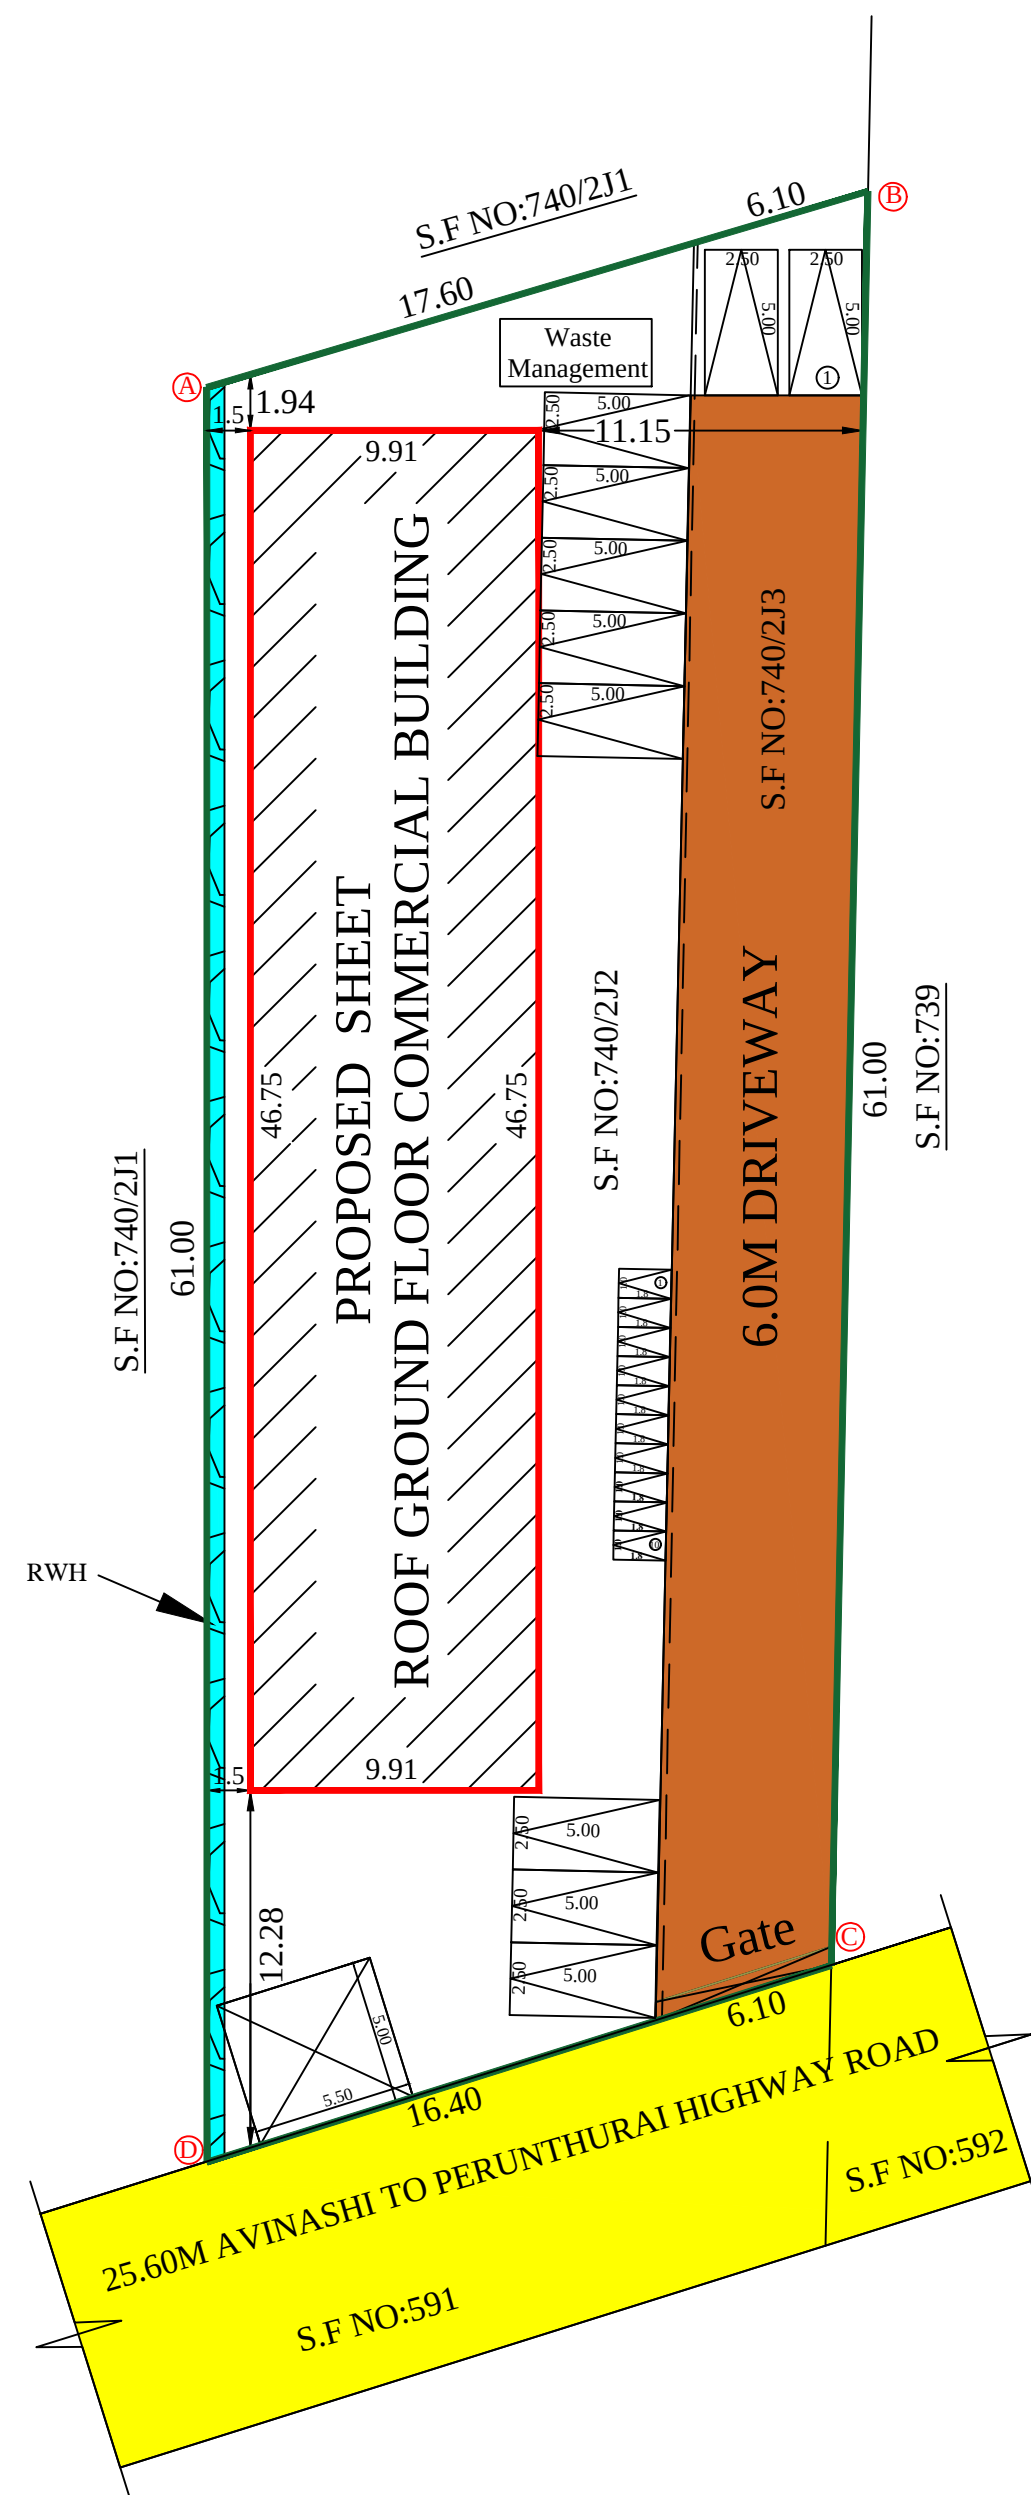


SITE PLAN (1:200)

SITE PLAN AND DETAILED AND SHOWING THE PROPOSED CONSTRUCTION SHEET ROOF OF GROUND FLOOR COMMERCIAL BUILDING (SHOP) IN S.F.NO: 740/2J2, & 740/2J3, AT KALAPATTY EAST VILLAGE, COIMBATORE CITY MUNICIPAL CORPORATION, COIMBATORE NORTH TALUK , COIMBATORE DISTRICT.

APPLICANT:

- 1) Mr. S. KUPPUSAMY S/o. Mr. SAMIAPPA GOUNDER.
- 2) Mr. S. KARTHIKEYAN S/o. Mr. SADHASIVAM.

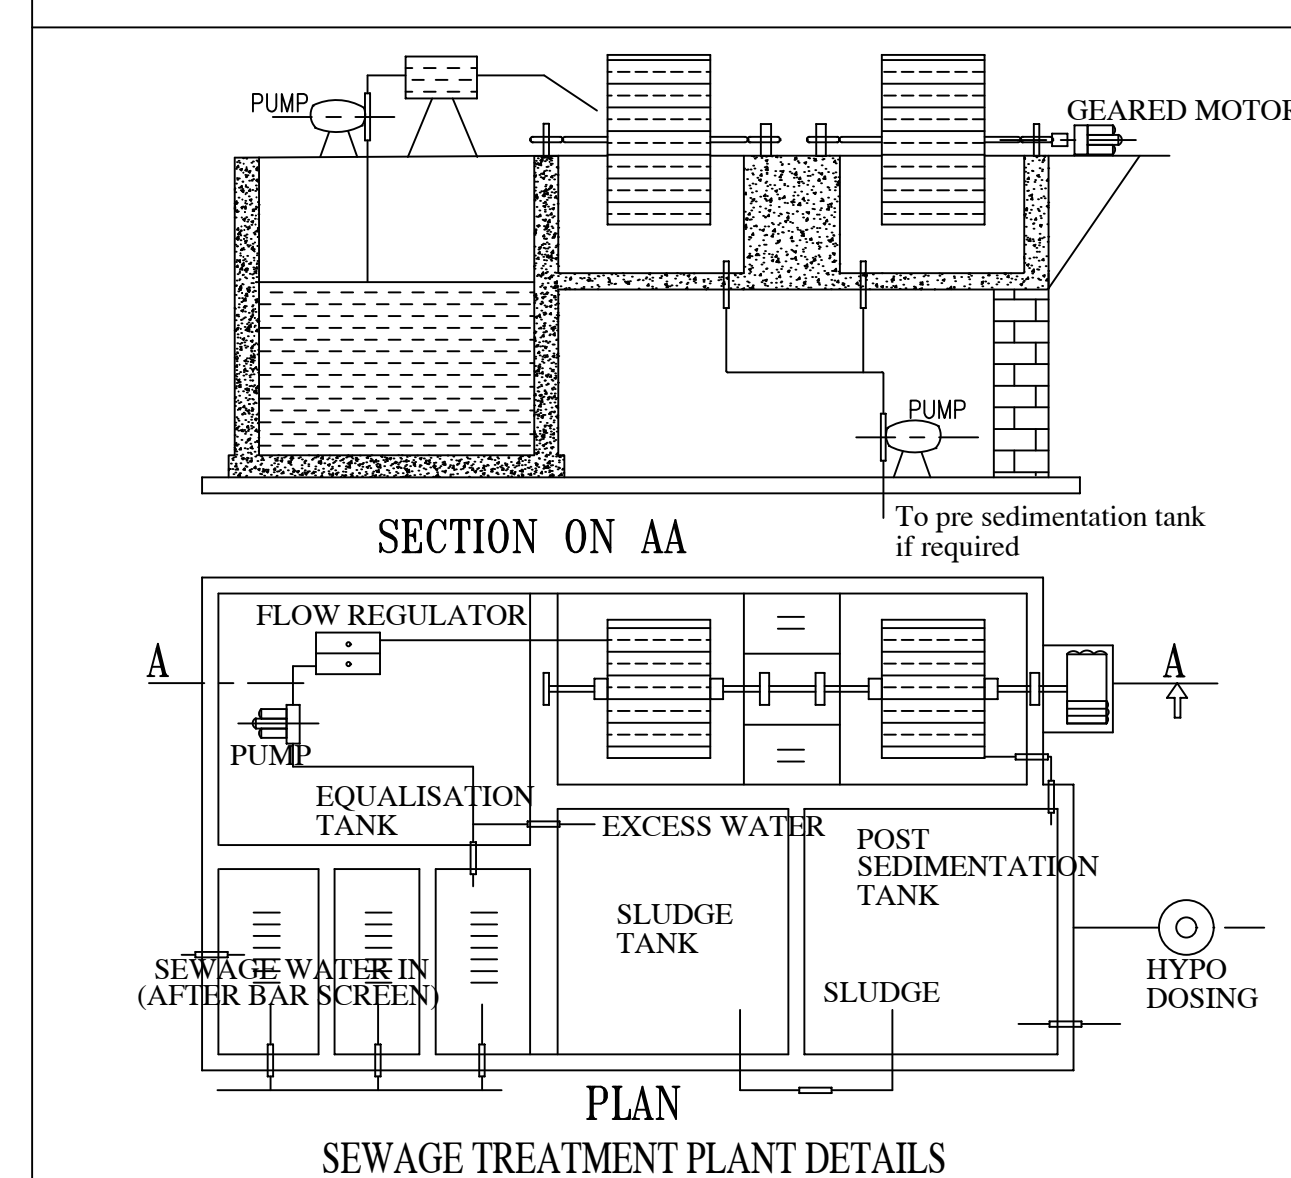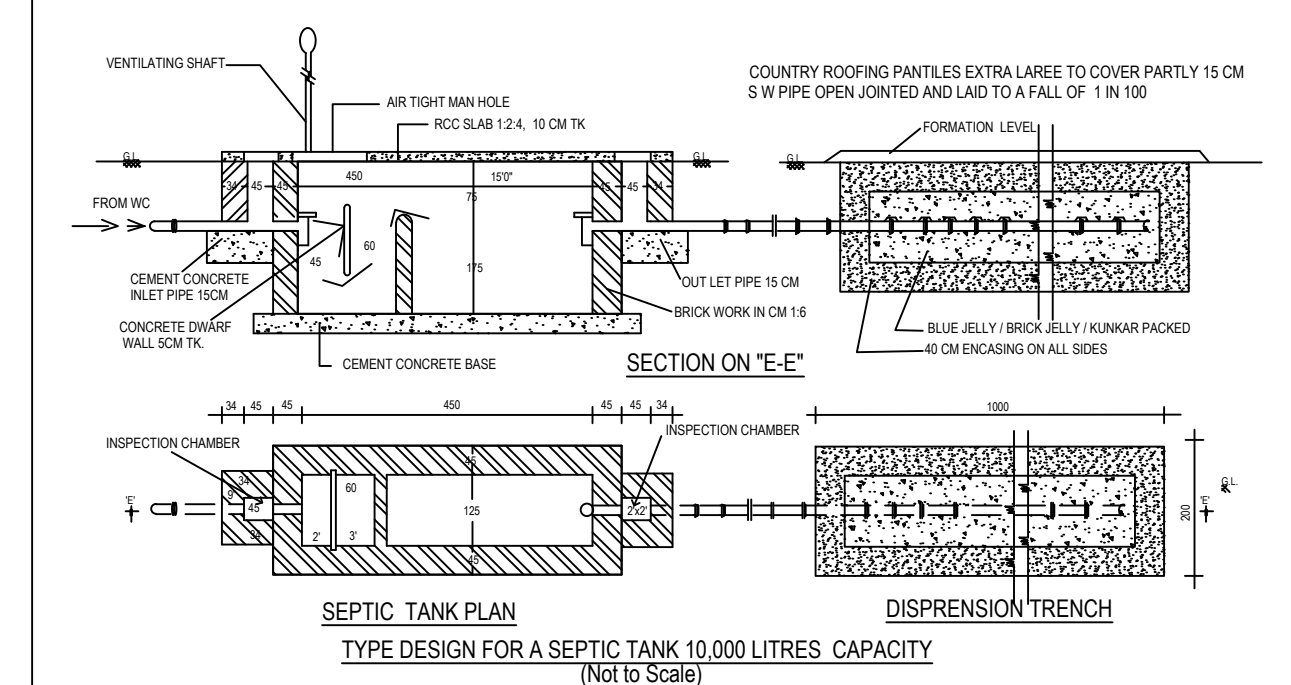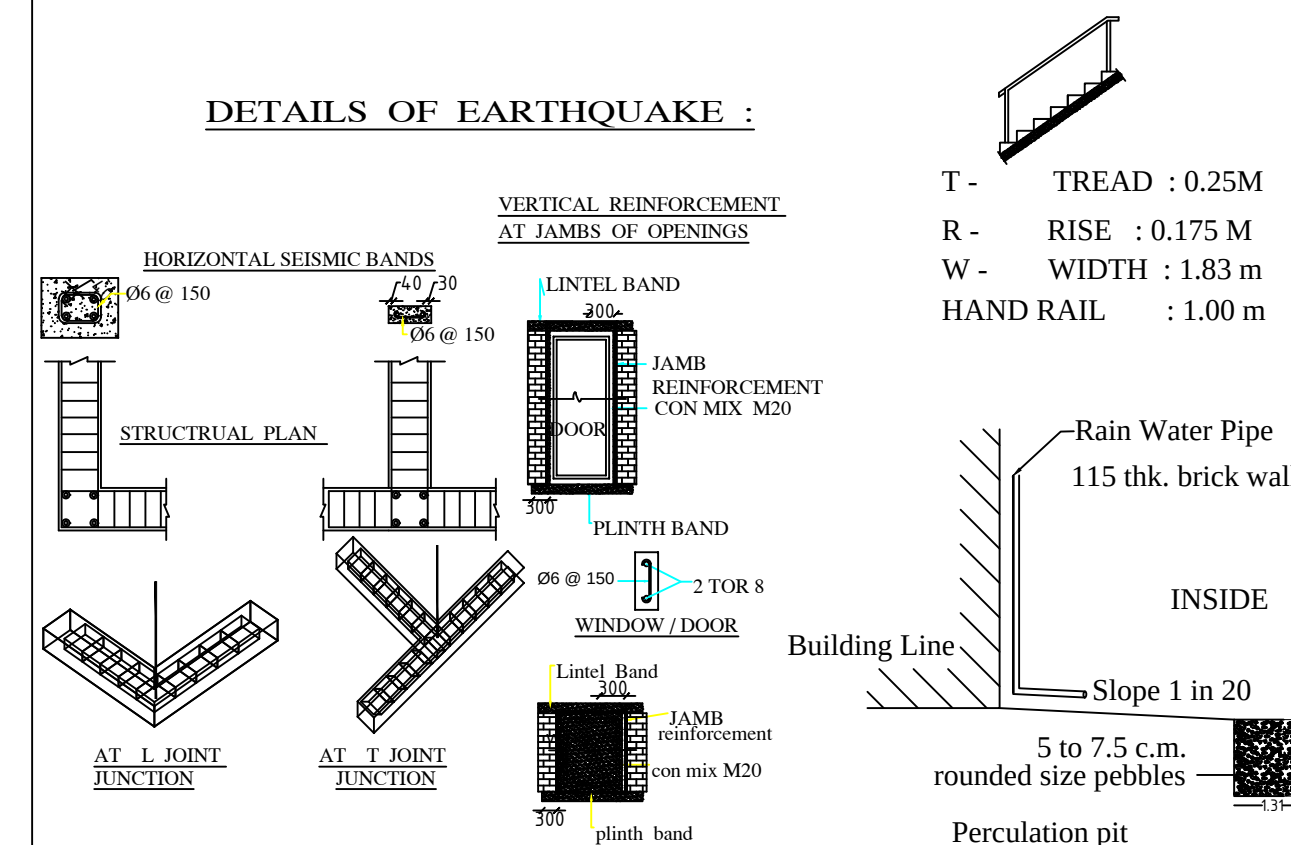

ONLINE APPLICATION NO:SWP/BPA/011873/2023

SITE AREA DETAILS

AREA OF THE SITE	0.35 Acre (OR) 1413.00 SQ.M		
BUILDING AREA DETAILS	FSI (SQ.M)	NON FSI (SQ.M)	TOTAL BUILTUP AREA
AREA OF PRO. SHEET ROOF G.F BUILDING	463.10	-----	463.10
GRAND TOTAL	463.10	-----	463.10

FLOOR SPACE INDEX (FSI) = $\frac{\text{CONST. AREA}}{\text{AREA OF SITE}}$	ALL DIMENSION ARE IN METRE	N W E S
$\frac{463.10}{1413.00} = 0.32 < 2.0$	SCALE - 1:100	

PARKING DETAILS	REQUIRED	PROVIDED
1 Car Space for every 50 sqm., of Floor area	10	10
1 Two Wheeler space for every 50 sqm., of Work shop area	10	10

COLOUR INDEX:-

EXISTING ROAD	
APPLICANT SITE BOUNDARY	
PROPOSED BUILDING	
RAIN WATER HARVESTING	
DRIVE WAY	

DETAILS OF JOINARIES.		FIRE ALARM SYSTEM
DESCRIPTION	METERS	FIRE WATER PIPE
RS1 - ROLLING SHUTTER	6.00 X 2.44	FIRE FIGHTING EQUIPEMENTS
D - DOOR	1.22 X 2.44	FIRE HYDRANT
D1 - DOOR	1.00 X 2.13	
W - WINDOW	1.83 X 1.83	
W1 - WINDOW	1.52 X 1.83	
V - VENTILATOR	1.83 X 0.61	

REGISTERED STRUCTURAL ENGINEER

Dr. S. RANJITH, B.E., M.E., Ph.D.,
STRUCTURAL ENGINEER,
Reg. No. SE/000-4/2023/05/001
307, Aiyasari, Jundima, Palai, Tal Rd,
Kangayam - 638 704, Tirupur (Dt) TN.
Cell. 97858 48668

REGISTERED ENGINEER

APPLICANT / OWNER