PP APPROVAL RECORD

Planning Permission

Namakkal

Coimbatore district, Tamil Nadu

APPROVAL TYPE
Building Plan

ISSUING AUTHORITY
DTCP

The approval as the planning authority issued it, reproduced in full behind this page.

An approval speaks to what was sanctioned, not to what was built. Completion is a separate record.


Verified RealEstate™

3/350/2 Mettukuppam,
OMR Thoraipakkam,
Chennai 600 097, India


hello@verified.realestate

+91 9996 12 9996


verified.realestate

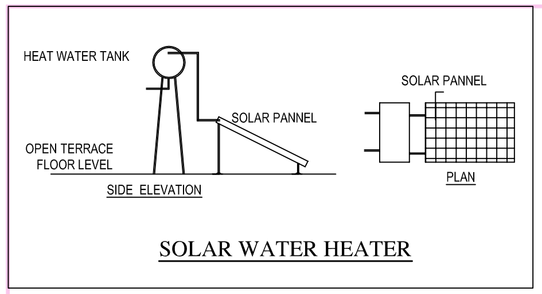


SOLAR WATER HEATER

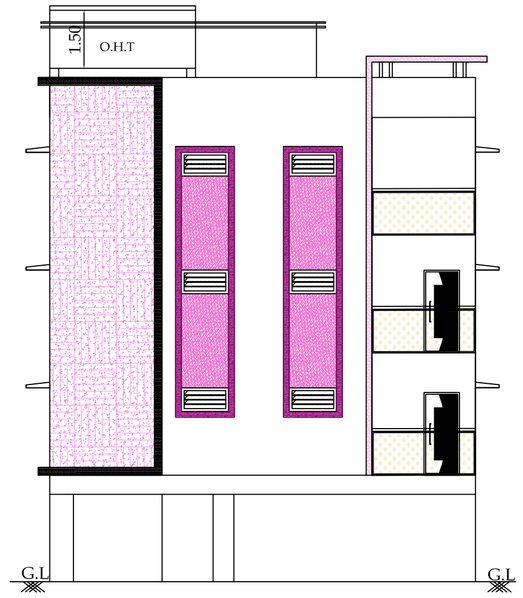


Front Elevation

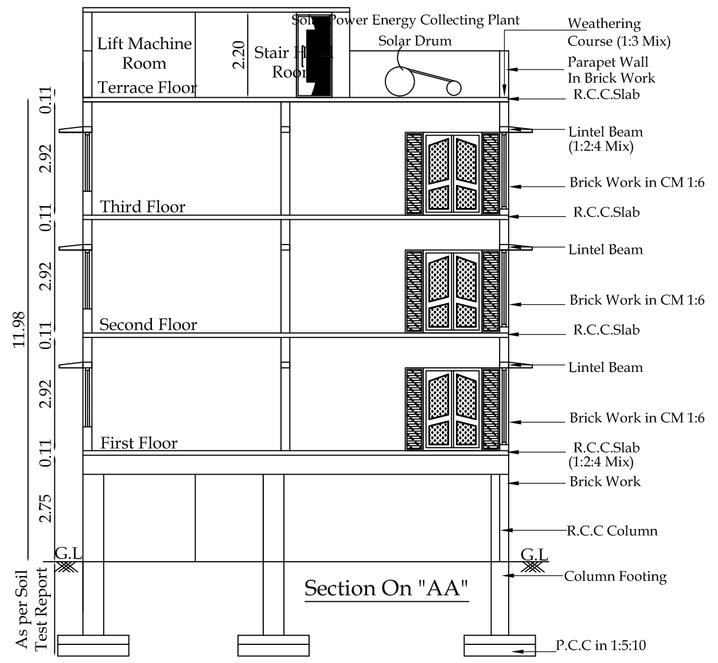


Section On "AA"

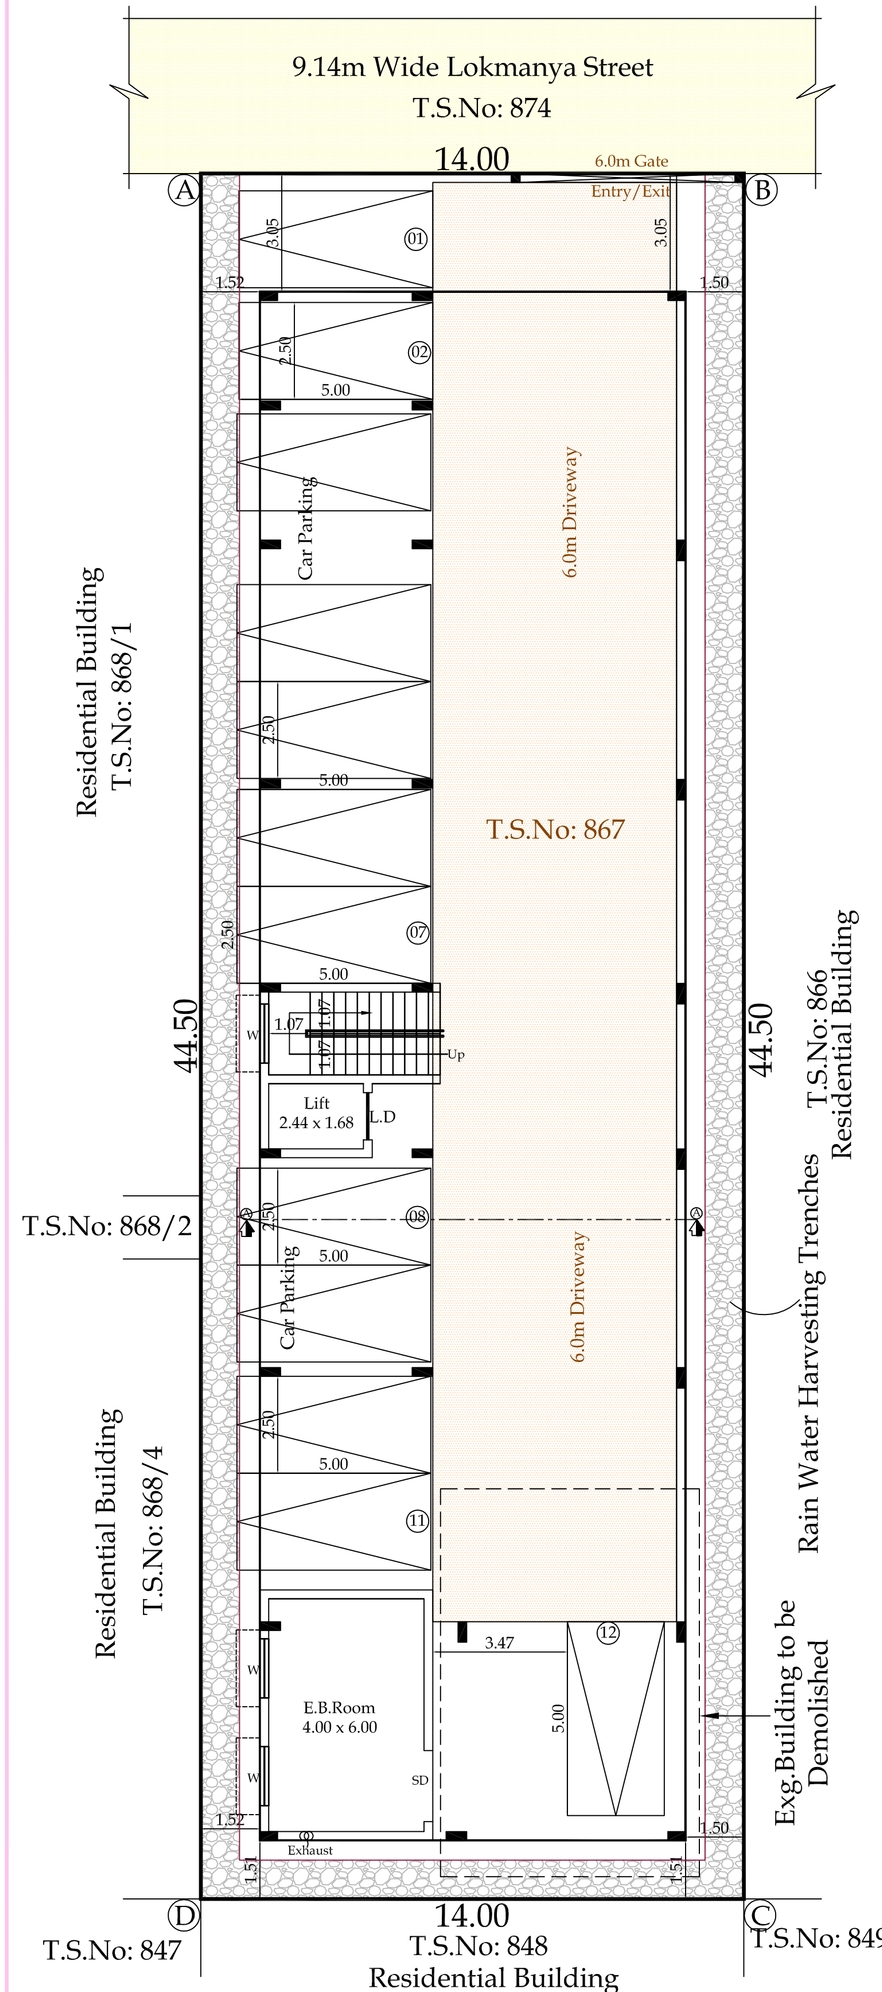

Site Plan Cum Stilt Floor Plan

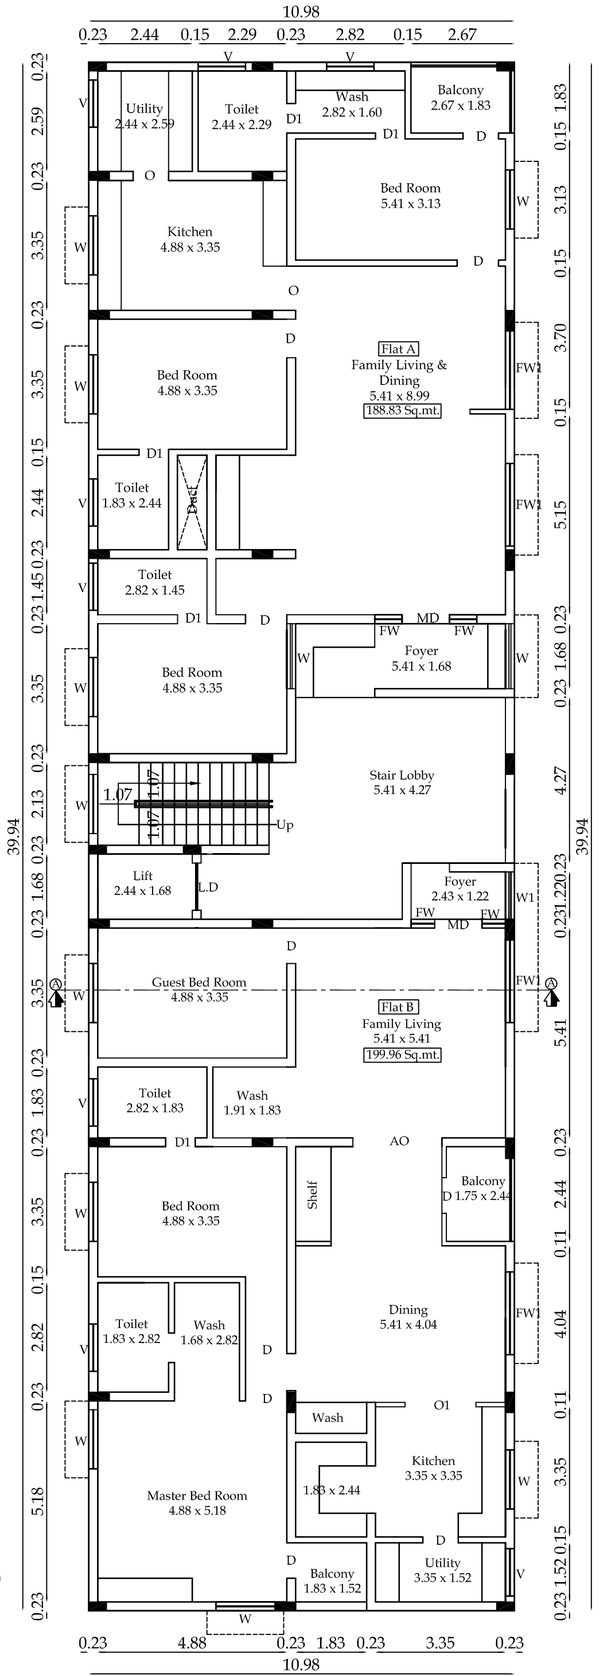

Typical Floor Plan
[First,Second & Third Floor Plan]

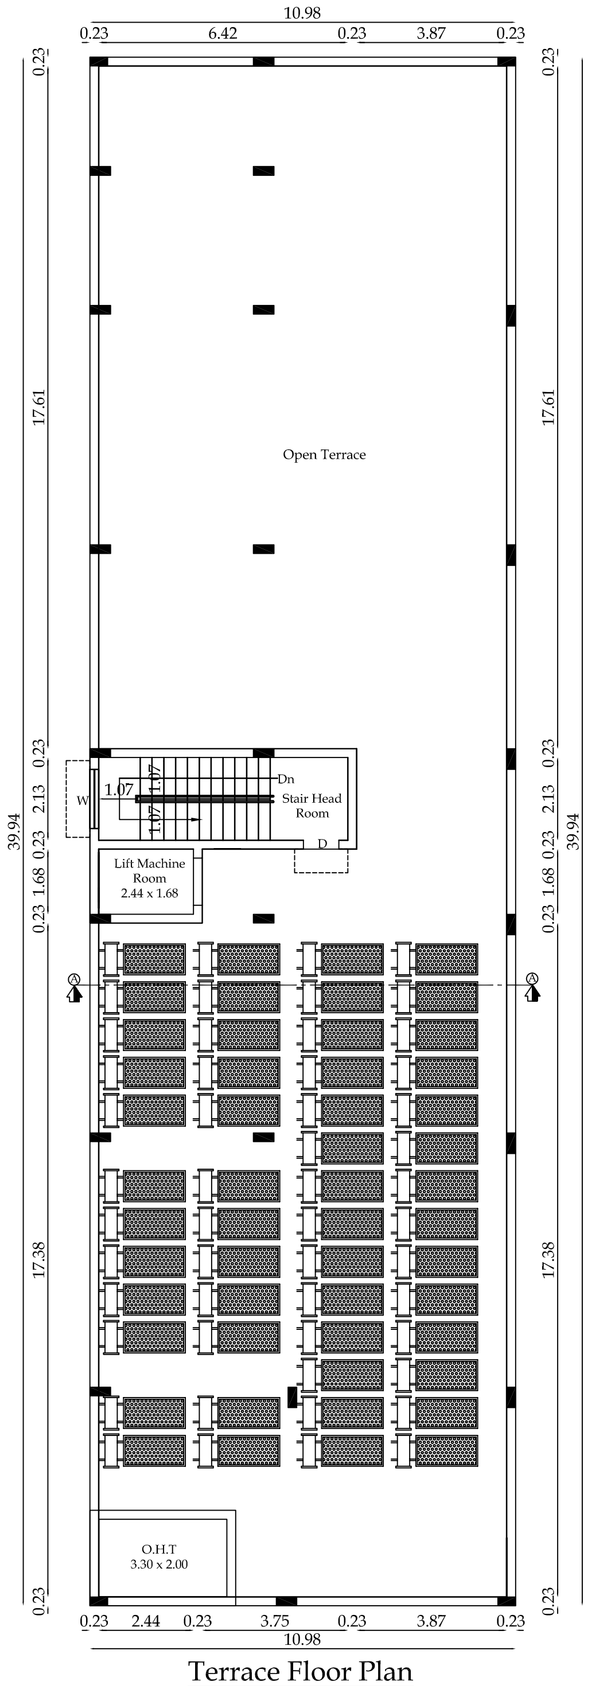


Terrace Floor Plan

ஜி.கௌதமி
அளவர்/உதவி வரைவாளர்

கோ.பாலமுருகன்
வரைவாளர் நிலைIII


வளர்மதி
கட்டிடகலை/திட்ட உதவியாளர்

Online Application No : SWP/BPA/0012459/2023
Planning Permission No : 573 /2023
LP/CLPA No (Site Approval) : 494/2023

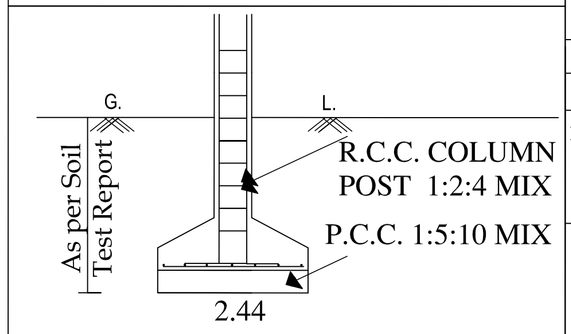



COLUMN POST DETAILS


DETAILED DRAWING FOR SEPTIC TANK WITH DISPERSION TRENCH 225 GALLONS CAPACITY OF 1000 LITRES

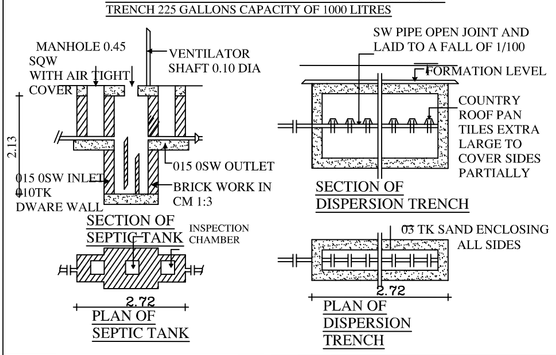


DETAILS OF EARTHQUAKE

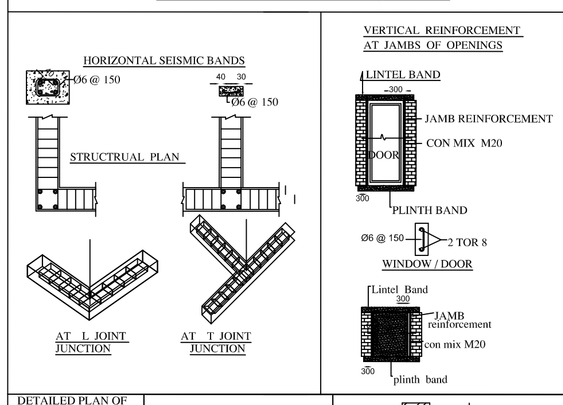

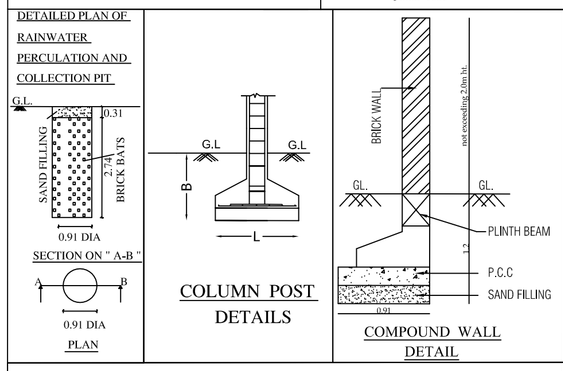

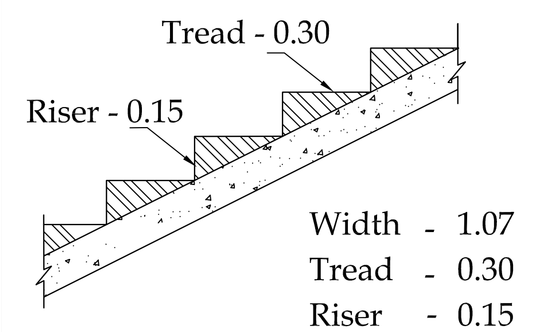

Stair-case Details
(Not To Scale)

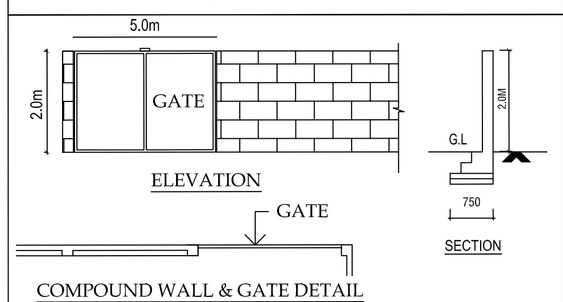

Site And Detailed Plan Showing The Proposed And Construction Of Rcc Roof Stilt, First, Second, And Third Floor Residential Apartment Building In Site No: 9, Ward No: H(8), Block No: 22, T.S.No: 867 At Lokmanya Street, Coimbatore Corporation.

T.P.Scheme No.4

All Dimensions Are in Meter

Name Of The Applicant :
Mr.S. Sathyanarayanan
Mrs.S. Mahalakshmi
Mr.S.S. Sanchay Vigrant

Area Details :

	Patta	Document
T.S.No:867	624.00	624.95

As Per Super Imposed Site Area - 623.23 Sq.mt.

Area Details :

S.No	Description	Total Built Up Area	Deduction Area	FSI Area
	Proposed Building			
1	Stilt Floor	438.41	-	-
2	First Floor	438.41	-	438.41
3	Second Floor	438.41	-	438.41
4	Third Floor	438.41	-	438.41
5	Terrace Floor	23.35	-	-
	Total Area	1776.99	-	1315.23

Dwelling Unit	Area in Sq.mt.
Flat A	188.83
Flat B	199.96
Common Area (Staircase, Lift, Corridor)	49.62

Floor Space Index = FSI Area / Site Area = 1315.23 / 623.23 = 2.11

Height of the Building : 11.98 mt.

No.of Dwelling : 6 No's

Parking Space Details

Parking Area Description	Required	Provided
Car Parking	12	12

Joinery's Details:-

Description of works	In Meter
MD - Main Door	1.22 x 2.13
D - Door	1.00 x 2.13
D1 - Door	0.76 x 2.13
O - Open	1.00 x 2.13
AO - Arch Open	2.30 x 2.13
W - Window	1.52 x 1.52
W1 - Window	1.22 x 1.52
FW - French Window	2.13 x 1.98
FW1- French Window	0.61 x 1.98
V - Ventilator	1.22 x 0.61

COLOR INDEX:

Site Boundary
Existing Road
Proposed Building
Drive Way

Dr.A.Sudhahar B.E (Civil),M.E (Struct), Ph.D,
Registered Structural Engineer Grade - I
Coimbatore LPA / SE / GR - I / 19/03/009
#57,Krishnasamy Mudhaliyar Street,
R.S.Puram, Coimbatore – 641 002.

Registered Structural Engineer

Dr.A.Sudhahar B.E (Civil),M.E (Struct), Ph.D,
Registered Engineer Grade - I
Coimbatore LPA / RE / GR - I / 19/03/008
#57,Krishnasamy Mudhaliyar Street,
R.S.Puram, Coimbatore – 641 002.

Registered Engineer

S. Mahalakshmi

Applicant

THE LANDLENS SUITE

Eight ways to know a piece of land before you pay for it.

This report covers one part of the picture. These cover the rest, drawn from the same government records, for any property in Tamil Nadu.

LandLens One
Ask anything about a property and get an answer grounded in live government records, with the sources shown.
/landlens/one

Verify My Land
Every record check run on one property and returned as a single report.
/landlens/verify-my-land

Legal Opinion
An advocate's written opinion on the title, built on the records we pull for it.
/landlens

One Map
Every layer on one map: the parcel, its boundary, zoning, water bodies and what sits around it.
/landlens/one/map

PriceMap
What land actually changed hands for around this plot, taken from the registered deeds.
/landlens/pricemap

Build Scope
What you are allowed to build here: floor space, height, coverage and setbacks.
/landlens/build-scope

Property Tracker
Watch a property and hear about it when something new is registered against it.
/landlens/property-tracker

Deal Room
Run the transaction in one place: documents, stamping, signatures and the parties.
/landlens/deal-room

FREE TOOLS · NO ACCOUNT NEEDED

Twenty-four checks you can run yourself, at no cost.

Records and verification

The registers themselves, read for you.

- Encumbrance Certificate
- Patta and Chitta
- Field Measurement Sketch
- EC Analyzer
- Bank charge check
- Court case search
- Seller background check
- Approval check by survey

Value and duty

What it is worth and what it costs to register.

- Guideline value by street
- Guideline value by survey
- Stamp duty and registration fees
- Capital gains
- Floor space index
- Area unit converter

Zoning and land use

What the plan says can happen on this land.

- Land use zone finder
- CMDA land use check
- Coastal regulation zone
- Master plan check
- Water bodies finder
- Airport height clearance

Registers and directories

Who holds it, and which office keeps the record.

- Find your registering office
- Temple property check
- Waqf property check
- RERA register

Every free tool
/tools

Services we run for you
/services

The LandLens suite
/landlens/one

Verified RealEstate™

Every claim in this document traces back to a government record.

- Legal opinions, due diligence and title verification
- Building plan, layout and sub-division approvals
- Completion and occupancy certificates, regularisation
- Escrow, negotiation and NRI property management
- Land survey, soil testing, architecture and construction

Verified RealEstate
3/350/2 Mettukuppam,
OMR Thoraipakkam,
Chennai 600 097, India
hello@verified.realestate
+91 9996 12 9996

Prepared from the registers named on the page each finding sits on. Where a register could not be read, this document says so in its place rather than leaving the gap to be read as a clean result.