


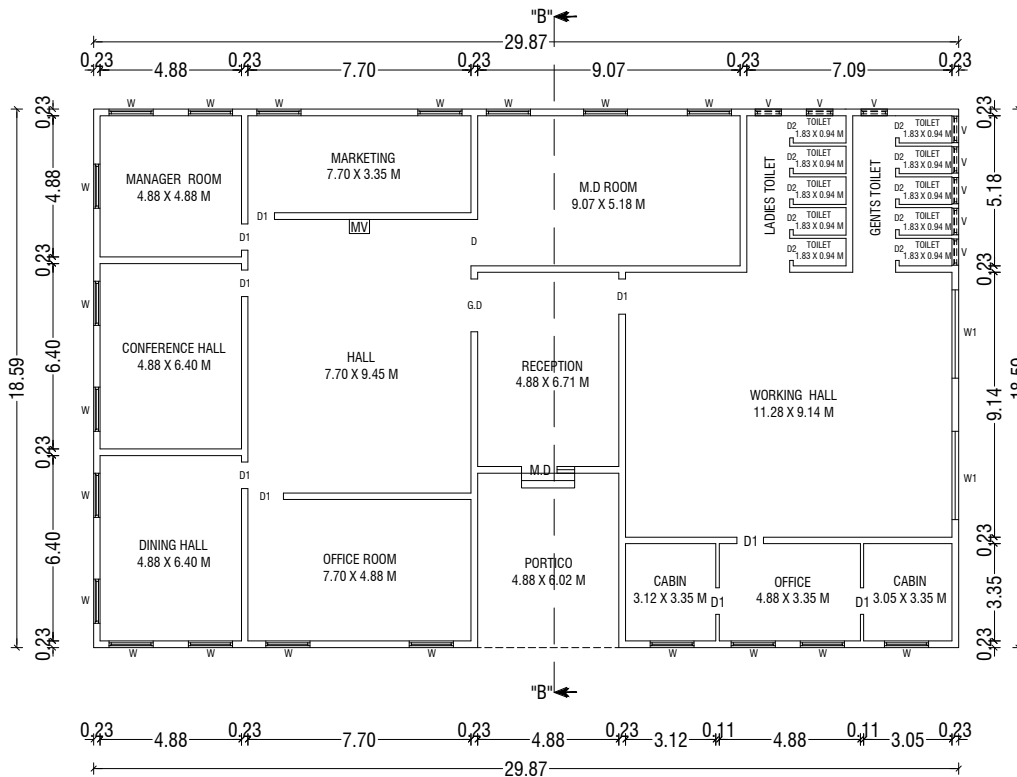
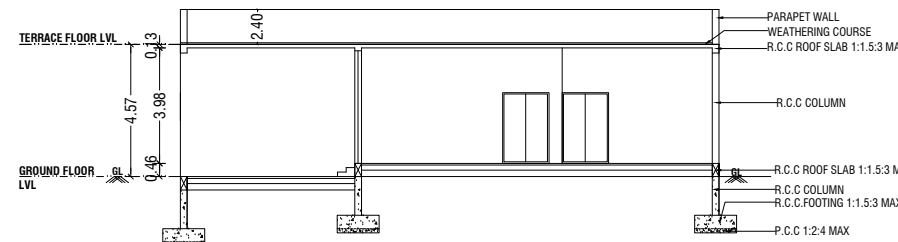
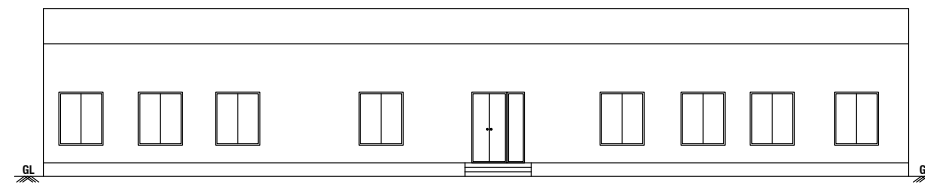
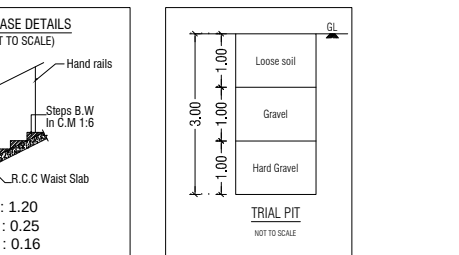
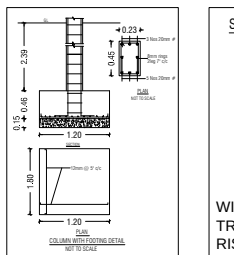
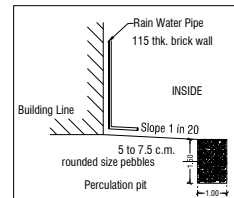
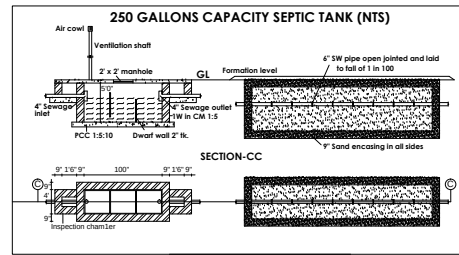
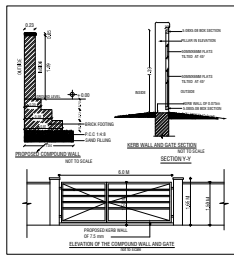
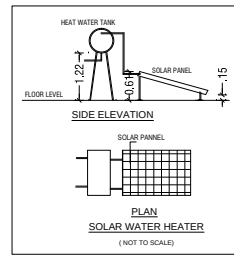
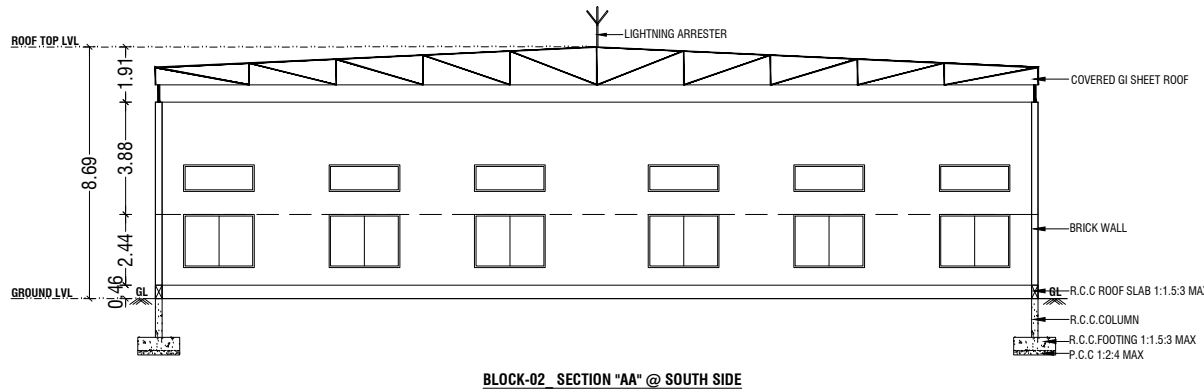


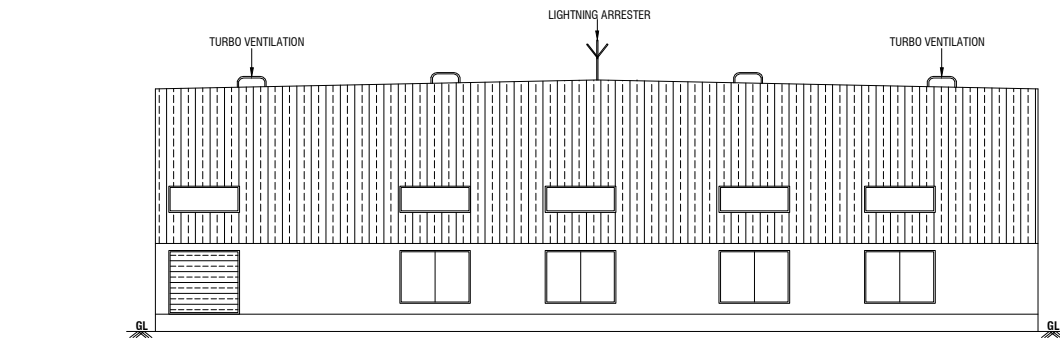

BLOCK 1 GROUND FLOOR PLAN

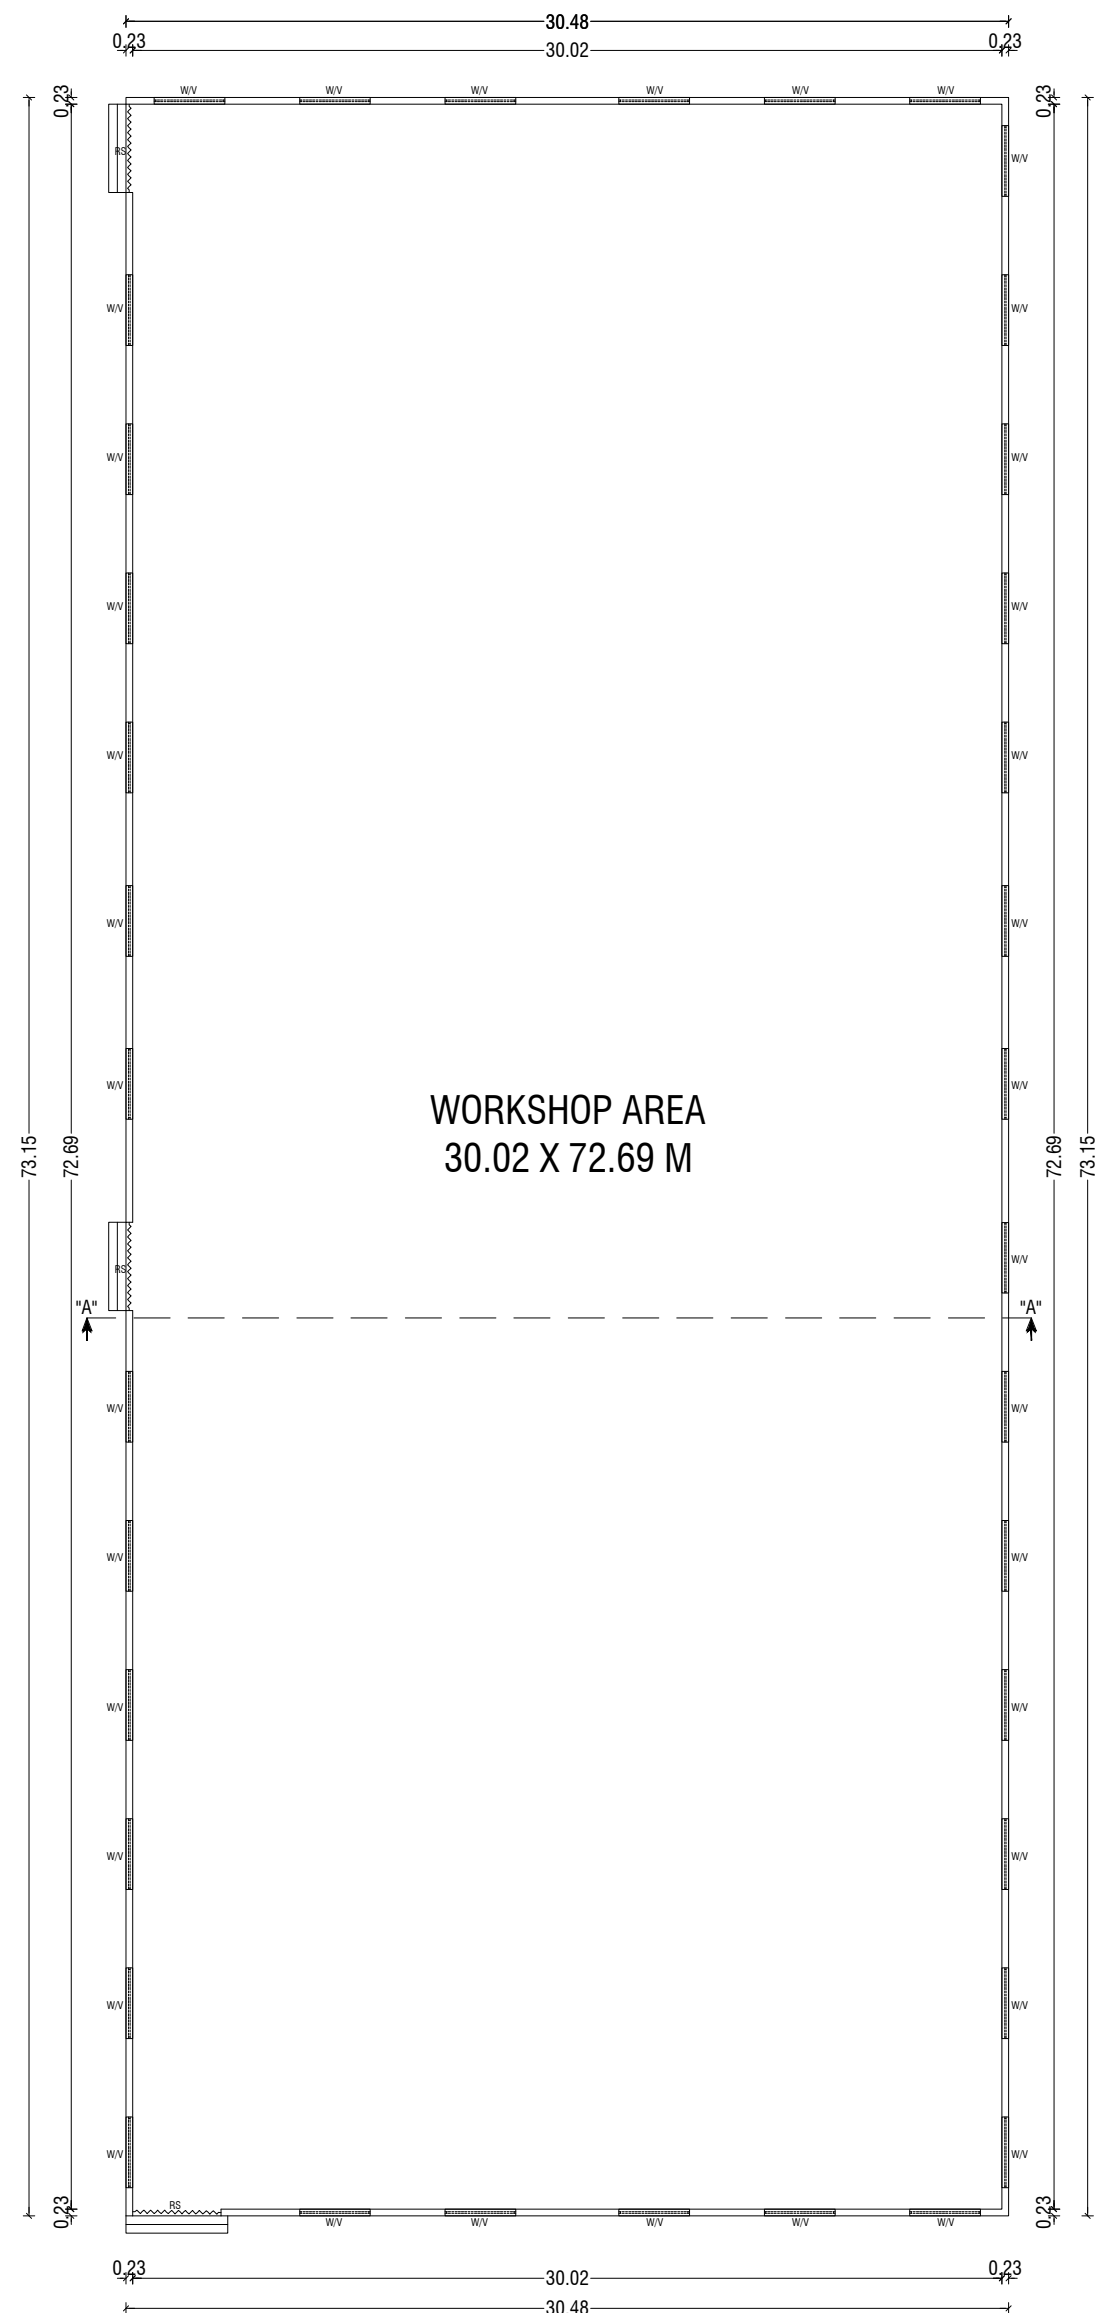

BLOCK 2 GROUND FLOOR PLAN

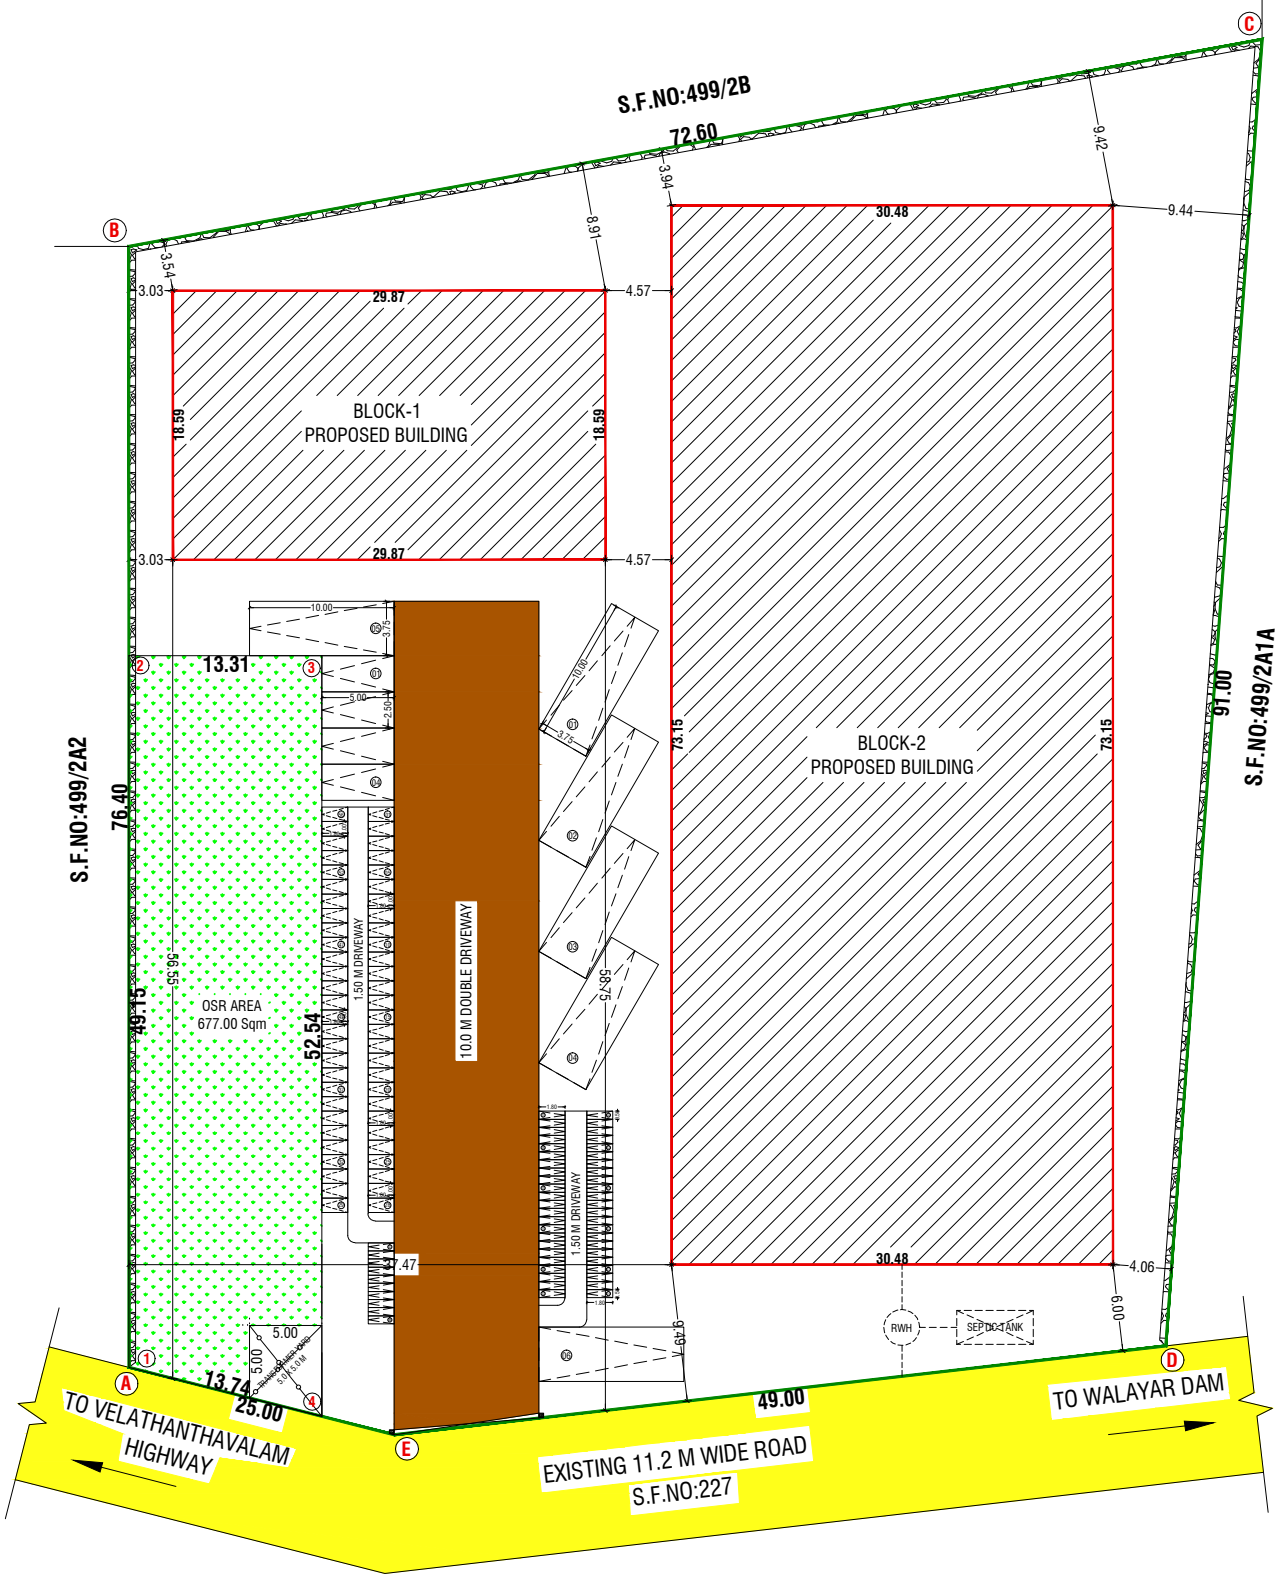

SITE PLAN SCALE - (1:200)

பெ.பார்த்திபன்
அளவீடு/உதவி வரைவாளர்

உட்பரதி
வரைவாளர்/நிலை - III

சு.மோகனா
கட்டுப்பாடு/திட்ட உதவியாளர்



PLAN SHOWING THE PROPOSED CONSTRUCTION OF A INDUSTRIAL BUILDING (PLASTIC PROCESSED GOODS INDUSTRIES) IN S.F.NO: 499/2A1B AT PICHANUR VILLAGE, MADUKKARAI TALUK, COIMBATORE DISTRICT.

SCALE :- 1:100
INDUSTRIAL BUILDING
CATEGORY - ORANGE INDUSTRIAL
ONLINE APPLICATION NO : SWP/BPA/015375/2023
APPLICANT NAME : M/s.Zemafore Poly Pack Pvt. Ltd.,

AREA DETAILS:-	IN SQM	IN ACRE
AREA OF SITE AS PER FMB / PATT	6761.00 Sqm	1.67 Acre
AREA OF SITE AS PER DOCUMENT	6761.00 Sqm	1.67 Acre
SUPER IMPOSED PLOT AREA	6435.27 Sqm	1.59 Acre

PROPOSED BUILDING AREA DETAILS:-					
S.NO	BLOCK NO	FLOOR	FSI	NON-FSI	TOTAL
01	BLOCK-01	GROUND FLOOR	555.37	-	555.37
02	BLOCK-02	GROUND FLOOR	2229.67	-	2229.67
		TOTAL AREA	2785.04	-	2785.04

F.S.I CALCULATION AS PER SITE AREA:-
F.S.I (2785.04/6761.00) = 0.412

BUILDING HEIGHT :-
BLOCK-01 BUILDING HEIGHT = 4.57 Mt
BLOCK-02 BUILDING HEIGHT = 8.69 Mt

PARKING DETAILS	REQUIRED	PROVIDED
TOTAL LORRY PARKING	06 No's	06 No's
TOTAL CAR PARKING	04 No's	04 No's
TOTAL TWO WHEELER PARKING	56 No's	56 No's
TOTAL CYCLE PARKING	56 No's	56 No's

JOINERY DETAILS:-		
SYM	JOINERY DETAILS	SIZE IN METER
RS	ROLLING SHUTTER	2.44 X 2.44
D	DOOR	1.22 X 2.44
D1	DOOR	0.76 X 2.44
W	WINDOW	2.44 X 1.83
V	VENTILATOR	0.91 X 0.91
V1	VENTILATOR	1.83 X 0.91
O	OPEN	3.05 X 2.44

COLOUR INDEX:-	NOTES:
BOUNDARY OF THE SITE : [Green Line]	1. TOTAL NO'S OF HP = 102.10 HP
EXISTING ROADS : [Yellow Line]	2. TOTAL NO'S OF WORKER'S = 40 WORKER'S
PROPOSED CONSTRUCTION : [Red Line]	
PROPOSED DRIVEWAY : [Brown Line]	

NOTE:-
* All Dimensions are in Metre
* Rainwater percolation pits provided all round the site.
* All round compound wall Provided.
* Lightning Arrester provided in the roof.
* Fire Detecting and Emergency Alarm provided.

A.S. VENGATESH, ME.,
Reg. No: CLPA/SE/GR-II/19/03/003
#6, Thirumalai Garden,
S.M. Palayam, G.N.Mills.,
CBE-29, Ph: 98430 49298
REGISTERED STRUCTURAL ENGINEER

Er. THIARANIPATHI. C
38, Boyer Street No. 1,
Singanailor (Po), Coimbatore-641 005.
Cell : 96422 69679
CBE L.P.A/RE/GR-II/19/04/033
REGISTERED ENGINEER / ARCHITECT

For ZEMAFORE POLY PACK PVT. LTD.
Managing Director
For ZEMAFORE POLY PACK PVT. LTD.
Director
OWNER / APPLICANT