


Plan Showing The Proposed
Additional Construction Of
Recreational Club Building in
S.F.No.97/3At Puliyampatti
Village &Panchayat,Pollachi
Taluk,Coimbatore District.

Scale = 1:100



Notes :

- Solid Waste Infrastructure
- Fire Extinguisher
- Multi Type Fire Fighter

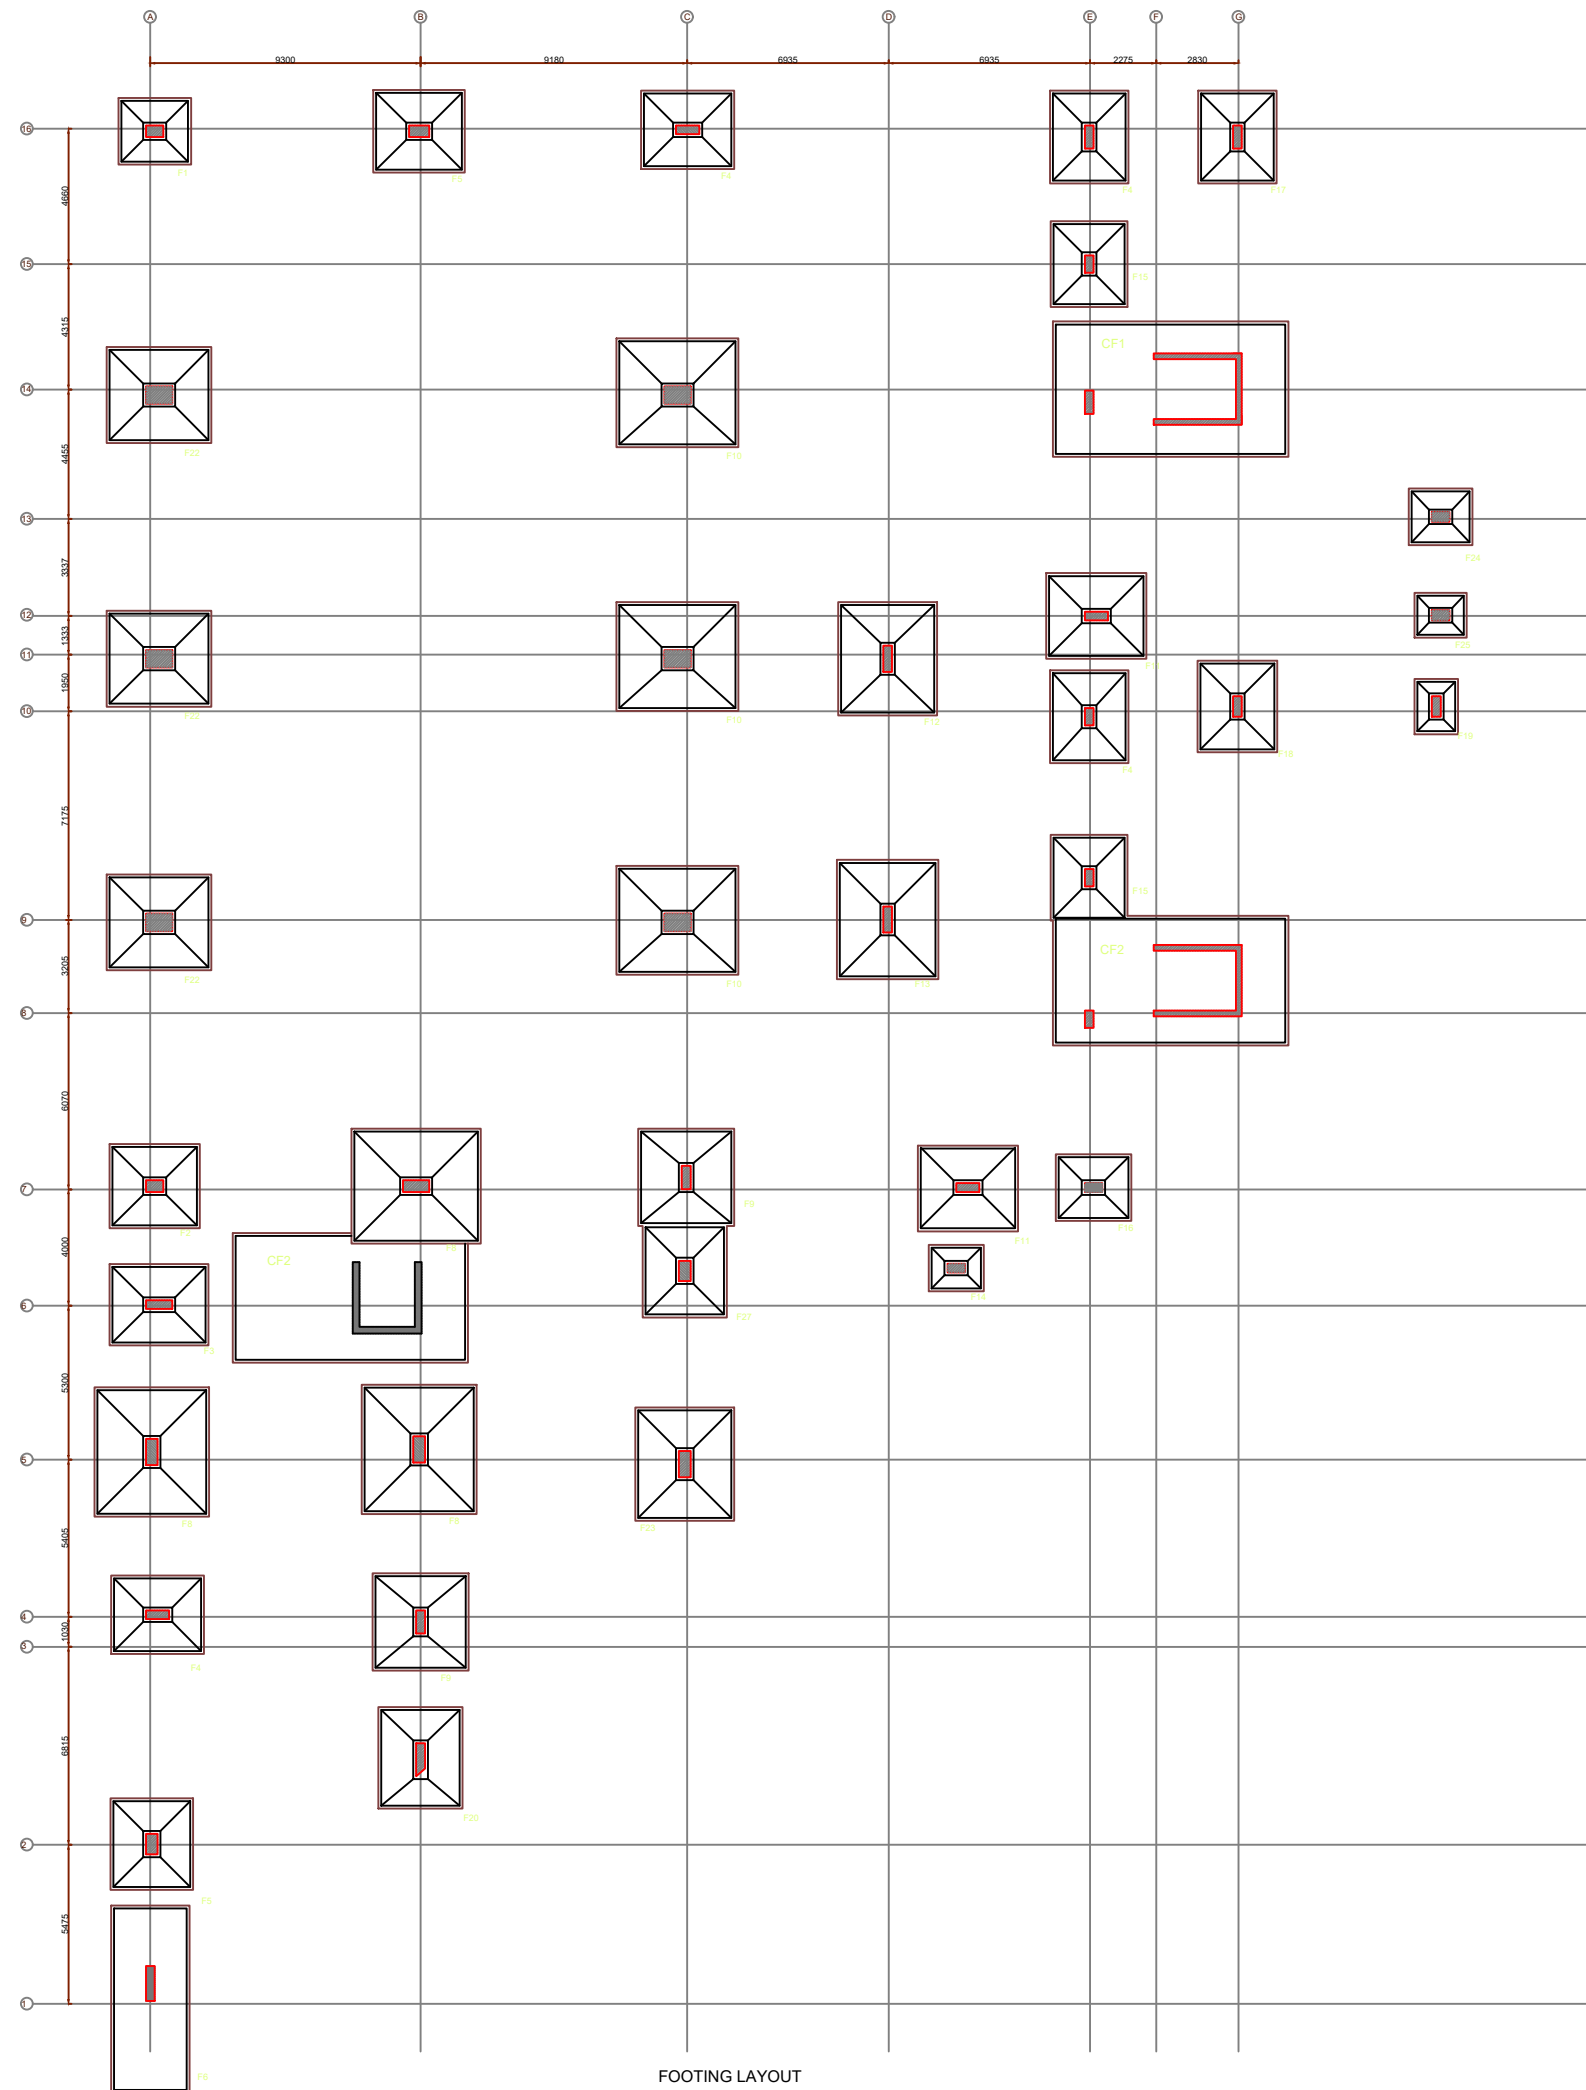

FOOTING LAYOUT

Applicant / Owner

M. Natarajan
Dr.M. NATARAJAN, M.Sc, Ph.D,
Geo Technical Engineer
Reg.No.LPA/GTE/19/05/005
No.51 Sivaji Colony (East Extn)
Velendipalayam(PD),
CBE - 25 Ph. 98430 10763
Registered Geotechnical Engineer


S. Poornima
Ex. S. POORNIMA B.Tech,M.Tech(Struct),
Approved Civil & Structural Engineer,
LPA/SE/GR-II/08/2022
Contacts: 9573345002, 9959955325
Registered Structural Engineer

S. Poornima
Ex. S. POORNIMA B.Tech,M.Tech(Struct),
Approved Civil & Structural Engineer,
LPA/SE/GR-II/08/2022
Contacts: 9573345002, 9959955325
Registered Construction Engineer

K. Gunasundari
E.K.GUNASUNDARI, BE,
OTCP REGISTERED ENGINEER
REG-III/01/KARUR, JAN2022
RK PROMOTERS & CAD DESIGNERS
LAKSHIMPURAM NORTH BEHIND NARADHA GANASABHA
KARUR-01, CELL: 9675351511,
Registered Engineer

Plan Showing The Proposed
Additional Construction Of
Recreational Club Building in
S.F.No.97/3At Puliampatti
Village &Panchayat,Pollachi
Taluk,Coimbatore District.

Scale = 1:100

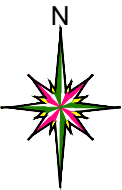

Notes :

- Solid Waste Infrastructure
- Fire Extinguisher
- Multi Type Fire Fighter

S. Dhanasekaran

Applicant / Owner

M. Natarajan
Dr.M. NATARAJAN, M.Sc, Ph.D,
Geo Technical Engineer
Reg.No.LPA/GTE/19/08/005
No.51 Sivaji Colony (East Extn)
Velandipalayam(PD),
CBE - 25 Ph. 98430 10763

Registered Geotechnical Engineer

S. Poornima

Ex. S. POORNIMA B.Tech.,M.Tech(Structl.),
Approved Civil & Structural Engineer,
LPA/SE/GR-II/08/2022
Contacts: 9573345002, 9959955325

Registered Structural Engineer


S. Poornima

Ex. S. POORNIMA B.Tech.,M.Tech(Structl.),
Approved Civil & Structural Engineer,
LPA/SE/GR-II/08/2022
Contacts: 9573345002, 9959955325

Registered Construction Engineer


K. Gunasundari
E.K.GUNASUNDARI, BE,
DTCP REGISTERED ENGINEER
REG-HUDUKARUR JAN2022
RK PROMOTERS & CAD DESIGNERS
LAKSHMIPURAM NORTH BEHIND KARAPANA GUNASABHA
KARUR-01. CELL: 962356191.

Registered Engineer

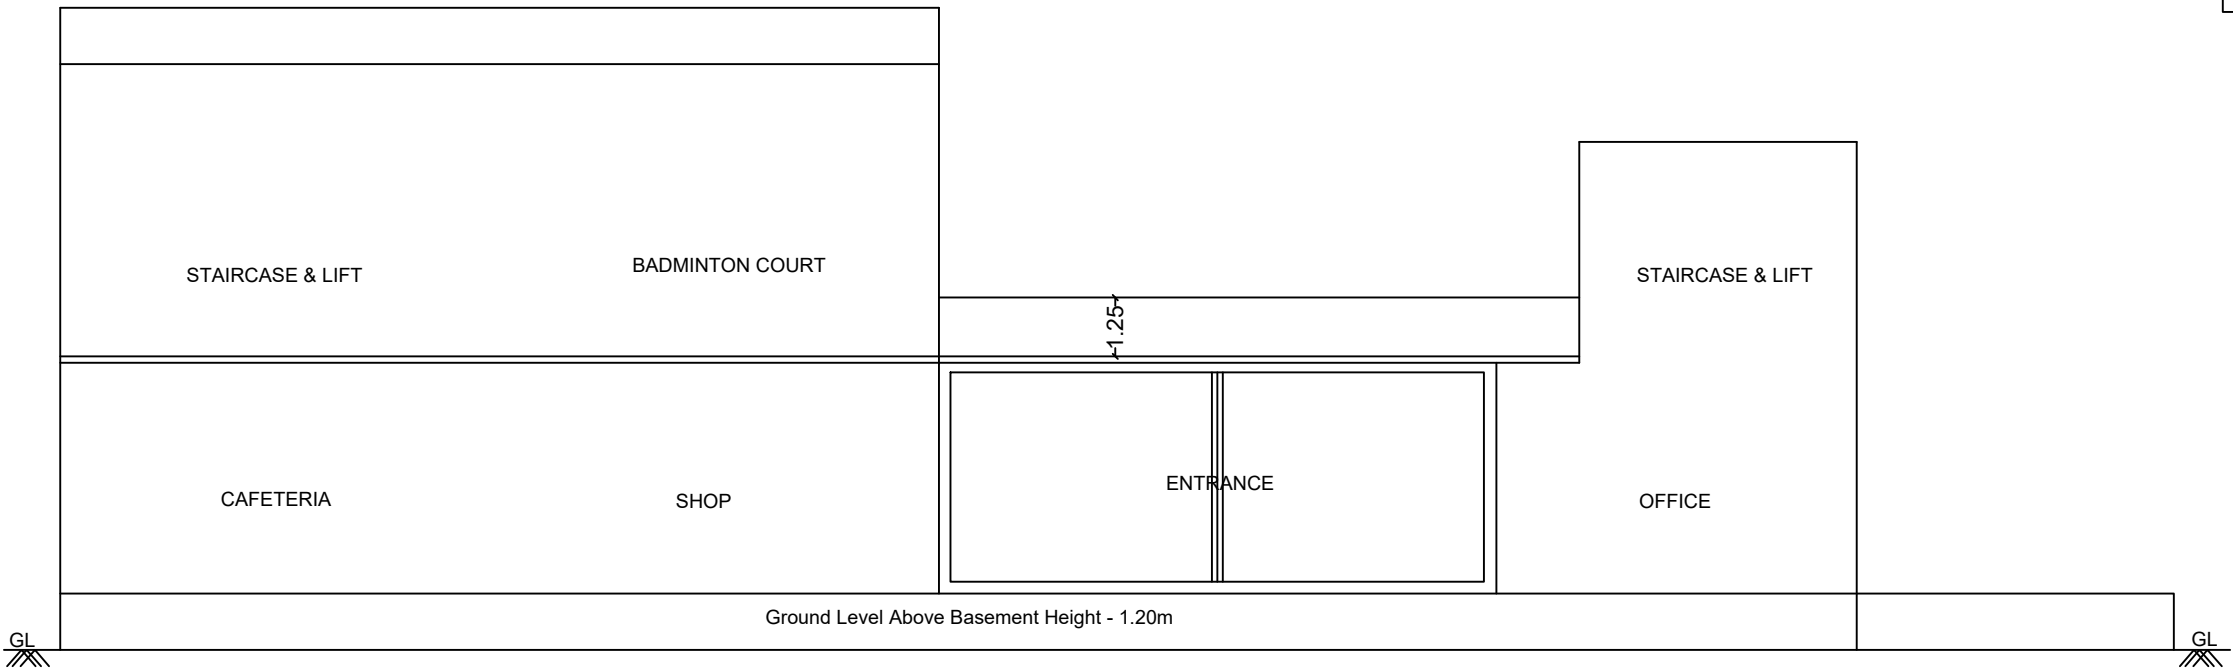


ELEVATION

38.27

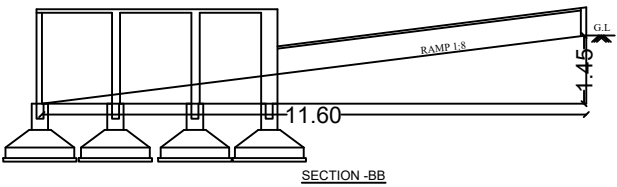

SECTION-BB

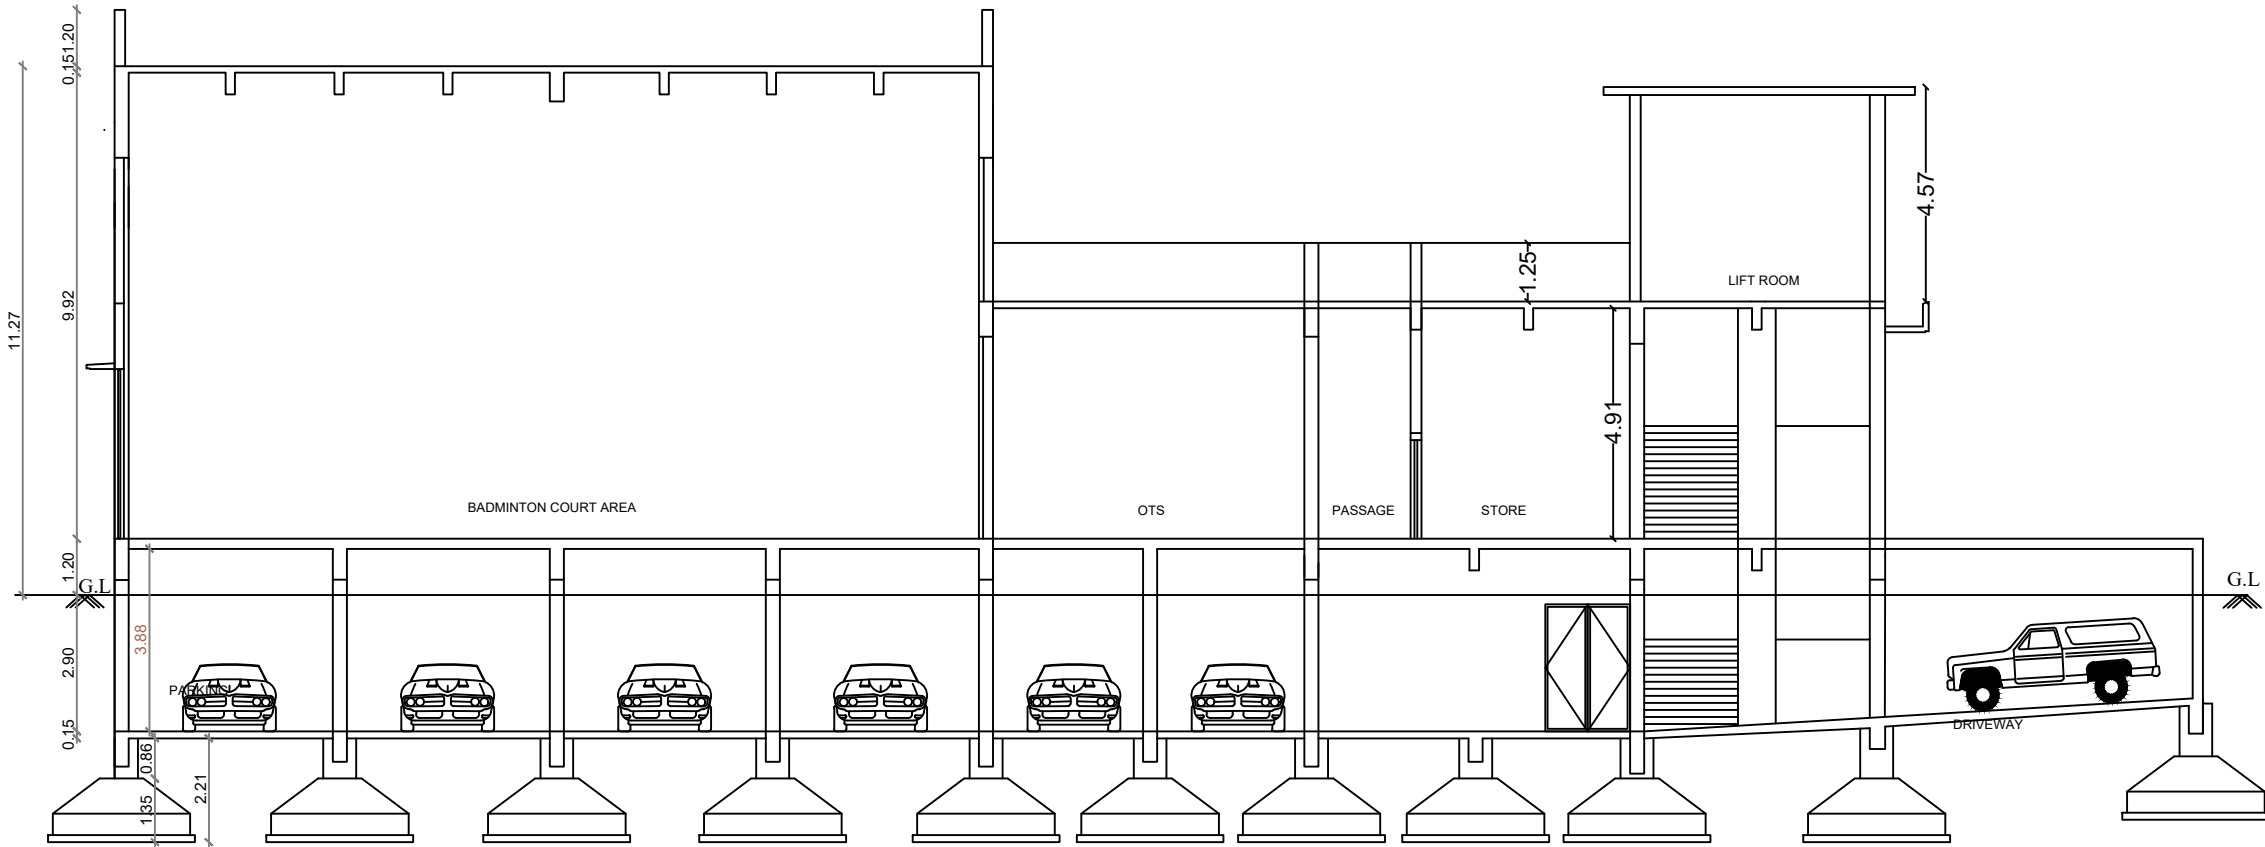

SECTION-AA

Scale = 1:100




SCHEDULE OF OPENINGS :			
Type	Remarks	Width	Height
LD	LIFT DOOR	1.00	2.70
D1	DOOR	1.20	2.70
D2	DOOR	1.00	2.70
D3	DOOR	0.90	2.70
FG1	FIXED GLASS	2.67	3.60
FG2	FIXED GLASS	4.95	3.60
FG3	FIXED GLASS	4.40	3.60
SD1	SLIDING DOOR	9.00	3.60
SD2	SLIDING DOOR	5.17	3.60
SD3	SLIDING DOOR	6.70	3.60
SD4	SLIDING DOOR	13.64	3.60
SD5	SLIDING DOOR	8.57	3.60
SD6	SLIDING DOOR	8.47	3.60
W1	WINDOW	3.00	2.70
W2	WINDOW	1.50	2.70
W3	WINDOW	6.00	2.70
W4	WINDOW	0.45	2.70
W5	WINDOW	4.78	2.70
W6	WINDOW	4.80	2.70
LD	DOOR	1.00	2.70
V1	VENTILATOR	6.09	0.90
V2	VENTILATOR	5.78	0.90
O	OPEN	1.83	2.70

Notes :

- Solid Waste Infrastructure
- Fire Extinguisher
- Multi Type Fire Fighter



TERRACE FLOOR

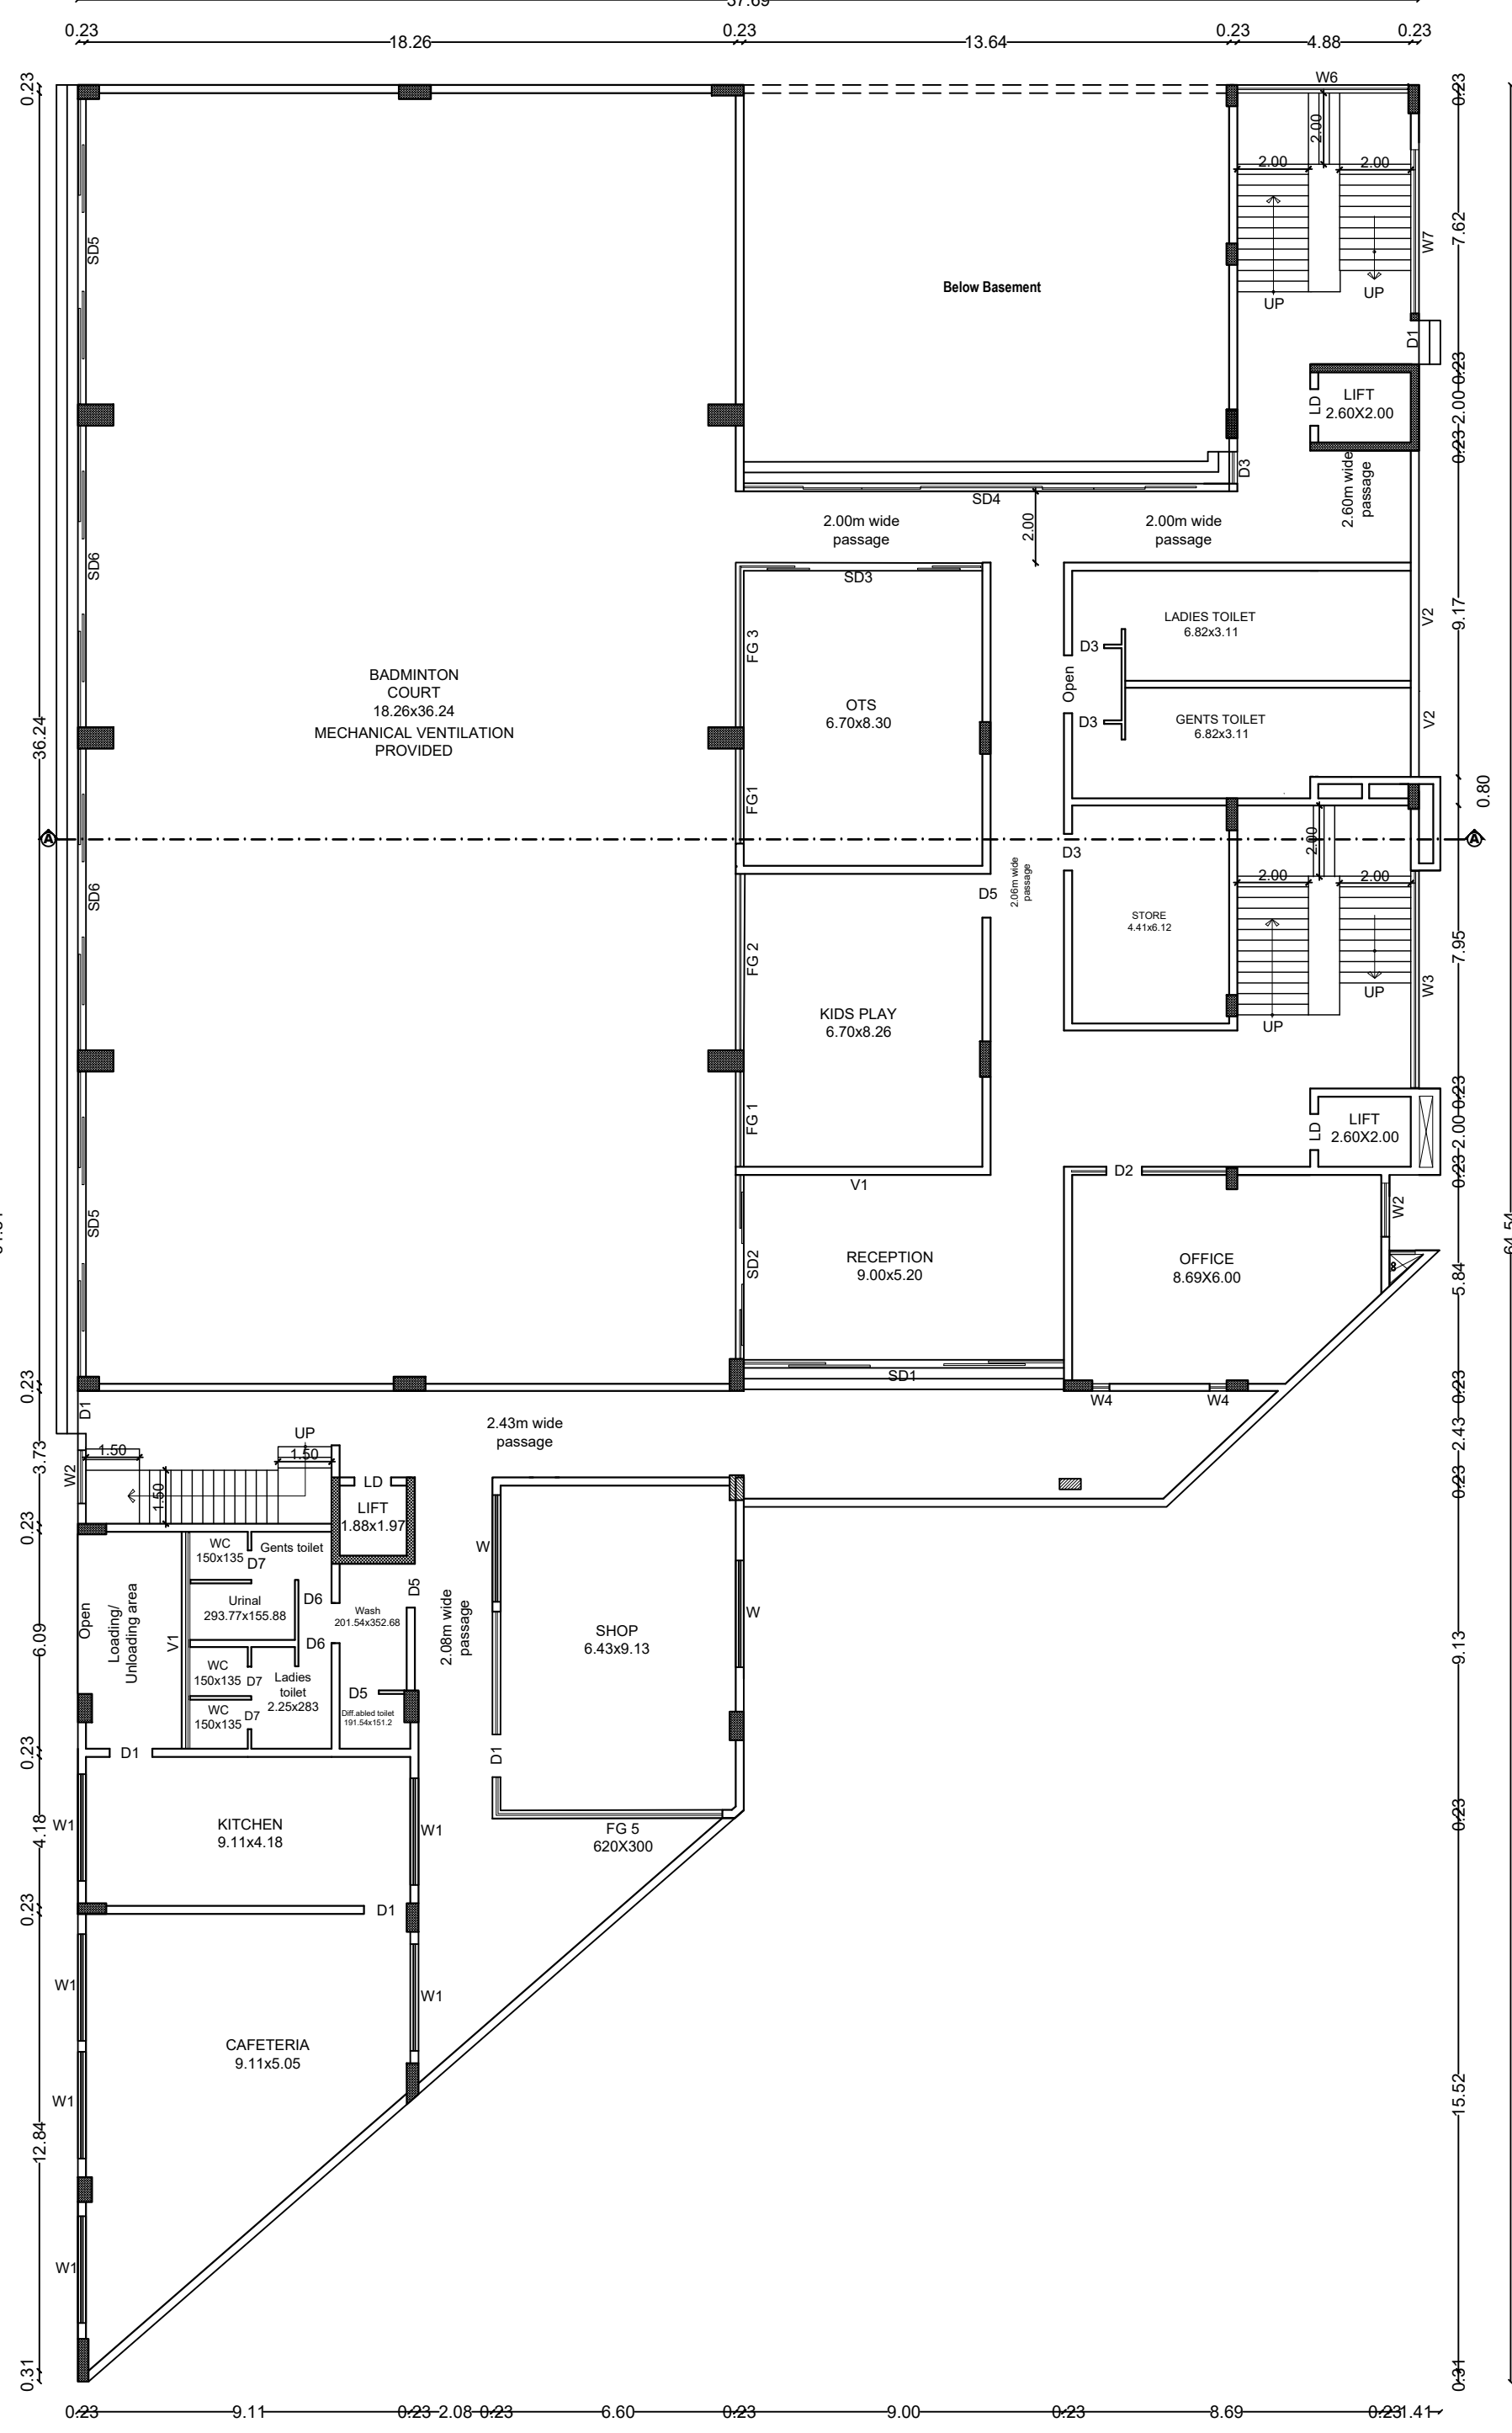

GROUND FLOOR

S. Sathyanarayana

Applicant / Owner

S. Sathyanarayana
Dr. M. NATARAJAN, M.Sc., Ph.D.,
Geo Technical Engineer,
Reg.No. 176467/17/14/96/005
No.11 Sivaji Colony (East Gate)
Velandipalayam(PD),
CBE - 25 Ph. 98430 18763

Registered Geotechnical Engineer

S. Sathyanarayana
Ex. S. POORNIMA, M.Sc., M.Tech.,
Approved Civil & Structural Engineer,
UPA/REGD-1108/2022
Contact: 9873345002, 9859955325

Registered Structural Engineer

S. Sathyanarayana
Ex. S. POORNIMA, M.Sc., M.Tech.,
Approved Civil & Structural Engineer,
UPA/REGD-1108/2022
Contact: 9873345002, 9859955325

Registered Construction Engineer

K. K. K.
K.K. KUNJASABAR, BE
STOP REGISTERED ENGINEER
REGD-1108/2022
PROMOTIVE & CAD DESIGNER
LAKSHIPURAM NORTH BEHIND HVVODIA GUNAWAR
BARUR-41 CELL-52710181

Registered Engineer

Plan Showing The Proposed
Additional Construction Of
Recreational Club Building in
S.F.No.97/3At Puliampatti
Village &Panchayat,Pollachi
Taluk,Coimbatore District.

Scale = 1:100



SCHEDULE OF OPENINGS:			
Type	Remarks	Width	Height
RS	ROLLING SHUTTER	3.00	2.70
D1	DOOR	1.20	2.70
D2	DOOR	1.10	2.70
D3	DOOR	1.00	2.40
D4	DOOR	1.00	3.00
D5	DOOR	1.20	3.00
D6	DOOR	0.90	2.40
SD1	SLIDING DOOR	8.40	2.70
SD2	SLIDING DOOR	8.60	2.70
SD3	SLIDING DOOR	8.52	2.70
SD4	SLIDING DOOR	8.97	3.00
SD5	SLIDING DOOR	5.14	3.00
SD6	SLIDING DOOR	6.93	3.00
SD7	SLIDING DOOR	12.70	3.00
W1	WINDOW	6.33	2.70
W2	WINDOW	6.47	2.70
W3	WINDOW	5.90	3.00
W4	WINDOW	5.99	2.70
W5	WINDOW	5.61	2.70
W6	WINDOW	4.78	1.60
W7	WINDOW	5.36	2.70
W8	WINDOW	6.10	3.00
V1	VENTILATOR	6.10	0.90
V2	VENTILATOR	5.78	0.90

Area Details:

Notes :

- Solid Waste Infrastructure
- Fire Extinguisher
- Multi Type Fire Fighter

Applicant / Owner

Minatanga
Dr.M. NATARAJAN, M.Sc, Ph.D,
Geo Technical Engineer
Reg.No.LPA/GTE/19/08/005
No.51 Siveji Colony (East Extn)
Velandipalayam(PO),
CBE - 25 Ph. 98430 10763

Registered Geotechnical Engineer

Sp. in
Er.S. POORNIMA, B.Tech., M.Tech (Struct)
Registered Engineer
Reg. No. LPA / RE / GR-II / 014 / 2022
1/313, J.Palaisamy Nagar, Muthichampatti,
Coimbatore - 641 050
Ph: 95733 45002, 99599 55325


Registered Structural Engineer

Sp. in
Er. S. POORNIMA B.Tech,M.Tech(Struct),
Approved Civil & Structural Engineer,
LPA/SE/GR-II/08/2022
Contacts: 9573345002, 9959955325

Registered Construction Engineer


K. Gunasundari
Er.K.GUNASUNDARI, BE,
OTOP REGISTERED ENGINEER
REG-III/001/KARUR JAN/2022
RK PROMOTERS & CAD DESIGNERS
LAKSHMIPURAM NORTH BEHIND NARADHA GANASABHA
KARUR-01. CELL: 962635151.

Registered Engineer

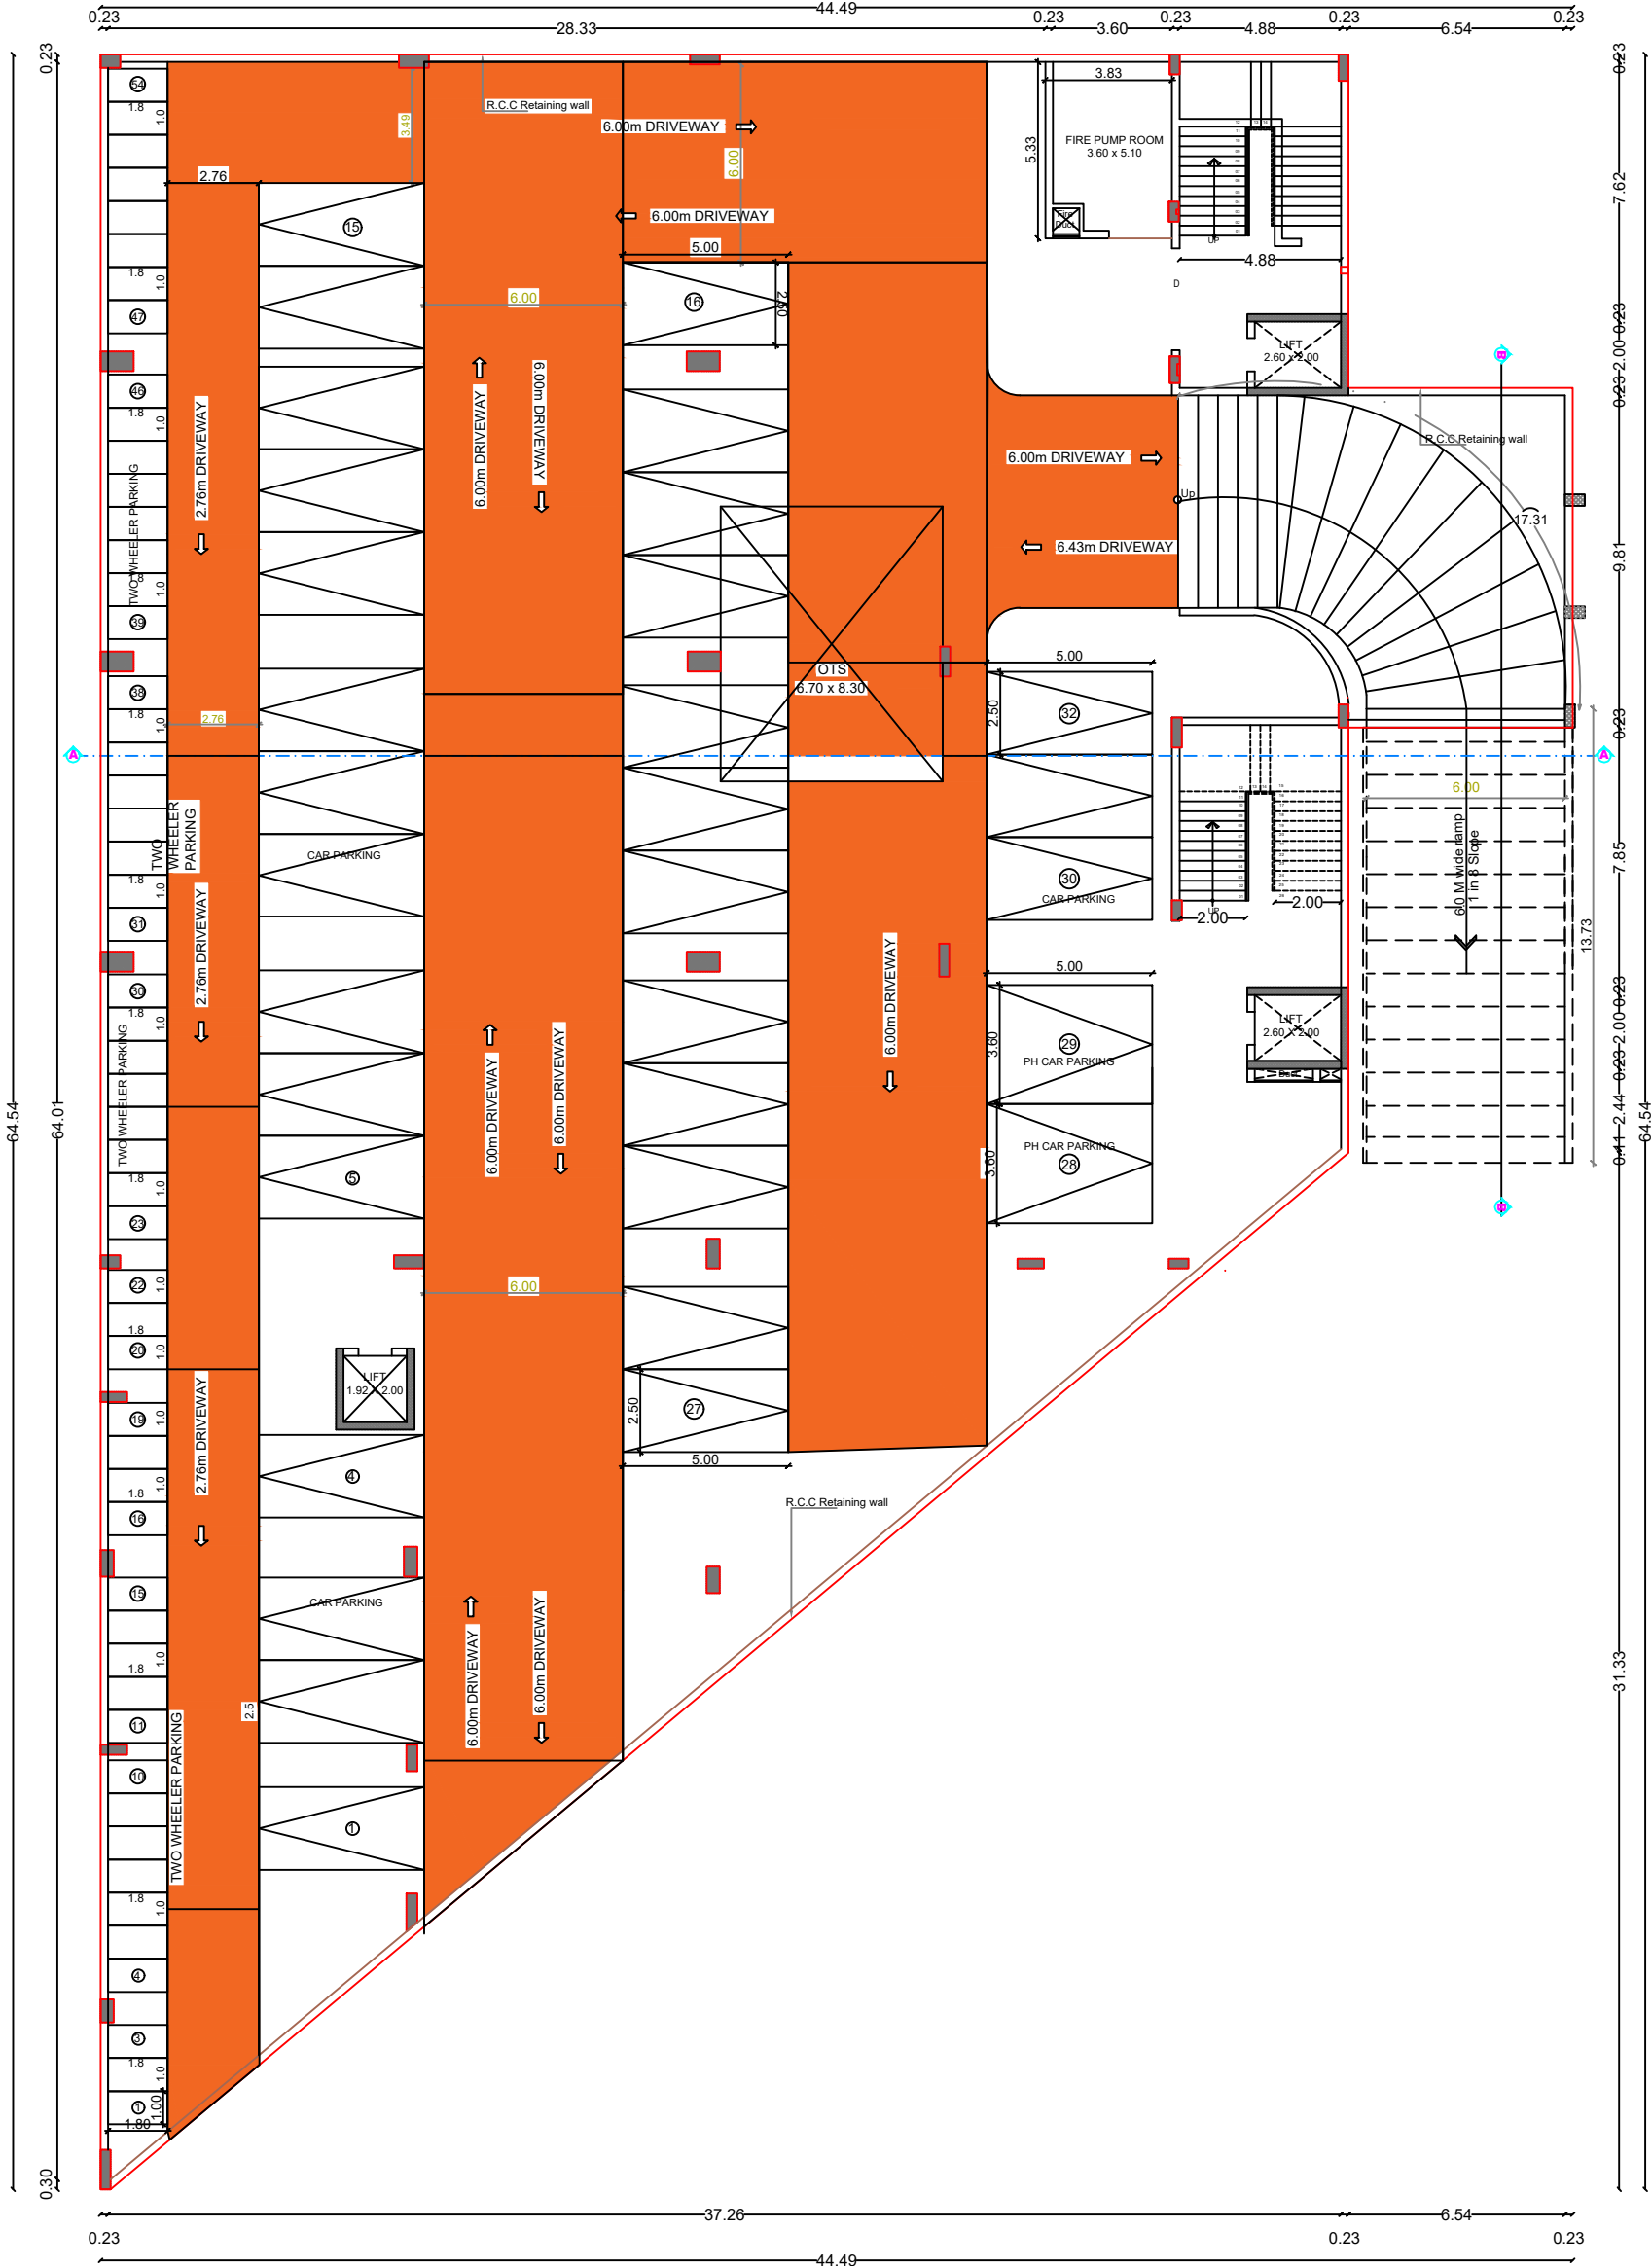

Basement Floor

Type your text

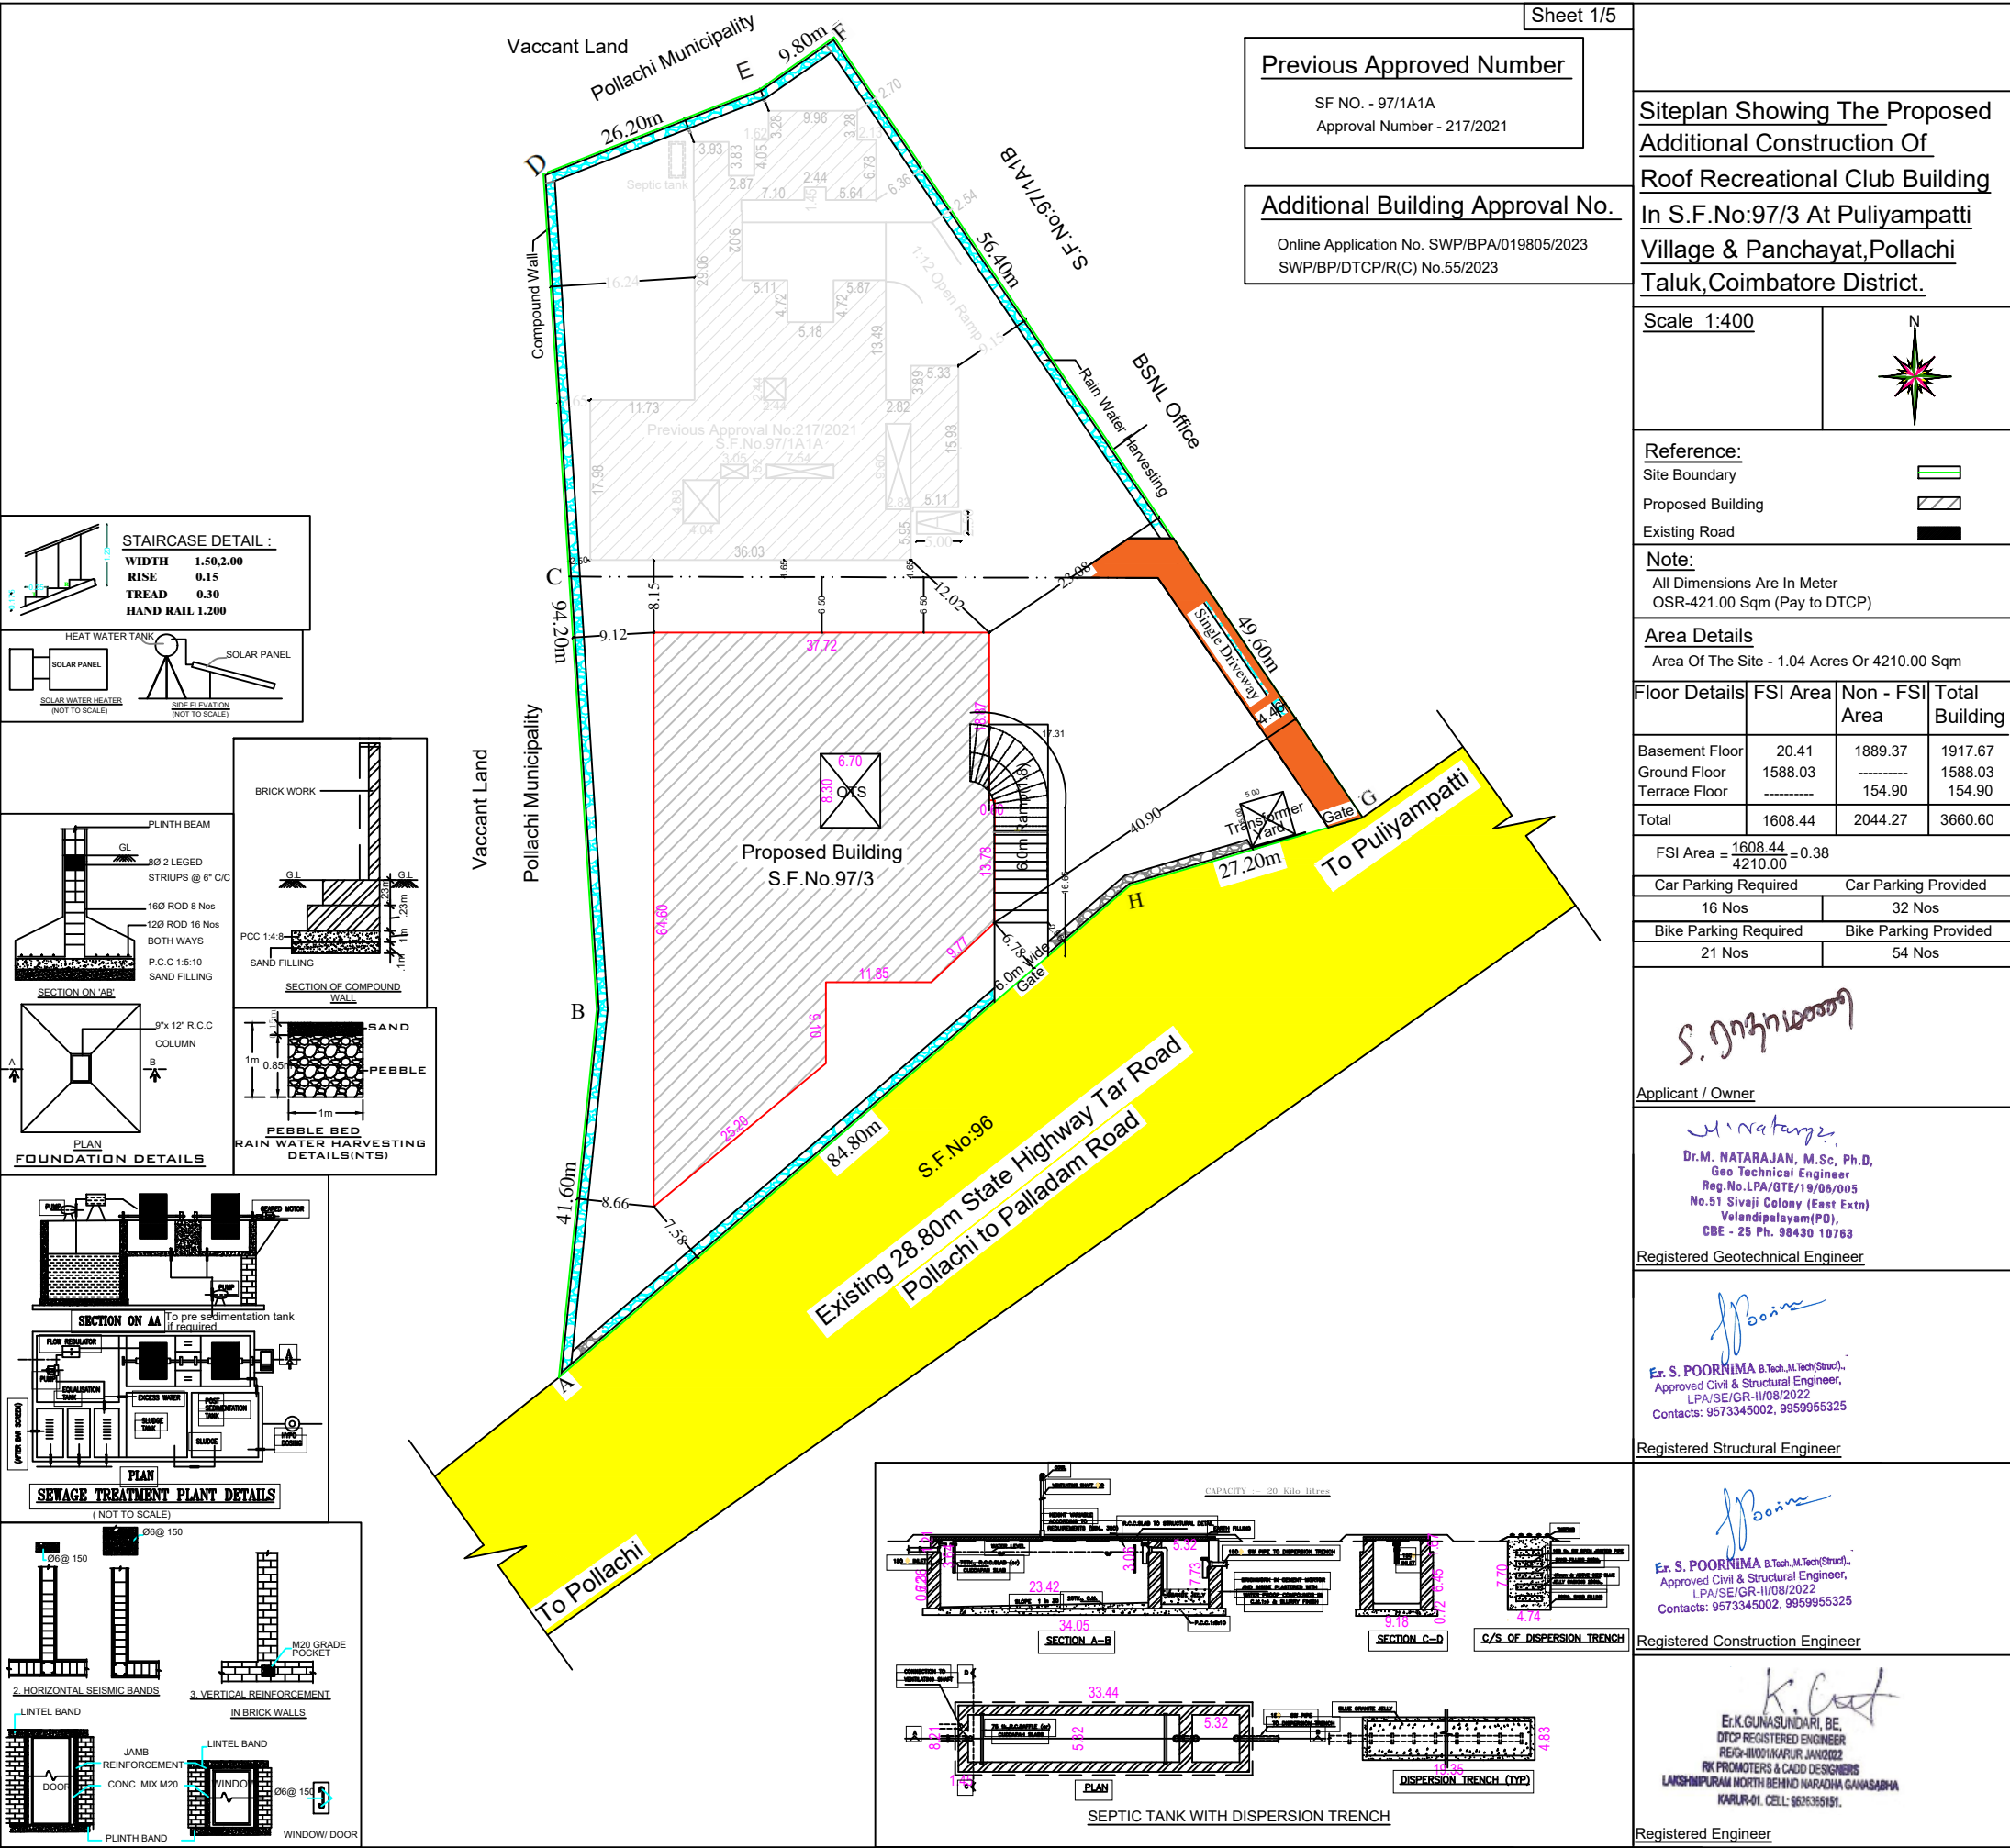

Signature Not
Verified

Signed by: Joint Director
Location: Coimbatore
Date: 2023.11.07 12:10:43