PP APPROVAL RECORD

Planning Permission

Coimbatore district, Tamil Nadu

APPROVAL TYPE
Building Plan

ISSUING AUTHORITY
Rural Panchayat

The approval as the planning authority issued it, reproduced in full behind this page.

An approval speaks to what was sanctioned, not to what was built. Completion is a separate record.

Verified RealEstate™
3/350/2 Mettukuppam,
OMR Thoraipakkam,
Chennai 600 097, India

hello@verified.realestate
+91 9996 12 9996
verified.realestate

ESHWAR TRUST

SRI ESHWAR COLLEGE OF ENGINEERING

PLAN SHOWING THE EXISTING APPROVED AND PROPOSED ADDITIONAL INSTITUTIONAL BUILDINGS IN S.F.Nos: 74/3, 75/3, 76/2E1A, 76/2E1B pt (76/7 & 76/8), 76/3, 76/4, 77/1A, 77/1B, 77/1C, 77/1D, 77/2, 77/5 & 78/1 OF KONDAMPATTY VILLAGE, KINATHUKADAVU TALUK, COIMBATORE DISTRICT.

SCALE 1 : 100


BLOCK - 12

N


AREA DETAILS :-	F.S.I Sq.Mtrs	Non F.S.I Sq.Mtrs	Total Builtup Area Sq.Mtrs
PROPOSED ADDL GROUND FLOOR	700.89	205.82	906.71
PROPOSED ADDL FIRST FLOOR	750.71	205.82	956.53
PROPOSED ADDL SECOND FLOOR	750.71	205.82	956.53
PROPOSED ADDL THIRD FLOOR	750.71	205.82	956.53
PROPOSED ADDL FOURTH FLOOR	788.66	205.82	994.48
CONSTD. HEAD ROOM	-	49.04	49.04

JOINERY DETAILS :-		Metre
DD	DOUBLE DOOR	1.83 x 2.13
LD	LIFT DOOR	1.36 x 2.13
D	DOOR	0.91 x 2.13
D1	DOOR	0.76 x 2.13
FW	FRENCH WINDOW	1.37 x 2.00
W	WINDOW	1.22 x 1.22
V	VENTILATOR	0.90 x 0.60


No. Of Rooms = 99

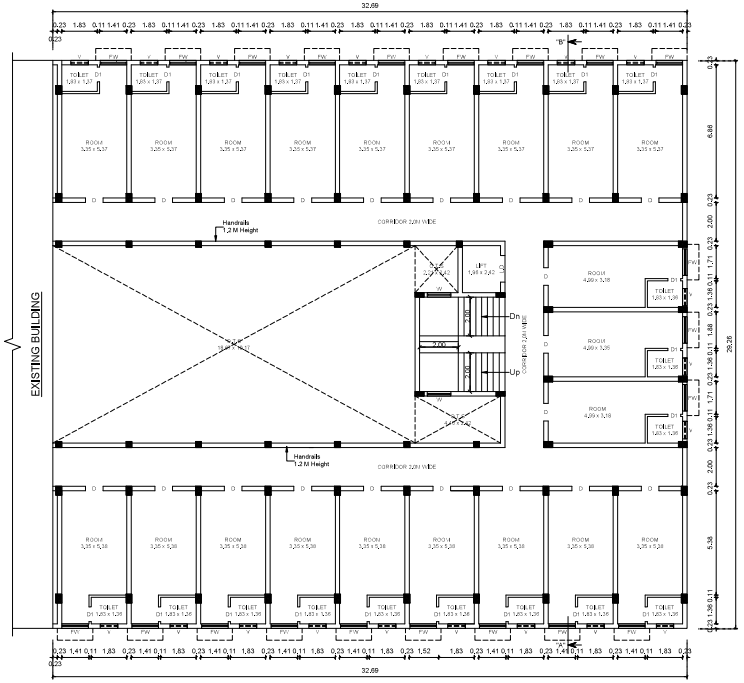


TYPICAL FLOOR PLAN - FIRST, SECOND, THIRD AND FOURTH FLOOR

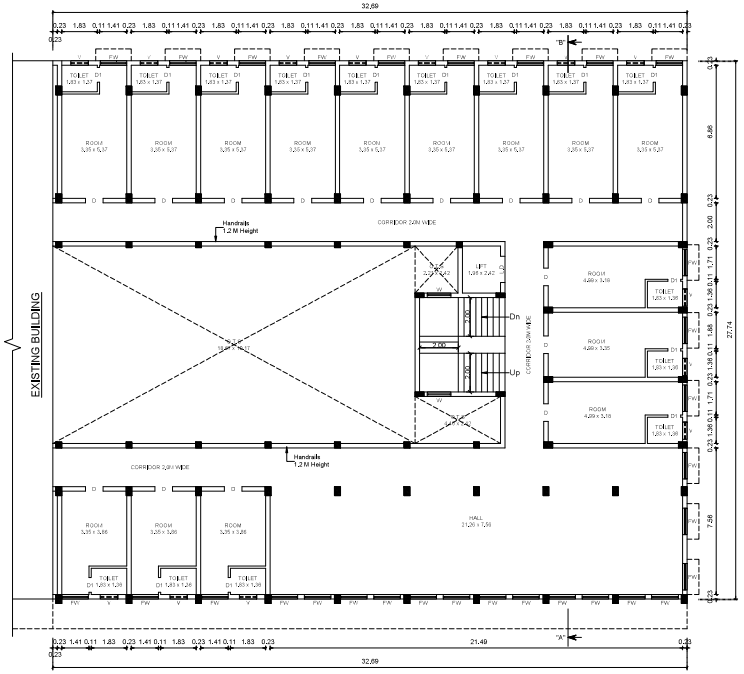


GROUND FLOOR PLAN

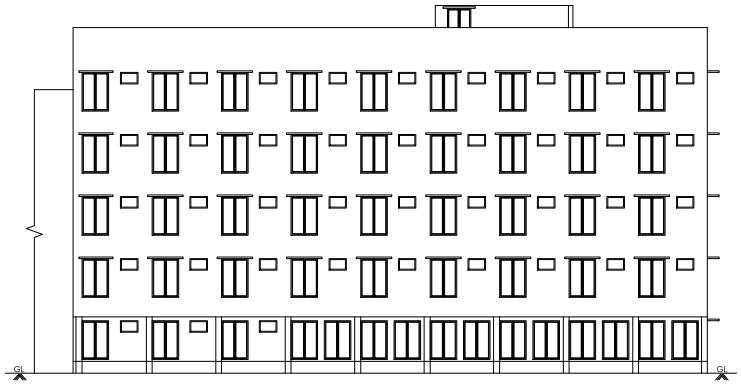

NORTHERN SIDE ELEVATION

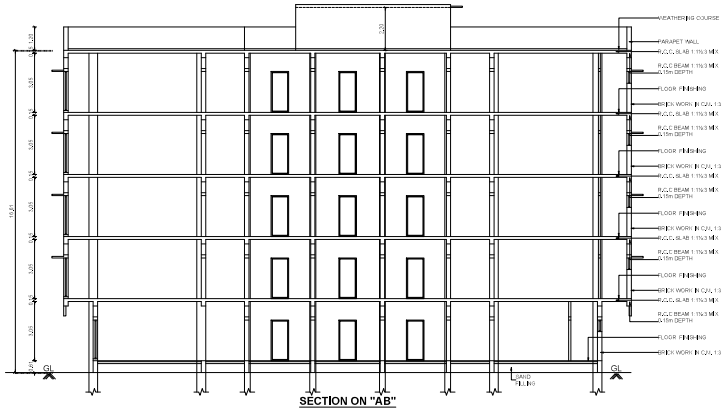

SECTION ON "AB"

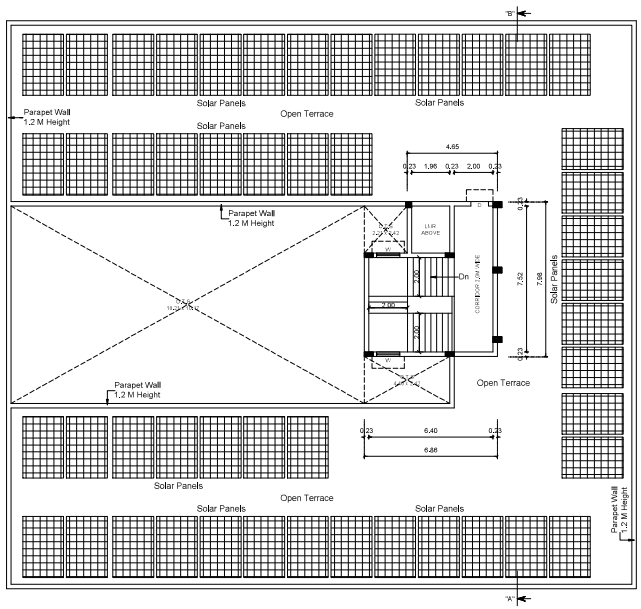

TERRACE FLOOR PLAN


R. RAJARAM
DIRECTOR
Sri Eshwar College of Engineering
Kondampatti.Po Valukkuliyu
Kinathukadavu, Coimbatore-641 202
OWNER / APPLICANT

S.PRABHAVATHI, B.E (Electrical) M.I.E.
Registered Geotechnical Engineer
Reg No: Coimbatore LPA / GTE /78/94/08,
No. 1702-A, Anna Nagar, Ganapathy,
Coimbatore - 641 006.
Ph: 0422-2399772, Mob: +91 9600056705
REGISTERED GEOTECHNICAL ENGINEER

Er. S. NANDHINI., B.E.CIVIL.,
Registered Construction Engineer,
Reg. No: CLPN/CE/10/09/106
No.5, Annamalaian Lane, Nanjundapuram,
Coimbatore - 641 036. Mob: 9500815309
REGISTERED CONSTRUCTION ENGINEER

Er. S. PRATHABAN, M.E.,Structural
Registered Structural Engineer - Grade-I
Reg.No: SE/CI-2/000/2022
KAAVYA, Skanthi Nagar,S.I.R.S. Colony,
Civil Aerodrome Post,Coimbatore-641 014.
Mobile: 99440 39035.
REGISTERED STRUCTURAL ENGINEER

Er. A. WALTER JEFF WAX, B.E.,
Reg. No. CR/ 07/01/01/01/01/2021
APEL ASSOCIATES
89-G, 1st Floor, Kanga Complex,
100 Feet Road, Ganapathy, Coimbatore - 12
Ph: 0422-2313595
REGISTERED ENGINEER / ARCHITECT

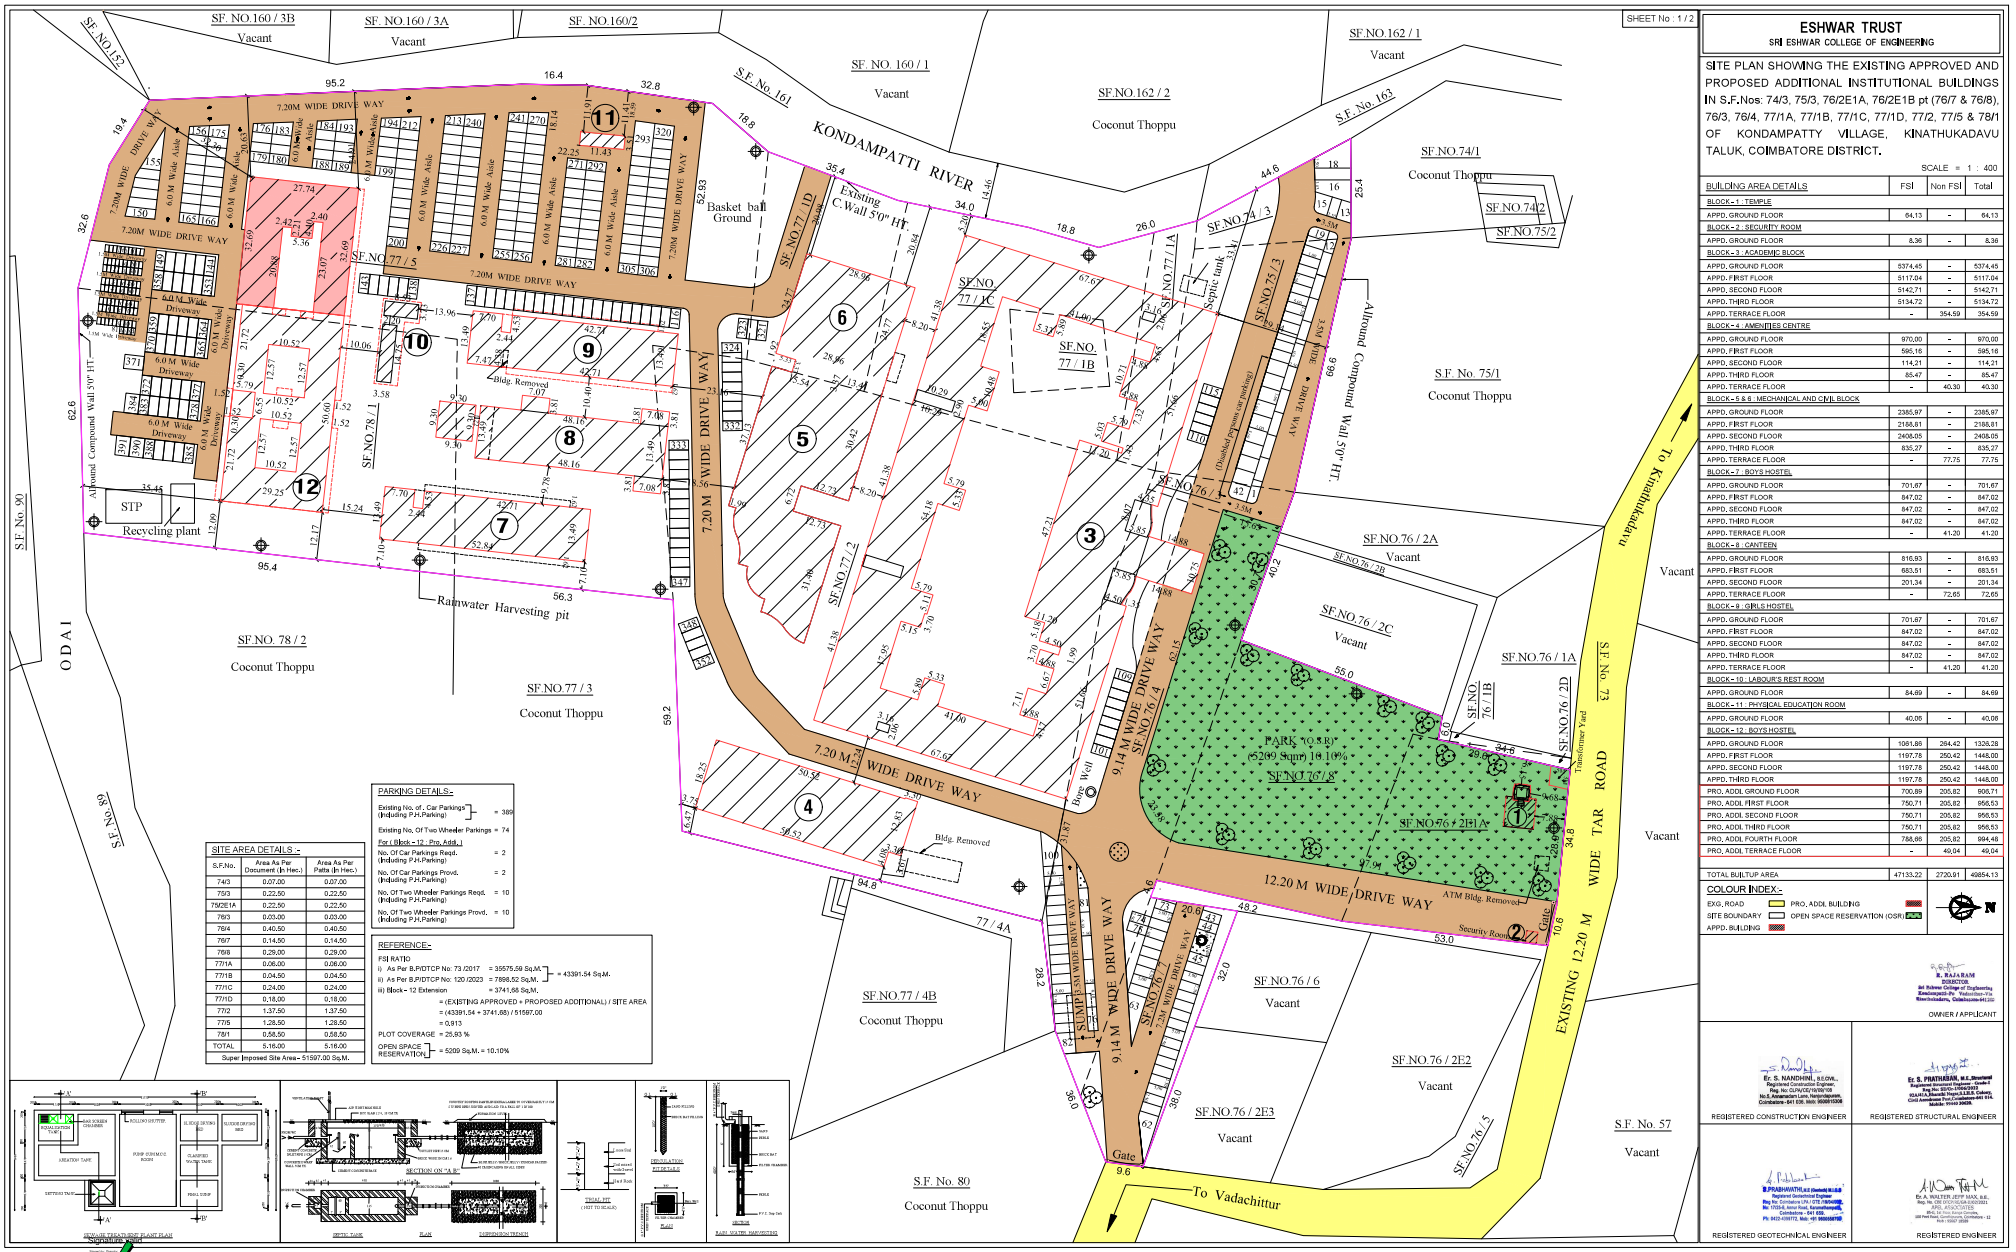

BUILDING AREA DETAILS	FSI	Non FSI	Total
BLOCK - 1 : TEMPLE			
APPD. GROUND FLOOR	64.13	-	64.13
BLOCK - 2 : SECURITY ROOM			
APPD. GROUND FLOOR	8.36	-	8.36
BLOCK - 3 : ACADEMIC BLOCK			
APPD. GROUND FLOOR	5374.45	-	5374.45
APPD. FIRST FLOOR	5117.04	-	5117.04
APPD. SECOND FLOOR	5142.71	-	5142.71
APPD. THIRD FLOOR	5134.72	-	5134.72
APPD. TERRACE FLOOR	-	354.59	354.59
BLOCK - 4 : AMENITIES CENTRE			
APPD. GROUND FLOOR	970.00	-	970.00
APPD. FIRST FLOOR	595.16	-	595.16
APPD. SECOND FLOOR	114.21	-	114.21
APPD. THIRD FLOOR	85.47	-	85.47
APPD. TERRACE FLOOR	-	40.30	40.30
BLOCK - 5 & 6 : MECHANICAL AND CIVIL BLOCK			
APPD. GROUND FLOOR	2385.97	-	2385.97
APPD. FIRST FLOOR	2166.81	-	2166.81
APPD. SECOND FLOOR	2406.05	-	2406.05
APPD. THIRD FLOOR	835.27	-	835.27
APPD. TERRACE FLOOR	-	77.75	77.75
BLOCK - 7 : BOYS HOSTEL			
APPD. GROUND FLOOR	701.67	-	701.67
APPD. FIRST FLOOR	847.02	-	847.02
APPD. SECOND FLOOR	847.02	-	847.02
APPD. THIRD FLOOR	847.02	-	847.02
APPD. TERRACE FLOOR	-	41.20	41.20
BLOCK - 8 : CANTEEN			
APPD. GROUND FLOOR	816.93	-	816.93
APPD. FIRST FLOOR	683.51	-	683.51
APPD. SECOND FLOOR	201.34	-	201.34
APPD. TERRACE FLOOR	-	72.65	72.65
BLOCK - 9 : GIRLS HOSTEL			
APPD. GROUND FLOOR	701.67	-	701.67
APPD. FIRST FLOOR	847.02	-	847.02
APPD. SECOND FLOOR	847.02	-	847.02
APPD. THIRD FLOOR	847.02	-	847.02
APPD. TERRACE FLOOR	-	41.20	41.20
BLOCK - 10 : LABOURS REST ROOM			
APPD. GROUND FLOOR	84.89	-	84.89
BLOCK - 11 : PHYSICAL EDUCATION ROOM			
APPD. GROUND FLOOR	40.06	-	40.06
BLOCK - 12 : BOYS HOSTEL			
APPD. GROUND FLOOR	1081.86	264.42	1326.28
APPD. FIRST FLOOR	1197.78	250.42	1448.00
APPD. SECOND FLOOR	1197.78	250.42	1448.00
APPD. THIRD FLOOR	1197.78	250.42	1448.00
PRO. ADDL GROUND FLOOR	700.89	205.82	906.71
PRO. ADDL FIRST FLOOR	750.71	205.82	956.53
PRO. ADDL SECOND FLOOR	750.71	205.82	956.53
PRO. ADDL THIRD FLOOR	750.71	205.82	956.53
PRO. ADDL FOURTH FLOOR	786.66	205.82	994.48
PRO. ADDL TERRACE FLOOR	-	49.04	49.04
TOTAL BUILTUP AREA	47133.22	2720.91	49854.13

COLOUR INDEX:-
EXG. ROAD
SITE BOUNDARY
APPD. BUILDING
PRO. ADDL BUILDING
OPEN SPACE RESERVATION (OSR)

N. RAJARAM
DIRECTOR
Sri Eshwar College of Engineering
Kondampatti (P), Valayankurichi (Via)
Kinathukadavu, Coimbatore-641 202.
OWNER / APPLICANT

Er. S. NANDHINI, B.E.(CIVIL)
Registered Construction Engineer - Grade-I
Reg. No. 02/CN/CE/19/00109
No.5, Annamalai Lane, Kamarajapuram,
Coimbatore - 641 035. Mob: 9500851006
REGISTERED CONSTRUCTION ENGINEER

Er. S. PRATHIRAN, M.E.,Structural
Registered Structural Engineer - Grade-I
Reg. No. 02/CN/SE/19/00/2023
42,M.K.S. Bharathi Nagar,S.M.B.P. Colony,
Civil Aerodrome Post,Coimbatore-641 014.
Mobile: 94434 26606.
REGISTERED STRUCTURAL ENGINEER

B. PRABHAVATHI, B.E (Chemical), M.I.G.S.
Registered Geotechnical Engineer
Reg. No. Coimbatore (N) / GTE / 79/04/2020
No. 1/339-A, Anna Road, Kavundampalayam,
Coimbatore - 641 030.
Ph: 0422-4358772, Mob: +91 9500358772
REGISTERED GEOTECHNICAL ENGINEER

Er. A. WALTER JEFF MAX, B.E.,
Reg. No. CC/CE/2011/0001
APEL ASSOCIATES
REGISTERED ENGINEER

THE LANDLENS SUITE

Eight ways to know a piece of land before you pay for it.

This report covers one part of the picture. These cover the rest, drawn from the same government records, for any property in Tamil Nadu.

LandLens One
Ask anything about a property and get an answer grounded in live government records, with the sources shown.
/landlens/one

Verify My Land
Every record check run on one property and returned as a single report.
/landlens/verify-my-land

Legal Opinion
An advocate's written opinion on the title, built on the records we pull for it.
/landlens

One Map
Every layer on one map: the parcel, its boundary, zoning, water bodies and what sits around it.
/landlens/one/map

PriceMap
What land actually changed hands for around this plot, taken from the registered deeds.
/landlens/pricemap

Build Scope
What you are allowed to build here: floor space, height, coverage and setbacks.
/landlens/build-scope

Property Tracker
Watch a property and hear about it when something new is registered against it.
/landlens/property-tracker

Deal Room
Run the transaction in one place: documents, stamping, signatures and the parties.
/landlens/deal-room

FREE TOOLS · NO ACCOUNT NEEDED

Twenty-four checks you can run yourself, at no cost.

Records and verification

The registers themselves, read for you.

- Encumbrance Certificate
- Patta and Chitta
- Field Measurement Sketch
- EC Analyzer
- Bank charge check
- Court case search
- Seller background check
- Approval check by survey

Value and duty

What it is worth and what it costs to register.

- Guideline value by street
- Guideline value by survey
- Stamp duty and registration fees
- Capital gains
- Floor space index
- Area unit converter

Zoning and land use

What the plan says can happen on this land.

- Land use zone finder
- CMDA land use check
- Coastal regulation zone
- Master plan check
- Water bodies finder
- Airport height clearance

Registers and directories

Who holds it, and which office keeps the record.

- Find your registering office
- Temple property check
- Waqf property check
- RERA register

Every free tool
/tools

Services we run for you
/services

The LandLens suite
/landlens/one

Verified RealEstate™

Every claim in this document traces back to a government record.

- Legal opinions, due diligence and title verification
- Building plan, layout and sub-division approvals
- Completion and occupancy certificates, regularisation
- Escrow, negotiation and NRI property management
- Land survey, soil testing, architecture and construction

Verified RealEstate
3/350/2 Mettukuppam,
OMR Thoraipakkam,
Chennai 600 097, India
hello@verified.realestate
+91 9996 12 9996

Prepared from the registers named on the page each finding sits on. Where a register could not be read, this document says so in its place rather than leaving the gap to be read as a clean result.