

PP

APPROVAL RECORD

Planning Permission

Namakkal

Coimbatore district, Tamil Nadu

APPROVAL TYPE


Building Plan

ISSUING AUTHORITY



DTCP

The approval as the planning authority issued it, reproduced in full behind this page.

An approval speaks to what was sanctioned, not to what was built. Completion is a separate record.

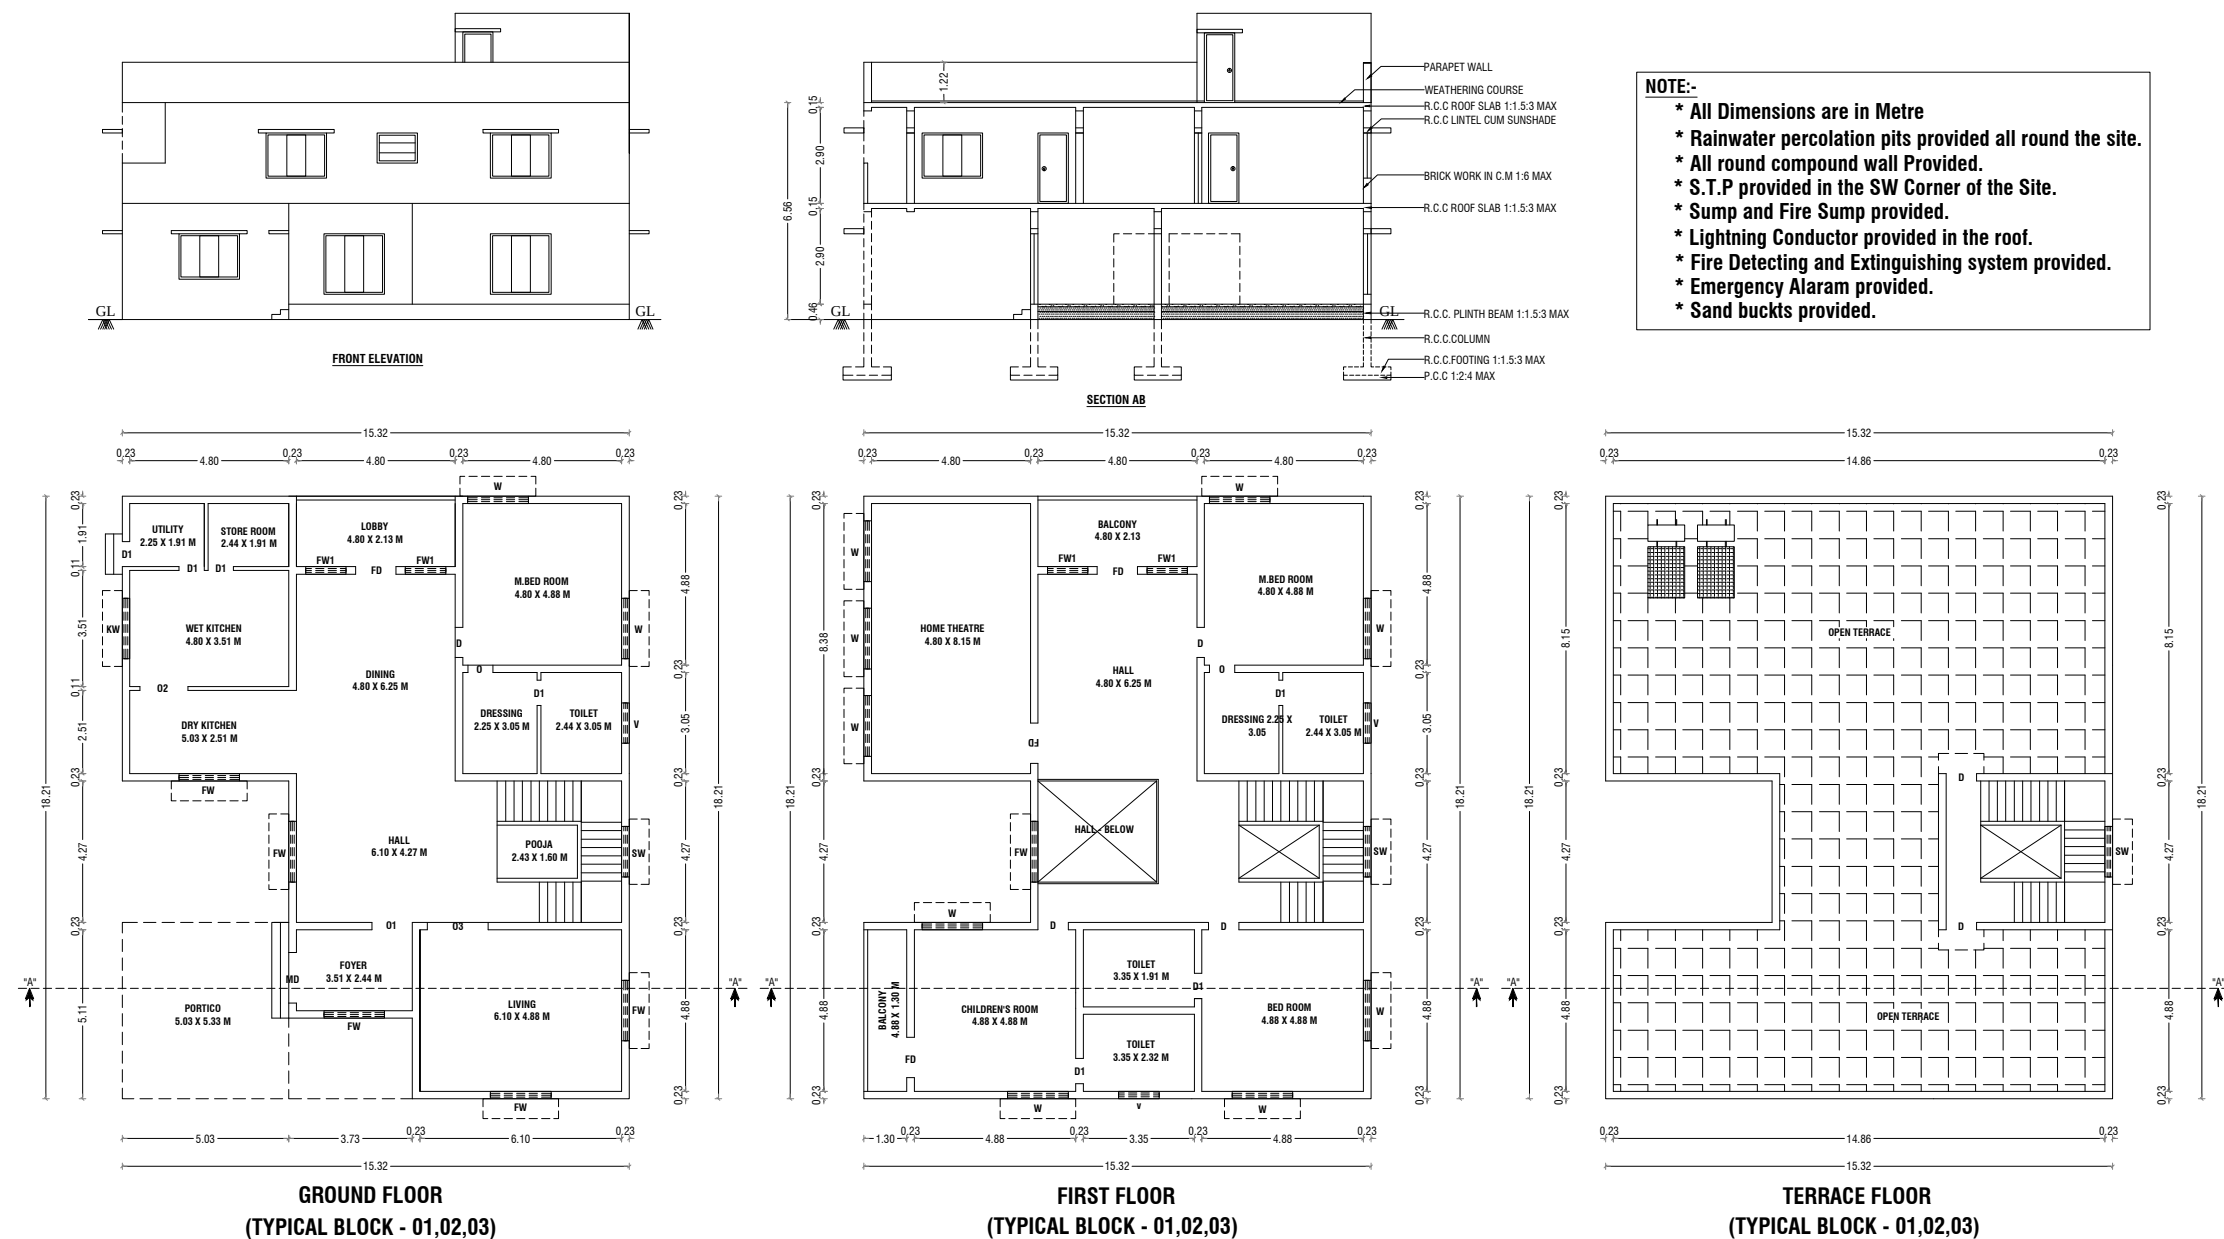

ONLINE APPLICATION NO : SWP/BPA/051120/2023
SWP / SITE APPROVAL : L.P / CLPA NO : 230/2024
SWP / PLANNING PERMISSION NO : 267/2024

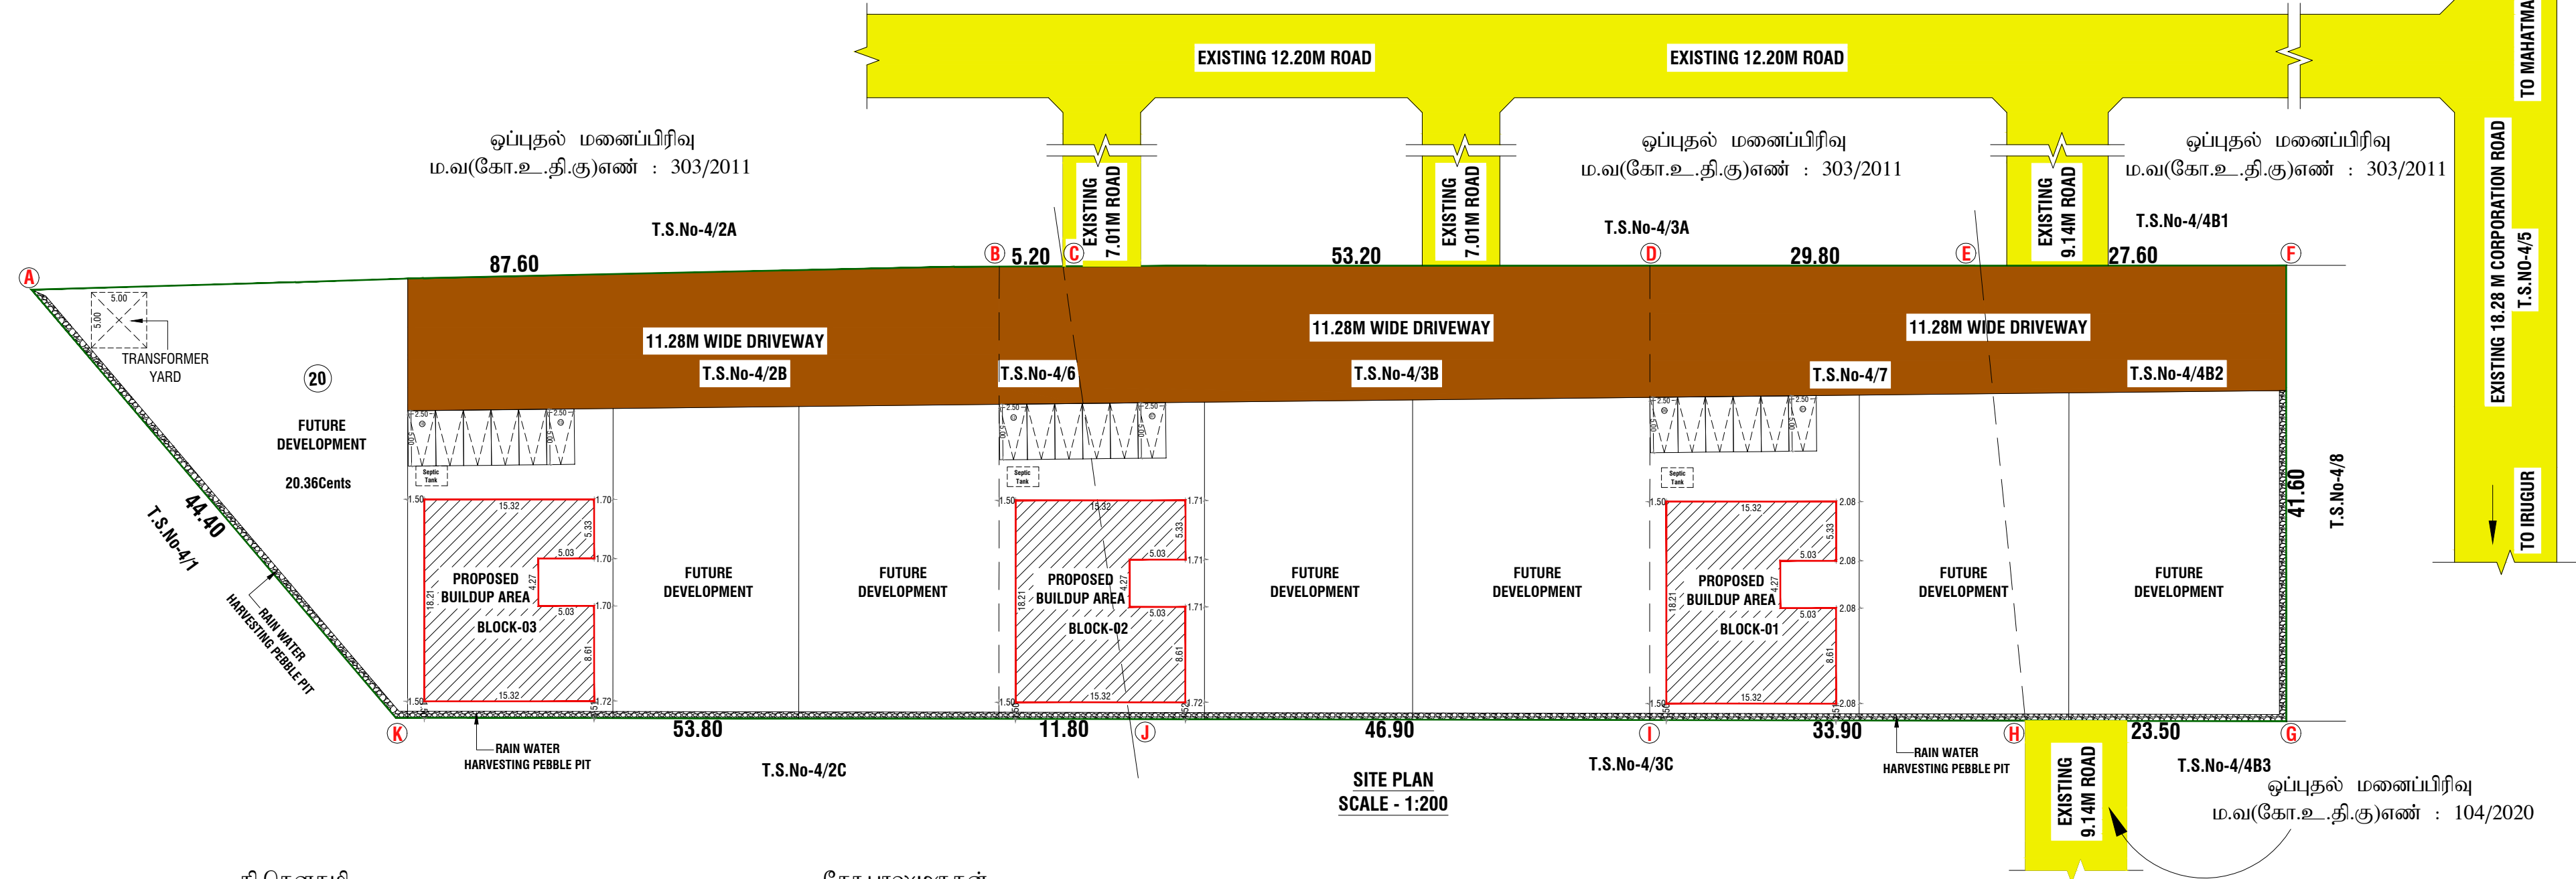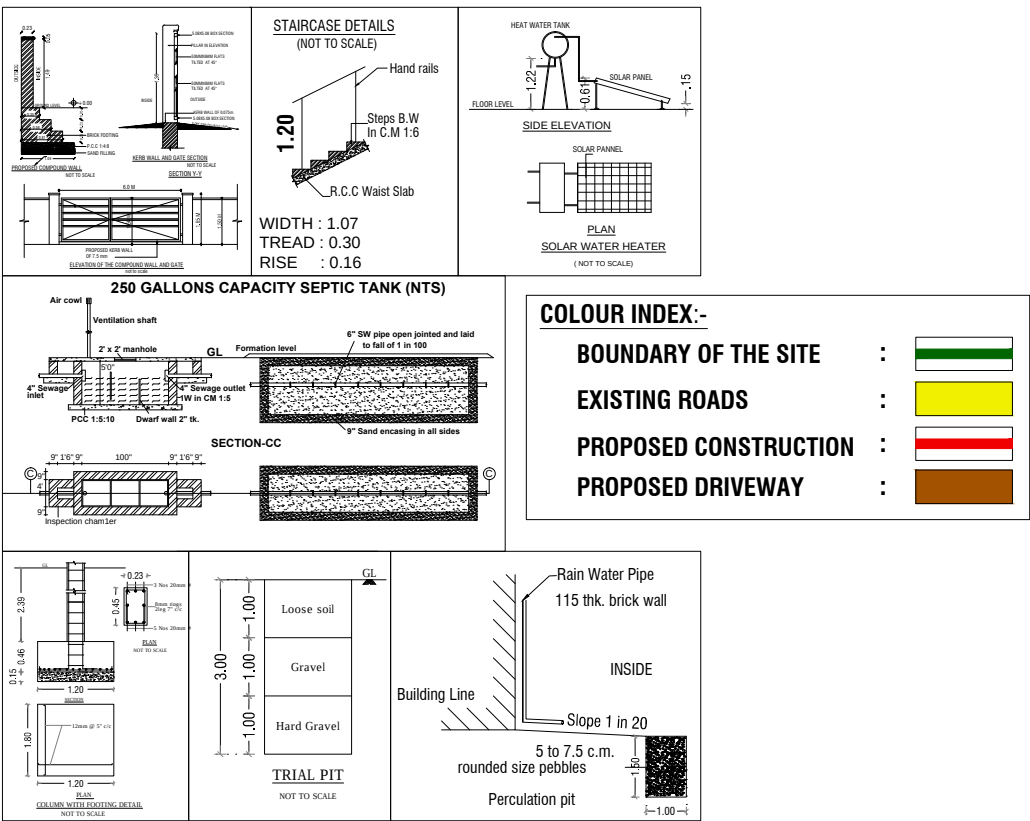

PROPOSED CONSTRUCTION
OF RESIDENTIAL GROUP DEVELOPMENT BUILDING IN T.S.NO-4/2B,
4/3B, 4/4B2, 4/6, 4/7, WARD NO-35, BLOCK NO-19 OF SINGANALLUR
VILLAGE, COIMBATORE EAST CORPORATION, COIMBATORE
DISTRICT.

SCALE :- 1:100
RESIDENTIAL BUILDING

ONLINE APPLICATION NO: SWP/BPA/051120/2023
AREA DETAILS:-
AREA OF SITE AS PER TSLR EXTRACT = 7690.00 Sqm 1.899 Acre
AREA OF SITE AS PER DOCUMENT = 7285.45 Sqm 1.799 Acre
SUPER IMPOSED PLOT AREA = 7596.70 Sqm

PROPOSED BUILDING AREA DETAILS:- (BLOCK-01)				
S.No	FLOOR	FSI	NON-FSI	TOTAL
1	GROUND FLOOR	257.50	-	257.50
2	FIRST FLOOR	246.60	10.90	257.50
3	TERRACE FLOOR	-	24.80	24.80
TOTAL AREA		504.10	35.70	539.80

PROPOSED BUILDING AREA DETAILS:- (BLOCK-02)				
S.No	FLOOR	FSI	NON-FSI	TOTAL
1	GROUND FLOOR	257.50	-	257.50
2	FIRST FLOOR	246.60	10.90	257.50
3	TERRACE FLOOR	-	24.80	24.80
TOTAL AREA		504.10	35.70	539.80

PROPOSED BUILDING AREA DETAILS:- (BLOCK-03)				
S.No	FLOOR	FSI	NON-FSI	TOTAL
1	GROUND FLOOR	257.50	-	257.50
2	FIRST FLOOR	246.60	10.90	257.50
3	TERRACE FLOOR	-	24.80	24.80
TOTAL AREA		504.10	35.70	539.80
GRAND TOTAL AREA		1512.30	107.10	1619.40

F.S.I CALCULATION AS TSLR EXTRACT:-
F.S.I (1512.30/ 7690.00) = 1.966

BUILDING HEIGHT :-
BUILDING HEIGHT = 6.56 Mt

PARKING DETAILS
TOTAL NO. OF CAR PARKING
REQUIRED 09 No's
PROVIDED 18 No's

JOINERY DETAILS:-		
SYM	JOINERY DETAILS	SIZE IN METER
MD	DOOR	1.52 X 2.13
D	DOOR	0.91 X 2.13
D1	DOOR	0.76 X 2.13
FD	FRENCH DOOR	1.83 X 2.13
O	OPEN	0.76 X 2.13
O1	OPEN	1.22 X 2.13
O2	OPEN	1.45 X 2.13
O3	OPEN	1.83 X 2.13
W	WINDOW	1.83 X 1.37
KW	KITCHEN WINDOW	1.83 X 1.07
FW	FRENCH WINDOW	1.83 X 1.83
FW1	FRENCH WINDOW	1.22 X 1.83
SW	STAIRCASE WINDOW	1.52 X 1.37
V	VENTILATOR	1.22 X 0.91

D. ARUN KUMAR, B.E (CIVIL)
REGISTERED CONSTRUCTION ENGINEER
Reg No : Coimbatore LPA/CE/23/07/028
205, Alagasan Road, Subala Colony, Coimbatore - 641 011

REGISTERED CONSTRUCTION ENGINEER

S. PRADEEP, B.E, M.E (ST)
REGISTERED STRUCTURAL ENGINEER Grade-II
DTCP/NAAMAKAL/RE-17/003/2022
First Floor, No. 02, MG-2208, Gandhinagar,
Pudumalai, Coimbatore - 641 004.
Ph: 96550 08064

REGISTERED STRUCTURAL ENGINEER

S. PRADEEP, B.E, M.E (ST)
REGISTERED ENGINEER Grade - II
DTCP/NAAMAKAL/RE-17/003/2022
First Floor, No. 02, MG-2208, Gandhinagar,
Pudumalai, Coimbatore - 641 004.
Ph: 96550 08064

REGISTERED ENGINEER / ARCHITECT

OWNER / APPLICANT

கி.கௌதமி
அளவர் / உதவி வரைவாளர்

கோ.பாலமுருகன்
வரைவாளர் நிலை- III

ஒப்புதல் மனைப்பிரிவு
ம.வ(கோ.உ.தி.கு)எண் : 104/2020

Eight ways to know a piece of land before you pay for it.

This report covers one part of the picture. These cover the rest, drawn from the same government records, for any property in Tamil Nadu.

LandLens One

Ask anything about a property and get an answer grounded in live government records, with the sources shown.

[/landlens/one](#)



Verify My Land

Every record check run on one property and returned as a single report.

[/landlens/verify-my-land](#)



Legal Opinion

An advocate's written opinion on the title, built on the records we pull for it.

[/landlens](#)



One Map

Every layer on one map: the parcel, its boundary, zoning, water bodies and what sits around it.

[/landlens/one/map](#)



PriceMap

What land actually changed hands for around this plot, taken from the registered deeds.

[/landlens/pricemap](#)



Build Scope

What you are allowed to build here: floor space, height, coverage and setbacks.

[/landlens/build-scope](#)



Property Tracker

Watch a property and hear about it when something new is registered against it.

[/landlens/property-tracker](#)



Deal Room

Run the transaction in one place: documents, stamping, signatures and the parties.

[/landlens/deal-room](#)



Twenty-four checks you can run yourself, at no cost.

Records and verification

The registers themselves, read for you.

Encumbrance Certificate

Patta and Chitta

Field Measurement Sketch

EC Analyzer

Bank charge check

Court case search

Seller background check

Approval check by survey

Value and duty

What it is worth and what it costs to register.

Guideline value by street

Guideline value by survey

Stamp duty and registration fees

Capital gains

Floor space index

Area unit converter

Zoning and land use

What the plan says can happen on this land.

Land use zone finder

CMDA land use check

Coastal regulation zone

Master plan check

Water bodies finder

Airport height clearance

Registers and directories

Who holds it, and which office keeps the record.

Find your registering office

Temple property check

Waqf property check

RERA register



Every free tool
/tools



Services we run
for you
/services



The LandLens
suite
/landlens/one



Every claim in this document traces back to a government record.

Legal opinions, due diligence and title verification

Building plan, layout and sub-division approvals

Completion and occupancy certificates, regularisation

Escrow, negotiation and NRI property management

Land survey, soil testing, architecture and construction

Verified RealEstate
3/350/2 Mettukuppam,
OMR Thoraipakkam,
Chennai 600 097, India
hello@verified.realestate
+91 9996 12 9996

Prepared from the registers named on the page each finding sits on. Where a register could not be read, this document says so in its place rather than leaving the gap to be read as a clean result.

