

PP

APPROVAL RECORD

Planning Permission

Coimbatore

Coimbatore district, Tamil Nadu

APPROVAL TYPE

Building Plan

ISSUING AUTHORITY

Town Panchayat

PURPOSE

Residential

The approval as the planning authority issued it, reproduced in full behind this page.

An approval speaks to what was sanctioned, not to what was built. Completion is a separate record.

SARKAR SAMAKULAM TOWN PANCHAYAT



APPROVED LAYOUT : DTCP NO-47/2022

PLAN SHOWING THE PROPOSED CONSTRUCTION OF GROUND & FIRST FLOOR R.C.C.ROOF


RESIDENTIAL BUILDING AT SITE NO.104(SOUTH PART) , " VENUS GRANDE" IN

S.F.NO.190/4A1A1 OF SARKAR SAMAKULAM VILLAGE , SARKAR SAMAKULAM TOWN PANCHAYAT,



ANNUR(TALUK),COIMBATORE (DT).

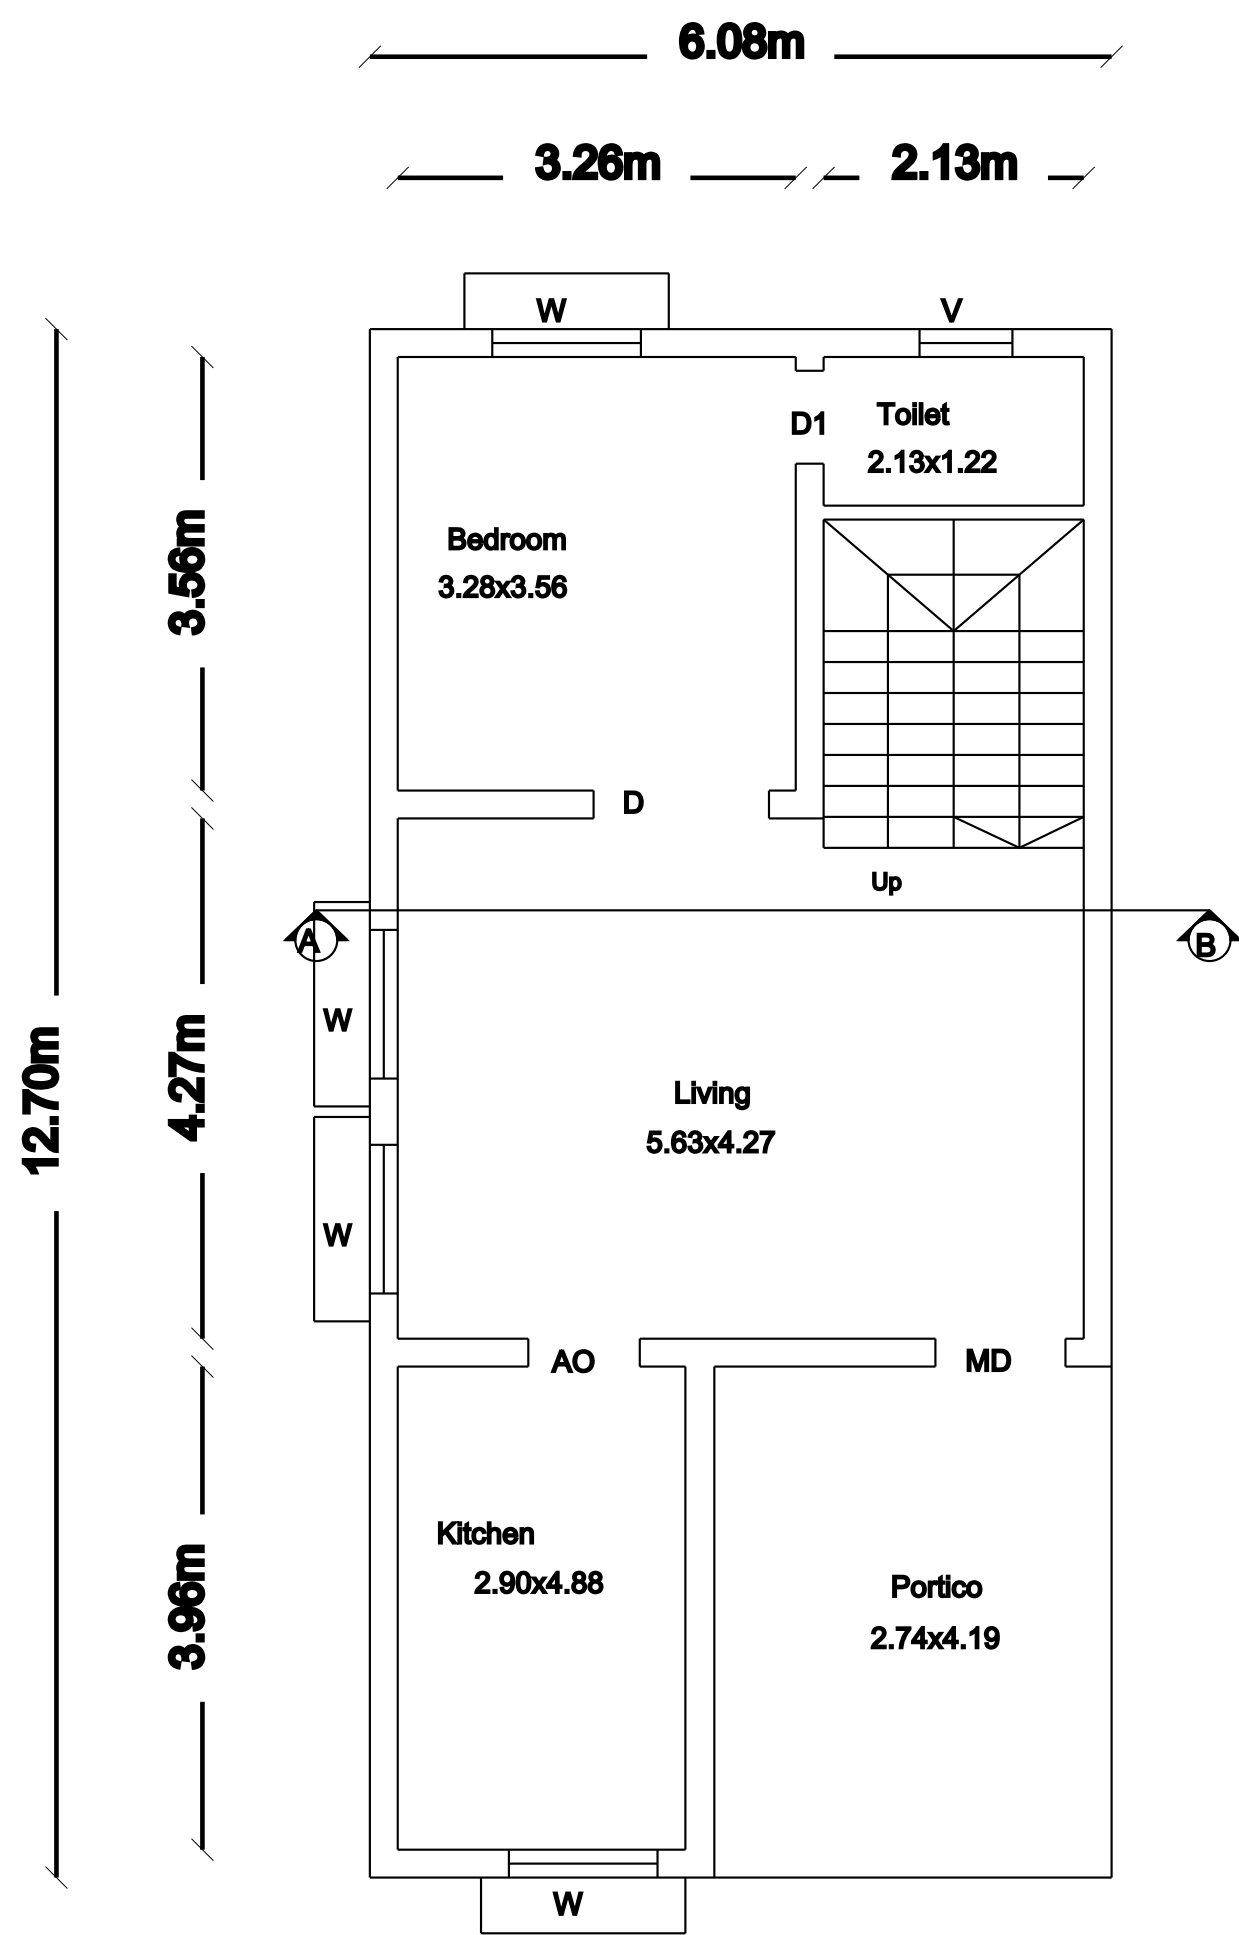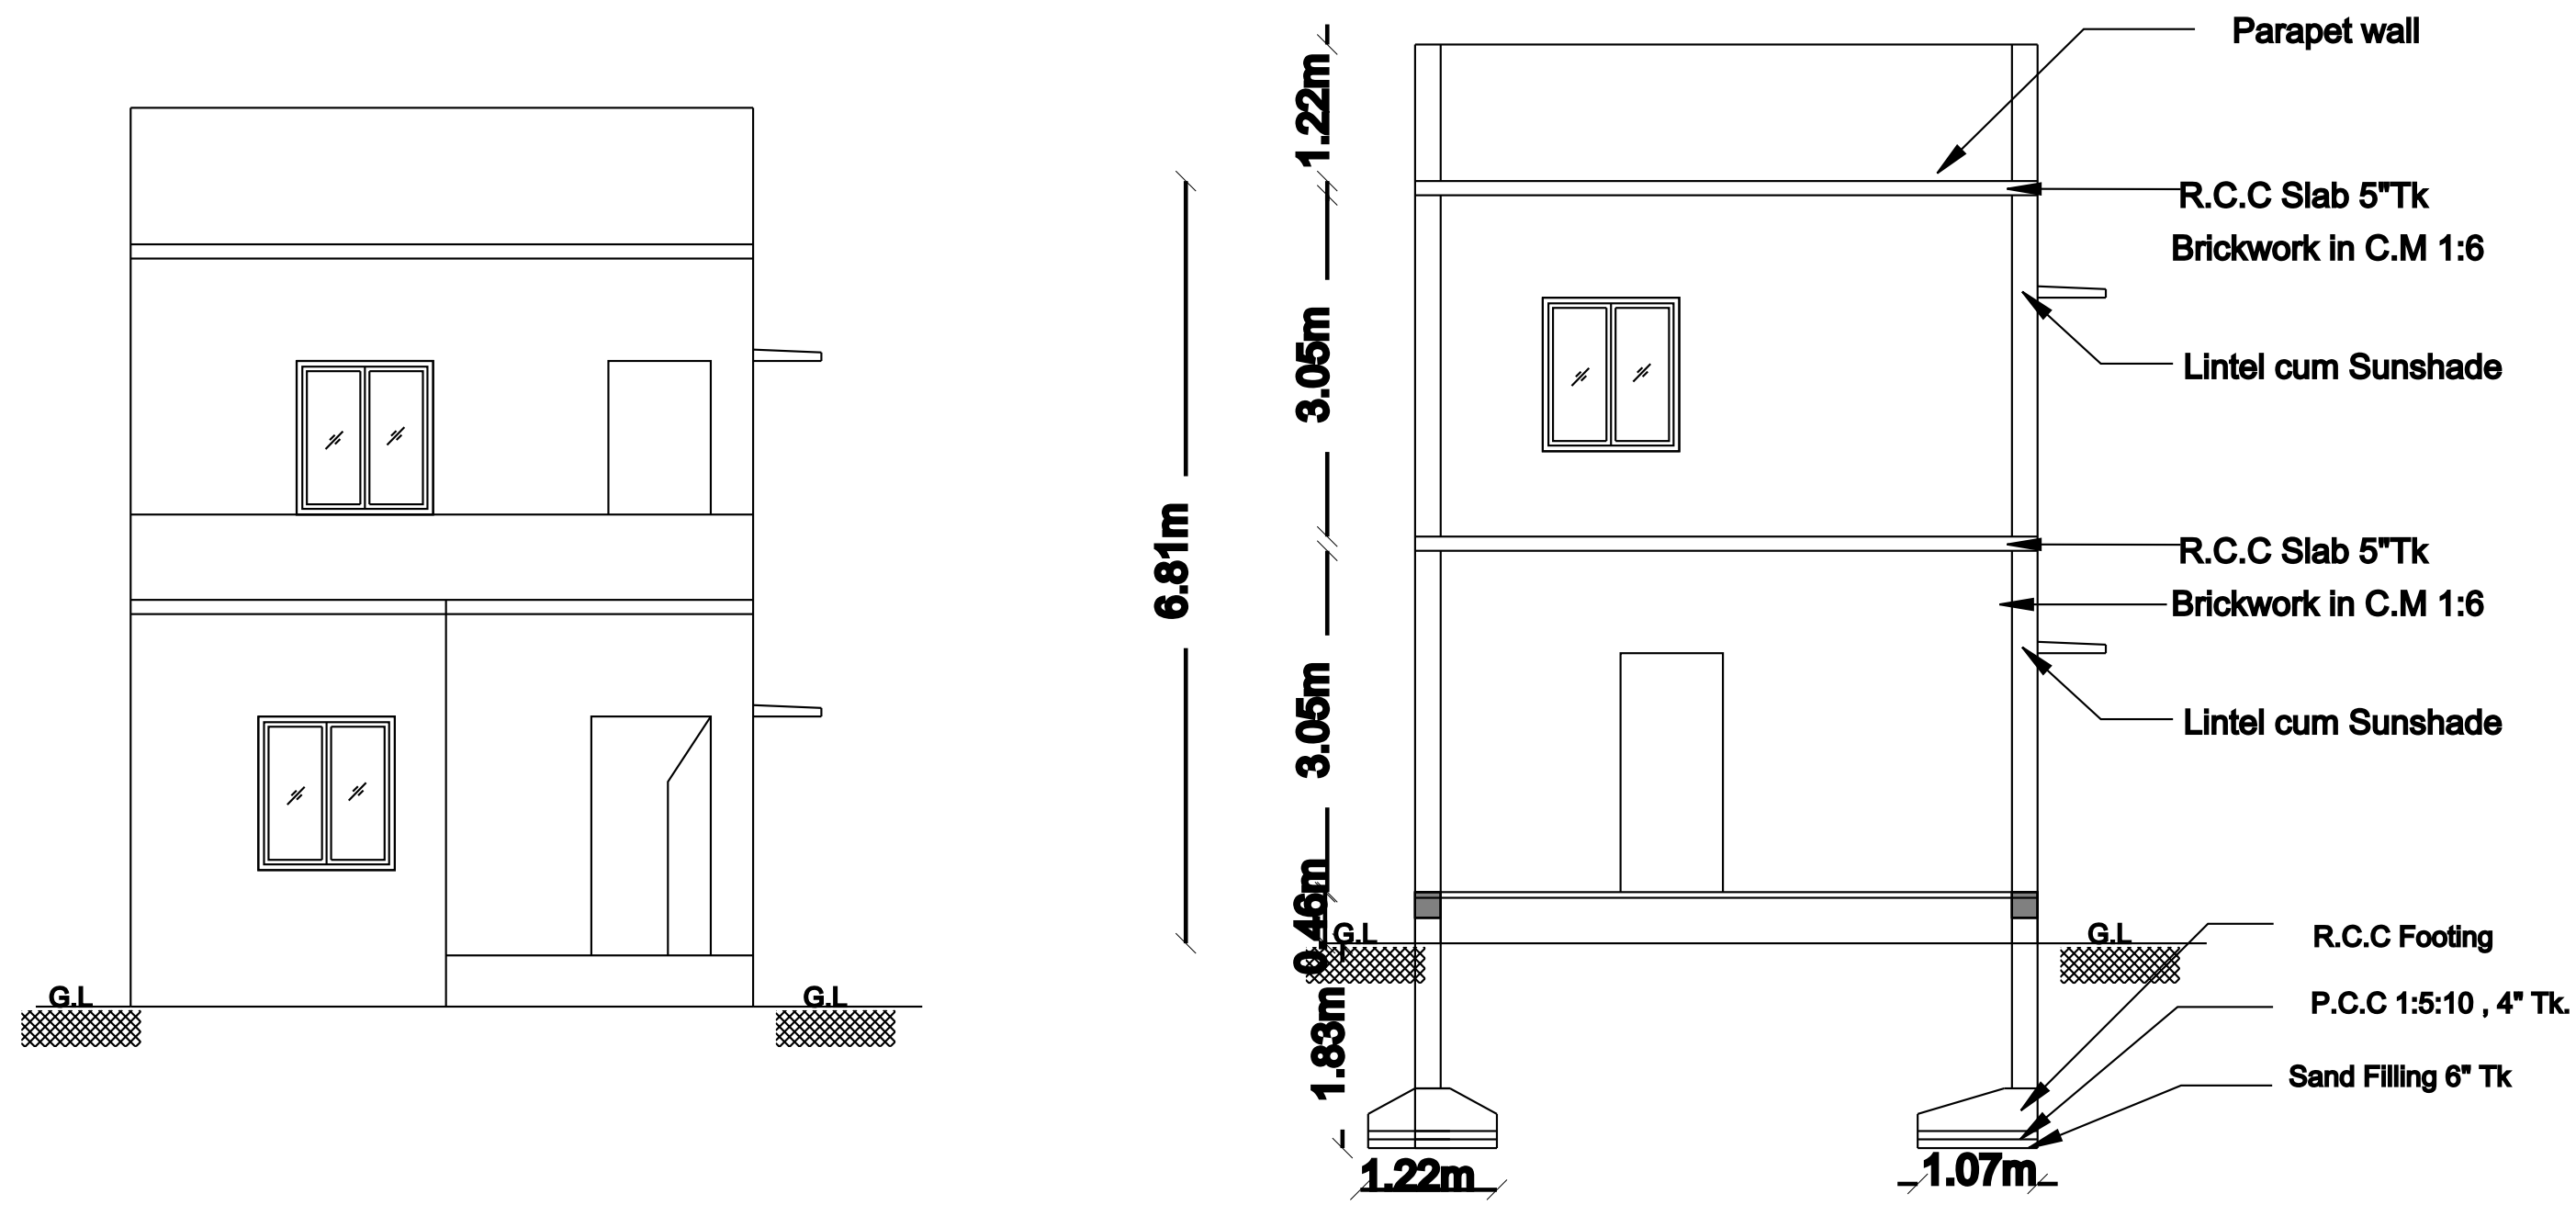

GROUND FLOOR PLAN

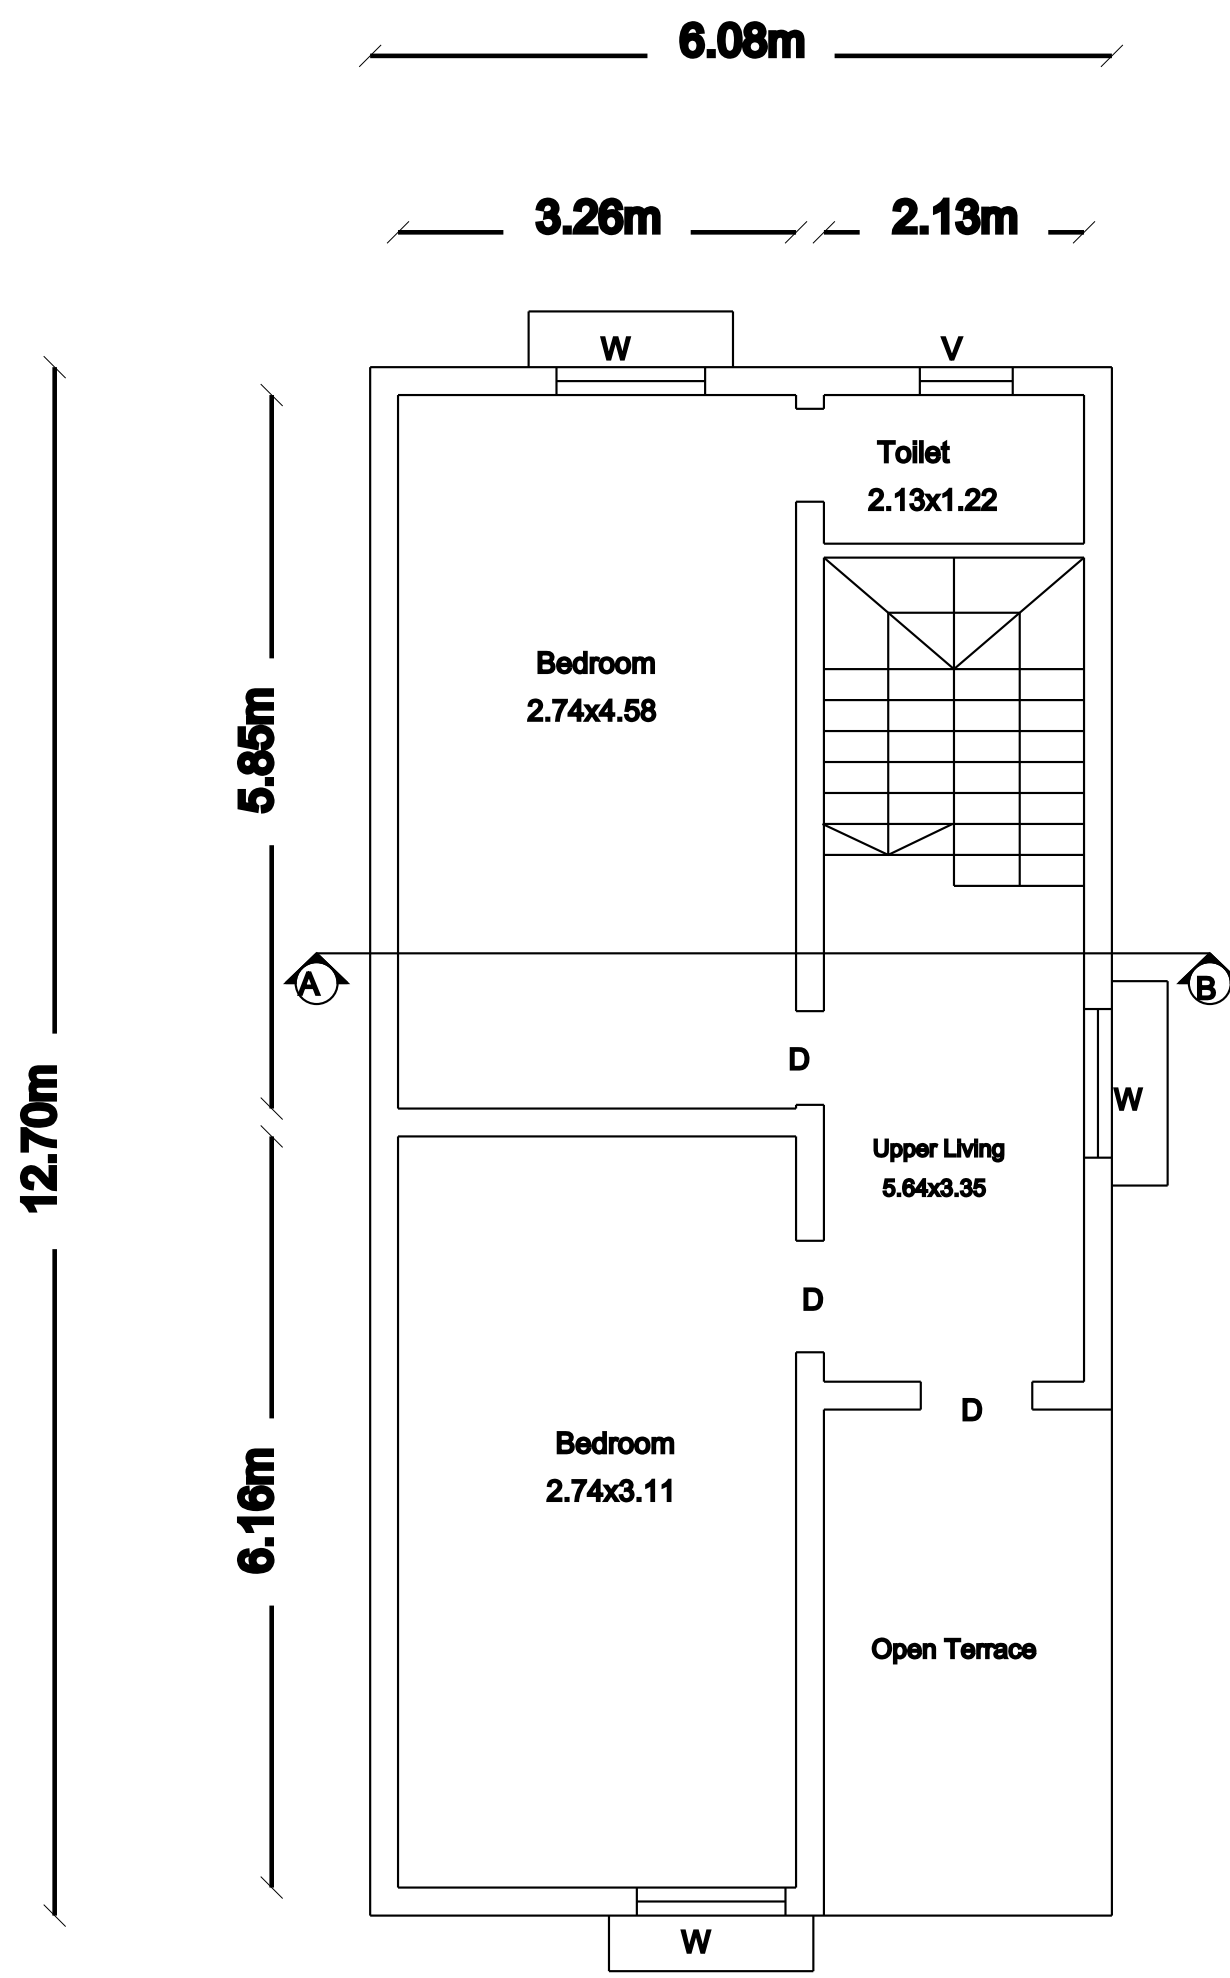

FIRST FLOOR PLAN

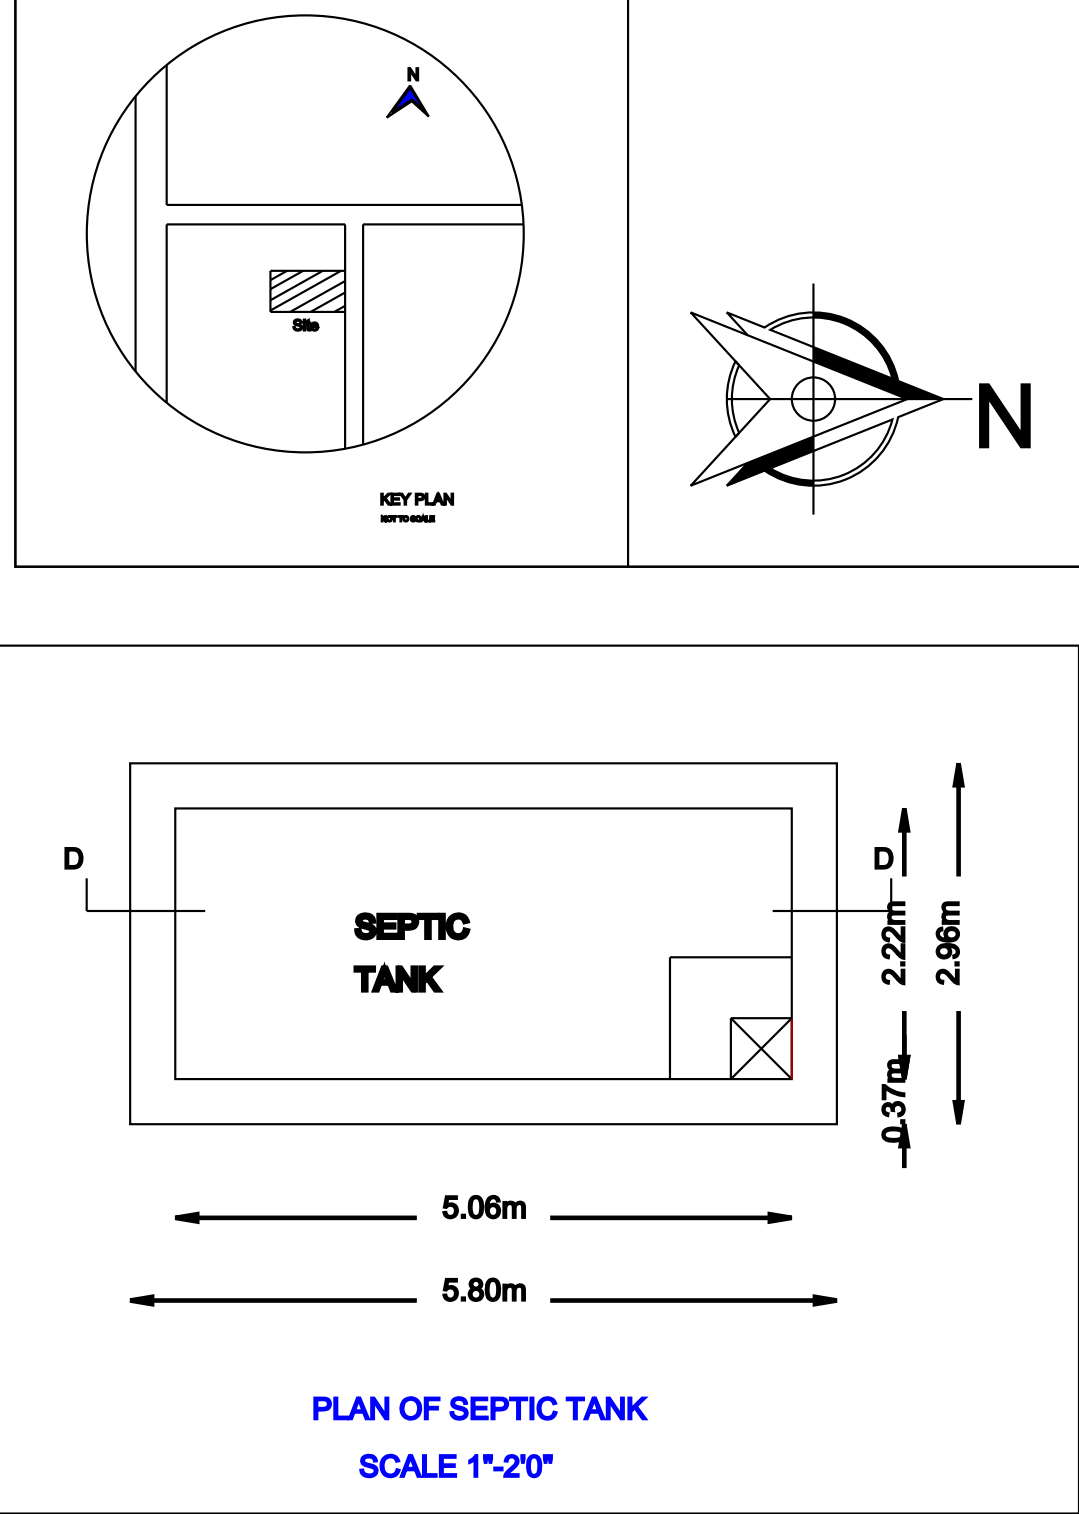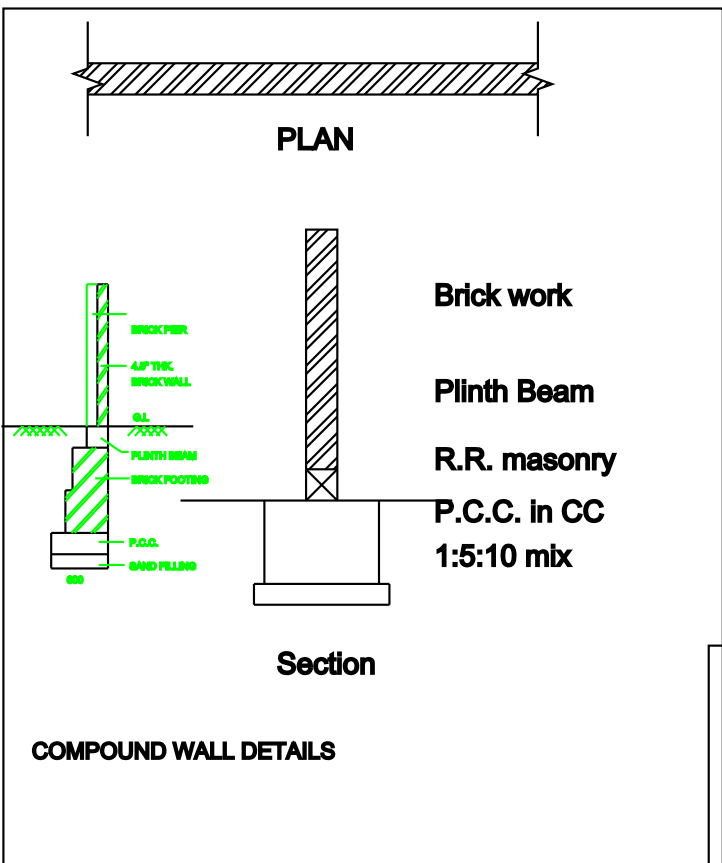

SITE NO.83

7.11m

1.03m

6.08m

Rear Open Space

10m Wide Road

15.24m

Side Open Space

SITE NO.104(SOUTH PART)

PROPOSED RESIDENTIAL

BUILDING

12.70m

1.02m



3.05m

5.59m

2.13m

10m Wide Road

Proposed Percolation Pit

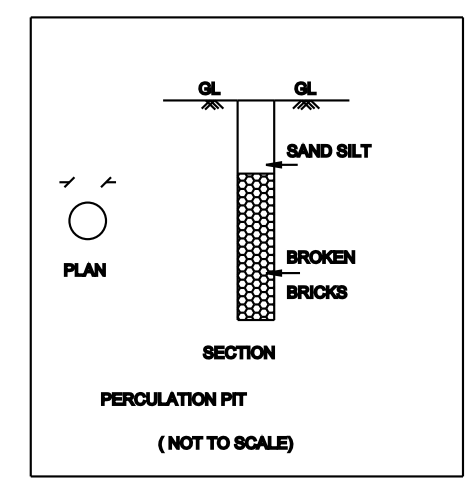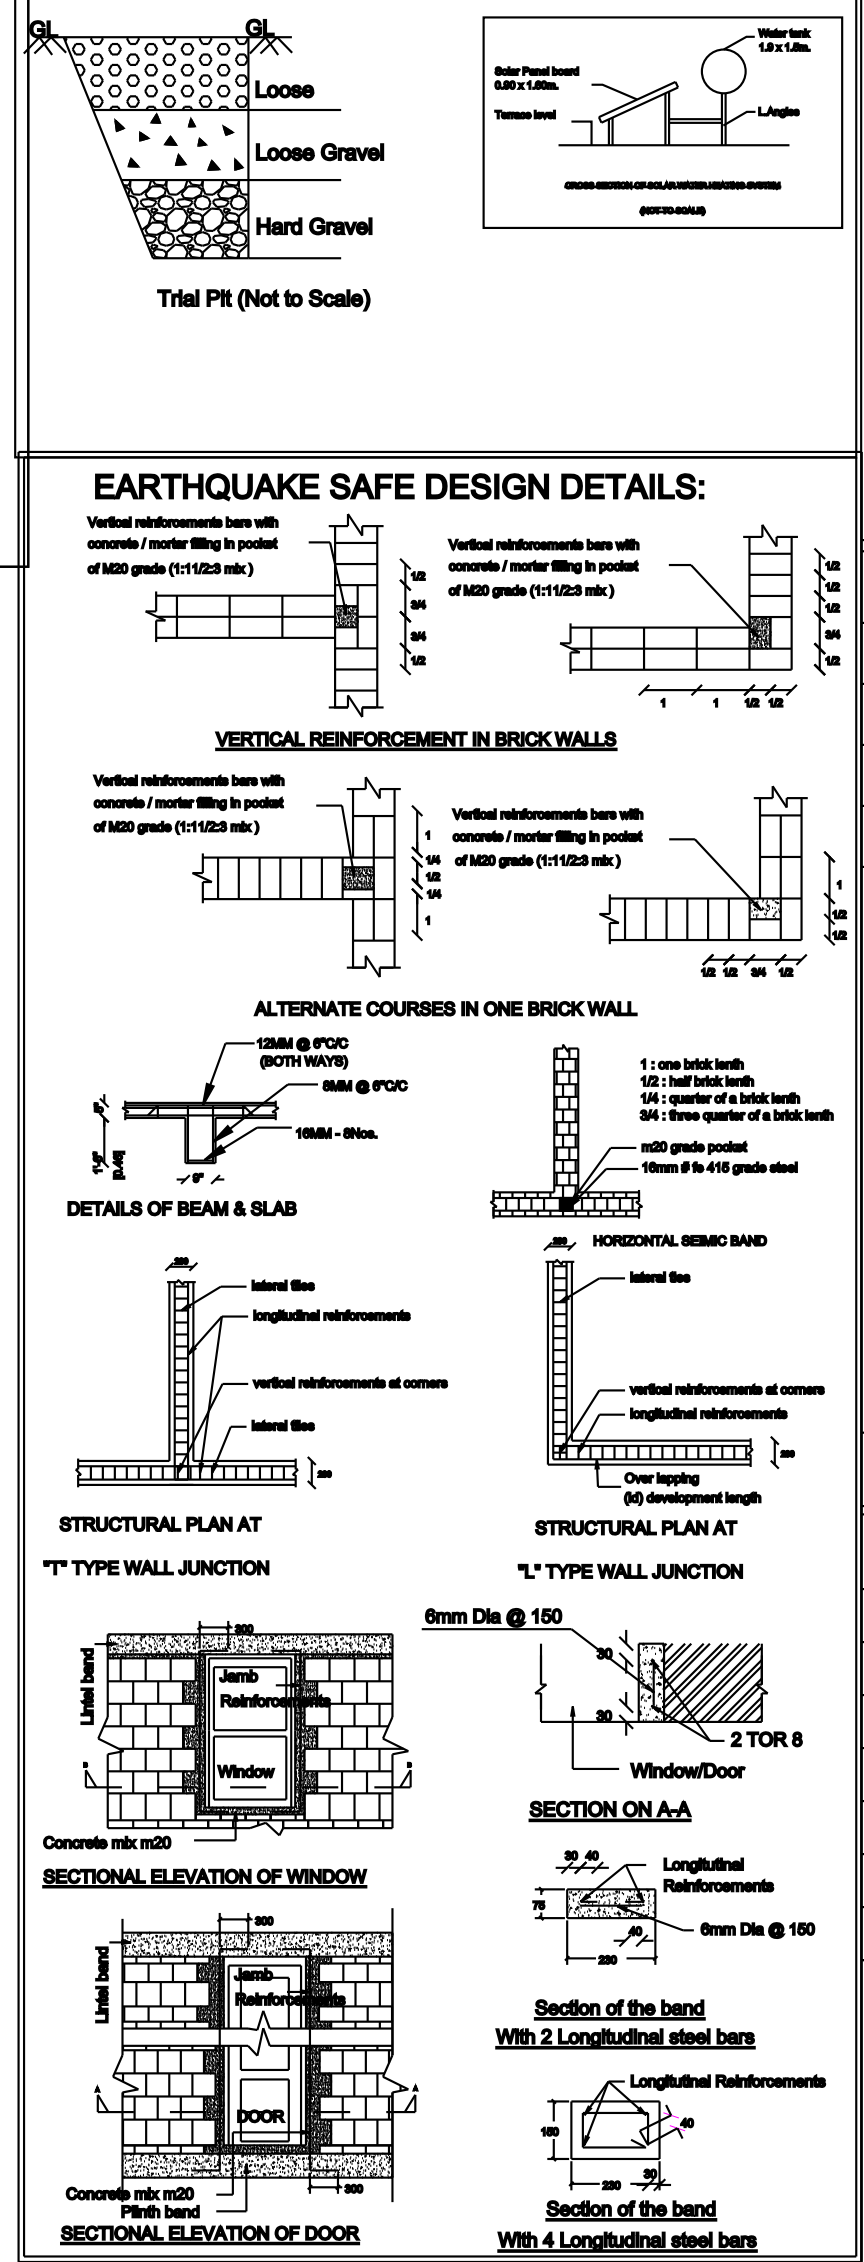

Area Details ::	Sq.Ft.	Sq.mt
Area Of The Site :	1271.50	118.13
Area Of The Proposed Ground Floor :	831.73	77.27
Area Of The Proposed First Floor :	726.24	67.47
Area Of The Open Space :	439.77	40.85

All Dimensions in brackets are in metres only.
Proposed Percolation pit at Suitable Interval
Proposed Septic Tank & Dispersion Trench 1No.
Provided : Earthquake Safe Design Details

Schedule of Joinery ::			
M.D:Main Door	3' 6" x 7' 0"	1.07m x 2.14m	
D : Door	3' 0" x 7' 0"	1.00m x 2.14m	
D1 : Door	2' 6" x 7' 0"	0.76m x 2.14m	
W: Window	4' 0" x 4' 6"	1.22m x 1.37m	
V : Ventilator	3' 0" x 3' 0"	0.91m x 0.91m	

- Site Boundary
- Proposed Building
- Road

Er. P. ANANDAN, B.E.,L.B.S.,
Coimbatore LPA/RE/Gr.I/19/07/102
14, Sri Lakshmi Complex, Kalapatti Road
Saravanampatti, Coimbatore - 641 035.
Ph: 0422-4032626, 93612 98239

Eight ways to know a piece of land before you pay for it.

This report covers one part of the picture. These cover the rest, drawn from the same government records, for any property in Tamil Nadu.

LandLens One

Ask anything about a property and get an answer grounded in live government records, with the sources shown.

[/landlens/one](#)



Verify My Land

Every record check run on one property and returned as a single report.

[/landlens/verify-my-land](#)



Legal Opinion

An advocate's written opinion on the title, built on the records we pull for it.

[/landlens](#)



One Map

Every layer on one map: the parcel, its boundary, zoning, water bodies and what sits around it.

[/landlens/one/map](#)



PriceMap

What land actually changed hands for around this plot, taken from the registered deeds.

[/landlens/pricemap](#)



Build Scope

What you are allowed to build here: floor space, height, coverage and setbacks.

[/landlens/build-scope](#)



Property Tracker

Watch a property and hear about it when something new is registered against it.

[/landlens/property-tracker](#)



Deal Room

Run the transaction in one place: documents, stamping, signatures and the parties.

[/landlens/deal-room](#)



Twenty-four checks you can run yourself, at no cost.

Records and verification

The registers themselves, read for you.

Encumbrance Certificate

Patta and Chitta

Field Measurement Sketch

EC Analyzer

Bank charge check

Court case search

Seller background check

Approval check by survey

Value and duty

What it is worth and what it costs to register.

Guideline value by street

Guideline value by survey

Stamp duty and registration fees

Capital gains

Floor space index

Area unit converter

Zoning and land use

What the plan says can happen on this land.

Land use zone finder

CMDA land use check

Coastal regulation zone

Master plan check

Water bodies finder

Airport height clearance

Registers and directories

Who holds it, and which office keeps the record.

Find your registering office

Temple property check

Waqf property check

RERA register



Every free tool
/tools



Services we run
for you
/services



The LandLens
suite
/landlens/one



Every claim in this document traces back to a government record.

Legal opinions, due diligence and title verification

Building plan, layout and sub-division approvals

Completion and occupancy certificates, regularisation

Escrow, negotiation and NRI property management

Land survey, soil testing, architecture and construction

Verified RealEstate
3/350/2 Mettukuppam,
OMR Thoraipakkam,
Chennai 600 097, India
hello@verified.realestate
+91 9996 12 9996

Prepared from the registers named on the page each finding sits on. Where a register could not be read, this document says so in its place rather than leaving the gap to be read as a clean result.

