




PLAN SHOWING THE CONSTRUCTION OF PROPOSED R.C.C ROOF GROUND FLOOR RESIDENTIAL BUILDING IN SITE NO:33,
S.K.GARDEN IN S.F NO: 102/21, PATTA NO: 1633, SIRUMUGAI TOWN PANCHAYATH, METTUPALAYAM TALUK, COIMBATORE DISTRICT.

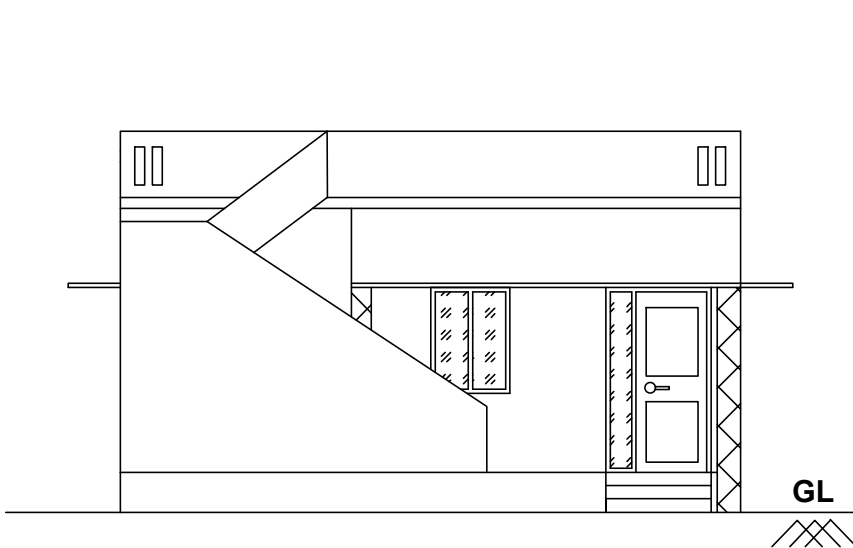

ELEVATION

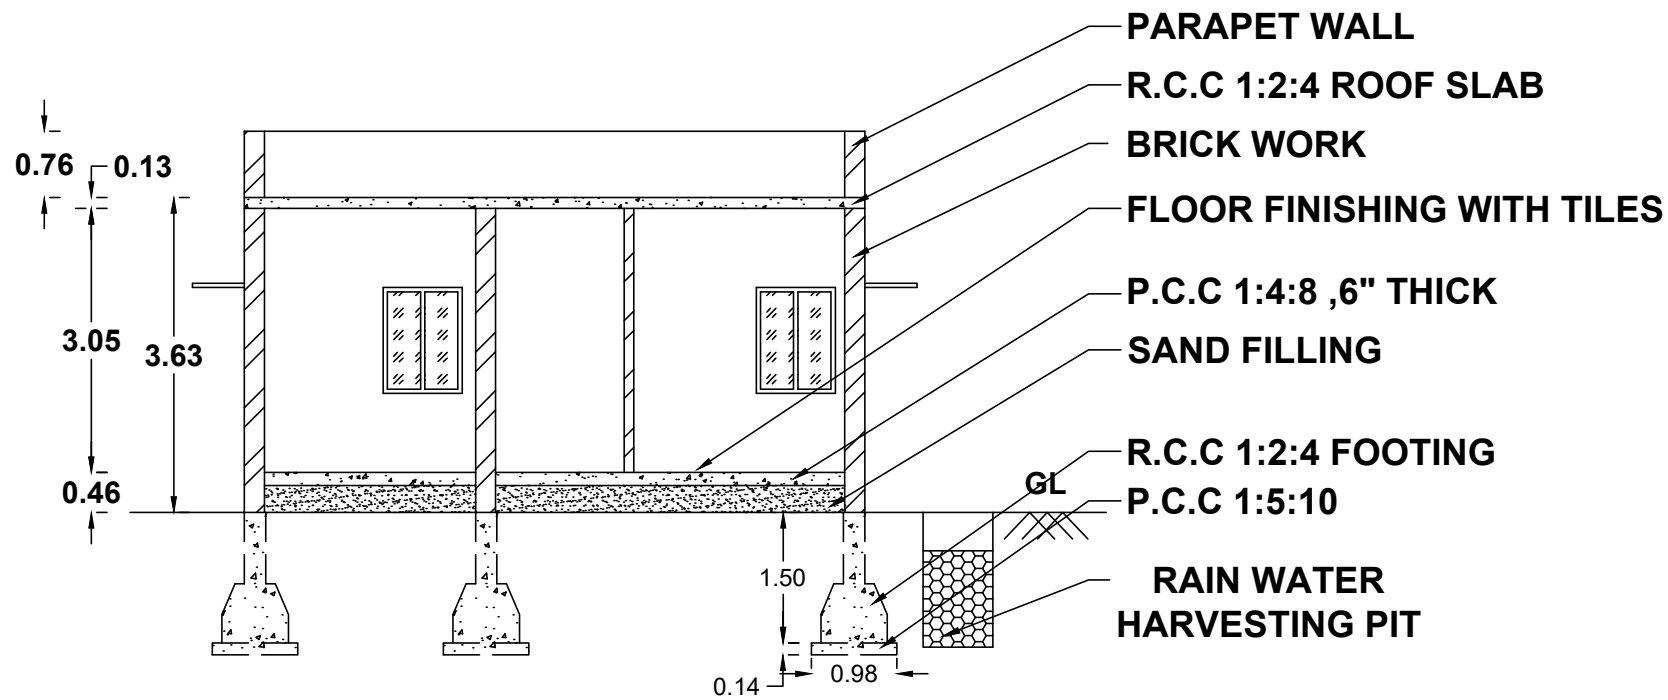


SECTION A-A

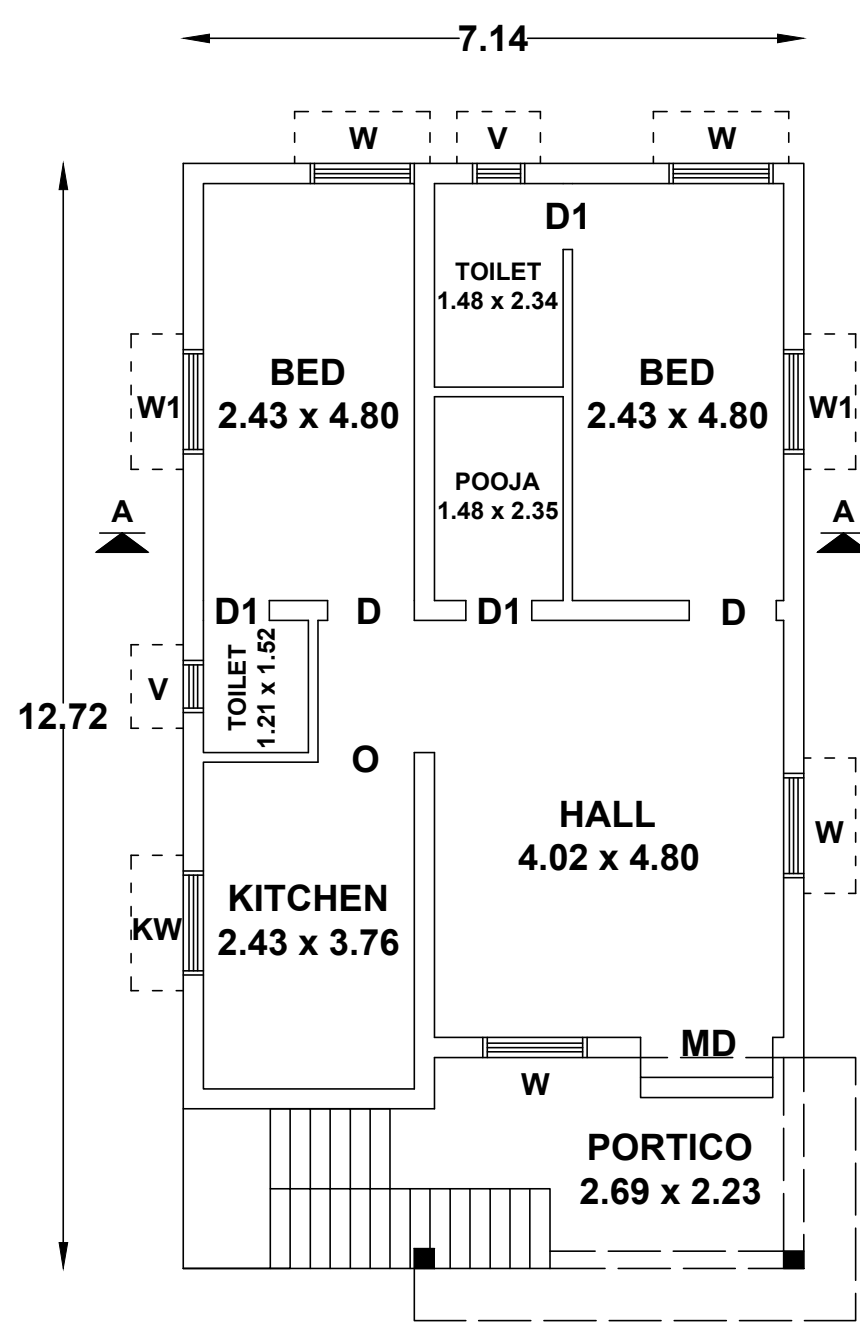





GROUND FLOOR PLAN

SCALE - 1' 0" = 8' 0"



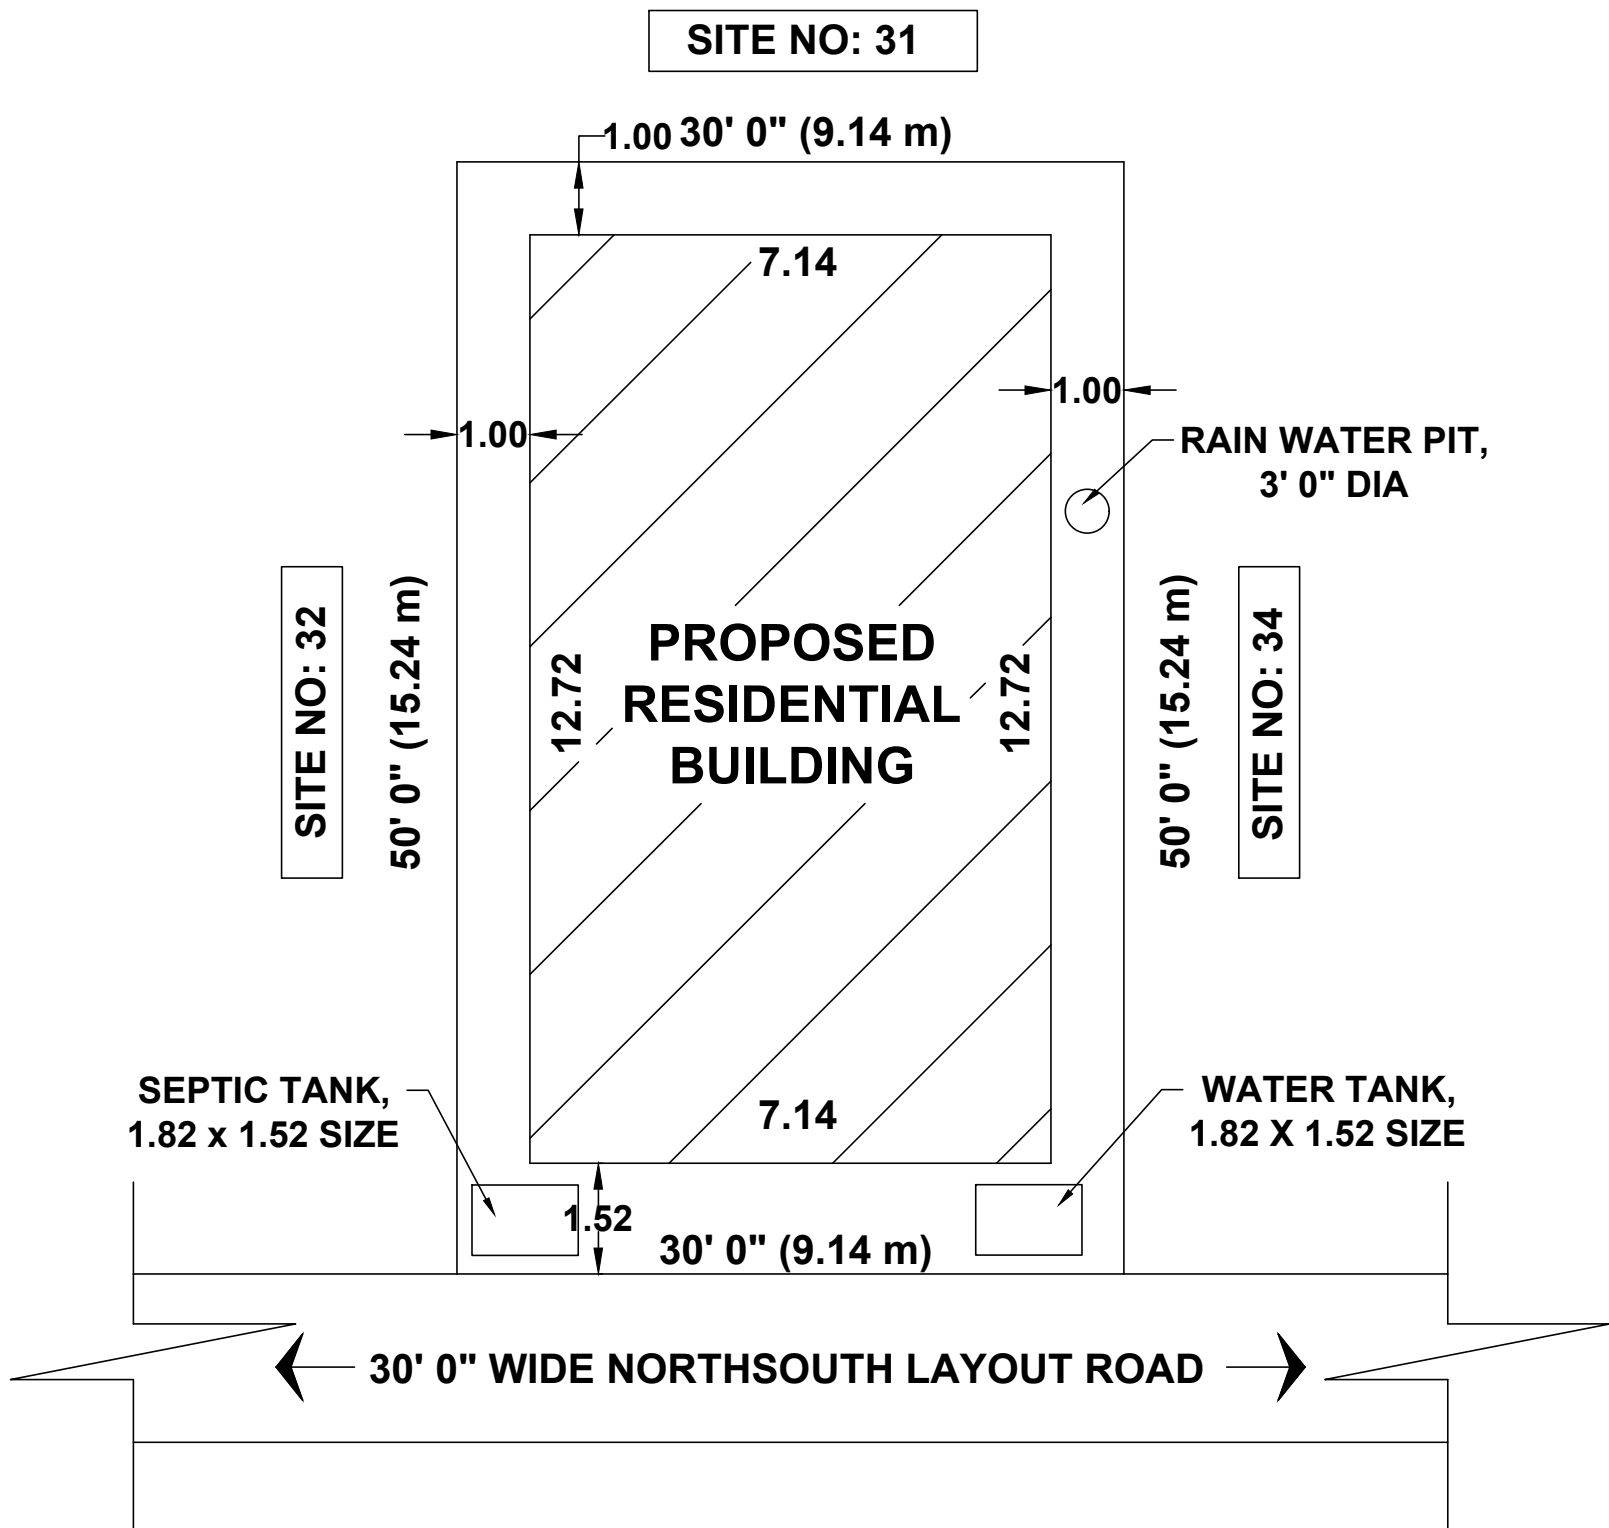


SITE PLAN

SCALE - 1' 0" = 10' 0"

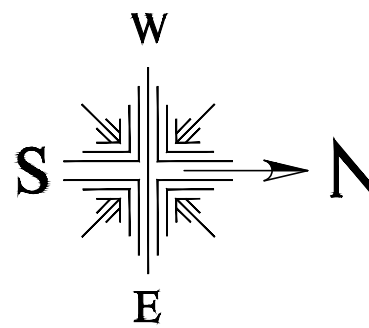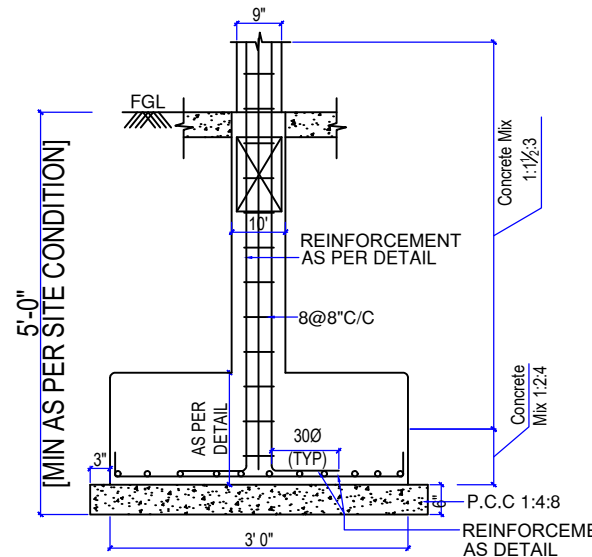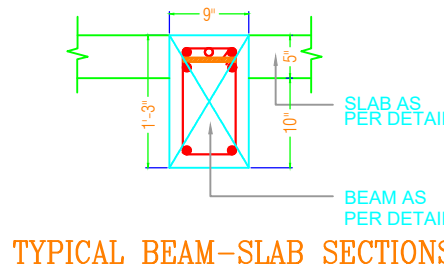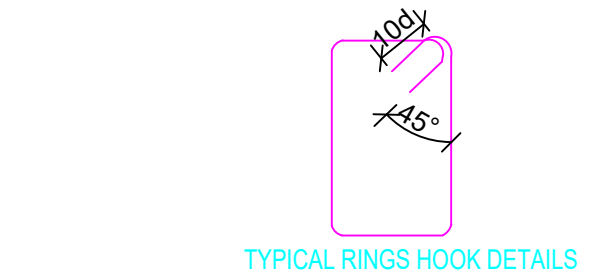

AS PER SITE PLAN

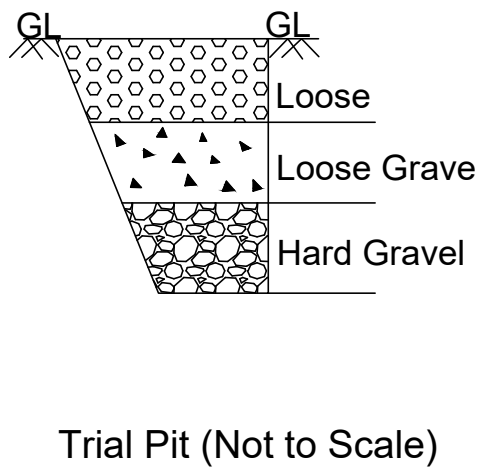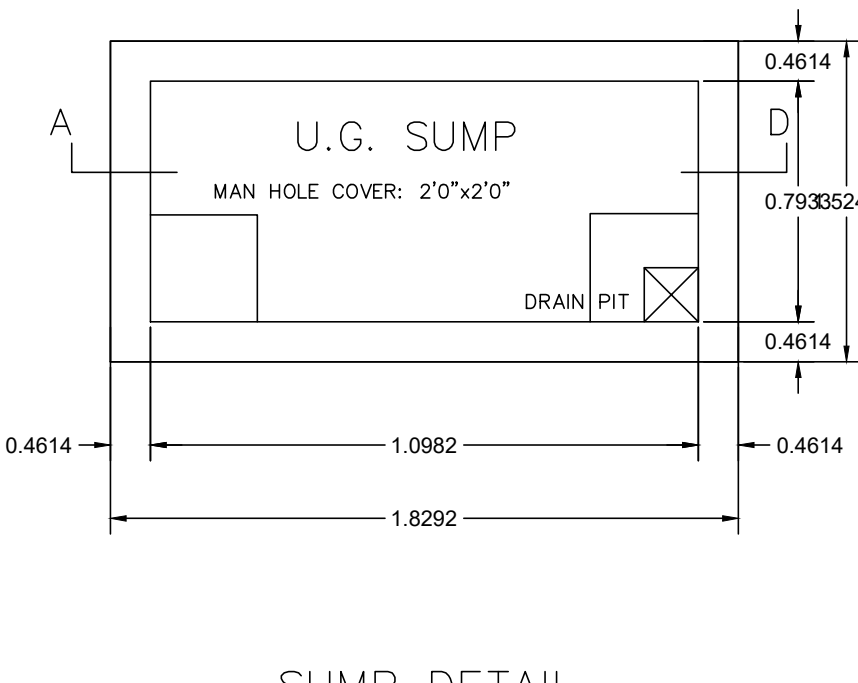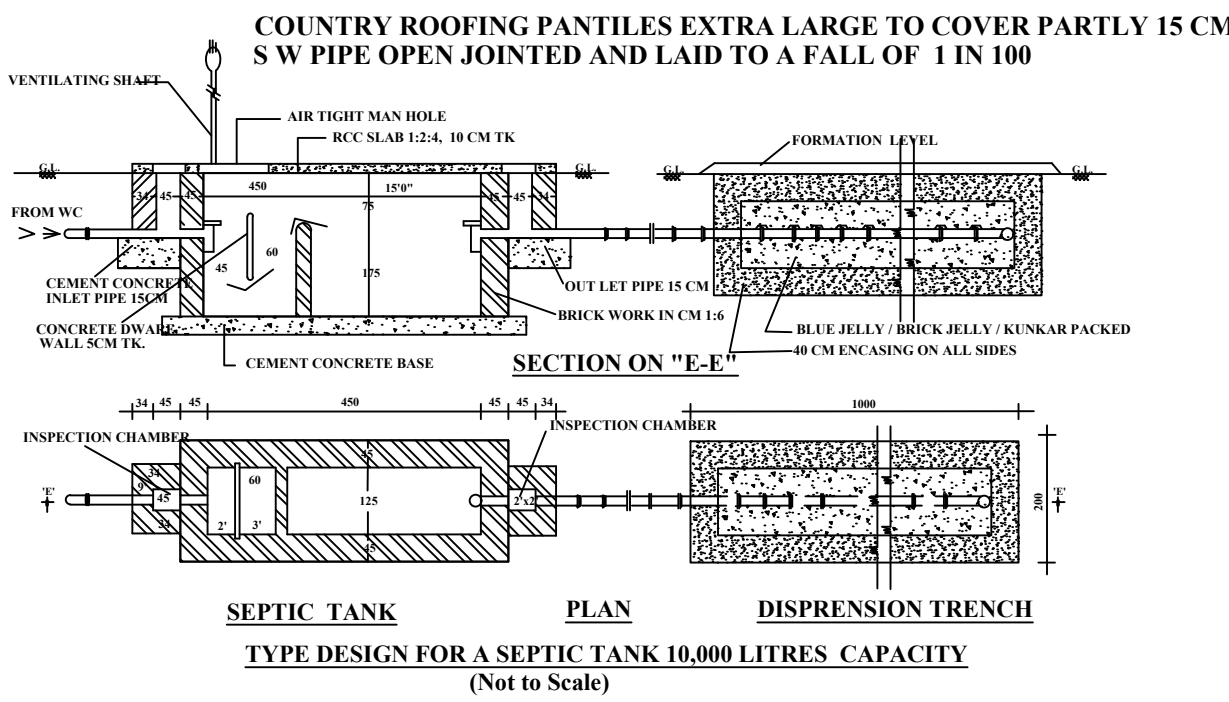

Trial Pit (Not to Scale)

LEGEND:

SITE BOUNDARY

PROPOSED BUILDING

APPROACH ROAD

OFFICE USE

SCHEDULE OF JOINERY

TYPE	DESCRIPTION	SIZE
ED	DOOR	5' - 0" X 7' - 0"
D	DOOR	3' - 0" X 7' - 0"
D1	DOOR	2' - 6" X 7' - 0"
W	WINDOW	4' - 0" X 4' - 0"
W1	WINDOW	3' - 0" X 4' - 0"
KW	WINDOW	3' - 0" X 3' - 0"
V	VENTILATOR	2' - 0" X 2' - 0"

AREA PARTICULARS

DESCRIPTION	SQ.FT	SQ.M
AREA OF SITE	1500.00	139.35
AREA OF GROUND FLOOR WITH STAIRCASE	977.22	90.82
AREA OF WATER TANK	30.00	2.78
AREA OF SEPTIC TANK	30.00	2.78
AREA OF RAIN WATER PIT	9.00	0.83
AREA OF OPEN SPACE	453.78	42.14

Floor Space Index = $\frac{90.82}{139.35} = 0.65$

APPLICANT

[Signature]

ENGINEER

[Signature]
Er. D. NATARAJAN, B.E.
Licenced Building Surveyor,
Consulting Civil Engineer,
2/273D-35, Ranga Avenue,
Chinna Thottipalayam,
Bellathi, Karamadai-641 104,
Cell: 94437 56003