
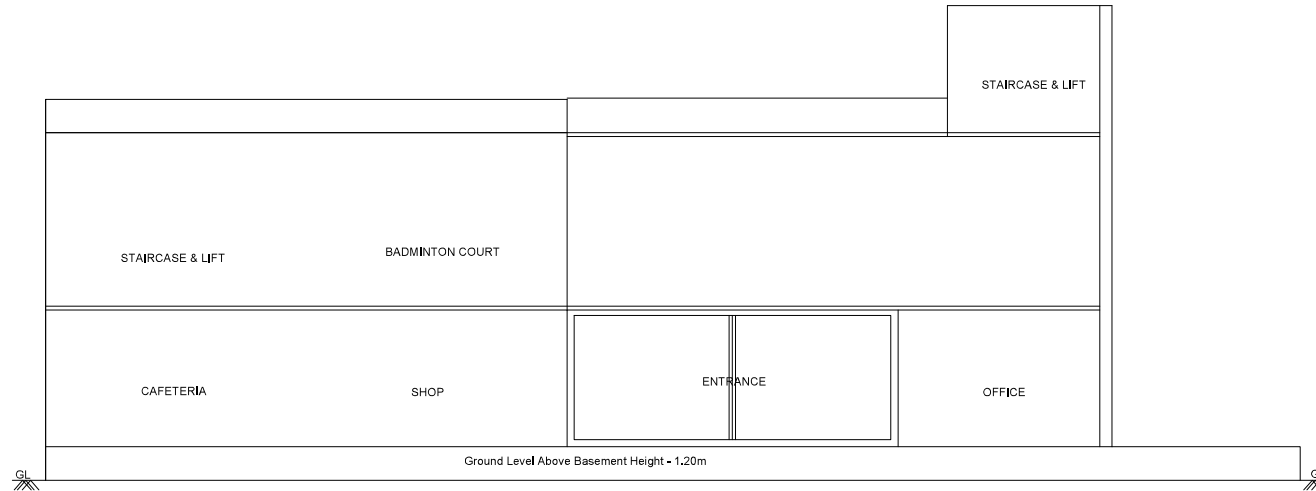
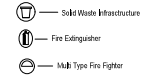


Plan Showing The Proposed
Additional Construction of First
Floor R.C.C Recreational Club
Building in S.F.No.97/3 At
Puliampatti Village &Panchayat,
Pollachi Taluk,Coimbatore District.

Scale = 1:100

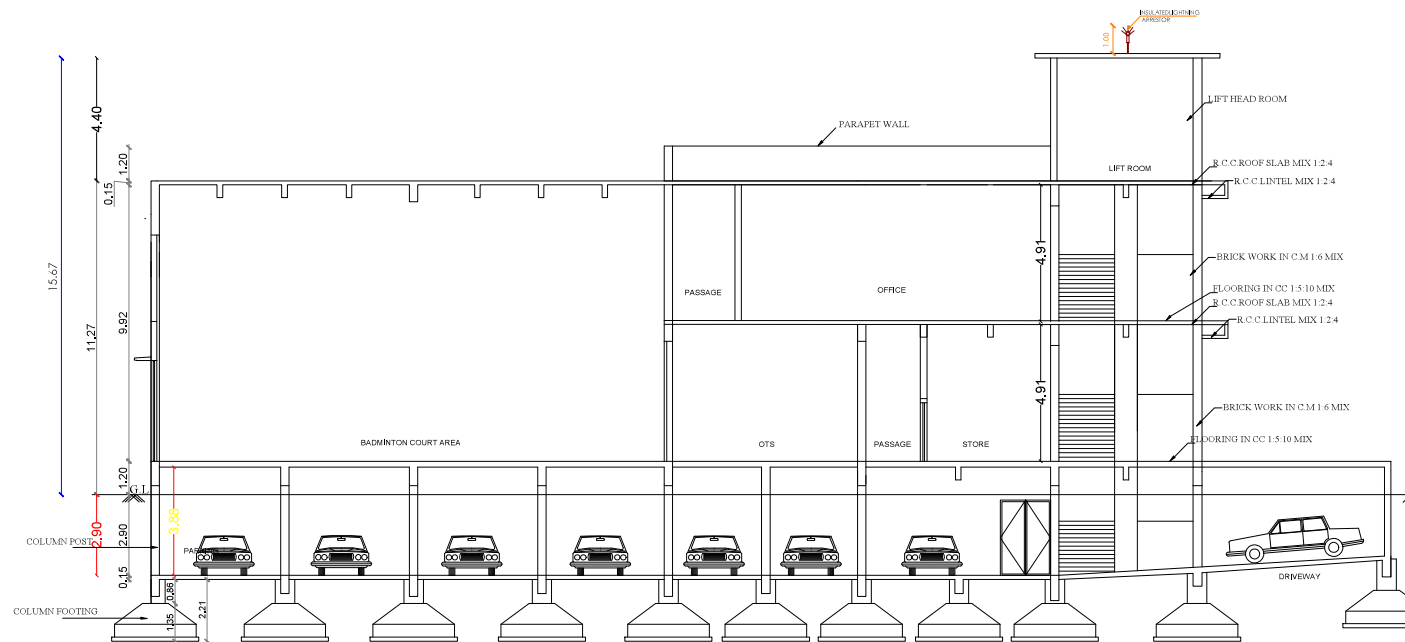

Notes :

ELEVATION

SECTION -AA

S. ၇၇၇၂၁၁၁၁

Applicant / Owner

Dr.M. NATARAJAN, M.Sc, Ph.D,
Geo Technical Engineer
Reg.No.LPA/GTE/19/08/005
No.51 Sivaji Colony (East Extn)
Velandipalayam(PD),
CBE - 25 Ph. 98430 10763

Registered Geotechnical Engineer

Ex. S. POORNIMA B.Tech., M.Tech (Struct).
Approved Civil & Structural Engineer,
LPA/SE/GR-II/08/2022
Contact No: 9673345022, 9950955325

Registered Structural Engineer

Ex. S. POORNIMA B.Tech., M.Tech(Struct).
Approved Civil & Structural Engineer,
LPA/SE/JGR-II/08/2022
Contact No: 0573345002, 8959955325

Registered Construction Engineer


E. S. POORIMA B.Tech./M.Tech.(Struct).
Approved Civil & Structural Engineer,
No. 018602, 11/08/2022

Registered Engineer



Notes :

-  Solid Waste Infrastructure
-  Fire Extinguisher
-  AAI Type Fire Fighter

MECHANICAL VENTILATION PROVIDED
FOR OFFICE FLOOR

Dr. S. POORNIMA e.Tech.M.Tech(Struct).
Approved Civil & Structural Engineer,
LPA/SE/QR-II/08/2022
Contacts: 9573345092, 9959955325



