
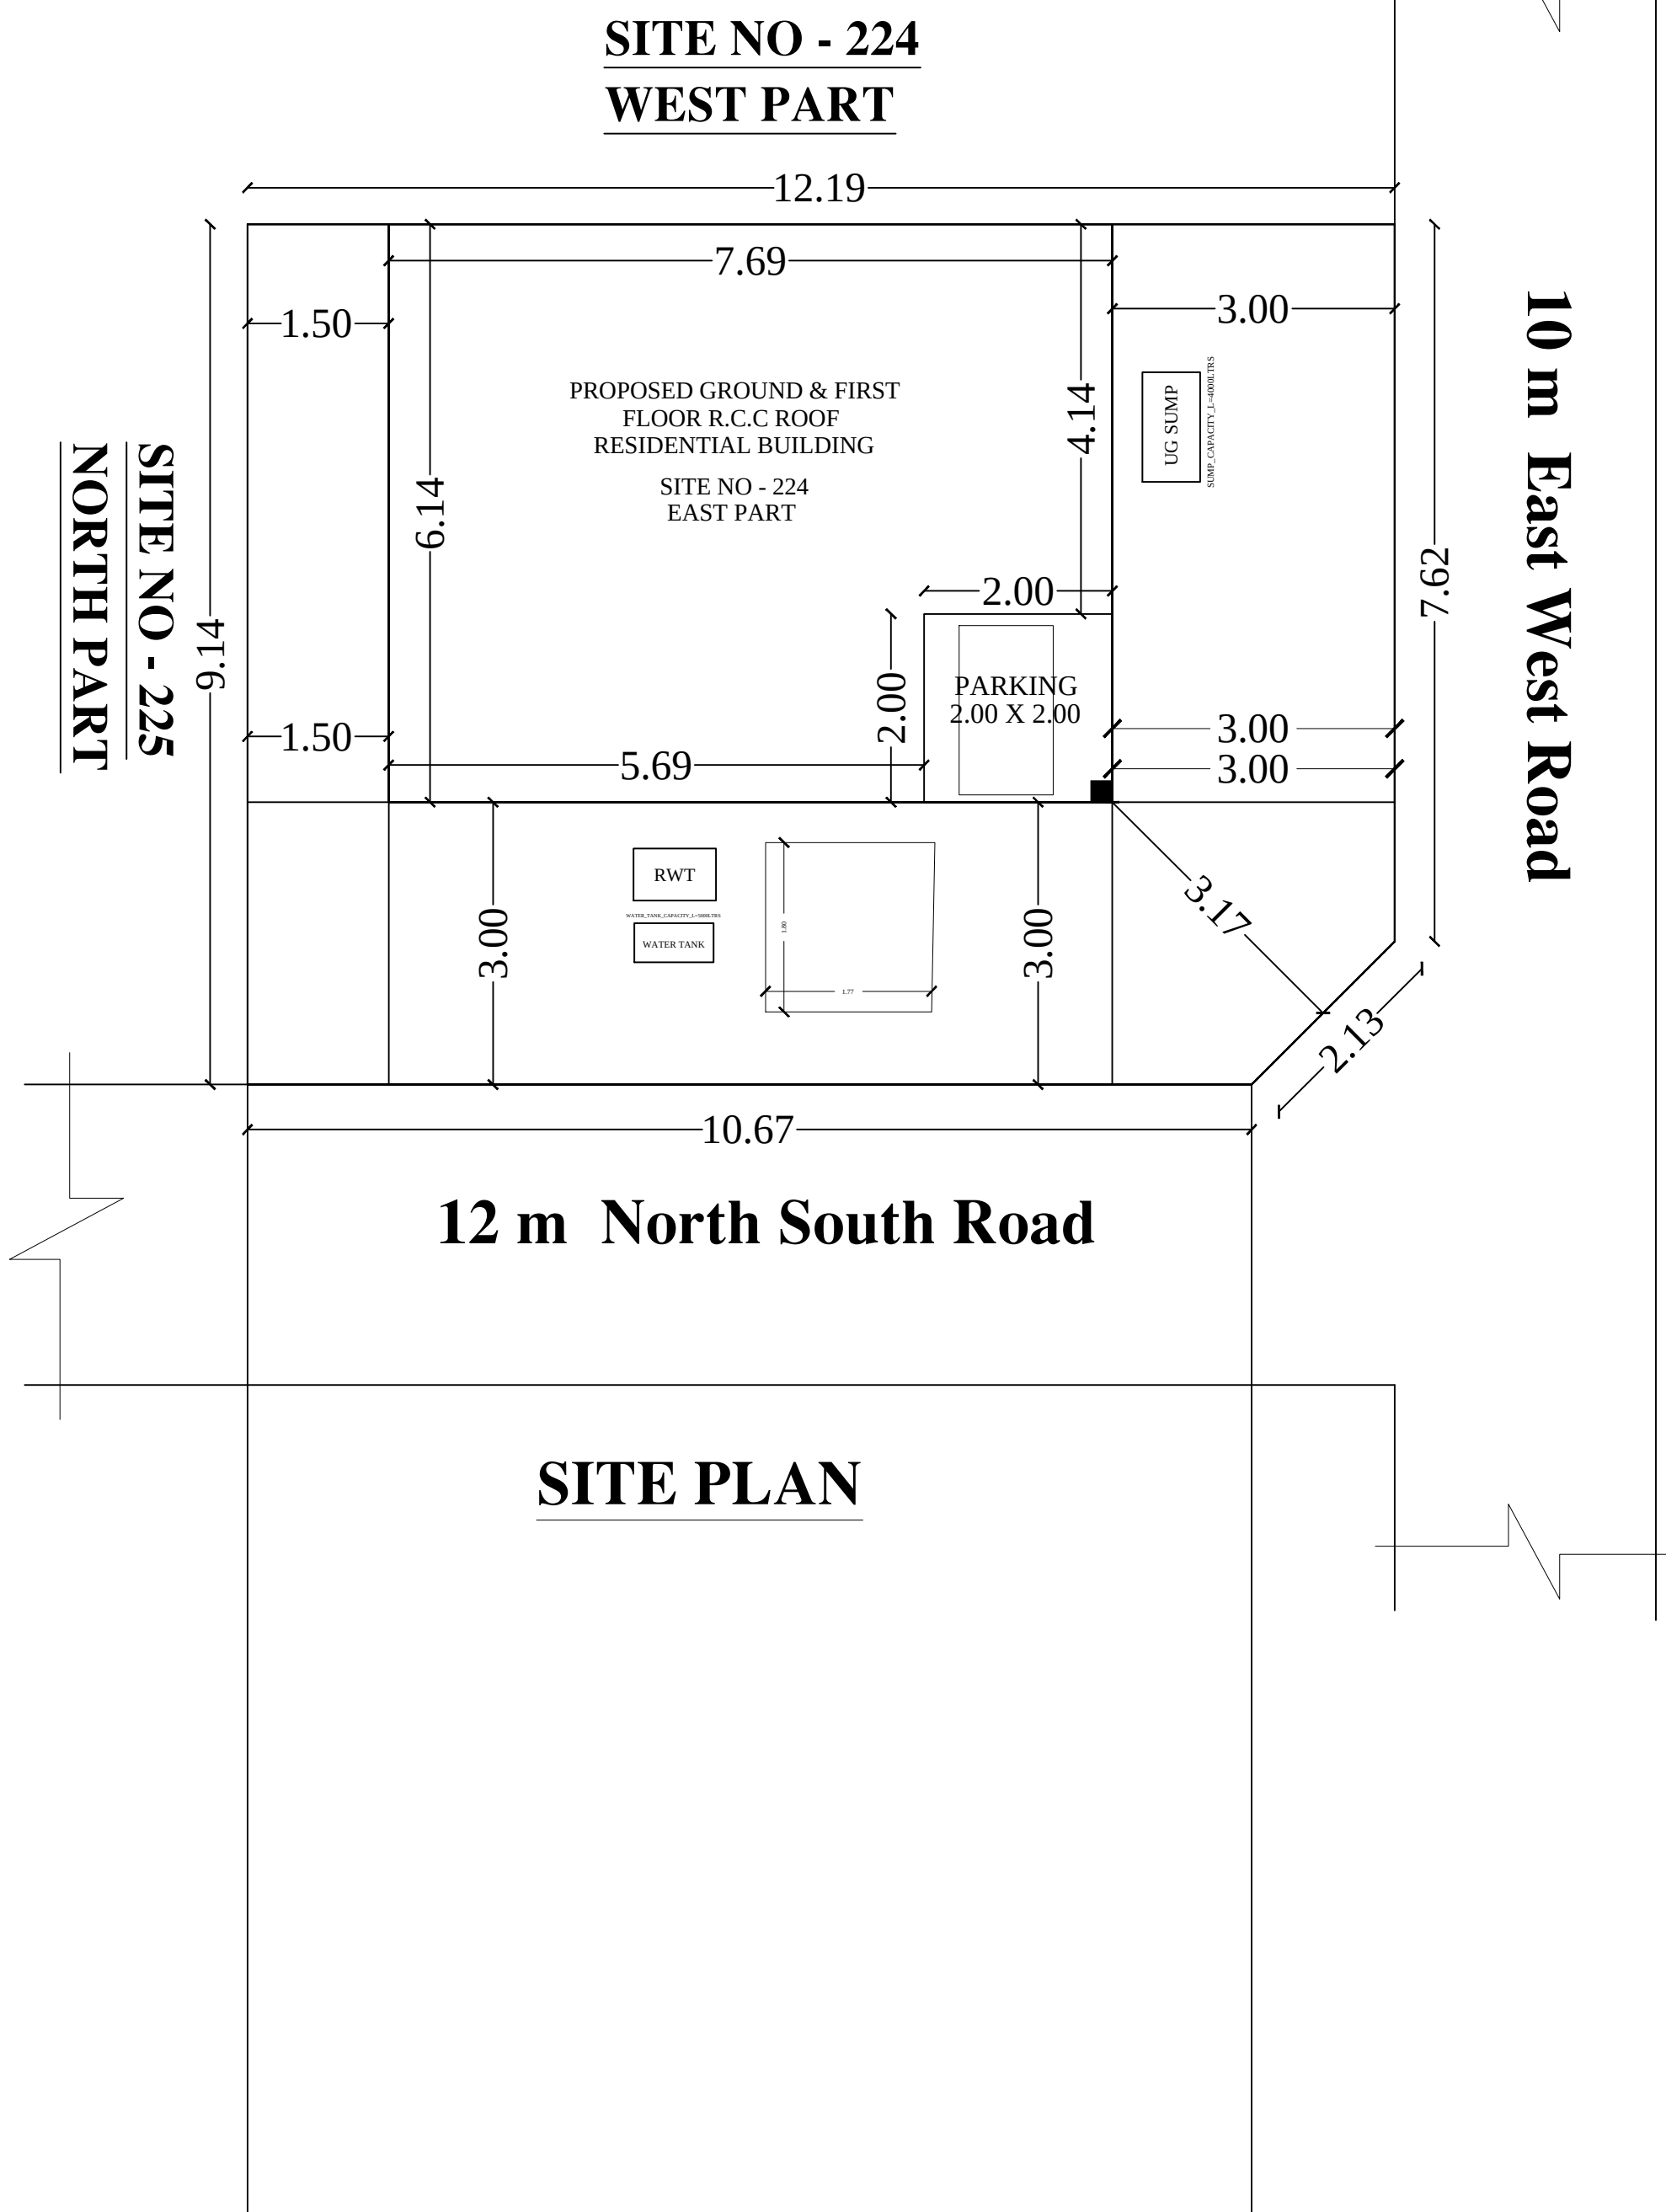
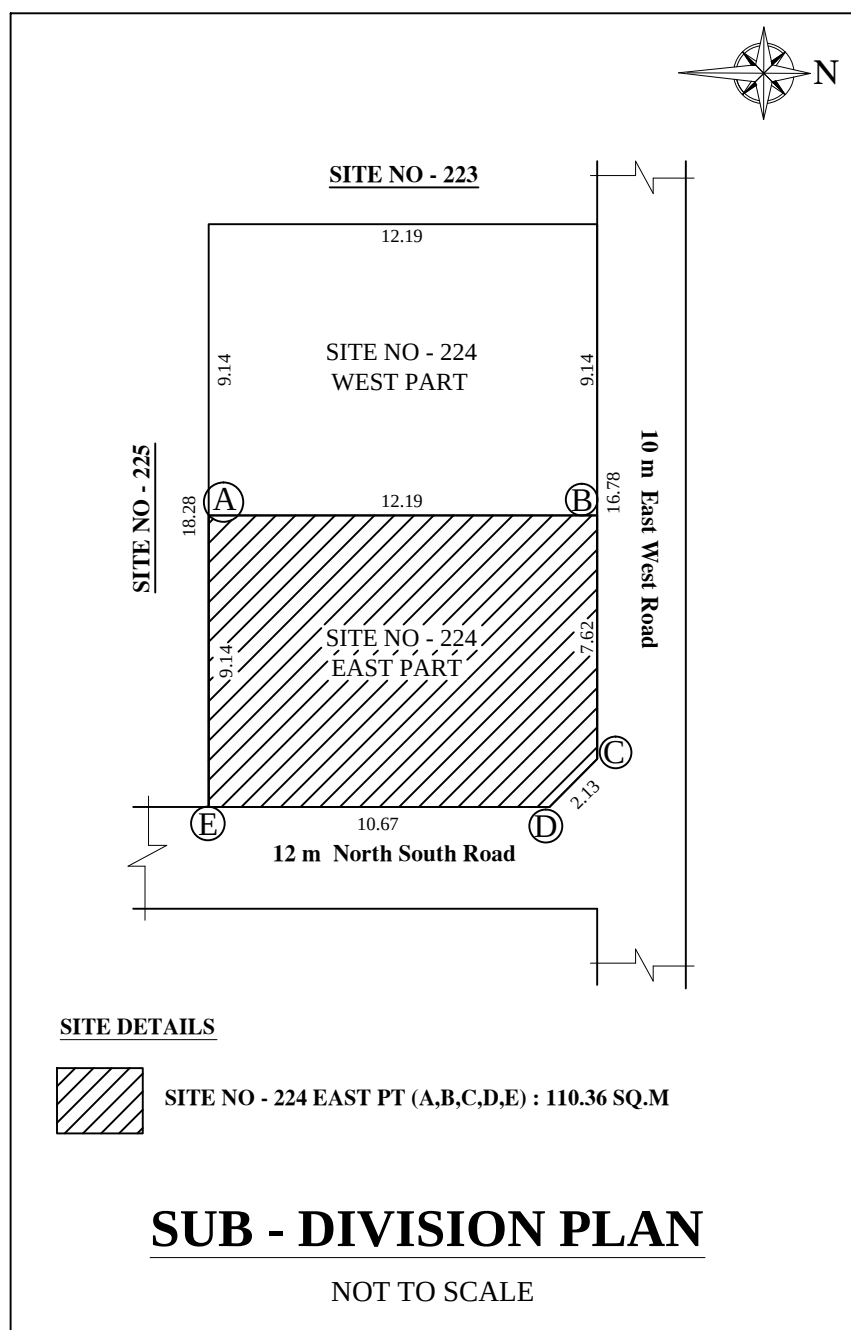
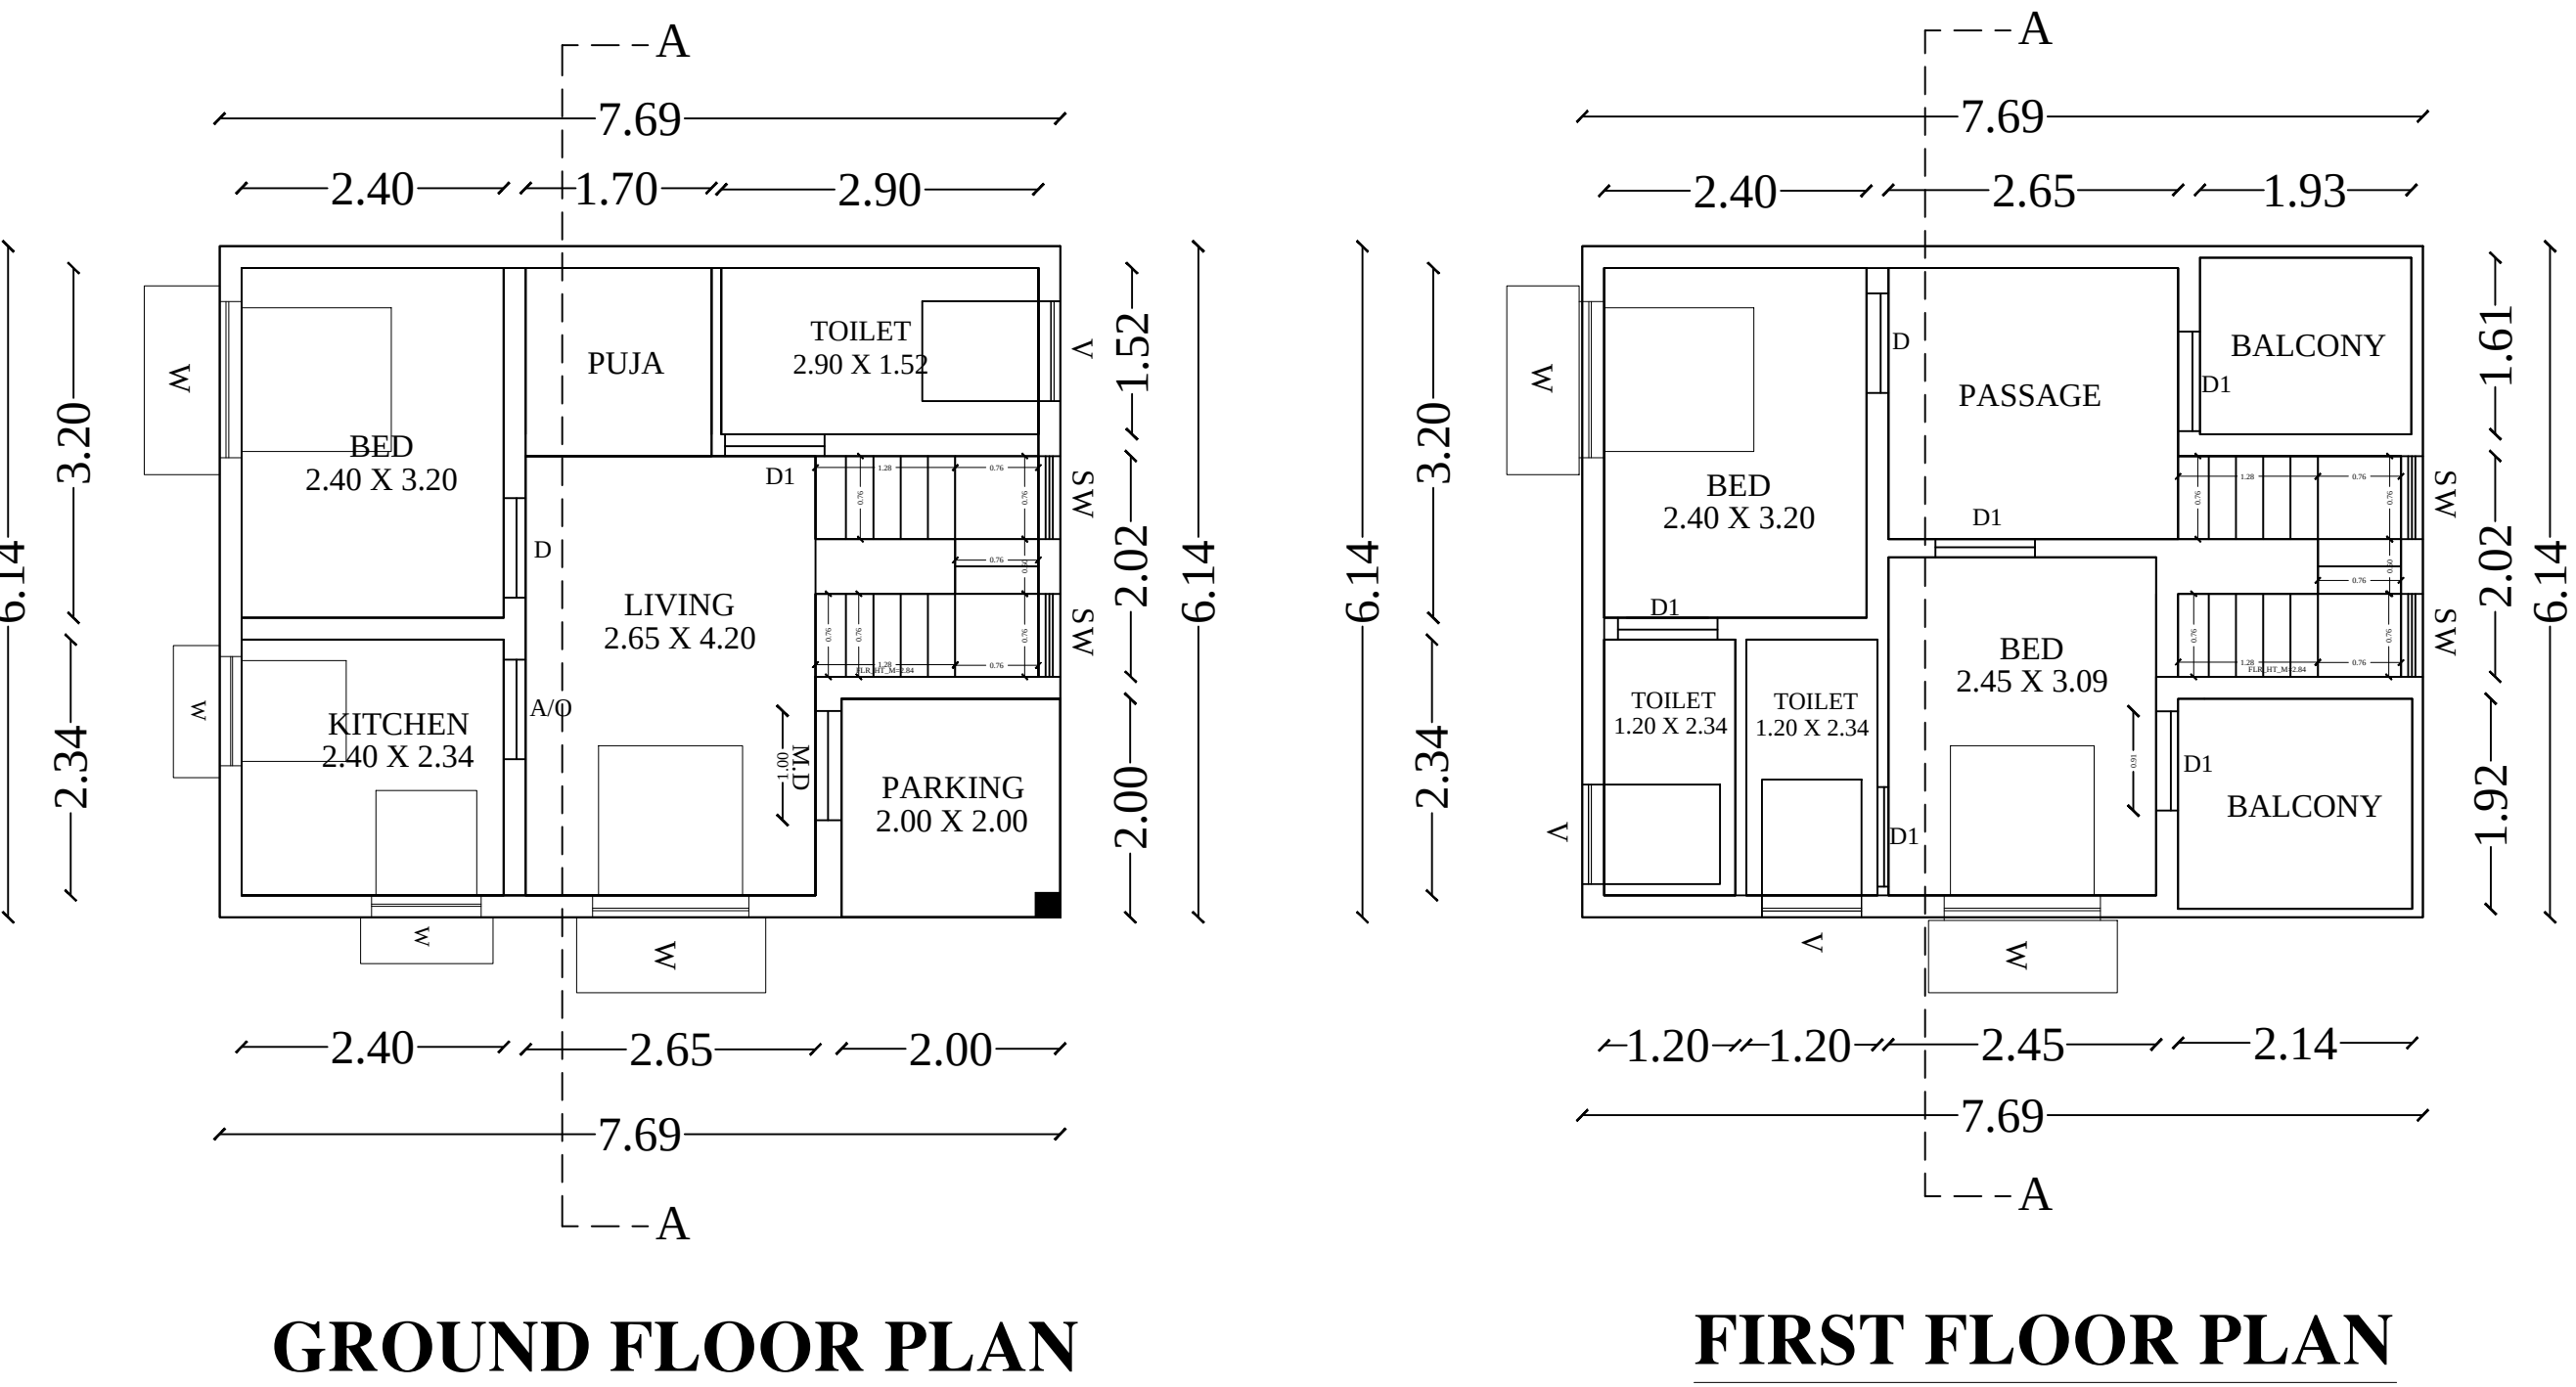


PLAN SHOWING PROPOSED GROUND AND FIRST FLOOR R.C.C ROOF RESIDENTIAL BUILDING IN OLD SF.NO - 272/2B, AS PER SUB-DIVISION - 272/2B13, SITE NO - 224 EAST PART, SRI LAKSHMI GARDEN, SARKAR SAMAKULAM TOWN PANCHAYAT , ANNUR TALUK, COIMBATORTE DISTRICT. APPROVED LAYOUT NO : 12/ 2023

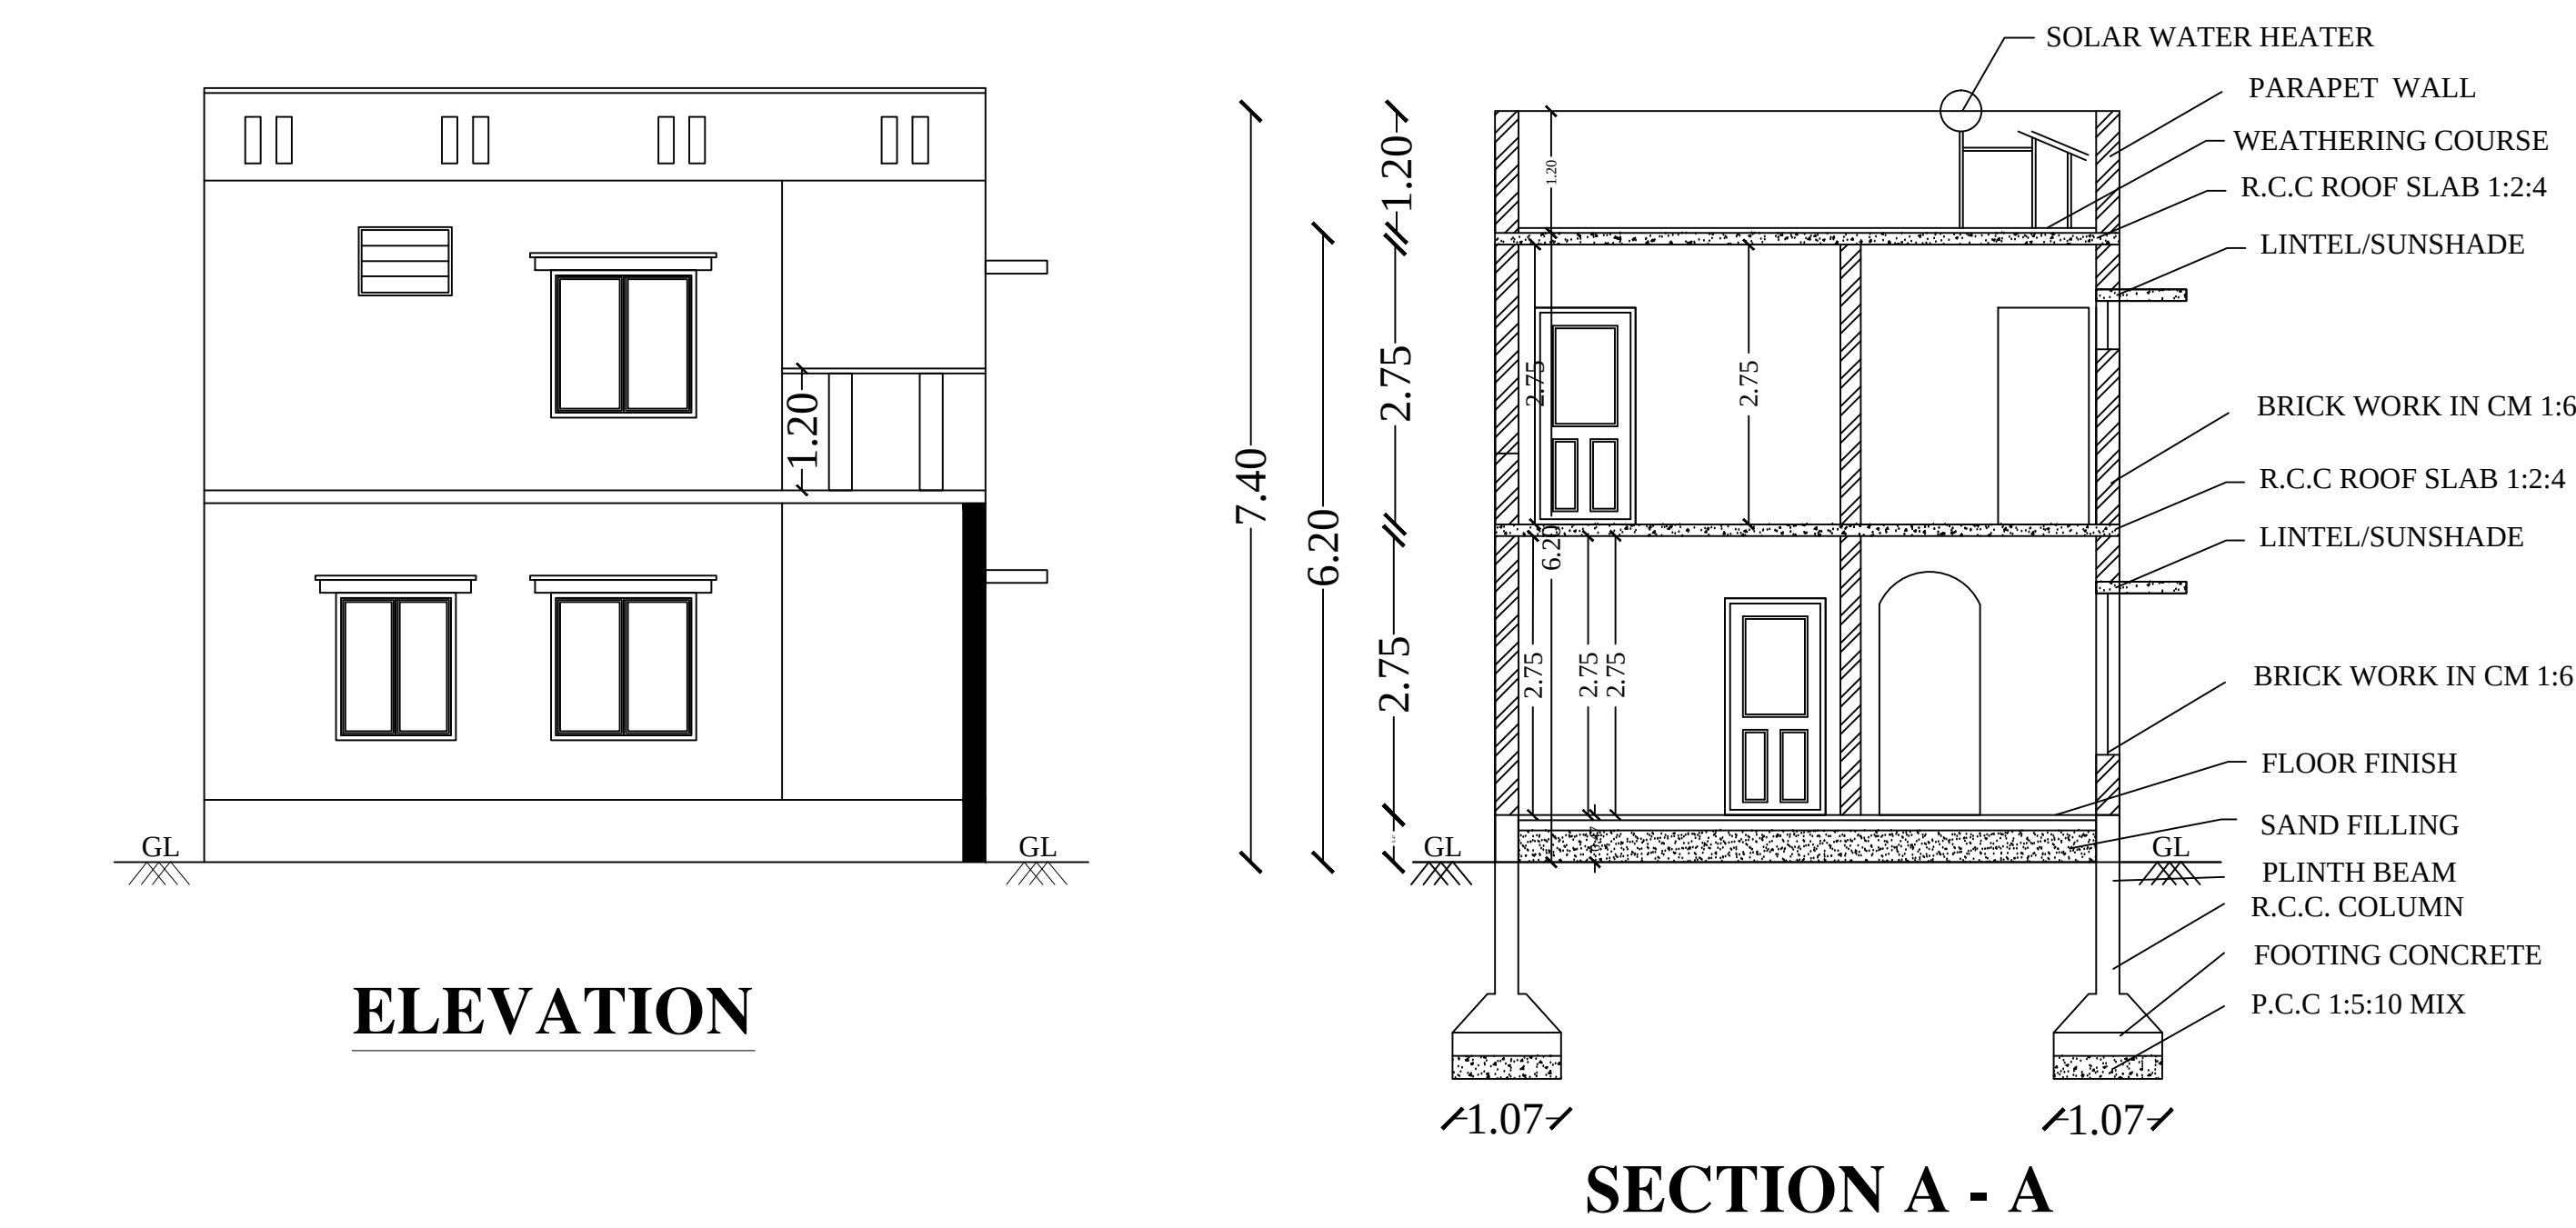

Essential Elements for Earthquake Safety:-

The Essential Elements required to make a Building Earthquake Safe are as given in Figure-1.

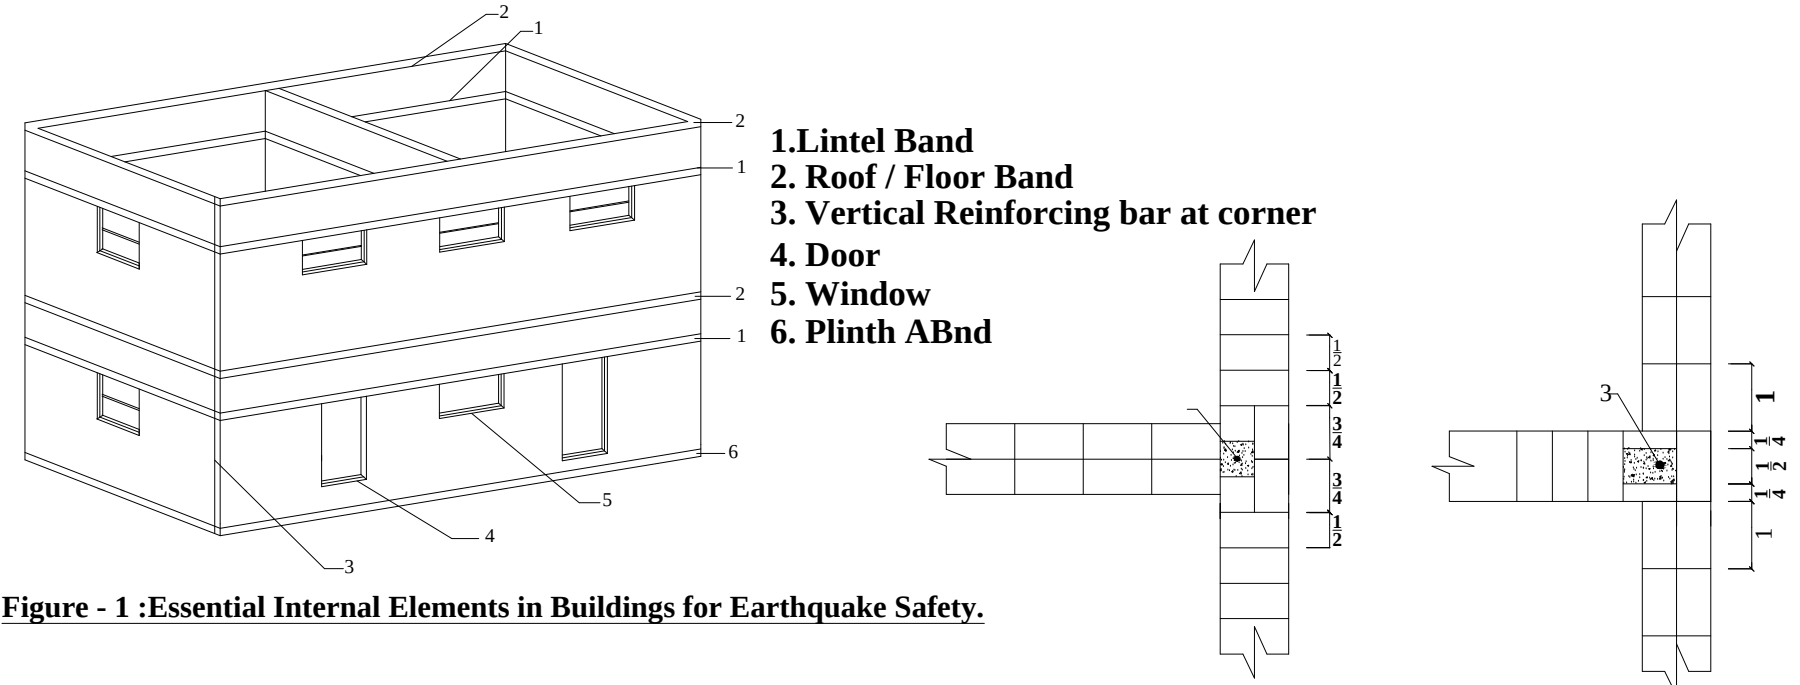


Figure - 1 :Essential Internal Elements in Buildings for Earthquake Safety.


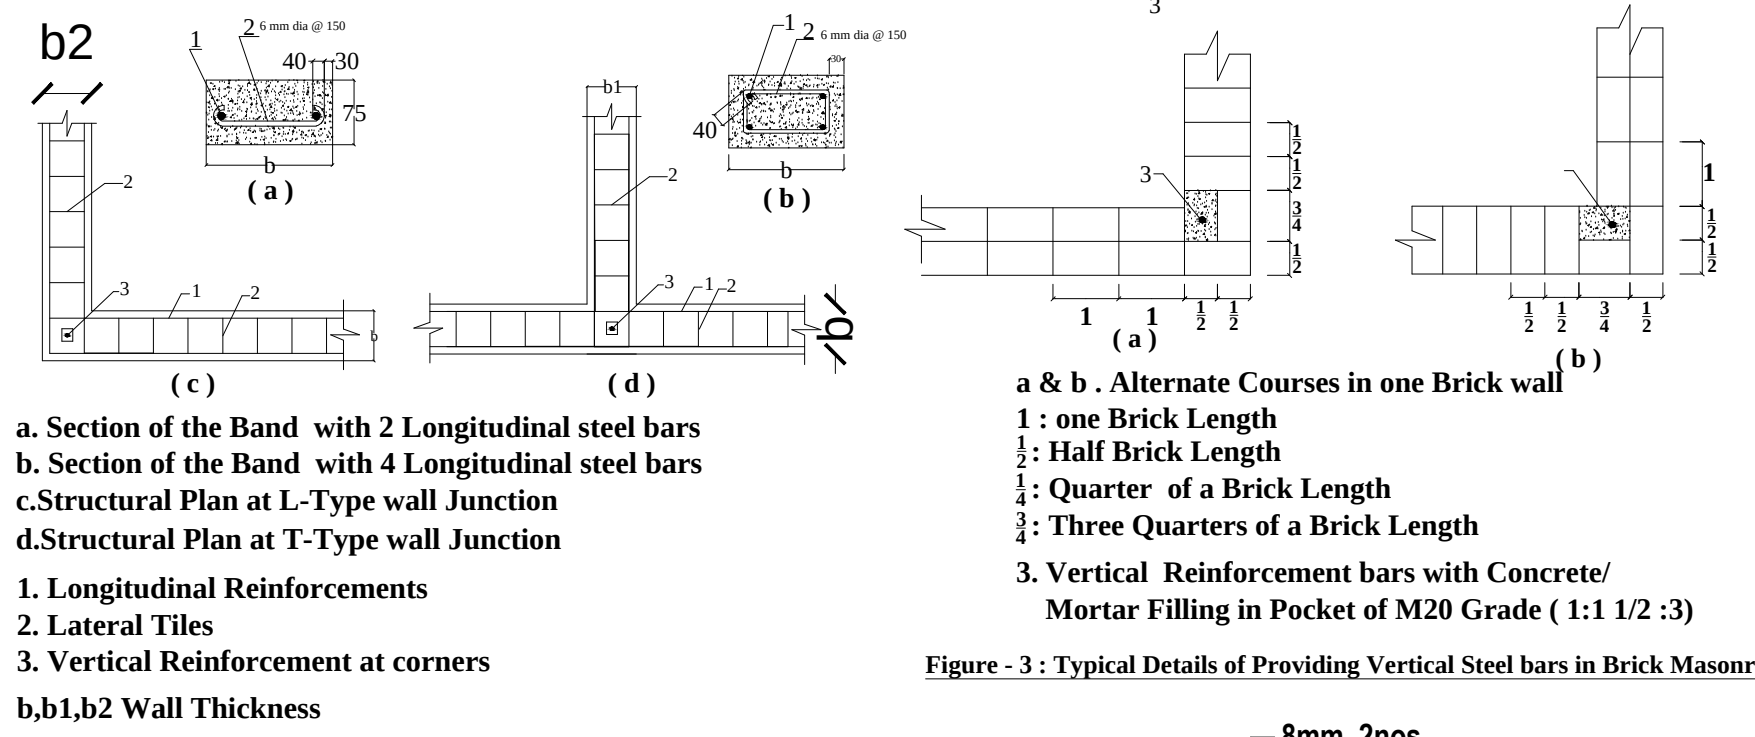


Figure - 2 : Reinforcement and Bending Details of Seismic Bands.

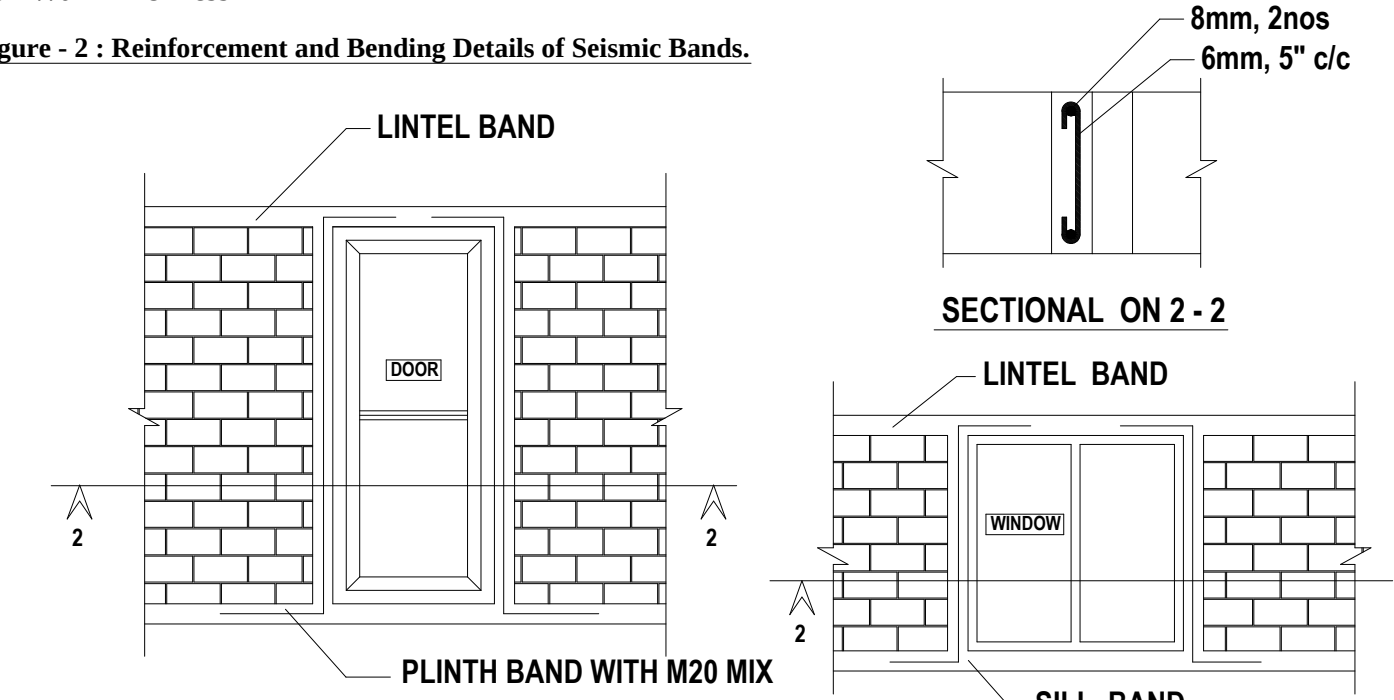



JOINERY DETAILS

Sym.	DESCRIPTION	IN FEET	
MD	MAIN DOOR	3' 6" X 7' 0"	1.07 X 2.13
D/O	DOOR / OPEN	3' 3" X 7' 0"	1.00 X 2.13
D1	DOOR	2' 6" X 7' 0"	0.76 X 2.13
W	WINDOW	6' 0" X 4' 6"	1.82 X 1.37
W1	WINDOW	4' 0" X 4' 6"	1.22 X 1.37
V	VENTILATOR	4' 0" X 2' 6"	1.22 X 0.76


HORIZONTAL DISTANCE FROM HT.LINE IF ANY - NIL.

PERCOLATION PIT @ 10' c/c


ALL METREIC DIMENSION ARE IN "m"

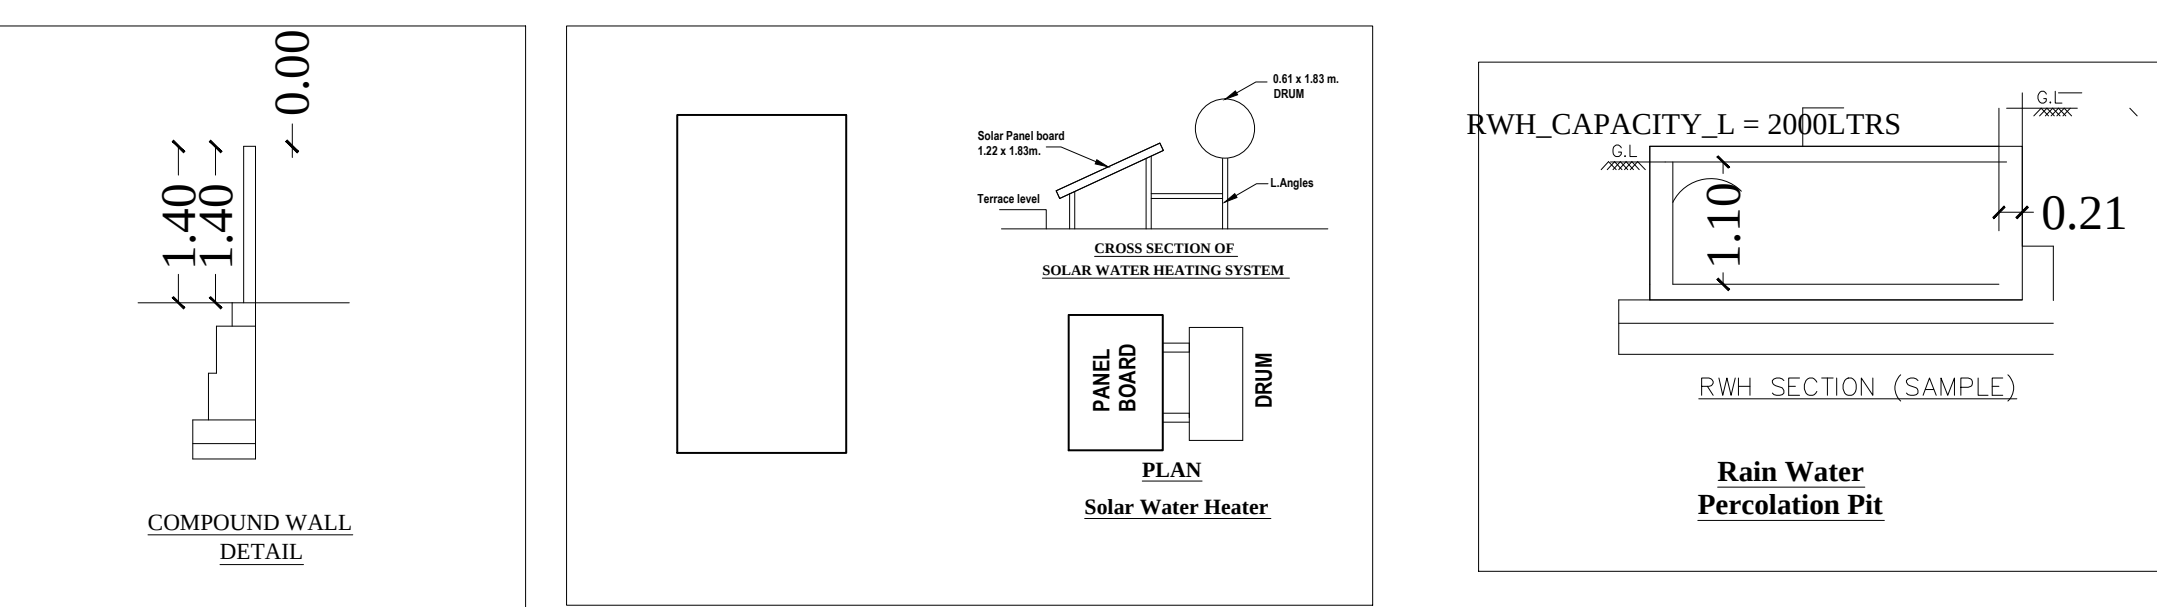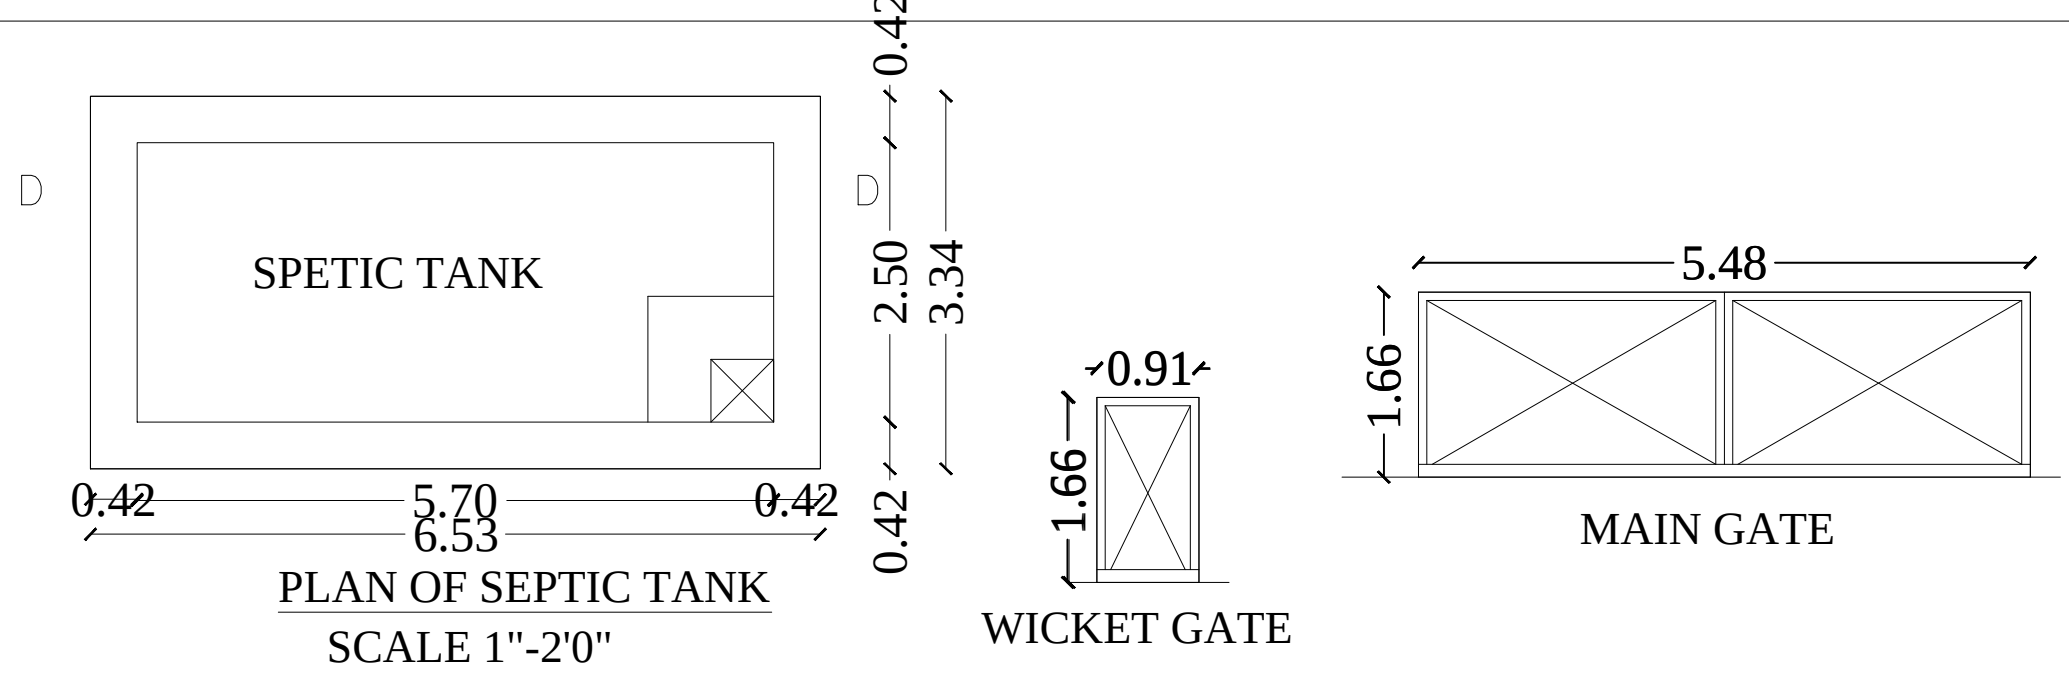

Plan, Section & Elevation	Site Plan
SCALE 1" : 8' 0"	1" : 8' 0"
☐ SITE BOUNDRY	
☐ PROPOSED BUILDING	
☐ DEMOLISED BUILDING	
☐ EXISTING ROAD	

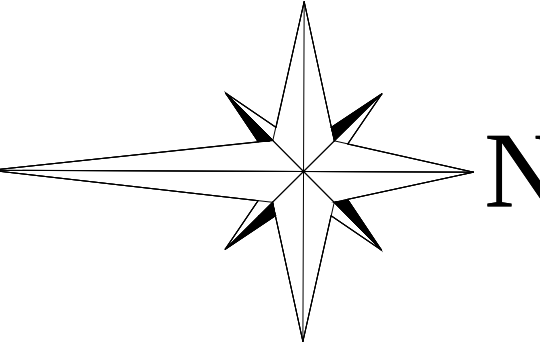

AREA DETAILS	IN SFT	IN SQ. M.
AREA OF THE SITE AS PER DOCUMENT	1188.00	110.36
AREA OF THE PROPOSED GROUND FLOOR	508.27	47.22
AREA OF THE PROPOSED FIRST FLOOR	508.27	47.22
TOTAL AREA OF THE PROPOSED BUILDING	1016.54	94.44
AREA OF THE OPEN SPACE	679.73	63.14
APPLICANT NAME : Mrs.C.SELVARANI		

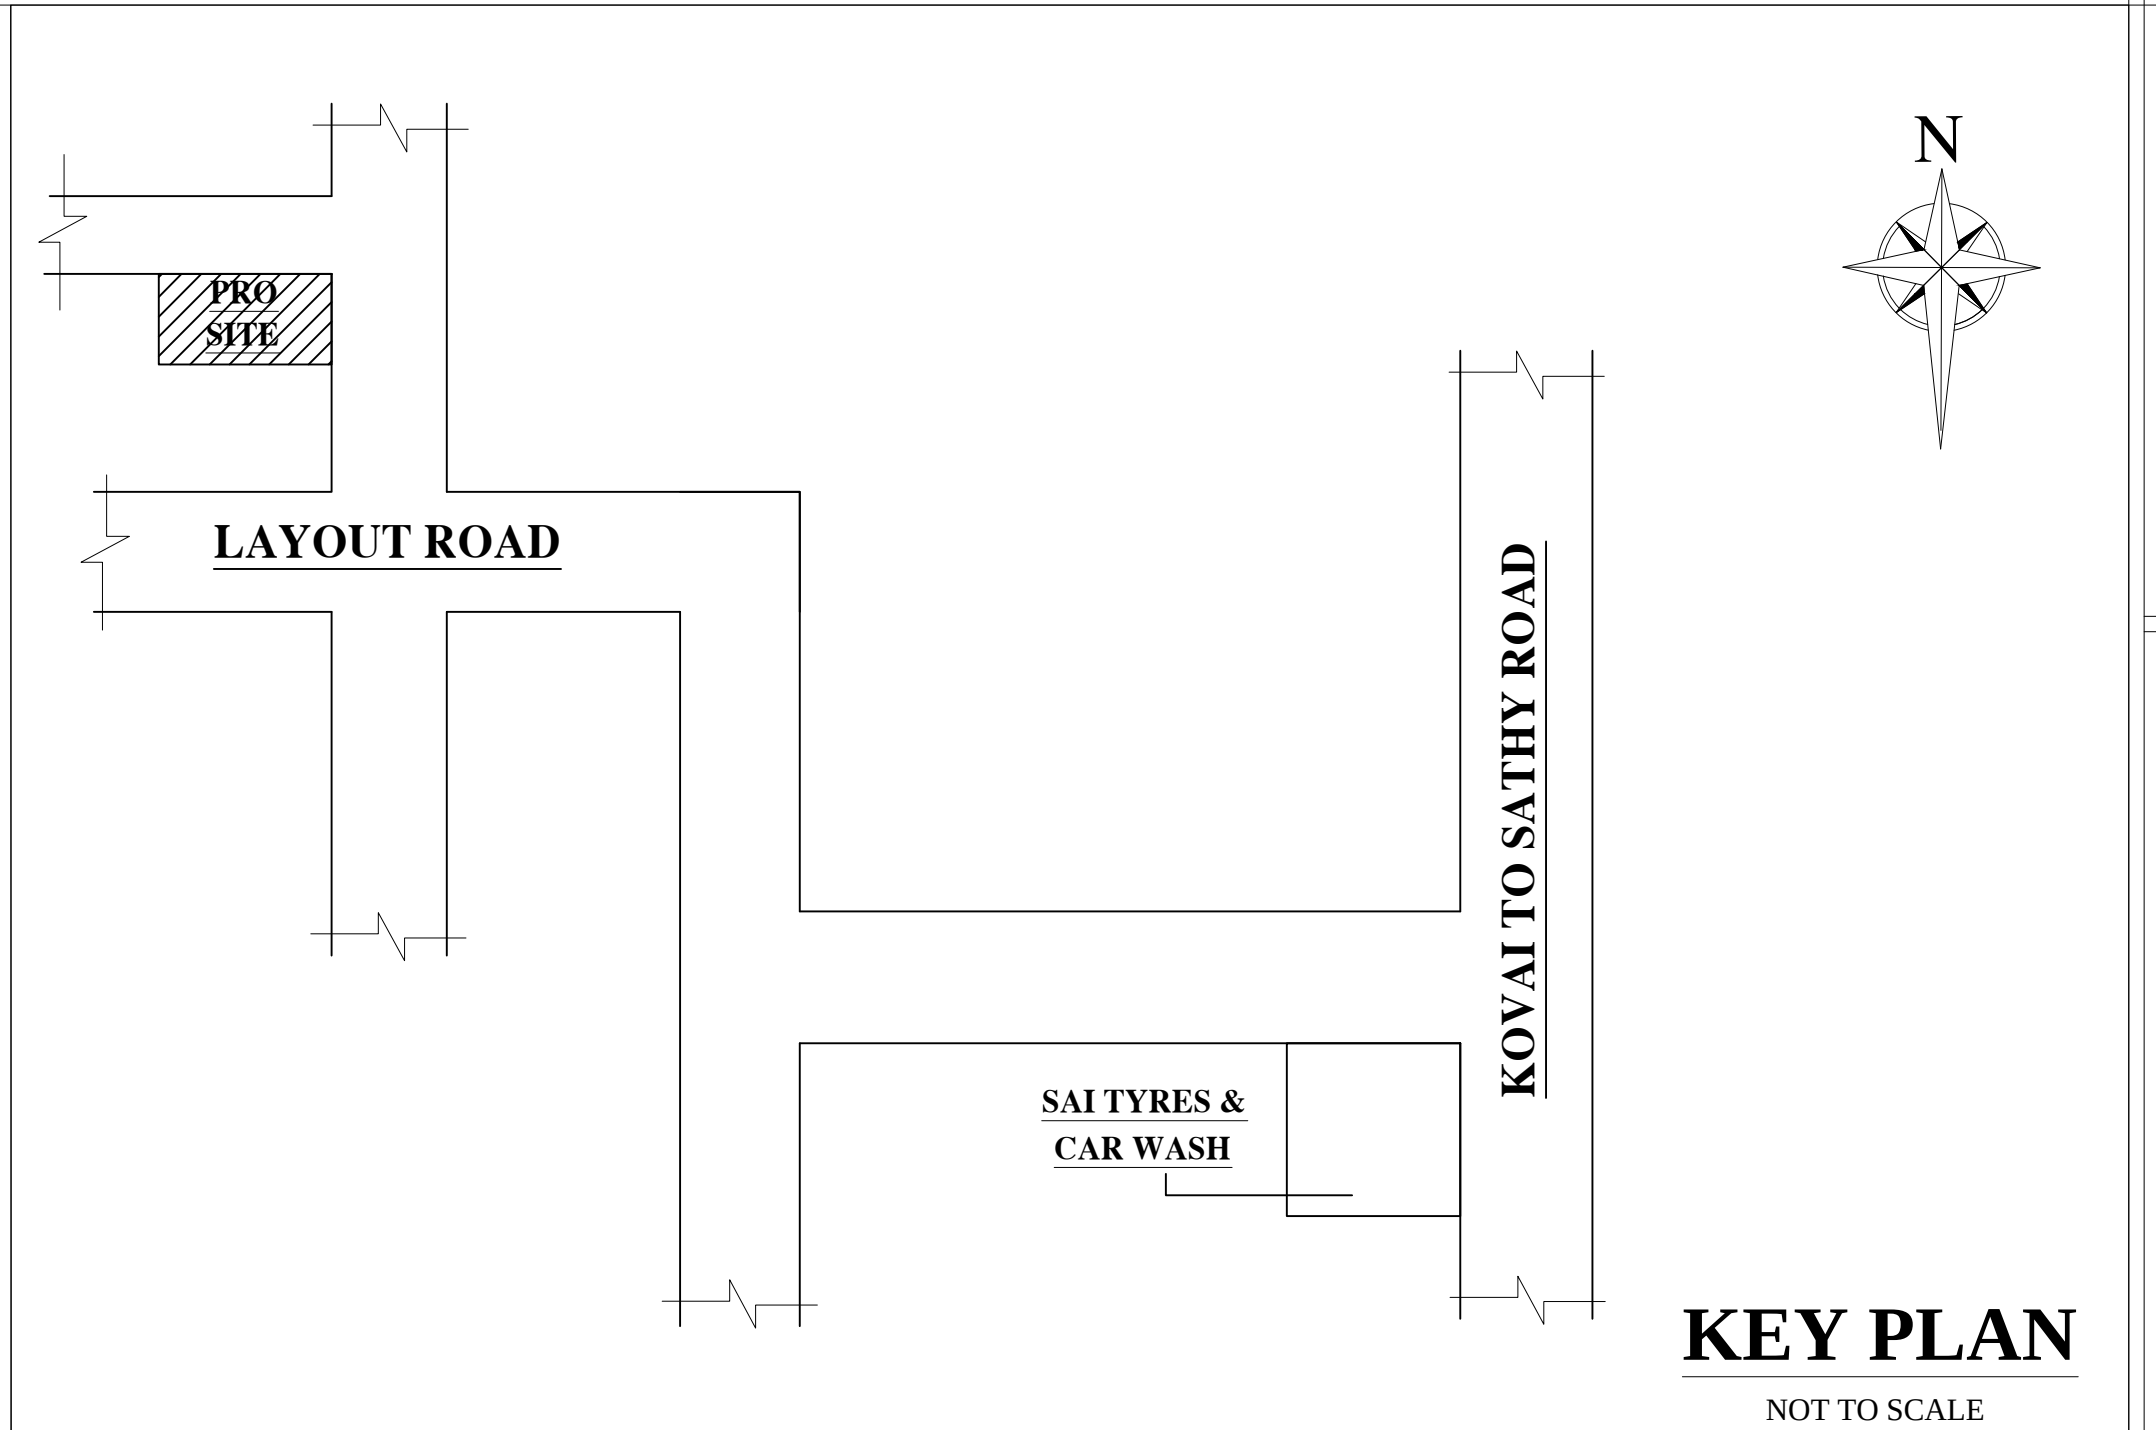

KEY PLAN
NOT TO SCALE

Selvarani
Mrs.C.SELVARANI
Applicant

S. SUNDAR B.E.
S. SUNDAR B.E.,
Licenced Building Surveyor Gr-I
No.: 37, Vijayalakshmi Nagar,
North Vinayagapuram, Saravananpatti,
Coimbatore-641 035.
LBS No.: 0022/2018 Grade-I
Regd Engineer