

PP

APPROVAL RECORD

Planning Permission

Namakkal

Coimbatore district, Tamil Nadu

APPROVAL TYPE


Building Plan

ISSUING AUTHORITY

DTCP

The approval as the planning authority issued it, reproduced in full behind this page.

An approval speaks to what was sanctioned, not to what was built. Completion is a separate record.

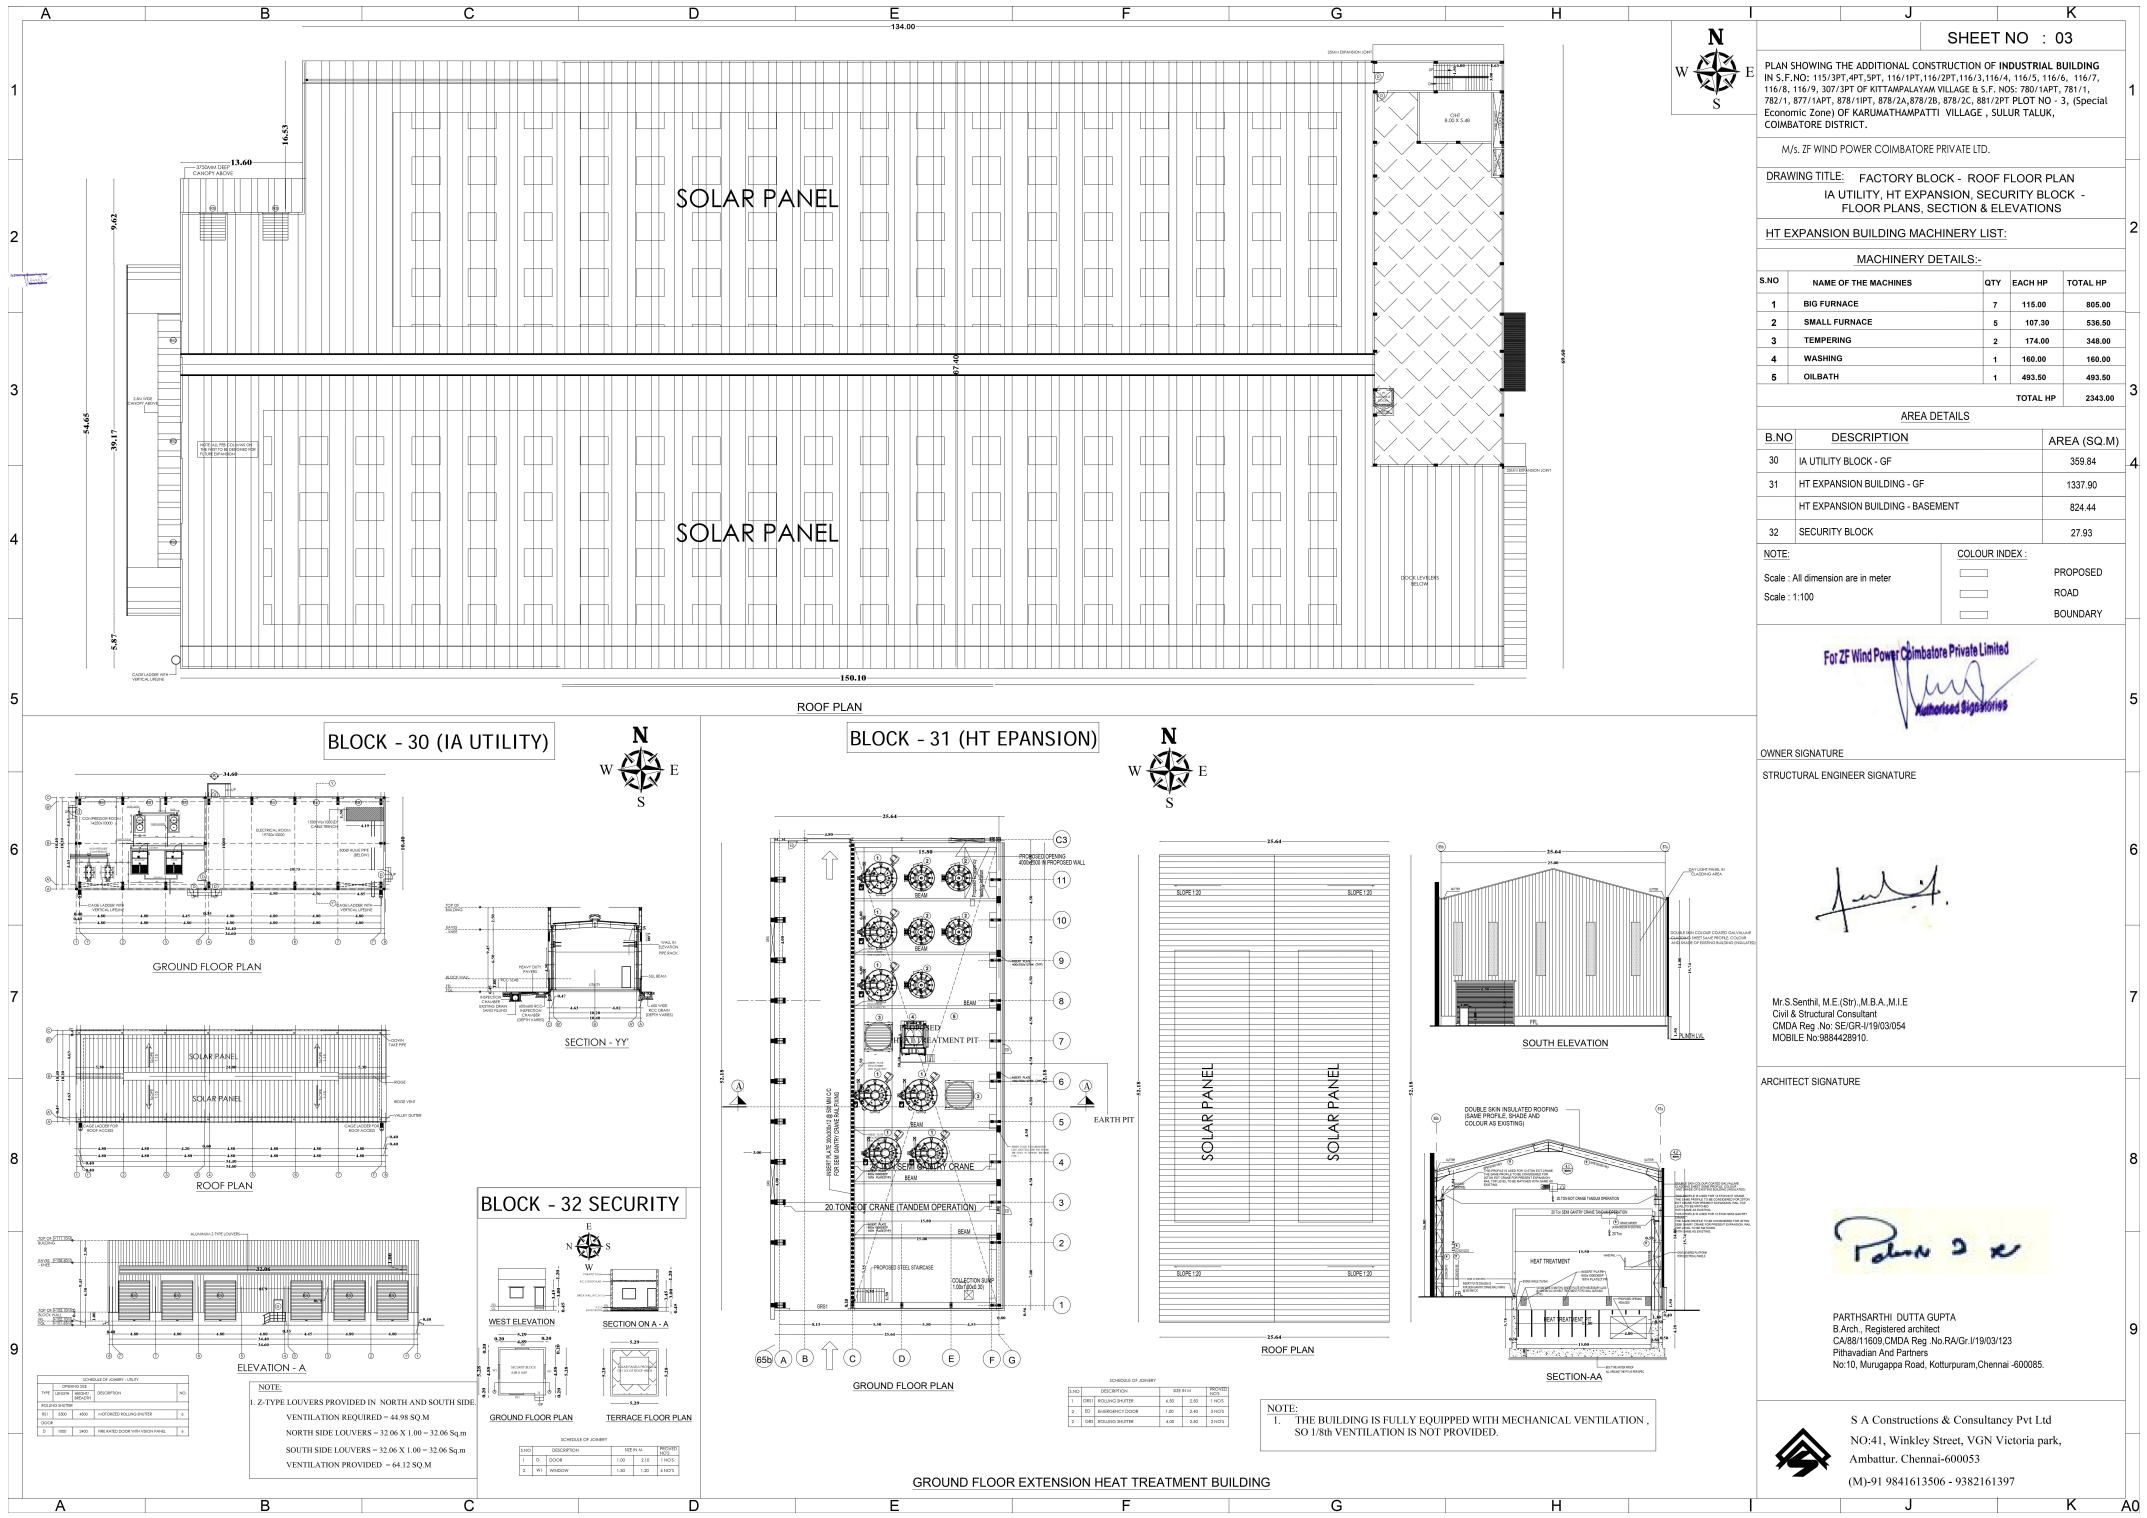

SHEET NO : 03

PLAN SHOWING THE ADDITIONAL CONSTRUCTION OF INDUSTRIAL BUILDING
IN S.F. NO: 115/3PT, 4PT, 5PT, 116/1PT, 116/2PT, 116/3, 116/4, 116/5, 116/6, 116/7,
116/8, 116/9, 307/3PT OF KITTAMPALAYAM VILLAGE & S.F. NO: 780/1APT, 781/1,
782/1, 877/1APT, 878/1PT, 878/2A, 878/2B, 878/2C, 881/2PT PLOT NO - 3, (Special
Economic Zone) OF KARUWATHAMPATTI VILLAGE, SULLUR TALUK,
COIMBATORE DISTRICT.

M/S. ZF WIND POWER COIMBATORE PRIVATE LTD.

DRAWING TITLE: FACTORY BLOCK - ROOF FLOOR PLAN
IA UTILITY, HT EXPANSION, SECURITY BLOCK -
FLOOR PLANS, SECTION & ELEVATIONS

HT EXPANSION BUILDING MACHINERY LIST:

MACHINERY DETAILS:-				
S.NO	NAME OF THE MACHINES	QTY	EACH HP	TOTAL HP
1	BIG FURNACE	7	115.00	805.00
2	SMALL FURNACE	5	107.30	536.50
3	TEMPERING	2	174.00	348.00
4	WASHING	1	160.00	160.00
5	OILBATH	1	493.50	493.50
			TOTAL HP	2343.00

AREA DETAILS		
B.NO	DESCRIPTION	AREA (SQ.M)
30	IA UTILITY BLOCK - GF	359.84
31	HT EXPANSION BUILDING - GF	1337.90
	HT EXPANSION BUILDING - BASEMENT	824.44
32	SECURITY BLOCK	27.93

NOTE:
Scale : All dimension are in meter
Scale : 1:100

CLOUR INDEX:
☐ PROPOSED
☐ ROAD
☐ BOUNDARY

For ZF Wind Power Coimbatore Private Limited
Authorized Signatures

OWNER SIGNATURE

STRUCTURAL ENGINEER SIGNATURE

Signature


Mr S. Senthil, M.E (Str), M.B.A, M.I.E
Civil & Structural Consultant
CMDA Reg. No: SE/GR/19/03/054
MOBILE No:9884428910.

ARCHITECT SIGNATURE

Signature

PARTHABHATHI DUTTA GUPTA
B.Arch., Registered architect
CA/88/1605 CMDA Reg. No.RA/Gr.1/19/03/123
Pithavadi And Partners
No-10, Murugappa Road, Kotturpuram, Chennai - 600085.

S A Constructions & Consultancy Pvt Ltd
NO-41, Winkley Street, VGN Victoria park,
Ambattur, Chennai-600053
(M)-91 9841613506 - 9382161397

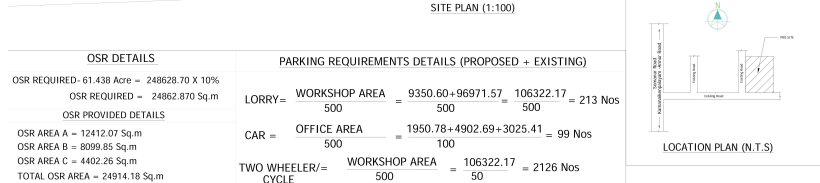

Total HP				
R.NO.	Description	HP	S.NO.	Machine Name
I	Quality Control	632.00	1	Testing-1
II	Heat Treatment	14536.00	2	Testing-2
III	Assembly	1139.36	3	Testing-3
IV	Gears	6191.54	4	ELB Surface Grinding
V	Ware Houses & Ship Conveyors	1606.00	5	Oil Land
VI	Casting Area	1182.00	6	Washing Machine
VII	Ring Wheels	2182.00		
VIII	Testing Area	36160.00		
	Total HP	64284.90		



Treat - 300


Riser - 150



WIDTH - 0.56 L

THICK - 0.304

RISE - 0.152

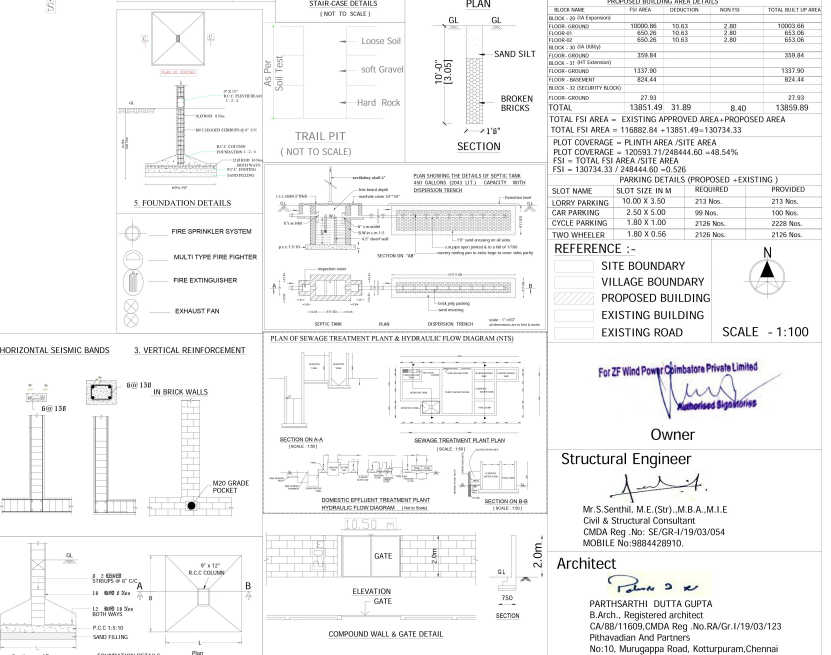[illegible]

Eight ways to know a piece of land before you pay for it.

This report covers one part of the picture. These cover the rest, drawn from the same government records, for any property in Tamil Nadu.

LandLens One

Ask anything about a property and get an answer grounded in live government records, with the sources shown.

[/landlens/one](#)



Verify My Land

Every record check run on one property and returned as a single report.

[/landlens/verify-my-land](#)



Legal Opinion

An advocate's written opinion on the title, built on the records we pull for it.

[/landlens](#)



One Map

Every layer on one map: the parcel, its boundary, zoning, water bodies and what sits around it.

[/landlens/one/map](#)



PriceMap

What land actually changed hands for around this plot, taken from the registered deeds.

[/landlens/pricemap](#)



Build Scope

What you are allowed to build here: floor space, height, coverage and setbacks.

[/landlens/build-scope](#)



Property Tracker

Watch a property and hear about it when something new is registered against it.

[/landlens/property-tracker](#)



Deal Room

Run the transaction in one place: documents, stamping, signatures and the parties.

[/landlens/deal-room](#)



Twenty-four checks you can run yourself, at no cost.

Records and verification

The registers themselves, read for you.

Encumbrance Certificate

Patta and Chitta

Field Measurement Sketch

EC Analyzer

Bank charge check

Court case search

Seller background check

Approval check by survey

Value and duty

What it is worth and what it costs to register.

Guideline value by street

Guideline value by survey

Stamp duty and registration fees

Capital gains

Floor space index

Area unit converter

Zoning and land use

What the plan says can happen on this land.

Land use zone finder

CMDA land use check

Coastal regulation zone

Master plan check

Water bodies finder

Airport height clearance

Registers and directories

Who holds it, and which office keeps the record.

Find your registering office

Temple property check

Waqf property check

RERA register



Every free tool
/tools



Services we run
for you
/services



The LandLens
suite
/landlens/one



Every claim in this document traces back to a government record.

Legal opinions, due diligence and title verification

Building plan, layout and sub-division approvals

Completion and occupancy certificates, regularisation

Escrow, negotiation and NRI property management

Land survey, soil testing, architecture and construction

Verified RealEstate
3/350/2 Mettukuppam,
OMR Thoraipakkam,
Chennai 600 097, India
hello@verified.realestate
+91 9996 12 9996

Prepared from the registers named on the page each finding sits on. Where a register could not be read, this document says so in its place rather than leaving the gap to be read as a clean result.

