PP APPROVAL RECORD

Planning Permission

Namakkal

Coimbatore district, Tamil Nadu

APPROVAL TYPE
Building Plan

ISSUING AUTHORITY
DTCP

The approval as the planning authority issued it, reproduced in full behind this page.

An approval speaks to what was sanctioned, not to what was built. Completion is a separate record.


Verified RealEstate™

3/350/2 Mettukuppam,
OMR Thoraipakkam,
Chennai 600 097, India

hello@verified.realestate

+91 9996 12 9996


verified.realestate

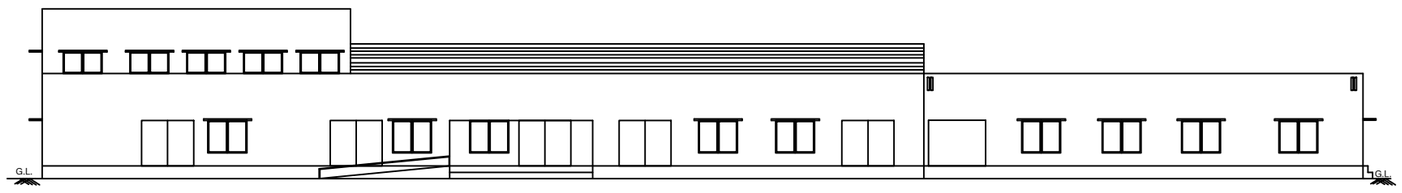

ELEVATION

SECTION ON - "AA"

ONLINE APPLICATION No.	: SWP/BPA/090629/2024
PLANNING PERMISSION No.	: 11/2024
ம. வ/ (கே.க.ம.ஐ)	: 68/2024

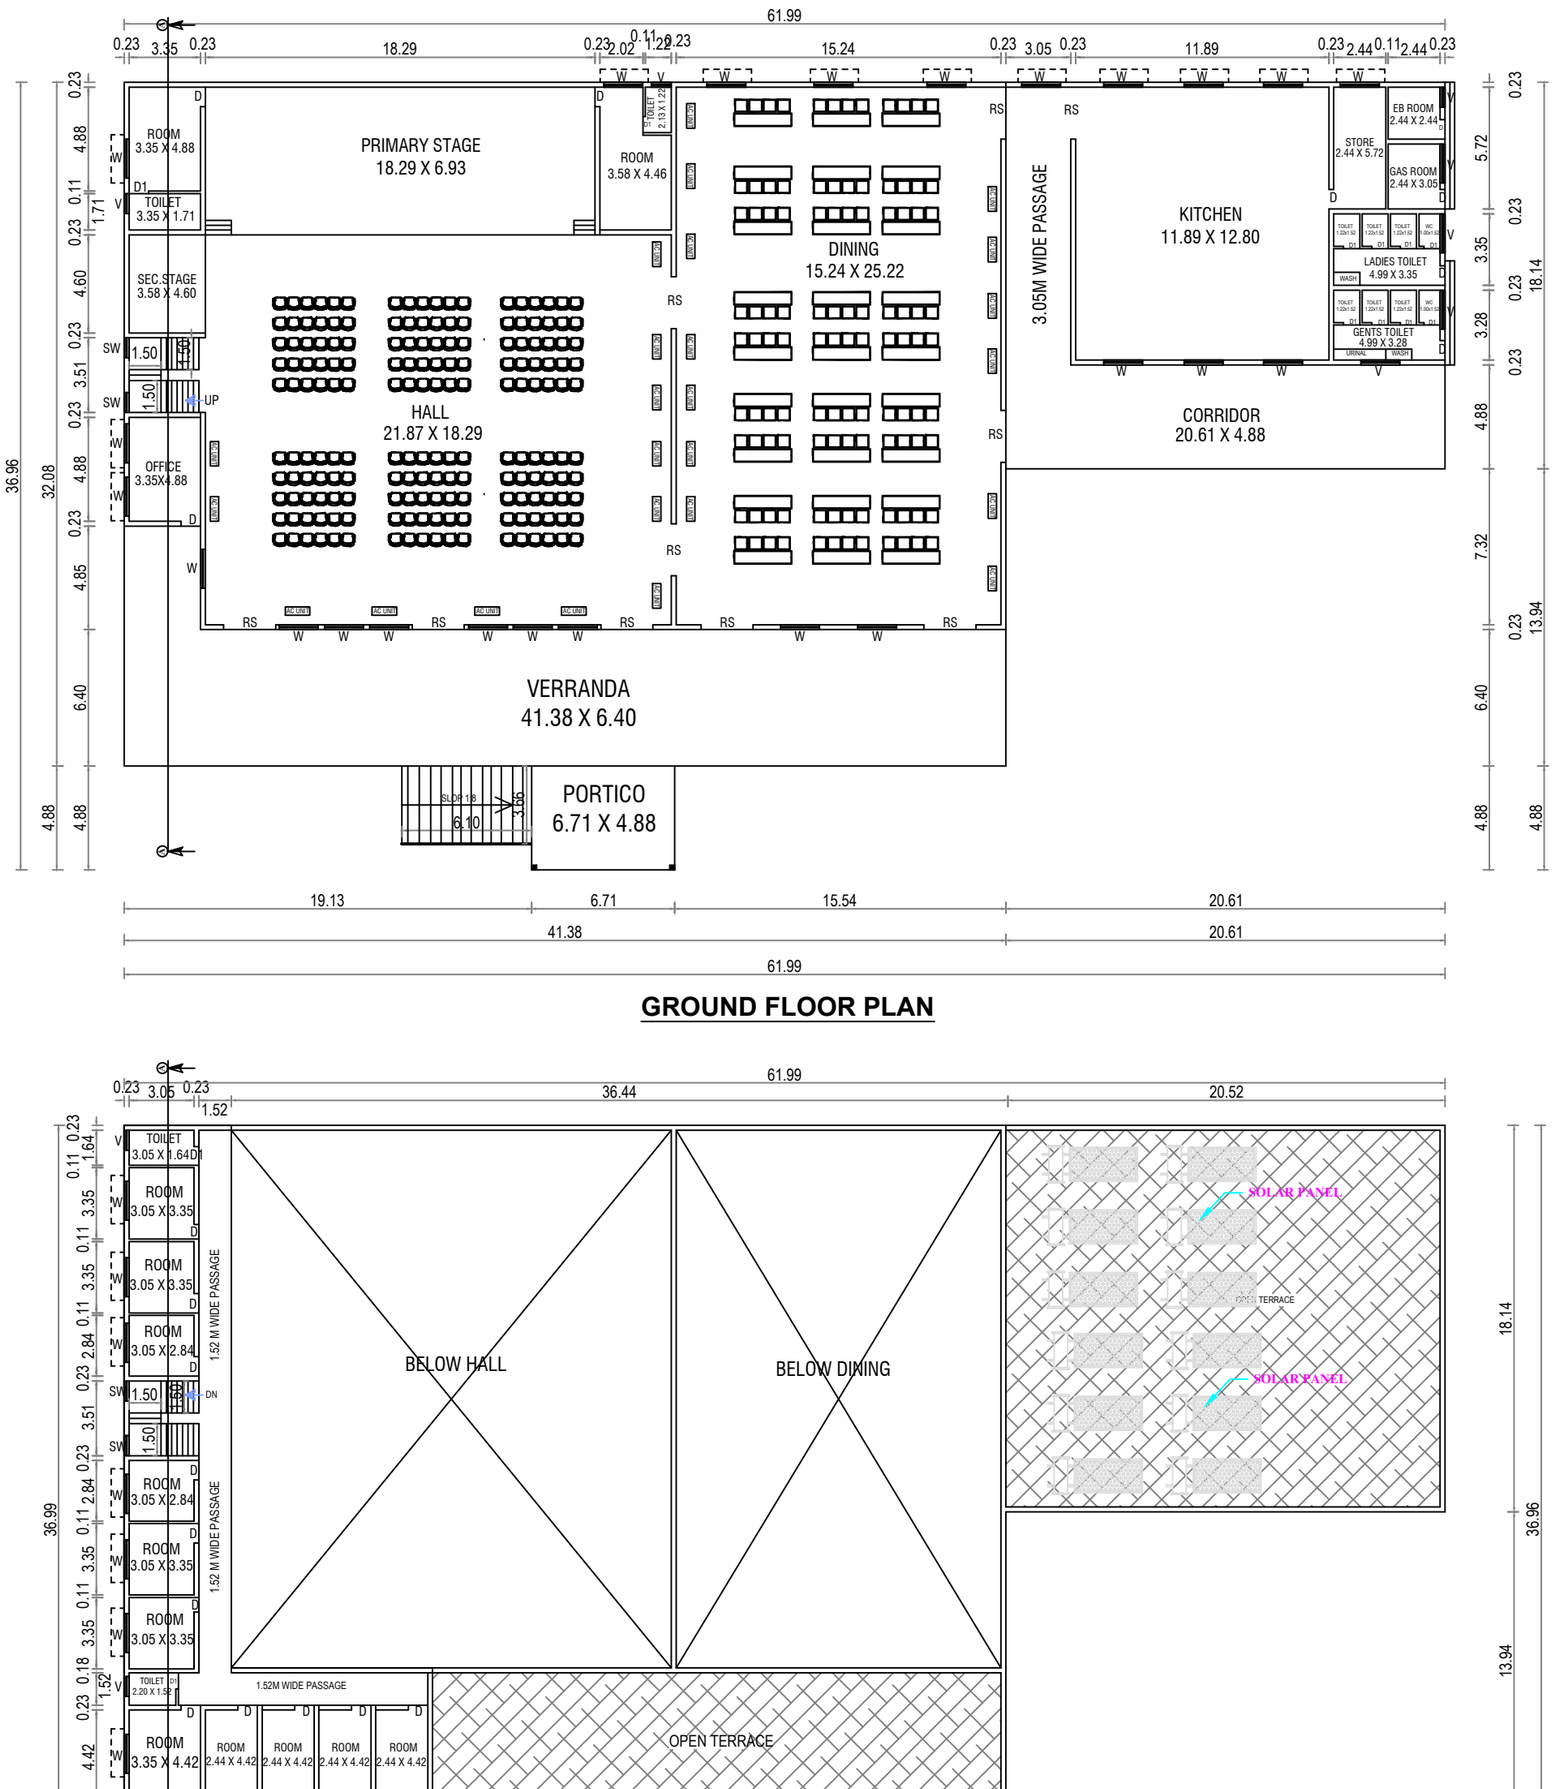

GROUND FLOOR PLAN

FIRST FLOOR PLAN

Plan Showing the Proposed Construction Of RCC & G.I Sheet Kalyanamandabam Building In S.F.No.118/3B & 119/1B1 ,Bellathi Village, Mettupalayam Taluk, Coimbatore District.

REFERENCE

Site Boundary

Proposed Building

Existing Road

W S N E

SCALE : 1" = 8'0"

SITE AREA DETAILS		Sq.M.
SITE AREA	(AS PER DOCUMENT)	6501.00
SITE AREA	(AS PER PATTA)	6501.00
SITE AREA	(AS PER SITE)	6673.46

AREA DETAILS	FSI Area (IN SQM)	Non FSI Area (IN SQM)	Total Builtup Area (IN SQM)
GROUND FLOOR AREA			
RCC ROOF AREA	803.48	-	803.48
GI SHEET AREA	930.40	-	930.40
FIRST FLOOR AREA			
RCC ROOF AREA	223.96	-	223.96
TOATL AREA	1957.86	-	1957.86

FLOOR SPACE INDEX = 1957.86 / 6501.00 = 0.30 <= 2.0

PC = 1733.88 / 6501.00 X 100 = 26.67%

TOTAL HEIGHT OF THE BUILDING = 6.93m

JOINERY DETAILS		METER
RS	DOOR	1.83 x 2.13
D	DOOR	0.91 x 2.13
D1	DOOR	0.75 x 2.13
W	WINDOW	1.83 x 1.52
V	VENTILATOR	0.91 x 0.91

Er. K. KANAGARAJ, D.C.E., REGISTERED ENGINEER CLPA/RE/GR-III/15/05/0137 M. Kumaran Nagar, Ganapathy (P.O) Coimbatore - 641 006. Cell : 98422 03377, 72002 53377.


REGISTERED ENGINEER

A.S. VENGATESH, ME., Reg. No: CLPA/SE/08.02/18/03/003 #6, Thirumalai Gardan, S.M. Palayam, G.N.Mills., CBE-29,Ph: 98430 49298

REG. STRUCTURAL ENGINEER


Dhanabagyam

APPLICANT

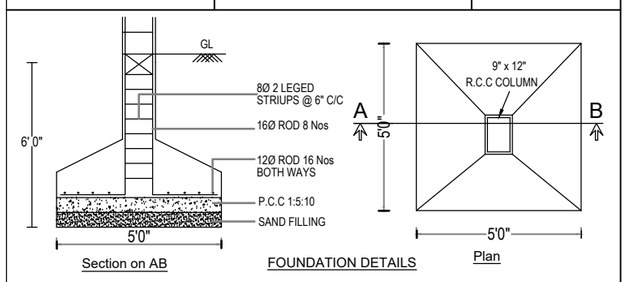


Section on AB — FOUNDATION DETAILS — Plan


4. VERTICAL REINFORCEMENT AT JAMBS OF OPENINGS

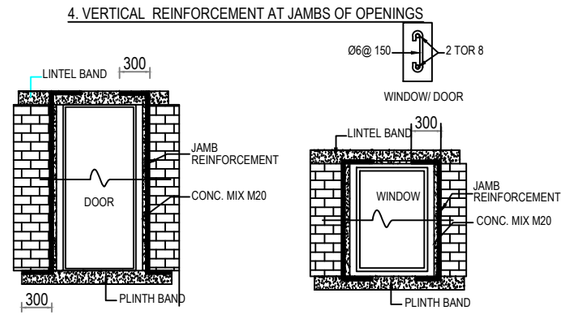



2. HORIZONTAL SEISMIC BANDS — 3. VERTICAL REINFORCEMENT

ONLINE APPLICATION No.	: SWP/BPA/090629/2024
PLANNING PERMISSION No.	: 11/2024
ம. வ/ (கோ.ம)	: 68/2024

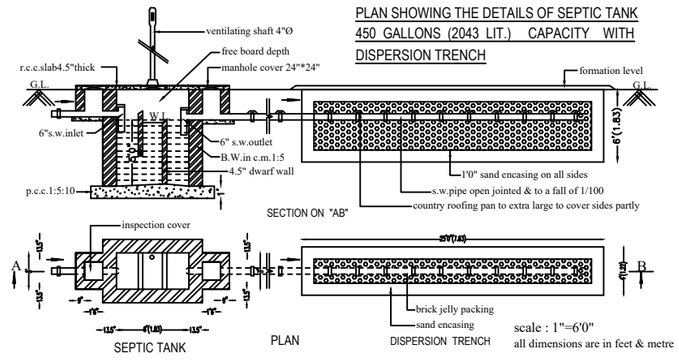

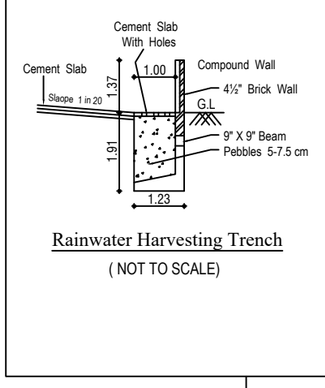

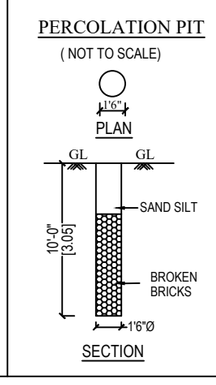

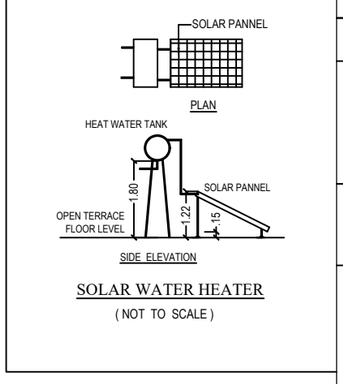

SITE PLAN

SHEET
1/2

Plan Showing the Proposed Construction Of RCC & G.I Sheet Kalyanamandabam Building In S.F.No.118/3B & 119/1B1 ,Bellathi Village, Mettupalayam Taluk, Coimbatore District.

REFERENCE

Site Boundary

Proposed Building

Existing Road

N W E S

SCALE : 1" = 8'0"

SITE AREA DETAILS	Sq.M.
SITE AREA (AS PER DOCUMENT)	6501.00
SITE AREA (AS PER PATTA)	6501.00
SITE AREA (AS PER SITE)	6673.46

AREA DETAILS	FSI Area (IN SQM)	Non FSI Area (IN SQM)	Total Builtup Area (IN SQM)
GROUND FLOOR AREA			
RCC ROOF AREA	803.48	-	803.48
GI SHEET AREA	930.40	-	930.40
FIRST FLOOR AREA			
RCC ROOF AREA	223.96	-	223.96
TOATL AREA	1957.86	-	1957.86

FLOOR SPACE INDEX = 1957.86 / 6501.00 = 0.30 <= 2.0

PC = 1733.88 / 6501.00 x 100 = 26.67%

TOTAL HEIGHT OF THE BUILDING = 6.93m

PARKING CALCULATION:-

No.of Car Parking Required : TOTAL AREA OF BUILDING / 50

: 1957.86 Sqm / 50.0 Sqm = 39.15

No.of Car Parking Required : TOTAL AREA OF BUILDING / 50

: 1957.86 Sqm / 50.0 Sqm = 39.15

PARKING DETAIL	REQUIRED	PROVIDED
CAR PARKING	40 Nos	43 Nos
DISABLE PARKING	-	01 Nos
TWO WHELLER PARKING	40 Nos	46 Nos

Dhanabaggam

APPLICANT

A.S. VENGATESH, ME.,
Reg. No: CLPA/SE/GR-II/19/03/003
#6, Thirumalai Garden,
S.M. Palayam, G.N.Mills.,
CBE-29,Ph: 98430 49298

REGISTERED STRUCTURAL ENGINEER

Er. K. KANAGARAJ, D.C.E.,
REGISTERED ENGINEER
CLPA/RE/GR-III/19/05/037
M. Kumaran Nagar, Ganapathy (P.O)
Coimbatore - 641 006.
Cell : 98422 03377, 72002 53377.

REGISTERED ENGINEER

THE LANDLENS SUITE

Eight ways to know a piece of land before you pay for it.

This report covers one part of the picture. These cover the rest, drawn from the same government records, for any property in Tamil Nadu.

LandLens One
Ask anything about a property and get an answer grounded in live government records, with the sources shown.
/landlens/one

Verify My Land
Every record check run on one property and returned as a single report.
/landlens/verify-my-land

Legal Opinion
An advocate's written opinion on the title, built on the records we pull for it.
/landlens

One Map
Every layer on one map: the parcel, its boundary, zoning, water bodies and what sits around it.
/landlens/one/map

PriceMap
What land actually changed hands for around this plot, taken from the registered deeds.
/landlens/pricemap

Build Scope
What you are allowed to build here: floor space, height, coverage and setbacks.
/landlens/build-scope

Property Tracker
Watch a property and hear about it when something new is registered against it.
/landlens/property-tracker

Deal Room
Run the transaction in one place: documents, stamping, signatures and the parties.
/landlens/deal-room

FREE TOOLS · NO ACCOUNT NEEDED

Twenty-four checks you can run yourself, at no cost.

Records and verification

The registers themselves, read for you.

- Encumbrance Certificate
- Patta and Chitta
- Field Measurement Sketch
- EC Analyzer
- Bank charge check
- Court case search
- Seller background check
- Approval check by survey

Value and duty

What it is worth and what it costs to register.

- Guideline value by street
- Guideline value by survey
- Stamp duty and registration fees
- Capital gains
- Floor space index
- Area unit converter

Zoning and land use

What the plan says can happen on this land.

- Land use zone finder
- CMDA land use check
- Coastal regulation zone
- Master plan check
- Water bodies finder
- Airport height clearance

Registers and directories

Who holds it, and which office keeps the record.

- Find your registering office
- Temple property check
- Waqf property check
- RERA register

Every free tool
/tools

Services we run for you
/services

The LandLens suite
/landlens/one

Verified RealEstate™

Every claim in this document traces back to a government record.

- Legal opinions, due diligence and title verification
- Building plan, layout and sub-division approvals
- Completion and occupancy certificates, regularisation
- Escrow, negotiation and NRI property management
- Land survey, soil testing, architecture and construction

Verified RealEstate
3/350/2 Mettukuppam,
OMR Thoraipakkam,
Chennai 600 097, India
hello@verified.realestate
+91 9996 12 9996

Prepared from the registers named on the page each finding sits on. Where a register could not be read, this document says so in its place rather than leaving the gap to be read as a clean result.