

PP

APPROVAL RECORD

Planning Permission


Perambalur
Coimbatore district, Tamil Nadu

APPROVAL TYPE
Building Plan


ISSUING AUTHORITY
DTCP

The approval as the planning authority issued it, reproduced in full behind this page.

An approval speaks to what was sanctioned, not to what was built. Completion is a separate record.

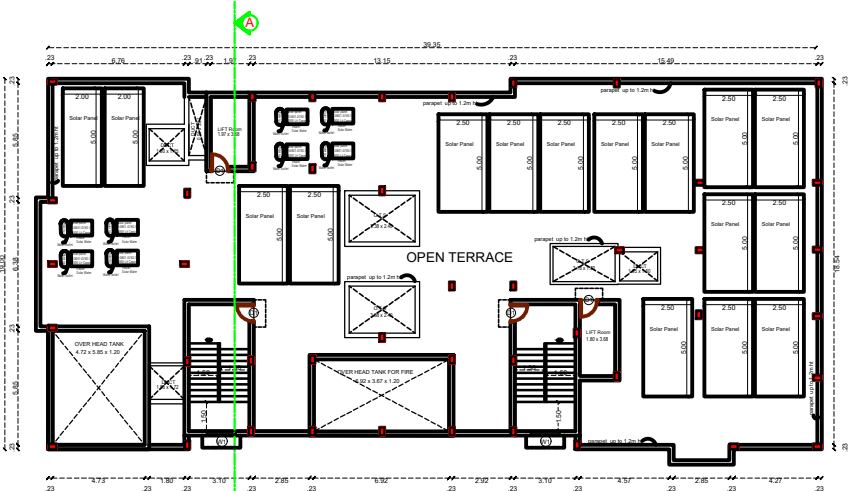


Terrace Floor Plan

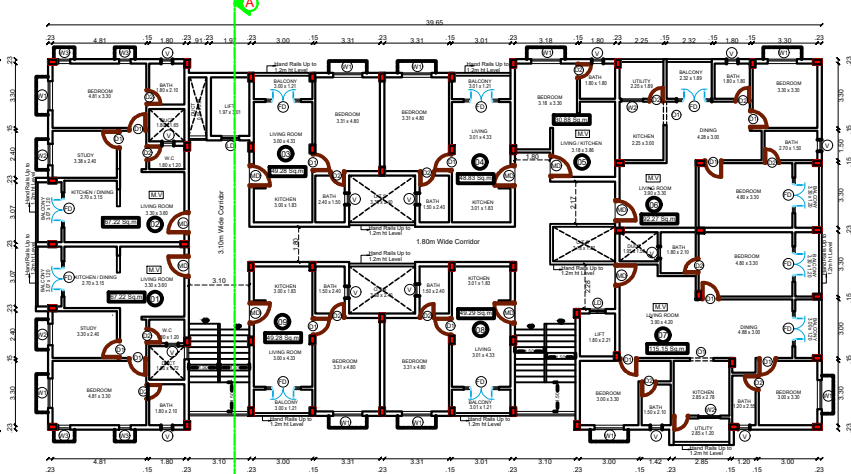


Typical Floor Plan (First Floor to Fifth Floor)

Online Application = SWP/BPA/134939/2024
LP/CLPA No = 127 /2024
Planning Permission No = 147 /2024

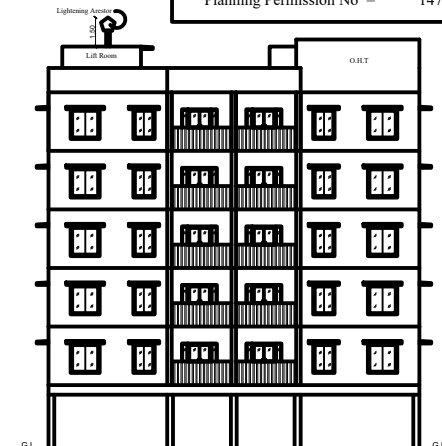

WEST SIDE ELEVATION

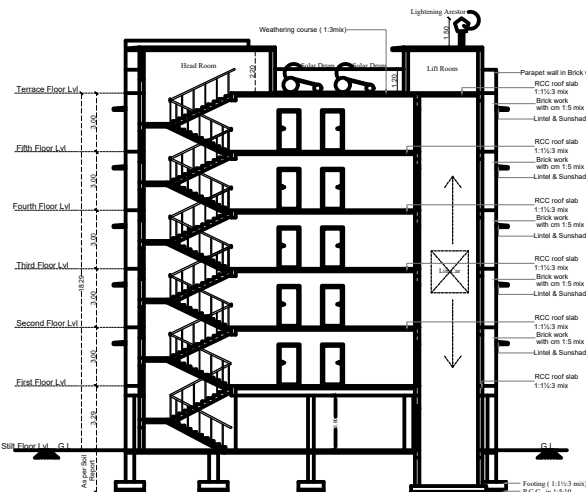

SECTION-AA

Sheet No: 02/02

PLAN SHOWING THE PROPOSED RESIDENTIAL APARTMENT
BUILDING STILT, FIRST, SECOND, THIRD, FOURTH & FIFTH FLOOR IN
S.F.NO: 533/3B OF KALIKKANAIKEN PALAYAM VILLAGE, PERUR
TALUK, COIMBATORE.

APPLICANT NAME:

M/s.BRINDAVAN DEVELOPERS


Scale: 1:100 All dimensions are in metre

Area Details	F.S.I AREA (sqm)	NON F.S.I AREA (sqm)
Area of the First Floor	700.24	--
Area of the Second Floor	700.24	--
Area of the Third Floor	700.24	--
Area of the Fourth Floor	700.24	--
Area of the Fifth Floor	700.24	--
Area of the Terrace Floor	--	67.79
Total	3501.20	67.79
	3568.99	

JOINERY'S DETAILS		INDIVIDUAL FLAT AREA	
Description of works	In Meter	Floor.	Typical Floor
MD- Main Door	1.10 x 2.13	SL.NO	FLAT NOS
D 1 - Door	0.90 x 2.13	01	01
D 2 - Door	0.75 x 2.13	02	02
FD-French Door	1.80 x 2.13	03	03
W1 - Window	1.50 x 1.52	04	04
W2 - Window	1.10 x 1.52	05	05
W3 - Window	0.60 x 1.52	06	06
V - Ventilator	0.60 x 0.91	07	07
LD - Lift Door	0.90 x 2.13	08	08
O1 - Open	1.20 x 2.13	09	09
		COMMON AREA	130.75
		TOTAL	700.24

Slab	120
Beam	30
Column	15

STAIRCASE DETAILS :

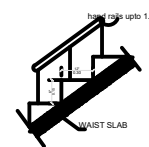

P.Parthiban
Surveyor / ASST Draughtsman

U.Bharathi
Draughtsman Grade III

Signature
Dr. N. BALASUNDARAM, M.E., Ph.D
Construction Engineer
Reg.No LPA/CE/19/04/052
356, Nanjundapuram Road,
Near Shree Pathy Nagar
Coimbatore - 641 036. Ph. 94421 30186

Geotech. Engineer

Signature
Dr. N. BALASUNDARAM, M.E., Ph.D
Construction Engineer
Reg.No LPA/CE/19/04/052
356, Nanjundapuram Road,
Near Shree Pathy Nagar
Coimbatore - 641 036. Ph. 94421 30186

Construction Engineer

Signature
E.V. JOHNPAL, B.Tech., (Struct), PWD A.M.I.E.
Approved Civil & Structural Engineer,
LPA/SE/GR-1 19/04/032, LBS GR-1/032/
Contact No.: 99 52 60 65 49

Structural Engineer


Signature
P.KATHIRAVAN, B.Arch, M.Tech., P.E.,
REGISTERED ARCHITECT,
CA / 2004 / 23 / 551
S K ASSOCIATES
23, 1st Floor, Vinayagar Kovil Str-t,
Krishnasamy Nagar, Coimbatore-641043.
Ph: 9422-497095

Engineer (or) Architect

For M/s.BRINDAVAN DEVELOPERS

Signature
PARTNERS

Applicant

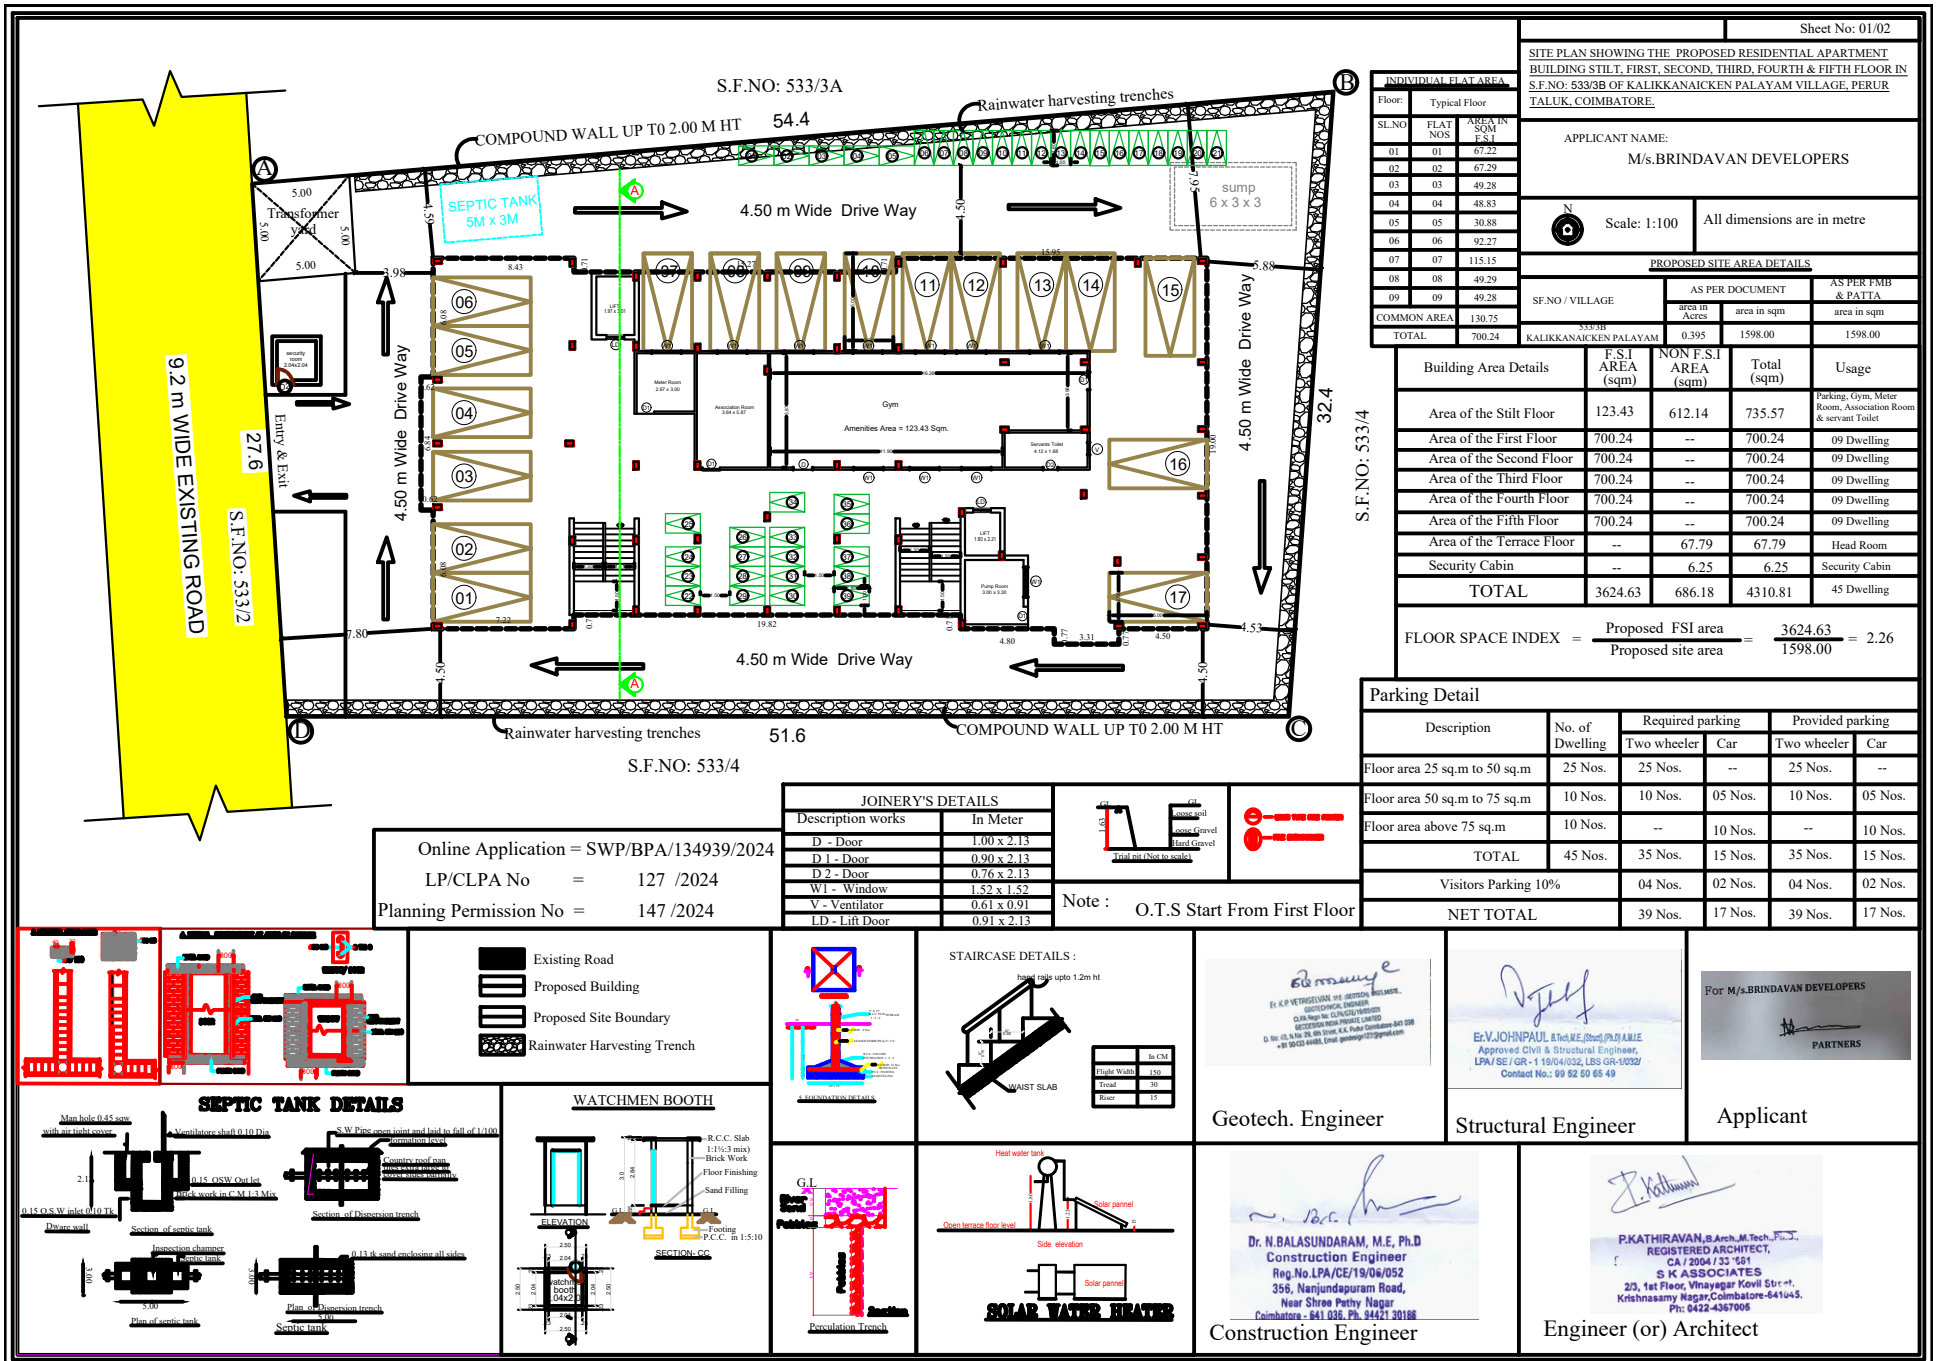

Eight ways to know a piece of land before you pay for it.

This report covers one part of the picture. These cover the rest, drawn from the same government records, for any property in Tamil Nadu.

LandLens One

Ask anything about a property and get an answer grounded in live government records, with the sources shown.

[/landlens/one](#)



Verify My Land

Every record check run on one property and returned as a single report.

[/landlens/verify-my-land](#)



Legal Opinion

An advocate's written opinion on the title, built on the records we pull for it.

[/landlens](#)



One Map

Every layer on one map: the parcel, its boundary, zoning, water bodies and what sits around it.

[/landlens/one/map](#)



PriceMap

What land actually changed hands for around this plot, taken from the registered deeds.

[/landlens/pricemap](#)



Build Scope

What you are allowed to build here: floor space, height, coverage and setbacks.

[/landlens/build-scope](#)



Property Tracker

Watch a property and hear about it when something new is registered against it.

[/landlens/property-tracker](#)



Deal Room

Run the transaction in one place: documents, stamping, signatures and the parties.

[/landlens/deal-room](#)



Twenty-four checks you can run yourself, at no cost.

Records and verification

The registers themselves, read for you.

Encumbrance Certificate

Patta and Chitta

Field Measurement Sketch

EC Analyzer

Bank charge check

Court case search

Seller background check

Approval check by survey

Zoning and land use

What the plan says can happen on this land.

Land use zone finder

CMDA land use check

Coastal regulation zone

Master plan check

Water bodies finder

Airport height clearance

Value and duty

What it is worth and what it costs to register.

Guideline value by street

Guideline value by survey

Stamp duty and registration fees

Capital gains

Floor space index

Area unit converter

Registers and directories

Who holds it, and which office keeps the record.

Find your registering office

Temple property check

Waqf property check

RERA register



Every free tool
/tools



Services we run
for you
/services



The LandLens
suite
/landlens/one



Every claim in this document traces back to a government record.

Legal opinions, due diligence and title verification

Building plan, layout and sub-division approvals

Completion and occupancy certificates, regularisation

Escrow, negotiation and NRI property management

Land survey, soil testing, architecture and construction

Verified RealEstate
3/350/2 Mettukuppam,
OMR Thoraipakkam,
Chennai 600 097, India
hello@verified.realestate
+91 9996 12 9996

Prepared from the registers named on the page each finding sits on. Where a register could not be read, this document says so in its place rather than leaving the gap to be read as a clean result.

