Verified RealEstate™

REFERENCE
94/2025/Arasur

ISSUED
29 January 2026

PP APPROVAL RECORD

Planning Permission

Coimbatore district, Tamil Nadu

APPROVAL TYPE
Building Plan

ISSUING AUTHORITY
Rural Panchayat

The approval as the planning authority issued it, reproduced in full behind this page.

An approval speaks to what was sanctioned, not to what was built. Completion is a separate record.


Verified RealEstate™
3/350/2 Mettukuppam,
OMR Thoraipakkam,
Chennai 600 097, India

hello@verified.realestate
+91 9996 12 9996
verified.realestate


DIGITALLY VERIFIED RECORD


ONLINE APPLICATION No.: SWP/BPA/178552/2024


B.P/DTCP No: 50 / 2025.

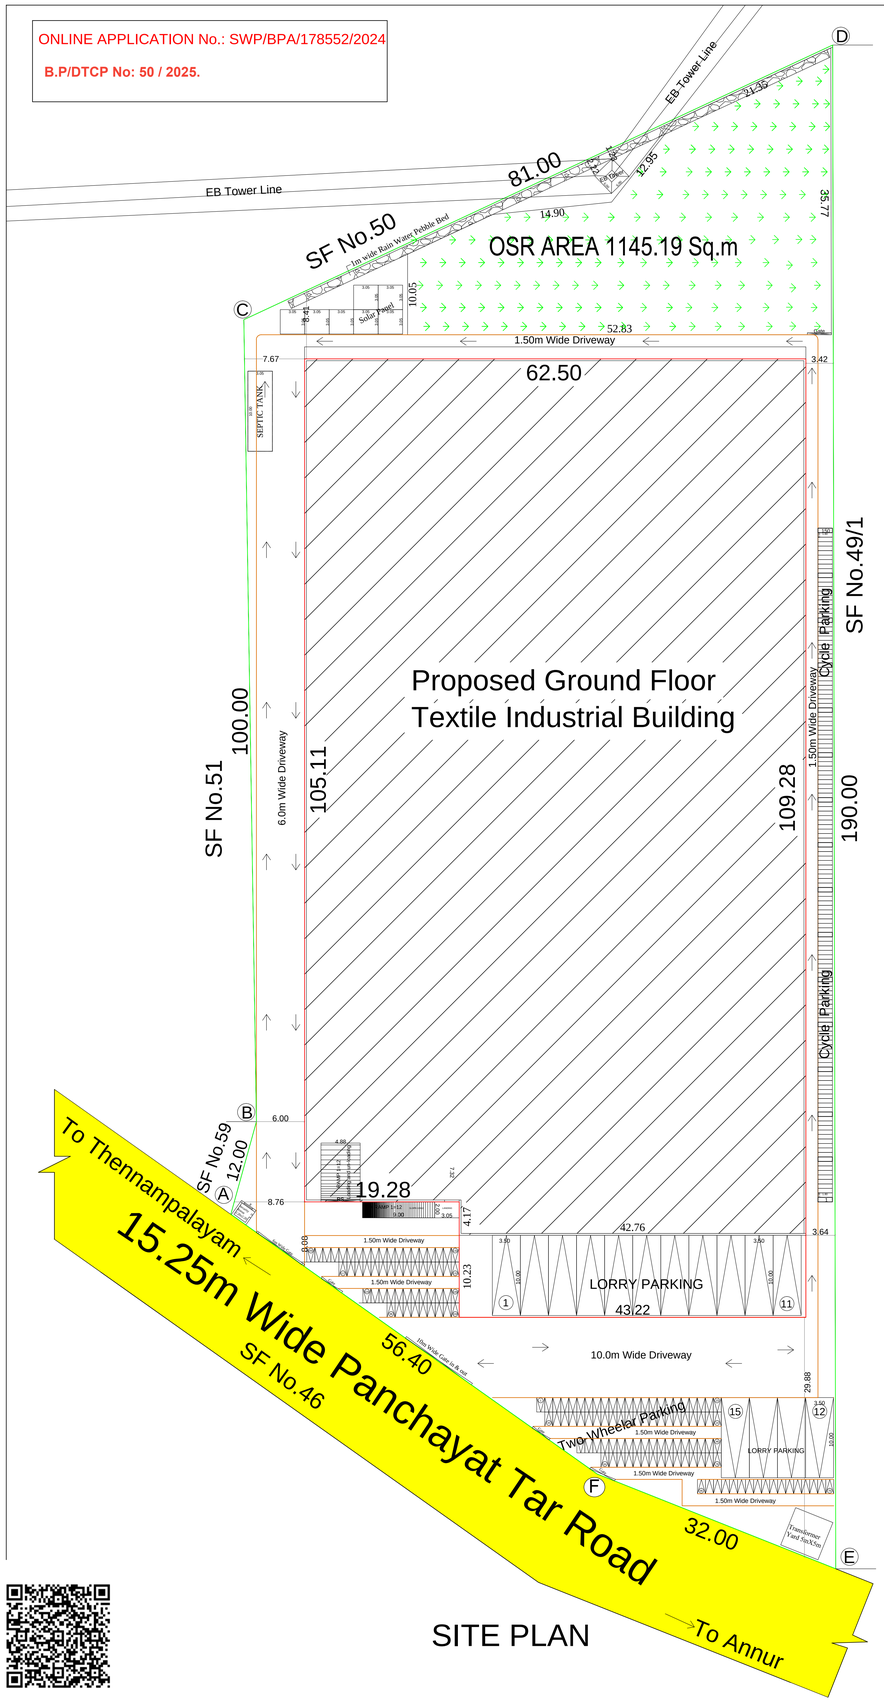



SITE PLAN

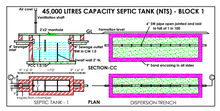


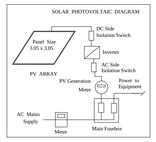

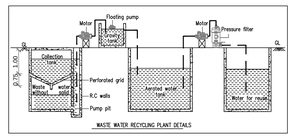

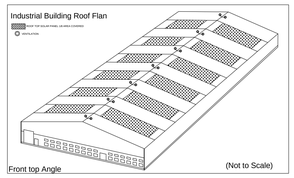


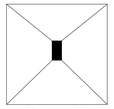

PLAN OF COLUMN FOUNDATION

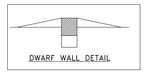





DETAILED PLAN

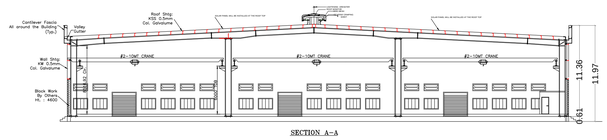

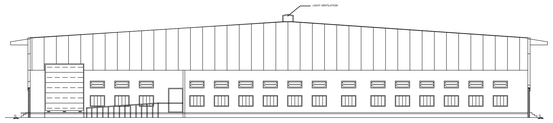

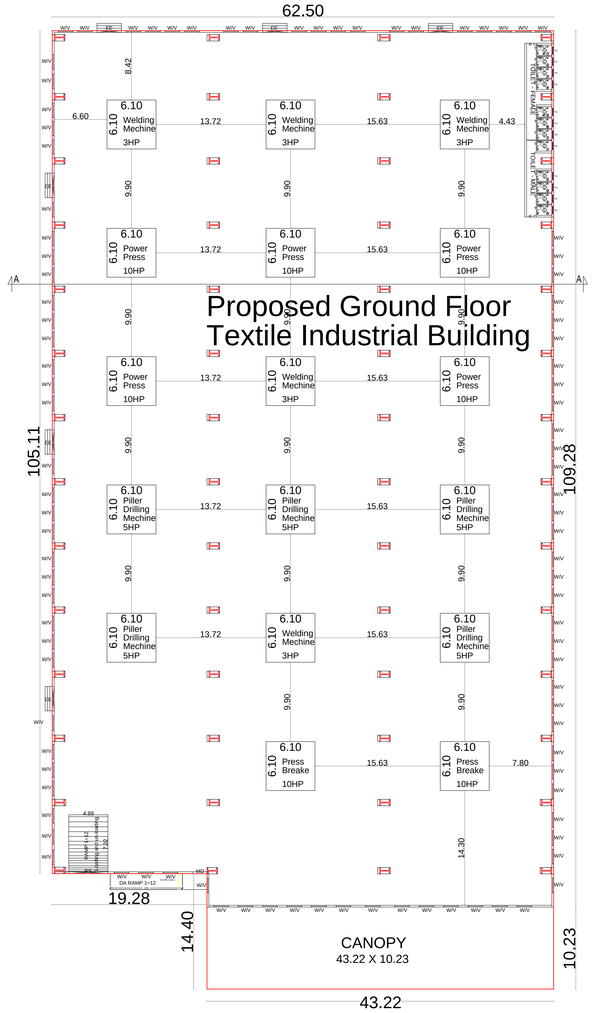

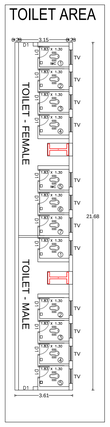

GROUND FLOOR

SITE CUM DETAILED PLAN SHOWING THE PROPOSED G.I. SHEET ROOFED INDUSTRIAL BUILDING IN S.F.No. 49/2 AT ARASUR VILLAGE & PANCHAYAT, SULUR TALUK, COIMBATORE.

INDUSTRIAL CATEGORY : ORANGE.
INDUSTRIAL TYPE : MANUFACTURING INDUSTRIES.
SERVICE TYPE : TEXTILE INDUSTRIAL.

Scale:- 1:100
All Dimensions are in "Meter"

N

SITE AREA DETAILS	SQ.M.	Acre
SITE AS PER DOCUMENT	11337.00	2.80
AS AT SITE AREA	11337.00	2.80
SITE AS PER FMB	11337.00	2.80

PROPOSED BUILDING - AREA DETAILS

BLOCK DETAILS	FSI AREA (SQ.MT)	NON - FSI AREA (SQ.MT)	BUILT - UP AREA (SQ.MT)
BLOCK 1 - GROUND FLOOR	7197.11	-	7197.11

FSI AREA DETAILS :

FSI AREA / SITE AREA = 7197.11 / 11337.00 = 0.64 (< 1.50)

OSR AREA :10% Required = 1133.70 Sq.m	PROVIDE 10.10% = 1145.19 Sq.m

MECHINERY DETAILS :-
Power Press : 10 HP X 5 = 50 HP
Welding Mechine : 3 HP X 5 = 15 HP
Piller Drilling Mechine : 5 HP X 5 = 25 HP
Press Breake : 10 HP X 2 = 20 HP
Hand Tools and Others : 40 HP X 1 = 40 HP
Total : 150 HP

WORKERS : 60 NOS
RAIN WATER PEBBLE BED PROVIDE IN WEST SIDE
SOLAR PANEL TO BE PROVIDE 1/8 AREA AT ROOF TOP LEVEL

PARKING SPACE DETAILS

PARKING TYPE	REQUIRED	PROVIDED
LORRY	15	15
TWO WHEELER	146	150
CYCLE PARKING	146	150
CAR PARKING	-	-

Notes :
- Solid Waste Infrasctructure
- Fire Extinguisher
- Multi Type Fire Fighter

COLOUR INDEX
- Site Boundary -
- Proposed Building -
- Approach Road -
- Drive way -

JOINERY DETAILS	IN M.
RS - ROLLING SHUTTER	4.88 X 6.71
EE - EMERGENCY EXIT	3.05 X 2.14
MD - DOOR	1.83 X 2.14
D - DOOR	1.00 X 2.14
D1 - DOOR	0.76 X 2.14
O - OPEN	0.92 X 2.14
W - WINDOW	1.83 X 1.37
V- LOUVER VENTILATOR	1.83 X 0.91
W1 - WINDOW	1.22 X 1.37
TV - TOILET VENTILATOR	1.22 X 0.91
MECHANICAL VENTILATOR ALSO PROVIDE	

APPLICANT NAME : G.RADHAKRISHNAN

APPLICANT

Er. THARANIPATHI. C
28, Bazar Street No.
Singanallur (PO), Coimbatore - 641 005.
Cell : 94420 69979
CRE.I.P.A/AE/IDP-II/10/04033

REGISTERED ENGINEER

D.P.MOHANKUMAR M.E.,GEOTECHNICS
GEOTECHNICAL ENGINEER
CLPA REGN.NO:CLPA/GTE/19/00004
SRI KRISHNA GEOTECH
44/5, Subramaniya Udaiyar Street
Telugupalayam,Coimbatore - 641 039
+919442078917,e-mail: mohan.civil@gmail.com

GEO-TECH ENGINEER

D.P.VASUDAIRAJ, B.Tech(Hons), AT, AIV, AIPE, AIPMSS
STRUCTURAL ENGINEER
Regd. No. CLPA/STE/20/00001
Registered Engineer For Corporation & LPA.
No. 35, Second Street, Kamaraja Nagar, Coimbatore - 641 025.
E-mail:vasudairaj@gmail.com, Web:www.vasudairaj.com
Phone:0422-2537124 (Hrs), 9894-222-410, 9952-222-410

STRUCTURAL ENGINEER

Er. V.S. VENGHATESHVARAN
Reg.No. Coimbatore LPA/CE/20/03/024
#178, Co-operative Colony, Vilankurichi,
Coimbatore-641 035. Cell:94891 50527
email: vsvenghateshvaran@gmail.com

CONSTRUCTION ENGINEER

THE LANDLENS SUITE

Eight ways to know a piece of land before you pay for it.

This report covers one part of the picture. These cover the rest, drawn from the same government records, for any property in Tamil Nadu.

LandLens One
Ask anything about a property and get an answer grounded in live government records, with the sources shown.
/landlens/one

Verify My Land
Every record check run on one property and returned as a single report.
/landlens/verify-my-land

Legal Opinion
An advocate's written opinion on the title, built on the records we pull for it.
/landlens

One Map
Every layer on one map: the parcel, its boundary, zoning, water bodies and what sits around it.
/landlens/one/map

PriceMap
What land actually changed hands for around this plot, taken from the registered deeds.
/landlens/pricemap

Build Scope
What you are allowed to build here: floor space, height, coverage and setbacks.
/landlens/build-scope

Property Tracker
Watch a property and hear about it when something new is registered against it.
/landlens/property-tracker

Deal Room
Run the transaction in one place: documents, stamping, signatures and the parties.
/landlens/deal-room

FREE TOOLS · NO ACCOUNT NEEDED

Twenty-four checks you can run yourself, at no cost.

Records and verification

The registers themselves, read for you.

- Encumbrance Certificate
- Patta and Chitta
- Field Measurement Sketch
- EC Analyzer
- Bank charge check
- Court case search
- Seller background check
- Approval check by survey

Value and duty

What it is worth and what it costs to register.

- Guideline value by street
- Guideline value by survey
- Stamp duty and registration fees
- Capital gains
- Floor space index
- Area unit converter

Zoning and land use

What the plan says can happen on this land.

- Land use zone finder
- CMDA land use check
- Coastal regulation zone
- Master plan check
- Water bodies finder
- Airport height clearance

Registers and directories

Who holds it, and which office keeps the record.

- Find your registering office
- Temple property check
- Waqf property check
- RERA register

Every free tool
/tools

Services we run for you
/services

The LandLens suite
/landlens/one

Verified RealEstate™

Every claim in this document traces back to a government record.

- Legal opinions, due diligence and title verification
- Building plan, layout and sub-division approvals
- Completion and occupancy certificates, regularisation
- Escrow, negotiation and NRI property management
- Land survey, soil testing, architecture and construction

Verified RealEstate
3/350/2 Mettukuppam,
OMR Thoraipakkam,
Chennai 600 097, India
hello@verified.realestate
+91 9996 12 9996

Prepared from the registers named on the page each finding sits on. Where a register could not be read, this document says so in its place rather than leaving the gap to be read as a clean result.