

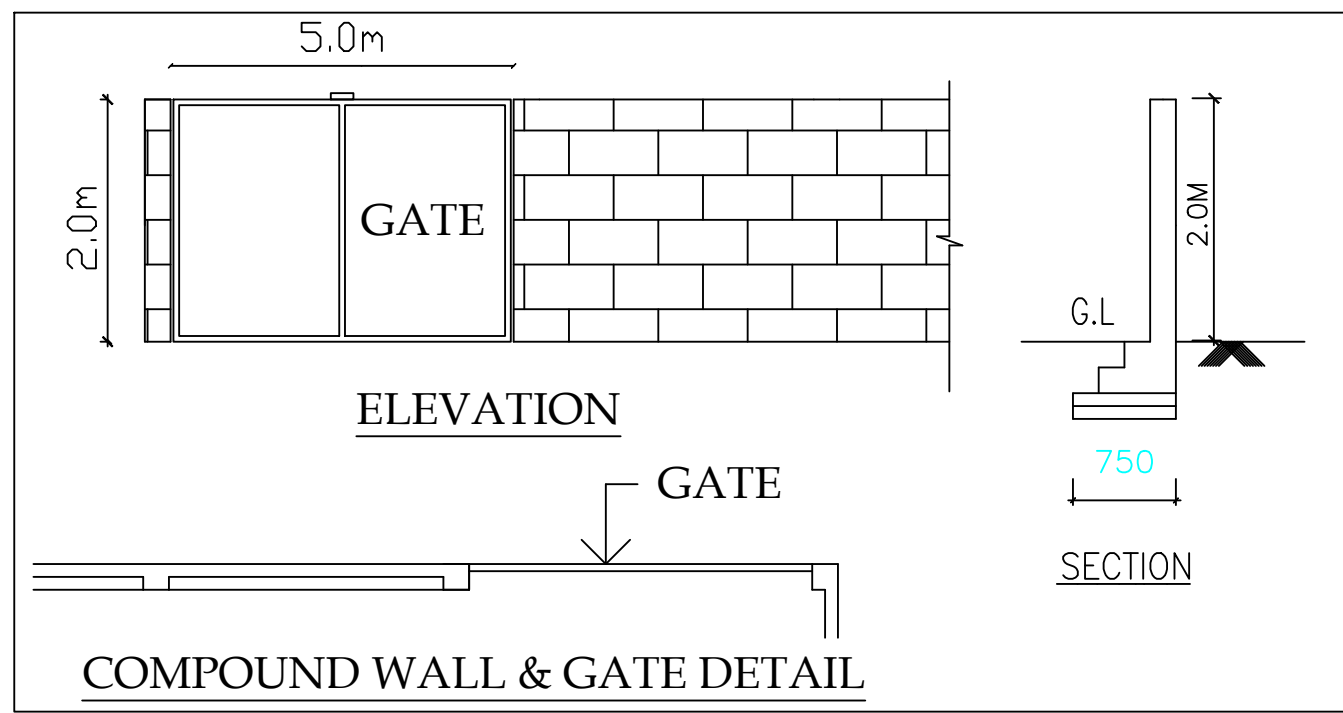
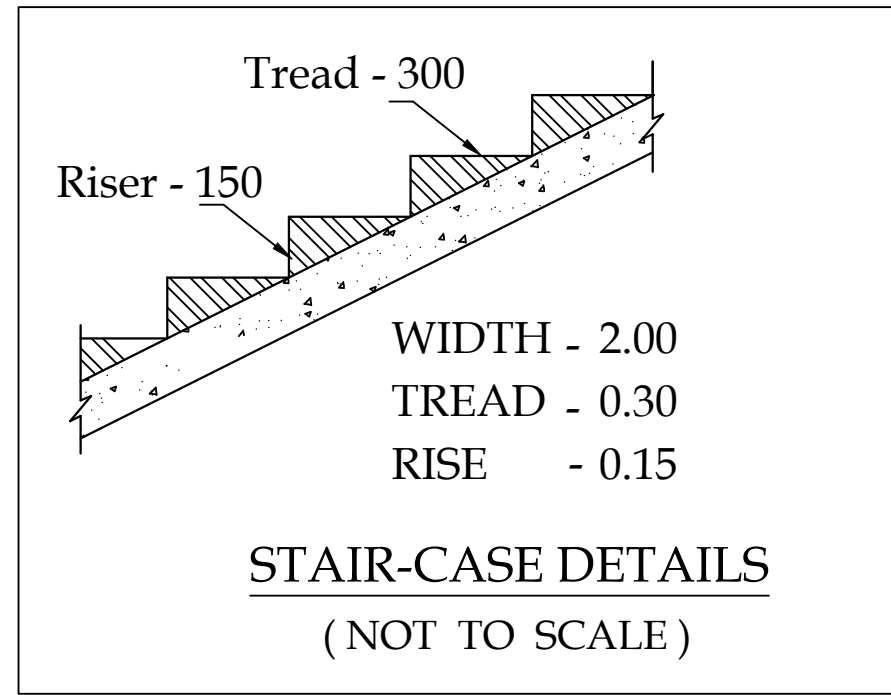


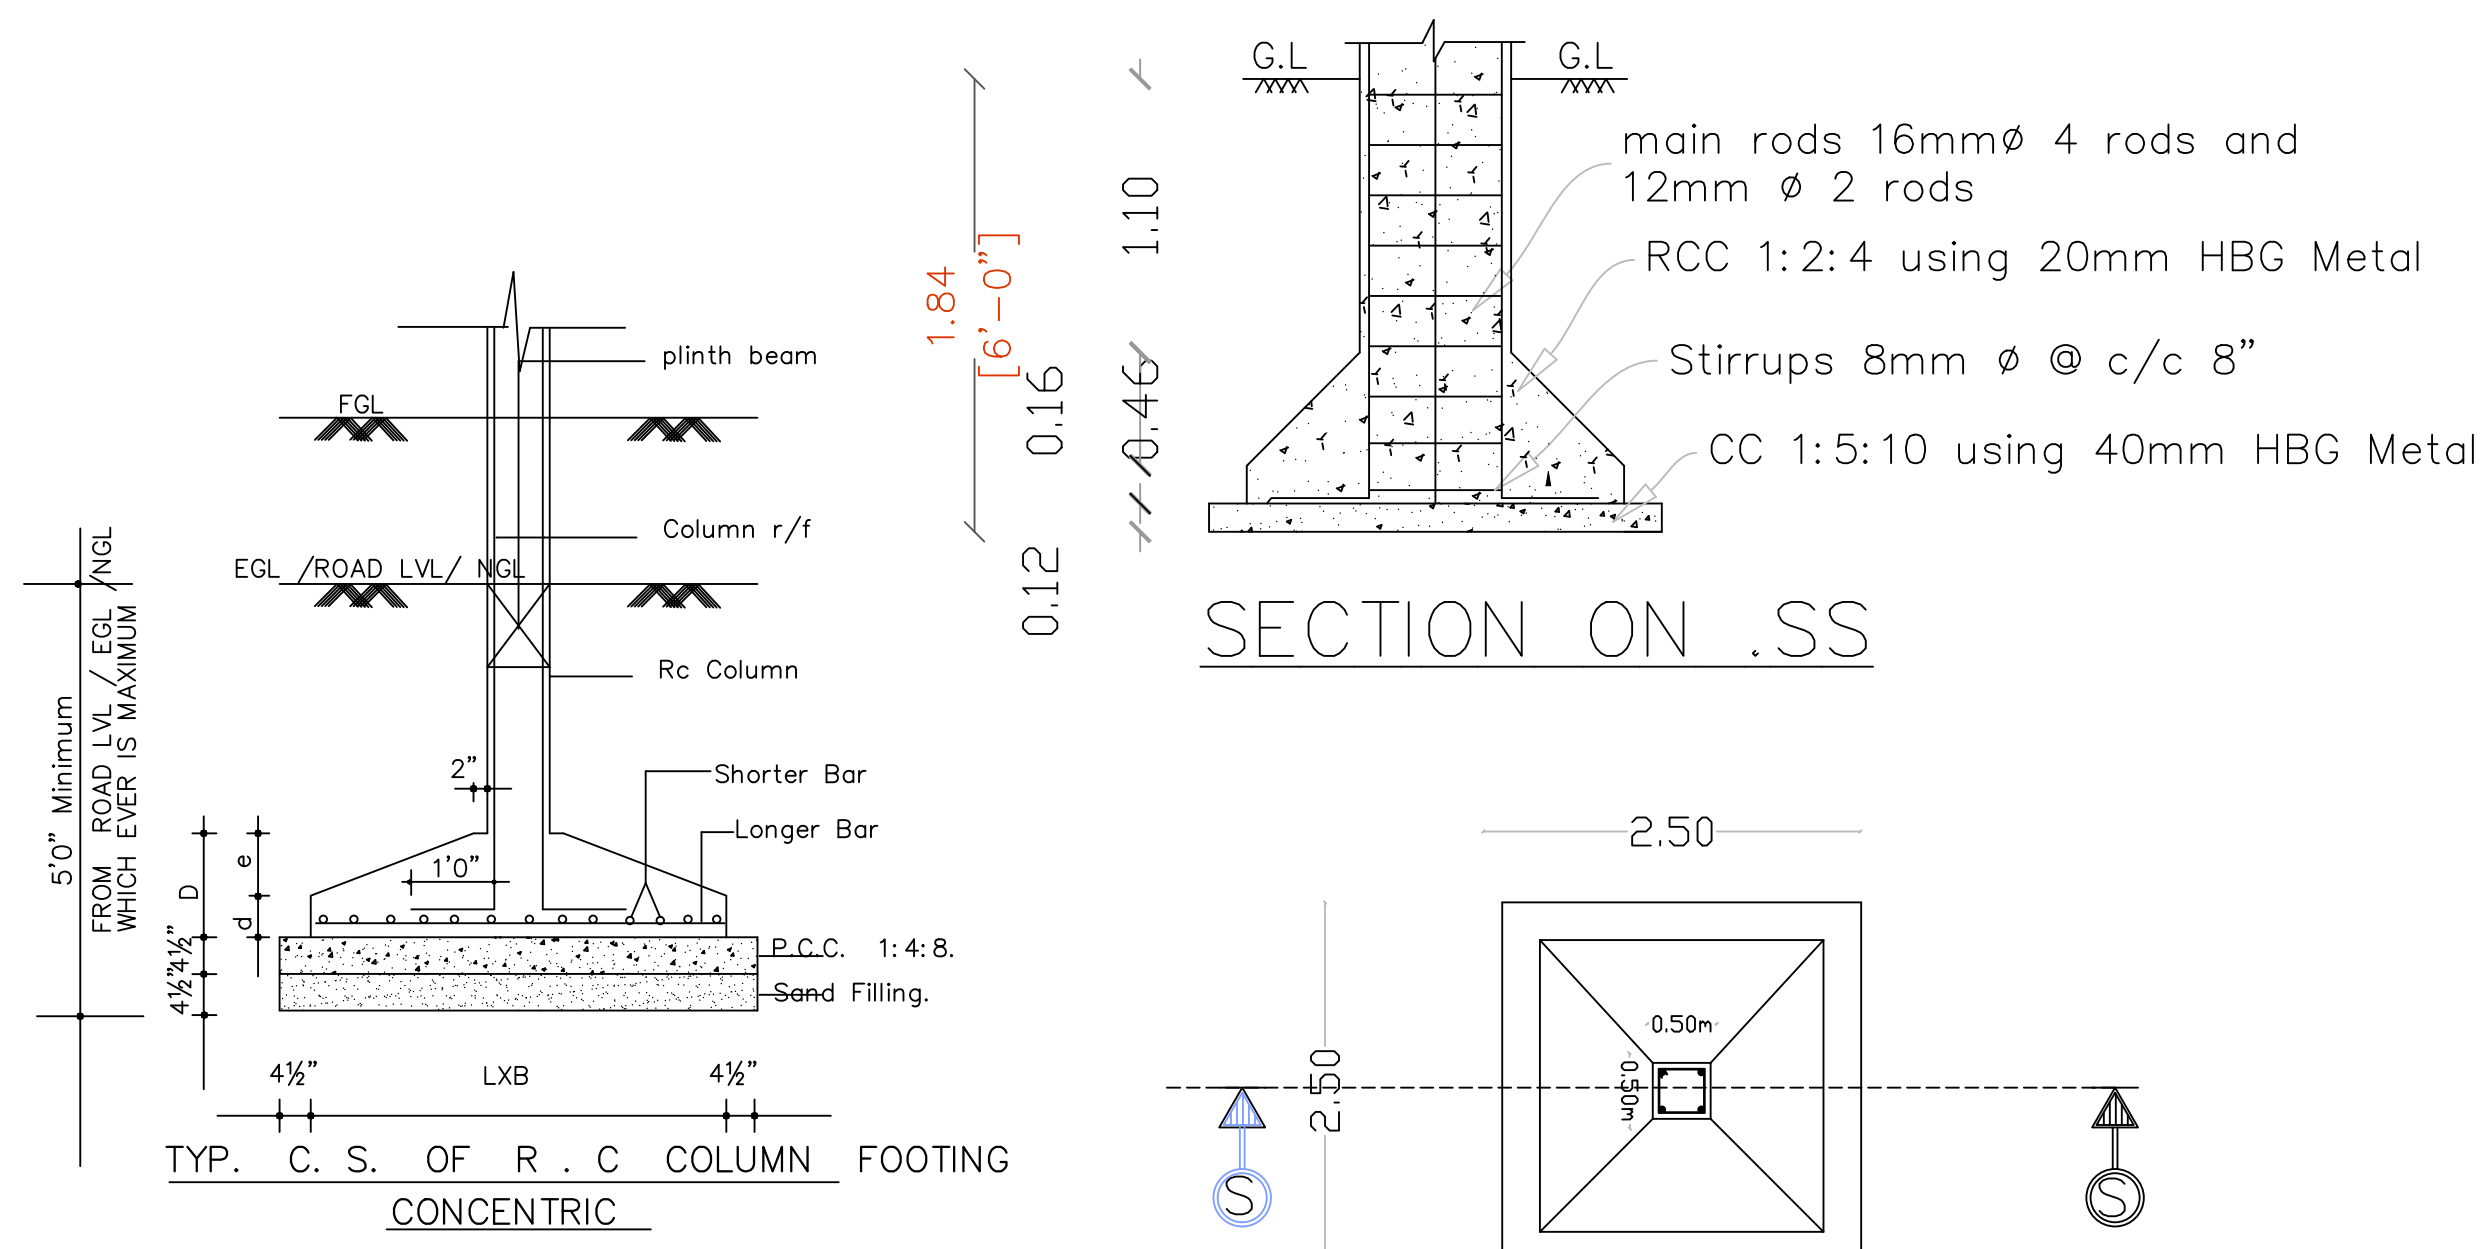

Floor Name	Total Buildup Area (Sq.M)	Non FSI Area (Sq.M)	FSI Area (Sq.M)
FLOOR-GROUND	1421.02	-	1421.02
FLOOR-MF01	321.80	-	321.80
FLOOR- TERRACE	34.90	34.90	
Total Area	1777.72	34.90	1,742.82

Plan Showing The Proposed Construction Of Ground Floor & Mezzanine Floor, Conventional Hall Building In S.F.No: 129/1C & 130/4A At Sarcarsamakulam Village, Coimbatore District.

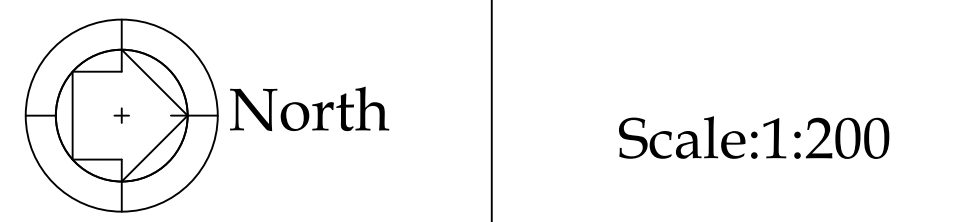


AREA DETAILS:
As Per Document Area : 5485.81 Sq.mt
As Per Patta Area : 5485.81 Sq.mt
Super Imposed Plot Area : 5485.81 Sq.mt.

Joinery's Details	
Description of works	In Meter
ED - Entrance Door	3.05 x 2.44
DD - Double Door	1.83 x 2.44
D - Door	0.99 x 2.13
D1 - Door	0.76 x 2.13
O - Open	1.98 x 2.44
RS - Rolling shutter	4.50 x 2.44
RS - Rolling shutter 2	2.44 x 2.44
SW - SlidingWindow	1.53 x 1.50
SW2 - SlidingWindow	2.44 x 1.50
FW - Fixed Window	1.24 x 3.30
W3 - Window	0.69 x 1.50
W4 - Window	1.22 x 1.50
V - Ventilator	2.44 x 0.61
V1 - Ventilator	0.61 x 0.91
V2 - Ventilator	0.91 x 0.60

Note:
All metric dimensions are in metre
Capacity of the septic tank-450 Glns
Horizontal Distance from Elec If Any - Nil
Mechanical Ventilation to be Provided Whenever Necessary

Scale:
Plan, Elevation, Section - 1:200

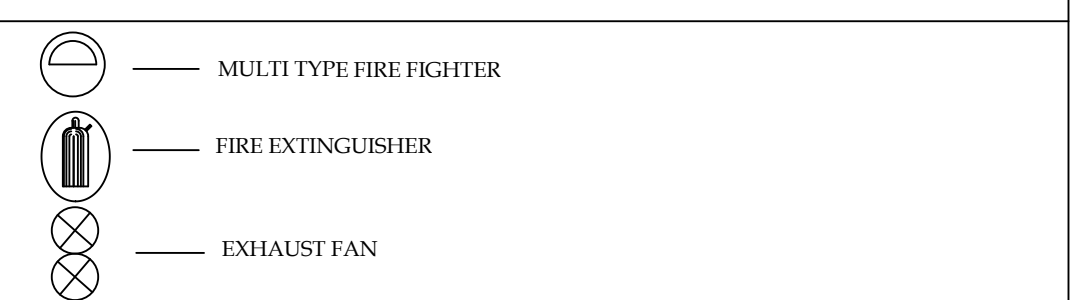

x A Ramalingam

Applicant

Er. K.PRAKASH, M.E. (Geo-Technical Engg.), MGS.
Registered Geo-Technical Engineer (GTE),
Regn. No: Coimbatore LPA/GTE/004/2024
prakash.civil157@gmail.com
Contact: 9894713236, 86376 27705

Registered Geo Technical Engineer

Er. R. SRITHAR RAJ. DCE, BE.,
CIVIL ENGINEER & Licence Building Surveyor
42, Nehru Street, Poosari Palayam,
Coimbatore - 641 003.
Coimbatore LPA/CE/005/2024


Registered Construction Engineer

BA.KANNA CHOCKKALINGAM
M.E (Structures), AIV, AMIE., MISTE
Registered Structural Engineer
Reg No: Coimbatore LPA / SE / GR / GR/19/04/016
No: 400, Bharathiyar Road, New Siddhapudur,
Coimbatore - 641 044.
(Ph: 0422-4399772, Mob: +91 9363115772)


Registered Structural Engineer

Er. BA. KANNA CHOCKKALINGAM
M.E (Structures), AIV, AMIE., MISTE
REGISTERED ENGINEER
Reg. No: Coimbatore LPA / RE / GR / GR/1 / 005 / 2022
D. No: 400, Bharathiyar Road
New Siddhapudur, Coimbatore - 641 044.
Ph. 0422 - 3592569 Mob: + 91 9363115772


Registered Engineer

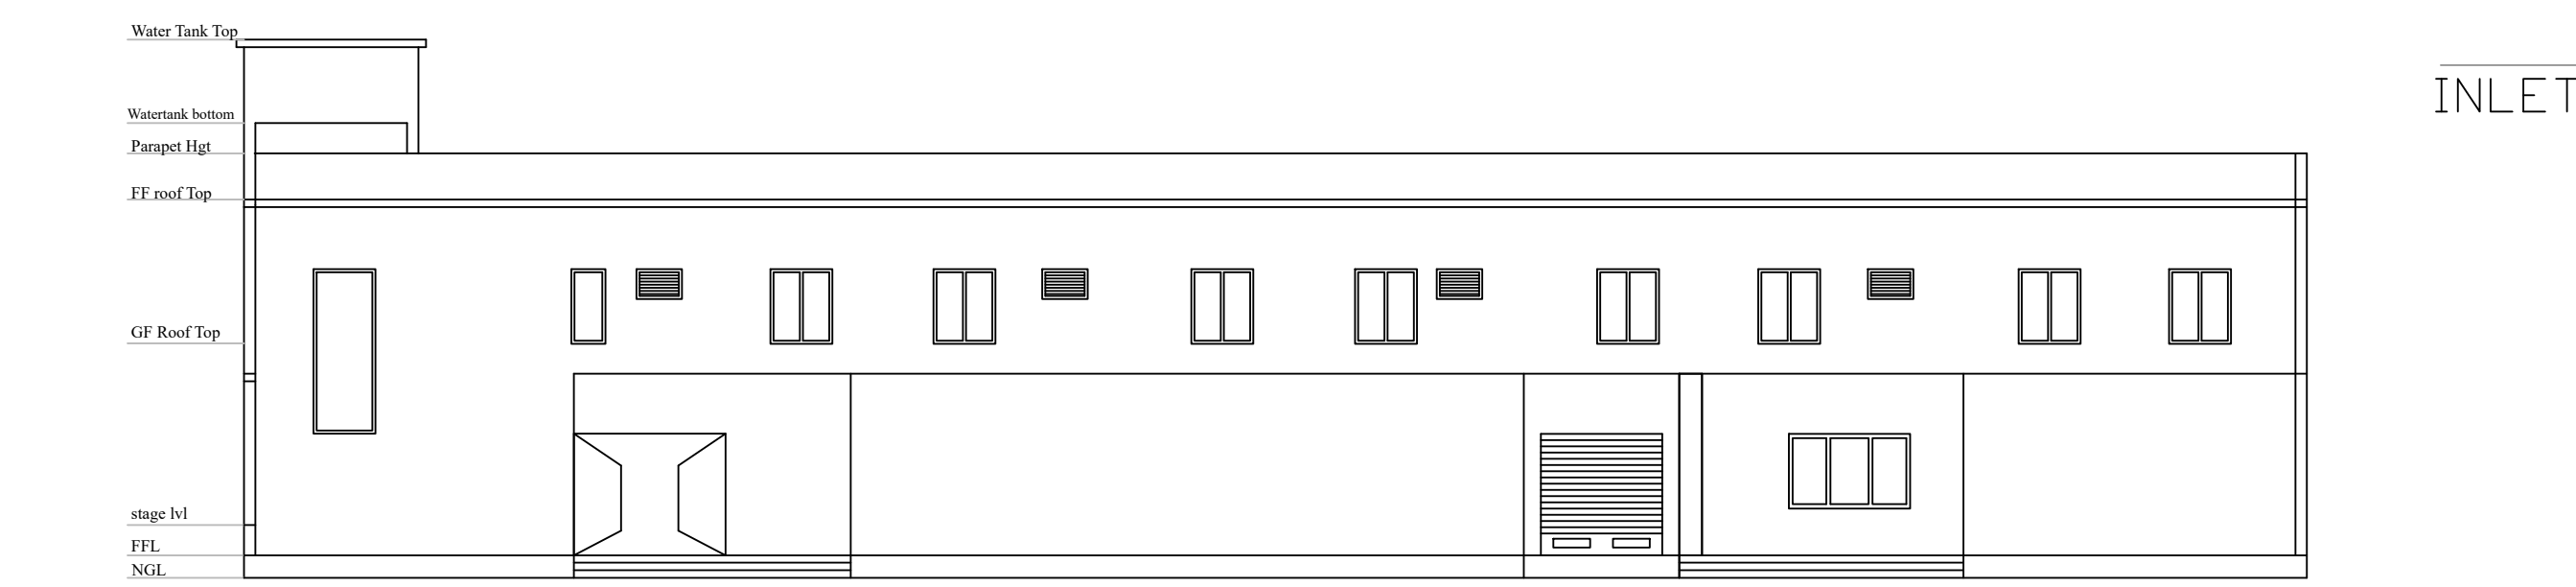


ELEVATION

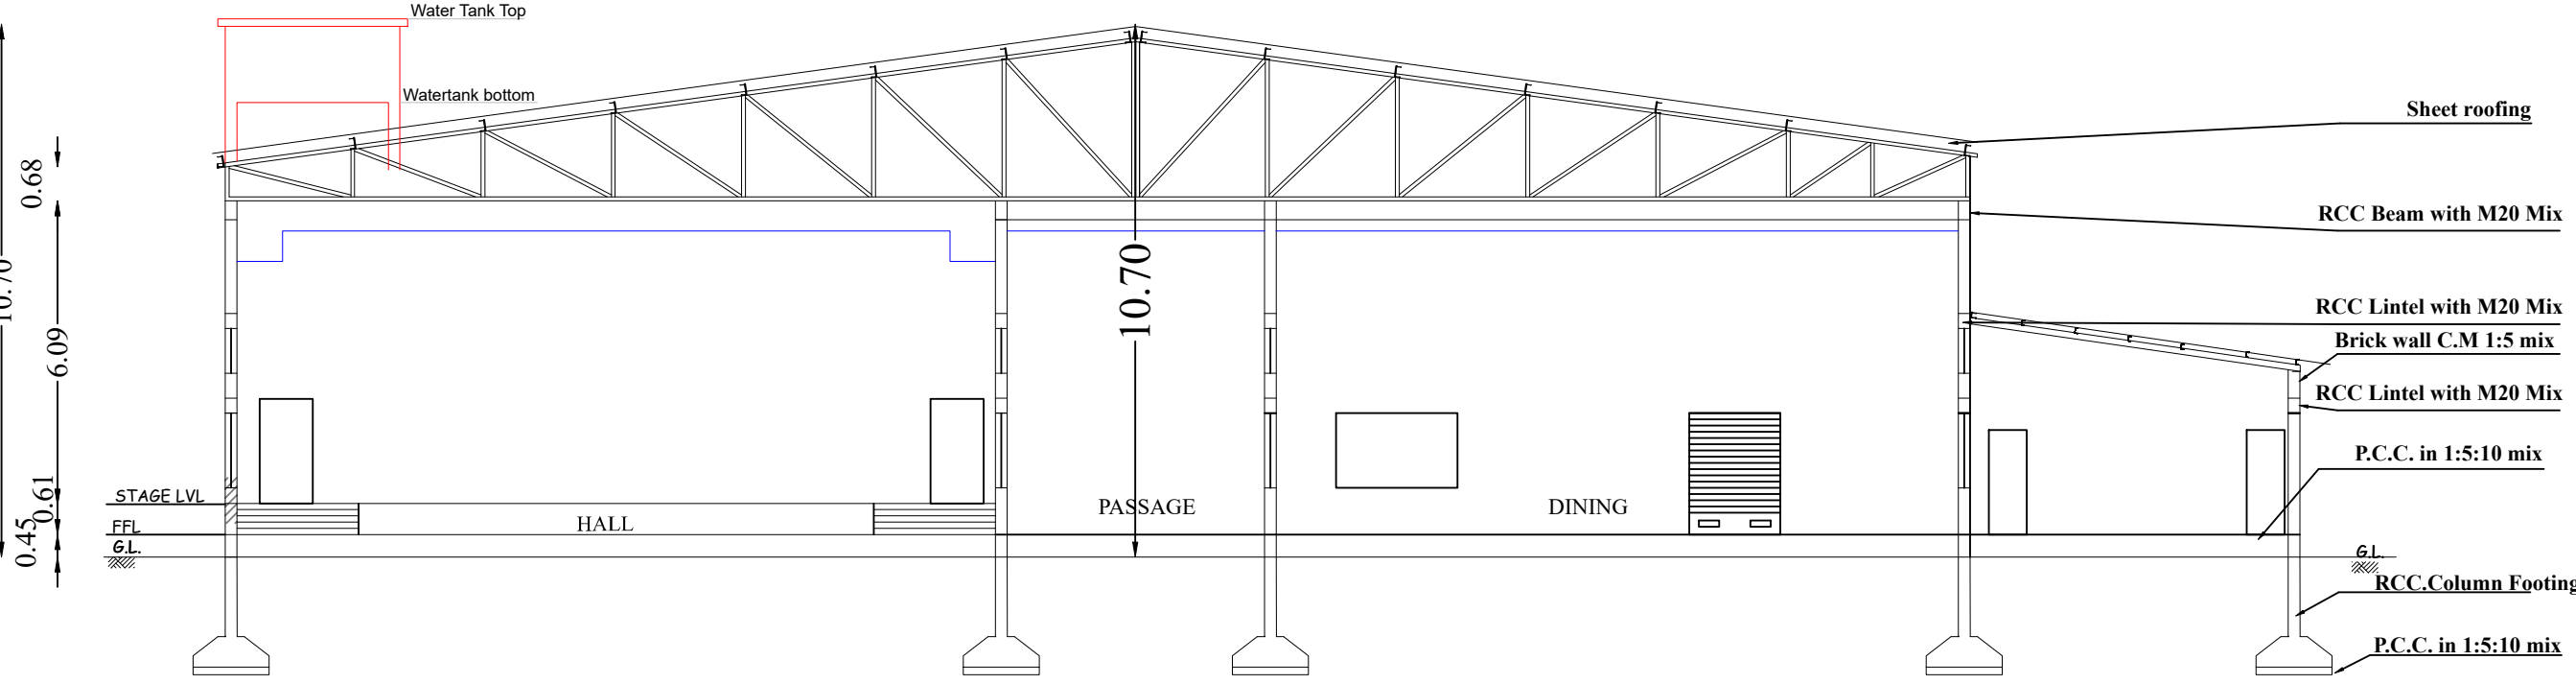





SECTION X-X

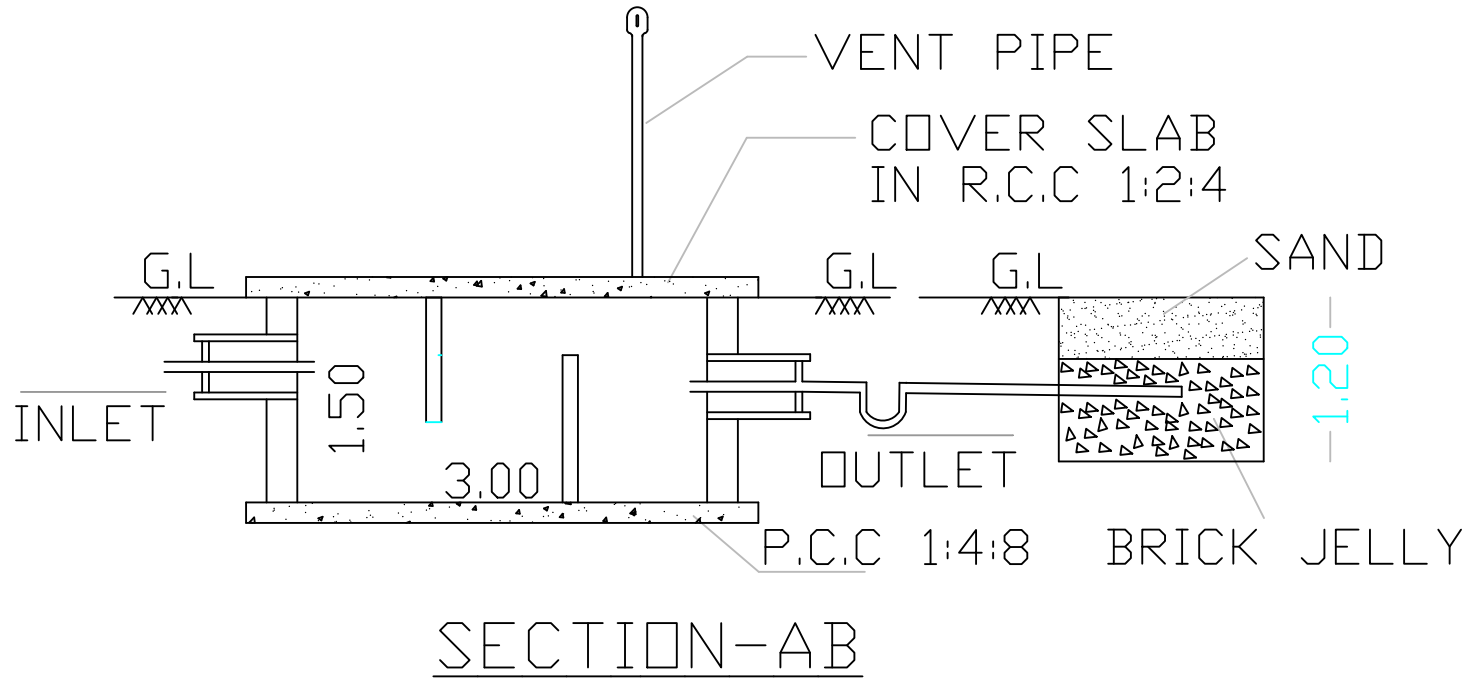


SECTION-AB

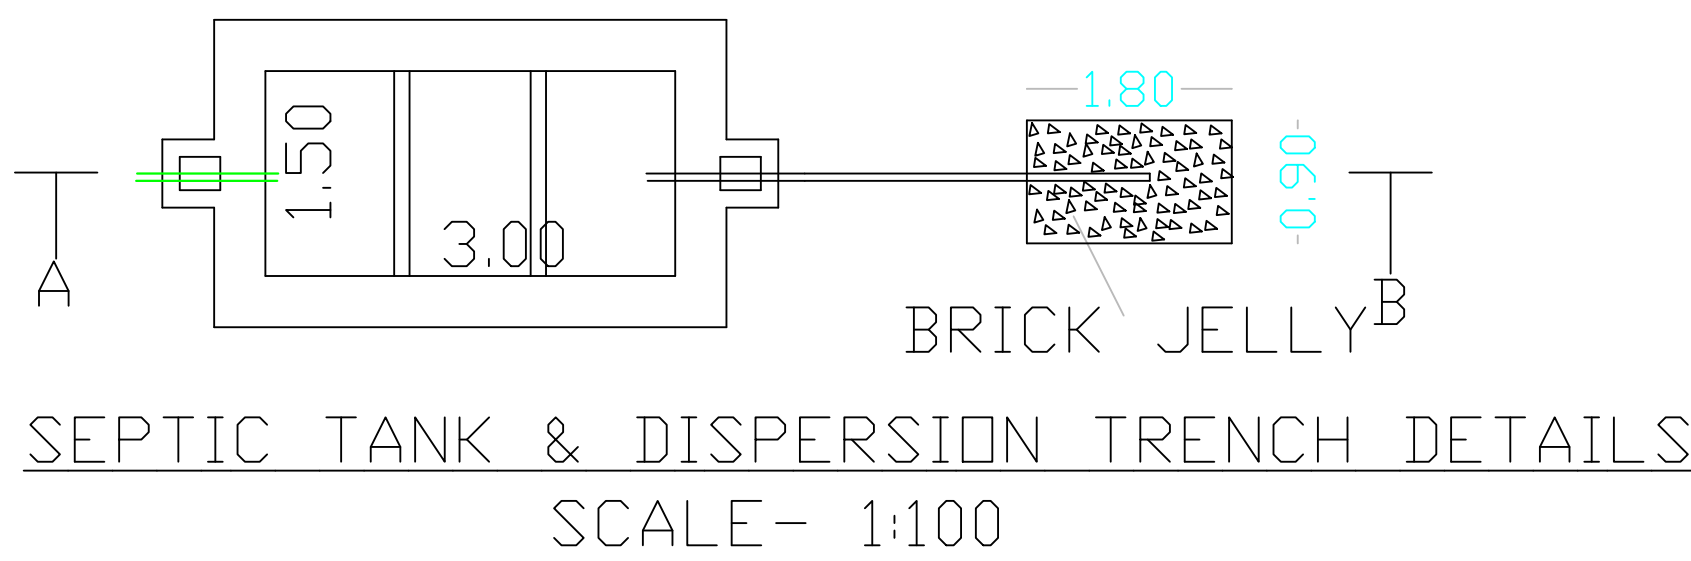


SCALE- 1:100

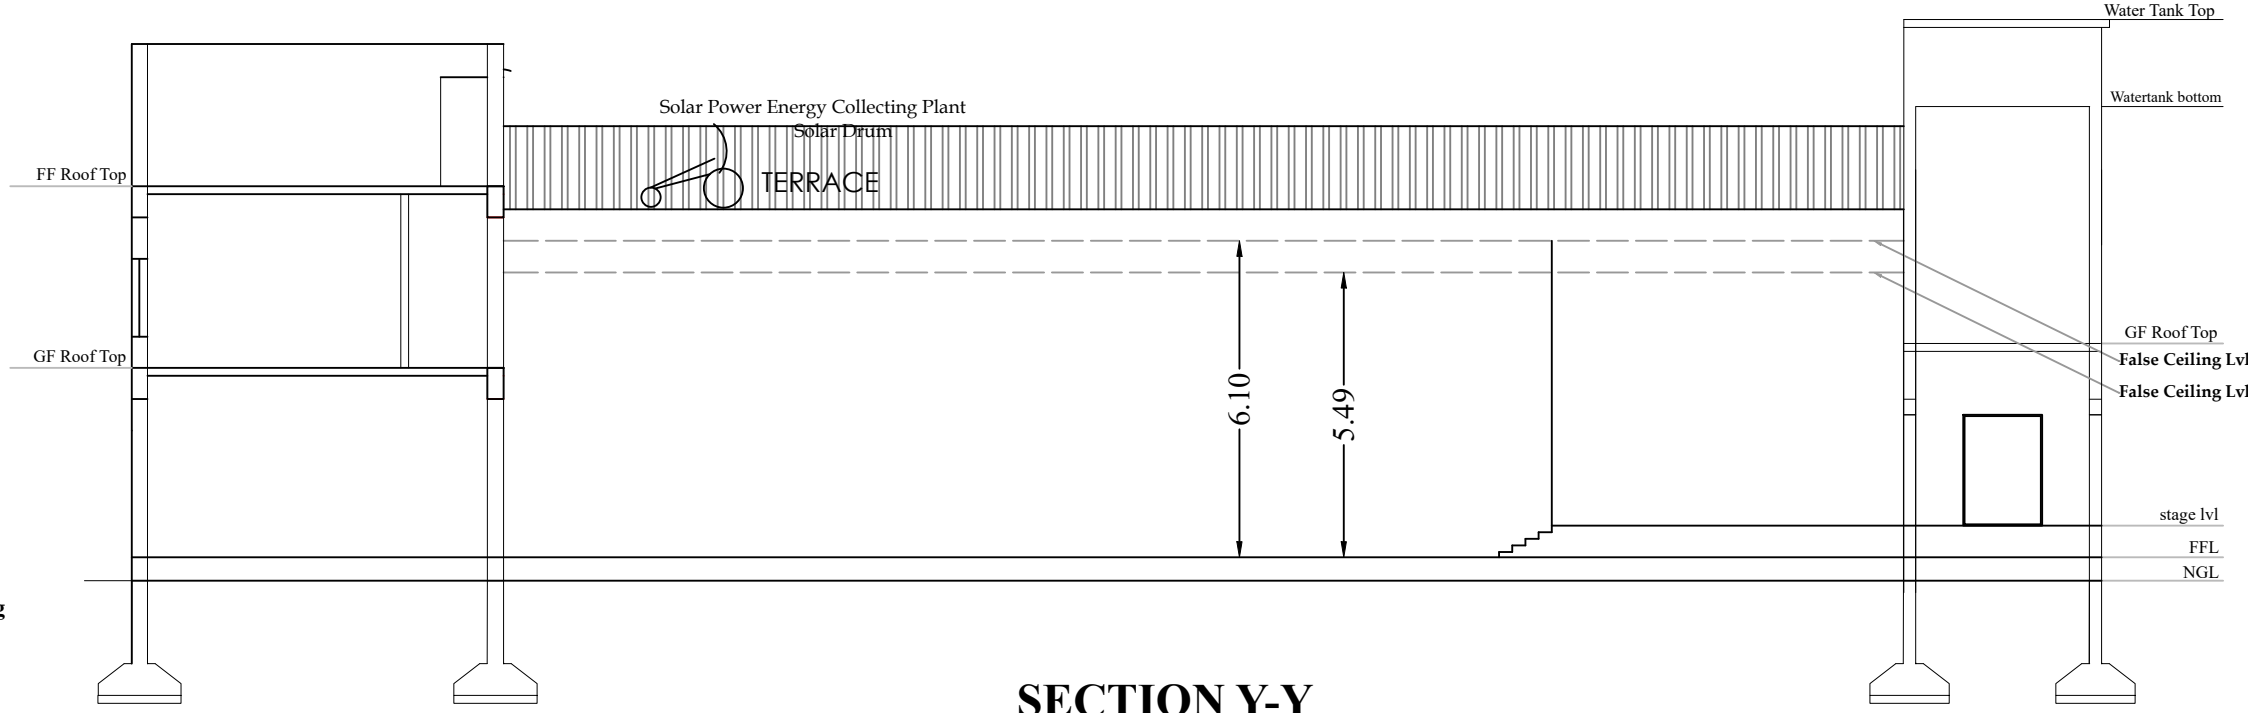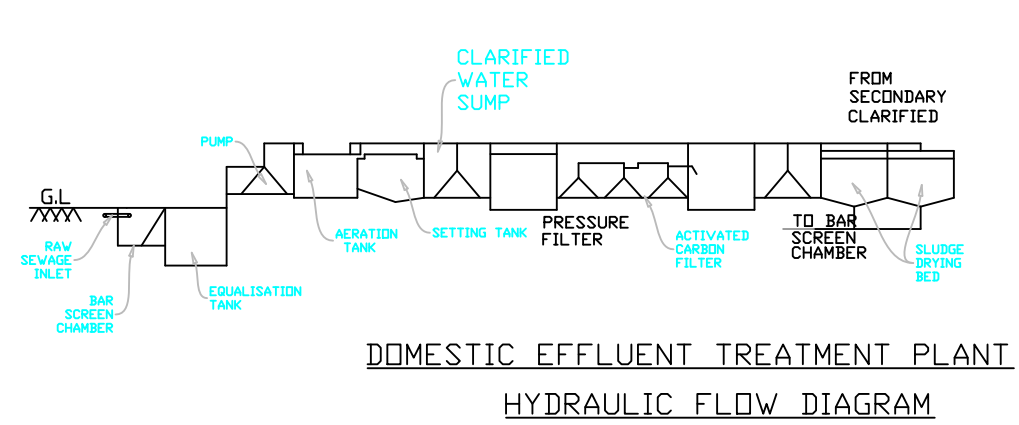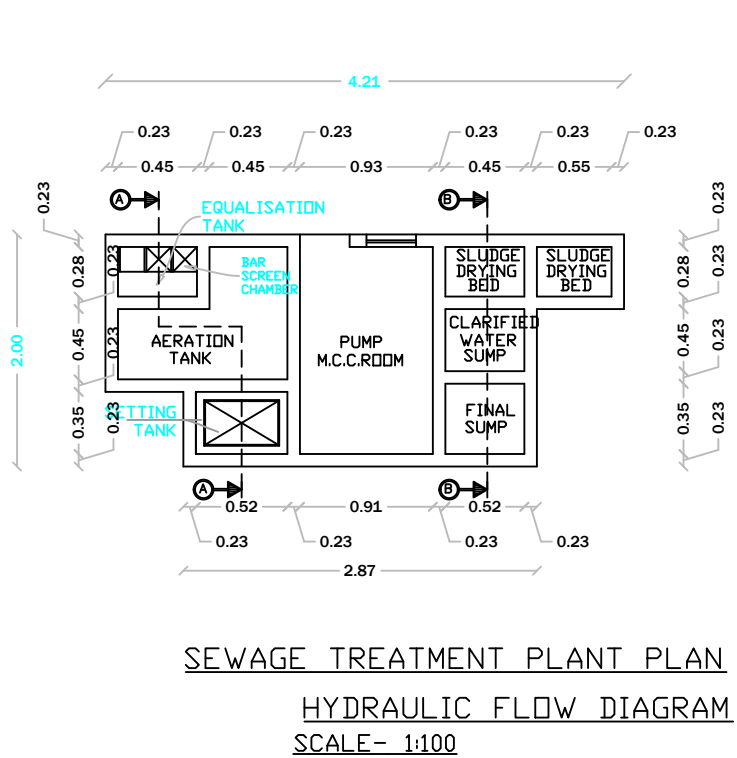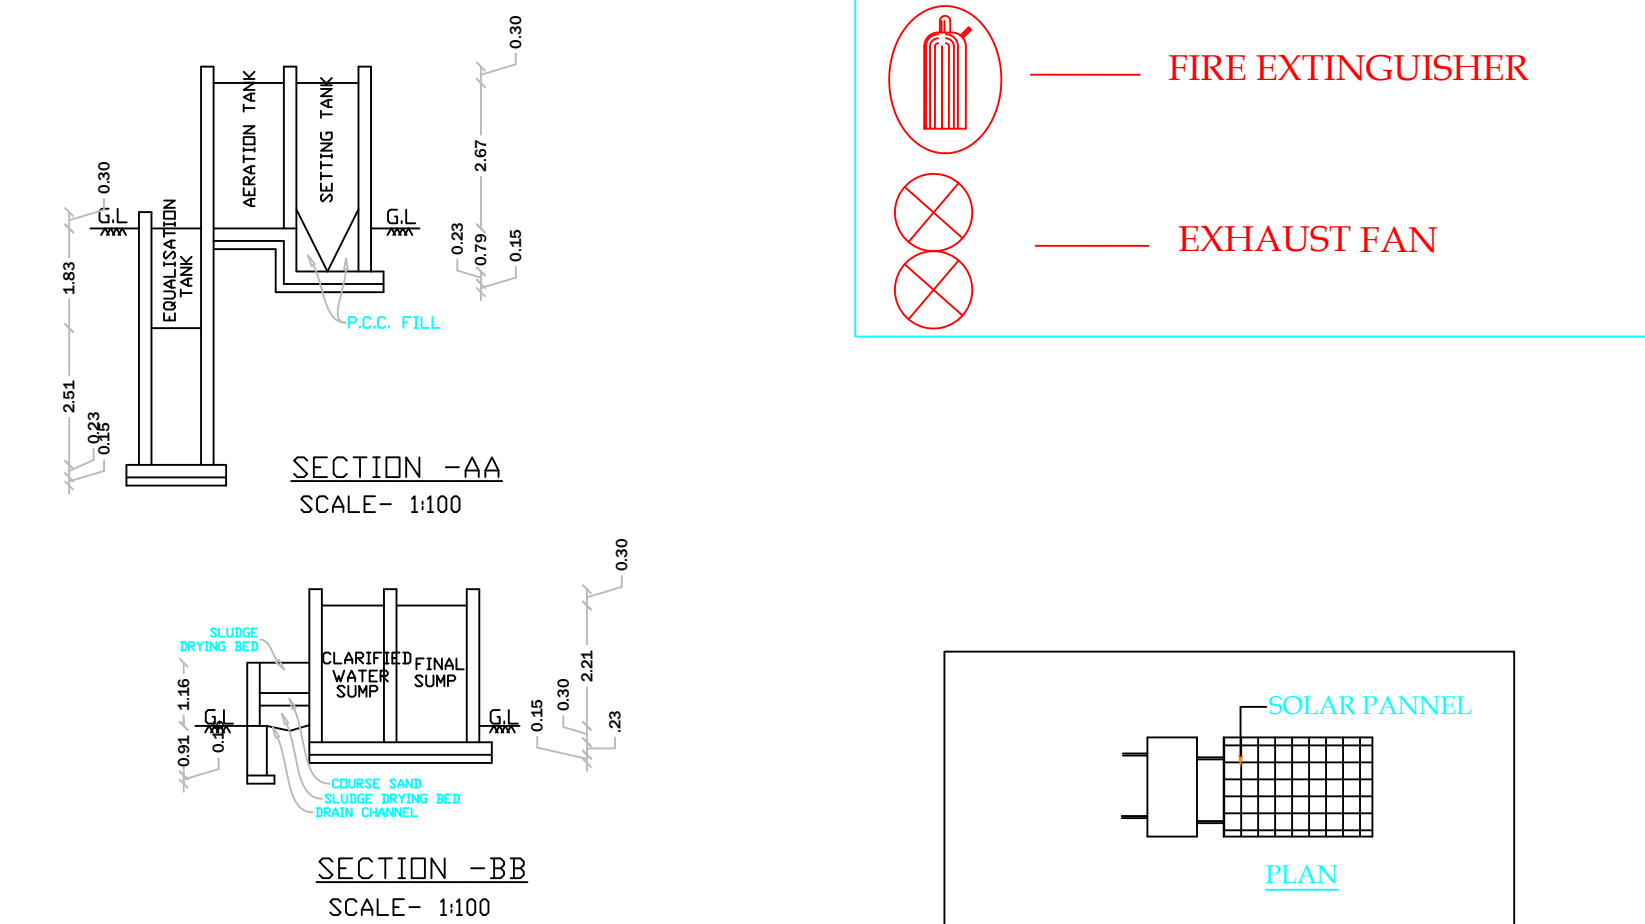


SECTION Y-Y

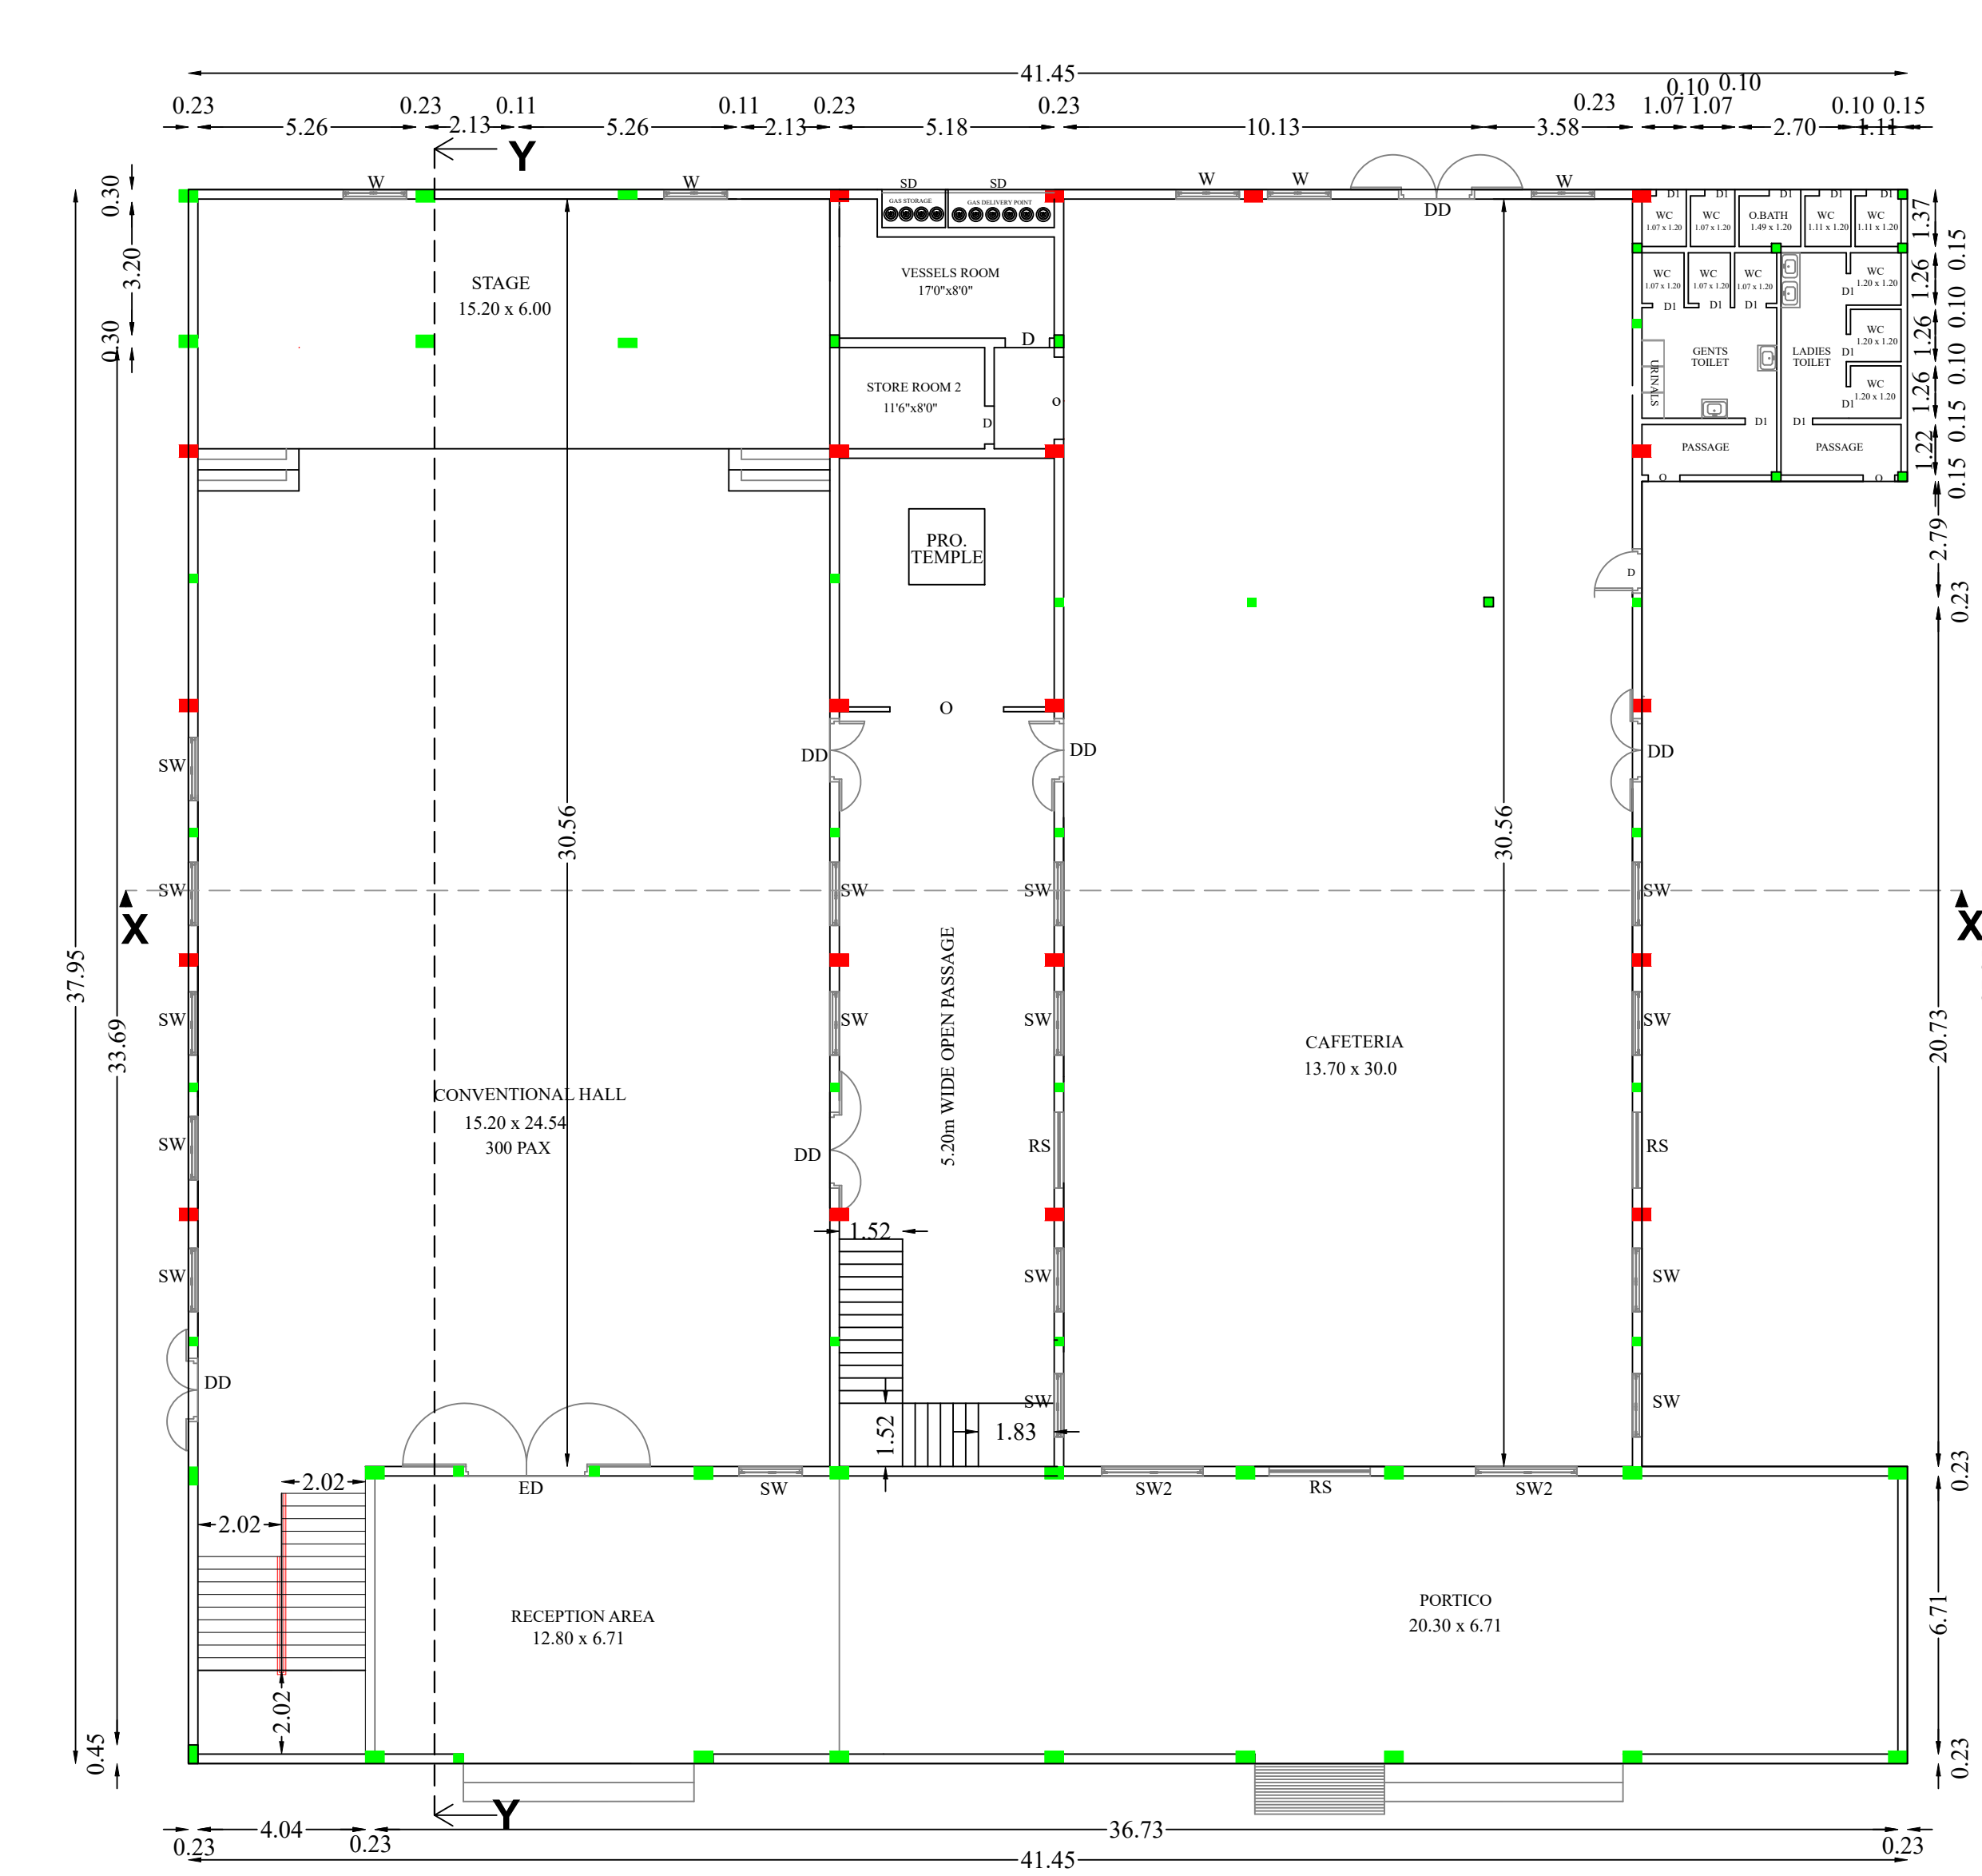

GROUND FLOOR PLAN

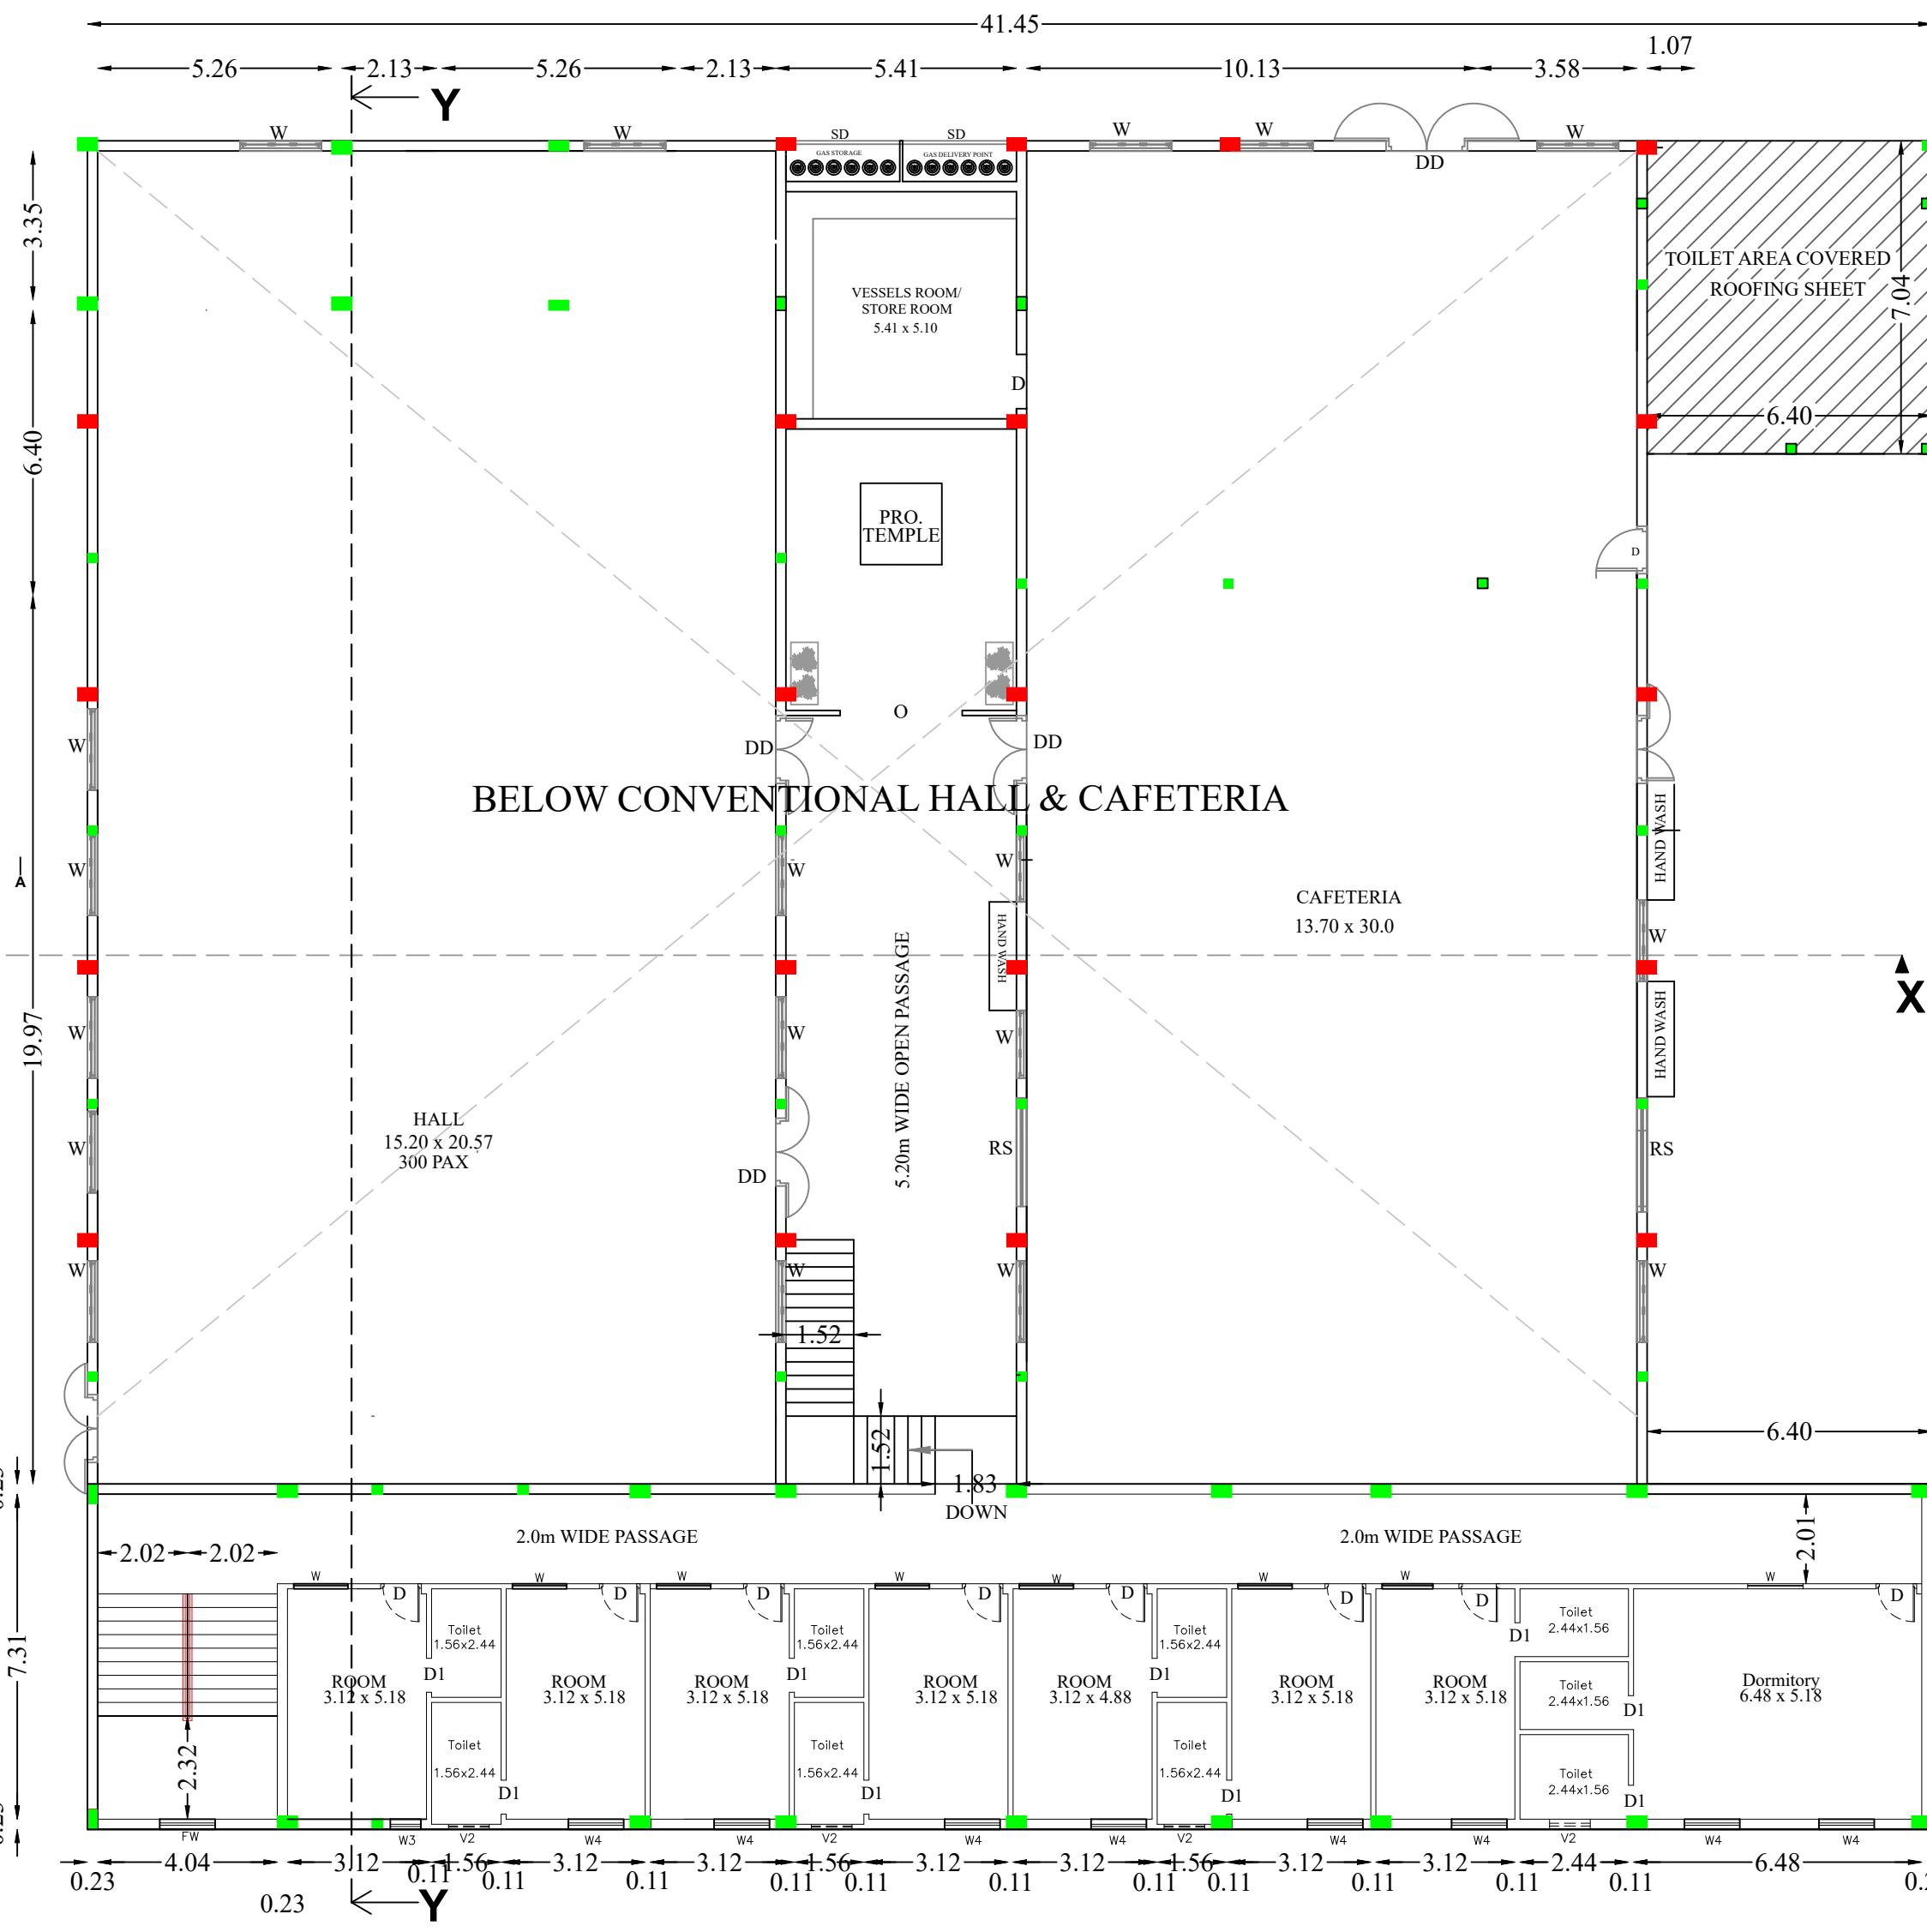

FIRST FLOOR PLAN

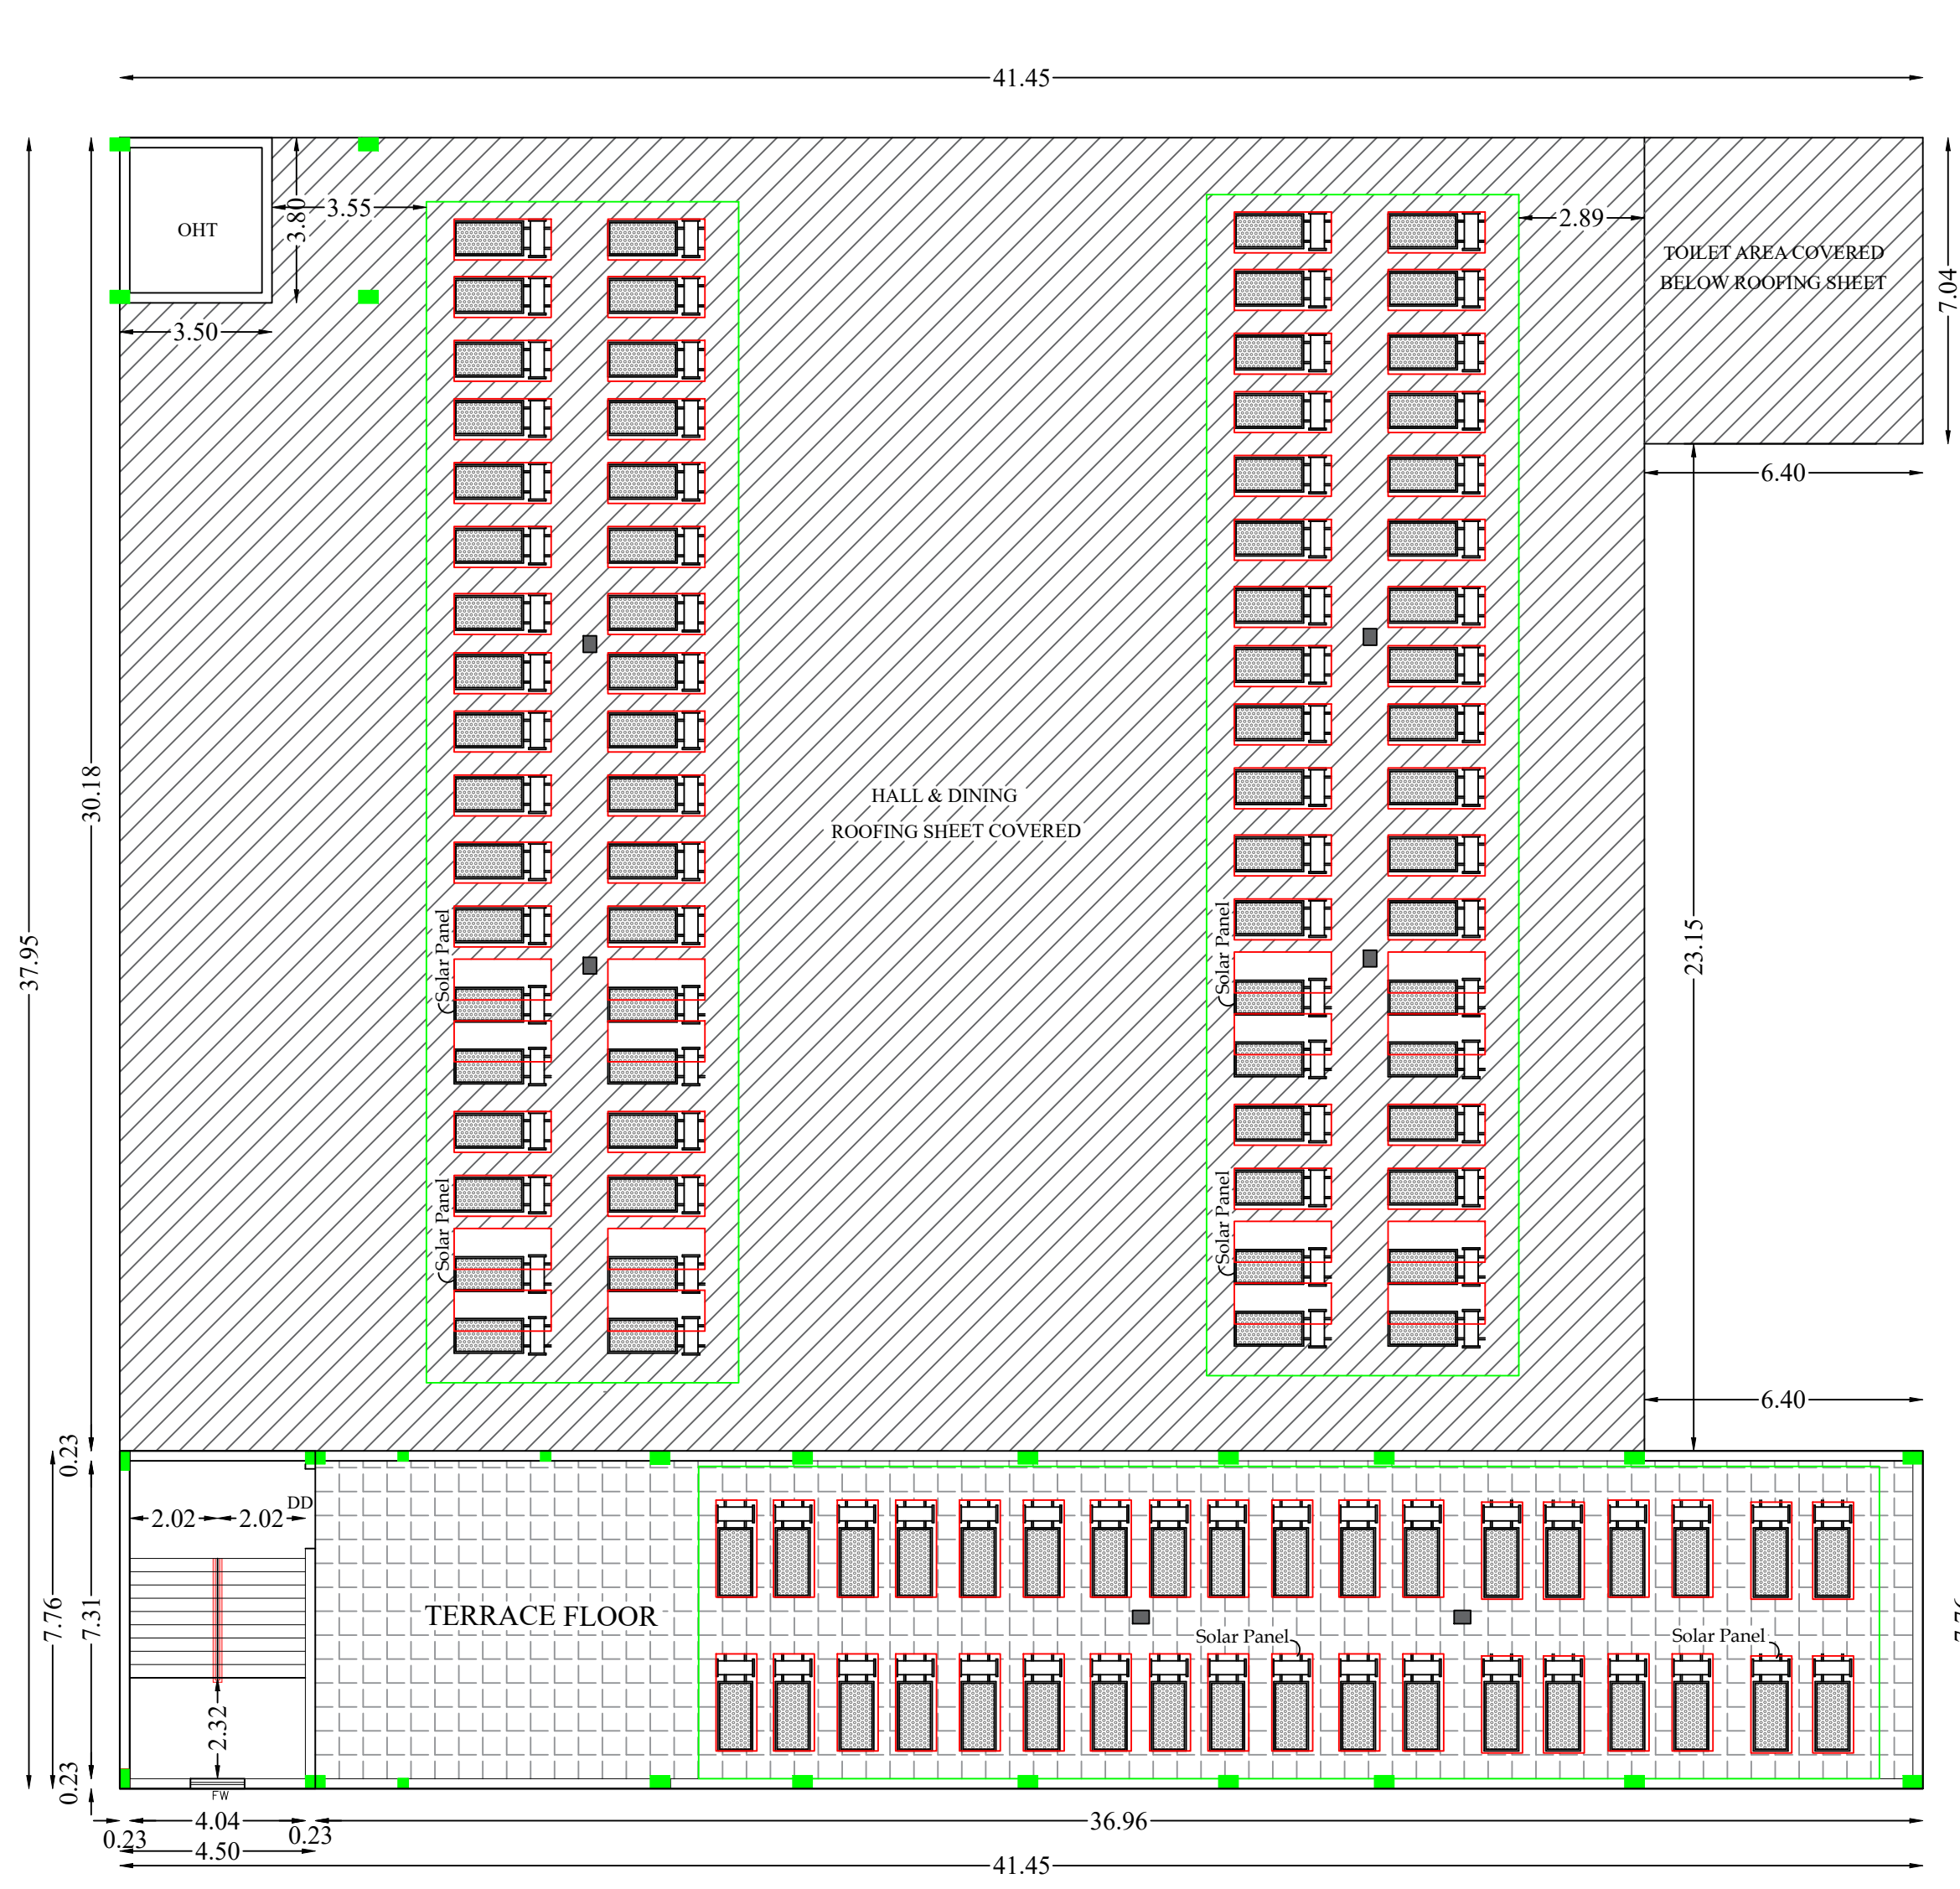

TERRACE FLOOR PLAN

Signature Not
Verified
By
Date: 2024.11.28