

PP

APPROVAL RECORD

Planning Permission

Coimbatore

Coimbatore district, Tamil Nadu

APPROVAL TYPE


Building Plan

ISSUING AUTHORITY


DTCP

The approval as the planning authority issued it, reproduced in full behind this page.


An approval speaks to what was sanctioned, not to what was built. Completion is a separate record.

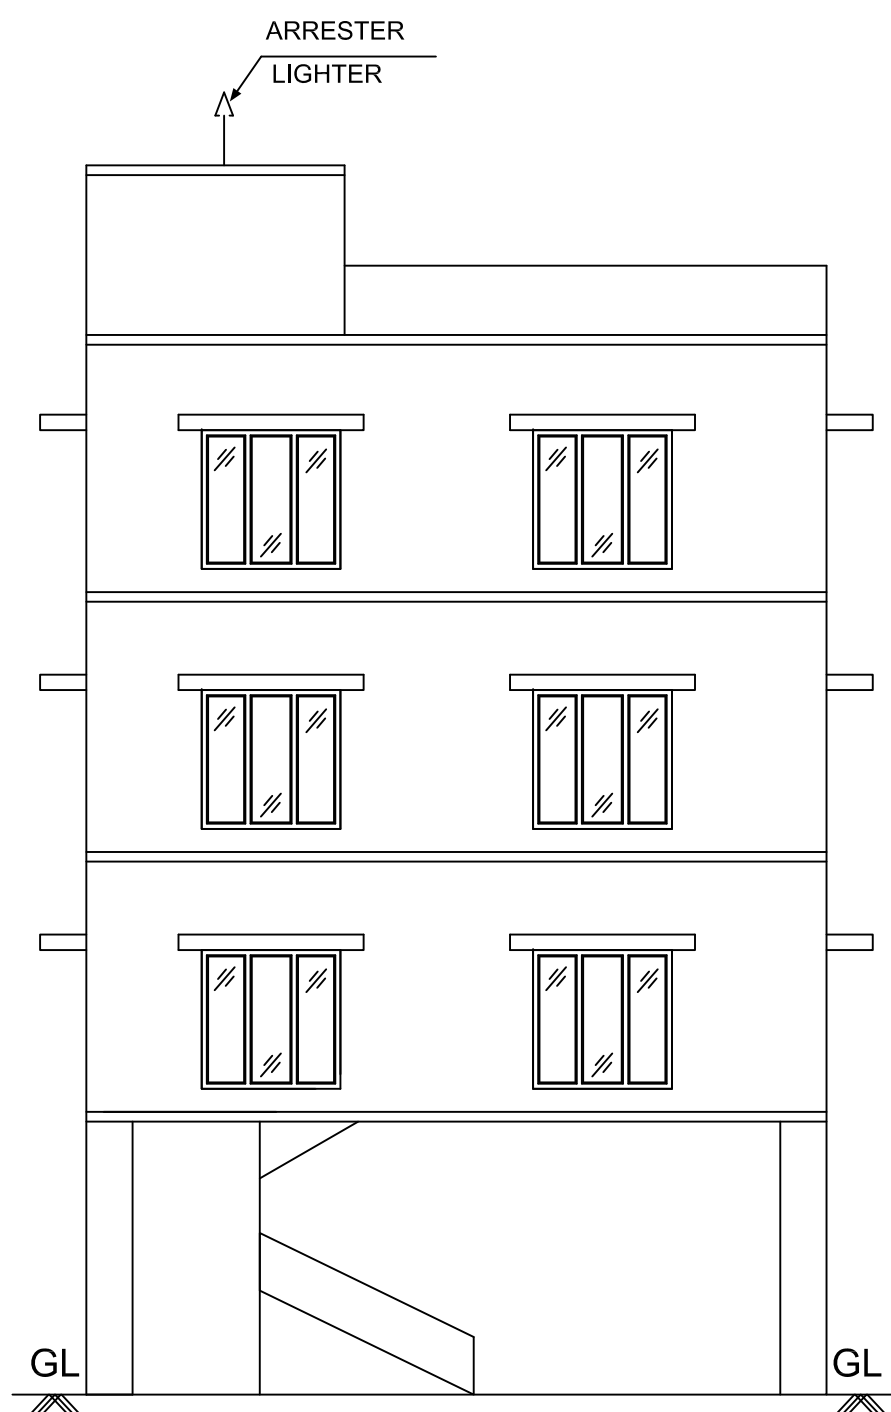


FRONT ELEVATION

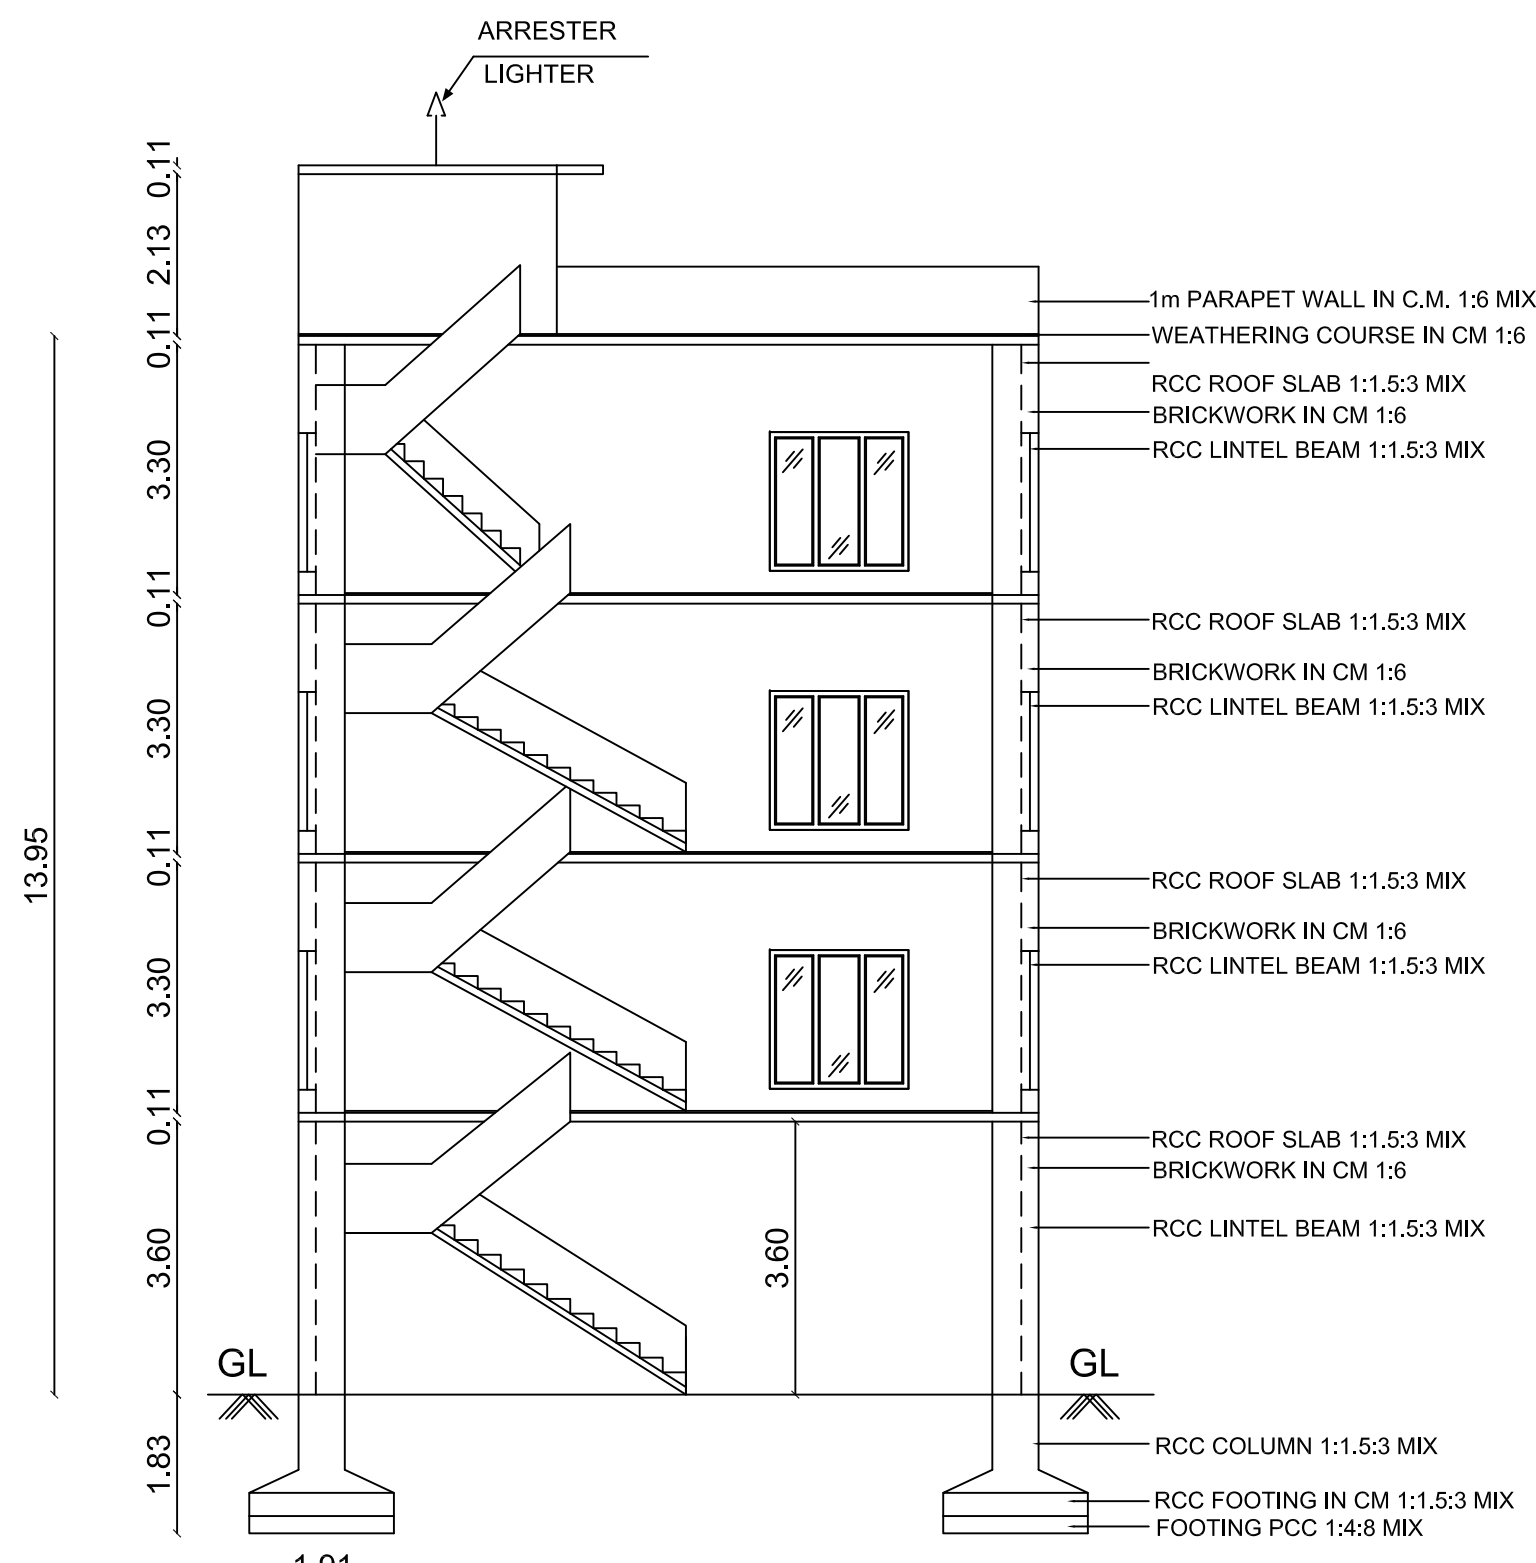


CROSS SECTION ON XY

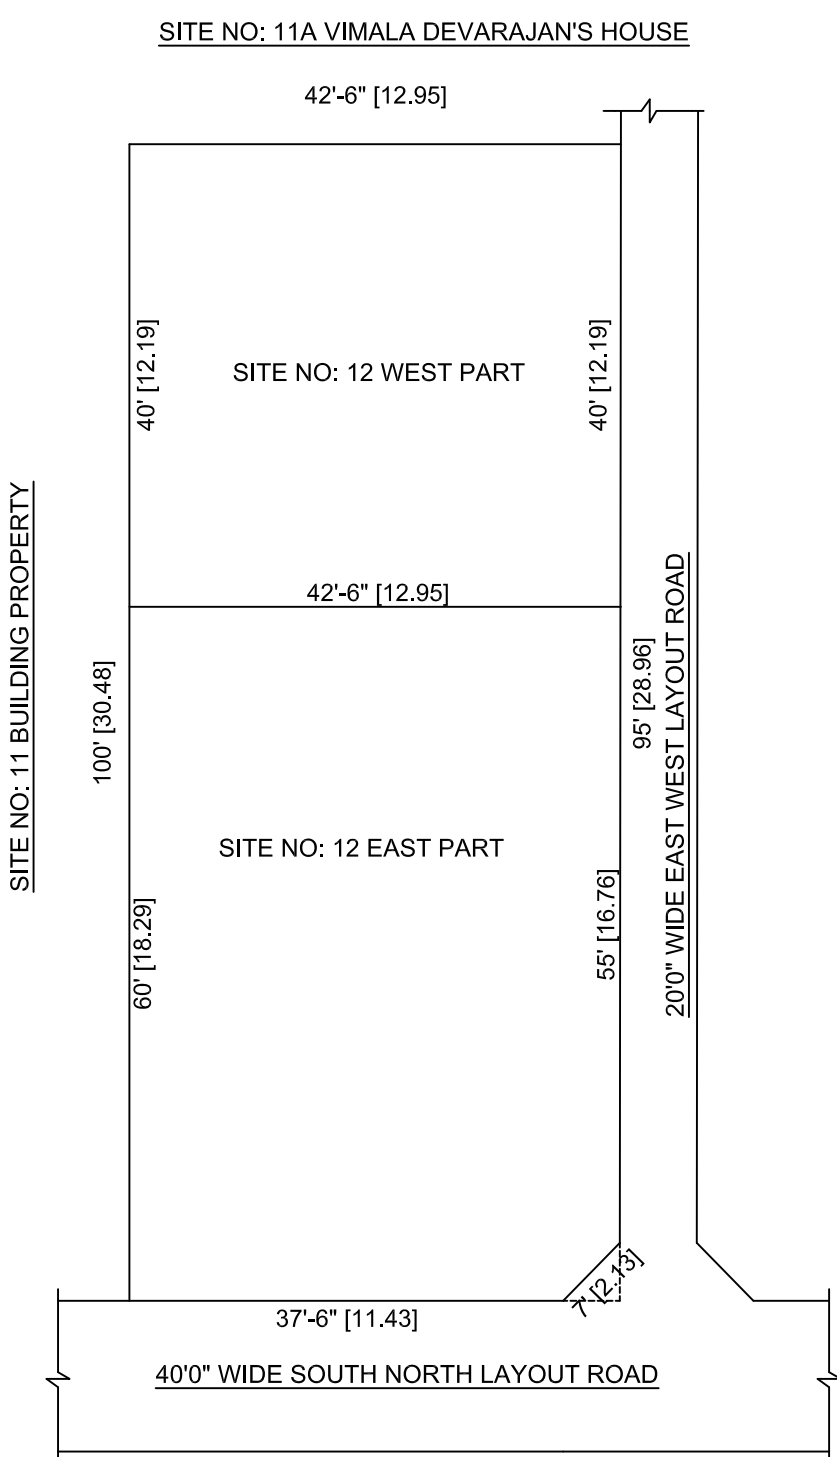


RECONSTITUTION PLAN

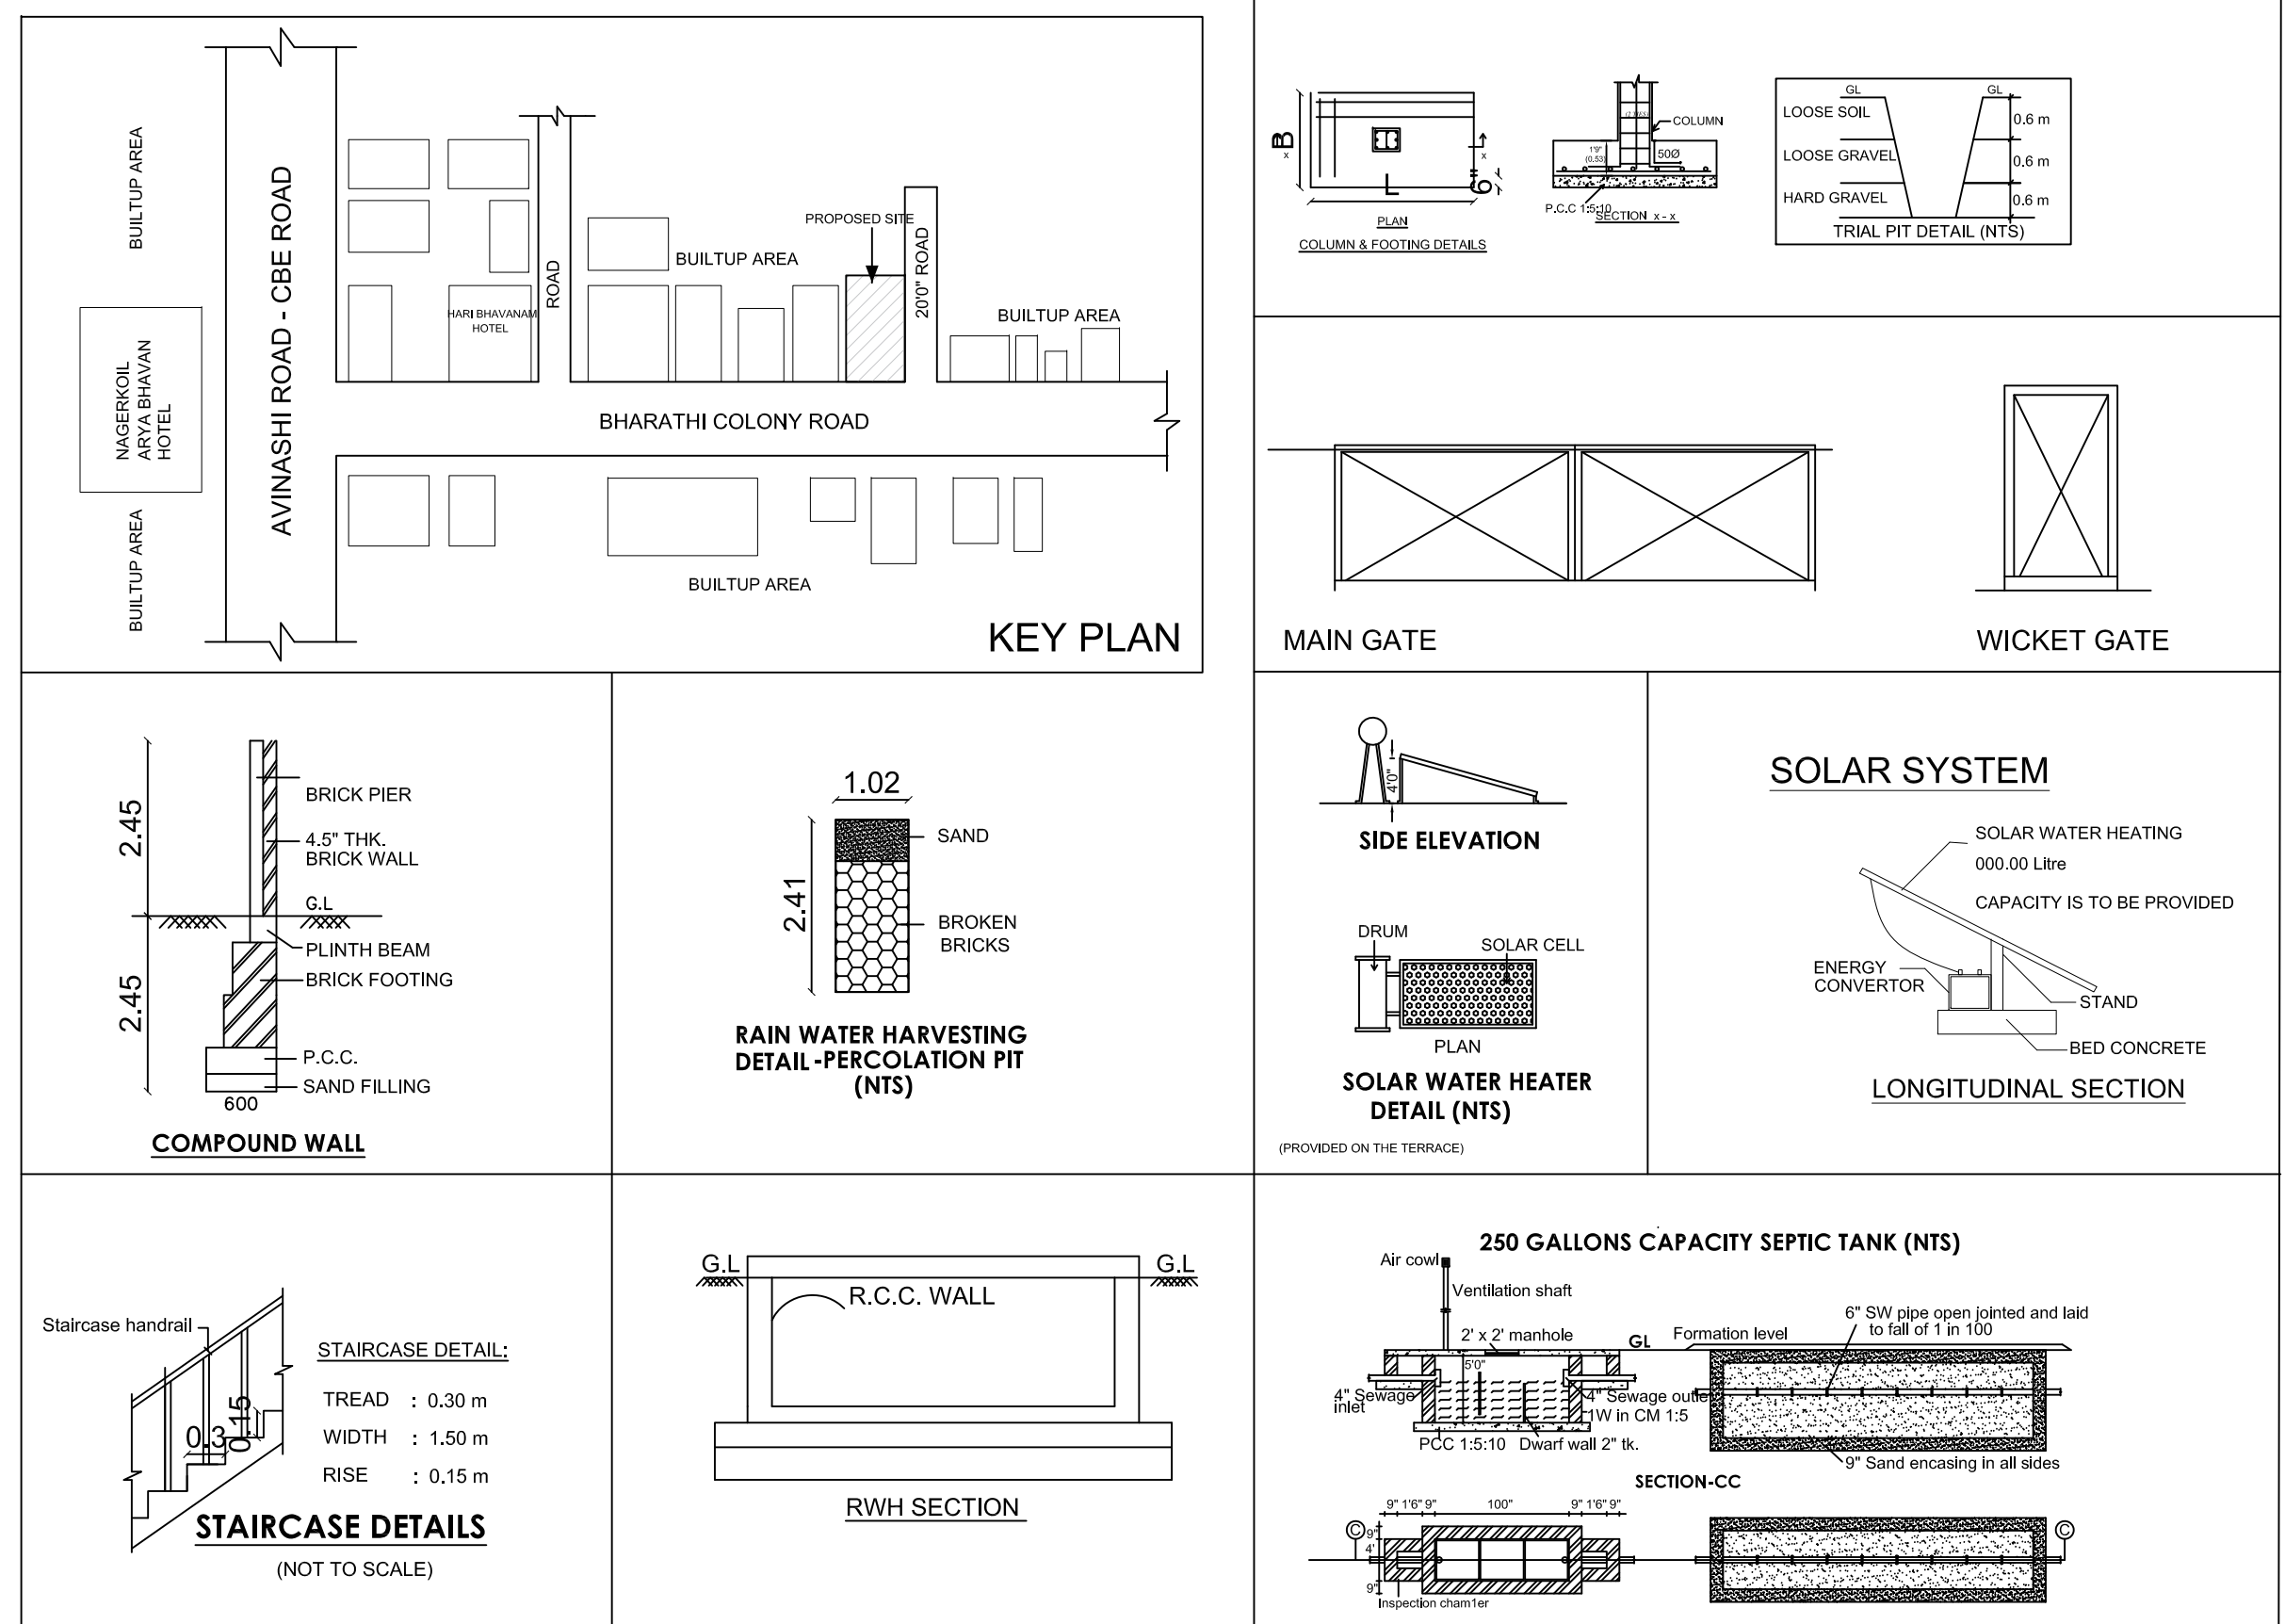


TS NO: 7/87
SITE NO: 11A VIMALA DEVARAJAN'S HOUSE

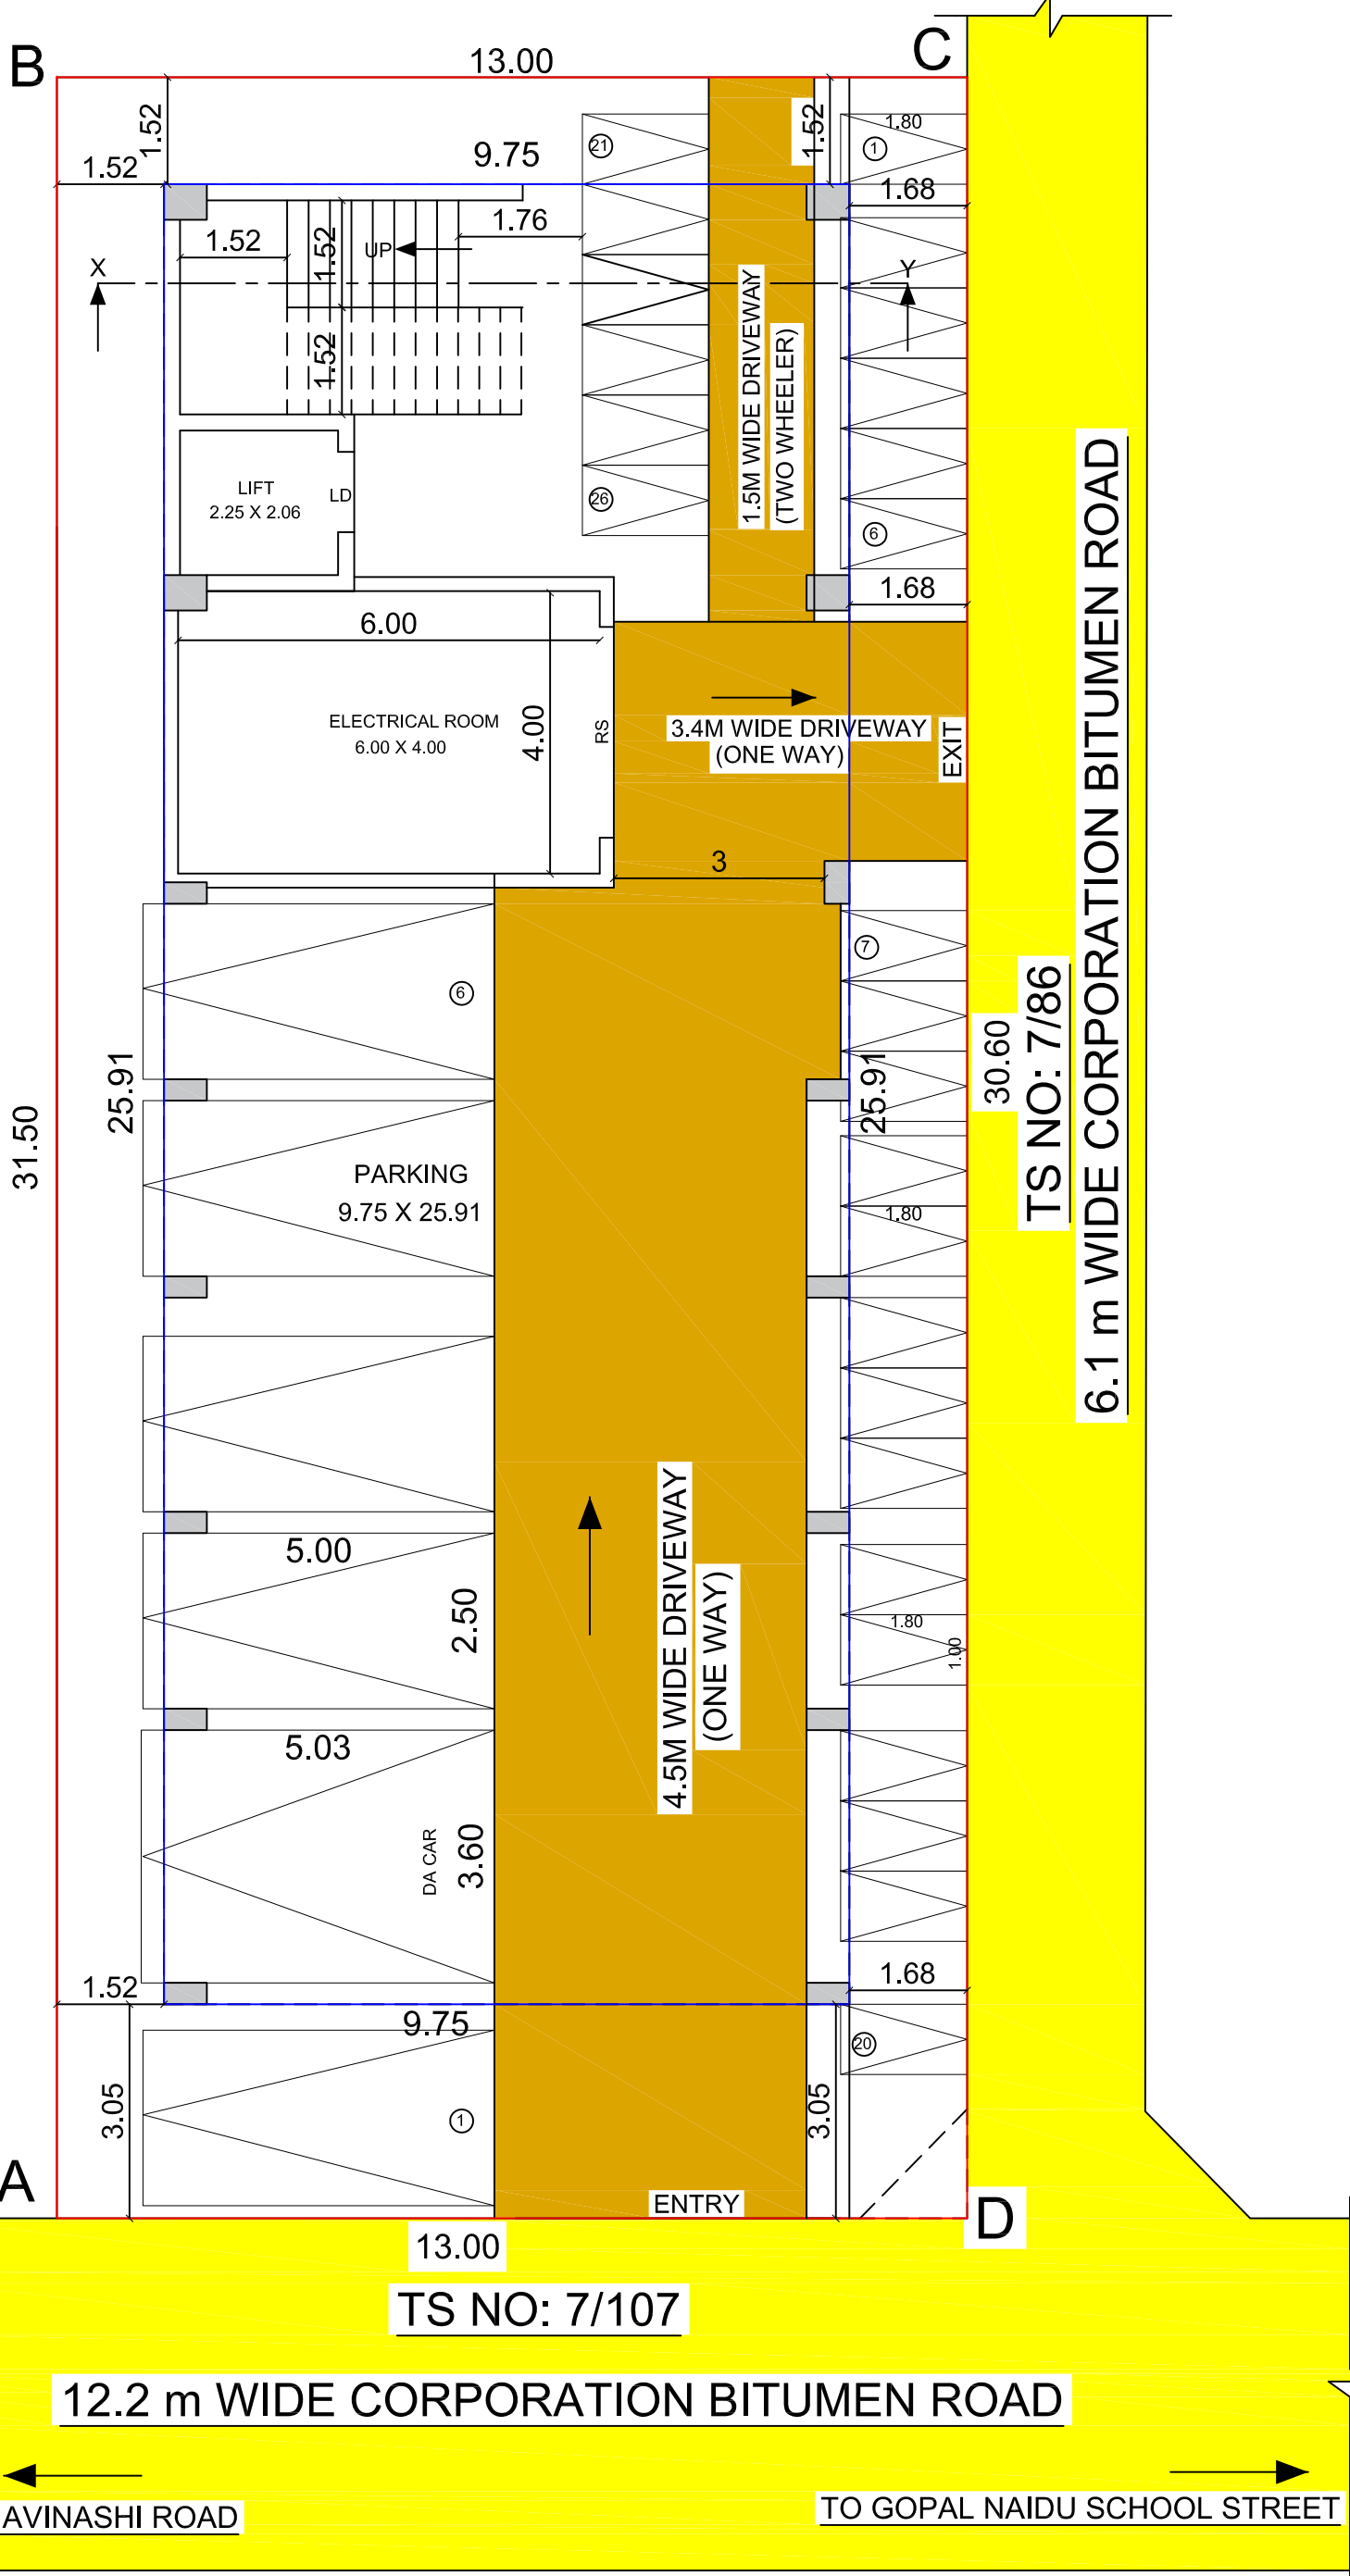


STILT FLOOR / SITE PLAN

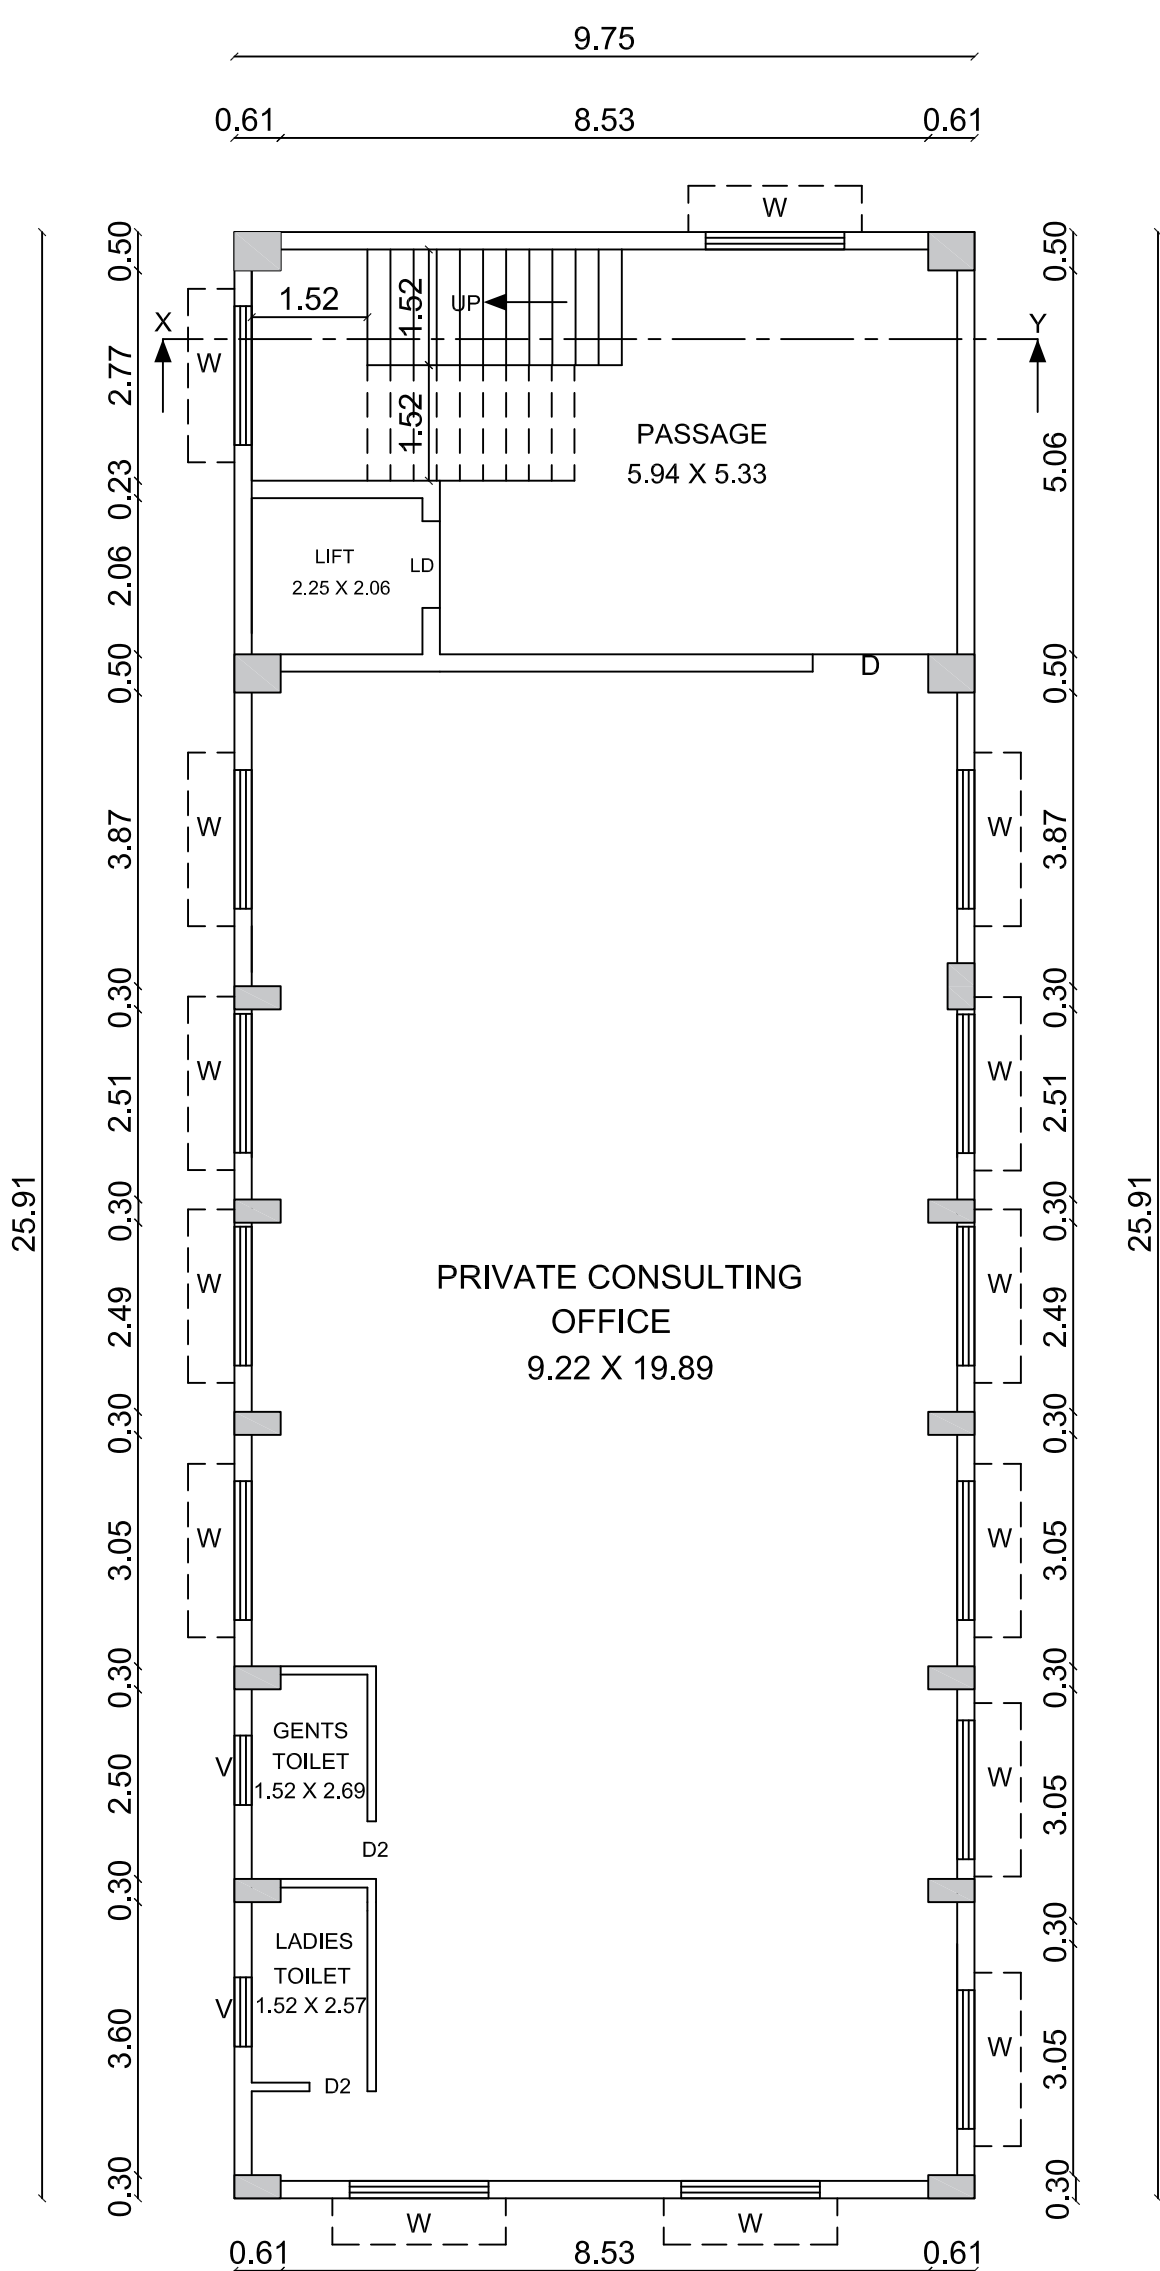


FIRST FLOOR PLAN

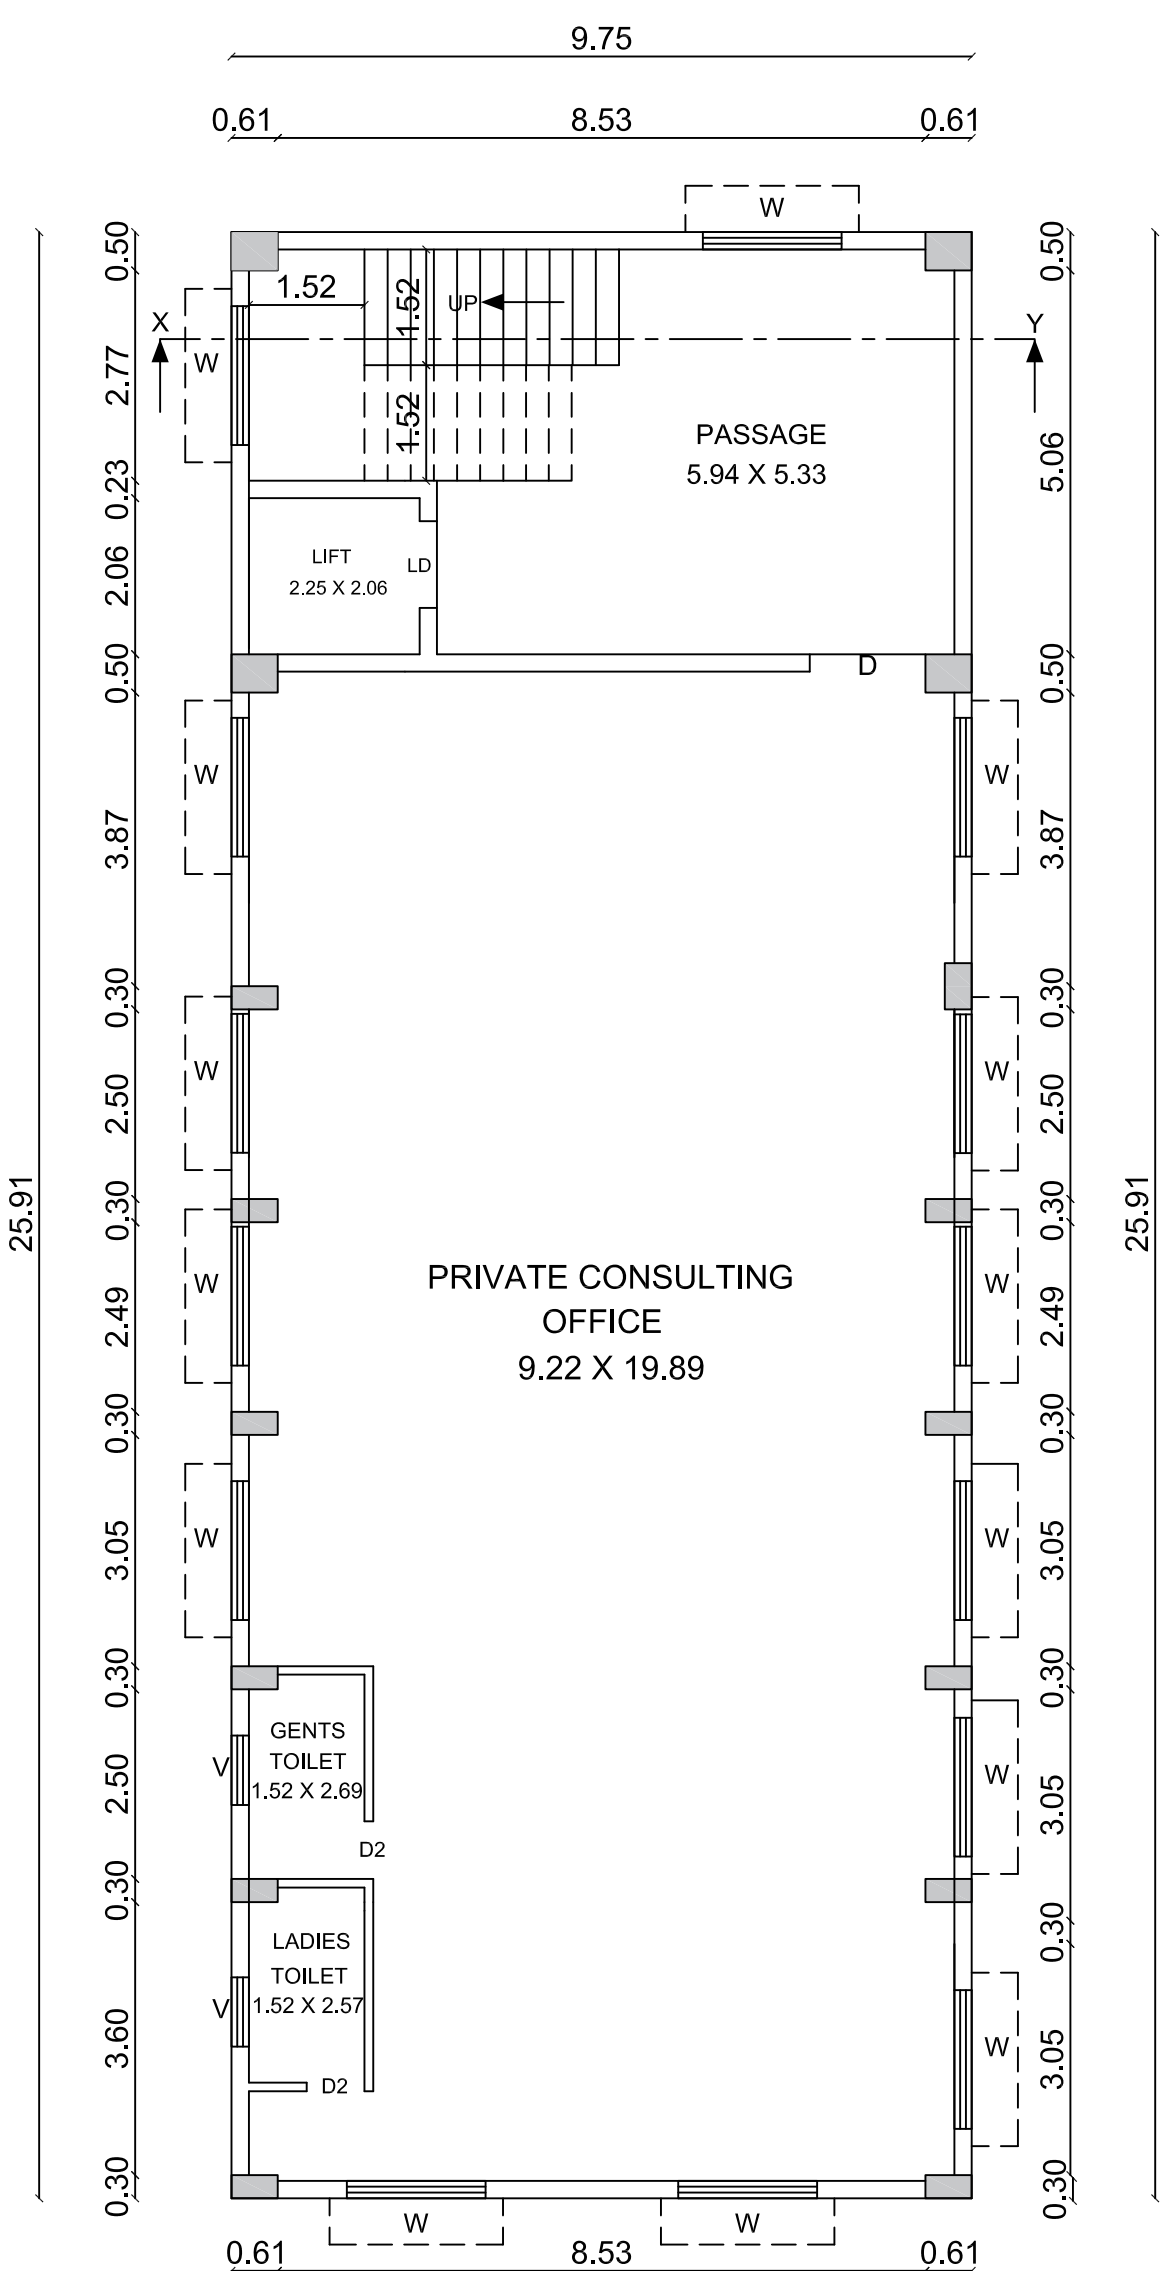

SECOND FLOOR PLAN

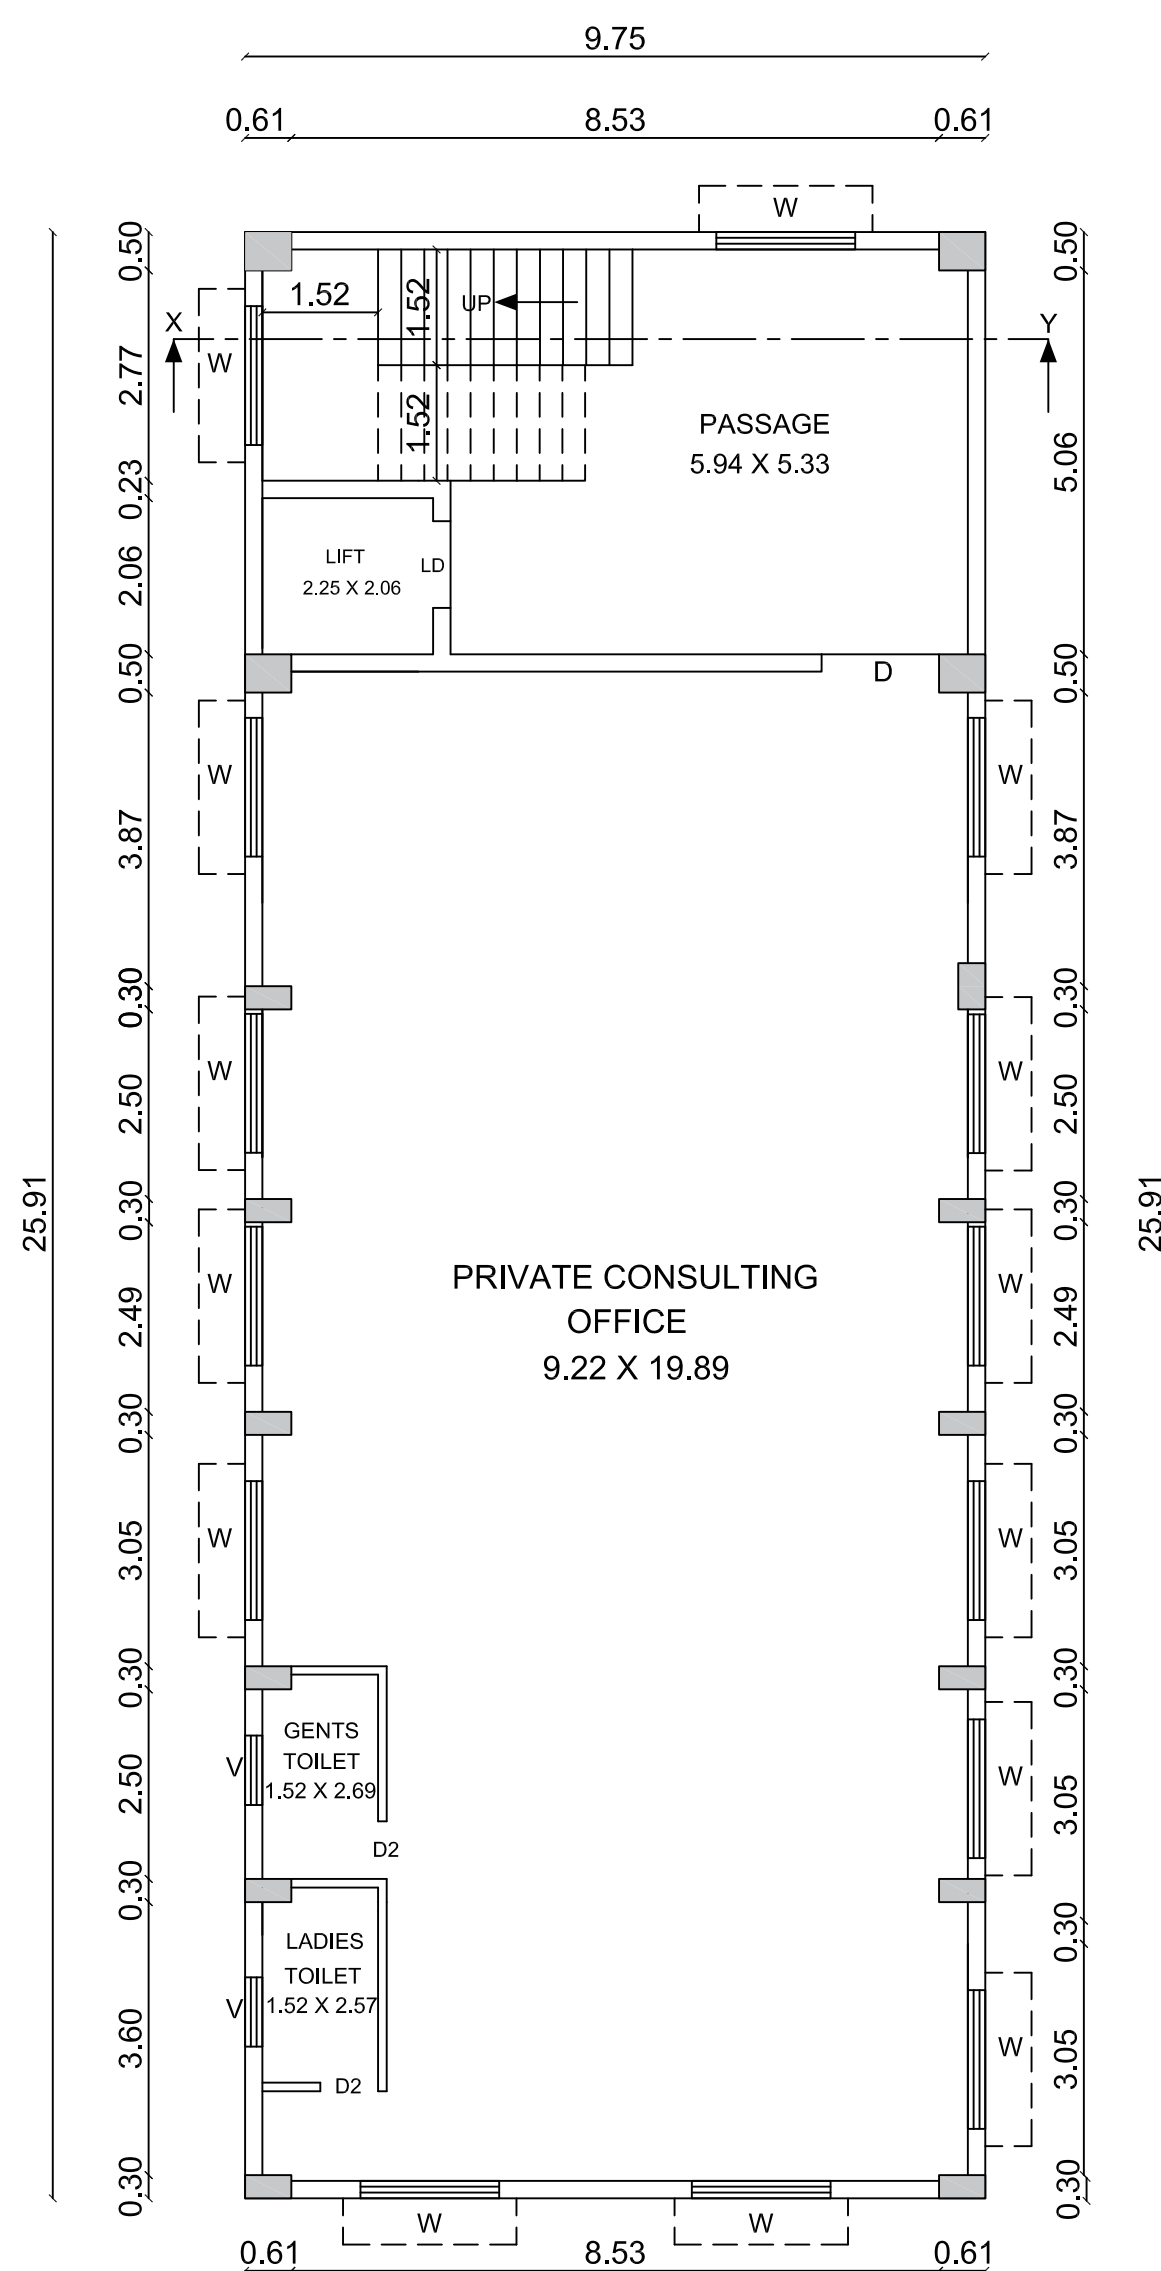

THIRD FLOOR PLAN

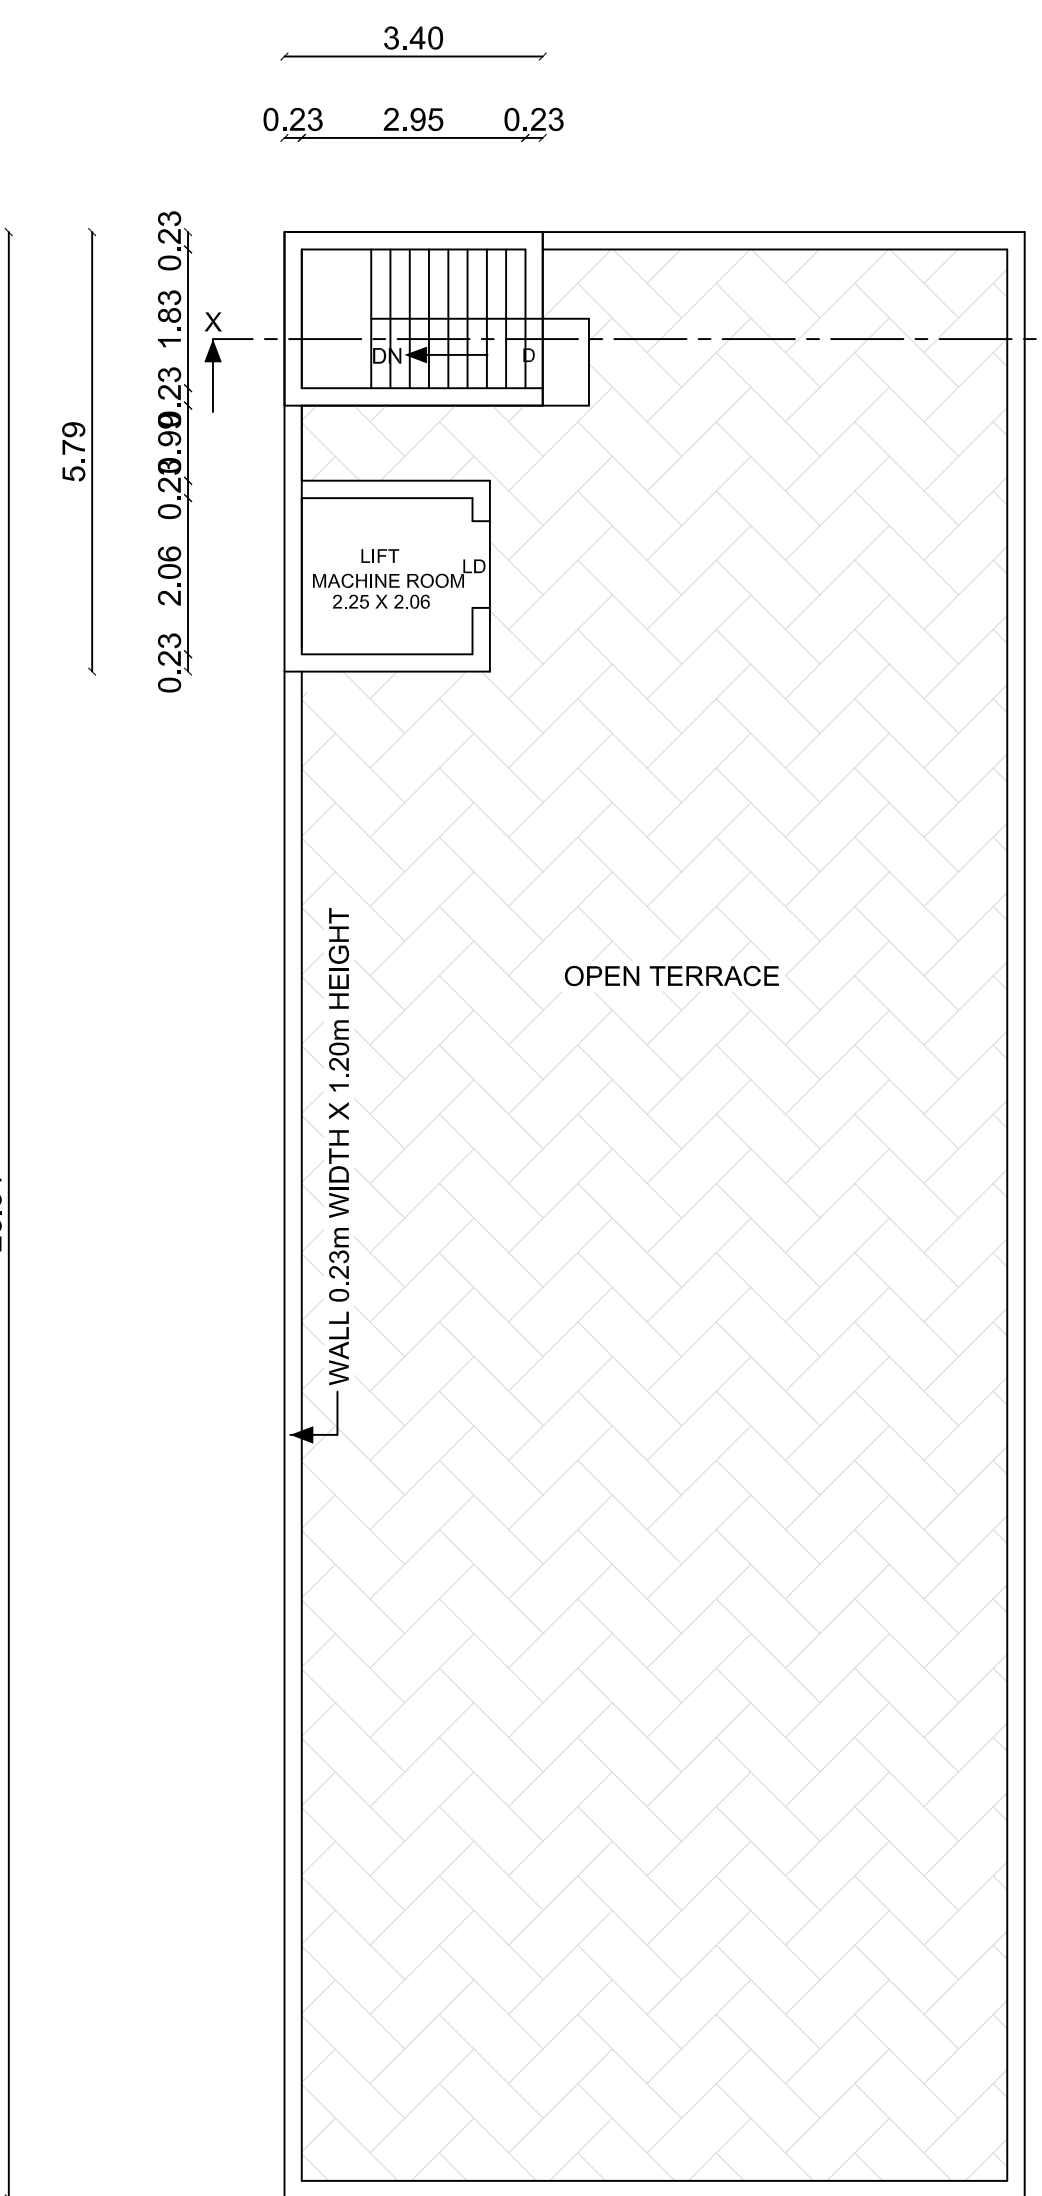

HEADROOM

ONLINE APPLICATION NO: SWP / BPA / 411880 / 2024
SWP / Site Approval / DTCP / LP / CLPA NO: 97 / 2025
SWP / DTCP / Planning Permission No: 119 / 2025

DISTRICT TOWN AND COUNTRY PLANNING OFFICE
COIMBATORE DISTRICT

PLAN SHOWING THE PROPOSED CONSTRUCTION OF R.C.C ROOF STILT FLOOR, FIRST FLOOR, SECOND FLOOR & THIRD FLOOR PRIVATE CONSULTING OFFICE BUILDING IN SITE NO: 12, BHARATHI COLONY, IN TS NO: 88 (NEW), 424/2 PART, 425/1A PART(OLD), BLOCK NO:7, SURVEY WARD NO:AA(27), OF SOWRIPALAYAM VILLAGE, COIMBATORE SOUTH TALUK , COIMBATORE CORPORATION (NORTH ZONE), COIMBATORE DISTRICT.

ALL DIMENSIONS ARE IN METER
SCALE - 1:100
ONLINE APPLICATION NO: SWP / BPA / 411880 / 2024

REFERENCE:
SITE BOUNDARY
EXISTING ROAD
DRIVE WAY
PROPOSED BUILDING

AREA DETAILS	
DESCRIPTION	Sq.m
SITE AREA AS PER DOCUMENT	394.83
SITE AREA AS PER TSLR	404.00
SUPER IMPOSED SITE AREA	394.83

(MINIMUM AREA SHOULD BE TAKEN INTO ACCOUNT)			
PROPOSED BUILT-UP AREA			
FLOOR NAME	FSI AREA (Sq.m)	NON FSI AREA (Sq.m)	TOTAL COVERED AREA (Sq.m)
STILT FLOOR	15.05	237.65	252.70
FIRST FLOOR	252.70	-	252.70
SECOND FLOOR	252.70	-	252.70
THIRD FLOOR	252.70	-	252.70
HEADROOM	-	7.80	7.80
TOTAL BUILTUP AREA	773.15	245.45	1018.60

FLOOR SPACE INDEX (FSI) = 773.15 / 394.83 = 1.95 < 2.00

PARKING DETAILS		
Sl.NO	DESCRIPTION	PROVIDED
1	CAR PARKING SPACE	06
2	TWO WHEELER PARKING SPACE	26

JOINERY DETAILS			
RS	ROLLING SHUTTER = 3.00 X 2.13	LD	LIFT DOOR = 1.06 X 2.13
D	DOOR = 1.52 X 2.13	W	WINDOW = 1.83 X 1.83
D2	DOOR = 0.76 X 2.13	V	VENTILATOR = 1.22 X 1.22

REGISTERED ENGINEER



MAR
' / 2024

STRUCTUAL ENGINEER



M.LOGANATHAN
LPA / SE / GR-II / 19/ 04 / 01

CONSTRUCTION ENGINEER

M.LOGANATHAN
LPA / CE / 043 / 2024

APPLICANT
VASANTH D RAMACHANDRAN

GEOTECH ENGINEER
Dr.E.RAVI
01/2019/RGTE/ELPA

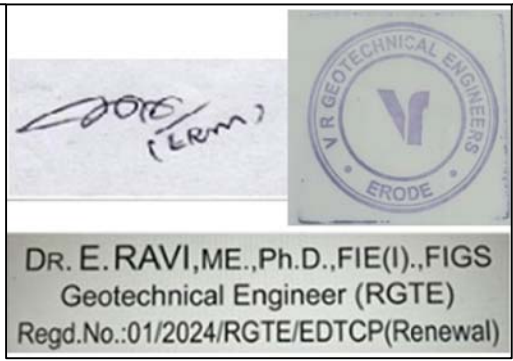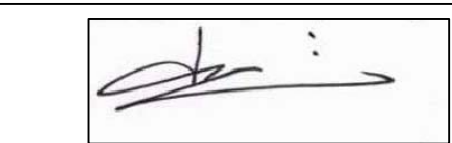

Eight ways to know a piece of land before you pay for it.

This report covers one part of the picture. These cover the rest, drawn from the same government records, for any property in Tamil Nadu.

LandLens One

Ask anything about a property and get an answer grounded in live government records, with the sources shown.

[/landlens/one](#)



Verify My Land

Every record check run on one property and returned as a single report.

[/landlens/verify-my-land](#)



Legal Opinion

An advocate's written opinion on the title, built on the records we pull for it.

[/landlens](#)



One Map

Every layer on one map: the parcel, its boundary, zoning, water bodies and what sits around it.

[/landlens/one/map](#)



PriceMap

What land actually changed hands for around this plot, taken from the registered deeds.

[/landlens/pricemap](#)



Build Scope

What you are allowed to build here: floor space, height, coverage and setbacks.

[/landlens/build-scope](#)



Property Tracker

Watch a property and hear about it when something new is registered against it.

[/landlens/property-tracker](#)



Deal Room

Run the transaction in one place: documents, stamping, signatures and the parties.

[/landlens/deal-room](#)



Twenty-four checks you can run yourself, at no cost.

Records and verification

The registers themselves, read for you.

Encumbrance Certificate

Patta and Chitta

Field Measurement Sketch

EC Analyzer

Bank charge check

Court case search

Seller background check

Approval check by survey

Value and duty

What it is worth and what it costs to register.

Guideline value by street

Guideline value by survey

Stamp duty and registration fees

Capital gains

Floor space index

Area unit converter

Zoning and land use

What the plan says can happen on this land.

Land use zone finder

CMDA land use check

Coastal regulation zone

Master plan check

Water bodies finder

Airport height clearance

Registers and directories

Who holds it, and which office keeps the record.

Find your registering office

Temple property check

Waqf property check

RERA register



Every free tool
/tools



Services we run
for you
/services



The LandLens
suite
/landlens/one



Every claim in this document traces back to a government record.

Legal opinions, due diligence and title verification

Building plan, layout and sub-division approvals

Completion and occupancy certificates, regularisation

Escrow, negotiation and NRI property management

Land survey, soil testing, architecture and construction

Verified RealEstate
3/350/2 Mettukuppam,
OMR Thoraipakkam,
Chennai 600 097, India
hello@verified.realestate
+91 9996 12 9996

Prepared from the registers named on the page each finding sits on. Where a register could not be read, this document says so in its place rather than leaving the gap to be read as a clean result.

