

PP

APPROVAL RECORD

Planning Permission

Coimbatore district, Tamil Nadu

APPROVAL TYPE



Building Plan

ISSUING AUTHORITY

Town Panchayat

The approval as the planning authority issued it, reproduced in full behind this page.

An approval speaks to what was sanctioned, not to what was built. Completion is a separate record.

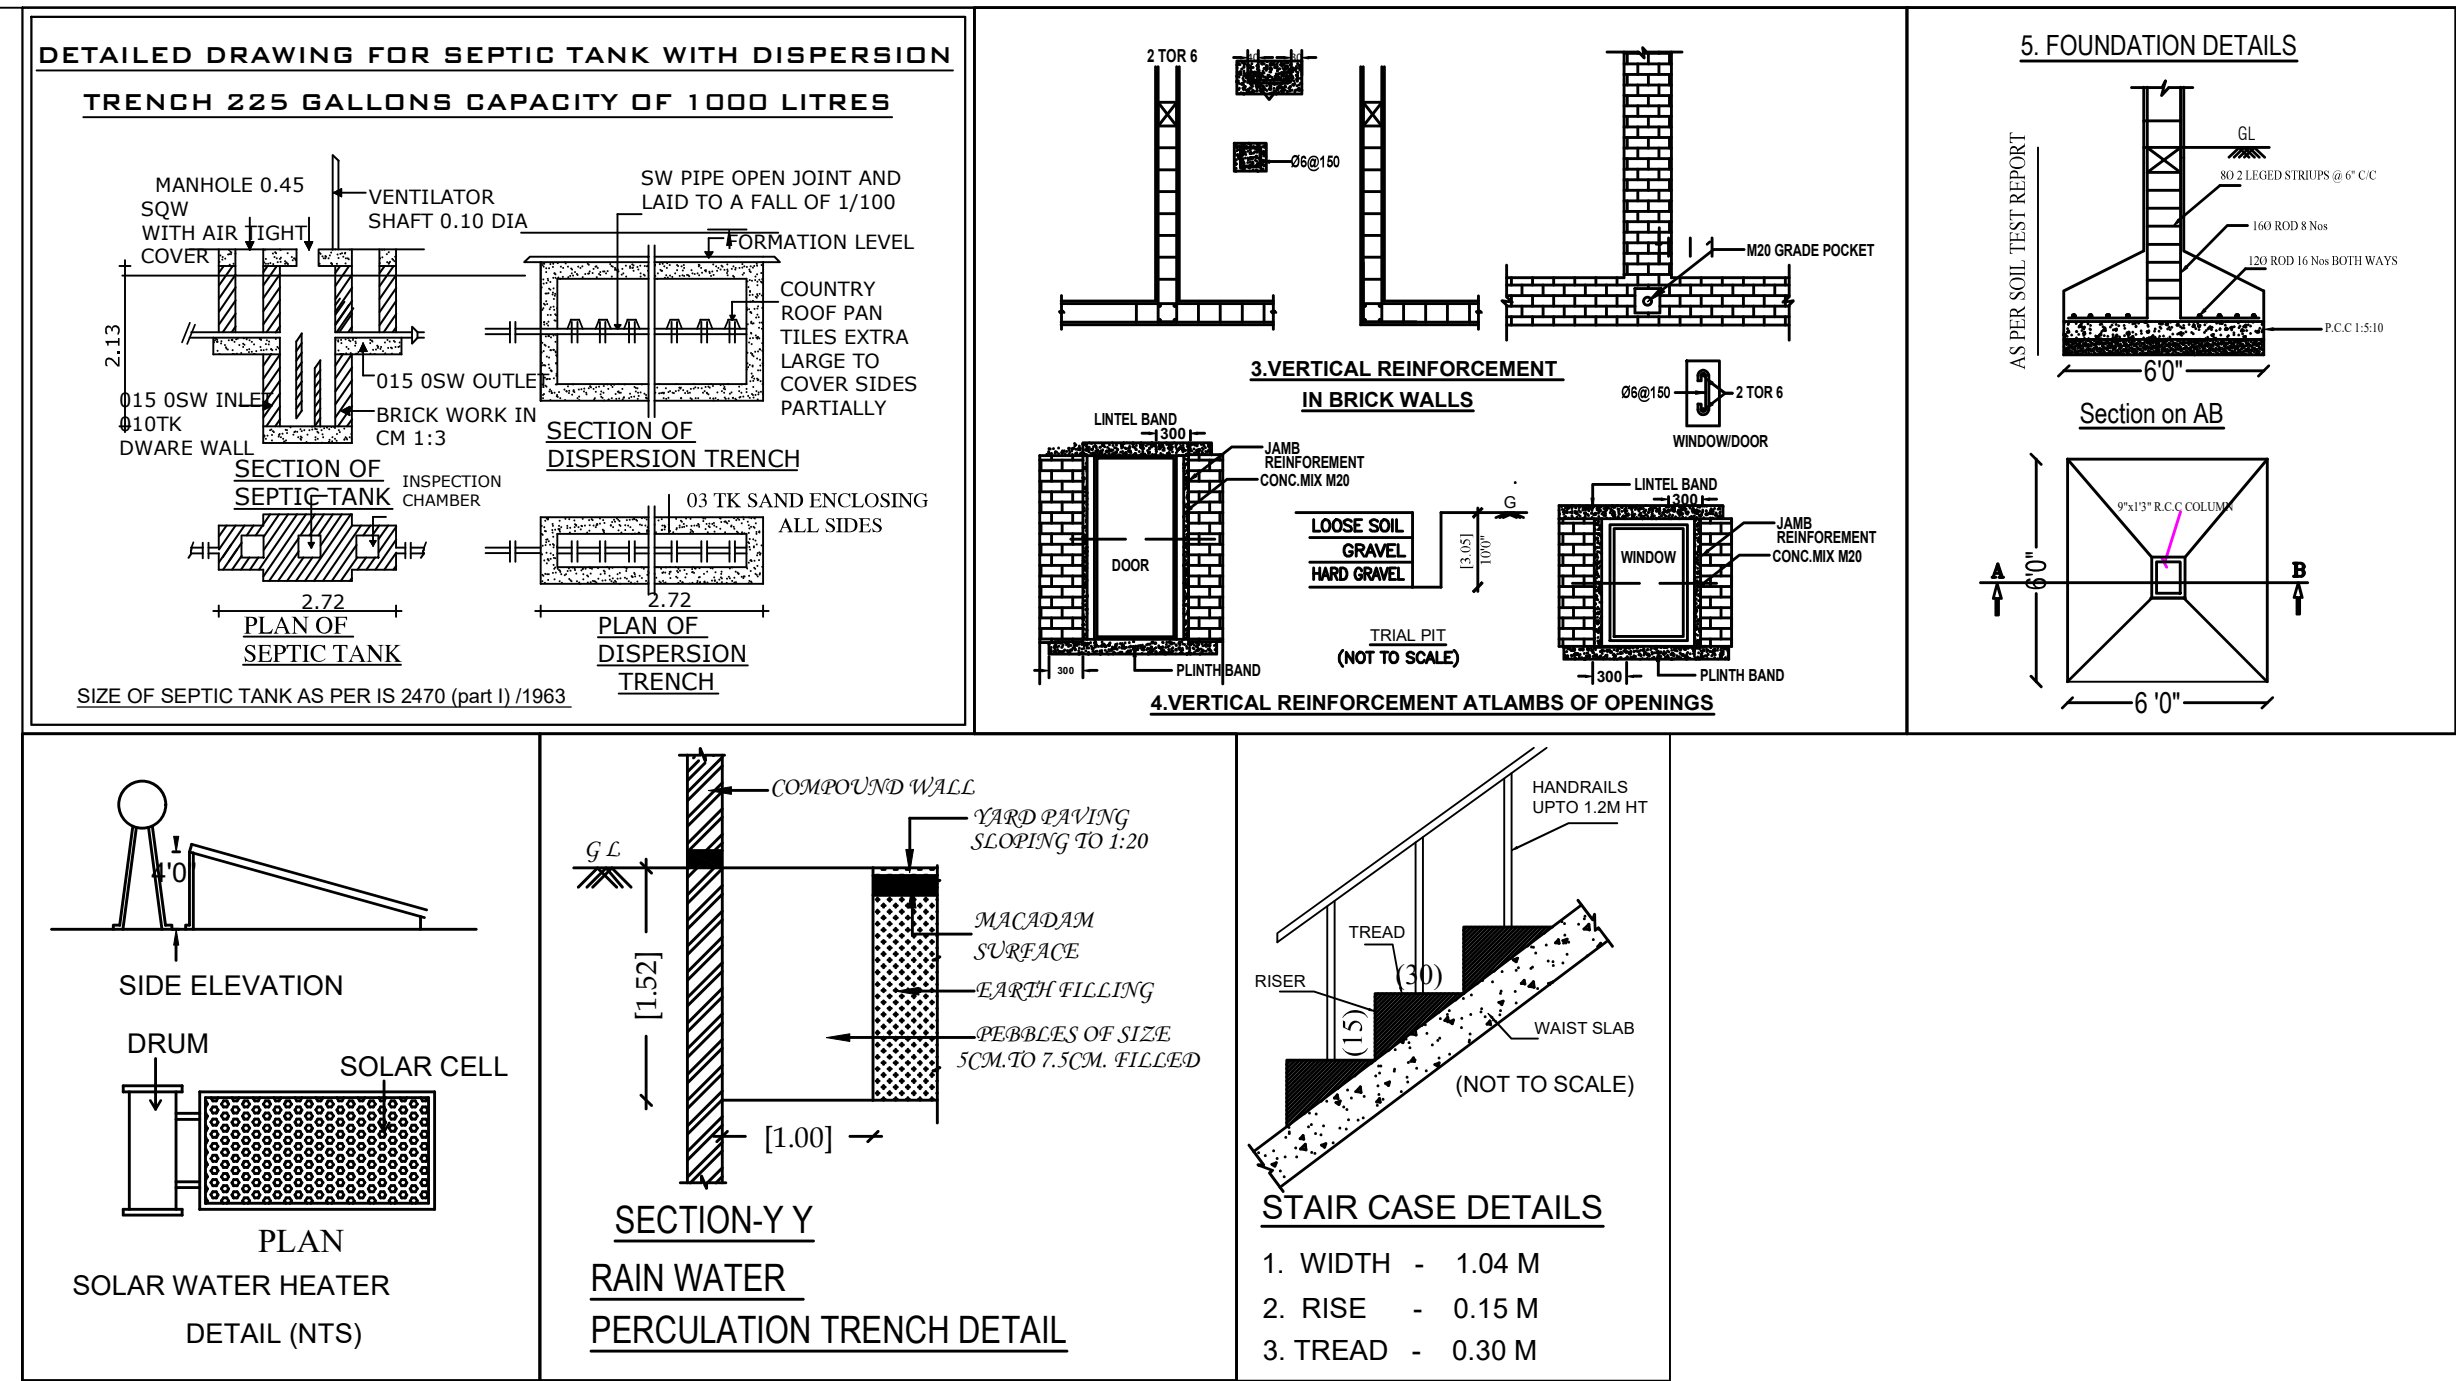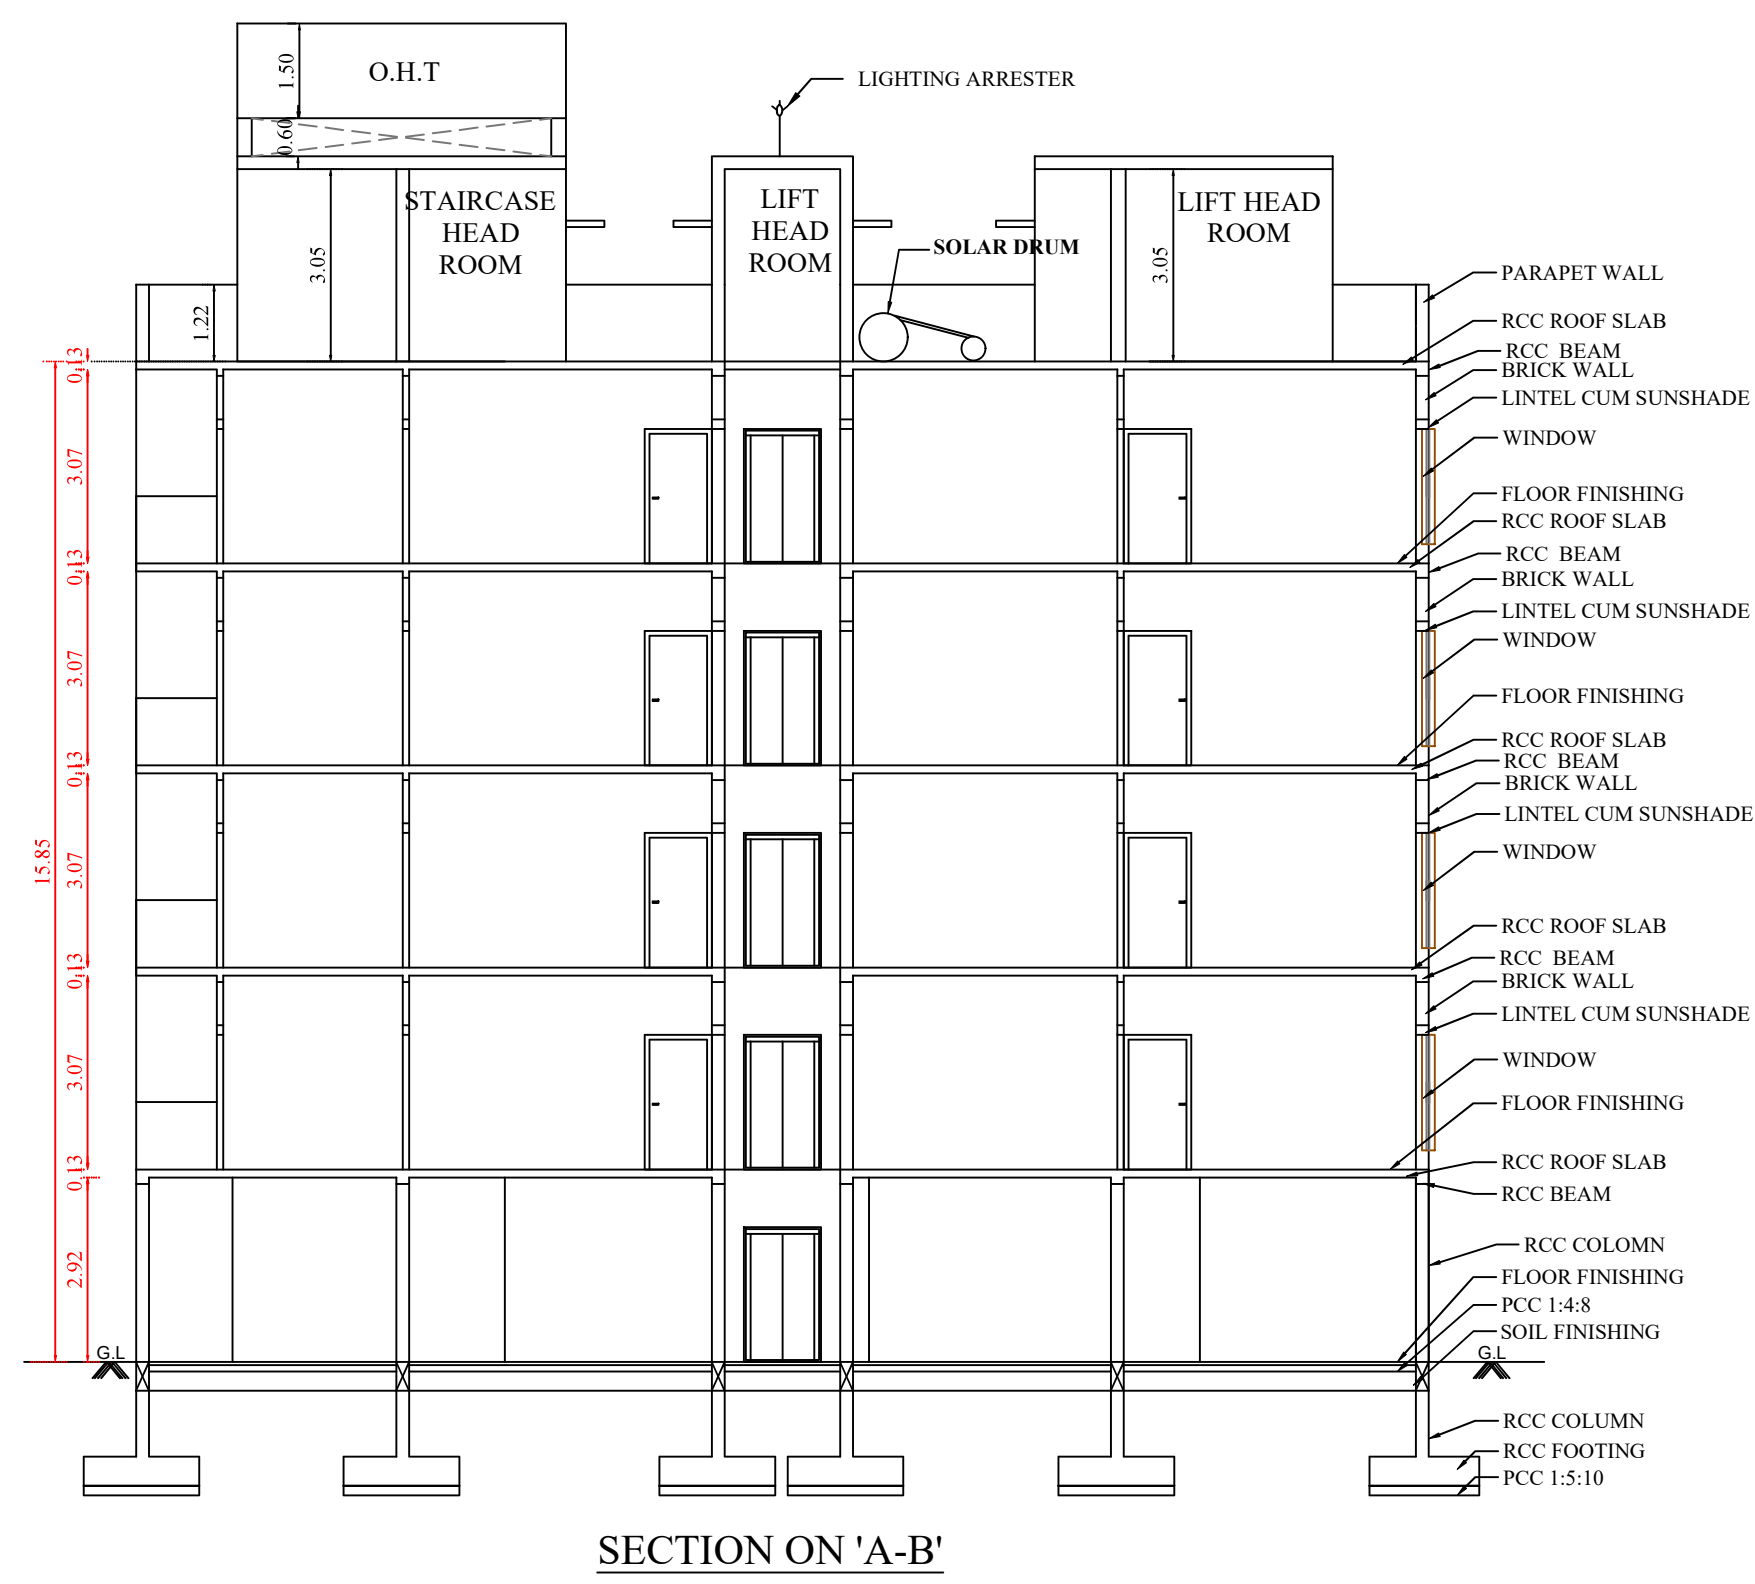

Dwelling Area Details: (Per Floor)	
Unit No.	Area in Sqm
1	78.04
2	77.63
3	77.63
4	78.04
Common Area	41.58
Total	352.92
Total No. of Dwellings : 16 Nos.	

DISTRICT TOWN AND COUNTRY PLANNING OFFICE
COIMBATORE DISTRICT

PLAN SHOWING THE PROPOSED CONSTRUCTION
AFFORDABLE RESIDENTIAL APARTMENT
BUILDING IN SITE NO: 9 & 10, S.F.NO: 773/6D2G &
773/6D2E AT OTHAKALMANDAPAM VILLAGE &
TOWN PANCHAYAT, MADUKKARAI TALUK,
COIMBATORE DISTRICT.

LAYOUT APPROVED NO : 107/2023

ALL DIMENSION ARE IN METER
SCALE - 1:100
ONLINE APPLICATION NO: SWP/BPA/422791/2024

REFERENCE	
SITE BOUNDARY	DRIVE WAY
EXISTING ROAD	PROPOSED BUILDING

AREA DETAILS:		
SL.NO	DESCRIPTION	Sq.m
1)	SITE AREA AS PER DOCUMENT	649.00
	SITE AREA AS PER FMB	649.00
	SUPER IMPOSED SITE AREA	649.00
(MINIMUM AREA SHOULD BE TAKEN INTO ACCOUNT)		

PROPOSED BUILT UP AREA			
FLOOR NAME	FSI Area (in Sqm)	Non-FSI Area (in Sqm)	Total Area (in Sqm)
STILT FLOOR	28.23	331.23	359.46
FIRST FLOOR	352.92	-	352.92
SECOND FLOOR	352.92	-	352.92
THIRD FLOOR	352.92	-	352.92
FOURTH FLOOR	352.92	-	352.92
HEAD ROOM	-	35.64	35.64
TOTAL	1439.91	366.87	1806.78

FLOOR SPACE INDEX = $\frac{1439.91}{649.00} = 2.219$ (Premium FSI)

PARKING DETAILS		
S.I No	DESCRIPTION	PROVIDED
1)	CAR PARKING SPACE	9 No's
2)	TWO WHEELER PARKING SPACE	19 No's

JOINERY DETAILS		
TYPE	DESCRIPTION	SIZE
RS	ROLLING SHUTTER	2.60 X 2.44
MD	MAIN DOOR	1.07 X 2.13
D	DOOR	0.91 X 2.13
LD	LIFT DOOR	1.22 X 2.13
LD1	LIFT DOOR 1	1.53 X 2.13
SD	SLIDING DOOR	2.44 X 2.13
W	WINDOW	1.22 X 1.52
KW	KITCHEN WINDOW	0.91 X 1.22
SW	STAIR CASE WINDOW	1.83 X 1.83
FW	FRENCH WINDOW	1.83 X 1.83
FW1	FRENCH WINDOW 1	1.00 X 1.83
V	VENTILATOR	0.61 X 0.91

Special Condition

The building must be use for same purpose for which the approval obtained. If used other than the approved use, the planning permission deemed to be canceled, action will be initiate under 56 and 57 Town and Country Planning Act-1971 without prior notice, considered as unauthorized construction.

BUILDING PERMISSION NO : LP / CLPA No :35/2025

PLANNING PERMISSION NO : 44/2025

(This Planning Permission is valid for a period of 8 years from e-sign)

PROFESSIONAL DETAILS BASED ON FROM C

ARCHITECT ENGINEER	Er.J.PREM KUMAR LPA/RE/GR-1/19/03/005	 J. PREM KUMAR B.E. (CIVIL) M.E. (STRUCTURES) COIMBATORE PAPERION 411030008 REGISTERED ENGINEER C-1 ADE-1 13A, 5th Floor, 1st Floor, 2nd Floor, 3rd Floor, 4th Floor, 5th Floor, 6th Floor, 7th Floor, 8th Floor, 9th Floor, 10th Floor, 11th Floor, 12th Floor, 13th Floor, 14th Floor, 15th Floor, 16th Floor, 17th Floor, 18th Floor, 19th Floor, 20th Floor, 21st Floor, 22nd Floor, 23rd Floor, 24th Floor, 25th Floor, 26th Floor, 27th Floor, 28th Floor, 29th Floor, 30th Floor, 31st Floor, 32nd Floor, 33rd Floor, 34th Floor, 35th Floor, 36th Floor, 37th Floor, 38th Floor, 39th Floor, 40th Floor, 41st Floor, 42nd Floor, 43rd Floor, 44th Floor, 45th Floor, 46th Floor, 47th Floor, 48th Floor, 49th Floor, 50th Floor, 51st Floor, 52nd Floor, 53rd Floor, 54th Floor, 55th Floor, 56th Floor, 57th Floor, 58th Floor, 59th Floor, 60th Floor, 61st Floor, 62nd Floor, 63rd Floor, 64th Floor, 65th Floor, 66th Floor, 67th Floor, 68th Floor, 69th Floor, 70th Floor, 71st Floor, 72nd Floor, 73rd Floor, 74th Floor, 75th Floor, Floor, 1295th Floor, 1296th Floor, 1297th Floor, 1298th Floor, 1299th Floor, 1300th Floor, 1301st Floor, 1302nd Floor, 1303rd Floor, 1304th Floor, 1305th Floor, 1306th Floor, 1307th Floor, 1308th Floor, 1309th Floor, 1310th Floor, 1311st Floor, 1312nd Floor, 1313th Floor, 1314th Floor, 1315th Floor, 1316th Floor, 1317th Floor, 1318th Floor, 1319th Floor, 1320th Floor, 1321st Floor, 1322nd Floor, 1323rd Floor, 1324th Floor, 1325th Floor, 1326th Floor, 1327th Floor, 1328th Floor, 1329th Floor, 1330th Floor, 1331st Floor, 1332nd Floor, 1333rd Floor, 1334th Floor, 1335th Floor, 1336th Floor, 1337
-----------------------	--	---

Eight ways to know a piece of land before you pay for it.

This report covers one part of the picture. These cover the rest, drawn from the same government records, for any property in Tamil Nadu.

LandLens One

Ask anything about a property and get an answer grounded in live government records, with the sources shown.

[/landlens/one](#)



Verify My Land

Every record check run on one property and returned as a single report.

[/landlens/verify-my-land](#)



Legal Opinion

An advocate's written opinion on the title, built on the records we pull for it.

[/landlens](#)



One Map

Every layer on one map: the parcel, its boundary, zoning, water bodies and what sits around it.

[/landlens/one/map](#)



PriceMap

What land actually changed hands for around this plot, taken from the registered deeds.

[/landlens/pricemap](#)



Build Scope

What you are allowed to build here: floor space, height, coverage and setbacks.

[/landlens/build-scope](#)



Property Tracker

Watch a property and hear about it when something new is registered against it.

[/landlens/property-tracker](#)



Deal Room

Run the transaction in one place: documents, stamping, signatures and the parties.

[/landlens/deal-room](#)



Twenty-four checks you can run yourself, at no cost.

Records and verification

The registers themselves, read for you.

Encumbrance Certificate

Patta and Chitta

Field Measurement Sketch

EC Analyzer

Bank charge check

Court case search

Seller background check

Approval check by survey

Zoning and land use

What the plan says can happen on this land.

Land use zone finder

CMDA land use check

Coastal regulation zone

Master plan check

Water bodies finder

Airport height clearance

Value and duty

What it is worth and what it costs to register.

Guideline value by street

Guideline value by survey

Stamp duty and registration fees

Capital gains

Floor space index

Area unit converter

Registers and directories

Who holds it, and which office keeps the record.

Find your registering office

Temple property check

Waqf property check

RERA register



Every free tool
/tools



Services we run
for you
/services



The LandLens
suite
/landlens/one



Every claim in this document traces back to a government record.

Legal opinions, due diligence and title verification

Building plan, layout and sub-division approvals

Completion and occupancy certificates, regularisation

Escrow, negotiation and NRI property management

Land survey, soil testing, architecture and construction

Verified RealEstate
3/350/2 Mettukuppam,
OMR Thoraipakkam,
Chennai 600 097, India
hello@verified.realestate
+91 9996 12 9996

Prepared from the registers named on the page each finding sits on. Where a register could not be read, this document says so in its place rather than leaving the gap to be read as a clean result.

