

PP

APPROVAL RECORD

Planning Permission

Coimbatore district, Tamil Nadu






APPROVAL TYPE
Building Plan

ISSUING AUTHORITY
Rural Panchayat

The approval as the planning authority issued it, reproduced in full behind this page.

An approval speaks to what was sanctioned, not to what was built. Completion is a separate record.

PLAN SHOWING THE PROPOSED CONSTRUCTION OF GROUND & FIRST FLOOR RESIDENTIAL BUILDING IN SF.NOS 544/2B & 545/2A2 AT ODANTHURAI VILLAGE, METTUPALAYAM TALUK, COIMBATORE DISTRICT.

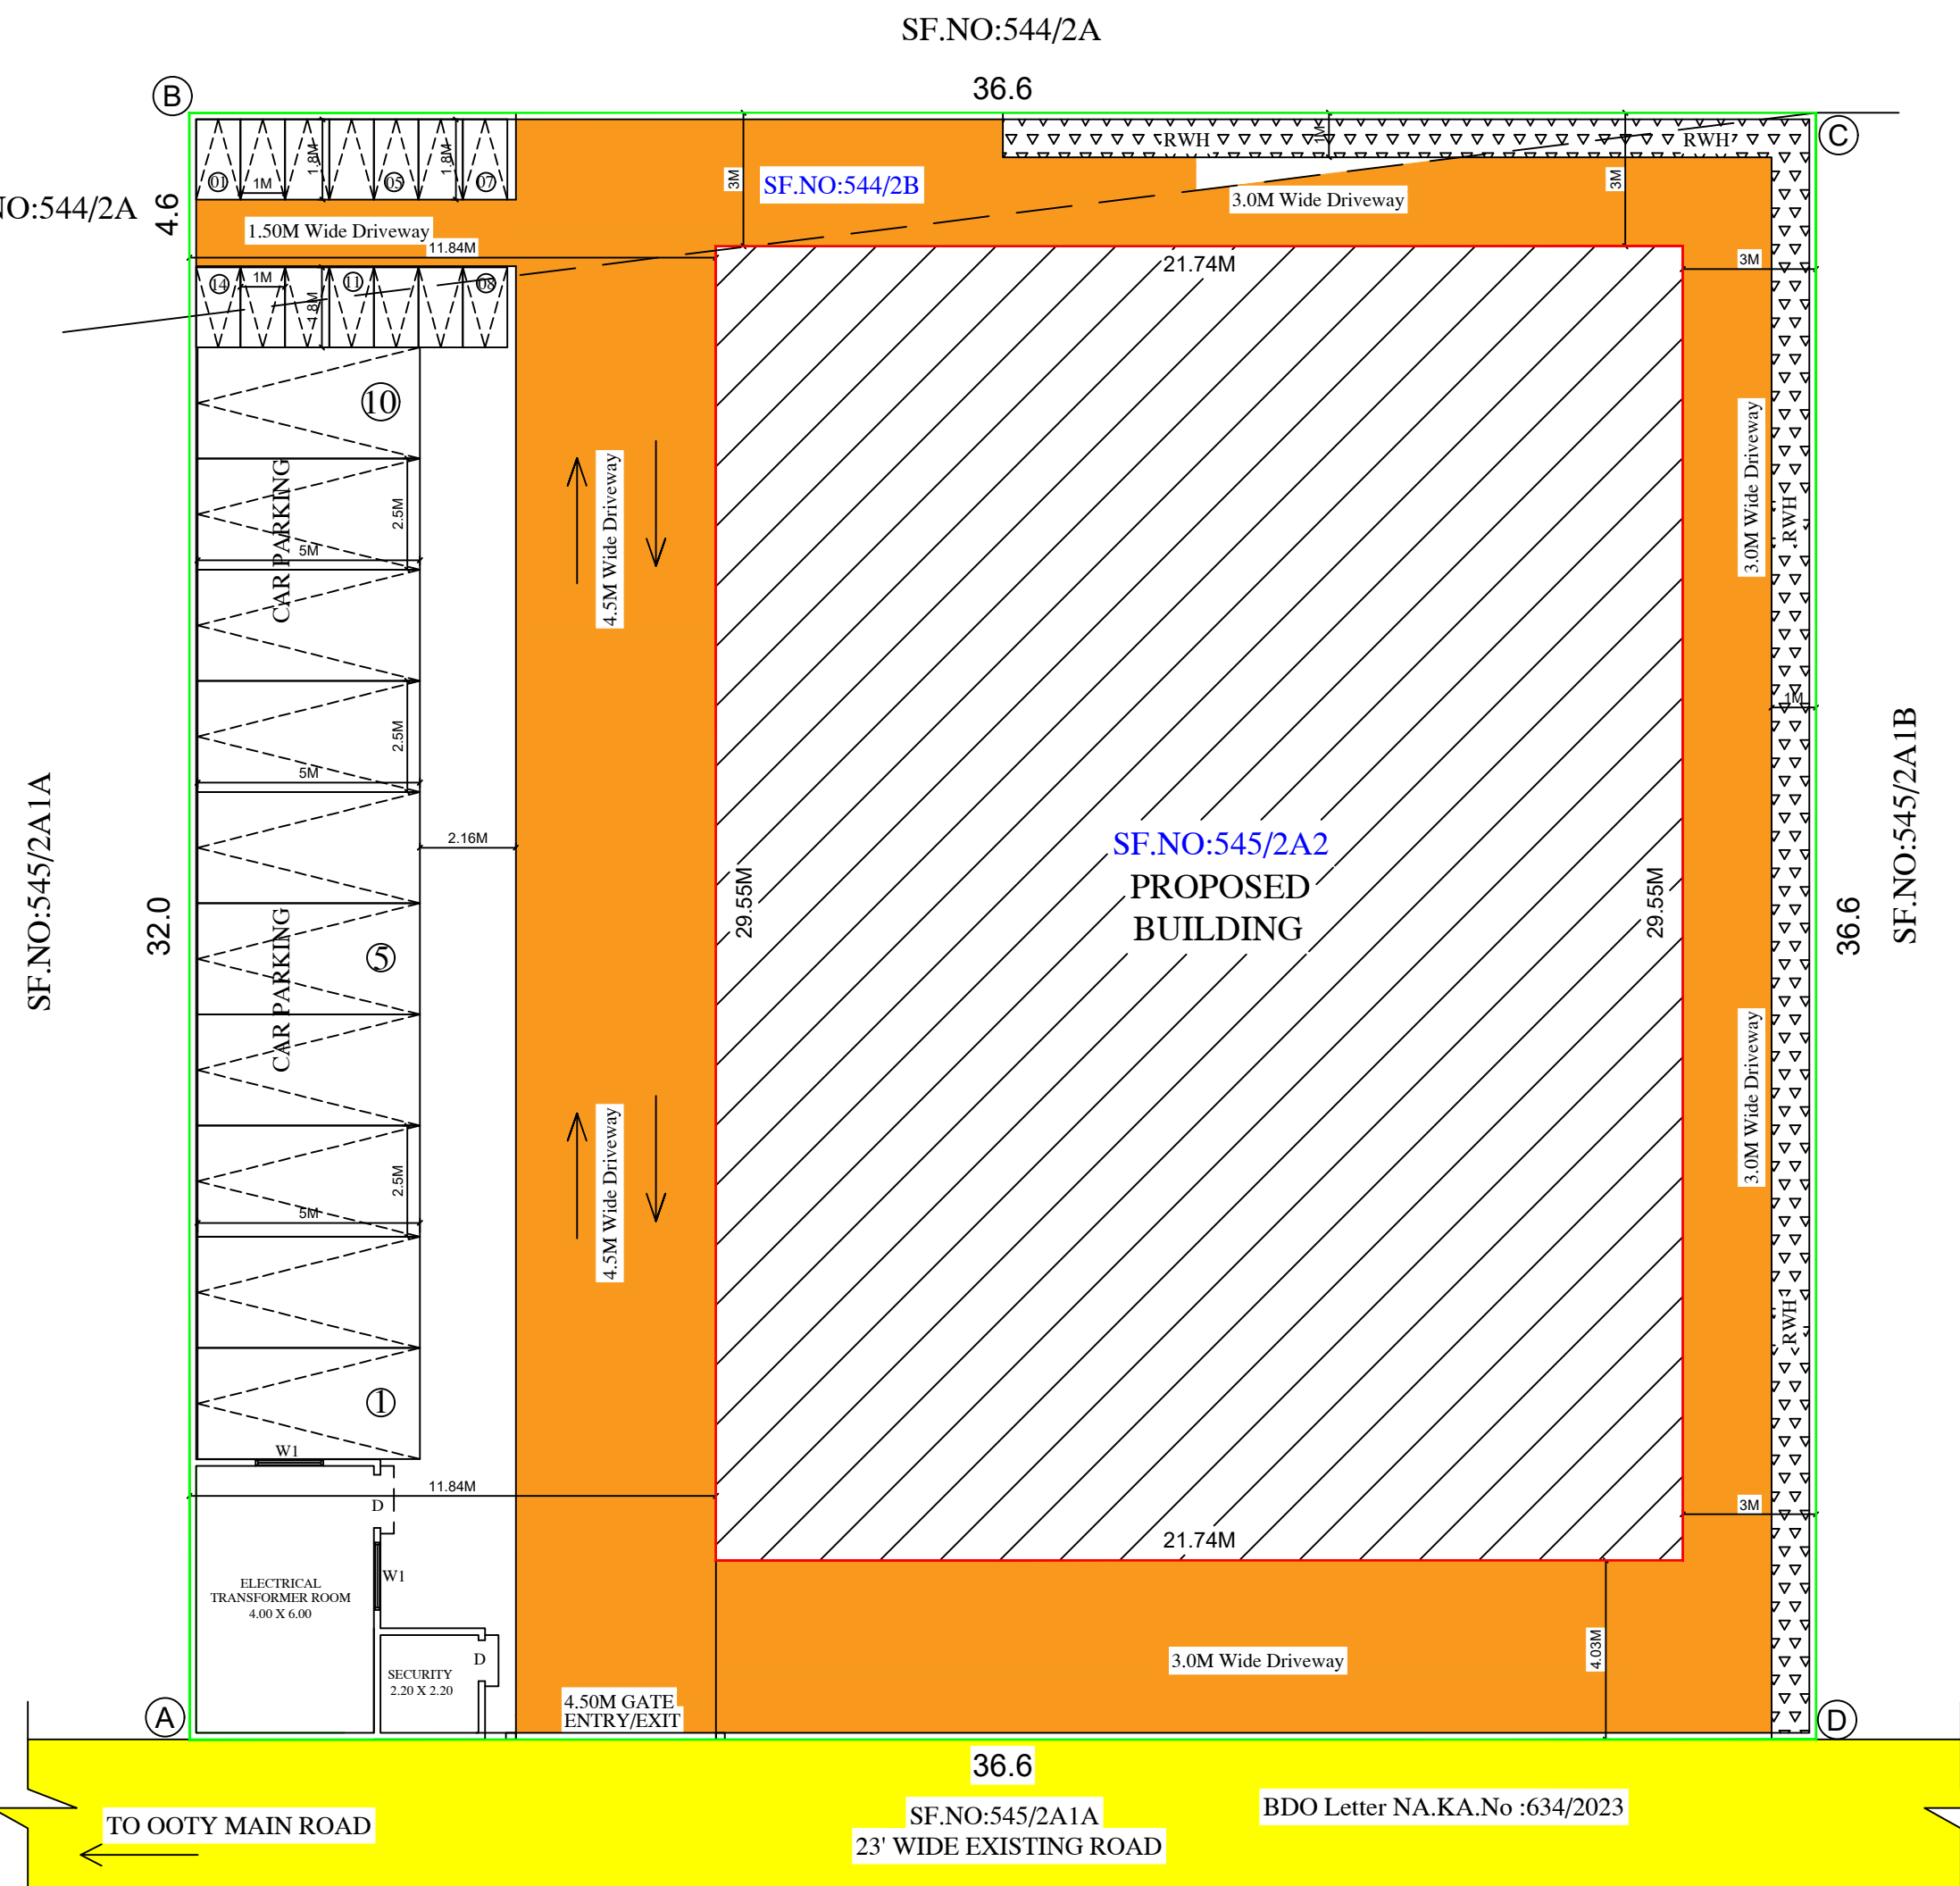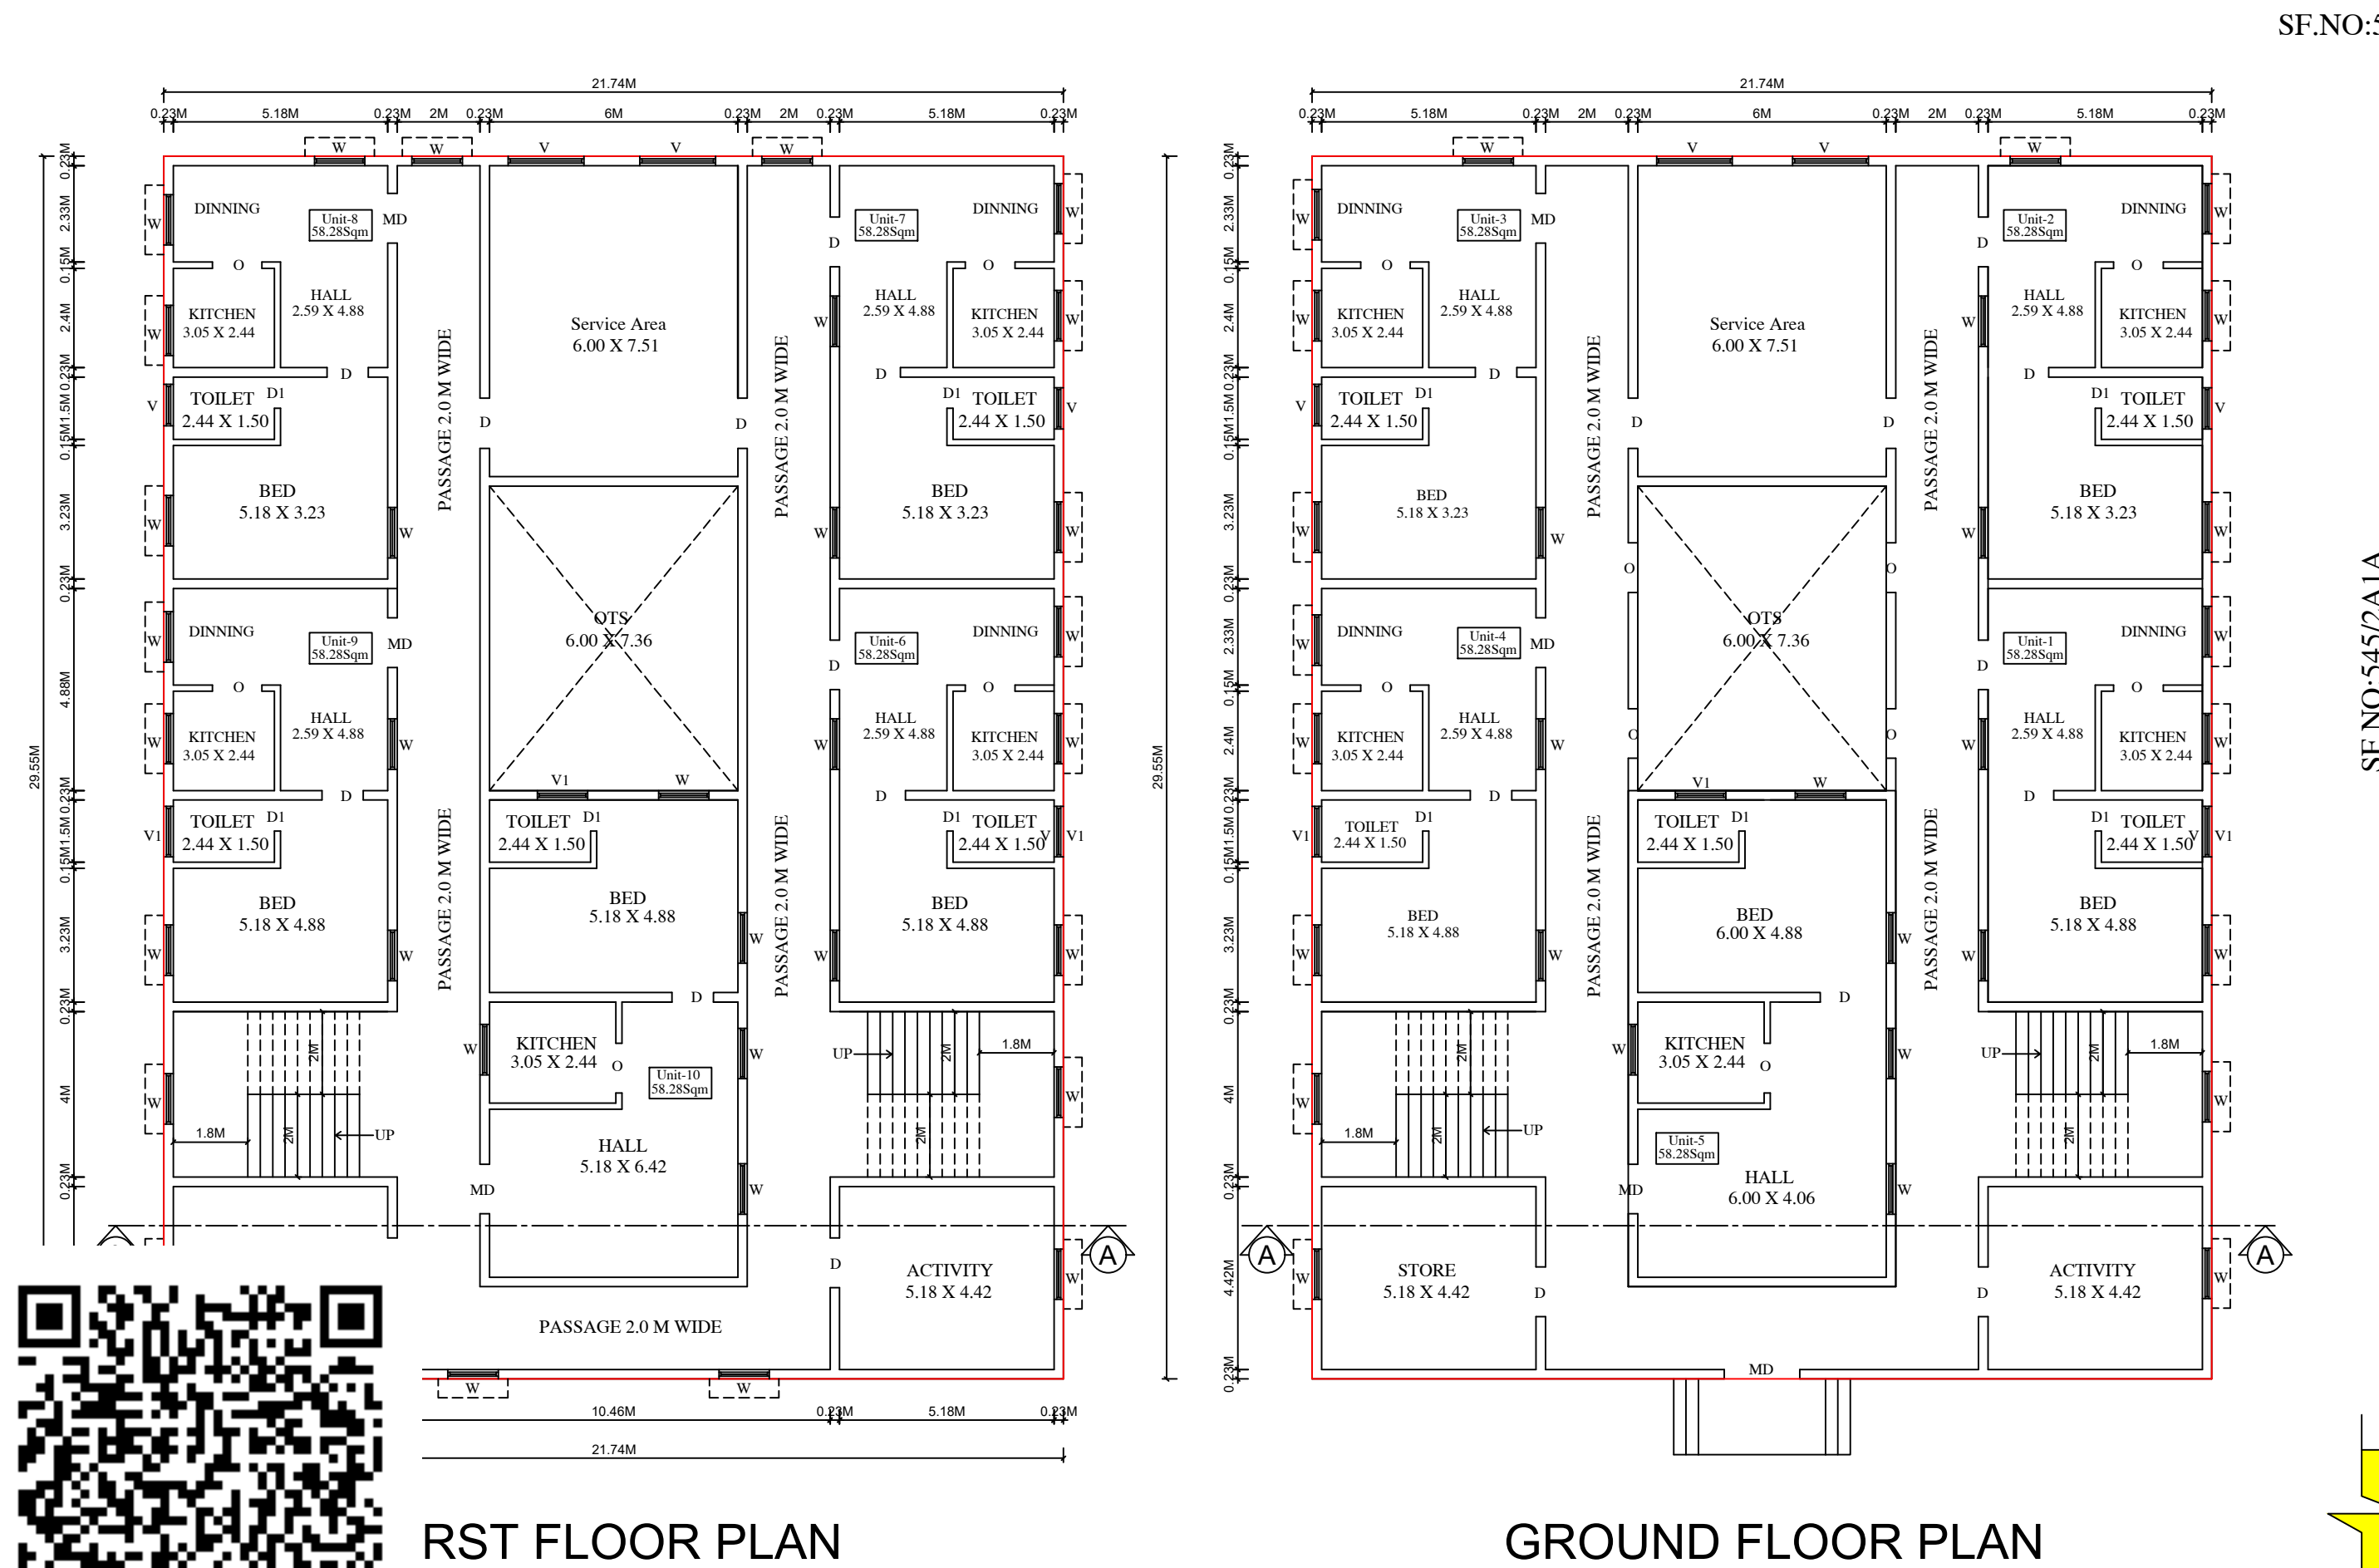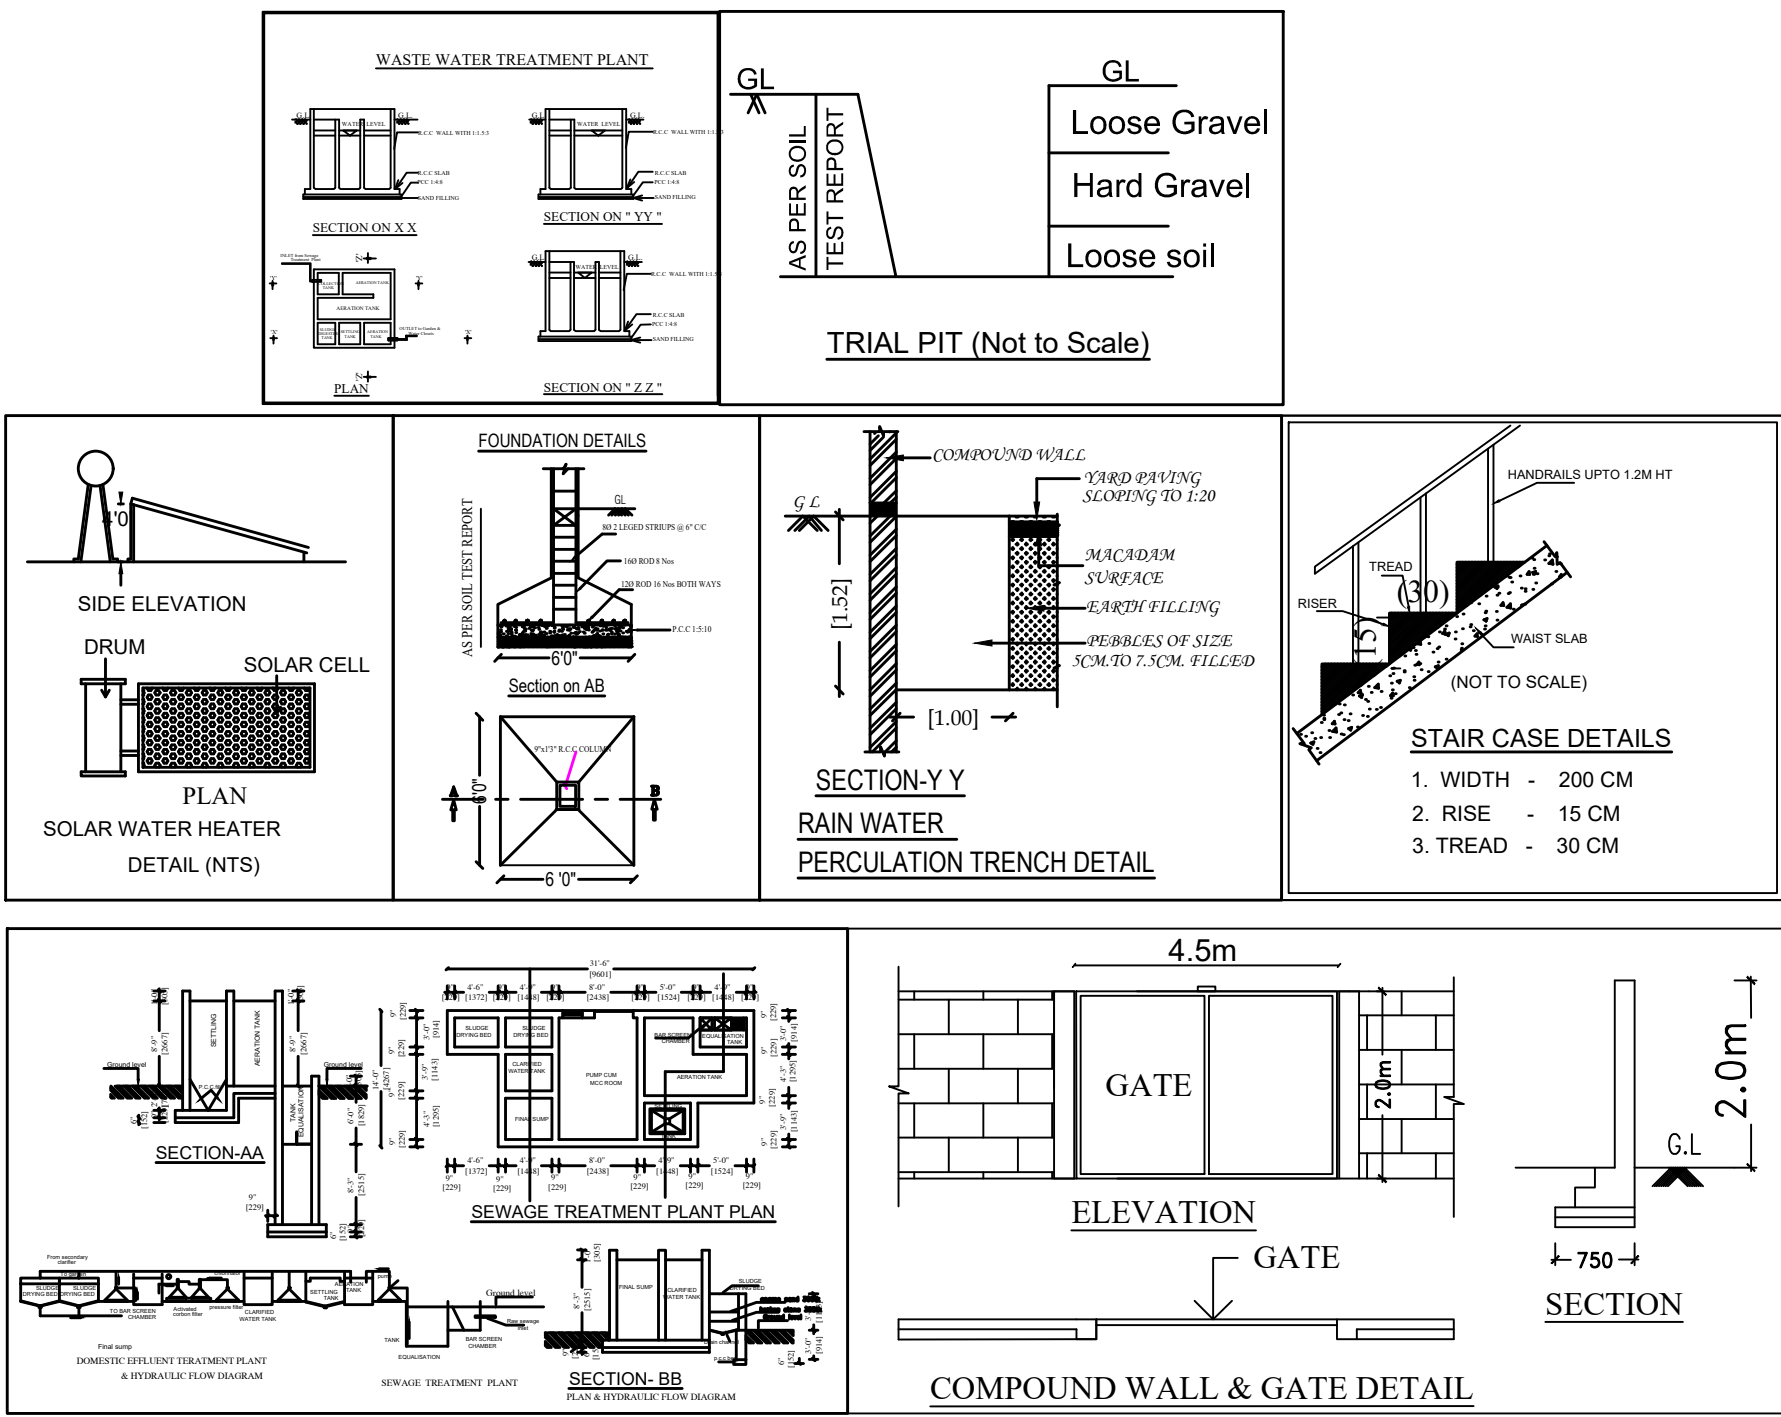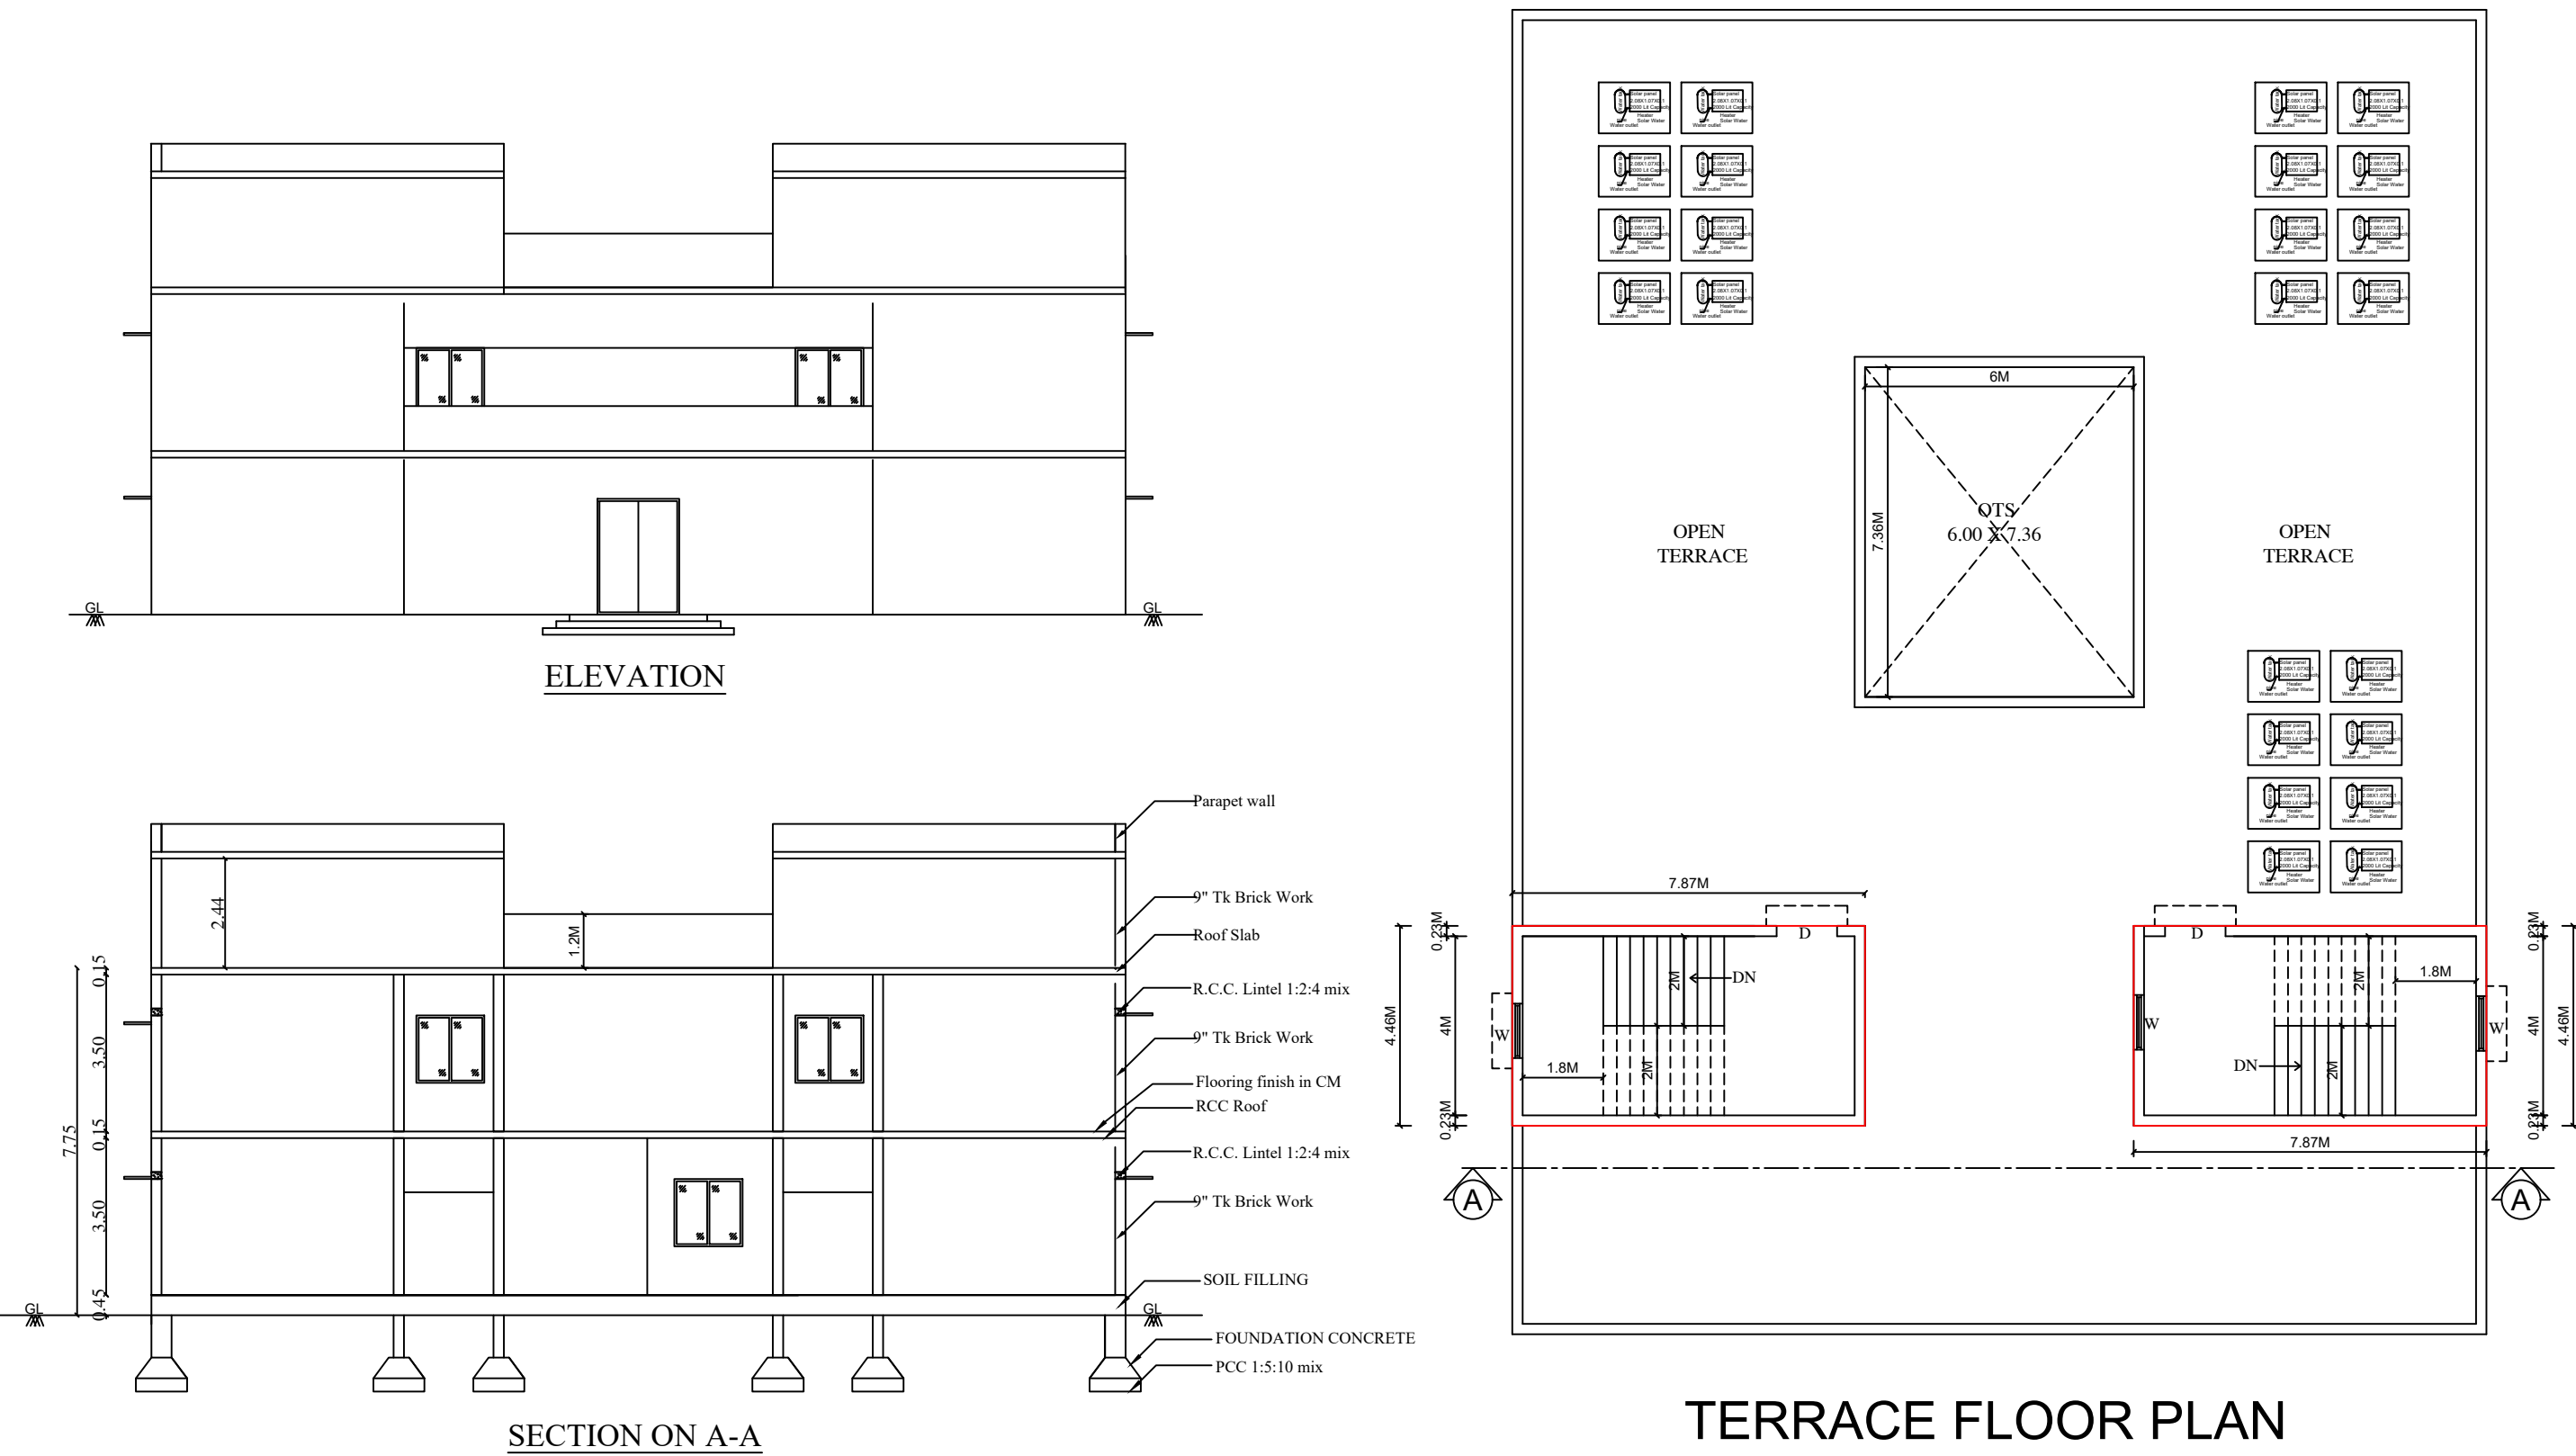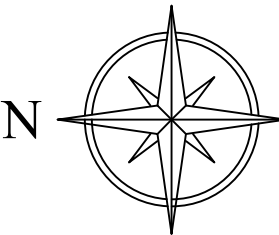

SCALE 1:100		SHEET NO: 1/1			
ONLINE APPLICATION : SWP/BPA/461736/2025					
SWP/LP/R(C) No: 227/2025					
SWP/BP/DTCP R(C) No: 79/2025.					
AREA DETAILS OF THE SITE					
SF.NO.	VILLAGE NAME	AREA AS PER DOCUMENT	AREA AS PER PATT.A		
544/2B	ODANTHURAI	84.00SQM.	0.00.84HECT.		
545/2A2	ODANTHURAI	1253.80SQM.	0.12.55HECT.		
TOTAL AREA OF THE SITE		1337.80SQM.	0.13.39 HECT.		
TOTAL AREA OF THE SITE		----- 1338.09SQM. [As at Site Condition]			
BUILDING AREA DETAILS					
SL.NO	BLOCK NO	BUILDING AREA DETAILS	F.S.I AREA SQ.M	NON-F.S.I SQ.M	TOTAL BUILD'UP AREA IN SQ.M
1.	1	GROUND FLOOR	598.28	44.14	642.42
2.	1	FIRST FLOOR	598.28	44.14	642.42
3.	1	TERRACE FLOOR	-----	70.20	70.20
TOTAL		=	1196.56	158.48	1335.04SQ.M
I. PLOT COVERAGE AREA: BUILDING AREA SITE AREA		X 100 % = 642.42 1337.80		X 100 % = 48.02%	
II. FLOOR SPACE INDEX :		FSI AREA SITE AREA = 1196.56 1337.80		= 0.894	
Dwelling Unit Area Details			SCHEDULE OF JOINERY		IN METER
Floor	Dwelling Unit	Dwelling Unit Area	MD	MAIN DOOR	1.83 x 2.13
GROUND	01	58.28	D1	DOOR	1.20 x 2.13
	02	58.28	O	DOOR	0.76 x 2.13
	03	58.28	O	OPEN	1.50 x 2.13
	04	58.28	W	WINDOW	1.22 x 1.50
	05	77.45	V	VENTILATOR	1.83 x 0.75
FIRST	01	58.28	V1	VENTILATOR	1.00 x 0.75
	02	58.28	NOTE:-		
	03	58.28	HEIGHT OF THE BUILDING - 7.75M		
	04	58.28	ALL DIMENSIONS ARE IN METERS		
	05	77.45			
Total		621.14			
NO. OF DWELLINGS : 10 Nos.					
PARKING DETAILS:					
VEHICLE		REQUIRED		PROVIDED	
TWO WHEELER		10 nos.		14 nos.	
CAR		2 nos.		10 nos.	
COLOUR INDEX					
OWNER'S BOUNDARY SHOWN AS					
PROPOSED CONSTRUCTION SHOWN AS					
EXISTING ROAD SHOWN AS					
DRIVE WAY SHOWN AS					
OWNER'S SIGNATURE					
B. SENTHILKUMAR, M.E.(Structural) Licenced Building Surveyor Coimbatore LPA/SE/GR-11/19/03/13 17/12, V.C.S. Nagar G.N. Mills Post, Coimbatore-641 029 Cell: 98658 52255					
STRUCTURAL ENGINEER					
REGISTERED ENGINEER SIGNATURE					

Eight ways to know a piece of land before you pay for it.

This report covers one part of the picture. These cover the rest, drawn from the same government records, for any property in Tamil Nadu.

LandLens One

Ask anything about a property and get an answer grounded in live government records, with the sources shown.

[/landlens/one](#)



Verify My Land

Every record check run on one property and returned as a single report.

[/landlens/verify-my-land](#)



Legal Opinion

An advocate's written opinion on the title, built on the records we pull for it.

[/landlens](#)



One Map

Every layer on one map: the parcel, its boundary, zoning, water bodies and what sits around it.

[/landlens/one/map](#)



PriceMap

What land actually changed hands for around this plot, taken from the registered deeds.

[/landlens/pricemap](#)



Build Scope

What you are allowed to build here: floor space, height, coverage and setbacks.

[/landlens/build-scope](#)



Property Tracker

Watch a property and hear about it when something new is registered against it.

[/landlens/property-tracker](#)



Deal Room

Run the transaction in one place: documents, stamping, signatures and the parties.

[/landlens/deal-room](#)



Twenty-four checks you can run yourself, at no cost.

Records and verification

The registers themselves, read for you.

Encumbrance Certificate

Patta and Chitta

Field Measurement Sketch

EC Analyzer

Bank charge check

Court case search

Seller background check

Approval check by survey

Zoning and land use

What the plan says can happen on this land.

Land use zone finder

CMDA land use check

Coastal regulation zone

Master plan check

Water bodies finder

Airport height clearance

Value and duty

What it is worth and what it costs to register.

Guideline value by street

Guideline value by survey

Stamp duty and registration fees

Capital gains

Floor space index

Area unit converter

Registers and directories

Who holds it, and which office keeps the record.

Find your registering office

Temple property check

Waqf property check

RERA register



Every free tool
/tools



Services we run
for you
/services



The LandLens
suite
/landlens/one



Every claim in this document traces back to a government record.

Legal opinions, due diligence and title verification

Building plan, layout and sub-division approvals

Completion and occupancy certificates, regularisation

Escrow, negotiation and NRI property management

Land survey, soil testing, architecture and construction

Verified RealEstate
3/350/2 Mettukuppam,
OMR Thoraipakkam,
Chennai 600 097, India
hello@verified.realestate
+91 9996 12 9996

Prepared from the registers named on the page each finding sits on. Where a register could not be read, this document says so in its place rather than leaving the gap to be read as a clean result.

