PP APPROVAL RECORD

Planning Permission

Coimbatore district, Tamil Nadu

APPROVAL TYPE
Building Plan

ISSUING AUTHORITY
Rural Panchayat


The approval as the planning authority issued it, reproduced in full behind this page.

An approval speaks to what was sanctioned, not to what was built. Completion is a separate record.


Verified RealEstate™
3/350/2 Mettukuppam,
OMR Thoraipakkam,
Chennai 600 097, India

hello@verified.realestate
+91 9996 12 9996
verified.realestate


NAME OF THE APPLICANT : Mr.C.M. KRISHNAKUMAR

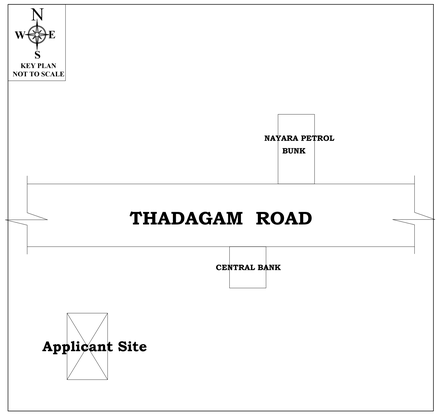


KEY PLAN

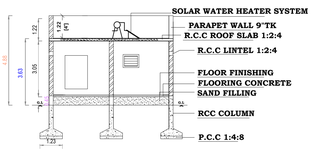

SECTION A-A

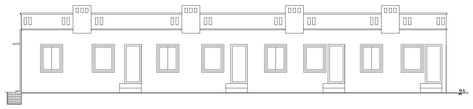

ELEVATION

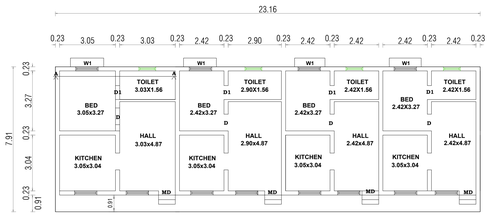


PRO. GROUND.FLOOR PLAN


S.F.NO " 52/2

SOMAPPAGOUNDER'S AGRI LAND


15.07 (49'5")

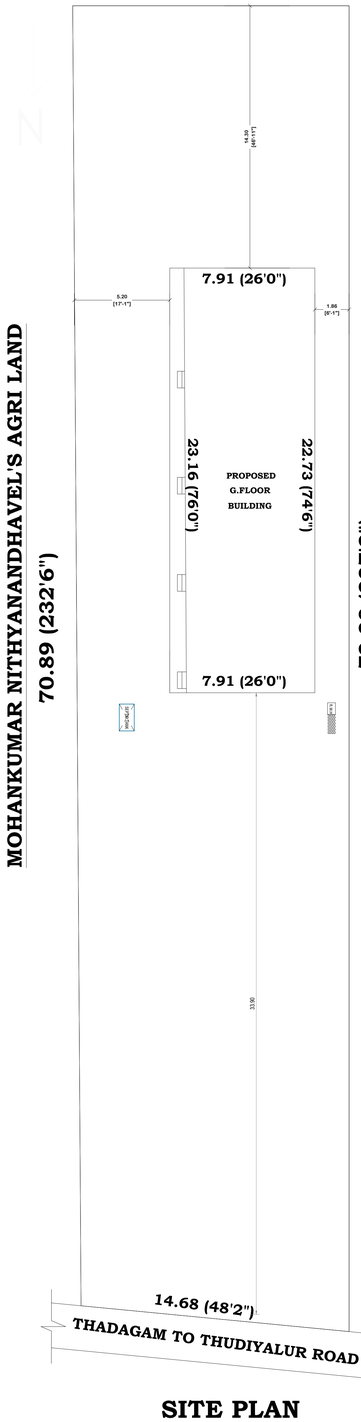


SITE PLAN

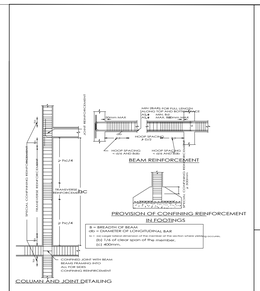


SEISMIC REINFORCEMENT DETAILS
(NOT TO SCALE)

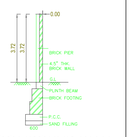

COMPOUND WALL DETAIL

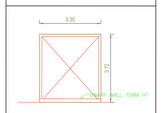


WICKET GATE ELEVATION

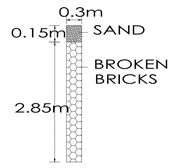


RAIN WATER HARVESTING DETAIL -PERCOLATION PIT
(NTS)




SOLAR WATER HEATER
(NOT TO SCALE)

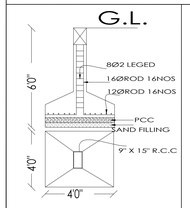


FOUNDATION DETAILS
(NOT TO SCALE)

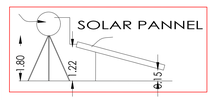


SIDE ELEVATION
(NOT TO SCALE)

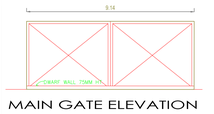


MAIN GATE ELEVATION

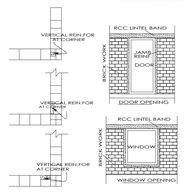

EARTHQUAKE SAFE DESIGN
(NOT TO SCALE)

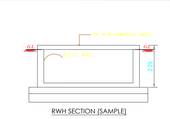

RWH_CAPACITY_L=5000LTRS

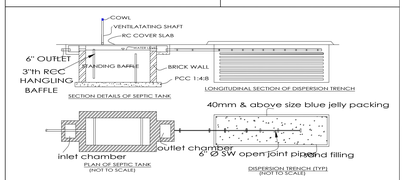

SEPTIC TANK DETAIL
NOT TO SCALE

PLAN SHOWING THE PRO. CONSTRUCTION OF R.C.C ROOF RESIDENTIAL BUILDING IN S.F.No.: 52/3 AT No.22.NANJUNDAPURAM VILLAGE PANCHAYAT, COIMBATORE NORTH TALUK AND COIMBATORE DISTRICT.

AREA DETAILS	SFT	SQM
AREA OF SITE:	11325.60	1052.57
AREA OF PRO. GROUND FLOOR:	1972.00	183.18
AREA OF OPEN SPACE:	9353.60	868.97

FSI CALCULATION:

183.18/1052.57 = 0.17

NO	SYMBOLS	JOINERIES	METRE
1	MD	MAIN DOOR	1.07 x 2.13
2	D1	DOOR	0.91 x 2.13
3	D2	DOOR	0.76 x 2.13
4	O	OPEN	1.22 x 2.13
5	W1	WINDOW	1.20 x 1.52
6	V	VENTILATOR	0.76 x 0.90



COLOUR INDEX:

SITE BOUNDARY

PROPOSED BUILDING

SCALE:

1:100

(All Measurements are in Meter)

(C.M.KRISHNAKUMAR)

APPLICANT

Plan Prepared by:

Dream Home Creators

Civil Engineer & Building Contractor

Er.K.MANONMANI DCE.,(BE.,)
REGISTER ENGINEER
Opp. to Mullai nagar, Paneer madai,
Thadagam Road, Coimbatore - 641017
E-mail : manovivek2014@gmail.com
Cell : 95434 32906, 90254 56834

Er.K.MANONMANI,DCE.,(B.E).,
Registered Engineer
DREAM HOME CREATORS
3/18, Opp. to Mullai Nagar Road,
Pannermadai, K. Vadamadurai (Post),
Coimbatore - 641 017.
Mob : 95434 32906, 90254 56834
Reg. No: CBE/RE/Gr-III/162-(23-28)

REGISTERED ENGINEER

SHEET NO:01

THE LANDLENS SUITE

Eight ways to know a piece of land before you pay for it.

This report covers one part of the picture. These cover the rest, drawn from the same government records, for any property in Tamil Nadu.

LandLens One
Ask anything about a property and get an answer grounded in live government records, with the sources shown.
/landlens/one

Verify My Land
Every record check run on one property and returned as a single report.
/landlens/verify-my-land

Legal Opinion
An advocate's written opinion on the title, built on the records we pull for it.
/landlens

One Map
Every layer on one map: the parcel, its boundary, zoning, water bodies and what sits around it.
/landlens/one/map

PriceMap
What land actually changed hands for around this plot, taken from the registered deeds.
/landlens/pricemap

Build Scope
What you are allowed to build here: floor space, height, coverage and setbacks.
/landlens/build-scope

Property Tracker
Watch a property and hear about it when something new is registered against it.
/landlens/property-tracker

Deal Room
Run the transaction in one place: documents, stamping, signatures and the parties.
/landlens/deal-room

FREE TOOLS · NO ACCOUNT NEEDED

Twenty-four checks you can run yourself, at no cost.

Records and verification

The registers themselves, read for you.

- Encumbrance Certificate
- Patta and Chitta
- Field Measurement Sketch
- EC Analyzer
- Bank charge check
- Court case search
- Seller background check
- Approval check by survey

Value and duty

What it is worth and what it costs to register.

- Guideline value by street
- Guideline value by survey
- Stamp duty and registration fees
- Capital gains
- Floor space index
- Area unit converter

Zoning and land use

What the plan says can happen on this land.

- Land use zone finder
- CMDA land use check
- Coastal regulation zone
- Master plan check
- Water bodies finder
- Airport height clearance

Registers and directories

Who holds it, and which office keeps the record.

- Find your registering office
- Temple property check
- Waqf property check
- RERA register

Every free tool
/tools

Services we run for you
/services

The LandLens suite
/landlens/one

Verified RealEstate™

Every claim in this document traces back to a government record.

- Legal opinions, due diligence and title verification
- Building plan, layout and sub-division approvals
- Completion and occupancy certificates, regularisation
- Escrow, negotiation and NRI property management
- Land survey, soil testing, architecture and construction

Verified RealEstate
3/350/2 Mettukuppam,
OMR Thoraipakkam,
Chennai 600 097, India
hello@verified.realestate
+91 9996 12 9996

Prepared from the registers named on the page each finding sits on. Where a register could not be read, this document says so in its place rather than leaving the gap to be read as a clean result.