




Block-5 (Production Hall)

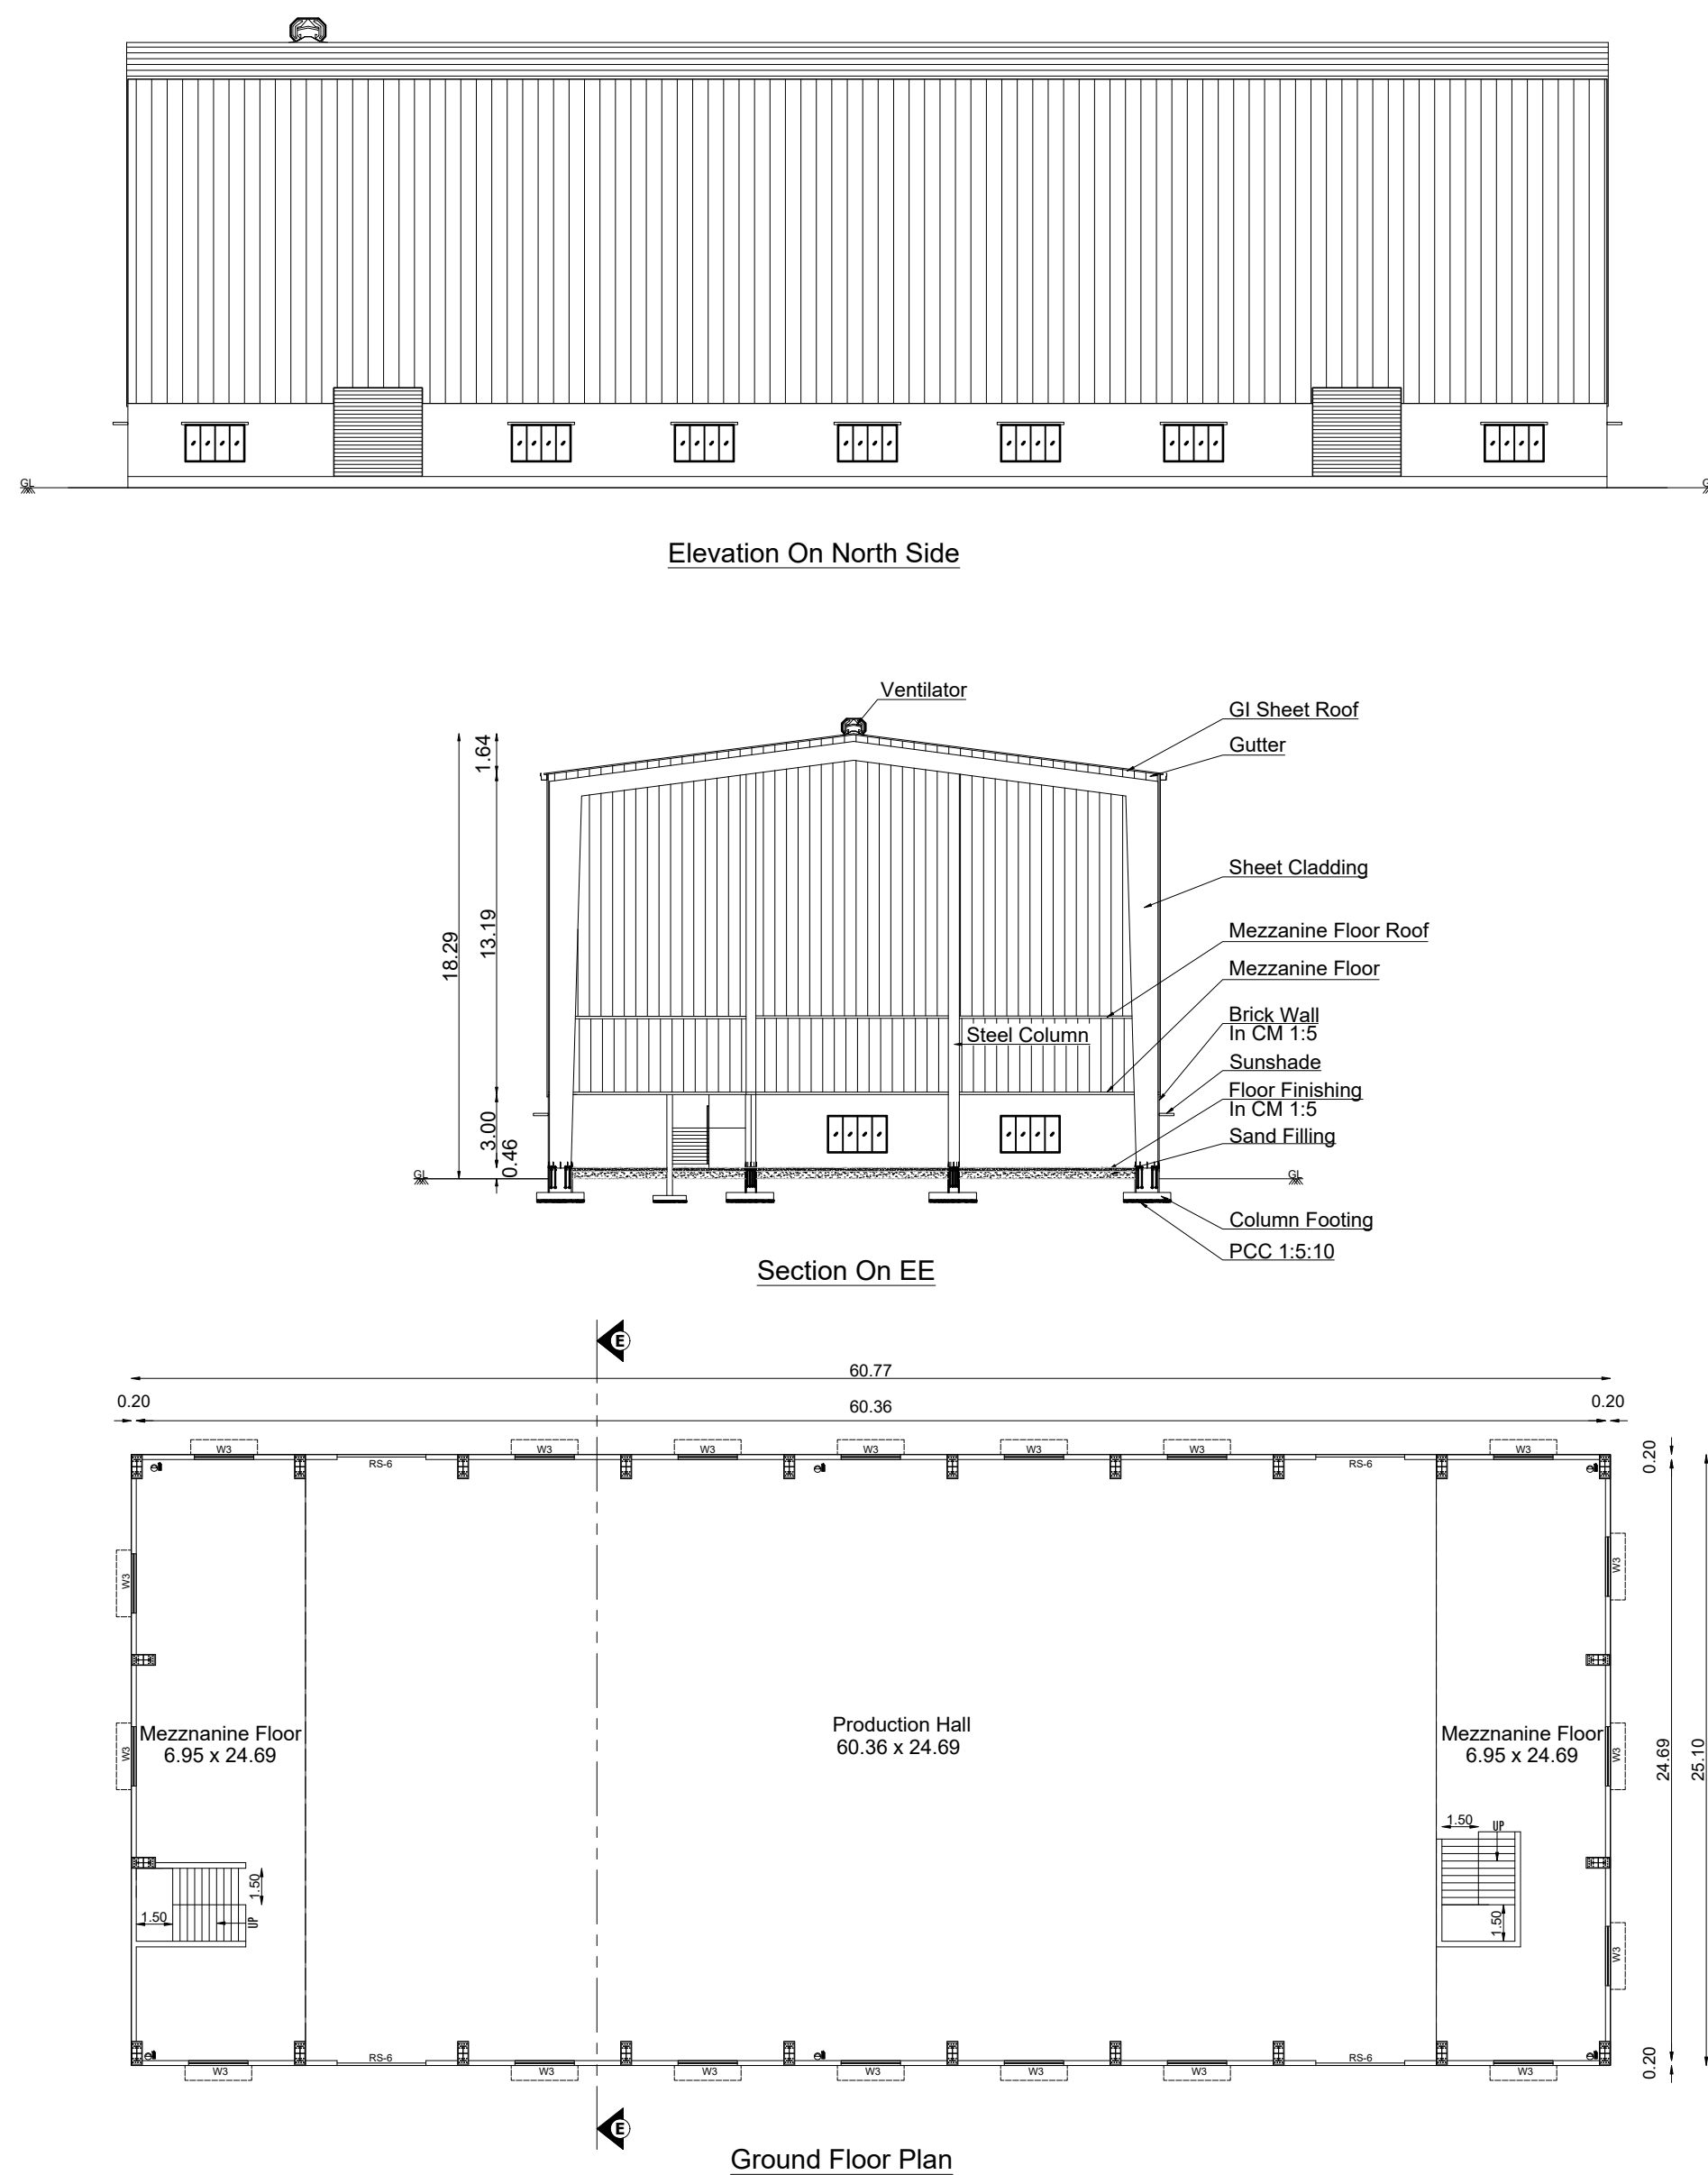


Block-3 (Main Building)

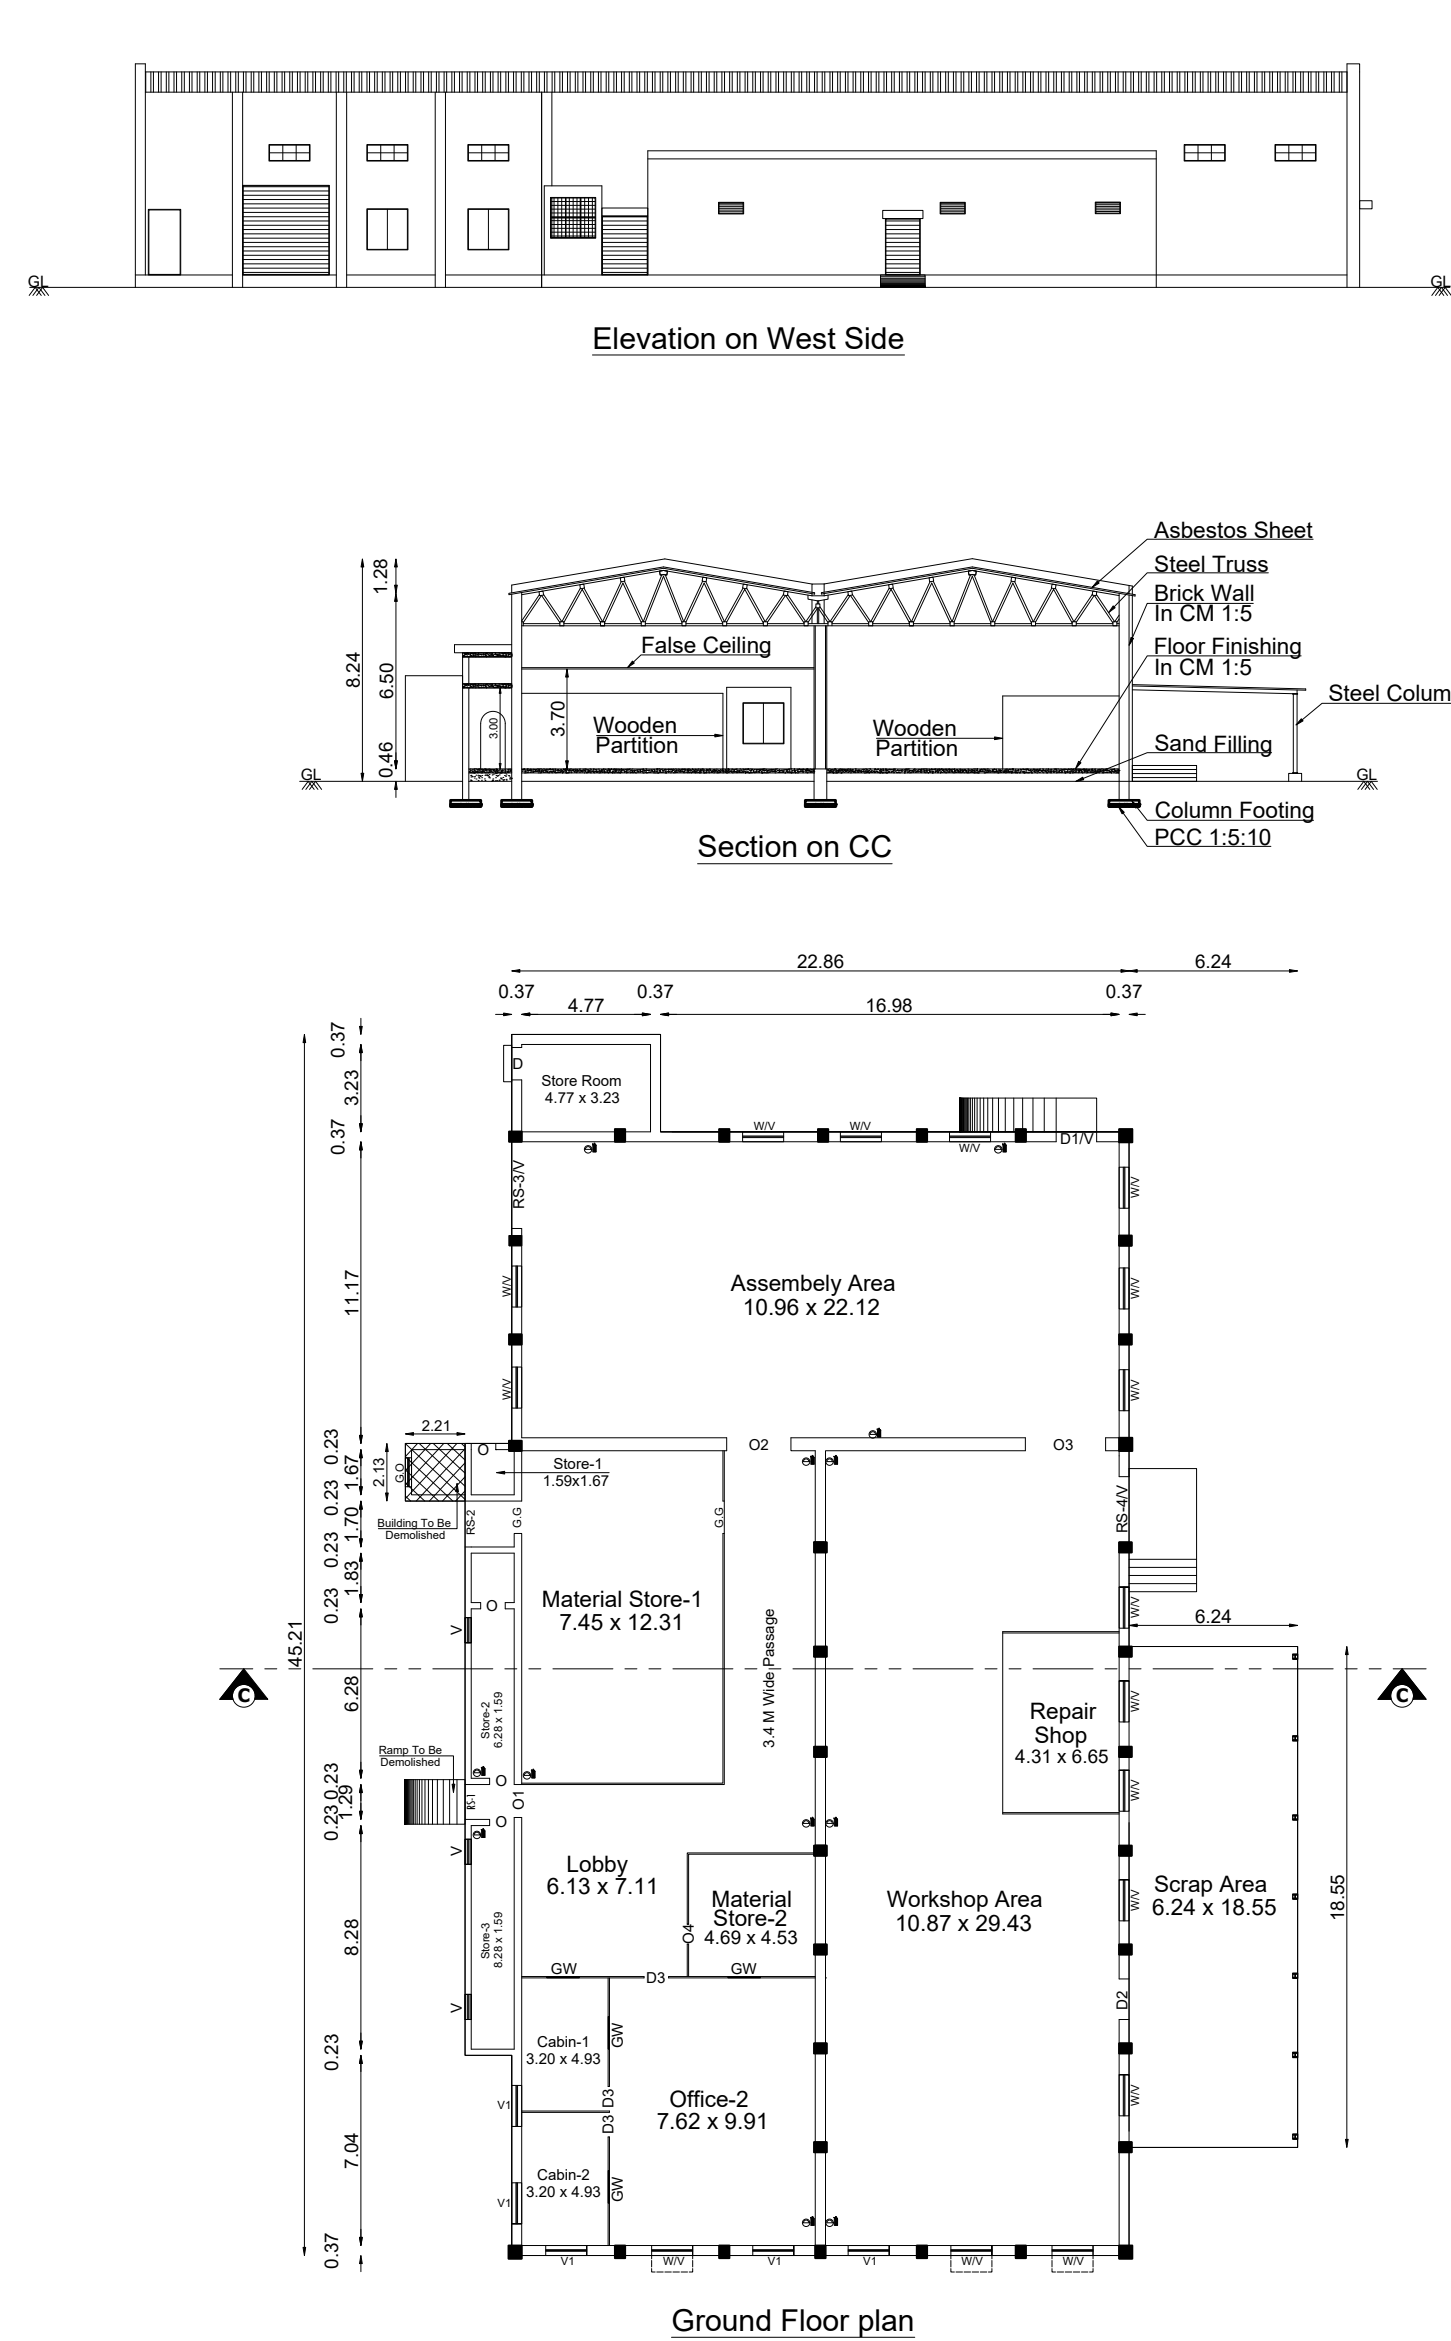



Block-2 (Store Room)

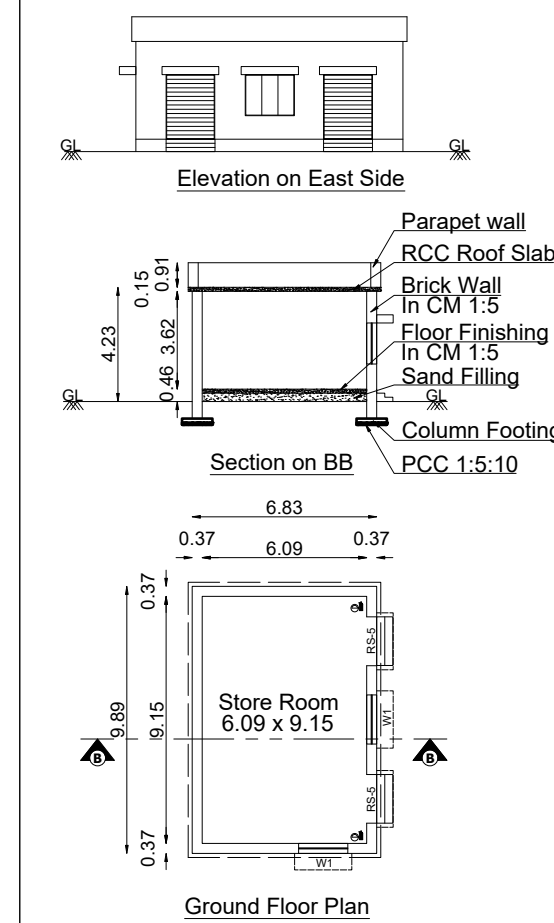

Block-1 (Reception)

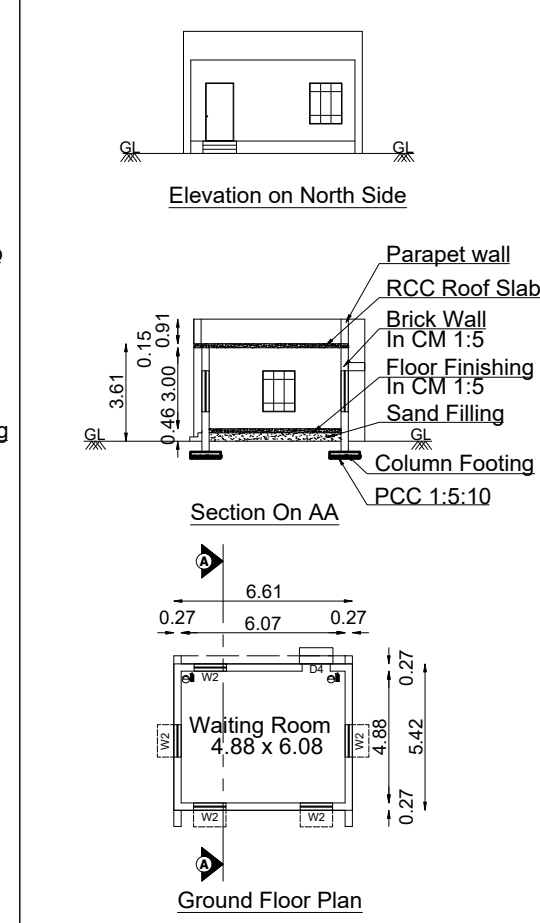

Block-4 (Gents Toilet & Ladies Toilet)

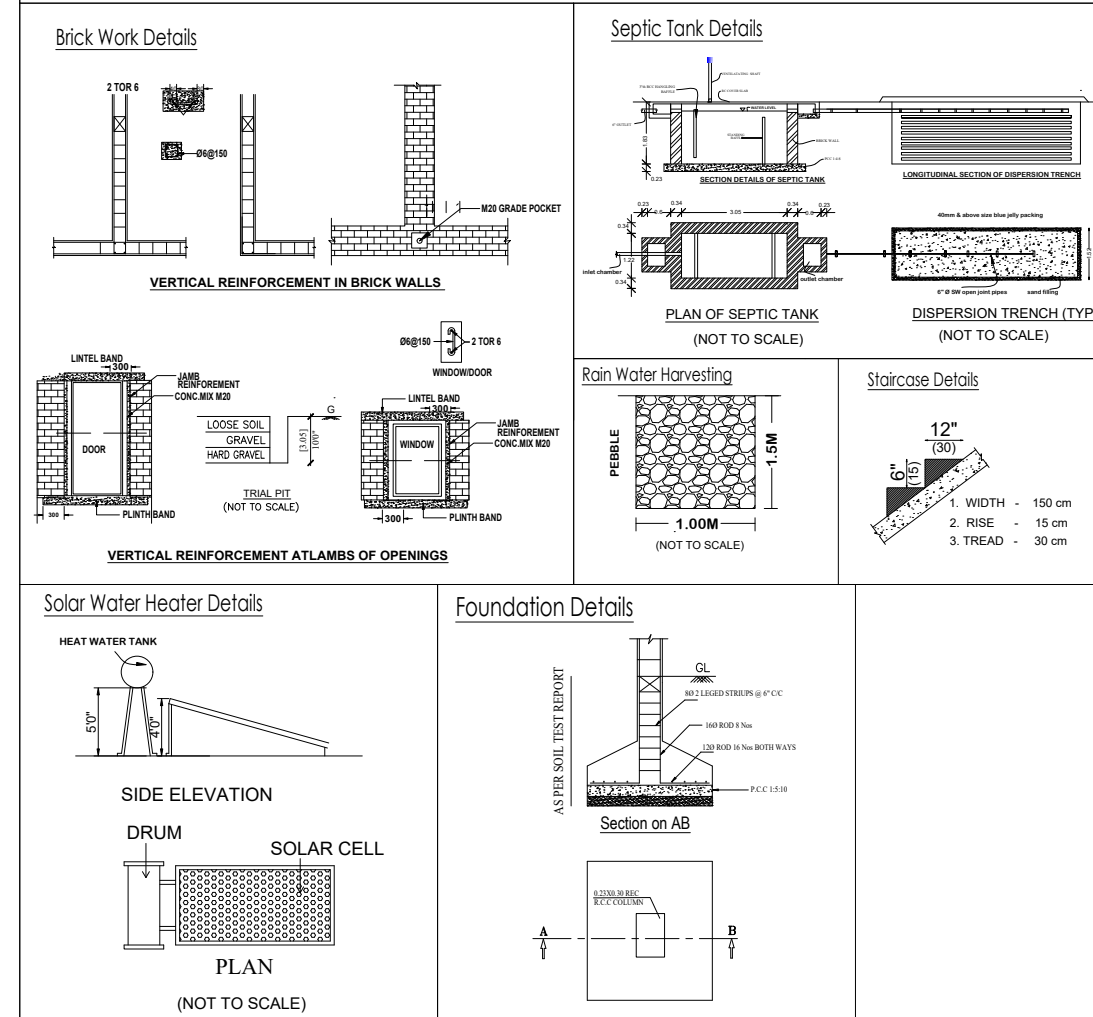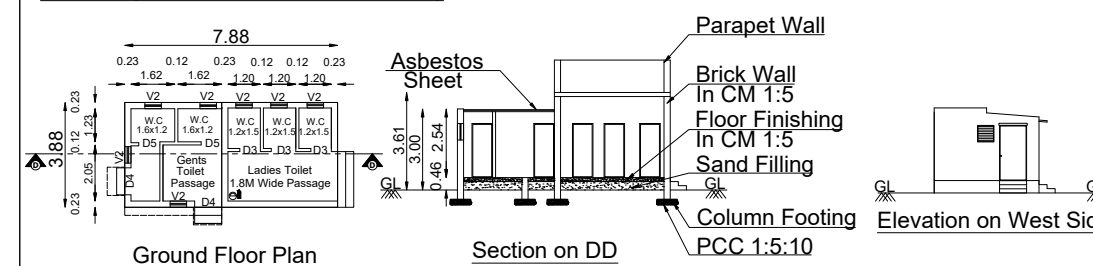

Applicant Name :

Online Building Application No. :

Site Approval LP/CLPA NO. :

Planning Permission NO. :

Er. HARINI, P.S. ME (Str.), MBA (HR),
Reg. No. Coimbatore LPA / CE / 005 / 2023
PRIME PROPODC CONSULTANTS PVT LTD
29, Palani Iilam, Sundaram Brothers Layout,
Ramanathapuram, Coimbatore - 641 045,
Ph : 7373371000,
E - mail harini@proppoc.in

Construction Engineer

Er. HARINI, P.S. ME (Str.), MBA (HR),
Reg. No. Coimbatore LPA / SE / GR-I / 004 / 2022
PRIME PROPODC CONSULTANTS PVT LTD
29, Palani Iilam, Sundaram Brothers Layout,
Ramanathapuram, Coimbatore - 641 045,
Ph : 7373371000,
E mail : harini.proppoc@gmail.com.

Structural Engineer

Er. S.ARUL, B.E., M.Sc. ANIE,
DTCP Registered Engineer, Grade-II
Reg.No: TVM/RE Gr-II-02-2023
No: 56B/13B, Iyyankulam Street
THIRUVANNAMALAI - 600001
Cell: 9894607744

Registered Engineer

PLAN SHOWING THE EXISTING & PROPOSED CONSTRUCTION OF
INDUSTRIAL BUILDING - GREEN CATEGORY(JOBGING & MACHINING)

IN SF.NO-100/2A1A, AT NALLATIPALAYAM VILLAGE,

KINATHUKKADAVU TALUK, COIMBATORE DISTRICT.

Scale 1:100

ALL DIMENSIONS
ARE IN METERS



LAND AREA STATEMENT

AREA OF SITE AS PER PATTI - 9000.00 SQM (or) 2.22 Acres
AREA OF SITE AS PER DOCUMENT - 8984.02 SQM (or) 2.22 Acres

BUILDING AREA STATEMENT

S.NO	AREA DETAILS	NON FSI SQM	FSI SQM	TOTAL Builtup Area
Existing Building For Approval (Total-A)				
1.	Block 1 - Reception	-	35.83	35.83
2.	Block 2 - Store Room	-	67.55	67.55
3.	Block 3 - Main Building	-	1125.97	1125.97
4.	Block 4A -Gents Toilet	-	14.82	14.82
(Total-A)		-	1244.17	1244.17
Proposed Building For Approval (Total-B)				
5.	Block 4B -Ladies Toilet	-	15.75	15.75
Block 5 (Production Hall)				
6.	Ground Floor	-	1525.33	1525.33
	Mezzanine Floor	-	359.19	359.19
Total (B)		-	1900.27	1900.27
Grand Total (A+B)		-	3144.44	3144.44

Total FSI = $\frac{3144.44}{9000.00} = 0.349$

HEIGHT OF THE BUILDING : 18.29M

OSR Provided - 902.53 Sq.m (10.03%)

Parking Details:

Description	Required	Provided
Lorry Parking	5 Nos	5 Nos
Car Parking	1 Nos	5 Nos
Two Wheeler Parking	46 Nos	46 Nos
Cycle Parking	46 Nos	46 Nos

JOINERY DETAILS :


INDEX	DESCRIPTION	SIZE IN M	INDEX	DESCRIPTION	SIZE IN M
D1	Door	1.50 x 2.45	W	Window	1.52 x 1.52
D2	Door	1.50 x 2.37	W1	Window	1.82 x 1.52
D3	Door	0.91 x 2.13	W2	Window	1.20 x 1.52
D4	Door	1.00 x 2.13	W3	Window	2.44 x 1.52
D5	Door	0.76 x 2.04	O	Open	0.91 x 2.10
RS-1	Rolling Shutter	1.29 x 2.09	O1	Open	1.22 x 2.13
RS-2	Rolling Shutter	1.70 x 2.18	O2	Open	2.38 x 3.02
RS-3	Rolling Shutter	3.21 x 3.32	O3	Open	2.97 x 3.00
RS-4	Rolling Shutter	2.43 x 2.36	O4	Open	0.74 x 1.52
RS-5	Rolling Shutter	1.81 x 2.39	V	Ventilation	0.93 x 0.43
RS-6	Rolling Shutter	3.65 x 3.65	V1	Ventilation	1.52 x 0.61
G.W	Glass Window	1.20 x 0.91	V2	Ventilation	0.61 x 0.61
G.G	Grill Gate	1.20 x 2.10			

REFERENCE:

SITE BOUNDARY	
EXISTING ROAD	
DRIVEWAY	
PROPOSED BUILDING FOR APPROVAL	
EXISTING BUILDING FOR APPROVAL	
BUILDING TO BE DEMOLISHED	
OSR	

Signature of Applicant

Applicant

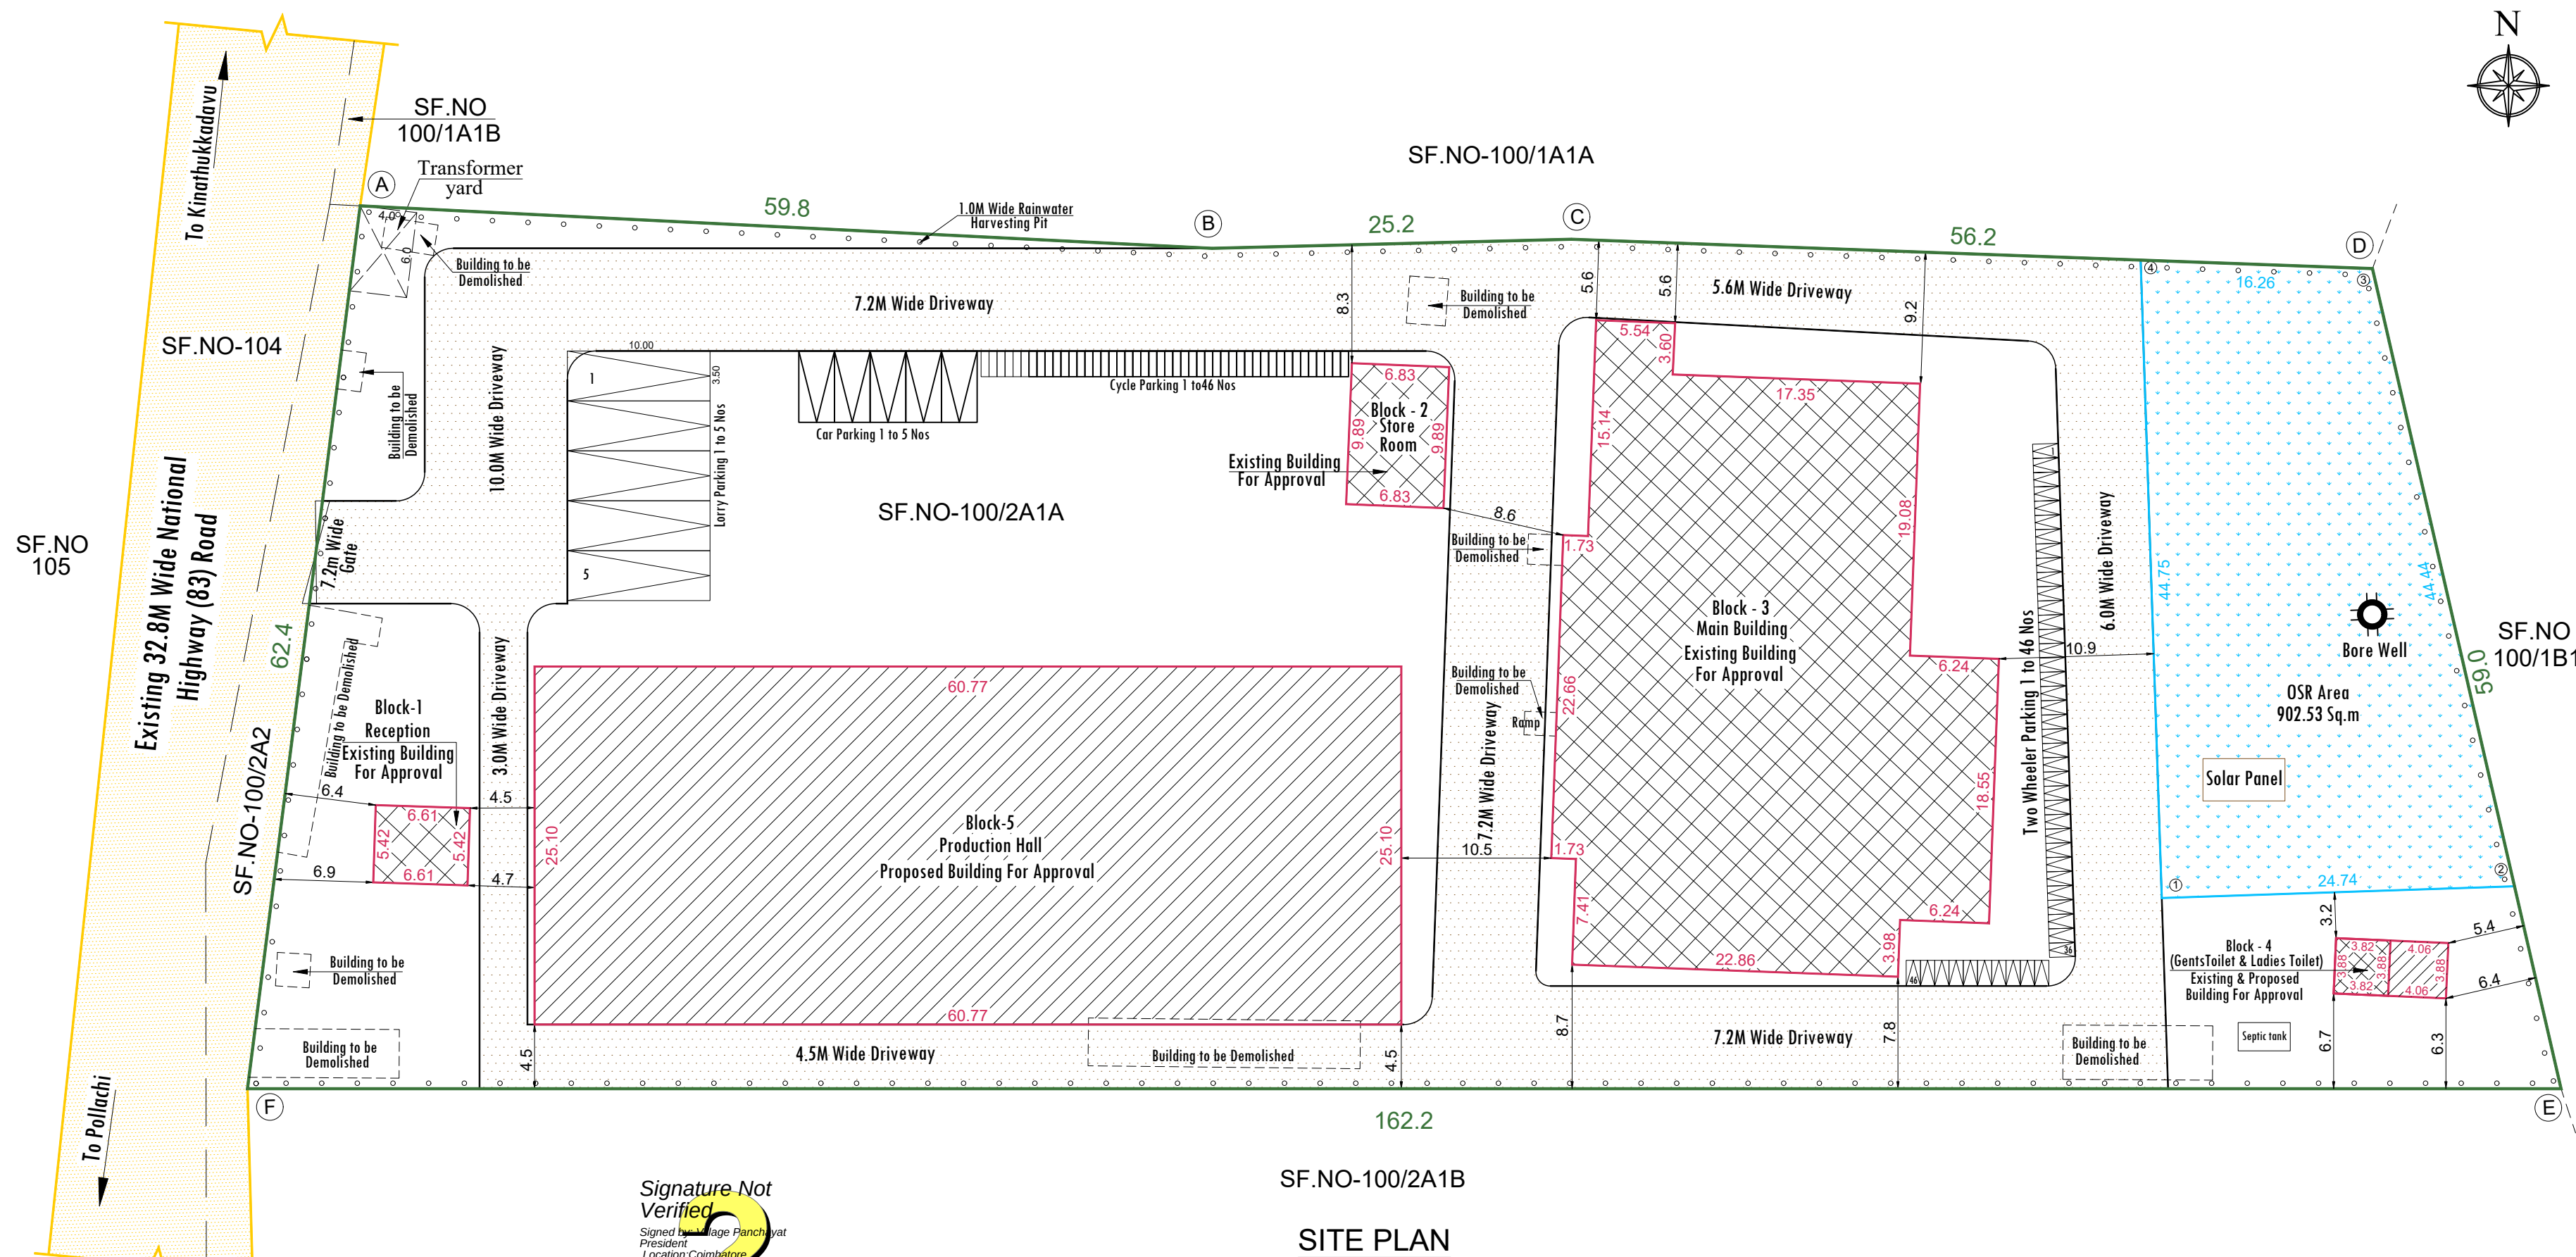

Signature Not
Verified
Signed by: [Signature]
President
Location Committee
Date: 2023/01/07