
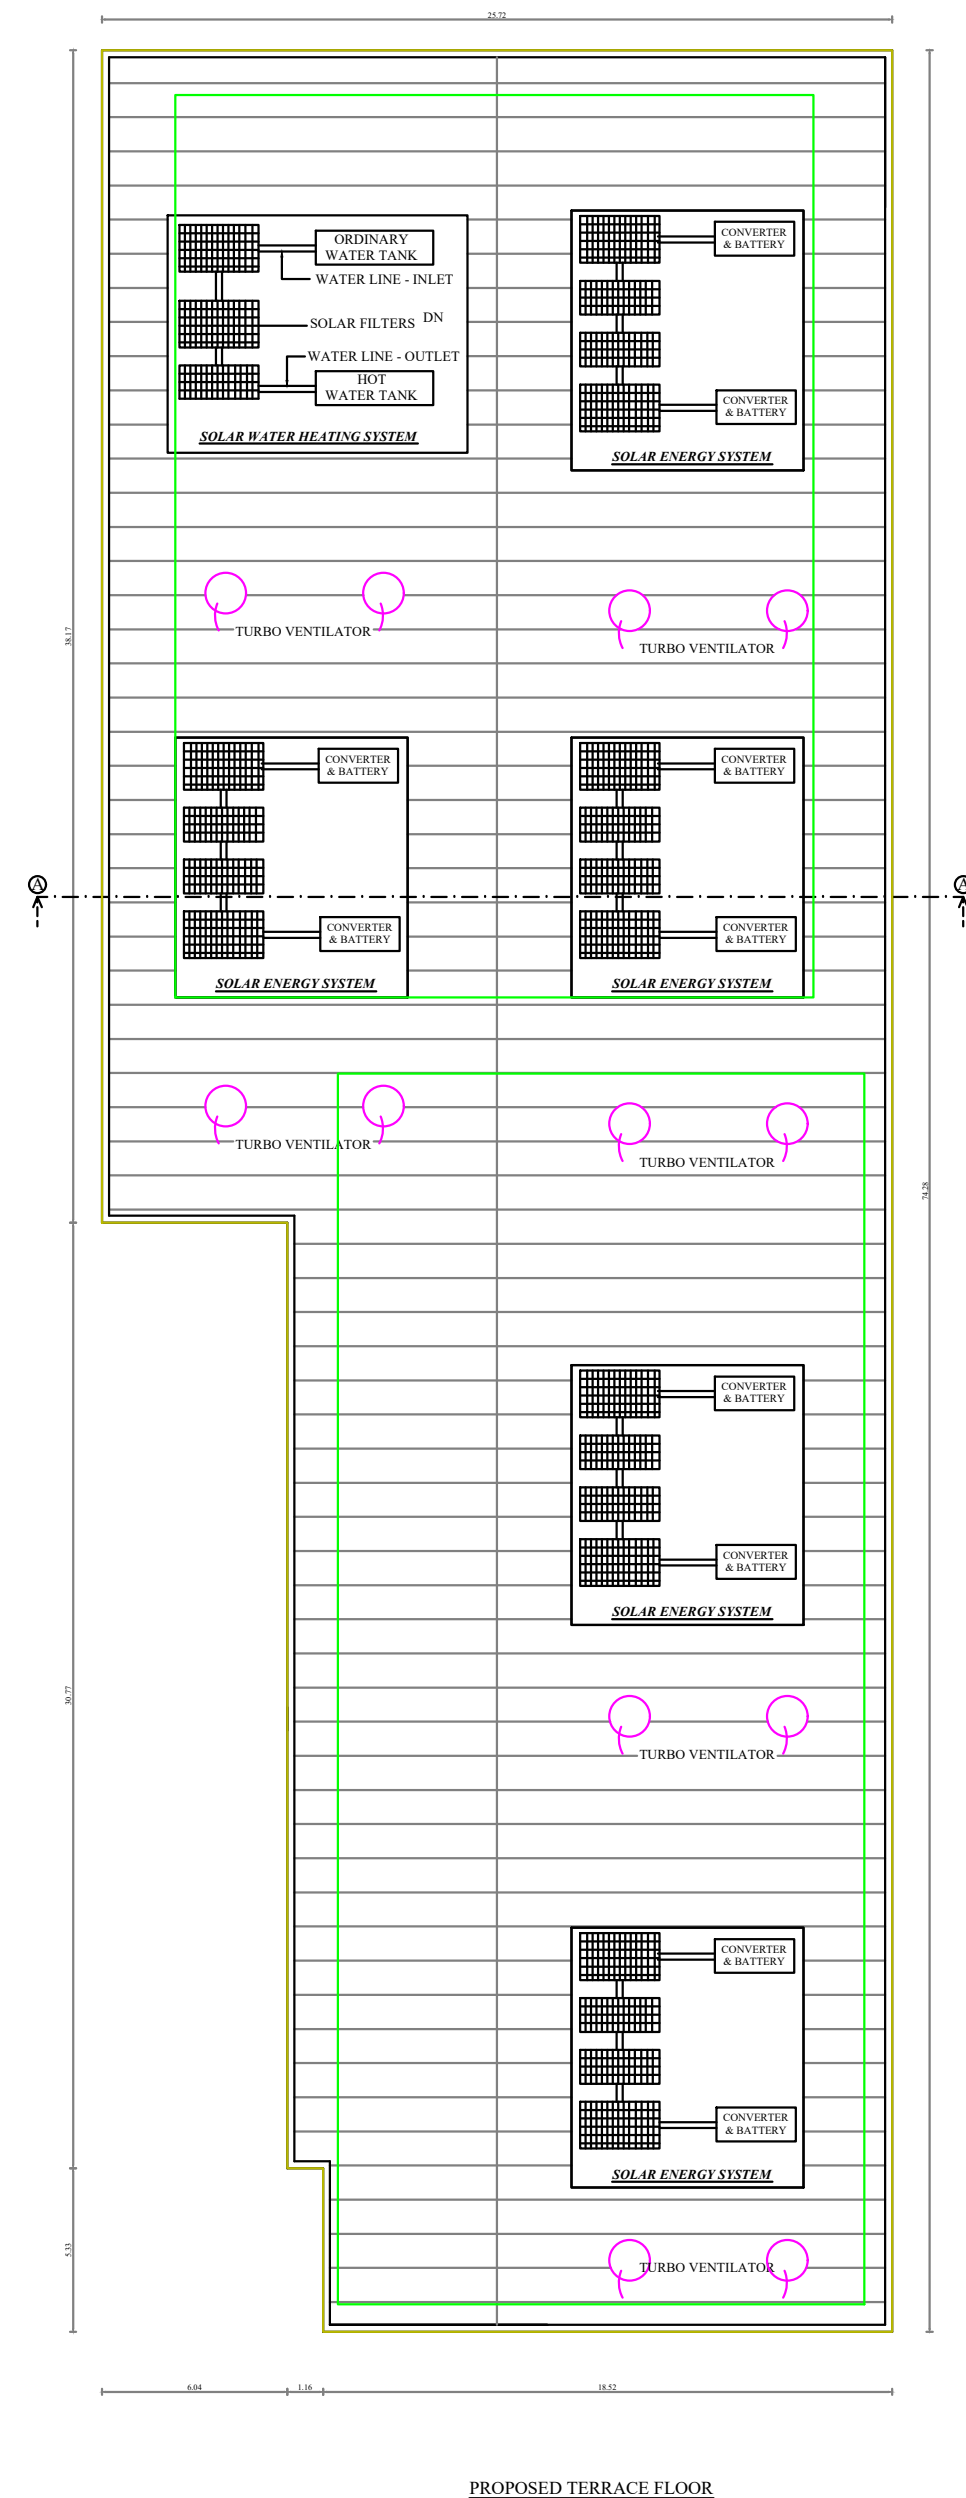
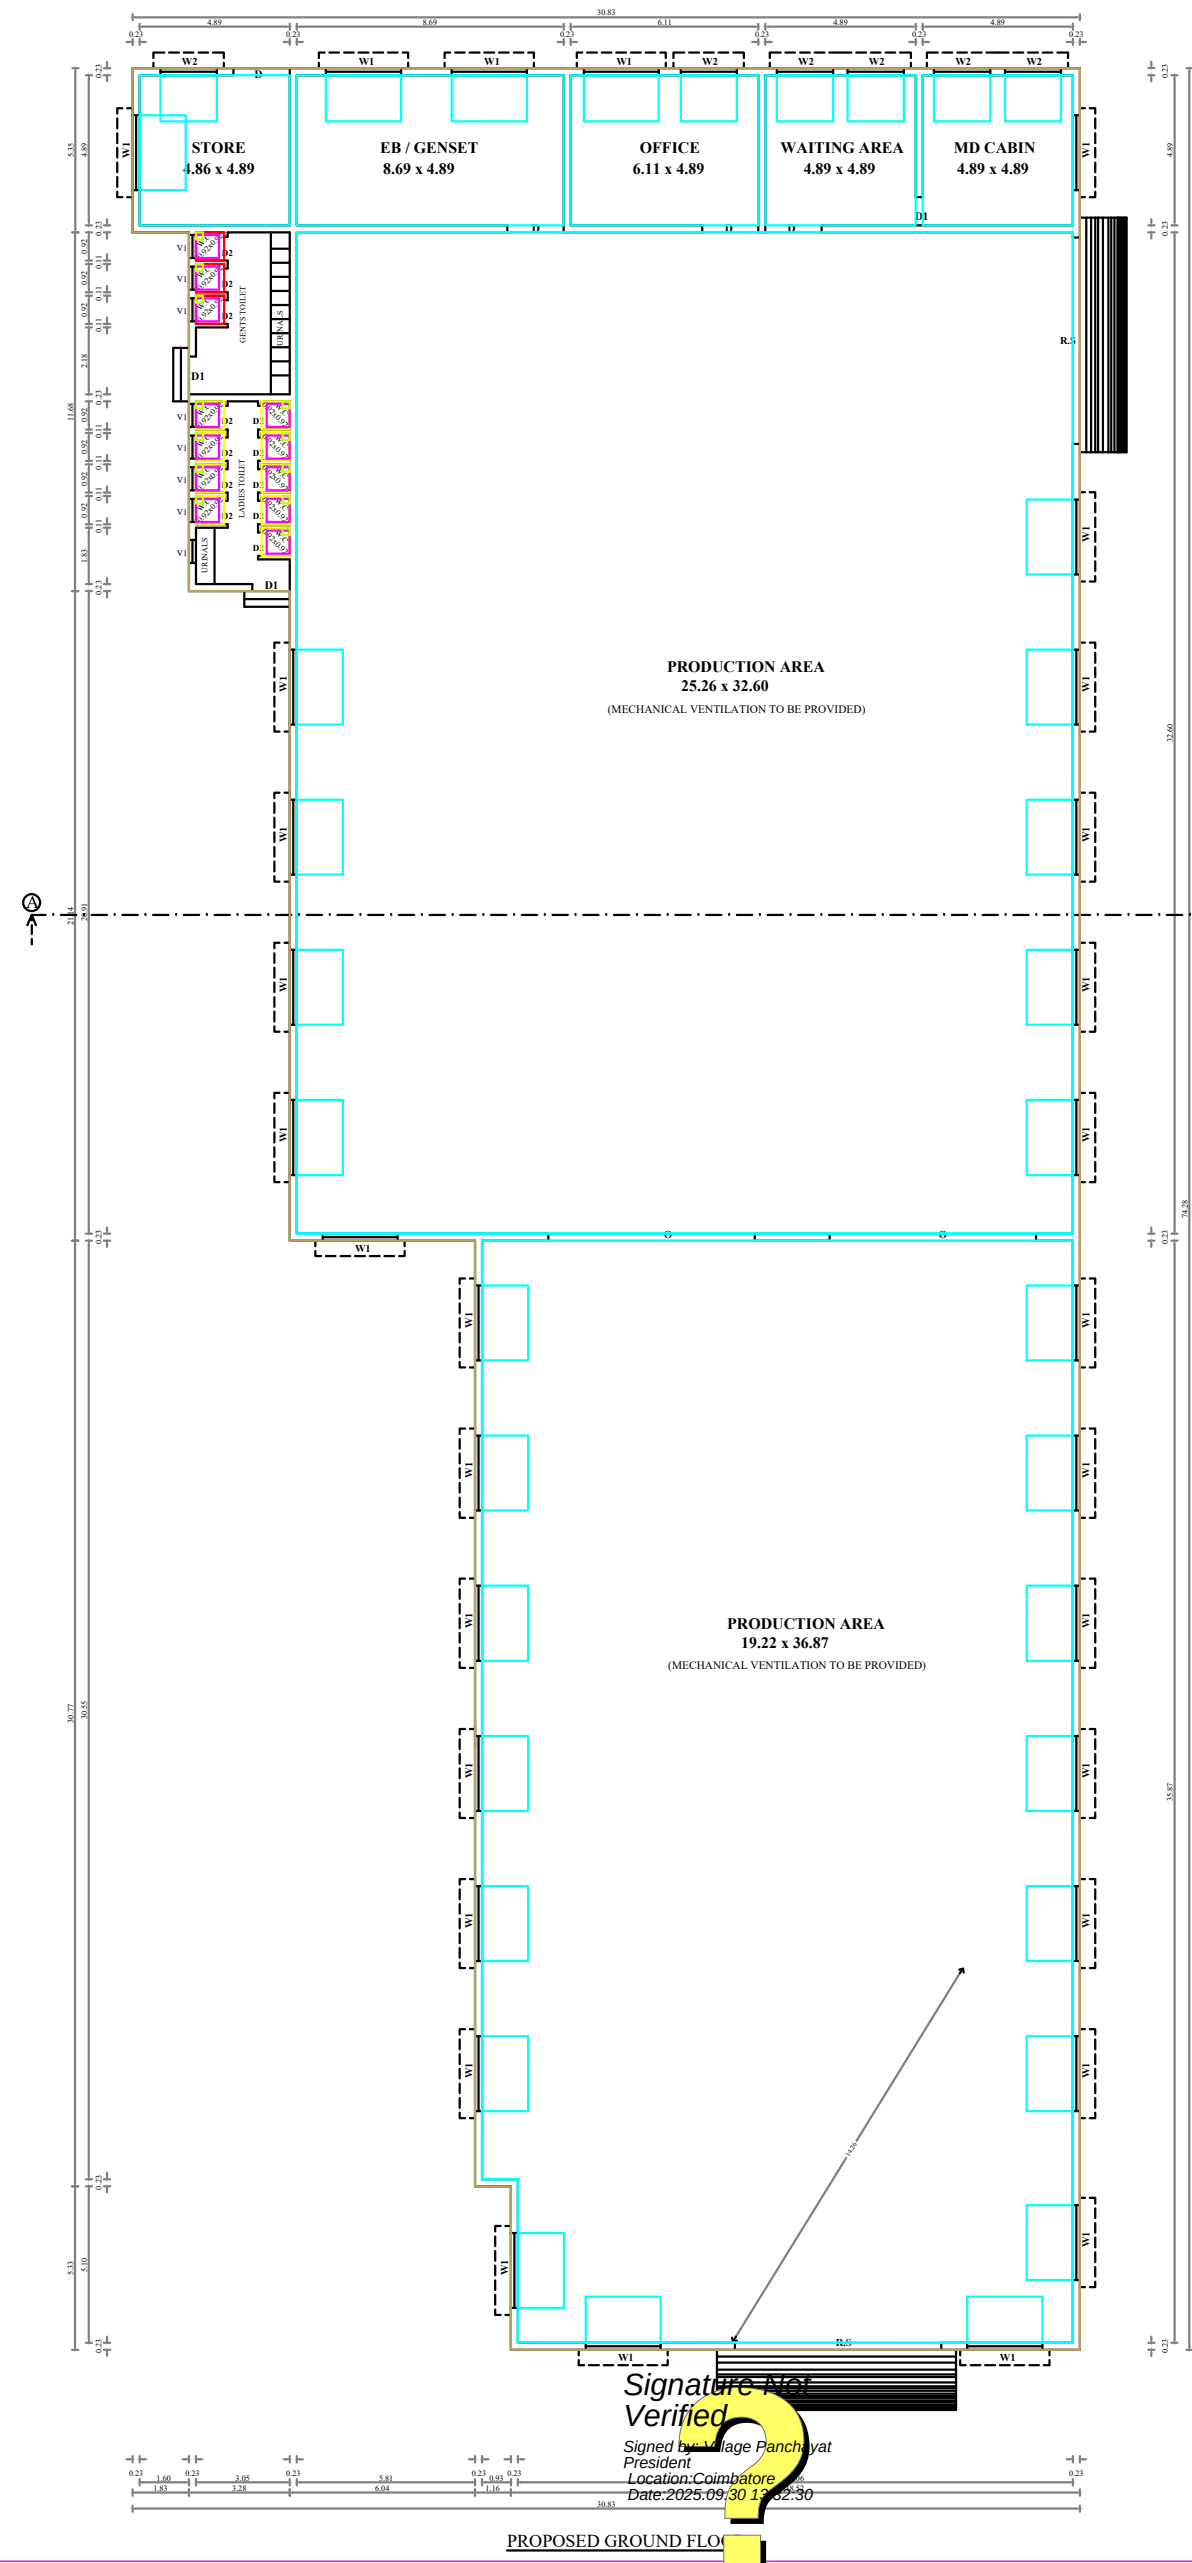


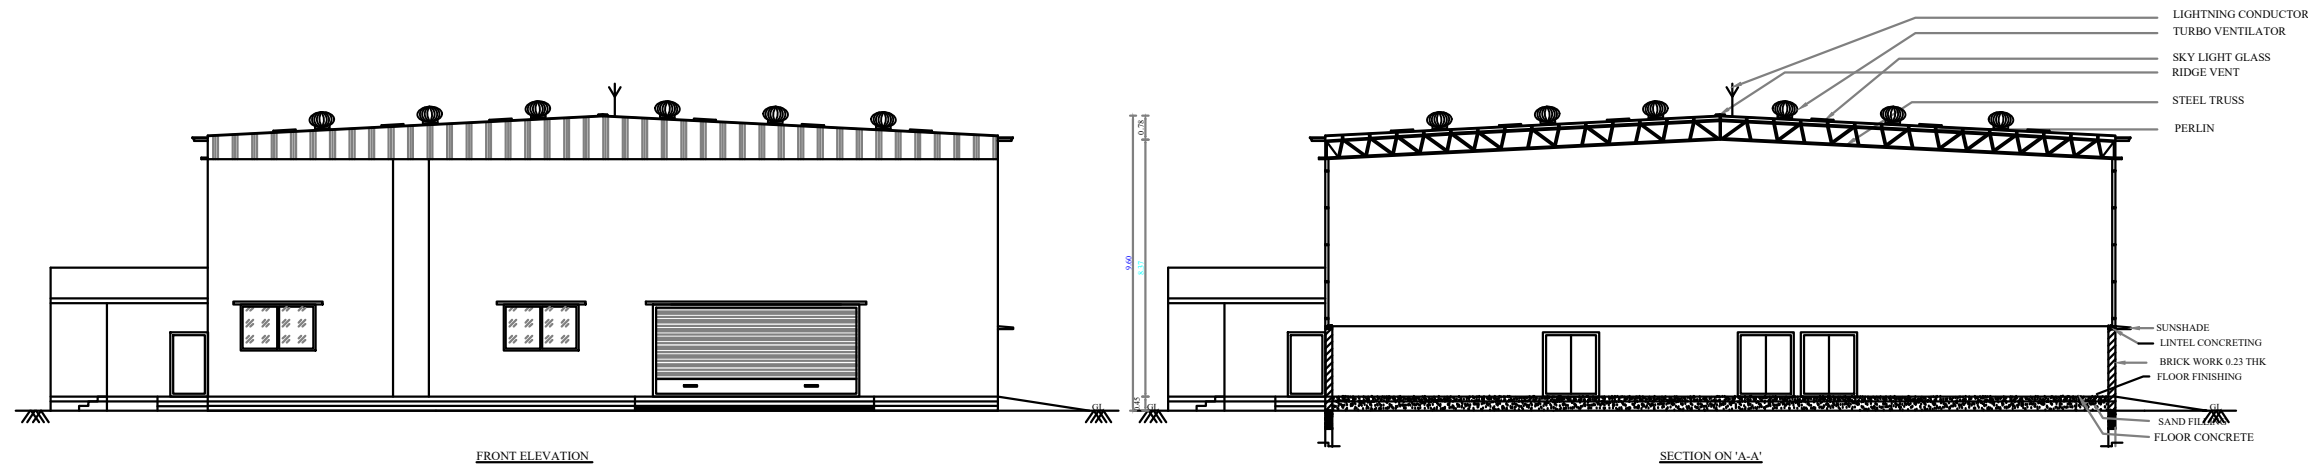

PLAN SHOWING THE PROPOSED CONSTRUCTION OF
INDUSTRIAL BUILDING IN S.NO: 857/2B AT KUPPANUR
VILLAGE, KUPPANUR VILLAGE PANCHAYATH, ANNUR TALUK,
COIMBATORE DISTRICT.

GREEN INDUSTRIES - TEA POWER PACKAGING INDUSTRIES

SCALE 1 : 100 ALL DIMENSIONS ARE IN METERS

SITE AREA DETAILS

	Sq.m.	Sq.ft.
Area Of The Site (As per Document)	3440.0	37028.16
Area Of The Site (As per Patta)	3440.0	37028.16
Area Of The Site (Superimposed Area)	3412.7	36734.30

BUILDING AREA DETAILS

Floor Name	FSI Area (Sq.m.)	Non FSI Area (Sq.m.)	Floor Area (Sq.m.)
Ground Floor	1751.83	0	1751.83
TOTAL	1751.83	0	1751.83

JOINERY DETAILS

RS	ROLLING SHUTTER	6.72 x 3.00	W1	Window	2.44 x 1.50
D	Door	1.83 x 2.10	W2	Window	1.83 x 1.50
D1	Door	0.90 x 2.10	V1	Ventilator	0.70 x 0.90
D2	Door	0.76 x 2.10			

Rama Ram Shankar

RAMA RAM SHANKAR, B.Tech,M.E.,
REGISTERED STRUCTURAL ENGINEER GRADE - II
DTCP Registration No. RSE.GR-II 2022/10/003
No. 15/1/7/2, Sivanantha Nagar, Palanichettipatti
Theni (Dt) - 625 531. Mobile No: 9461953909

STRUCTURAL ENGINEER

P. Kulanthaivel

Er.P.KULANTHAIVEL, M.E., Ph.D., (Soil)
Registered Geotechnical Engineer (RGTE)
Reg. No : 02/2020/RGTE / EDTCP
Chartered Engineer, Reg.No : AM1686057
Licensed Building Surveyor
Ph.No : +91 95249 57386

GEO TECHNICAL ENGINEER

R. Ravibharath
Er. R. RAVIBHARATH, B.E., CIVIL
DTCP Registered Engineers Grade-II(Reg)
Reg. No: RE.GR-11-2021/10/003
RP CONSTRUCTIONS
#465/5, Maruthi Complex,
Convent School Opp. THENI-625 531.
Cell: 8056578242, 6380486848

REGISTERED ENGINEER

APPLICANT