

PP

APPROVAL RECORD

Planning Permission

Coimbatore district, Tamil Nadu

APPROVAL TYPE


Building Plan

ISSUING AUTHORITY


Rural Panchayat

The approval as the planning authority issued it, reproduced in full behind this page.


An approval speaks to what was sanctioned, not to what was built. Completion is a separate record.

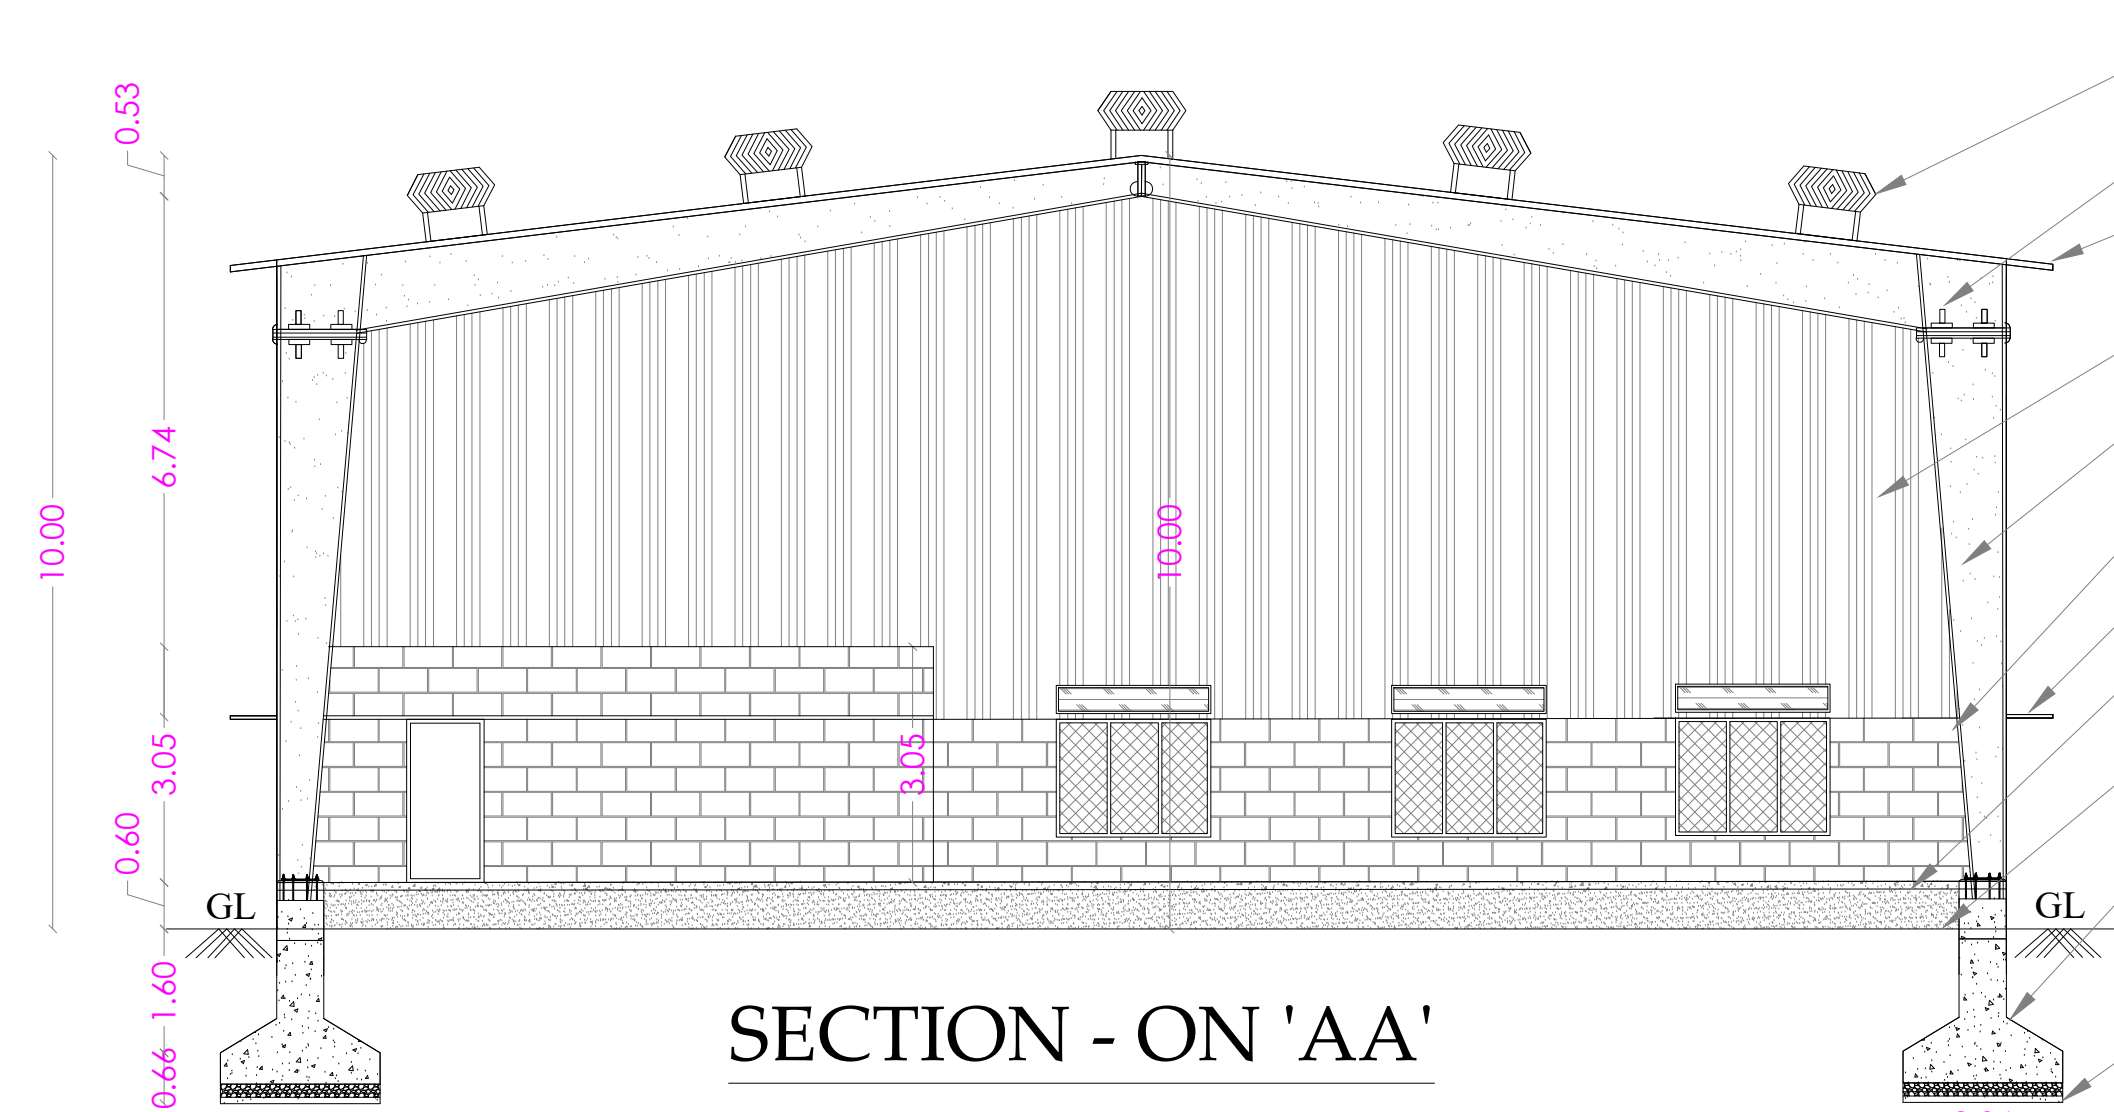

SECTION - ON 'AA'

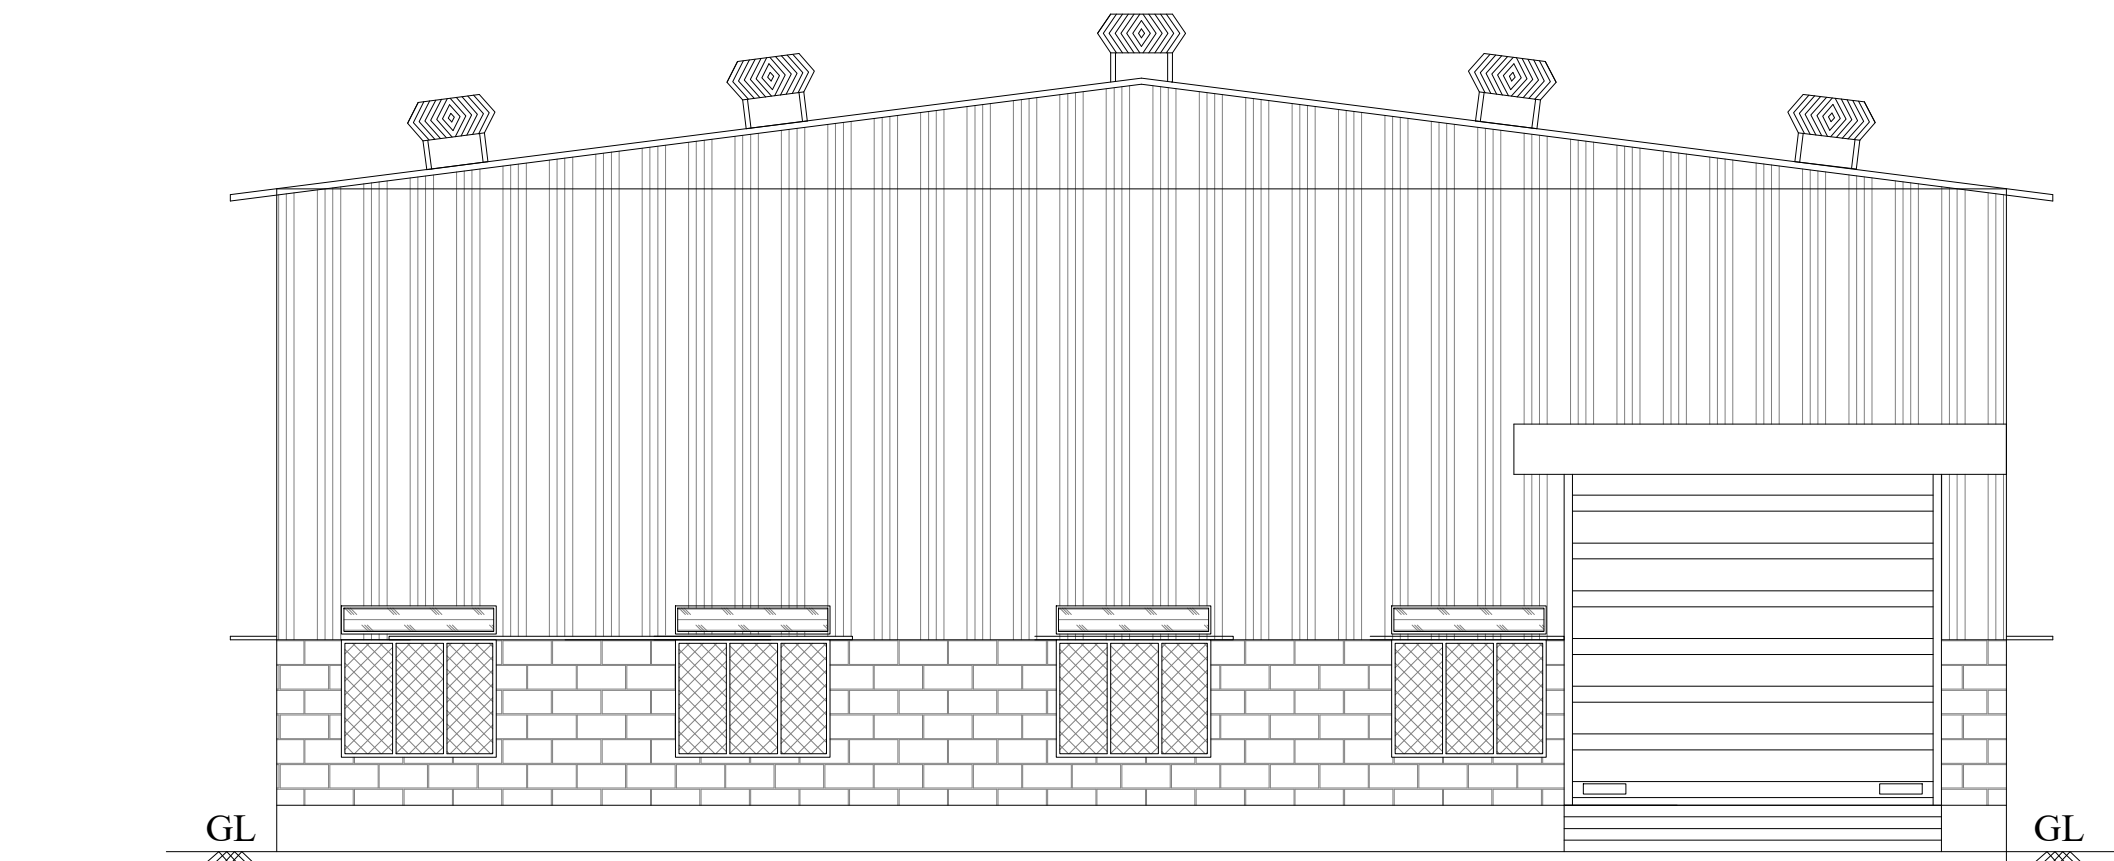


FRONT ELEVATION

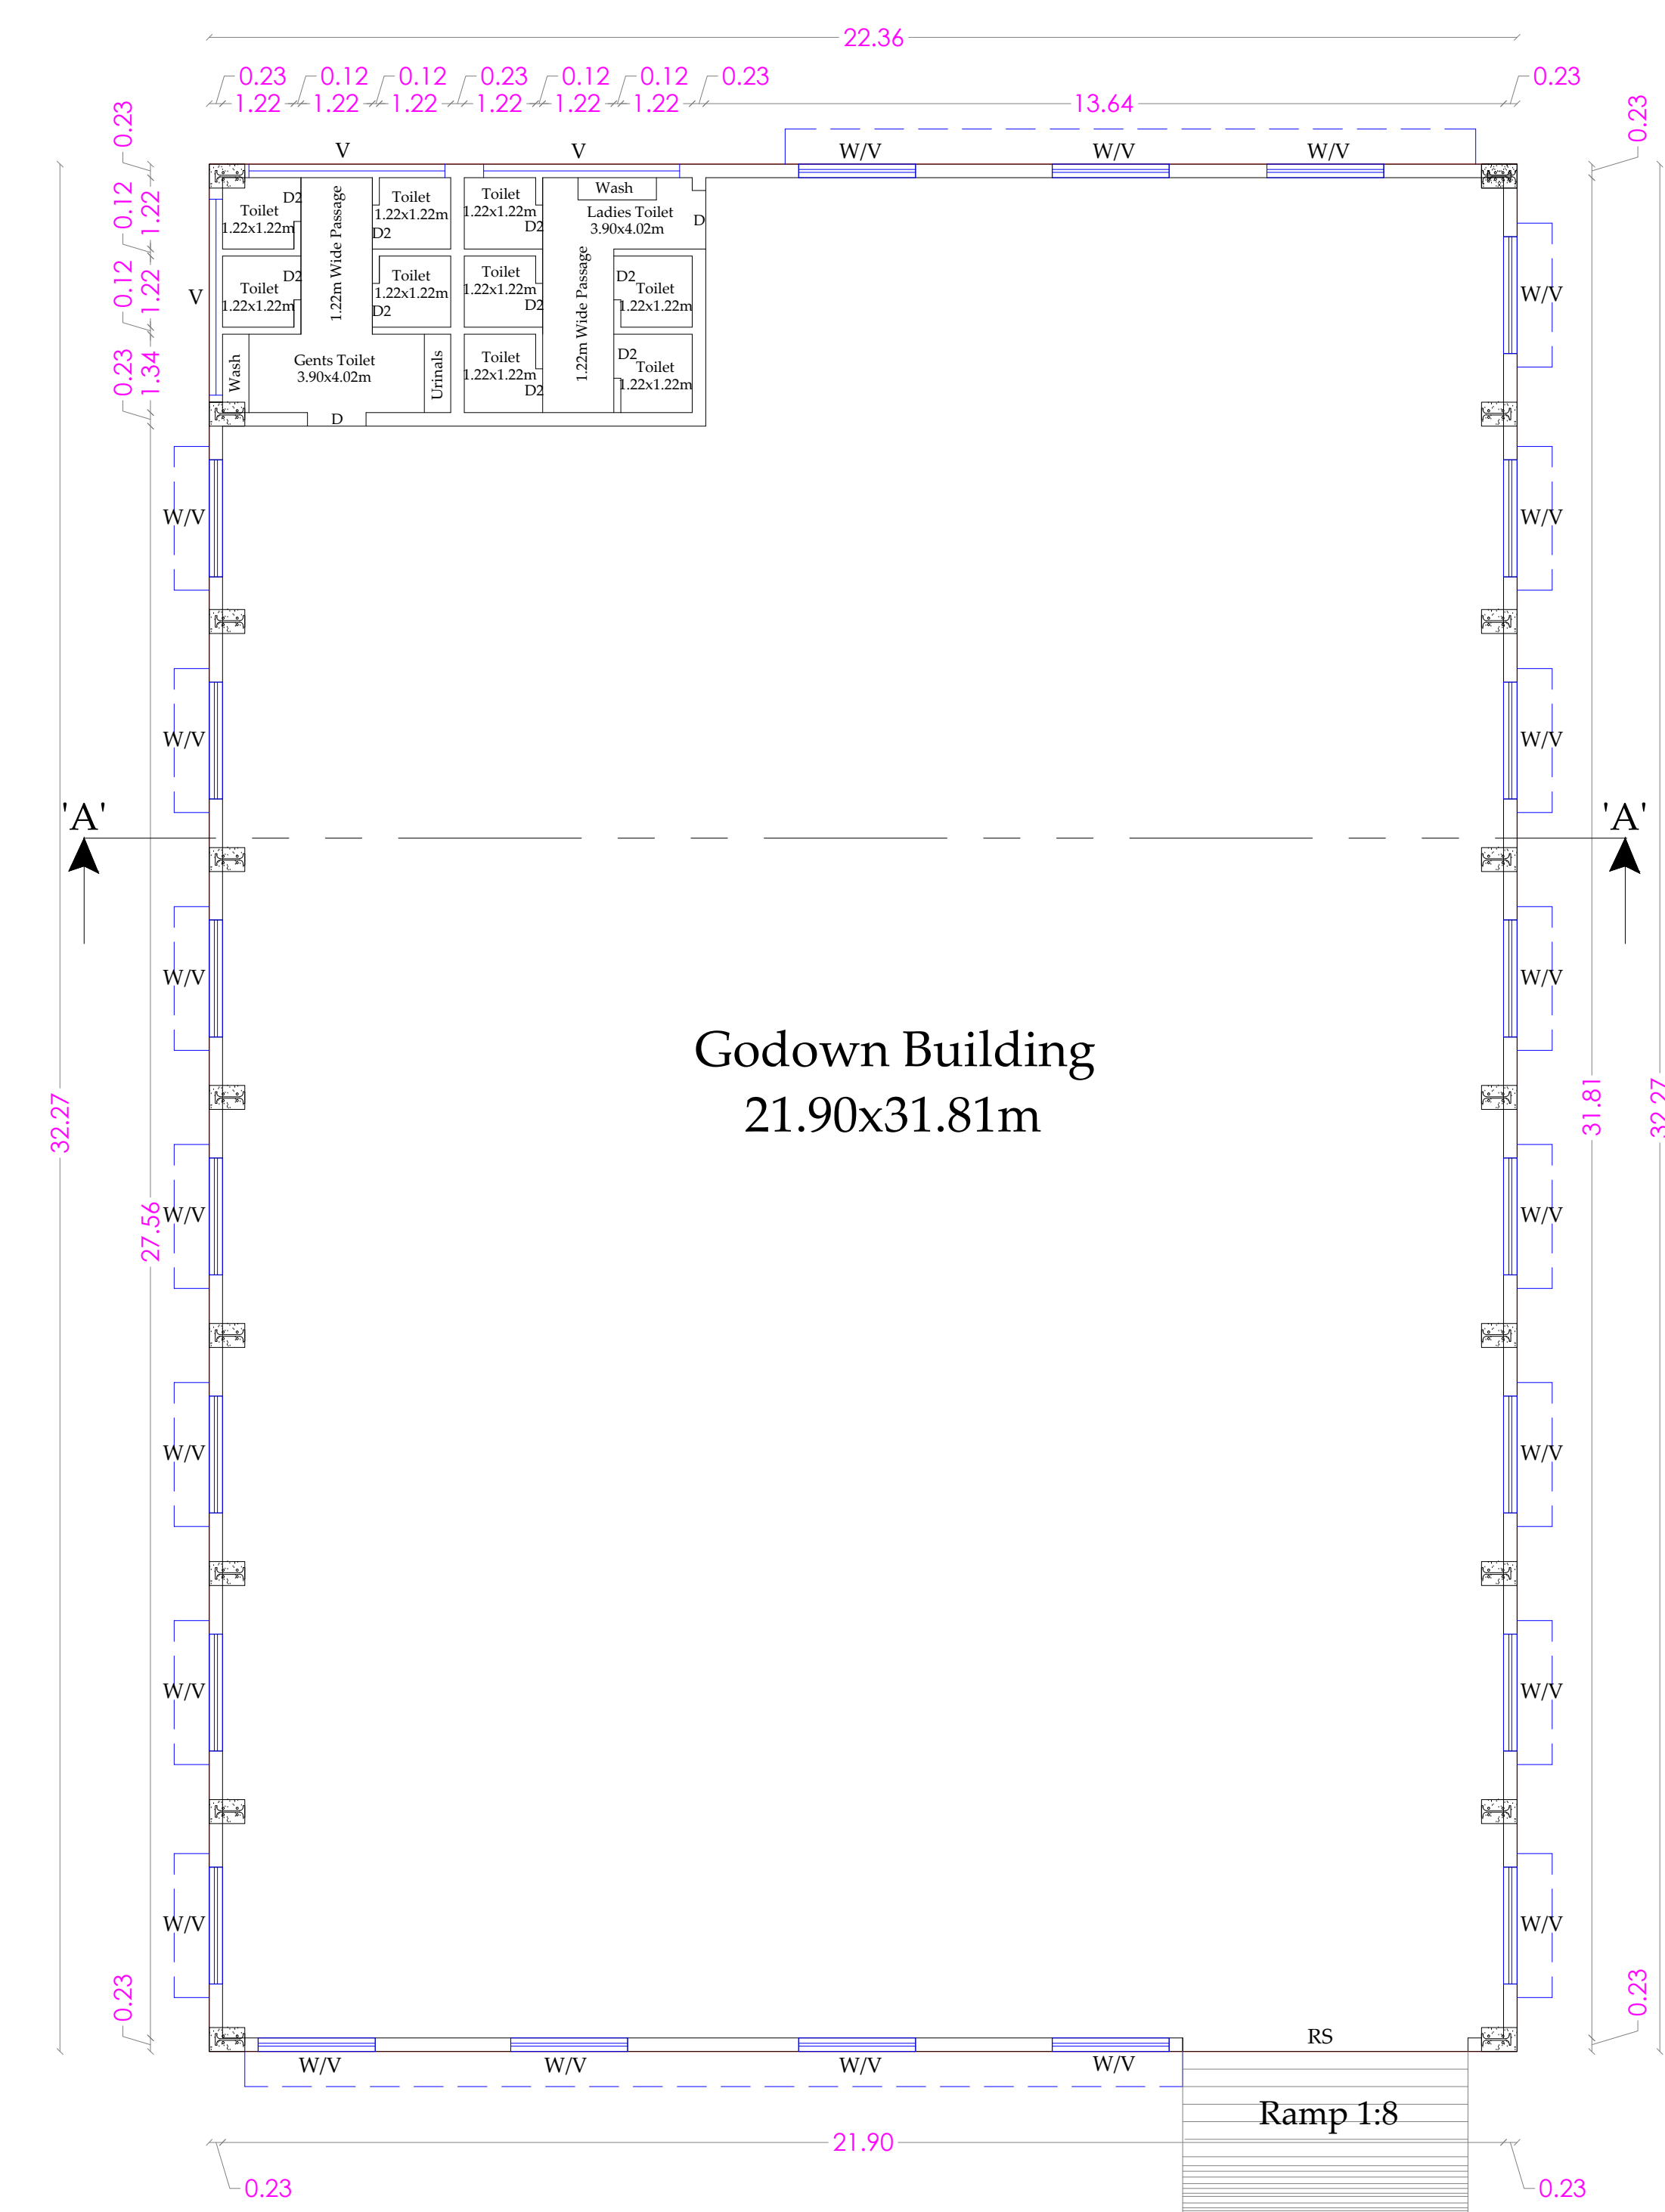


GROUND FLOOR PLAN

- Mechanical ventilation
- Beam-column joints
- Providing Galvalume sheet coupled roofing
- Galvalume sheet wallpanel
- "T" Section steel column
- Brickwork in cm 1:5 for superstructure
- R.C.C Lintel Cum Sunshade
- PCC Flooring concrete 0.15m thick
- Earth filling in basement 0.70m thick
- RCC Column footing
- Gravel Filling 200mm Thick

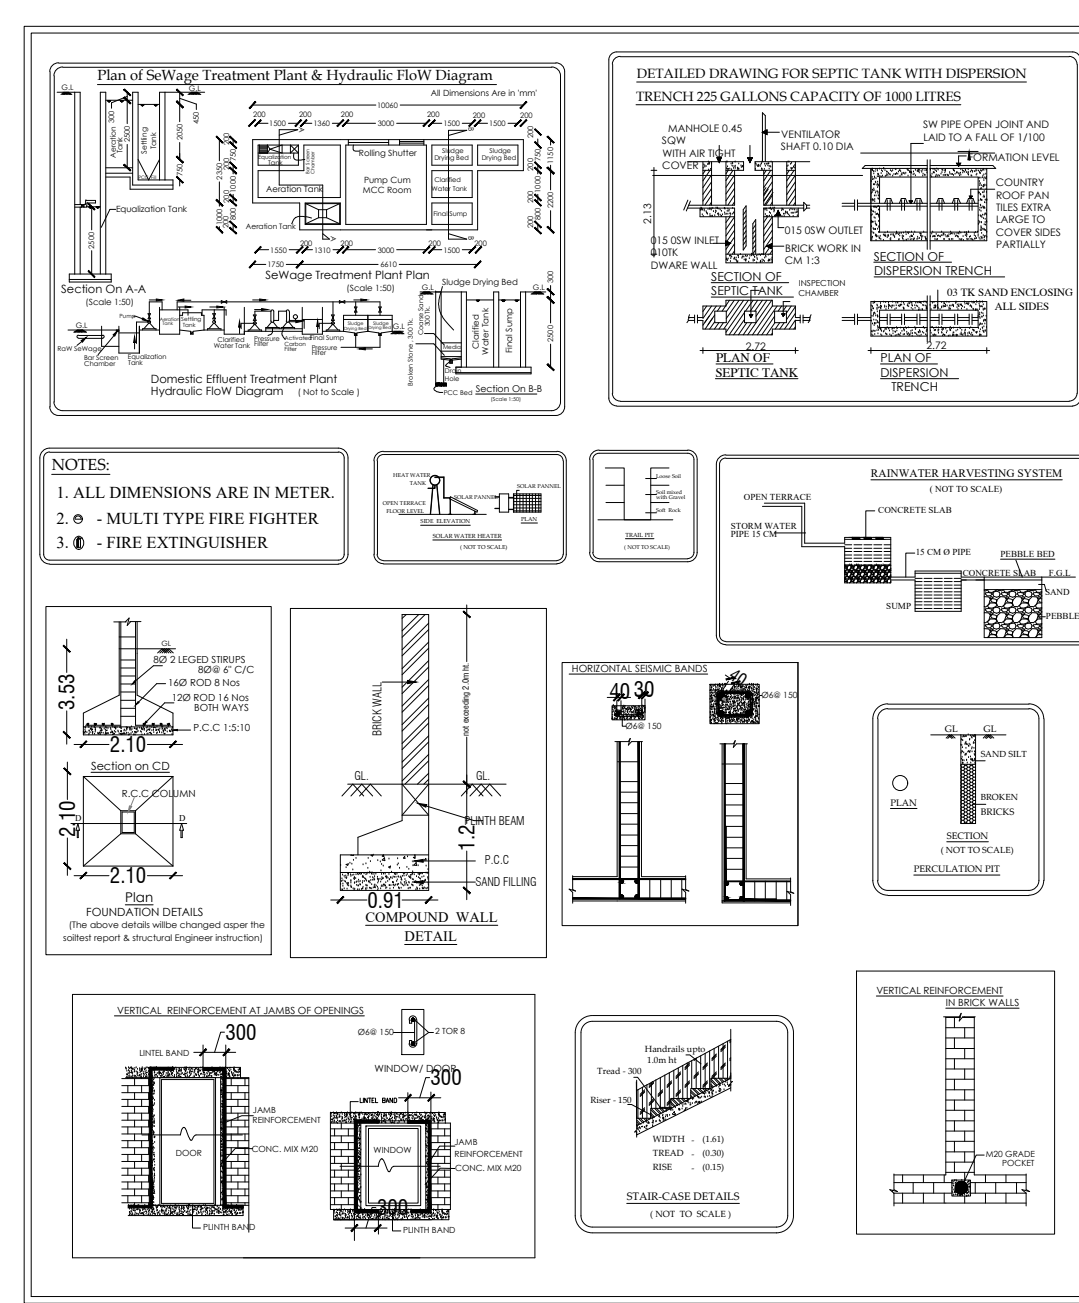

S.F.No: 257/1B1B1

45.00

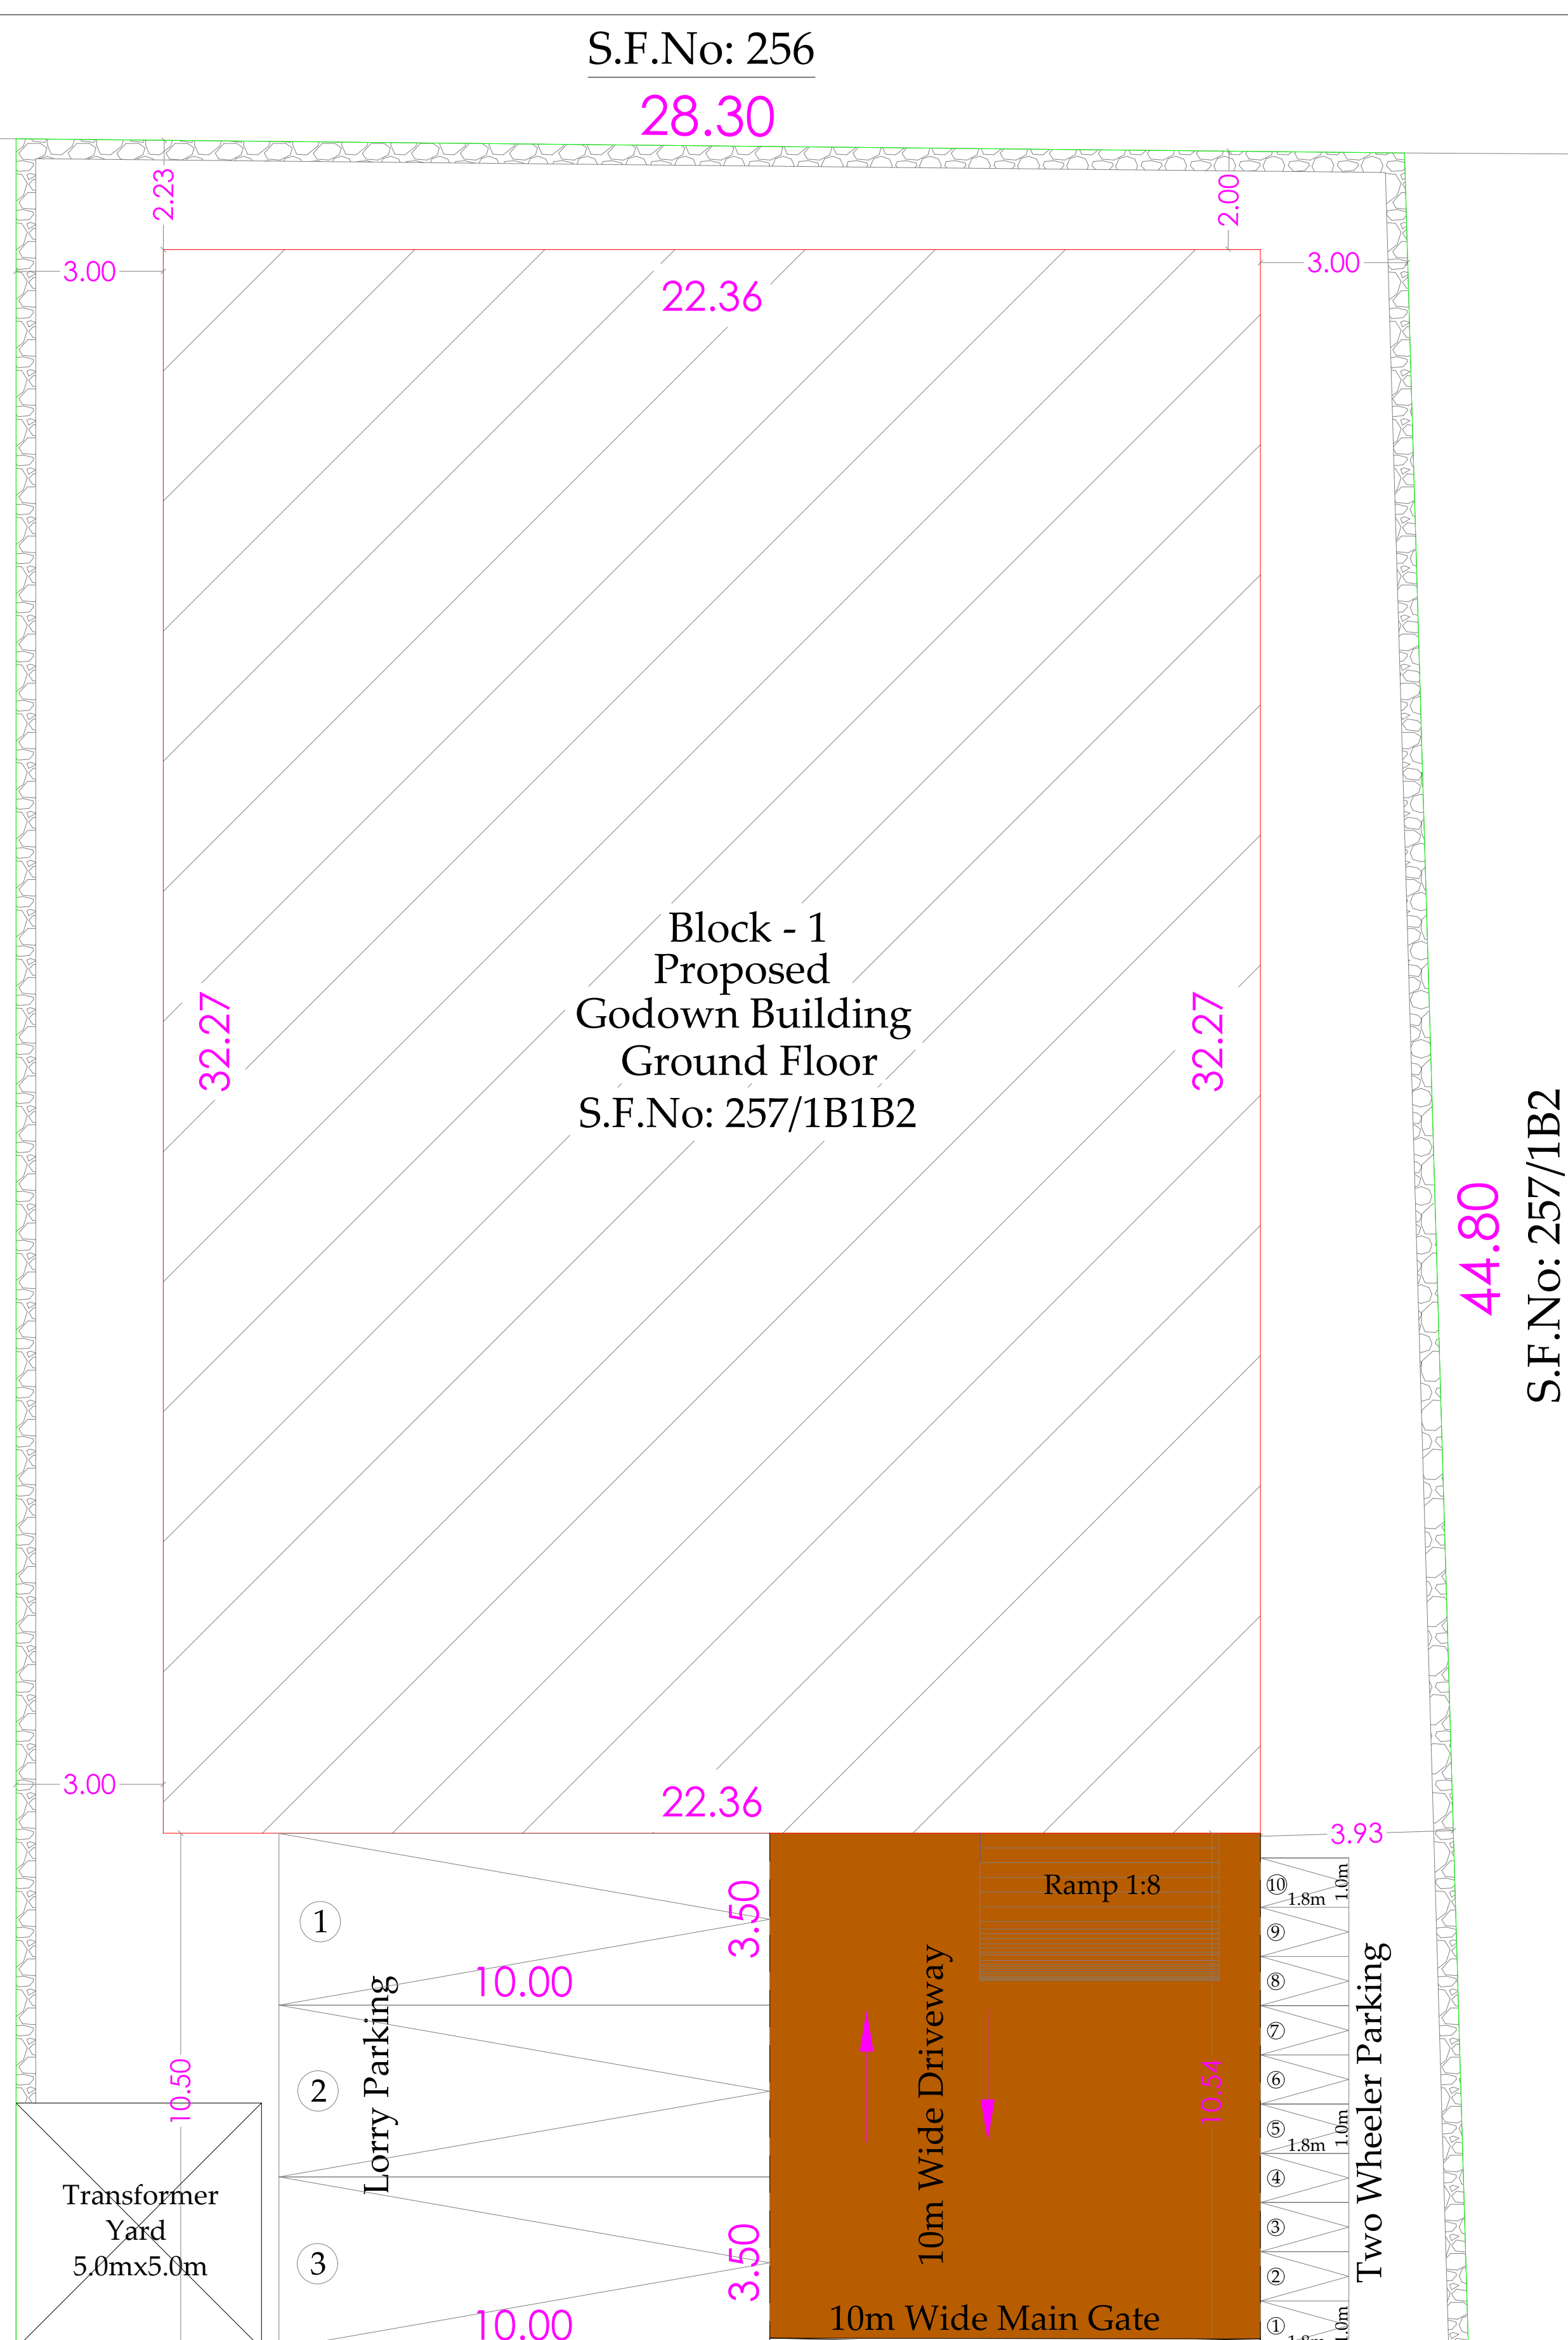


S.F.No: 256

28.30

Block - 1
Proposed
Godown Building
Ground Floor
S.F.No: 257/1B1B2

S.F.No: 257/1B2

44.80

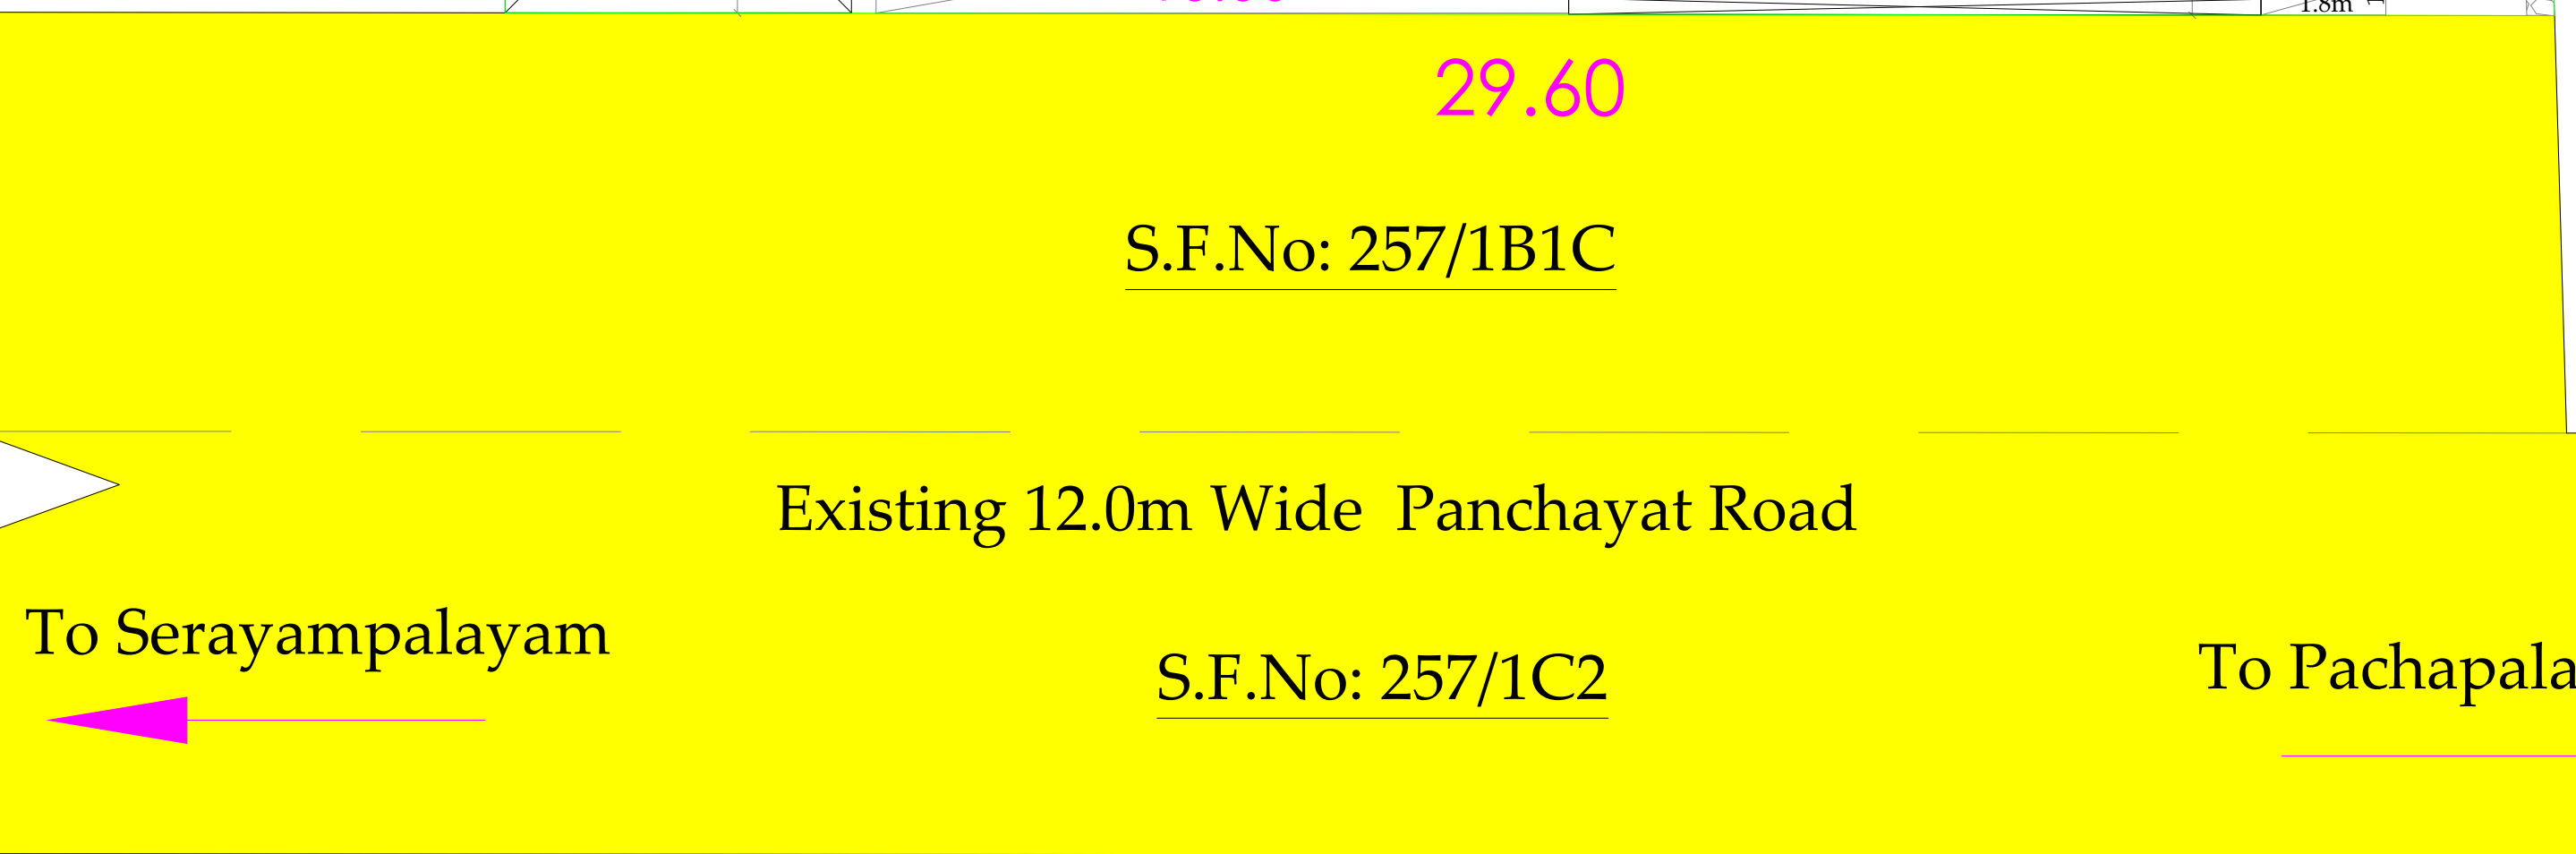

S.F.No: 257/1B1C

S.F.No: 257/1C2

SITE PLAN

Scale - 1:100

JOINERY DETAILS:

S.No	DESCRIPTION	IN METER	IN FEET
1	RS - Rolling Shutter	4.88 x 4.88	16'0" x 16'0"
2	D - Door	1.00 x 2.13	3'3" x 7'0"
3	D2 - Door	0.75 x 2.13	2'6" x 7'0"
4	W/V - Window & Ventilator	2.00 x 1.96	6'6" x 6'4"
5	V - Ventilator	3.35 x 0.45	11'0" x 1'6"

REFERENCE

SITE BOUNDARY	-	———
PROPOSED BUILDING	-	———
EXISTING ROAD	-	———
DRIVE WAY	-	———

PLAN SHOWING THE PROPOSED CONSTRUCTION OF GALVALUME SHEET ROOF IN (COMMERCIAL GODOWN BUILDING) IN S.F.No : 257/1B1B2, AT PACHAPALAYAM VILLAGE AND PANCHAYAT, ANNUR TALUK, COIMBATORE DISTRICT.

APPLICANT NAME:
DEEPA SHANMUGASUNDARAM

AREA DETAILS		TOTAL (SQ.M)
AREA OF THE APPLICANT SITE	As Per Document	1215.00
	As Per Patta Record	1215.00

BLOCK NAME	PROPOSED BUILDING DETAILS	Total F.S.I.AREA (SQ.M)	Non FSI Area (SQ.M) Deduction	Total Buildup Area (SQ.M)
BLOCK - 1	Area of the Main Building In Ground Floor	721.70	-	721.70
TOTAL BUILDUP AREA		721.70	-	721.70

FSI = $\frac{721.70}{1215.00} = 0.59$ PC = $\frac{721.70}{1215.00} \times 100 = 59\%$

HEIGHT OF BUILDING - 10.00 M	
NO OF WORKERS	20 No's
PARKING DETAILS	REQUIRED PROVIDED
LORRY PARKING	3 3
TWO WHEELER PARKING	10 10

SOLAR APARATUR TO BE PROVIDED
RAIN WATER HARVESTING SYSTEM & SULLAGE WATER TREATMENT
WATER PLANT & TANKS ARE PROVIDED AS PER STANDARD PROVISIONS.

APPLICANT

STRUCTURAL ENGINEER

GEO TECH ENGINEER

CONSTRUCTION ENGINEER

L.B.S/ ENGINEER

Eight ways to know a piece of land before you pay for it.

This report covers one part of the picture. These cover the rest, drawn from the same government records, for any property in Tamil Nadu.

LandLens One

Ask anything about a property and get an answer grounded in live government records, with the sources shown.

[/landlens/one](#)



Verify My Land

Every record check run on one property and returned as a single report.

[/landlens/verify-my-land](#)



Legal Opinion

An advocate's written opinion on the title, built on the records we pull for it.

[/landlens](#)



One Map

Every layer on one map: the parcel, its boundary, zoning, water bodies and what sits around it.

[/landlens/one/map](#)



PriceMap

What land actually changed hands for around this plot, taken from the registered deeds.

[/landlens/pricemap](#)



Build Scope

What you are allowed to build here: floor space, height, coverage and setbacks.

[/landlens/build-scope](#)



Property Tracker

Watch a property and hear about it when something new is registered against it.

[/landlens/property-tracker](#)



Deal Room

Run the transaction in one place: documents, stamping, signatures and the parties.

[/landlens/deal-room](#)



Twenty-four checks you can run yourself, at no cost.

Records and verification

The registers themselves, read for you.

Encumbrance Certificate

Patta and Chitta

Field Measurement Sketch

EC Analyzer

Bank charge check

Court case search

Seller background check

Approval check by survey

Zoning and land use

What the plan says can happen on this land.

Land use zone finder

CMDA land use check

Coastal regulation zone

Master plan check

Water bodies finder

Airport height clearance

Value and duty

What it is worth and what it costs to register.

Guideline value by street

Guideline value by survey

Stamp duty and registration fees

Capital gains

Floor space index

Area unit converter

Registers and directories

Who holds it, and which office keeps the record.

Find your registering office

Temple property check

Waqf property check

RERA register



Every free tool
/tools



Services we run
for you
/services



The LandLens
suite
/landlens/one



Every claim in this document traces back to a government record.

Legal opinions, due diligence and title verification

Building plan, layout and sub-division approvals

Completion and occupancy certificates, regularisation

Escrow, negotiation and NRI property management

Land survey, soil testing, architecture and construction

Verified RealEstate
3/350/2 Mettukuppam,
OMR Thoraipakkam,
Chennai 600 097, India
hello@verified.realestate
+91 9996 12 9996

Prepared from the registers named on the page each finding sits on. Where a register could not be read, this document says so in its place rather than leaving the gap to be read as a clean result.

