



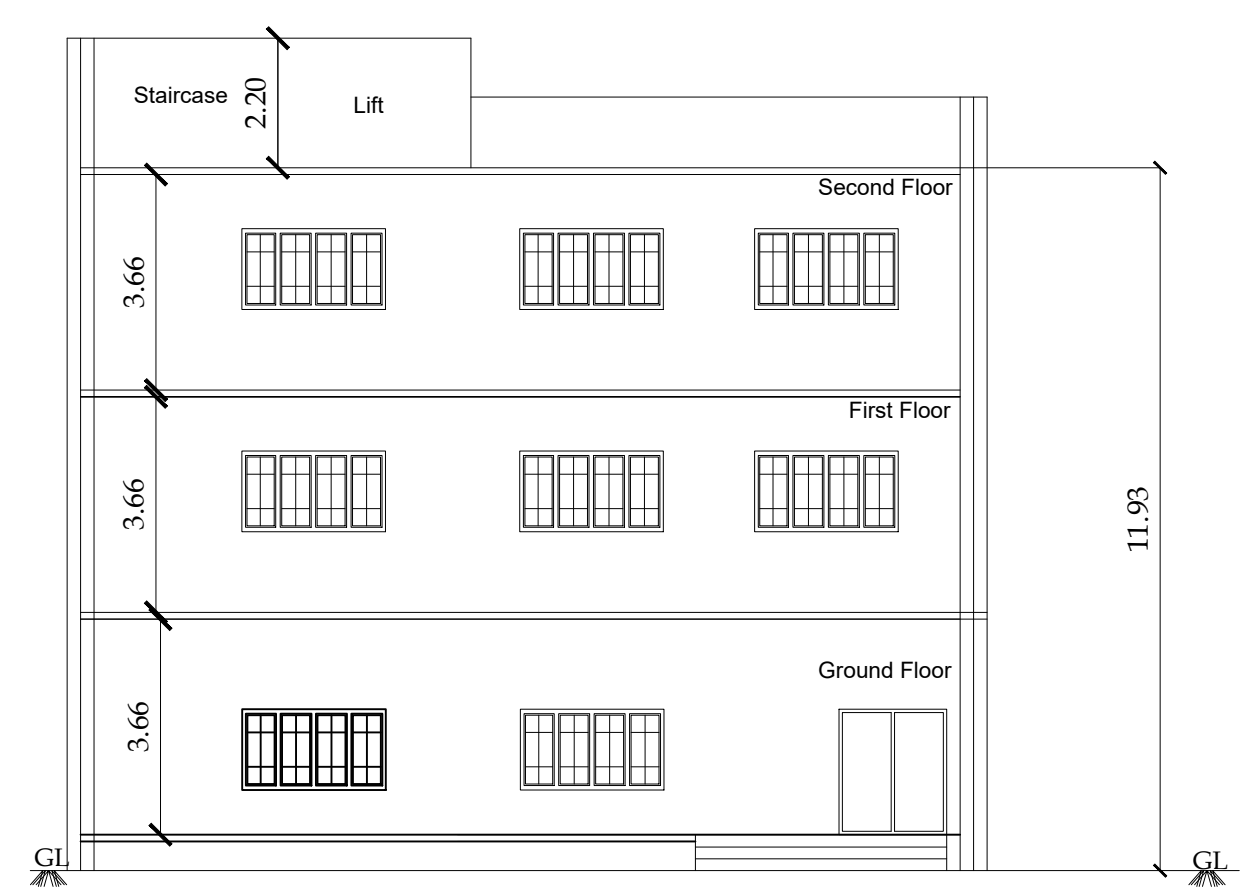


ELEVATION

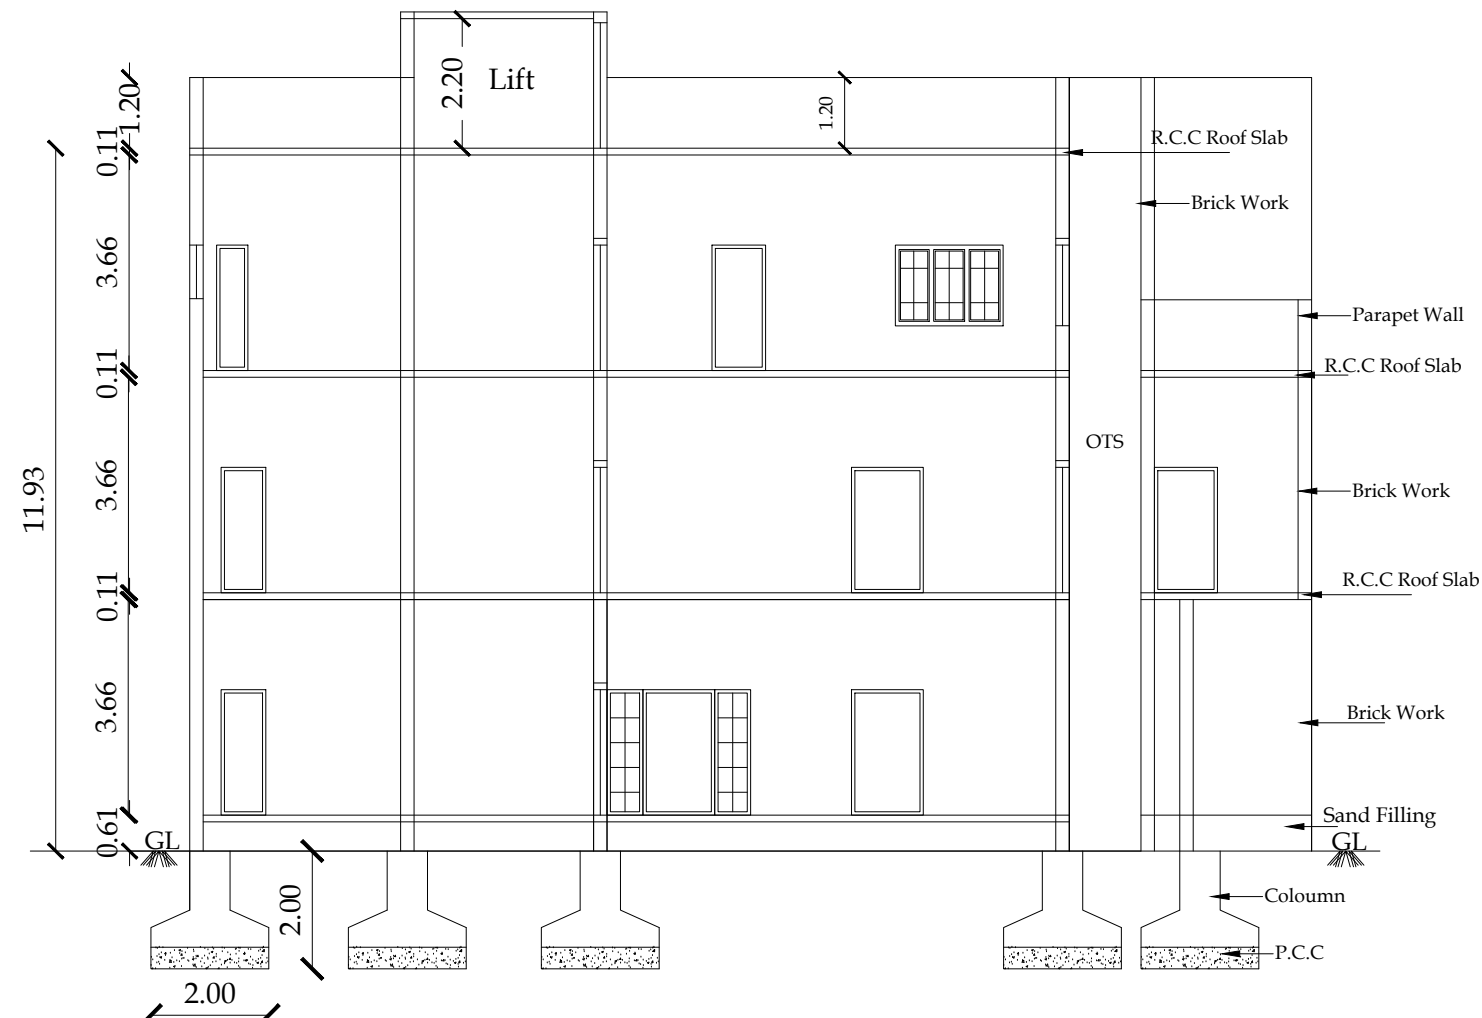


SECTION-AA


Area Details in Sq M							
S. No.	Floor	Ext. Approved Built Up Area	Proposed Built Up Area	Total Built Up Area	Ext. FSI	Pro FSI	Total FSI
1	Ground	577.22	34.20	611.42	531.39	34.20	565.59
2	First	589.71		589.71	569.21		569.21
3	Second	229.68	22.90	252.58	229.68	22.90	252.58
4	Terrace	33.38		33.38			33.38
Total		1429.99	57.1	1487.09	1330.28	57.10	1387.38

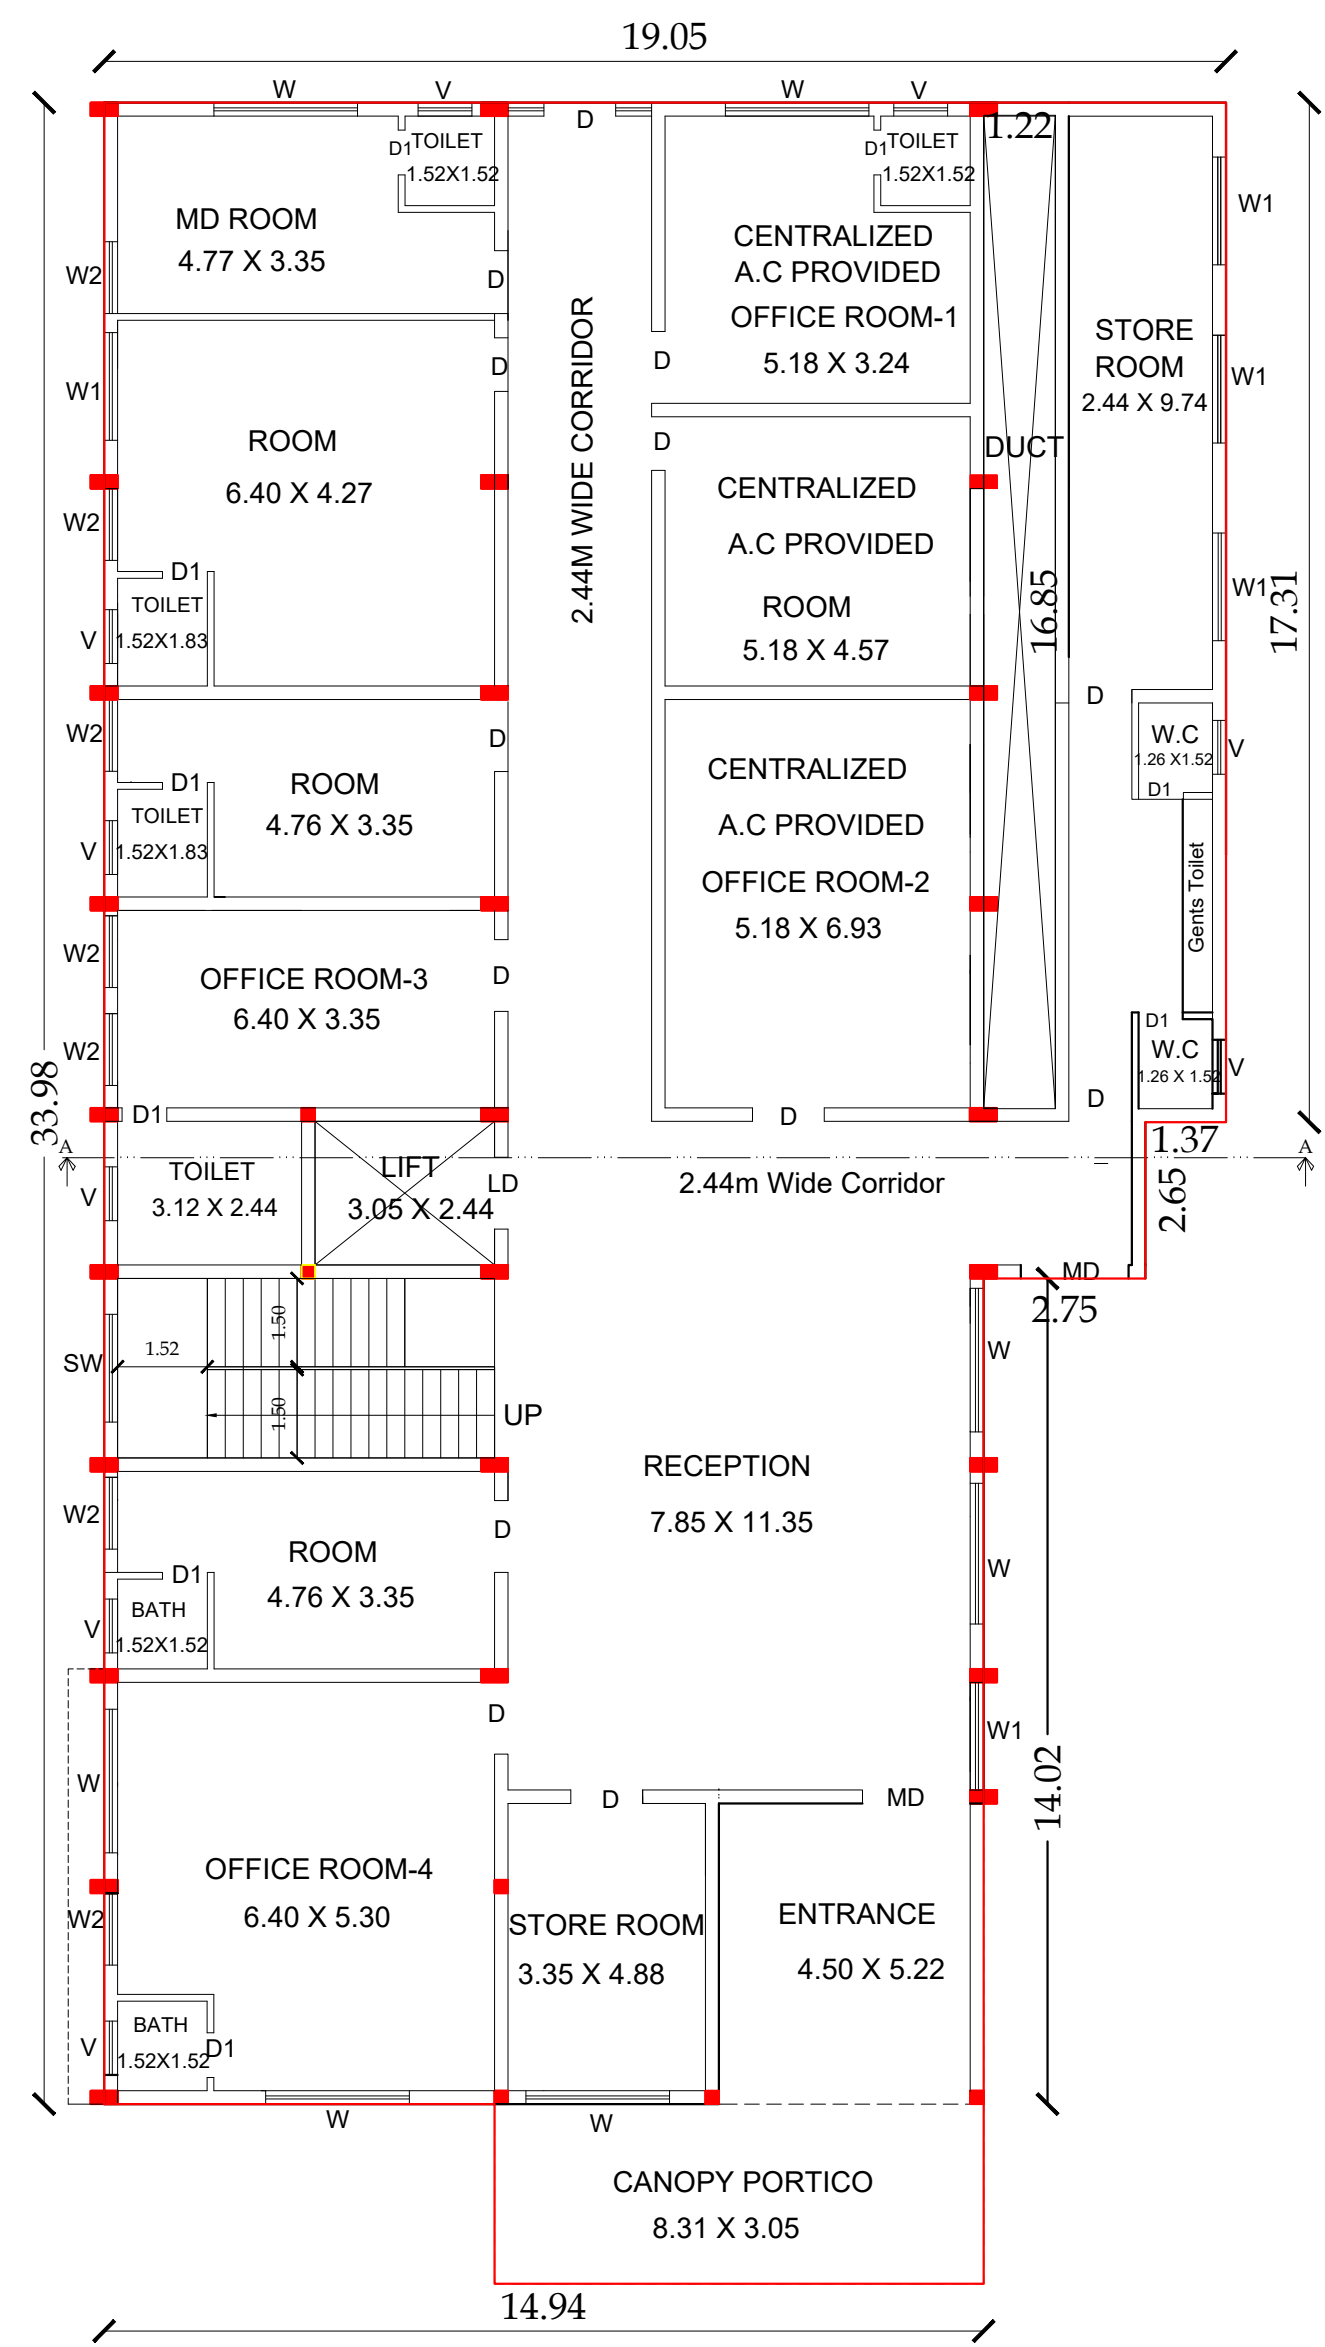


GROUND FLOOR PLAN

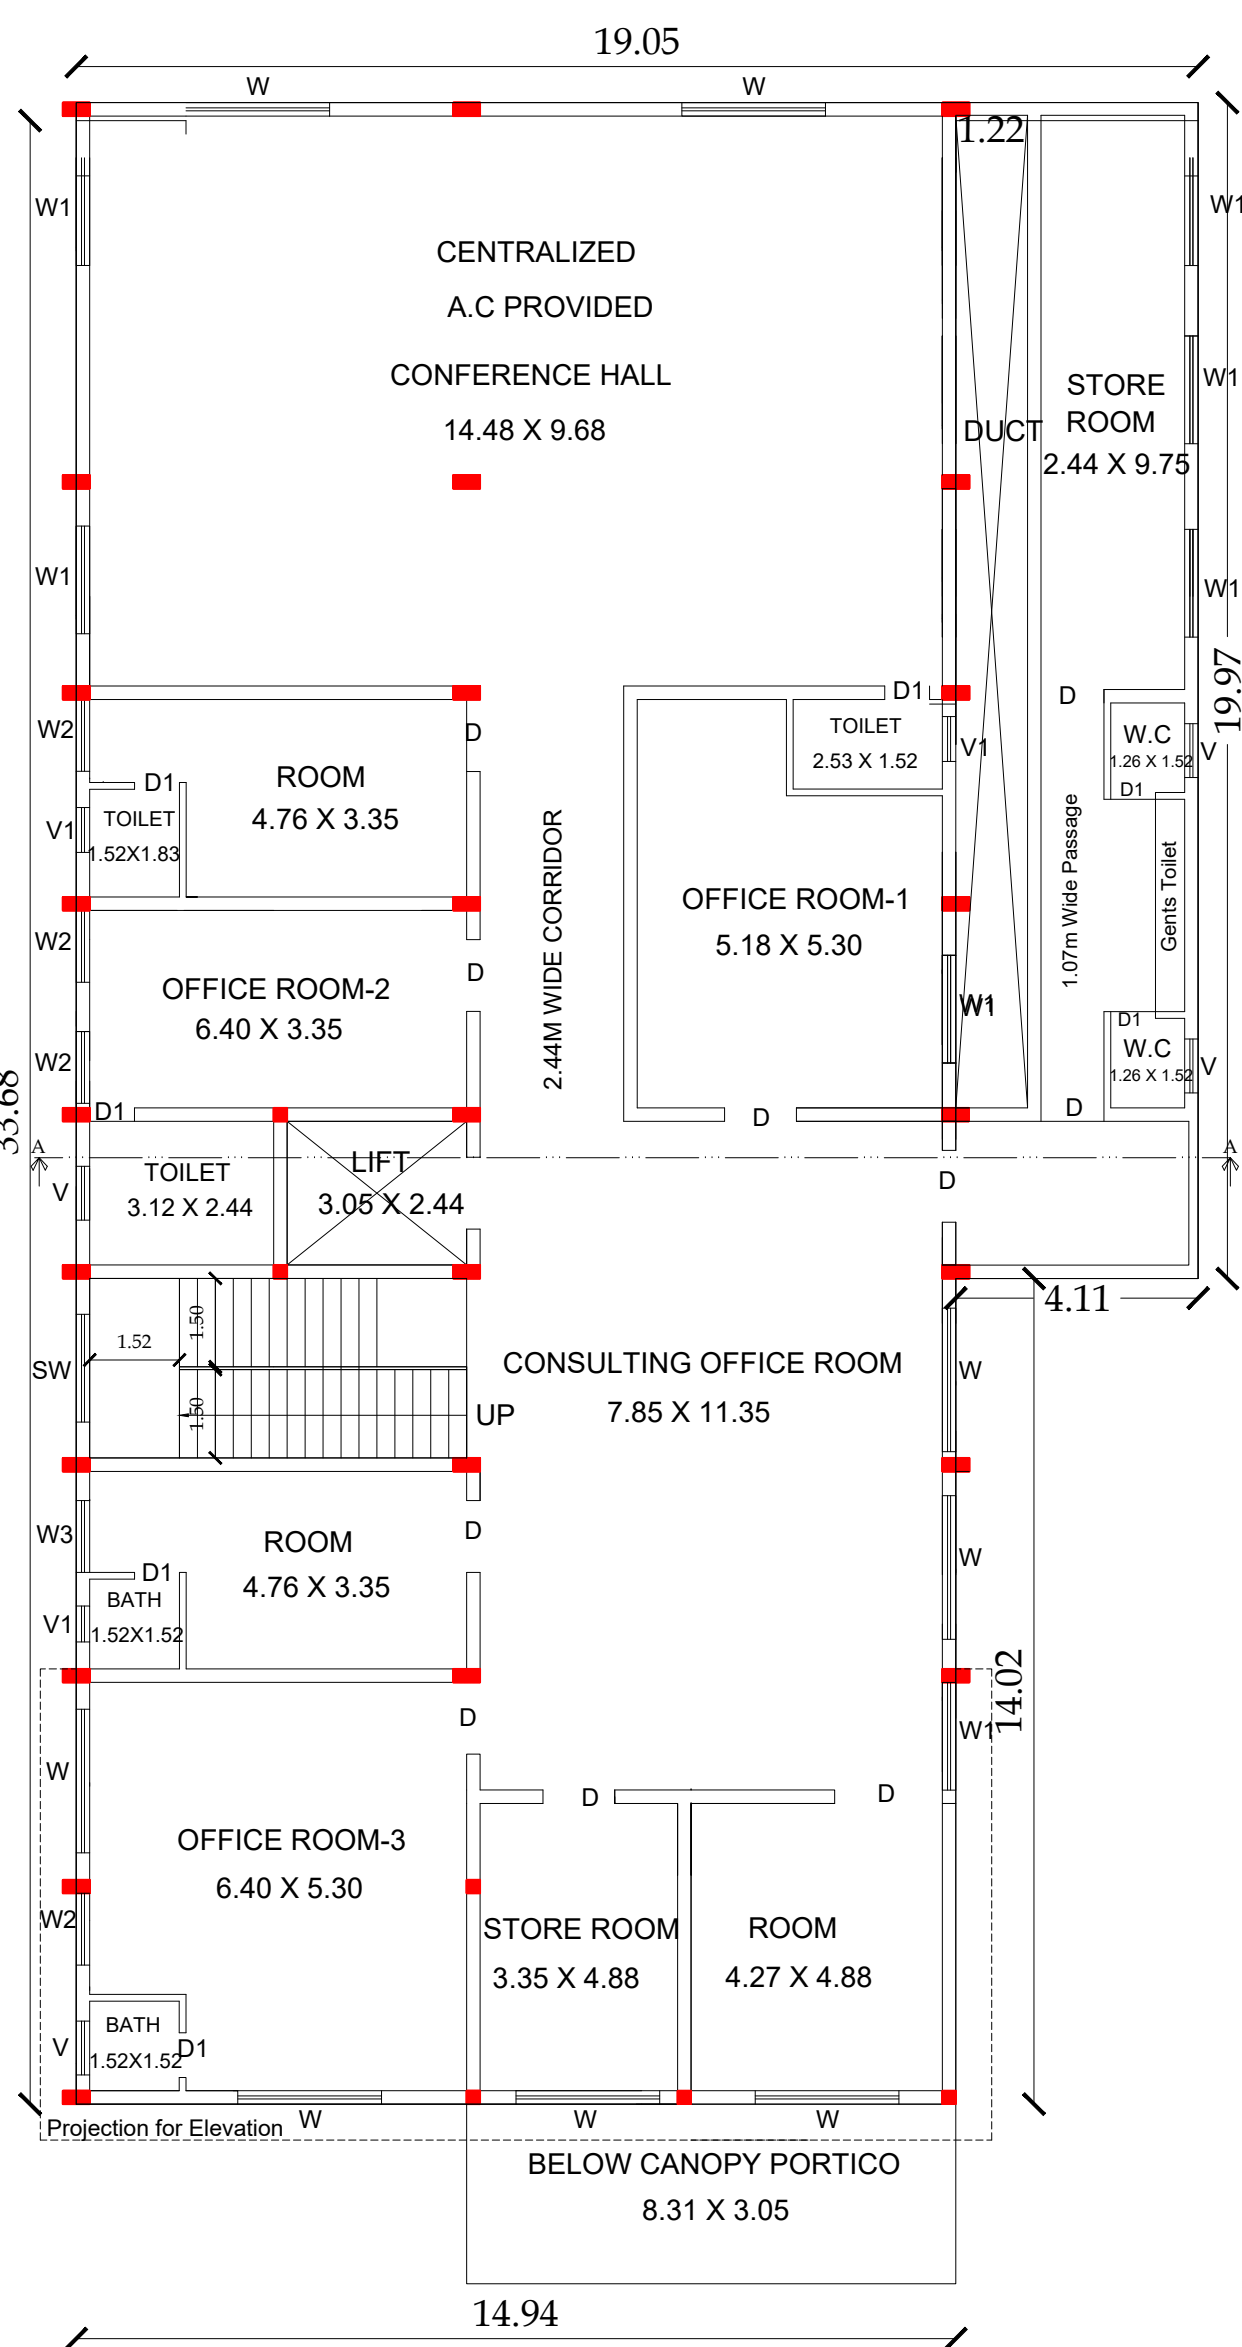


FIRST FLOOR PLAN

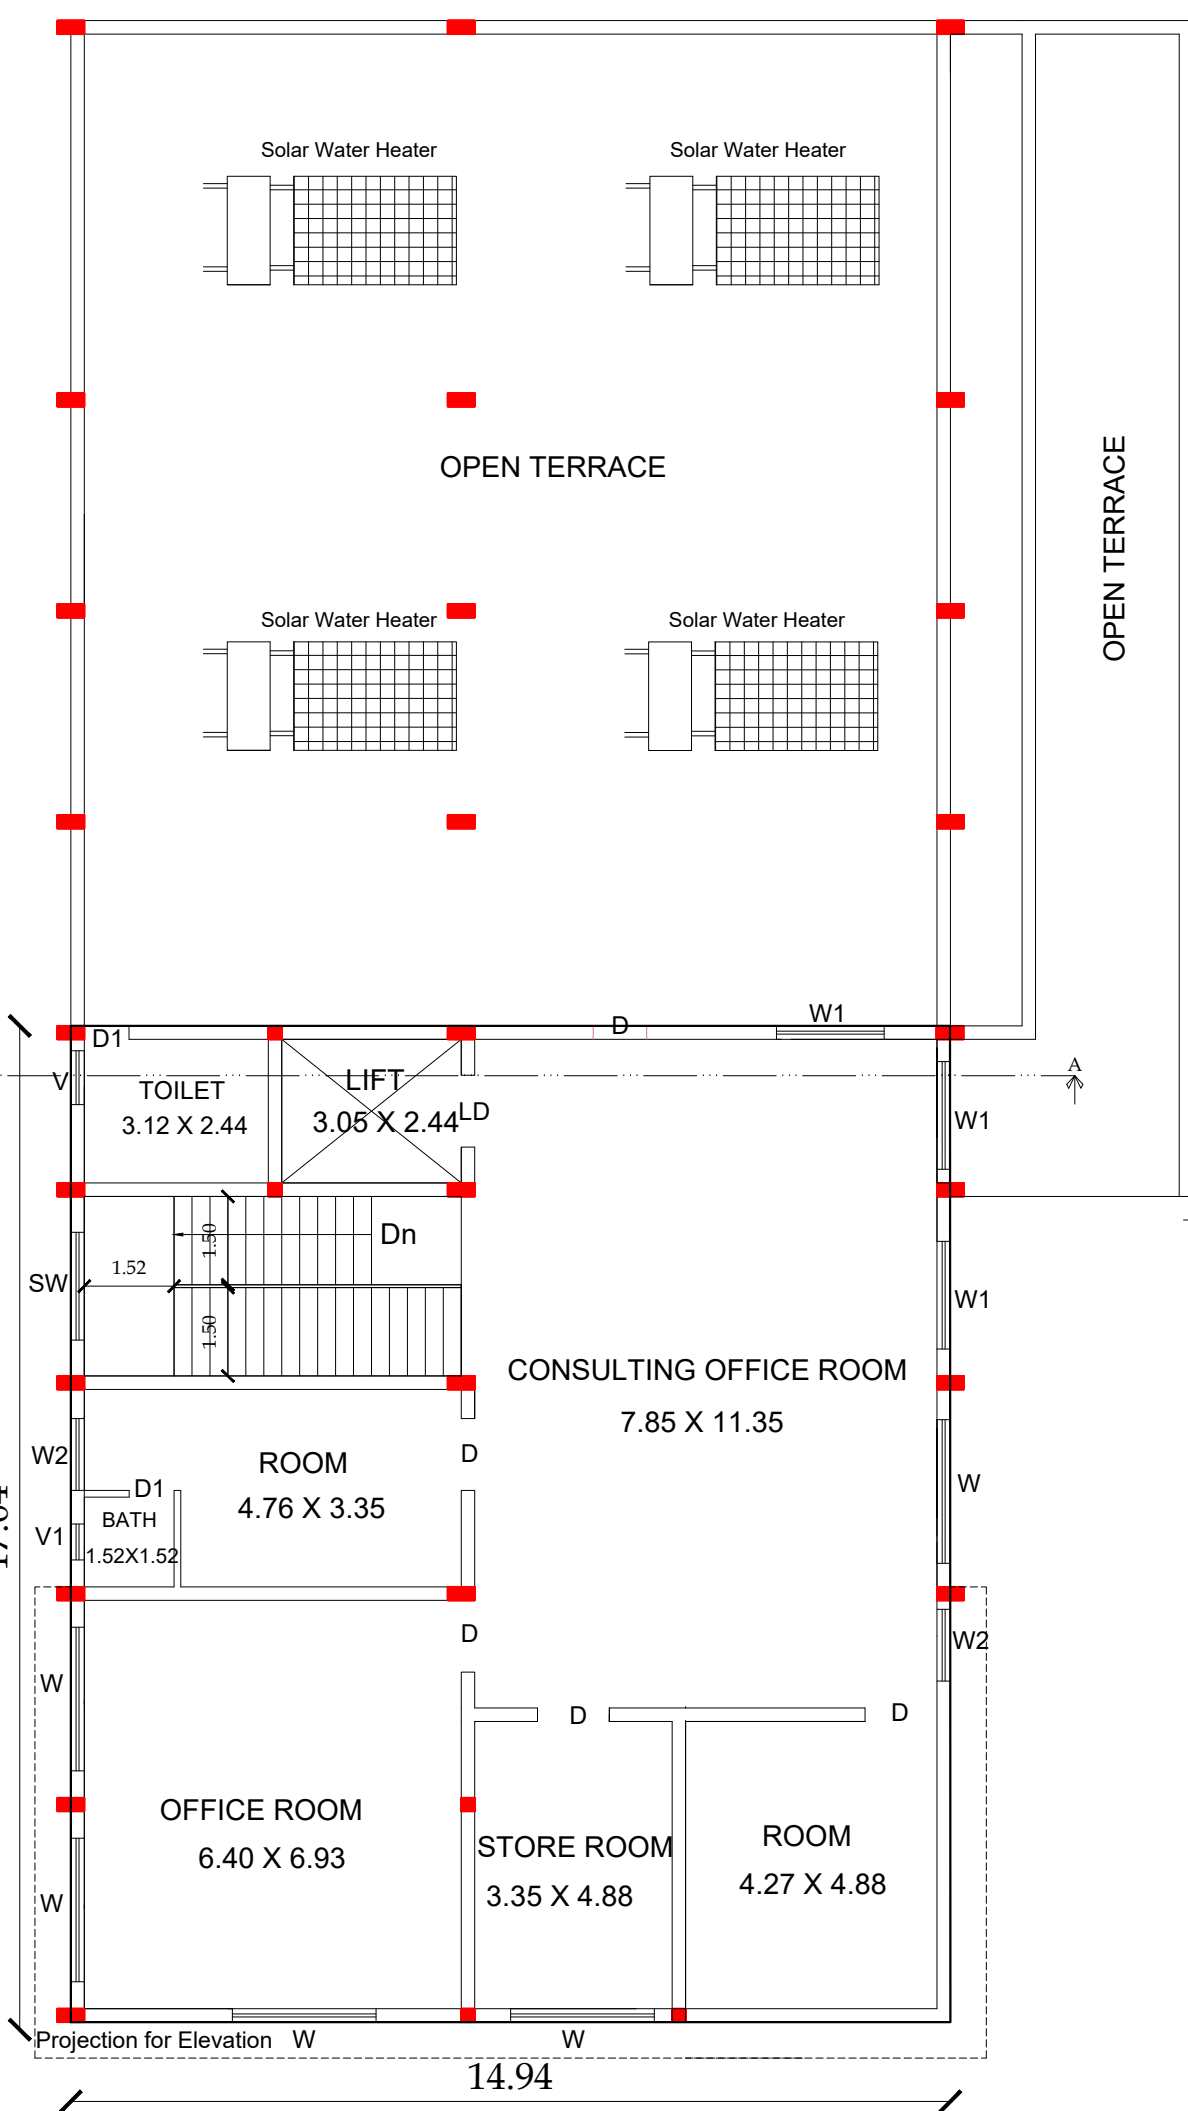

SECOND FLOOR PLAN

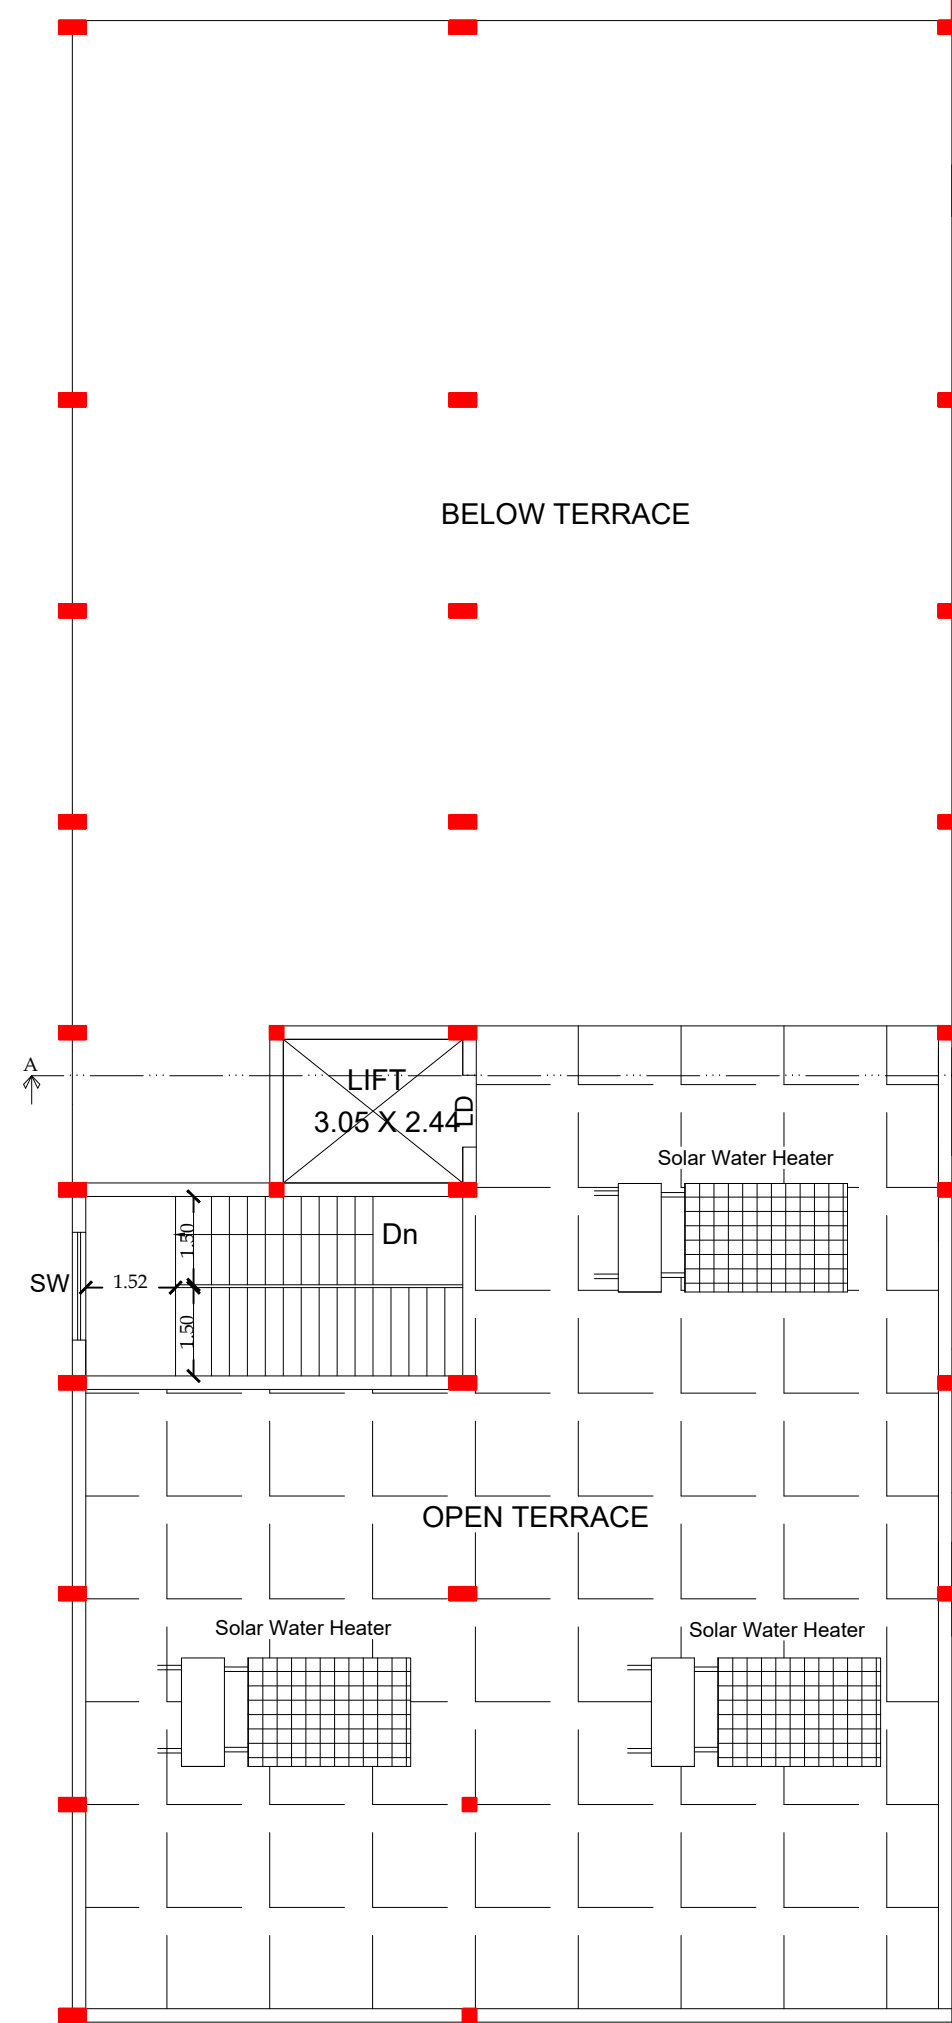

TERRACE FLOOR PLAN

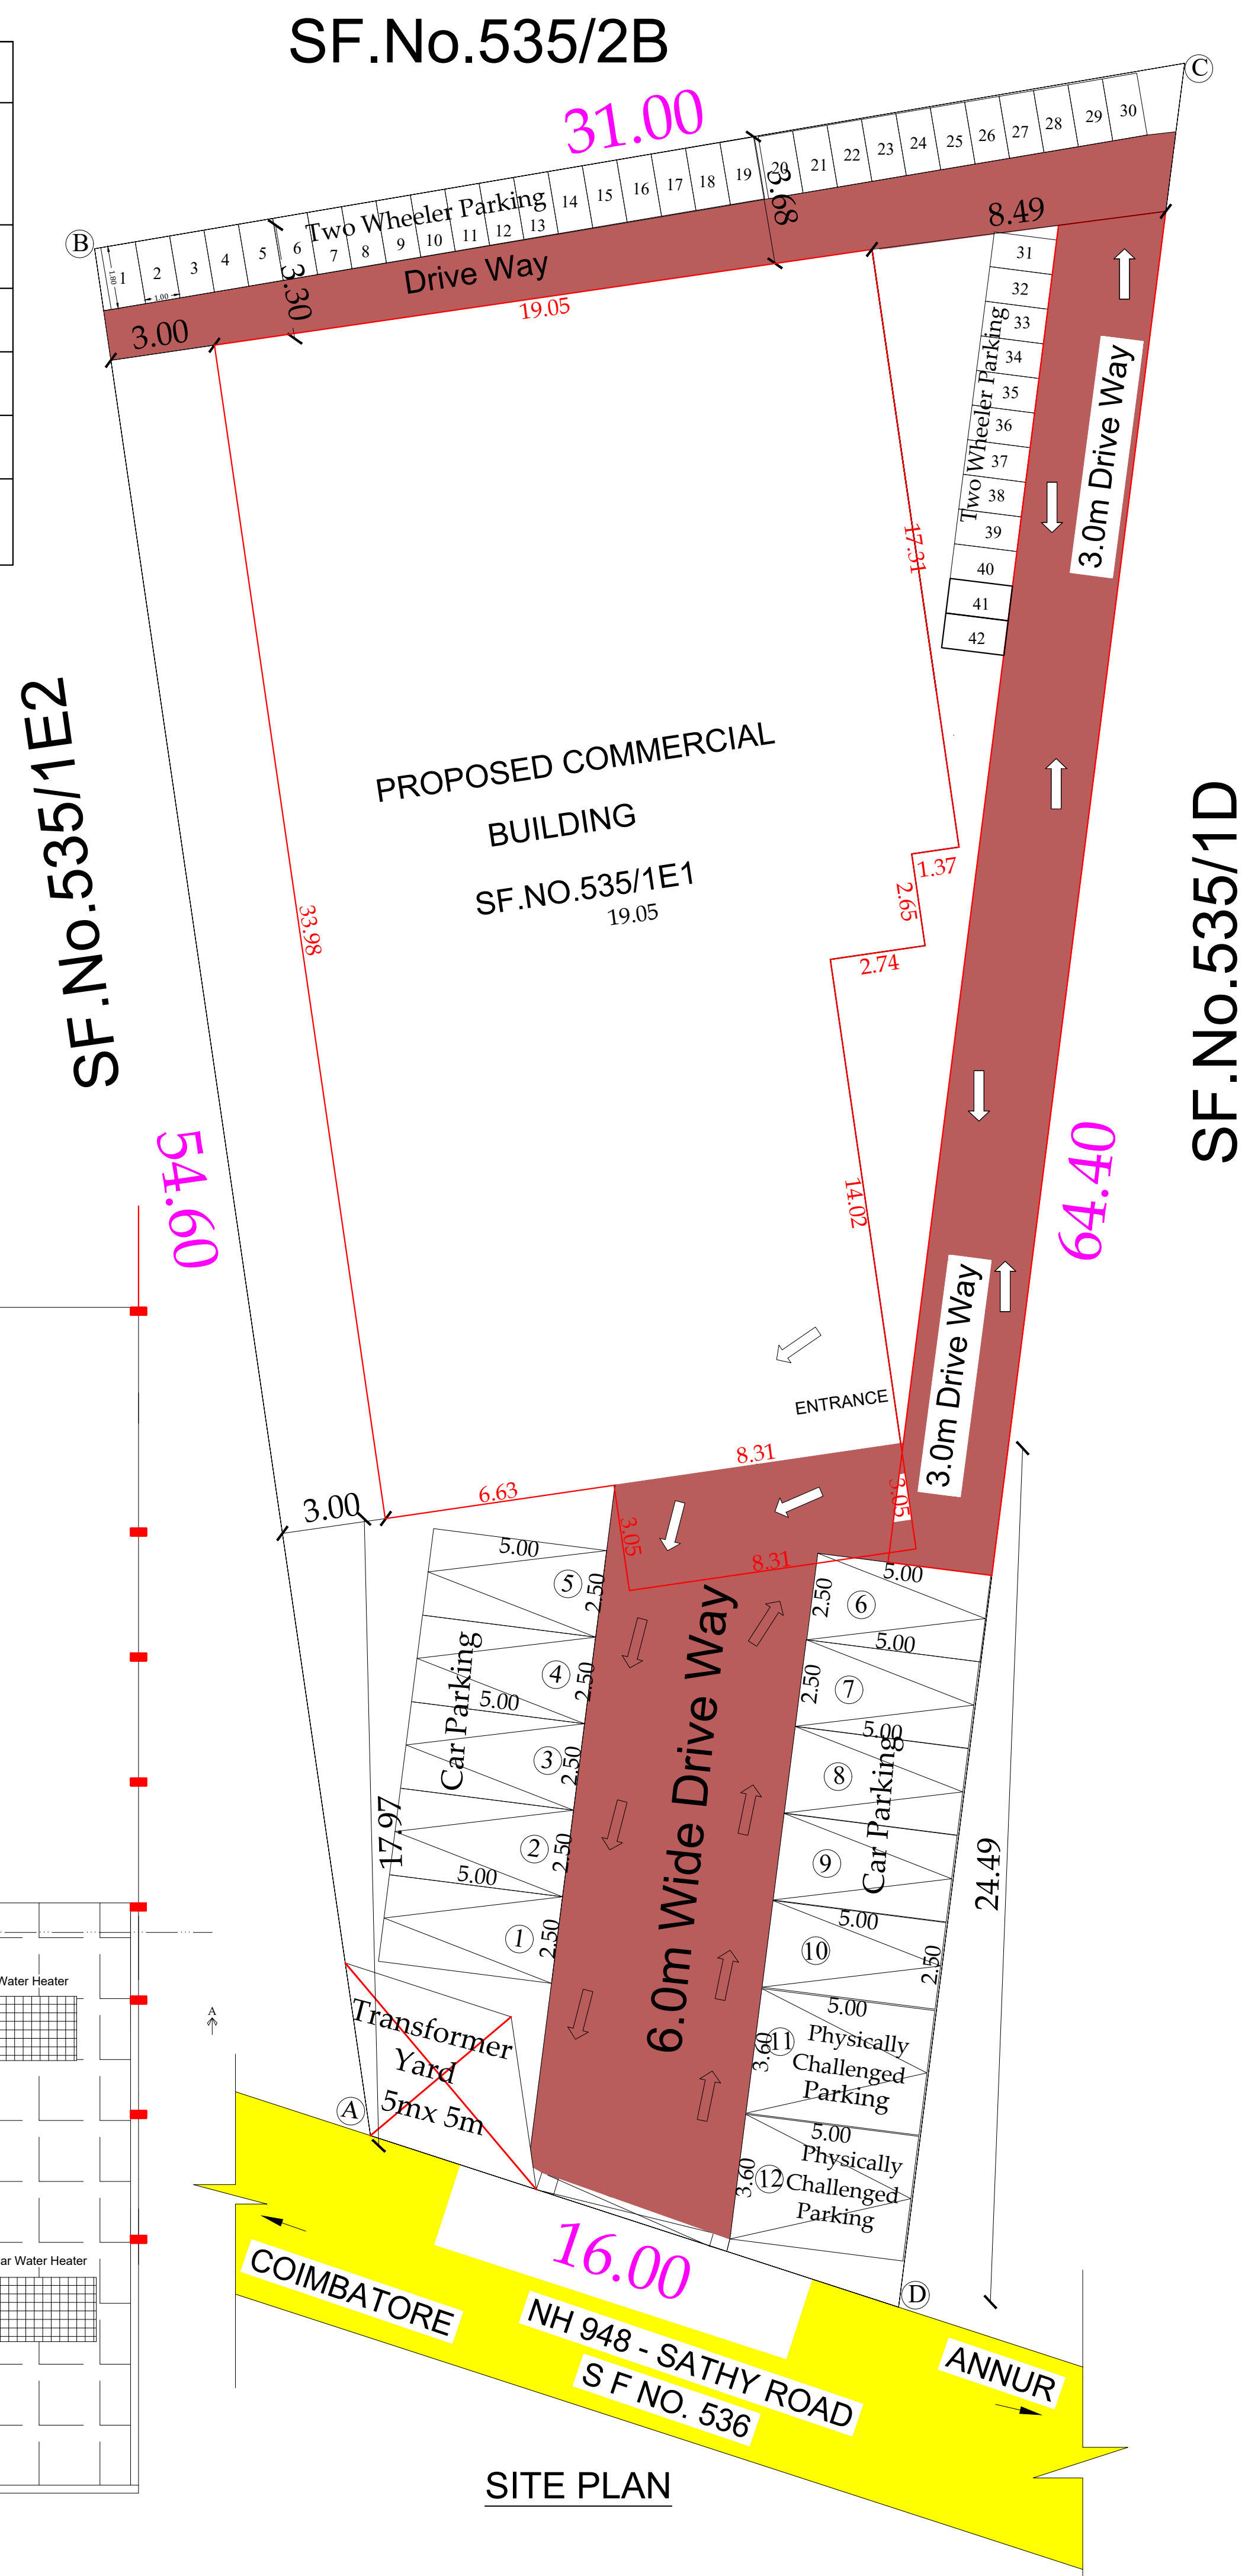

SITE PLAN


Online Application No :

SWP/L.P.R.(C) No :

SWP/BF/DTCPR(C)No :

REVISED SITE AND DETAILED PLAN SHOWING THE PROPOSED CONSTRUCTION OF GROUND FLOOR ,FIRST FLOOR AND SECOND FOOR R.C.C ROOF "PROFESSIONAL CONSULTING OFFICE BUILDING" IN SF.NO.535/1E1 AT KAREGOUNDAMPALAYAM VILLAGE, ANNUR TALUK,COIMBATORE DISTRICT.

PROFESSIONAL CONSULTING OFFICE BUILDING (REVISED)

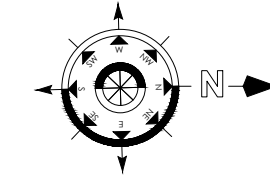

SCALE - 1:100

Name of Applicant : Mr.D.Ganeshkumar

SITE AREA DETAILS :

SITE AREA AS PER DOCUMENT - 1608.61 Sq.Mt

SITE AREA AS PER PATTA - 1599.30 Sq.Mt

Existing Approval Details :-

SWP/L.P.R.(C) No : 427/2025

SWP/BF/DTCPR(C)No : 511/2025

FSI CALCULATION:-

FLOOR SPACE INDEX = 1387.38 / 1599.30

= 0.87

Height of Building - 11.93 m

Joinery Details

S.No	Symbol	Description	In Meter
1	MD	Main Door	1.83 X 2.13
2	D	Door	0.91 X 2.13
3	W	Window	2.44 X 1.37
4	W1	Window	1.83 X 1.37
5	W2	Window	1.22 X 1.67
6	SW	Window	1.83 X 1.37
7	V	Ventilator	0.91 X 0.91
8	V1	Ventilator	0.76 X 0.91

Parking Area Calculation











Description	FSI Area	75% FSI Area	Required	Provid ed
1 Car Space For 100 Sq.Mt	1387.38	1040.540 0	10	12
1 Two wheeler Space For 25 Sq.Mt	1387.38	1040.54	42	42

APPLICANT

REGISTERED ENGINEER



REGISTERED STRUCTURAL ENGINEER

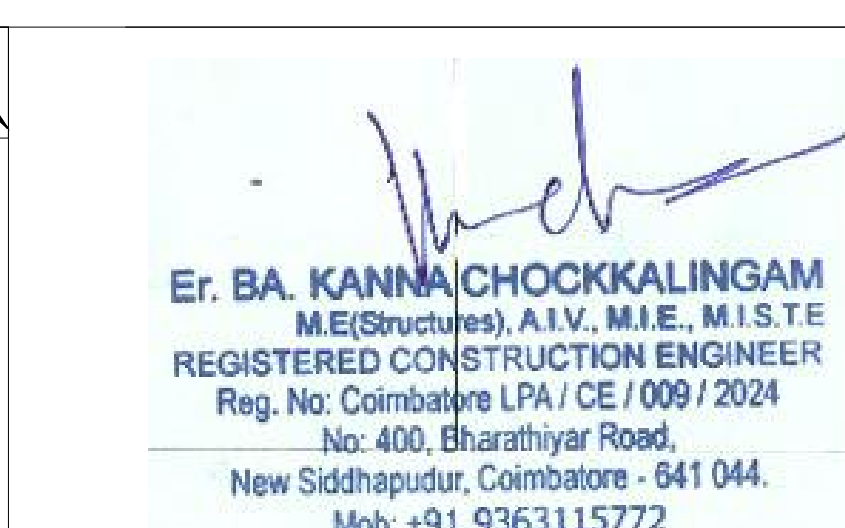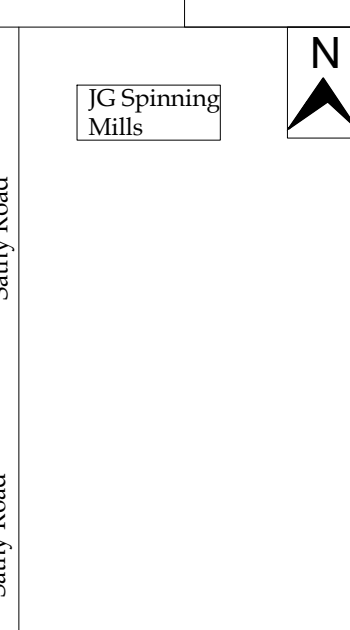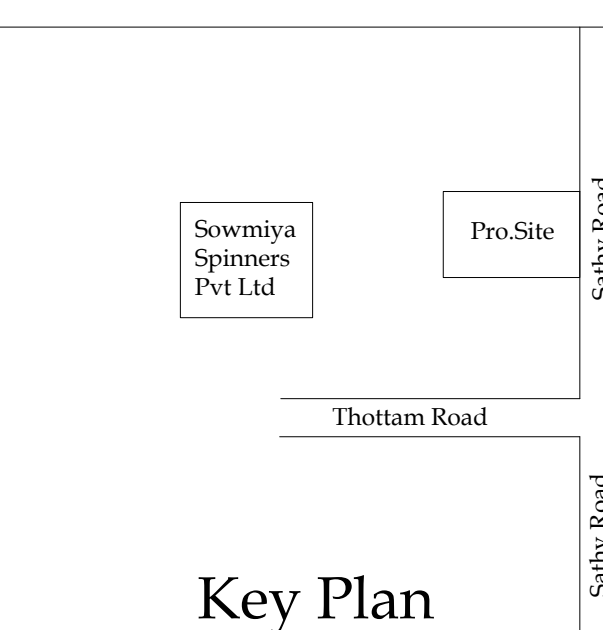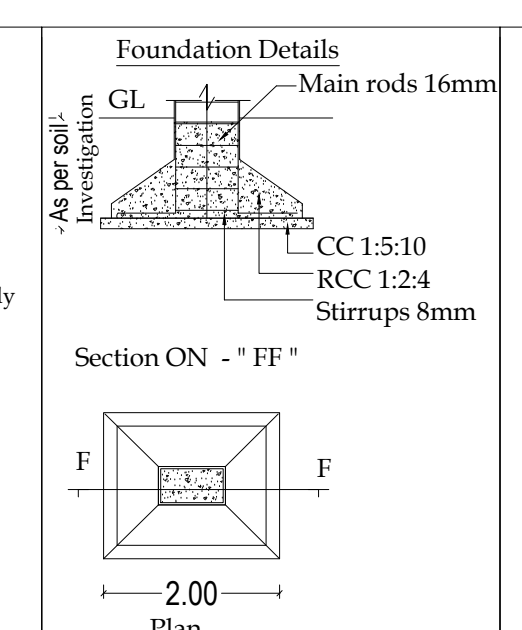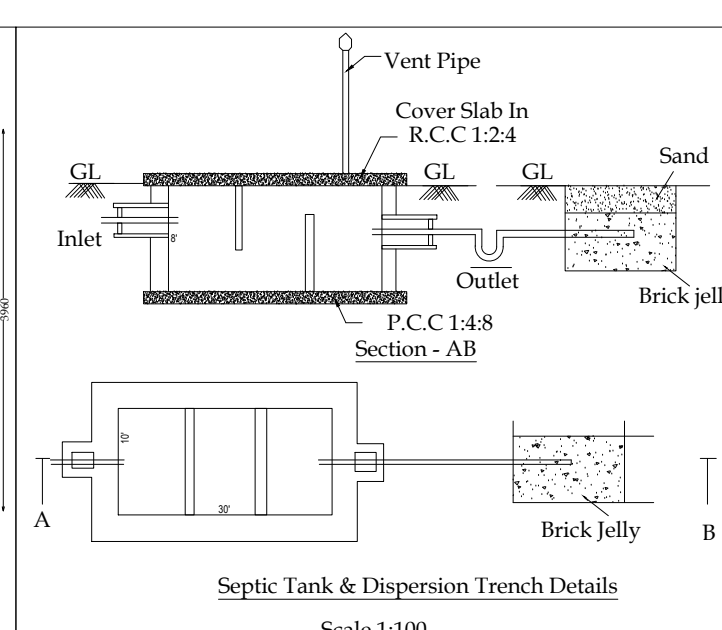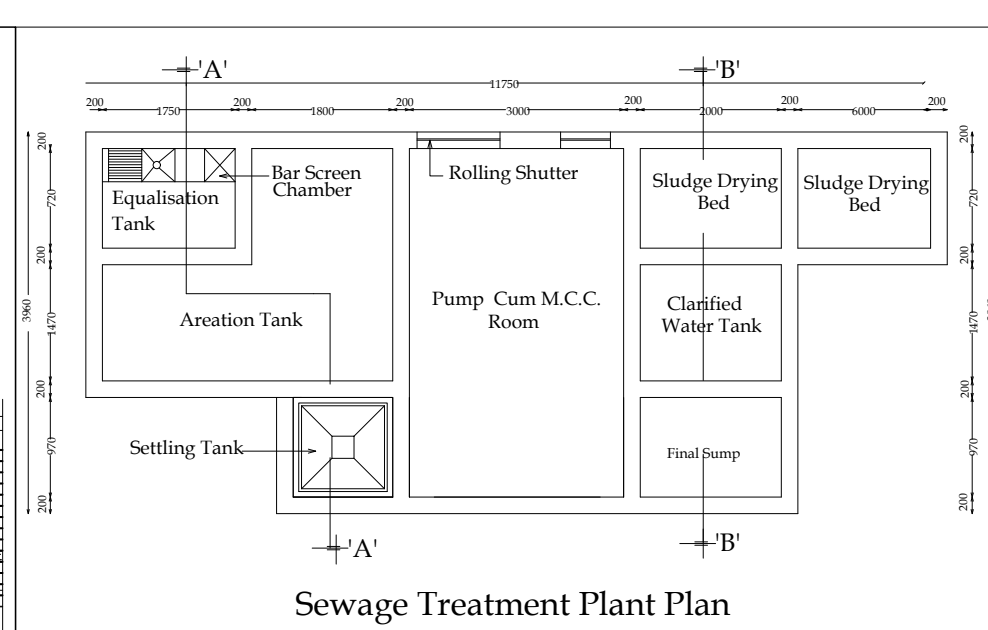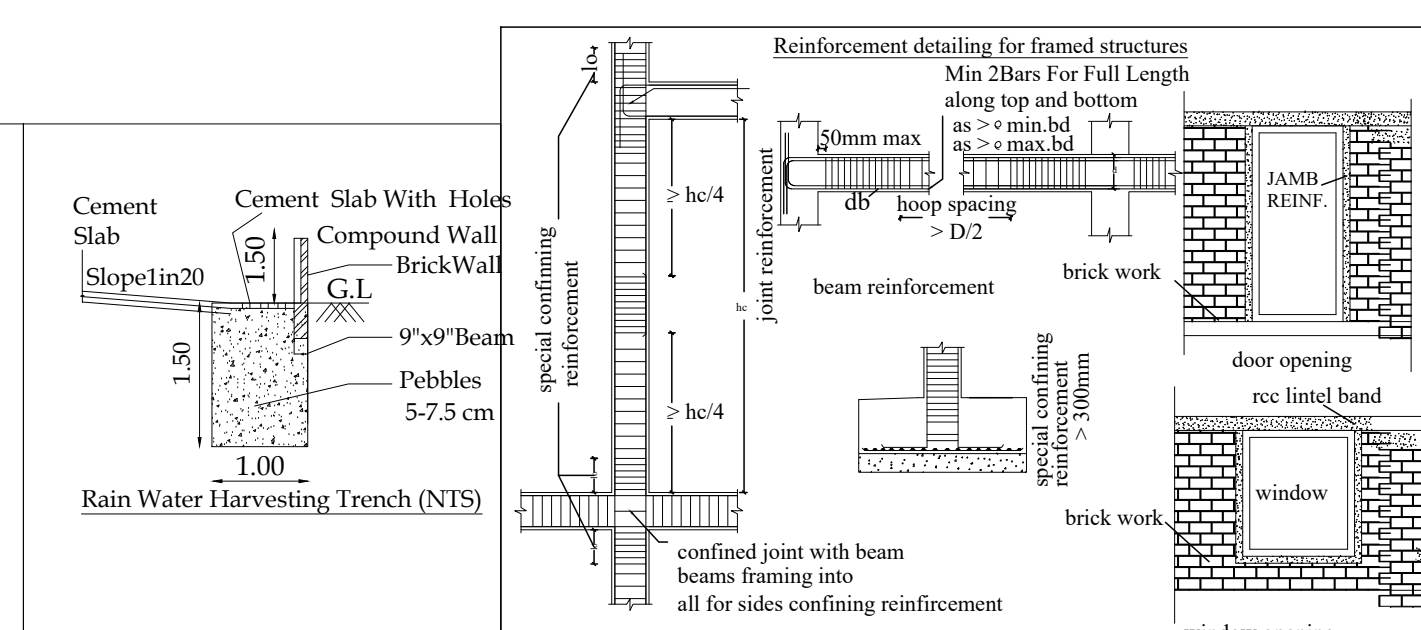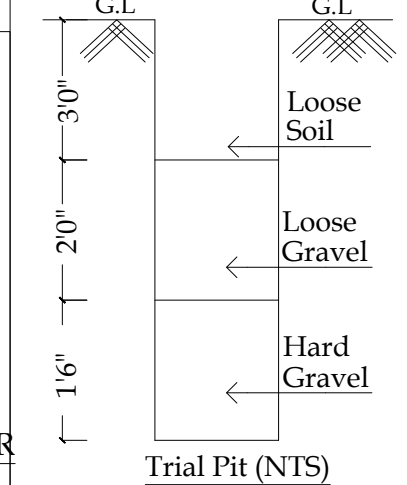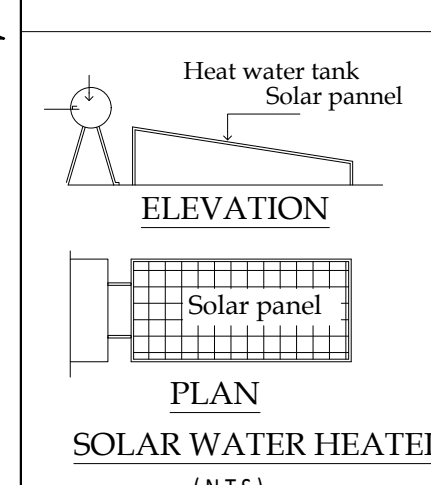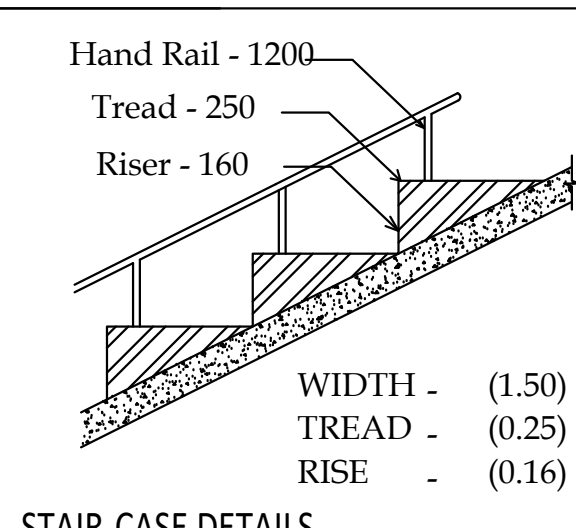

REGISTERED CONSTRUCTION ENGINEER