

PP

APPROVAL RECORD

Planning Permission

Coimbatore district, Tamil Nadu

APPROVAL TYPE

Building Plan

ISSUING AUTHORITY



Rural Panchayat

The approval as the planning authority issued it, reproduced in full behind this page.



An approval speaks to what was sanctioned, not to what was built. Completion is a separate record.

IN S.F.NO : 589/1B1,(AS PER SUB DIVISION S.F.NO : 589/7), SITE NO : 12 AT LUCKY VILLAGE,
IN MASAGOUNDENCHETTIPALAYAM VILLAGE PANCHAYAT, ANNUR TALUK COIMBATORE DISTRICT.
APPROVED LAYOUT NO : L.P/C.L.P.A NO :249/2024

AREA STATEMENT	IN SQ.FT	IN SQ.MT
PLOT EXTENT(ABCDE)	2233	207.45
PROPOSED GROUND FLOOR	896	83.26
OPEN SPACE	1337	124.19

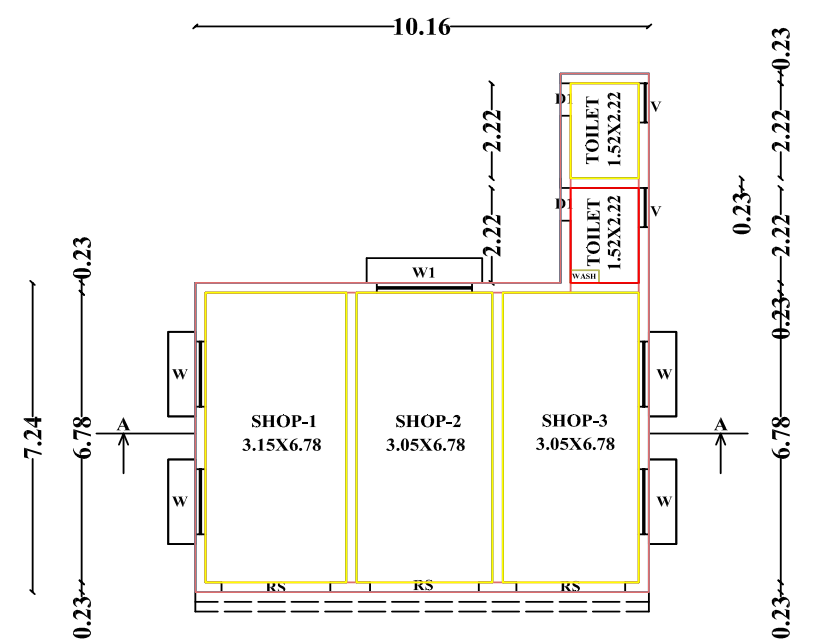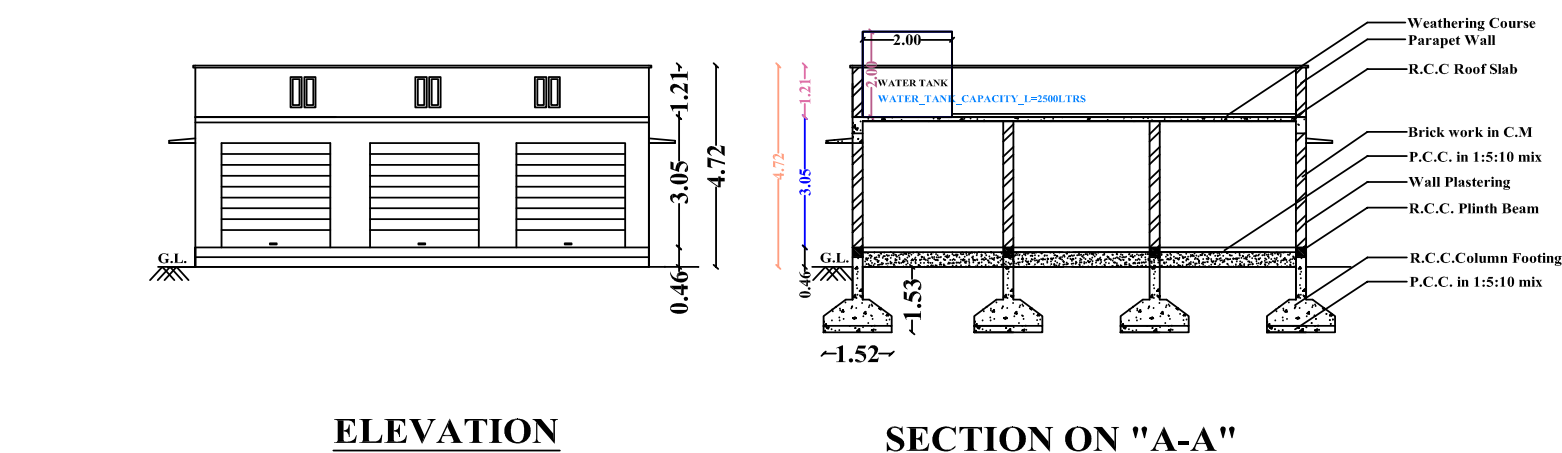

PROPOSED GROUND FLOOR BUILDING

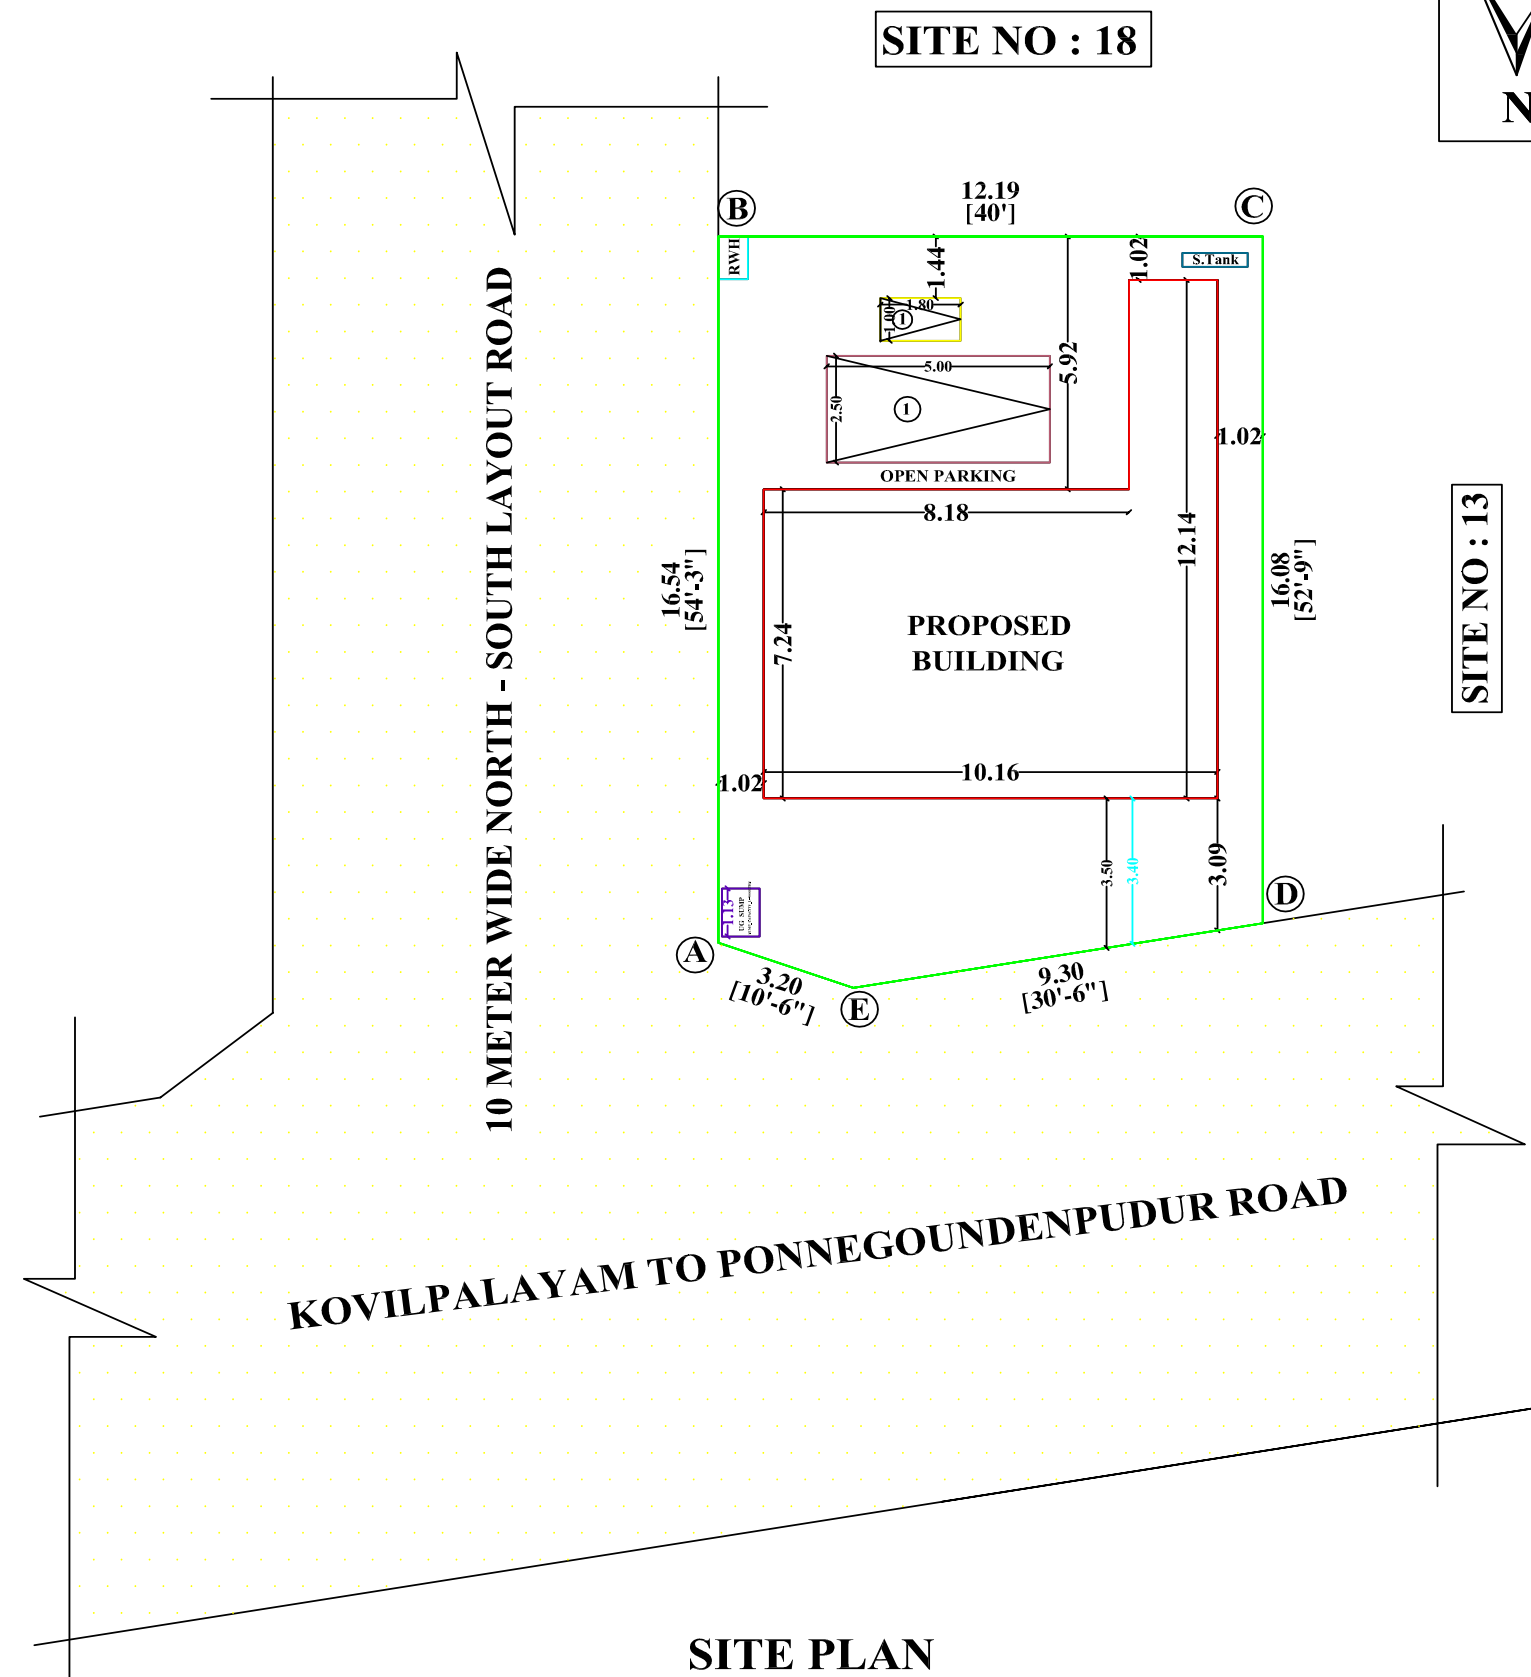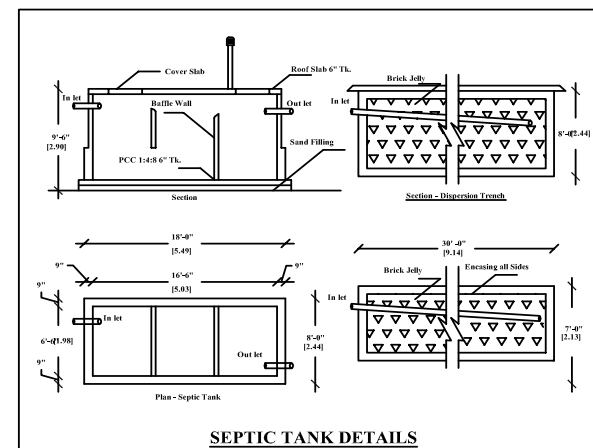

SITE PLAN




SITE NO: 13

TOTAL BUILDING AREA : 896 SQ.FT	83.26 SQ.MT
FLOOR SPACE INDEX : 0.40 < 2	
PLOT COVERAGE : 40.13 %	


PLAN INFO
DISTRICT=COIMBATORE
TALUK=ANNUR
JURISDICTION_TYPE=PANCHAYAT
LAND_USE_ZONE=COMMERCIAL
SURVEY_NO=589/1B1(AS PER SUBDIVISION : 589/7)
PLOT_NO=12
PATTA_NO=14592
AVG_PLOT_WIDTH=12.19
AVG_PLOT_DEPTH=16.08
ACCESS_WIDTH_M=12.19
ROAD_WIDTH =12.19
ROAD_LENGTH=12.19
PLOT_AREA_M2=207.45
AS_PER_DOCUMENT=207.45
FMB_OR_PLR=207.45
AS_AT_SITE=205.96
AREA_TYPE=CONTINUOUS
OSR_APPLICABLE=NO
IS_APPROVED_LAYOUT=YES
SINGLE_FAMILY_BLDG=NO
CRZ=NO
SECURITY_ZONE=NO
RWH_DECLARED=YES
PREMIUM_FSI_REQUIRED=NO
IS_SWIMMING_POOL_EXISTS=NO
BLOCK_1_B-SHOP_MEMBER_COUNT=2
IF HERITAGE TOWN LESSTHAN 1KM RADIUS=NO

LUCKY VILLAGE, MASAGOUNDENCHETTIPALAYAM VILLAGE
PANCHAYAT, ANNUR TALUK, COIMBATORE DISTRICT


Lat :11.151367
Long :77.087168

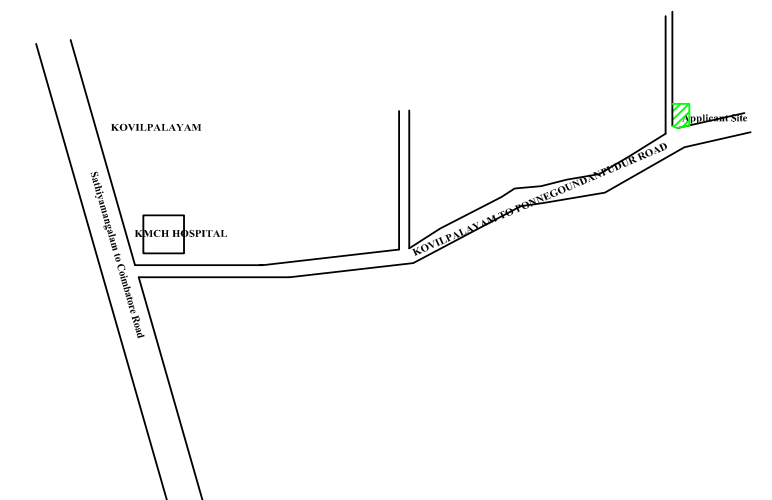


Key Plan

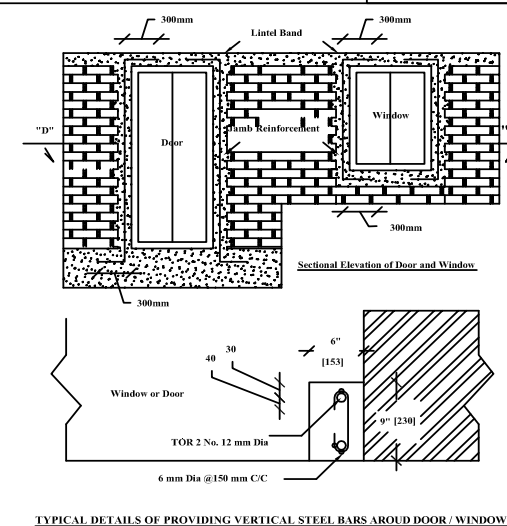


TYPICAL DETAILS OF PROVIDING VERTICAL STEEL BARS AROUND DOOR / WINDOWS

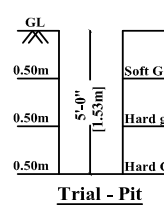


Trial - 1

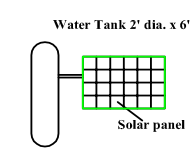


Plan Of Solar Water Heating System

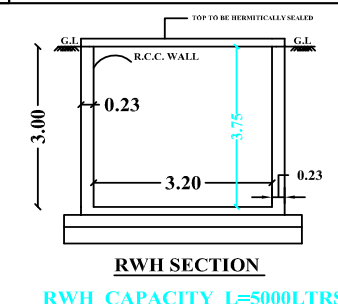


RWH SECTION
RWH CAPACITY L=5000LTRS

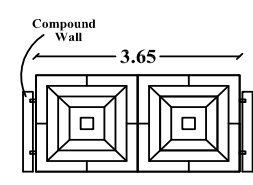


MAIN GATE ELEVATION

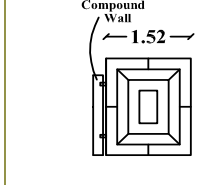

WICKET GATE ELEVATION

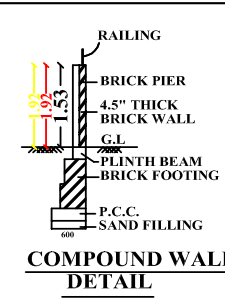

**COMPOUND WALL
DETAIL**

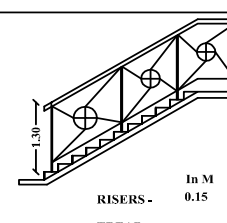

WIDTH.

STAIR CASE DETAILS

SCHEDULE OF OPENING			
SYM	JOINERIES	IN FEET	IN METE
RS	ROLLING SHUTTER	8'0"X7'0"	2.43X2.14
D	DOOR	3'3"X7'0"	0.99X2.14
D1	DOOR	2'6"X7'0"	0.76X2.14
W	WINDOW	5'0"X4'6"	1.53X1.37
W1	WINDOW	3'0"X4'6"	0.91X1.37
V	VENTILATOR	3'0"X2'0"	0.91X0.60

COLOUR INDEX		
SITE BOUNDARY	-	
PROPOSED BUILDING	-	
ROAD	-	

SCALE
SITE PLAN,PLAN,ELEVATION & SECTION - 1:100
ALL DIMENSIONS ARE IN METER

D. O. Anthony

D.AMIRTHARAJ
(Ph :9843022225)
APPLICANT


C. JAYAKUMAR, B.Tech., M.Sc.,
Registered Engineer
Regd.No : Gr-II-016/2019
130/1, Sri Ragavendra Complex,
Athipalayam Road, Chinnavedampatti,
Coimbatore - 641049
Ph : 9363122888

REGISTERED ENGINEER

Eight ways to know a piece of land before you pay for it.

This report covers one part of the picture. These cover the rest, drawn from the same government records, for any property in Tamil Nadu.

LandLens One

Ask anything about a property and get an answer grounded in live government records, with the sources shown.

[/landlens/one](#)



Verify My Land

Every record check run on one property and returned as a single report.

[/landlens/verify-my-land](#)



Legal Opinion

An advocate's written opinion on the title, built on the records we pull for it.

[/landlens](#)



One Map

Every layer on one map: the parcel, its boundary, zoning, water bodies and what sits around it.

[/landlens/one/map](#)



PriceMap

What land actually changed hands for around this plot, taken from the registered deeds.

[/landlens/pricemap](#)



Build Scope

What you are allowed to build here: floor space, height, coverage and setbacks.

[/landlens/build-scope](#)



Property Tracker

Watch a property and hear about it when something new is registered against it.

[/landlens/property-tracker](#)



Deal Room

Run the transaction in one place: documents, stamping, signatures and the parties.

[/landlens/deal-room](#)



Twenty-four checks you can run yourself, at no cost.

Records and verification

The registers themselves, read for you.

Encumbrance Certificate

Patta and Chitta

Field Measurement Sketch

EC Analyzer

Bank charge check

Court case search

Seller background check

Approval check by survey

Value and duty

What it is worth and what it costs to register.

Guideline value by street

Guideline value by survey

Stamp duty and registration fees

Capital gains

Floor space index

Area unit converter

Zoning and land use

What the plan says can happen on this land.

Land use zone finder

CMDA land use check

Coastal regulation zone

Master plan check

Water bodies finder

Airport height clearance

Registers and directories

Who holds it, and which office keeps the record.

Find your registering office

Temple property check

Waqf property check

RERA register



Every free tool
/tools



Services we run
for you
/services



The LandLens
suite
/landlens/one



Every claim in this document traces back to a government record.

Legal opinions, due diligence and title verification

Building plan, layout and sub-division approvals

Completion and occupancy certificates, regularisation

Escrow, negotiation and NRI property management

Land survey, soil testing, architecture and construction

Verified RealEstate
3/350/2 Mettukuppam,
OMR Thoraipakkam,
Chennai 600 097, India
hello@verified.realestate
+91 9996 12 9996

Prepared from the registers named on the page each finding sits on. Where a register could not be read, this document says so in its place rather than leaving the gap to be read as a clean result.

