

PP

APPROVAL RECORD

Planning Permission

Coimbatore district, Tamil Nadu




APPROVAL TYPE
Building Plan

ISSUING AUTHORITY
Rural Panchayat

The approval as the planning authority issued it, reproduced in full behind this page.

An approval speaks to what was sanctioned, not to what was built. Completion is a separate record.



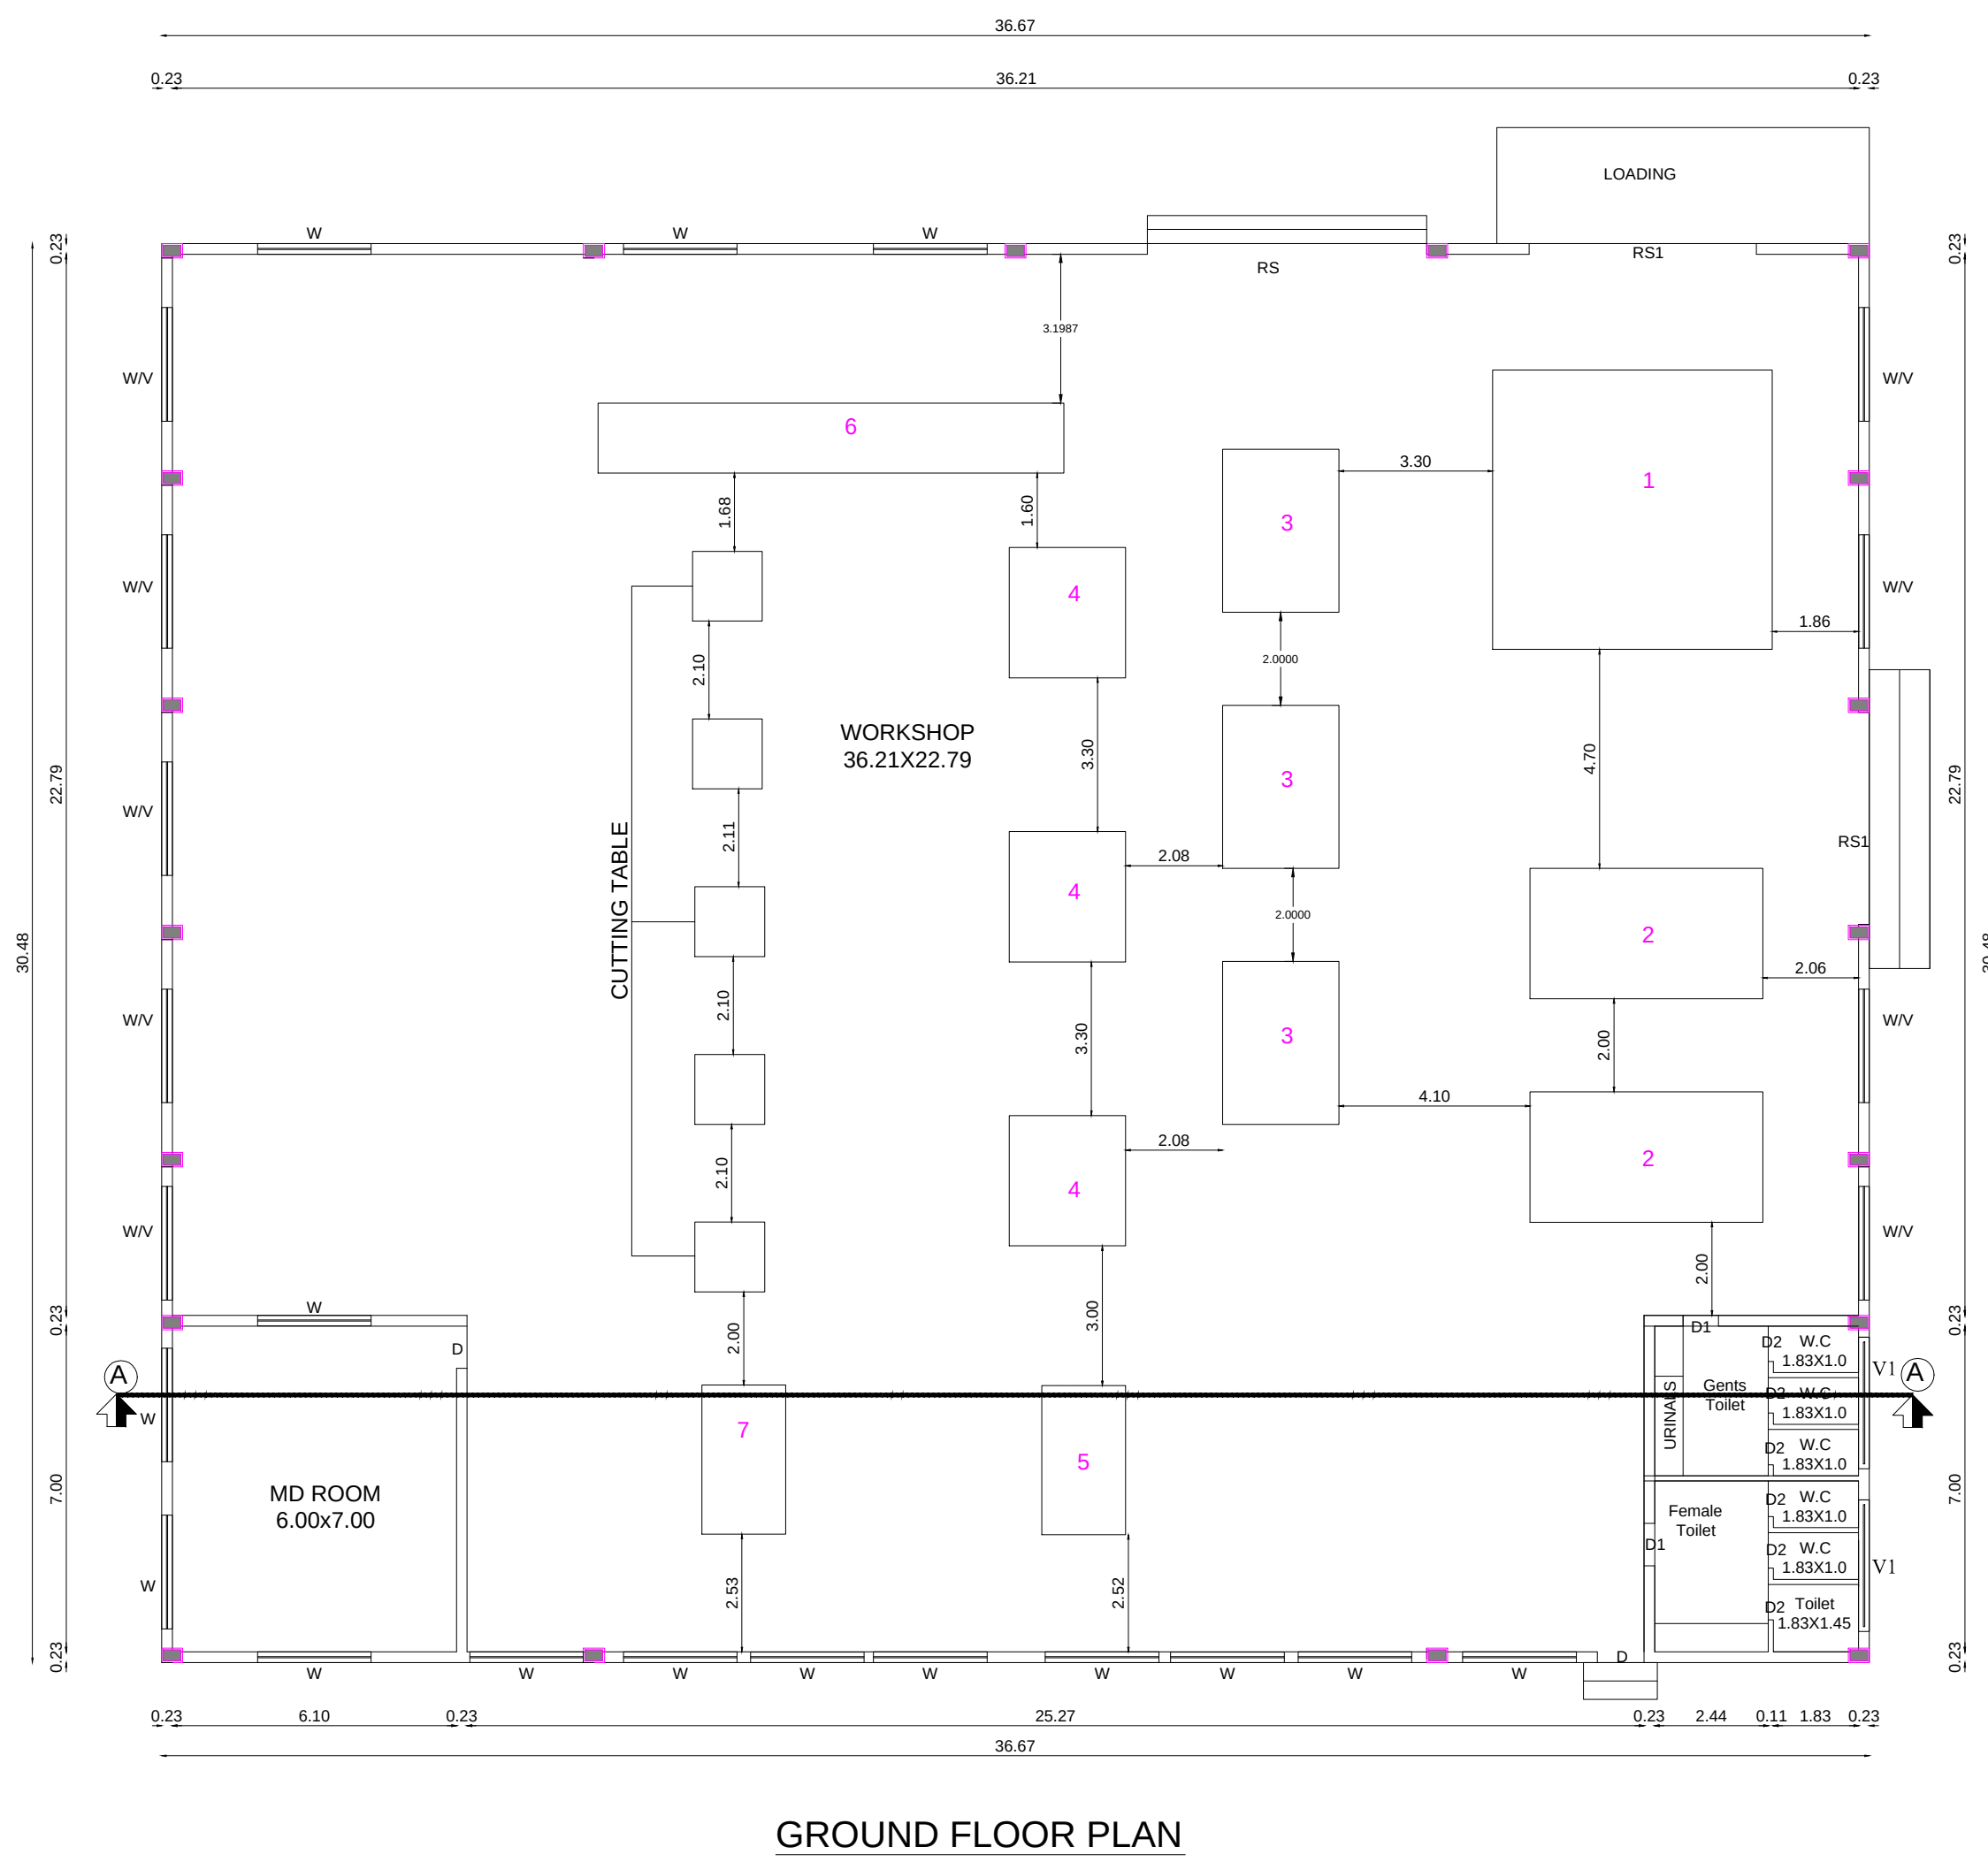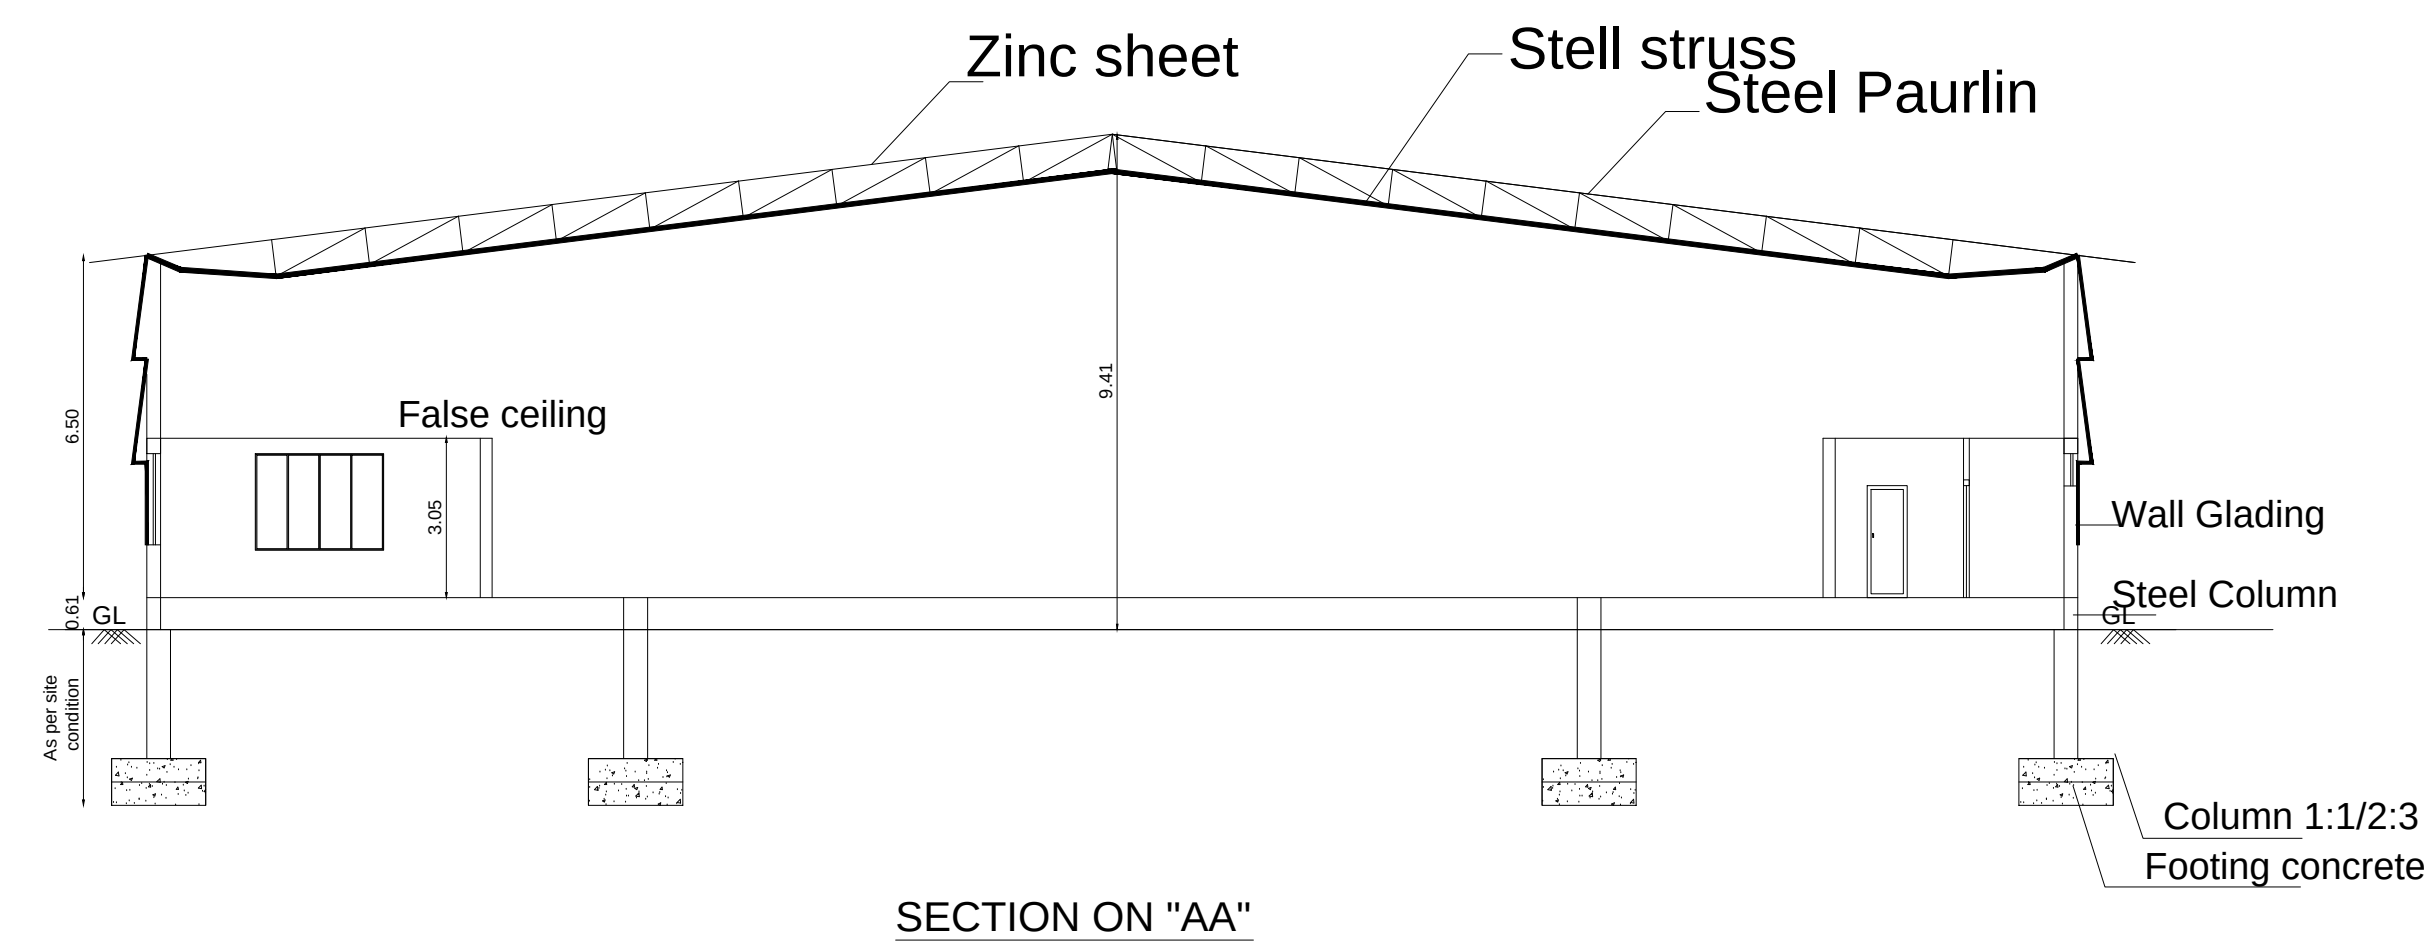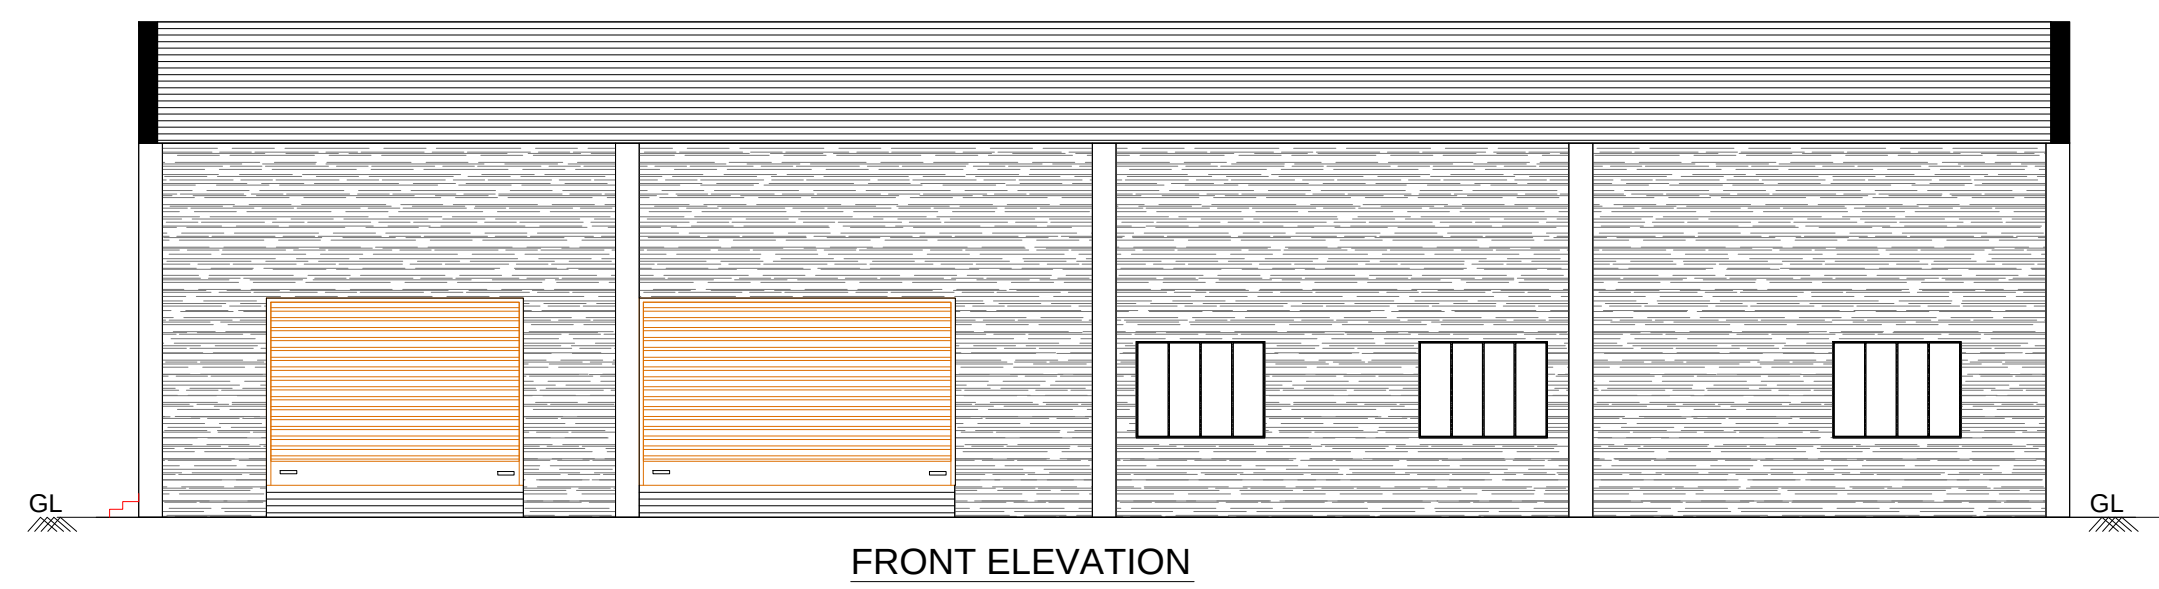

S.No	MACHINES	Nos	HP	Total HP
1	Punching Machine	1	22.00	22.00
2	Laser Machine	2	5.00	10.00
3	Bending Machine	3	15.00	45.00
4	Welding Machine	3	7.00	21.00
5	Rolling Machine	1	2.00	2.00
6	Sport Machine	1	30.00	30.00
7	Air Compressor	1	10.00	10.00
	Total		140.00	
	No.of Workers		50Nos.	

DETAILS OF EARTHQUAKE :

HORIZONTAL SEISMIC BANDS

VERTICAL REINFORCEMENT AT JAMBS OF OPENINGS

STRUCTURAL PLAN

AT L JOINT JUNCTION

AT T JOINT JUNCTION

SECTION OF DISPERSION TRENCH

PLAN OF DISPERSION TRENCH

HEAT WATER TANK

SOLAR WATER HEATER

Column Post Details

Compound Wall Detail

As Per Soil Test Report

Column Post Details

SITE AND DETAILED PLAN SHOWING THE PROPOSED CONSTRUCTION OF BLOCK-1 HAVING GROUND FLOOR, SINGLE SKIN METAL SHEET ROOF STEEL FURNITURE AND FASTNERS INDUSTRIAL BUILDING (ORANGE CATEGORY) IN S.F.NO.499/2A2B AT PICHANUR VILLAGE, AND PICHANUR PANCHAYAT, MADUKKARAI TALUK, COIMBATORE .

HP :140HP & No. of Workers =50Nos.

Master Plan Usage - Industrial Usage G.O. No.23 Dt.23/07/2023

All Dimensions Are in Meter

NAME OF THE APPLICANT : Mr. Manoj Krishna Pillai

Online Application No: SWP/BPA/ /2025

SITE AREA DETAILS :

Area Details:	As Per Document	As Per Patta	As Sq.M
S.F.No. 499/2A2B	0.20.23 Hec	0.20.23 Hec	2023.00 Sq.m

As Per Super Imposed Site Area - 2075.86 Sq.m

BUILDING AREA DETAILS :

S.No	Description	FSI Area in Sq.m	Non FSI Area in Sq.m	Total Built Up Area in Sq.m
PROPOSED BUILDING				
BLOCK - 1 (WORKSHOP)				
1.	GROUND FLOOR	1117.79	-	1117.79
TOTAL AREA		1117.79		1117.79

FLOOR SPACE INDEX = $\frac{\text{FSI AREA}}{\text{SITE AREA}} = \frac{1117.79}{2023.00} = 0.553 < 2.0$

Height of the Building:9.42M

PARKING SPACE DETAILS

Parking Area Description	Area	Required	Provided
1 Car space for every 100 Sq.m of office floor area	237.47	2	2
1 two wheeler space for every 75 Sq.m of workshop floor area	880.32	13	15
1 Cycle space for every 75 Sq.m of workshop floor area	880.32	15	15
1 Car space for every 100 Sq.m of office floor area	880.32	2	2

Joinery's Details:-

Description of works	In Meter
RS - Rolling Shutter	6.10 x 4.88
RS1 - Rolling Shutter	4.60 x 4.88
D - Door	1.07 x 2.13
W - Window	2.43 x 1.83
V - Ventilator	2.43 x 0.61
V1 - Ventilator	0.91 x 0.61

REGISTERED STRUCTURAL ENGINEER

APPLICANT

REGISTERED ENGINEER

Eight ways to know a piece of land before you pay for it.

This report covers one part of the picture. These cover the rest, drawn from the same government records, for any property in Tamil Nadu.

LandLens One

Ask anything about a property and get an answer grounded in live government records, with the sources shown.

[/landlens/one](#)



Verify My Land

Every record check run on one property and returned as a single report.

[/landlens/verify-my-land](#)



Legal Opinion

An advocate's written opinion on the title, built on the records we pull for it.

[/landlens](#)



One Map

Every layer on one map: the parcel, its boundary, zoning, water bodies and what sits around it.

[/landlens/one/map](#)



PriceMap

What land actually changed hands for around this plot, taken from the registered deeds.

[/landlens/pricemap](#)



Build Scope

What you are allowed to build here: floor space, height, coverage and setbacks.

[/landlens/build-scope](#)



Property Tracker

Watch a property and hear about it when something new is registered against it.

[/landlens/property-tracker](#)



Deal Room

Run the transaction in one place: documents, stamping, signatures and the parties.

[/landlens/deal-room](#)



Twenty-four checks you can run yourself, at no cost.

Records and verification

The registers themselves, read for you.

Encumbrance Certificate

Patta and Chitta

Field Measurement Sketch

EC Analyzer

Bank charge check

Court case search

Seller background check

Approval check by survey

Value and duty

What it is worth and what it costs to register.

Guideline value by street

Guideline value by survey

Stamp duty and registration fees

Capital gains

Floor space index

Area unit converter

Zoning and land use

What the plan says can happen on this land.

Land use zone finder

CMDA land use check

Coastal regulation zone

Master plan check

Water bodies finder

Airport height clearance

Registers and directories

Who holds it, and which office keeps the record.

Find your registering office

Temple property check

Waqf property check

RERA register



Every free tool
/tools



Services we run
for you
/services



The LandLens
suite
/landlens/one



Every claim in this document traces back to a government record.

Legal opinions, due diligence and title verification

Building plan, layout and sub-division approvals

Completion and occupancy certificates, regularisation

Escrow, negotiation and NRI property management

Land survey, soil testing, architecture and construction

Verified RealEstate
3/350/2 Mettukuppam,
OMR Thoraipakkam,
Chennai 600 097, India
hello@verified.realestate
+91 9996 12 9996

Prepared from the registers named on the page each finding sits on. Where a register could not be read, this document says so in its place rather than leaving the gap to be read as a clean result.

