

PP

APPROVAL RECORD

Planning Permission

Coimbatore district, Tamil Nadu

APPROVAL TYPE




Building Plan

ISSUING AUTHORITY


Rural Panchayat

The approval as the planning authority issued it, reproduced in full behind this page.

An approval speaks to what was sanctioned, not to what was built. Completion is a separate record.

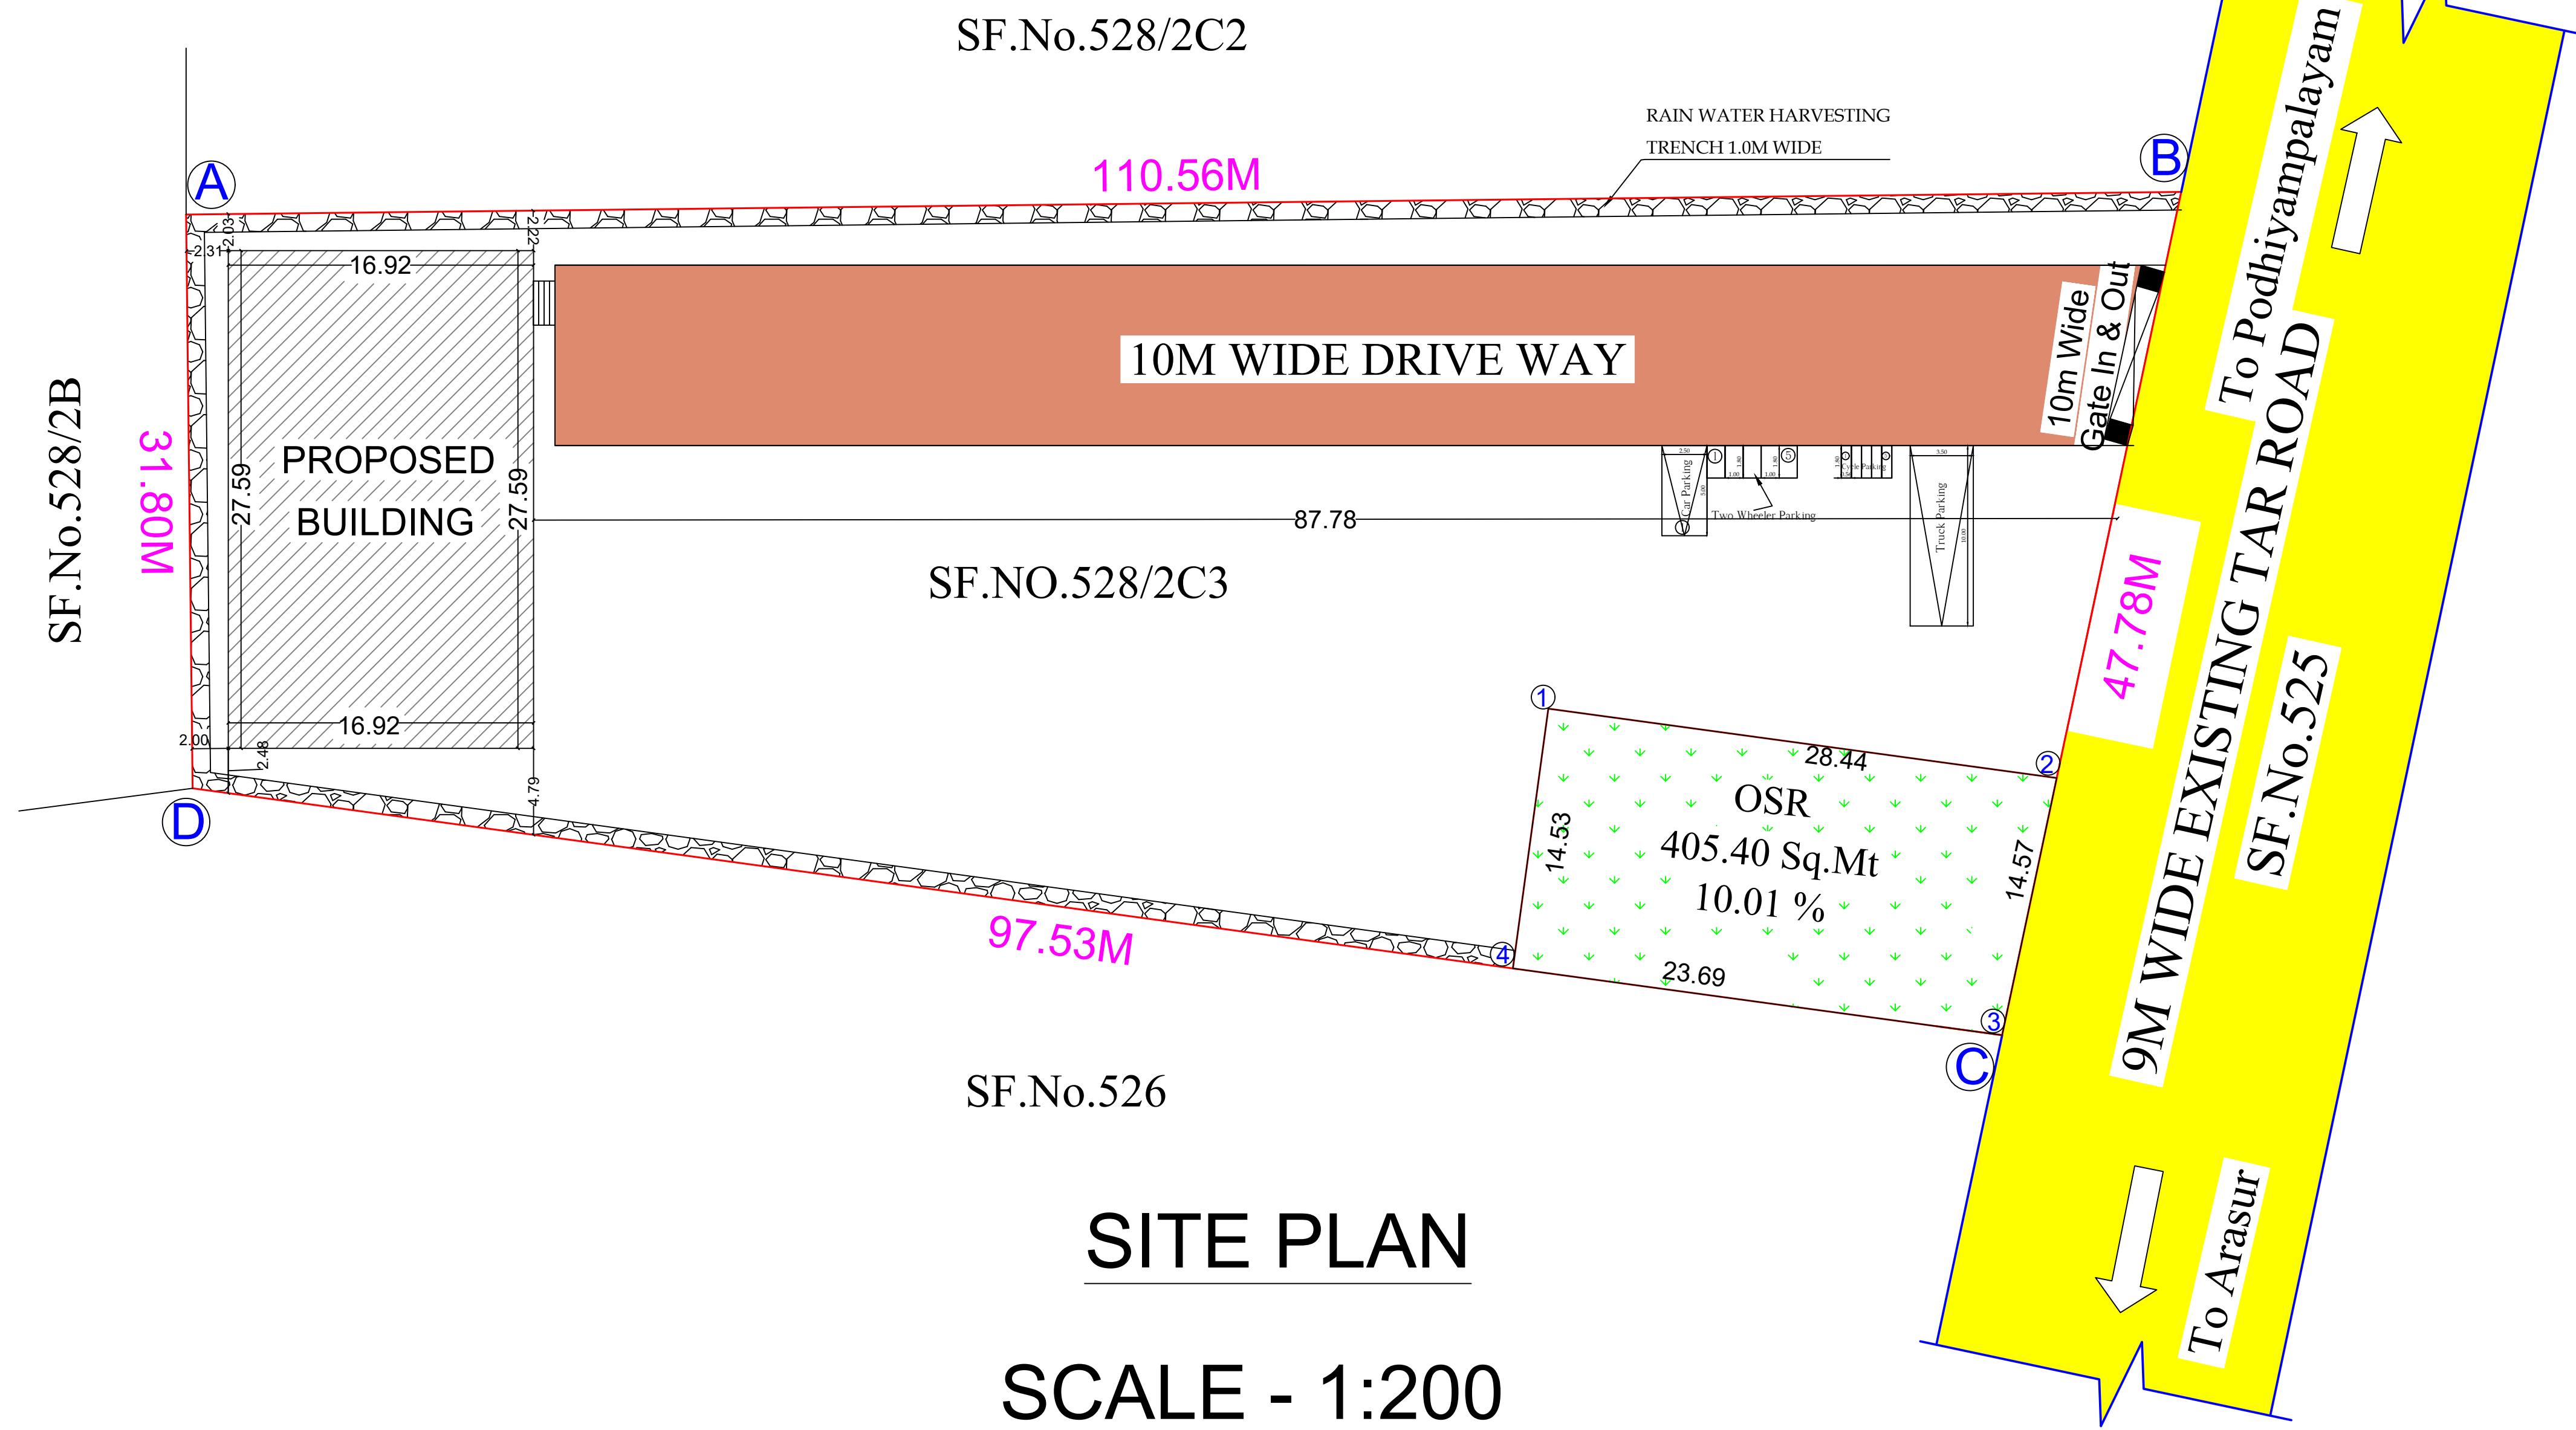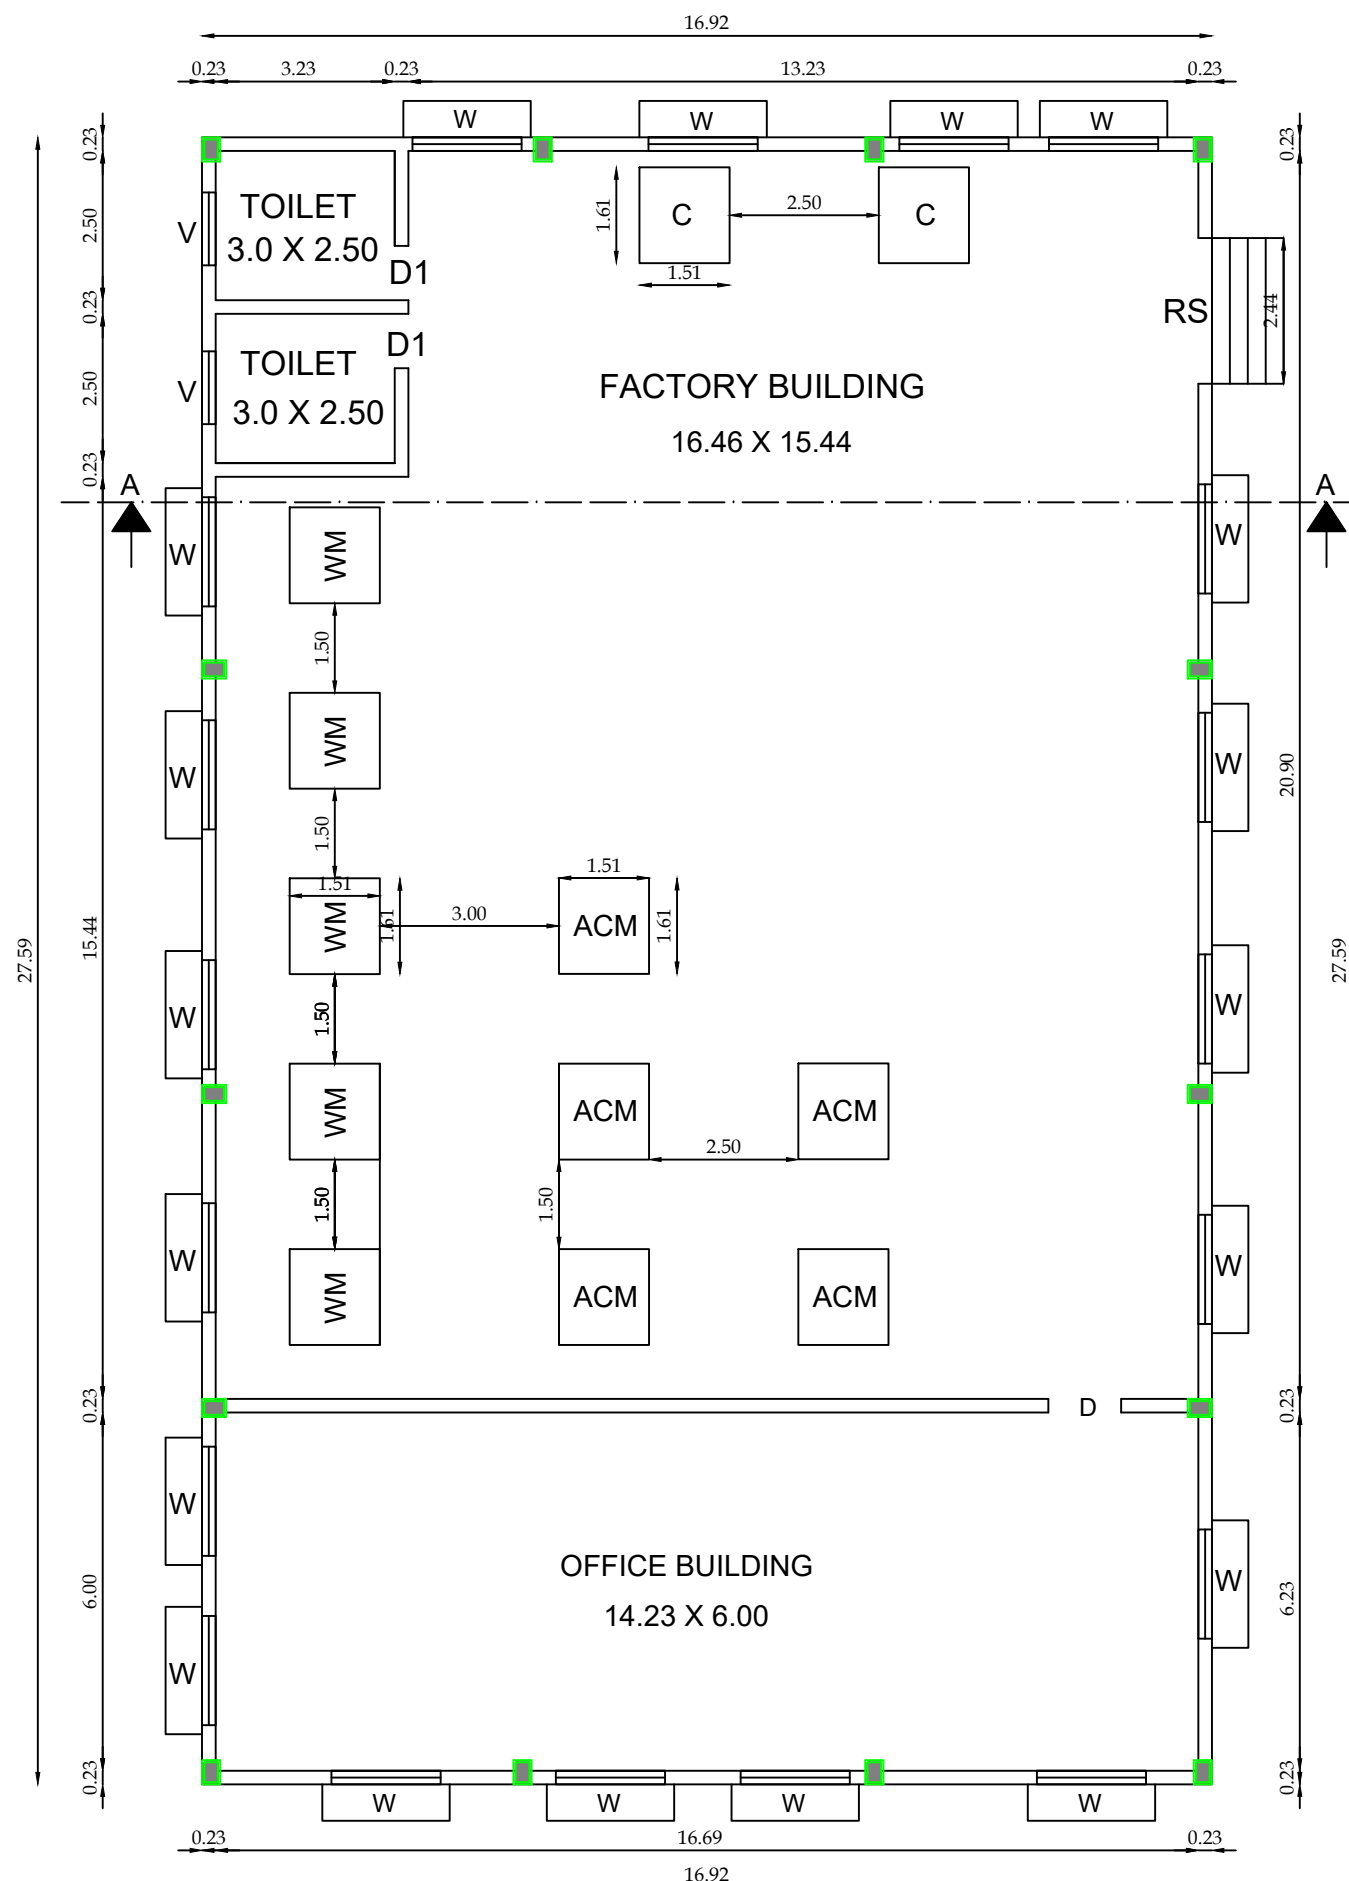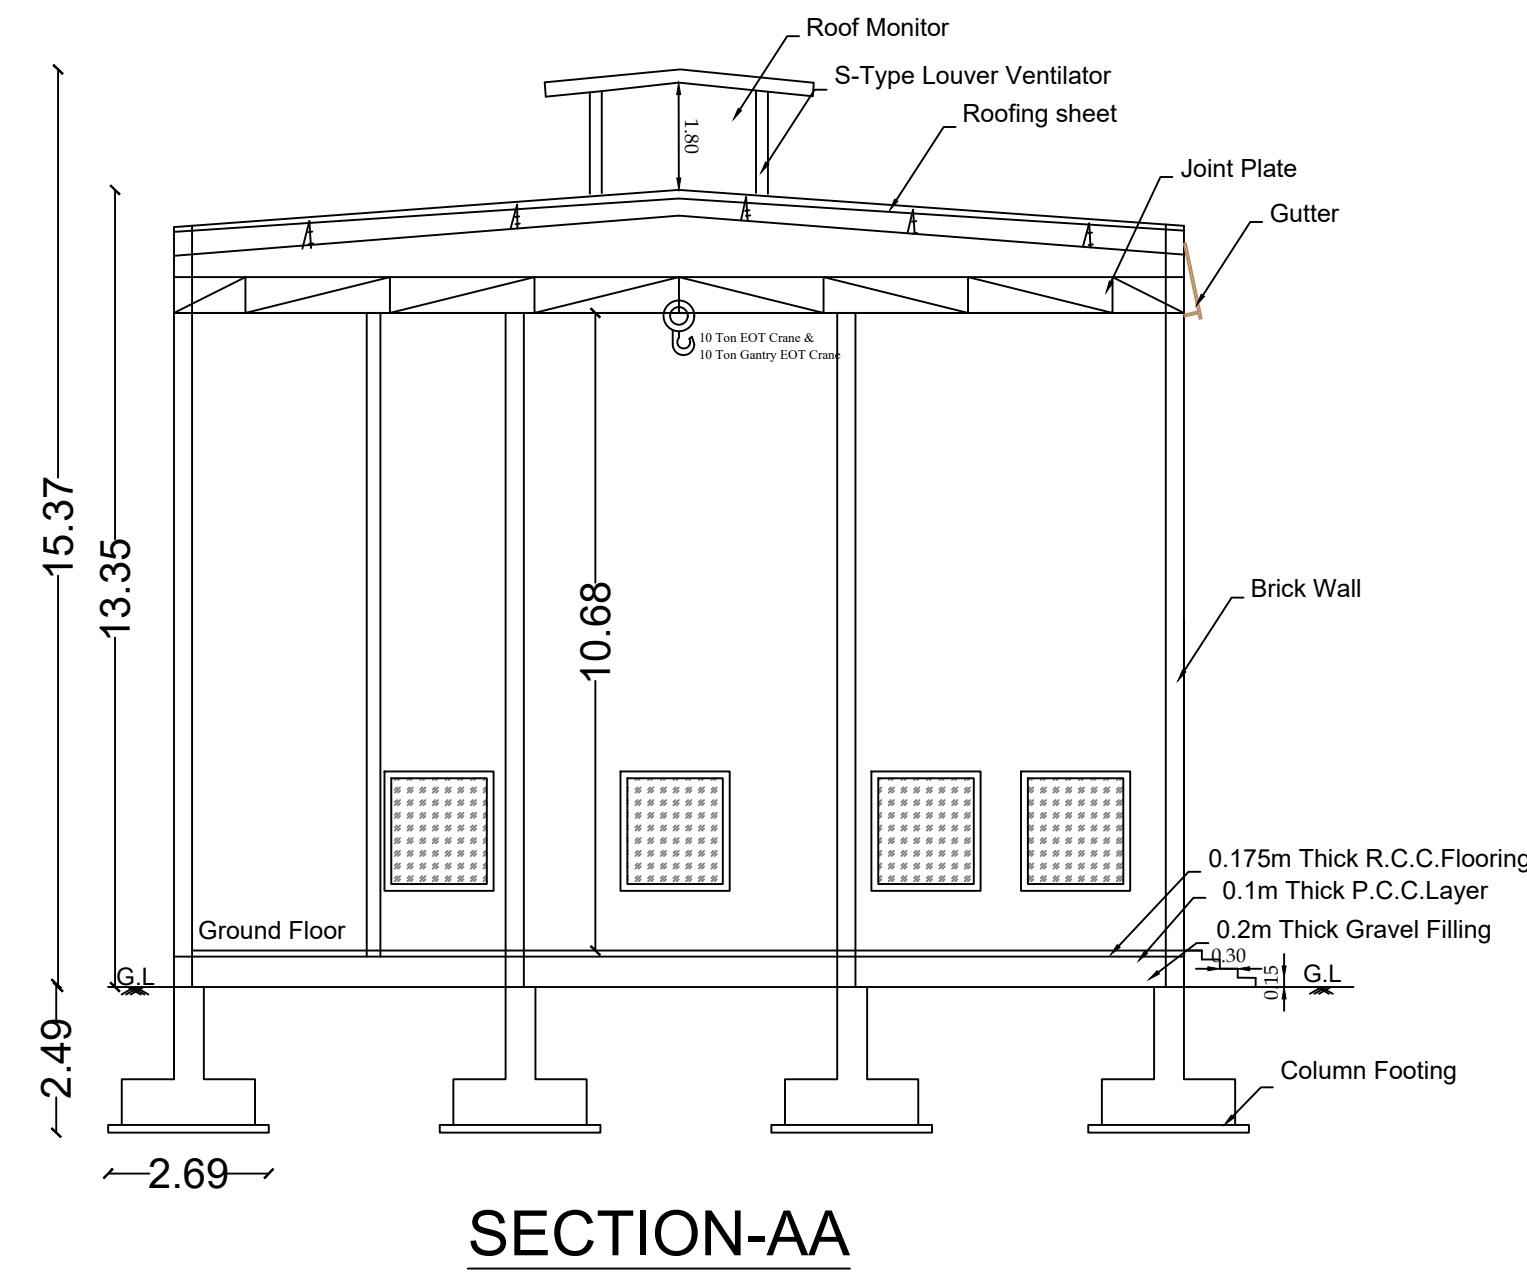

SITE AND DETAILED PLAN SHOWING THE PROPOSED CONSTRUCTION OF G.I SHEET ROOF OF LIGHT ENGINEERING INDUSTRY BUILDING HAVING GROUND FLOOR WITH 100 HP IN SF.NO.528/2C3 AT ARASUR VILLAGE / PANCHAYAT, SULUR TALUK,COIMBATORE DISTRICT.

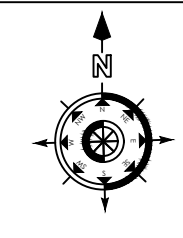INDUSTRIAL CLASSIFICATION ORANGE	 SCALE - 1:100
-------------------------------------	--

APPLICANT NAME - Mr.P.EASWARAN
SITE AREA DETAILS :
SITE AREA AS PER DOCUMENT - 4046.82 SQ.MT
SITE AREA AS PER FMB - 4046.82 SQ.MT
SITE AREA AS PATT A - 4046.82 SQ.MT






Area Details in Sq.Mt			
S.No	Floor	Builtup Area	FSI
1	Ground	466.70	466.70
Total		466.70	466.70

FSI CALCULATION:-
FLOOR SPACE INDEX = 466.70 / 4046.82
= 0.115 < 2.0

Parking Area Calculation			
Description	FSI Area	Required	Provided
1 Car Space For 100 Sq.Mt (Office Area)	98.8	1	1
1 Two wheeler Space For 75 Sq.Mt (Workshop Area)	361.3	5	5
1 Cycle Space For 75 Sq.Mt (Workshop Area)	361.3	5	5

Joinery Details			
S.No	Symbol	Description	In Meter
1	RS	Rolling Shutter	2.44 X 3.00
2	D	Door	1.22 X 3.00
3	D1	Door	0.91 X 3.00
4	W	Window	1.83 X 2.00
5	V	Ventilator	1.22 X 0.91

MACHINERIES AND POWER DETAILS			
S.No	MACHINE	NO	HP
1	10T EOT Crane	1	20
2	Compressor (C)	2	10
3	Sump Motor	2	5
4	10 Ton Gantry EOT Crane	1	25
5	Welding Machine(WM)	5	10
6	Angle Cutting Machine (ACM)	5	15
7	Angle Grinder	25	5
8	Lighting Load	1	10
Total HP			100
No Of Labours			25
Male			20
Female			5

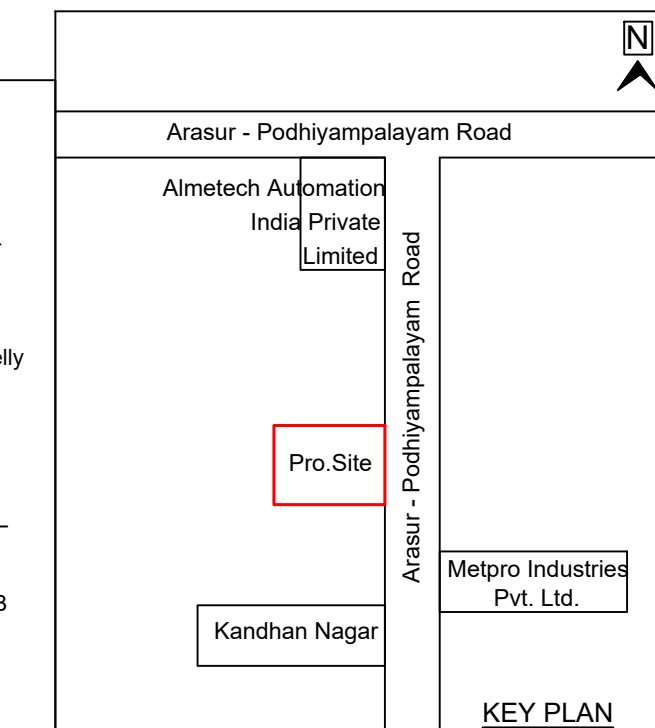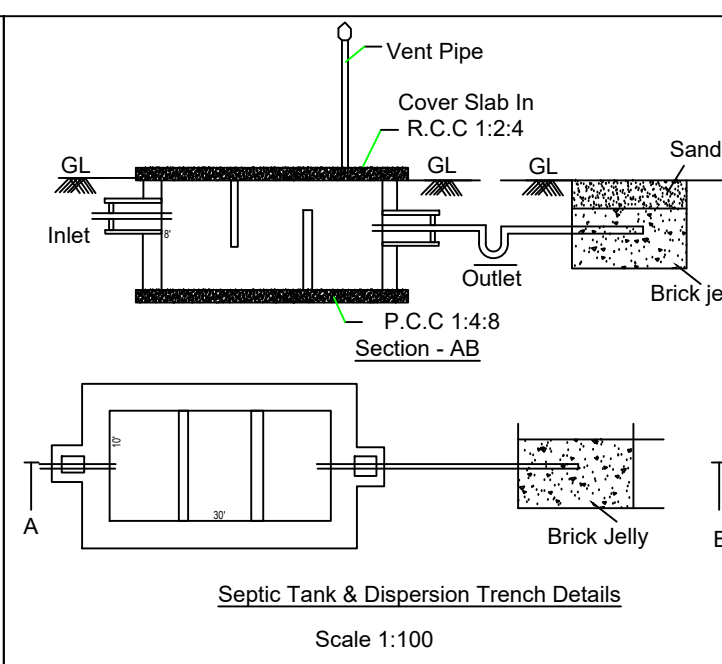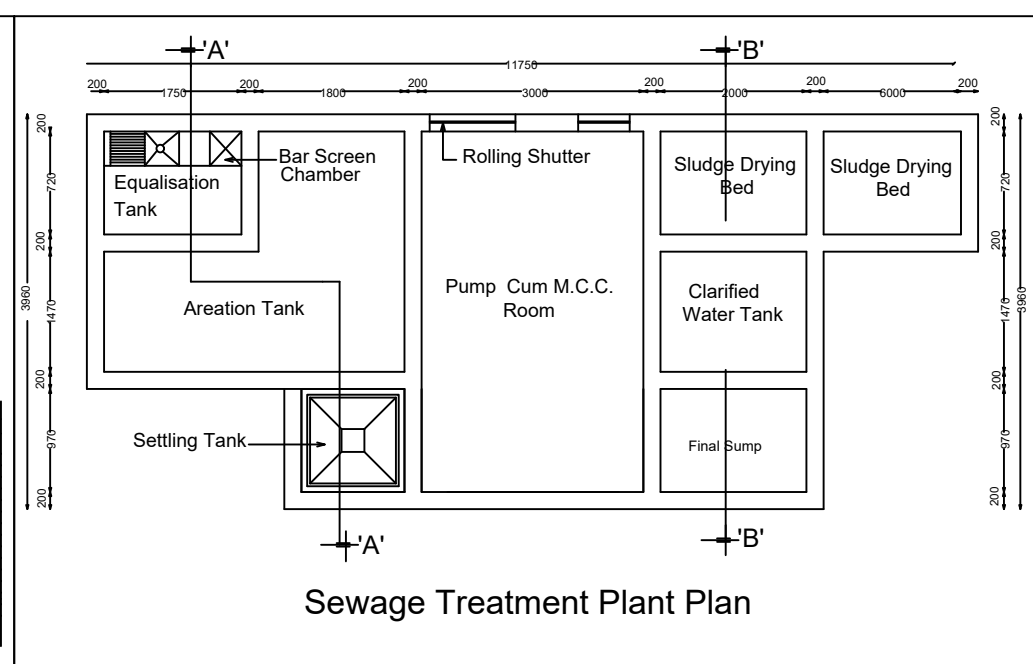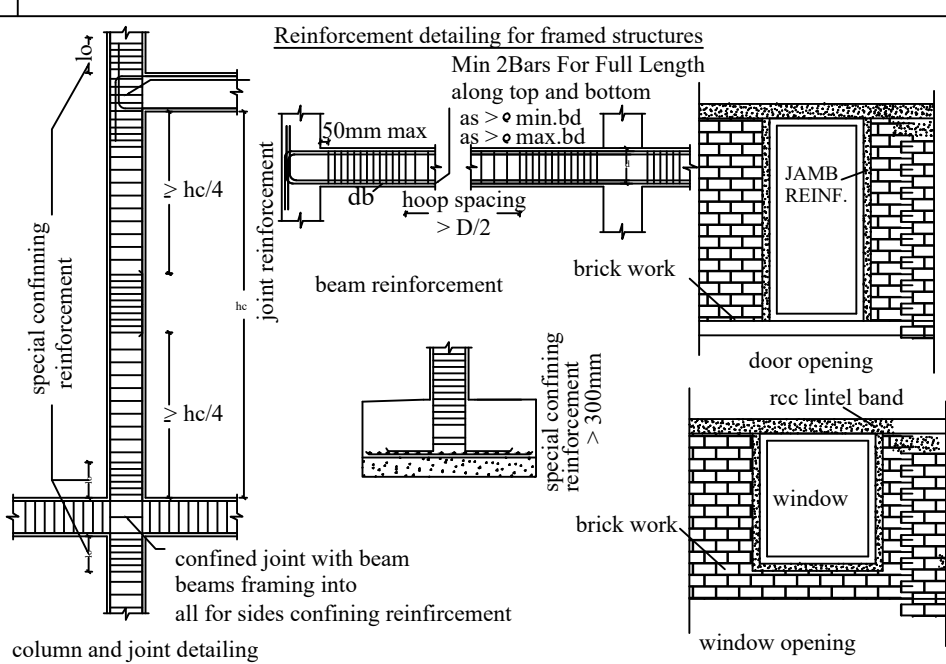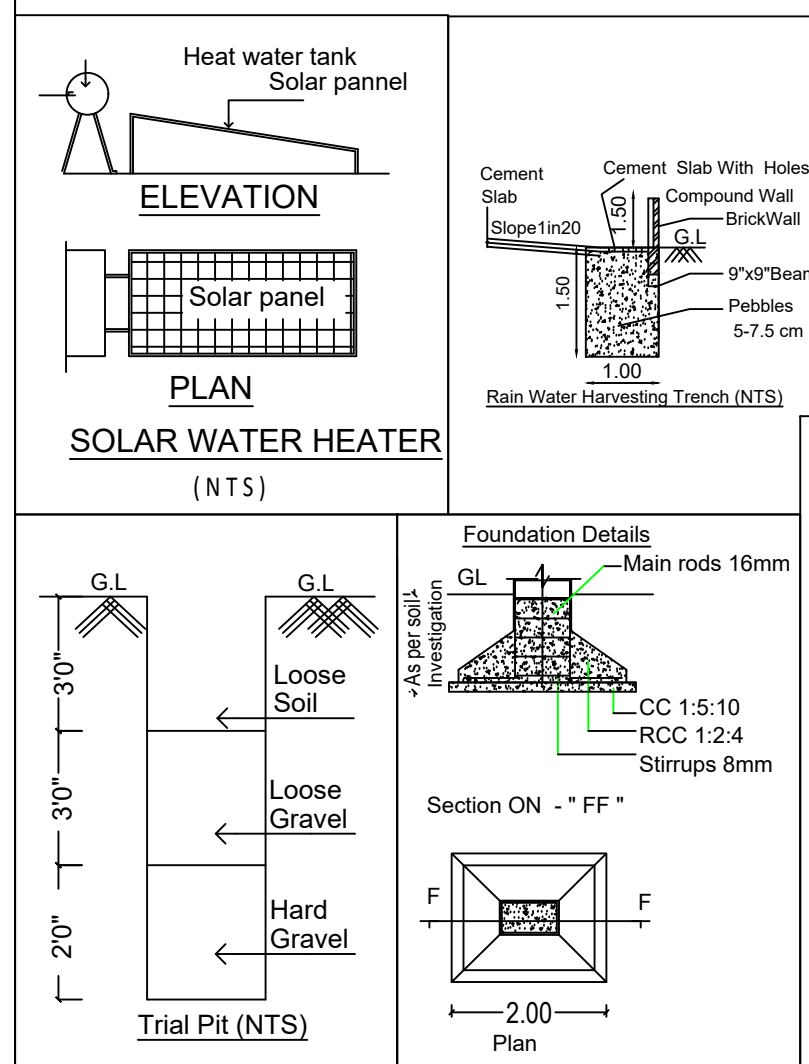

Er. BA. KANNA CHOCKKALINGAM
M.E(Structures), A.I.V., M.I.E., M.I.S.T.E
REGISTERED CONSTRUCTION ENGINEER
Reg.No. Coimbatore LPA/CE/1009/2024
No. 400, Bharathiya Road,
New Siddhapudur, Coimbatore - 641 044.
Mob: +91 9363115772

REGISTERED
CONSTRUCTION ENGINEER

Er. T. SRINIVASAN, B.E., A.I.V., F.I.V.L.B.S.,
Chartered Engineer - AMO 92937-1
Approved Valuer - F15884
3/119, Shivamandha Mill Road, Coimbatore - 641 035.
Mob: +91 93470 90291, LPA/SGSR/81/504/021
Inspector Panel Engineer Class 1A-16/2020

REGISTERED
STRUCTURAL ENGINEER

Er. P. ANANDAN, B.E.
REGISTERED ENGINEER
Reg.No. Coimbatore LPA/REG/1/11/2024
CCAC/REG/1-140/2019
13, Vilekudichi Road, Saravanampatty
COIMBATORE-641 035. P 93617 98239

REGISTERED
ENGINEER

APPLICANT



Eight ways to know a piece of land before you pay for it.

This report covers one part of the picture. These cover the rest, drawn from the same government records, for any property in Tamil Nadu.

LandLens One

Ask anything about a property and get an answer grounded in live government records, with the sources shown.

[/landlens/one](#)



Verify My Land

Every record check run on one property and returned as a single report.

[/landlens/verify-my-land](#)



Legal Opinion

An advocate's written opinion on the title, built on the records we pull for it.

[/landlens](#)



One Map

Every layer on one map: the parcel, its boundary, zoning, water bodies and what sits around it.

[/landlens/one/map](#)



PriceMap

What land actually changed hands for around this plot, taken from the registered deeds.

[/landlens/pricemap](#)



Build Scope

What you are allowed to build here: floor space, height, coverage and setbacks.

[/landlens/build-scope](#)



Property Tracker

Watch a property and hear about it when something new is registered against it.

[/landlens/property-tracker](#)



Deal Room

Run the transaction in one place: documents, stamping, signatures and the parties.

[/landlens/deal-room](#)



Twenty-four checks you can run yourself, at no cost.

Records and verification

The registers themselves, read for you.

Encumbrance Certificate

Patta and Chitta

Field Measurement Sketch

EC Analyzer

Bank charge check

Court case search

Seller background check

Approval check by survey

Zoning and land use

What the plan says can happen on this land.

Land use zone finder

CMDA land use check

Coastal regulation zone

Master plan check

Water bodies finder

Airport height clearance

Value and duty

What it is worth and what it costs to register.

Guideline value by street

Guideline value by survey

Stamp duty and registration fees

Capital gains

Floor space index

Area unit converter

Registers and directories

Who holds it, and which office keeps the record.

Find your registering office

Temple property check

Waqf property check

RERA register



Every free tool
/tools



Services we run
for you
/services



The LandLens
suite
/landlens/one



Every claim in this document traces back to a government record.

Legal opinions, due diligence and title verification

Building plan, layout and sub-division approvals

Completion and occupancy certificates, regularisation

Escrow, negotiation and NRI property management

Land survey, soil testing, architecture and construction

Verified RealEstate
3/350/2 Mettukuppam,
OMR Thoraipakkam,
Chennai 600 097, India
hello@verified.realestate
+91 9996 12 9996

Prepared from the registers named on the page each finding sits on. Where a register could not be read, this document says so in its place rather than leaving the gap to be read as a clean result.

