

PP

APPROVAL RECORD

# Planning Permission

Coimbatore district, Tamil Nadu

APPROVAL TYPE

**Building Plan**



ISSUING AUTHORITY

**Rural Panchayat**


The approval as the planning authority issued it, reproduced in full behind this page.

An approval speaks to what was sanctioned, not to what was built. Completion is a separate record.

PLAN SHOWING THE PROPOSED CONSTRUCTION OF R.C.C ROOF GROUND FLOOR AND FIRST FLOOR  
RESIDENTIAL BUILDING IN SF.NO:15/1A3 , LPA NO : 128/2026 & PLANNING PERMISSION NO:160/2026  
DATE : 21.02.2026 AT KADAAMBADI VILLAGE PANCHAYAT , SULUR TALUK & COIMBATORE DISTRICT.  
APPLICANT :- MRS.RAJESWARI , W/O .MYLSAMY , KADAAMBADI.

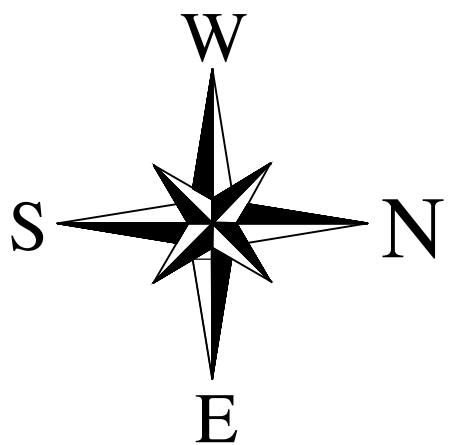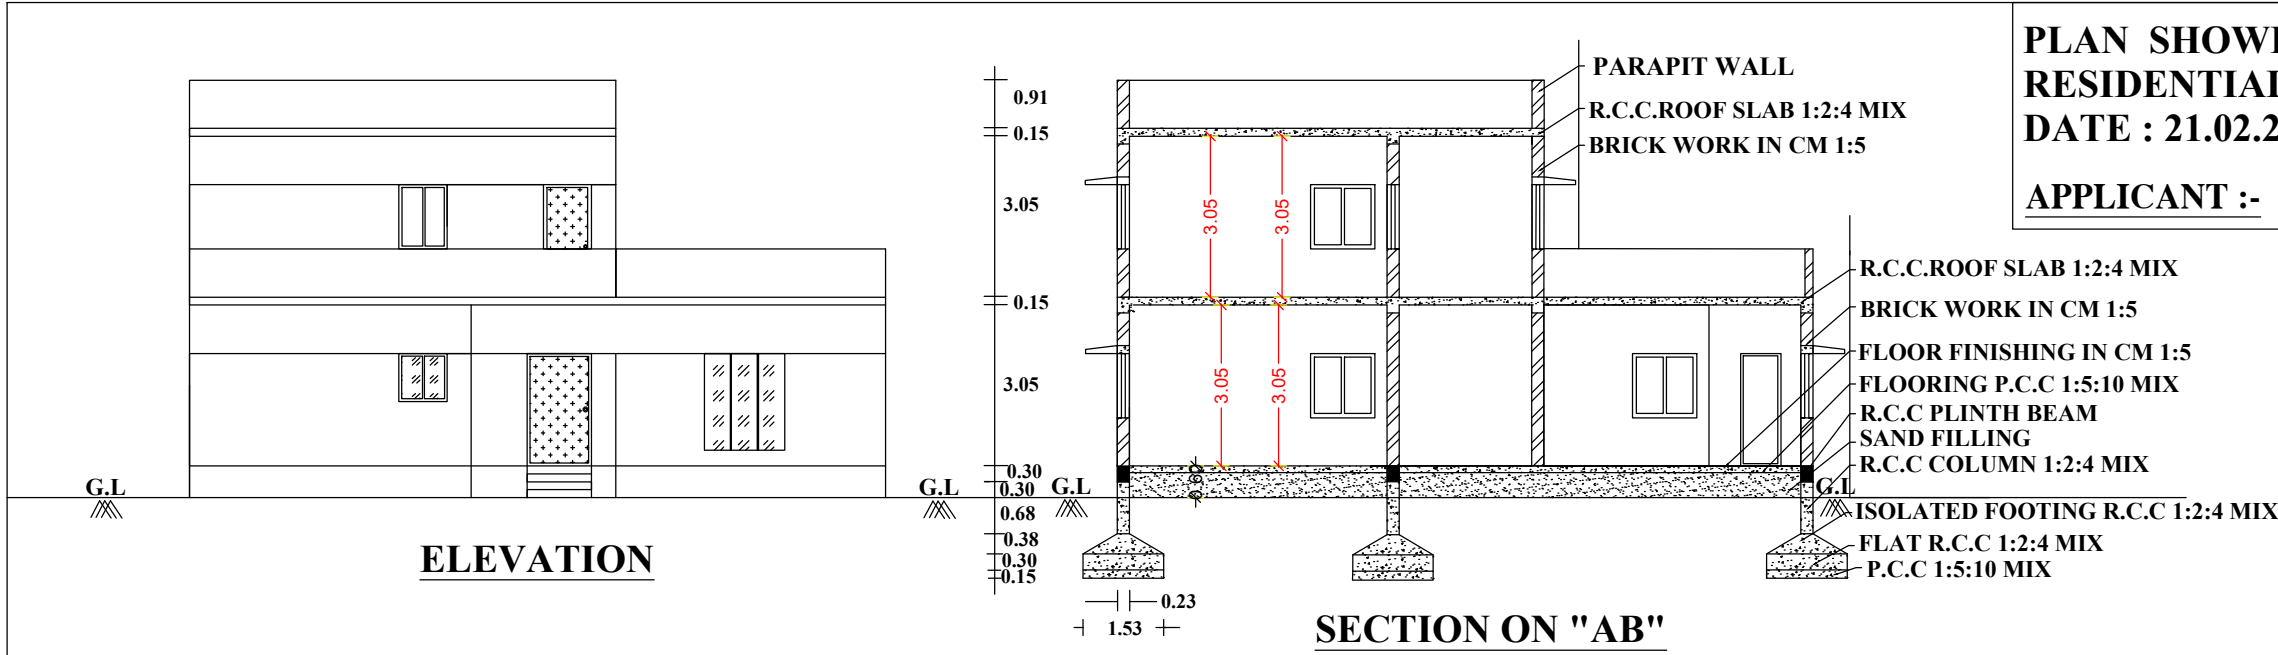


SF.NO:14 , L.KANDHASAMY  
VAKIRA LAND

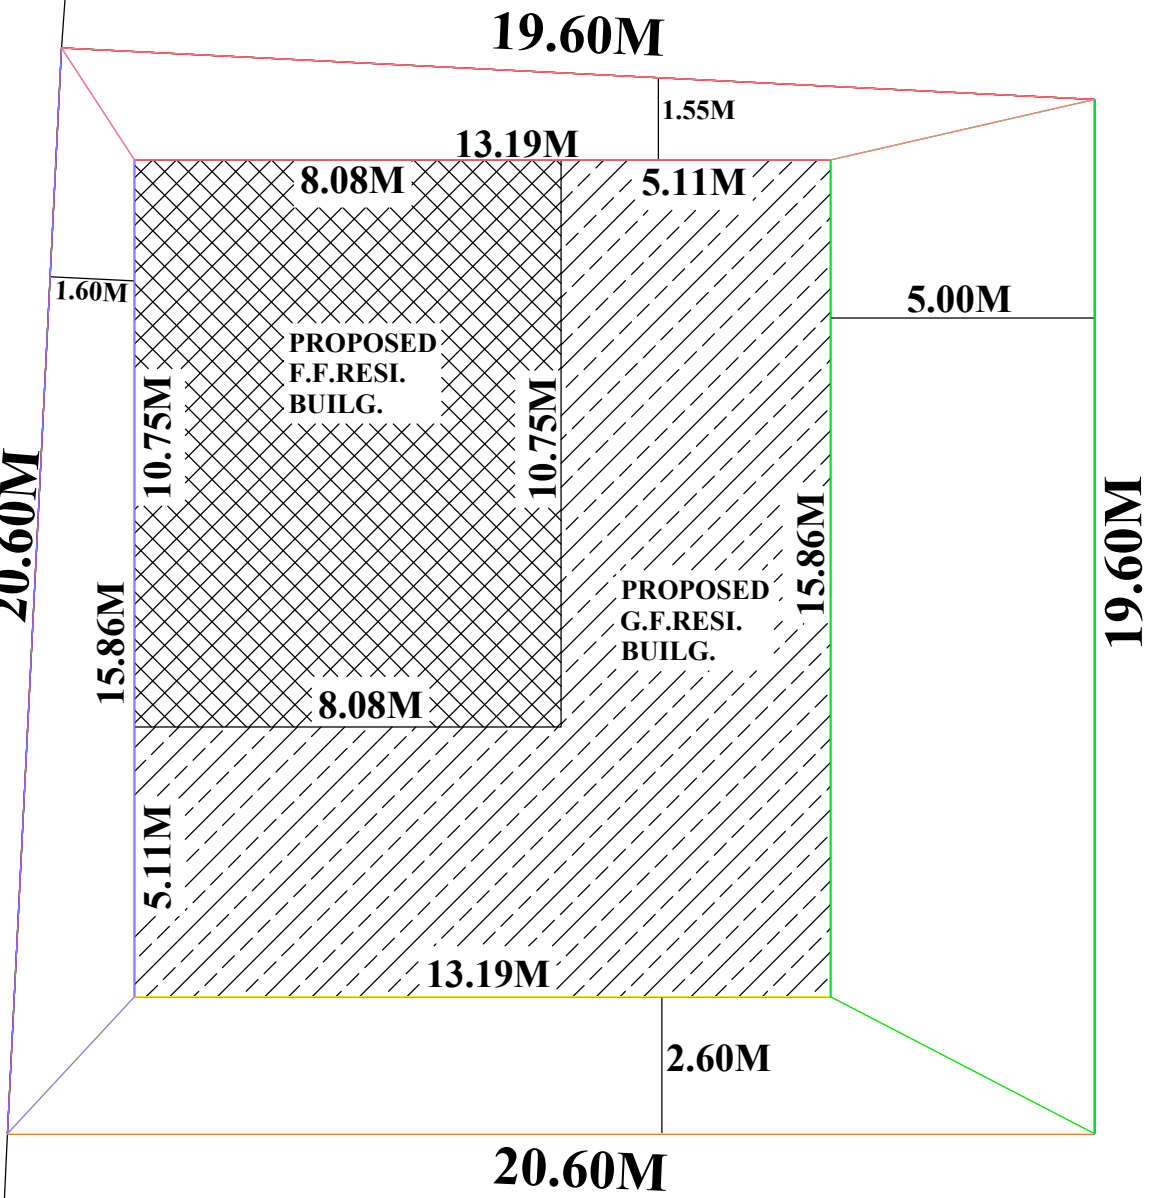


CHINNAMMAL LAND

SITE PLAN SCALE : 1 : 100

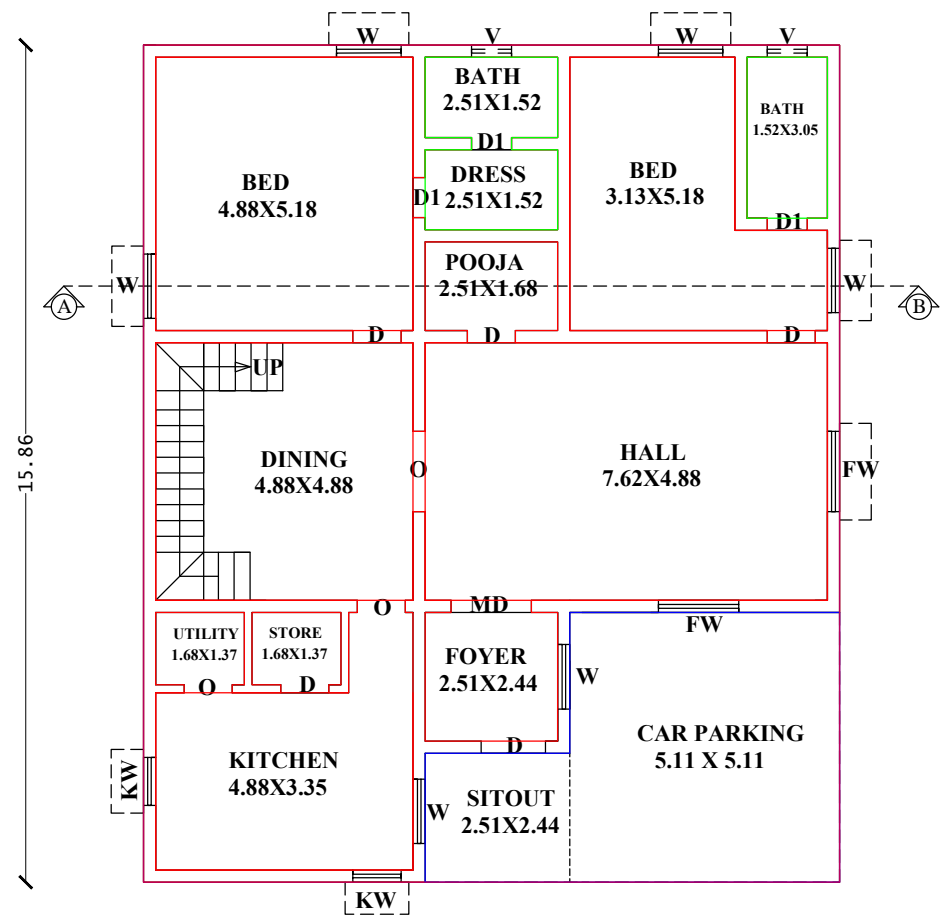



GROUND FLOOR PLAN SCALE : 1 : 100

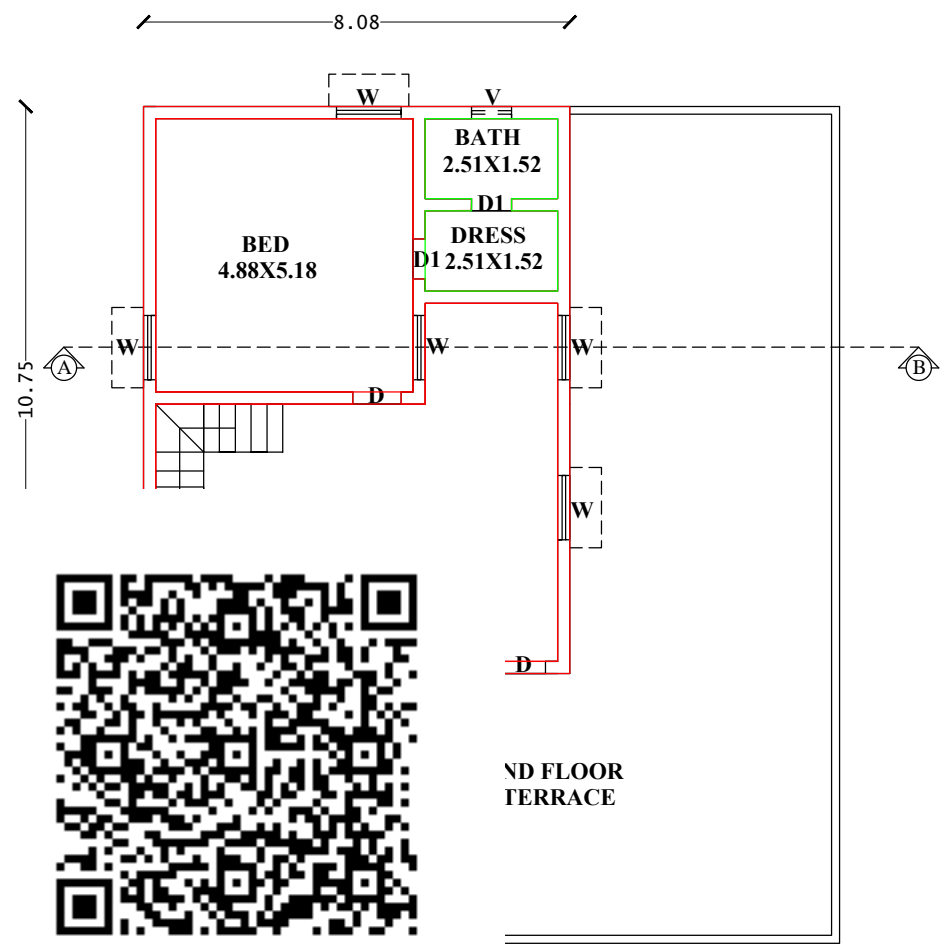

ND FLOOR  
TERRACE


AN SCALE : 1 : 100

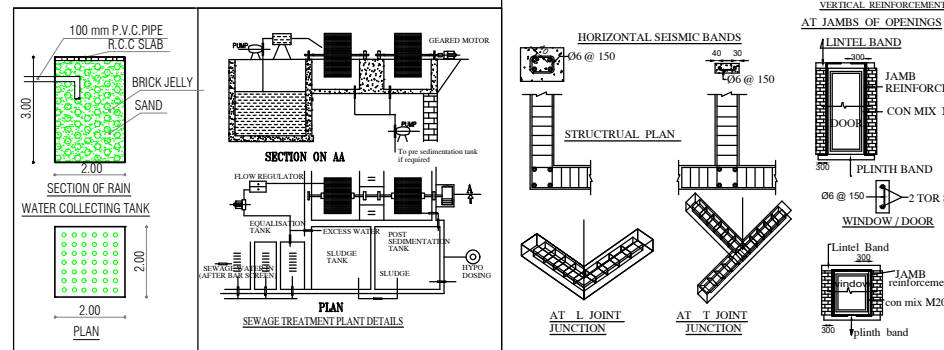
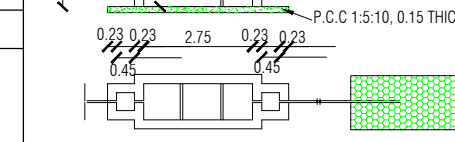
| <u>COLOUR INDEX</u>                                                                   |                                 |  |    |                  |             |
|---------------------------------------------------------------------------------------|---------------------------------|---------------------------------------------------------------------------------------|----|------------------|-------------|
|  | SITE BOUNDARY                   |                                                                                       |    |                  |             |
|  | PRO. G.F. & F.F RESI. BUILDING. |                                                                                       |    |                  |             |
|  | ROAD                            |                                                                                       |    |                  |             |
| <u>DETAILS OF JOINARIES.</u>                                                          |                                 |                                                                                       |    |                  |             |
| MD                                                                                    | - MAIN DOOR                     | 1.52 X 2.13                                                                           | KW | - KITCHEN WINDOW | 0.91 X 1.22 |
| D                                                                                     | - DOOR                          | 0.91 X 2.13                                                                           |    |                  |             |
| W                                                                                     | - WINDOW                        | 1.22 X 1.22                                                                           | FW | - FRENCH WINDOW  | 1.52 X 1.82 |
| W1                                                                                    | - WINDOW                        | 0.91 X 1.22                                                                           | V  | - VENTILATOR     | 0.76 X 0.76 |

PLAN INFO  
PLOT AREA M2=405.00  
AS AT SITE=402.76  
FMB OR PLR=405.00  
AS PER DOCUMENT=405.00  
DISTRICT=COIMBATORE  
TALUK=SULUR  
SURVEY NO=15/1A3  
PATTI NO=  
IS SWIMMING POOL EXISTS=NO  
IS APPROVED LAYOUT=YES  
SINGLE FAMILY BLDG=YES  
CRZ=NO  
SECURITY ZONE=NO  
ACCESS WIDTH M=10.00  
ROAD WIDTH=7.00  
ROAD LENGTH=10.00  
AVG PLOT DEPTH=2.00  
AVG PLOT WIDTH=10.42  
LAND USE ZONE = RESIDENTIAL  
PLOT NO=  
RWH DECLARED=YES  
OSR APPLICABLE=NO  
OSR SURV BUYBACK RETAIN=RETAIN  
PREMIUM FSI REQUIRED=NO  
BUILDING NEAR TO RIVER=NO  
AREA TYPE=OTHERS  
BUILDING NEAR MONUMENT=NO  
BUILDING NEAR GOVT. BLDG=NO  
PROVISION FOR GREEN BUILDINGS AND SUSTAINABILITY=NO  
FIRE PROTECTION AND FIRE SAFETY REQUIREMENTS=NO  
JURISDICTION TYPE=PANCHAYAT  
IF HERITAGE TOWN LESS THAN 1KM RADIUS=NO

APPROVAL AUTHORITY:-

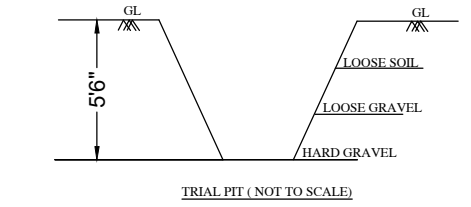

Do Rain Water Harvest At House  
Save The Planet:  
Plant A Tree !  
Get Rain Water !!

| AREA DETAILS               | SQ.M   | SQ.FEET |
|----------------------------|--------|---------|
| AREA OF THE SITE           | 405.00 | 4359.00 |
| AREA OF PRO.G.F.RESI.BUILG | 209.19 | 2251.30 |
| AREA OF PRO.F.F.RESI.BUILG | 86.86  | 934.79  |
| TOTAL BUILT-UP AREA        | 296.05 | 3186.09 |
| AREA OF OPEN SPACE         | 195.81 | 2107.70 |

APPLICANT:-

Er. R. SUBRAMANIAM, D.C.E., L.B.S.  
No: 57, FIRST FLOOR, S.N.K. BUILDING  
POWER HOUSE ROAD, SOMANUR - 641 068.  
Cell : 98658-77171, 93847 71710, 76959 77172

ENGINEER/LBS:-

# Eight ways to know a piece of land before you pay for it.

This report covers one part of the picture. These cover the rest, drawn from the same government records, for any property in Tamil Nadu.

## LandLens One

Ask anything about a property and get an answer grounded in live government records, with the sources shown.

</landlens/one>



## Verify My Land

Every record check run on one property and returned as a single report.

</landlens/verify-my-land>



## Legal Opinion

An advocate's written opinion on the title, built on the records we pull for it.

</landlens>



## One Map

Every layer on one map: the parcel, its boundary, zoning, water bodies and what sits around it.

</landlens/one/map>



## PriceMap

What land actually changed hands for around this plot, taken from the registered deeds.

</landlens/pricemap>



## Build Scope

What you are allowed to build here: floor space, height, coverage and setbacks.

</landlens/build-scope>



## Property Tracker

Watch a property and hear about it when something new is registered against it.

</landlens/property-tracker>



## Deal Room

Run the transaction in one place: documents, stamping, signatures and the parties.

</landlens/deal-room>



# Twenty-four checks you can run yourself, at no cost.

## Records and verification

The registers themselves, read for you.

Encumbrance Certificate

Patta and Chitta

Field Measurement Sketch

EC Analyzer

Bank charge check

Court case search

Seller background check

Approval check by survey

## Zoning and land use

What the plan says can happen on this land.

Land use zone finder

CMDA land use check

Coastal regulation zone

Master plan check

Water bodies finder

Airport height clearance

## Value and duty

What it is worth and what it costs to register.

Guideline value by street

Guideline value by survey

Stamp duty and registration fees

Capital gains

Floor space index

Area unit converter

## Registers and directories

Who holds it, and which office keeps the record.

Find your registering office

Temple property check

Waqf property check

RERA register



Every free tool  
/tools



Services we run  
for you  
/services



The LandLens  
suite  
/landlens/one



# Every claim in this document traces back to a government record.

---

Legal opinions, due diligence and title verification

---

Building plan, layout and sub-division approvals

---

Completion and occupancy certificates, regularisation

---

Escrow, negotiation and NRI property management

---

Land survey, soil testing, architecture and construction

---

**Verified RealEstate**  
3/350/2 Mettukuppam,  
OMR Thoraipakkam,  
Chennai 600 097, India  
[hello@verified.realestate](mailto:hello@verified.realestate)  
+91 9996 12 9996

Prepared from the registers named on the page each finding sits on. Where a register could not be read, this document says so in its place rather than leaving the gap to be read as a clean result.

