PP APPROVAL RECORD

Planning Permission

Coimbatore district, Tamil Nadu

APPROVAL TYPE
Building Plan


ISSUING AUTHORITY
DTCP

The approval as the planning authority issued it, reproduced in full behind this page.


An approval speaks to what was sanctioned, not to what was built. Completion is a separate record.

Verified RealEstate™
3/350/2 Mettukuppam,
OMR Thoraipakkam,
Chennai 600 097, India

hello@verified.realestate
+91 9996 12 9996
verified.realestate

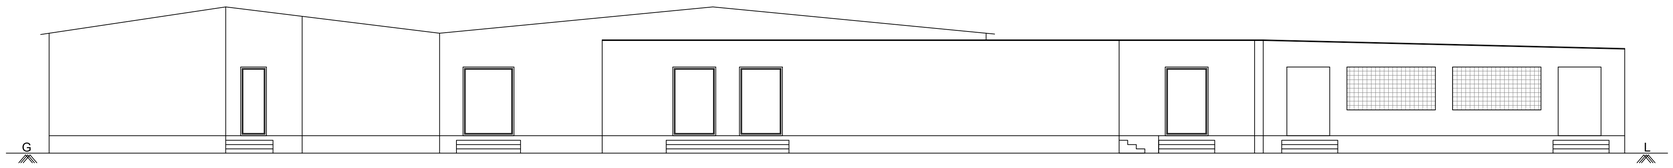


ELEVATION - BLOCK 2

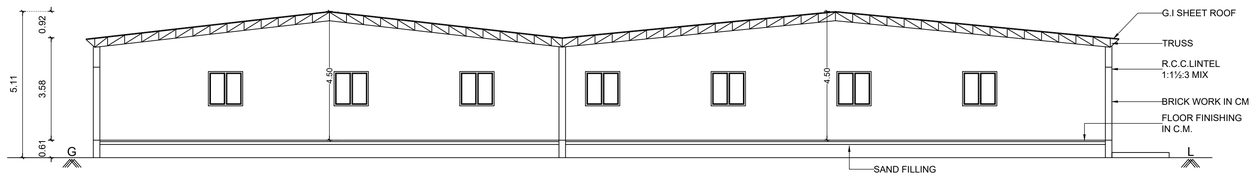


SECTION ON "BB" & - BLOCK 2



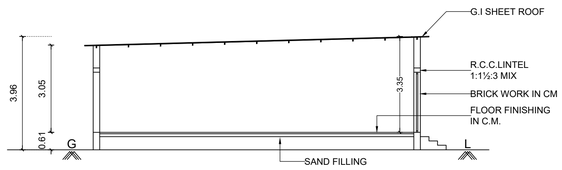

SECTION ON "CC" & - BLOCK 2

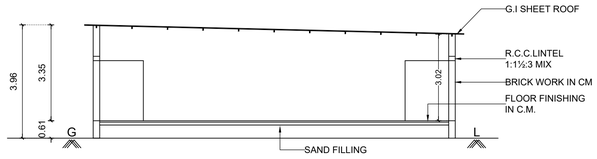

SECTION ON "DD" & - BLOCK 2

PLAN - BLOCK 2

DISTRICT TOWN AND COUNTRY PLANNING OFFICE

COIMBATORE DISTRICT

PLAN SHOWING THE CONSTRUCTED AND PROPOSED ADDITIONAL CONSTRUCTION OF PROFESSIONAL BUSINESS OFFICE BUILDING IN S.F.No: 467/1A3 & 468/1C, NANJUNDAPURAM VILLAGE AND PANCHAYAT, COIMBATORE NORTH TALUK, COIMBATORE DISTRICT.

ALL DIMENSIONS ARE IN METER
SCALE 1 : 100
ONLINE APPLICATION NO : SWP/BPA/840556/2026

PROPOSED BUILTUP AREA

SL NO.	BLOCK NAME / FLOOR NAME	F.S.I AREA (SQ.M.)	NON F.S.I AREA (SQ.M.)	TOTAL (SQ.M.)
	BLOCK - 2			
1)	CONSTRUCTED GROUND FLOOR	1166.64	-	1166.64
2)	PRO. ADDI. GROUND FLOOR	35.64	-	35.64

JOINERY DETAILS:-

		Metre
R.S	ROLLING SHUTTER	3.66 x 2.40
O	OPEN	1.50 x 2.40
D	DOOR	1.80 x 2.40
D1	DOOR	1.50 x 2.40
D2	DOOR	0.91 x 2.40
D3	DOOR	0.76 x 2.10
W	WINDOW	1.20 x 1.20
W1	WINDOW	0.91 x 1.20
V	VENTILATOR	6.00 x 0.61

N

PROFESSIONAL DETAILS BASED ON FORM C


APPLICANT	Mr. C. RAJENDRA PRASAD	24/06/2026
REGISTERED ENGINEER	Er. A.WALTER JEFF MAX (CBE DTCP/RE/GR-II/02/2021)	24/06/2026
REGISTERED STRUCTURAL ENGINEER	Er. S.PRATHABAN (CBE DT/SE/GR-I/006/2022)	24/06/2026
REGISTERED CONSTRUCTION ENGINEER	Er. S.NANDHINI (CBE LPA/CE/042/2024)	24/06/2026
REGISTERED GEOTECHNICAL ENGINEER	Er. P.MOHANKUMAR (CBE LPA/GTE/008/2024)	24/06/2026

LP/CLPA No : 418/2026


PLANNING PERMISSION No : 531/2026

(This Planning Permission is valid for a period of 8years from e-sign)


e-signed
Joint Director / Member Secretary,
District Town and Country Planning office
Coimbatore District.

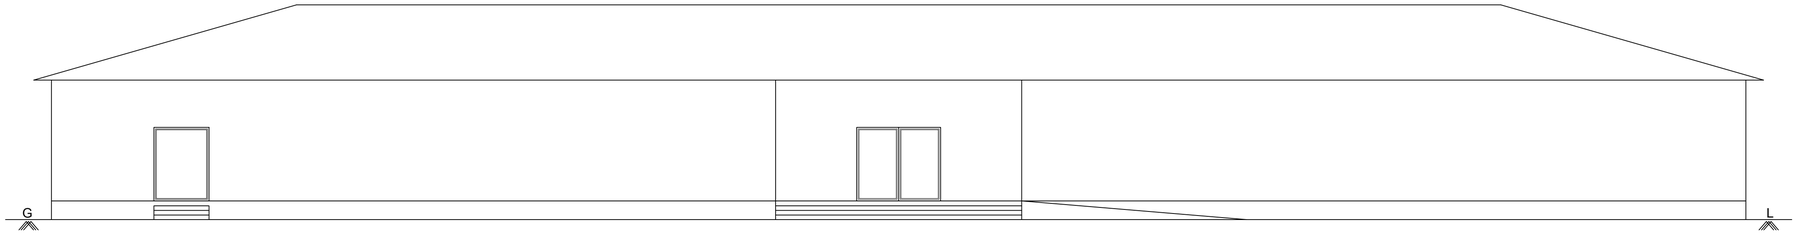

ELEVATION - BLOCK 1

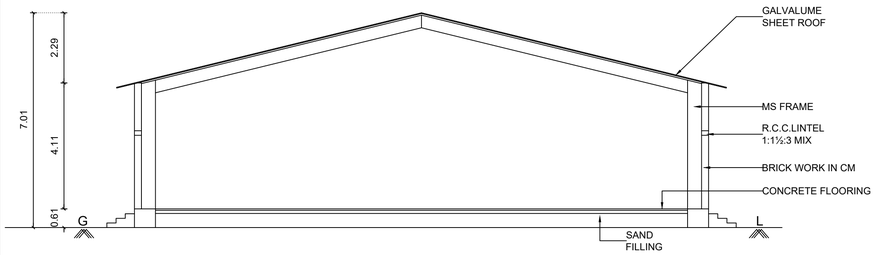

SECTION ON "AA" & - BLOCK 1

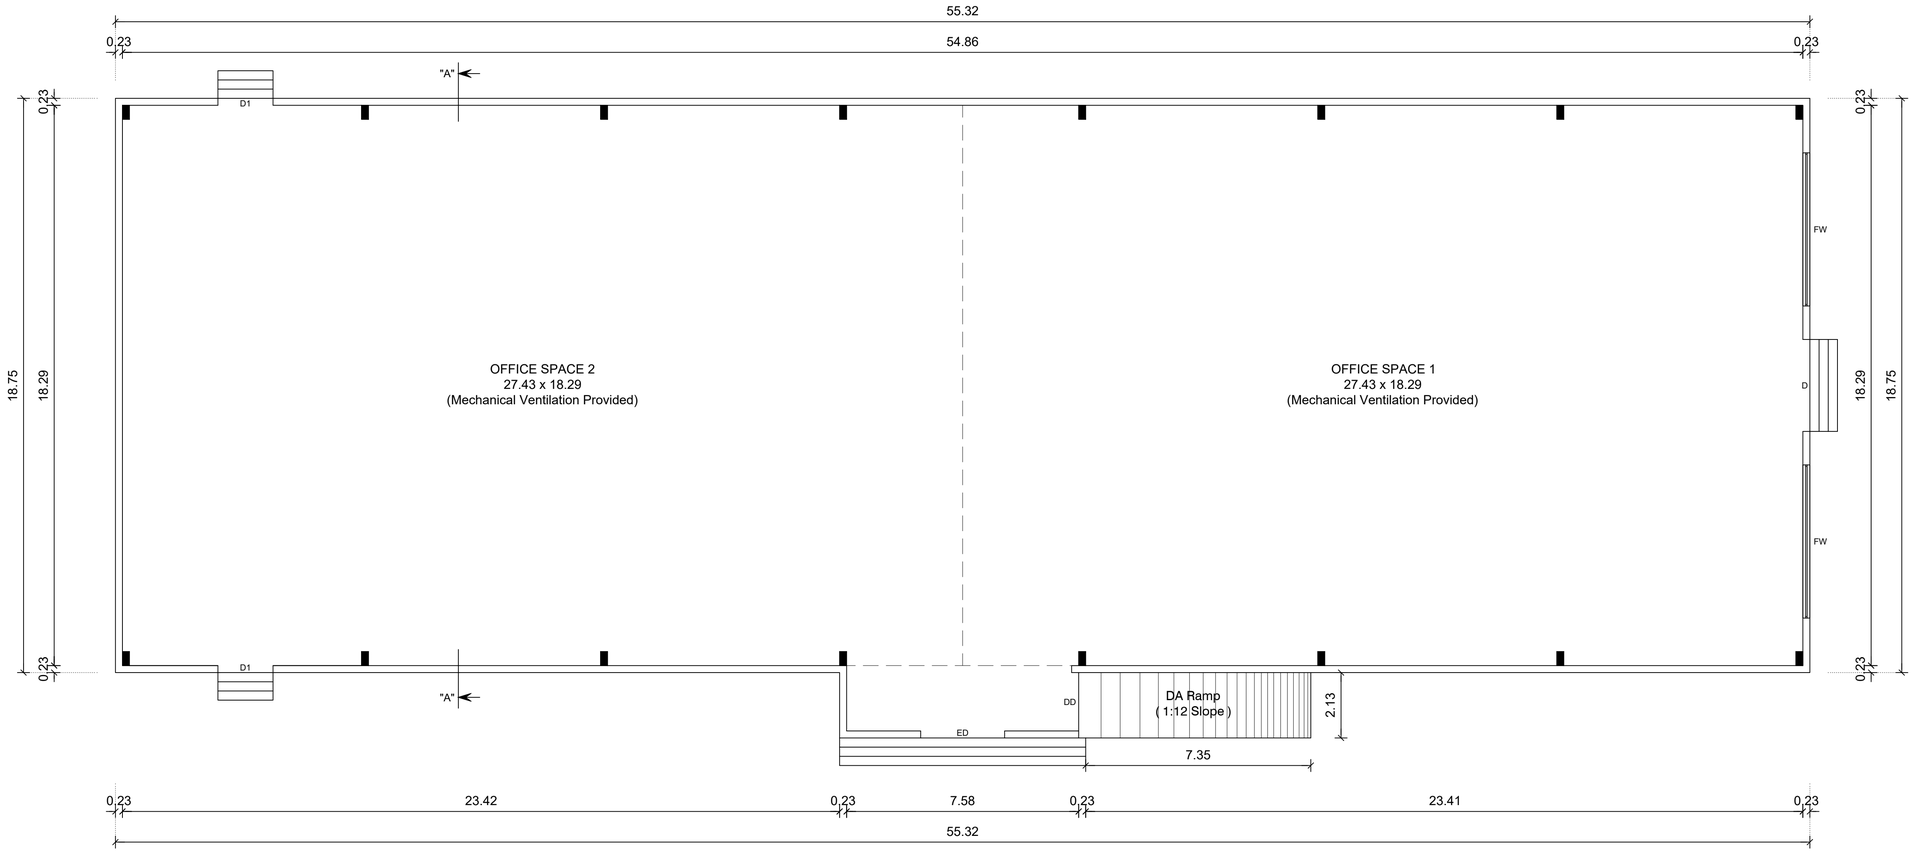

PLAN - BLOCK 1

DISTRICT TOWN AND COUNTRY PLANNING OFFICE

COIMBATORE DISTRICT

PLAN SHOWING THE CONSTRUCTED PROFESSIONAL BUSINESS OFFICE BUILDING IN S.F.No: 467/1A3 & 468/1C, NANJUNDAPURAM VILLAGE AND PANCHAYAT, COIMBATORE NORTH TALUK, COIMBATORE DISTRICT.

ALL DIMENSIONS ARE IN METER
SCALE 1 : 100
ONLINE APPLICATION NO : SWP/BPA/840556/2026

PROPOSED BUILTUP AREA

SL NO.	BLOCK NAME / FLOOR NAME	F.S.I AREA (SQ.M.)	NON F.S.I AREA (SQ.M.)	TOTAL (SQ.M.)
	BLOCK - 1			
1)	CONSTRUCTED GROUND FLOOR	1054.15	-	1054.15

JOINERY DETAILS:-

		Metre
ED	ENTRANCE DOOR	2.74 x 2.40
DD	DOUBLE DOOR	1.91 x 2.40
D	DOOR	3.00 x 2.40
D1	DOOR	1.80 x 2.40
FW	FIXED WINDOW	5.00 x 1.50

N

PROFESSIONAL DETAILS BASED ON FORM C

APPLICANT	Mr. C. RAJENDRA PRASAD	24/06/2026
REGISTERED ENGINEER	Er. A.WALTER JEFF MAX (CBE DTCP/RE/GR-II/02/2021)	24/06/2026
REGISTERED STRUCTURAL ENGINEER	Er. S.PRATHABAN (CBE DT/SE/GR-I/006/2022)	24/06/2026
REGISTERED CONSTRUCTION ENGINEER	Er. S.NANDHINI (CBE LPA/CE/042/2024)	24/06/2026
REGISTERED GEOTECHNICAL ENGINEER	Er. P.MOHANKUMAR (CBE LPA/GTE/008/2024)	24/06/2026

LP/CLPA No : 418/2026

PLANNING PERMISSION No : 531/2026

(This Planning Permission is valid for a period of 8years from e-sign)


e-signed
Joint Director / Member Secretary,
District Town and Country Planning office
Coimbatore District.

SHEET No : 1 / 3

DISTRICT TOWN AND COUNTRY PLANNING OFFICE
COIMBATORE DISTRICT

SITE PLAN SHOWING THE CONSTRUCTED AND PROPOSED ADDITIONAL CONSTRUCTION OF PROFESSIONAL BUSINESS OFFICE BUILDING IN S.F.No: 467/1A3 & 468/1C, NANJUNDAPURAM VILLAGE AND PANCHAYAT, COIMBATORE NORTH TALUK, COIMBATORE DISTRICT.

ALL DIMENSIONS ARE IN METER
SCALE 1 : 400
ONLINE APPLICATION NO : SWP/BPA/840556/2026

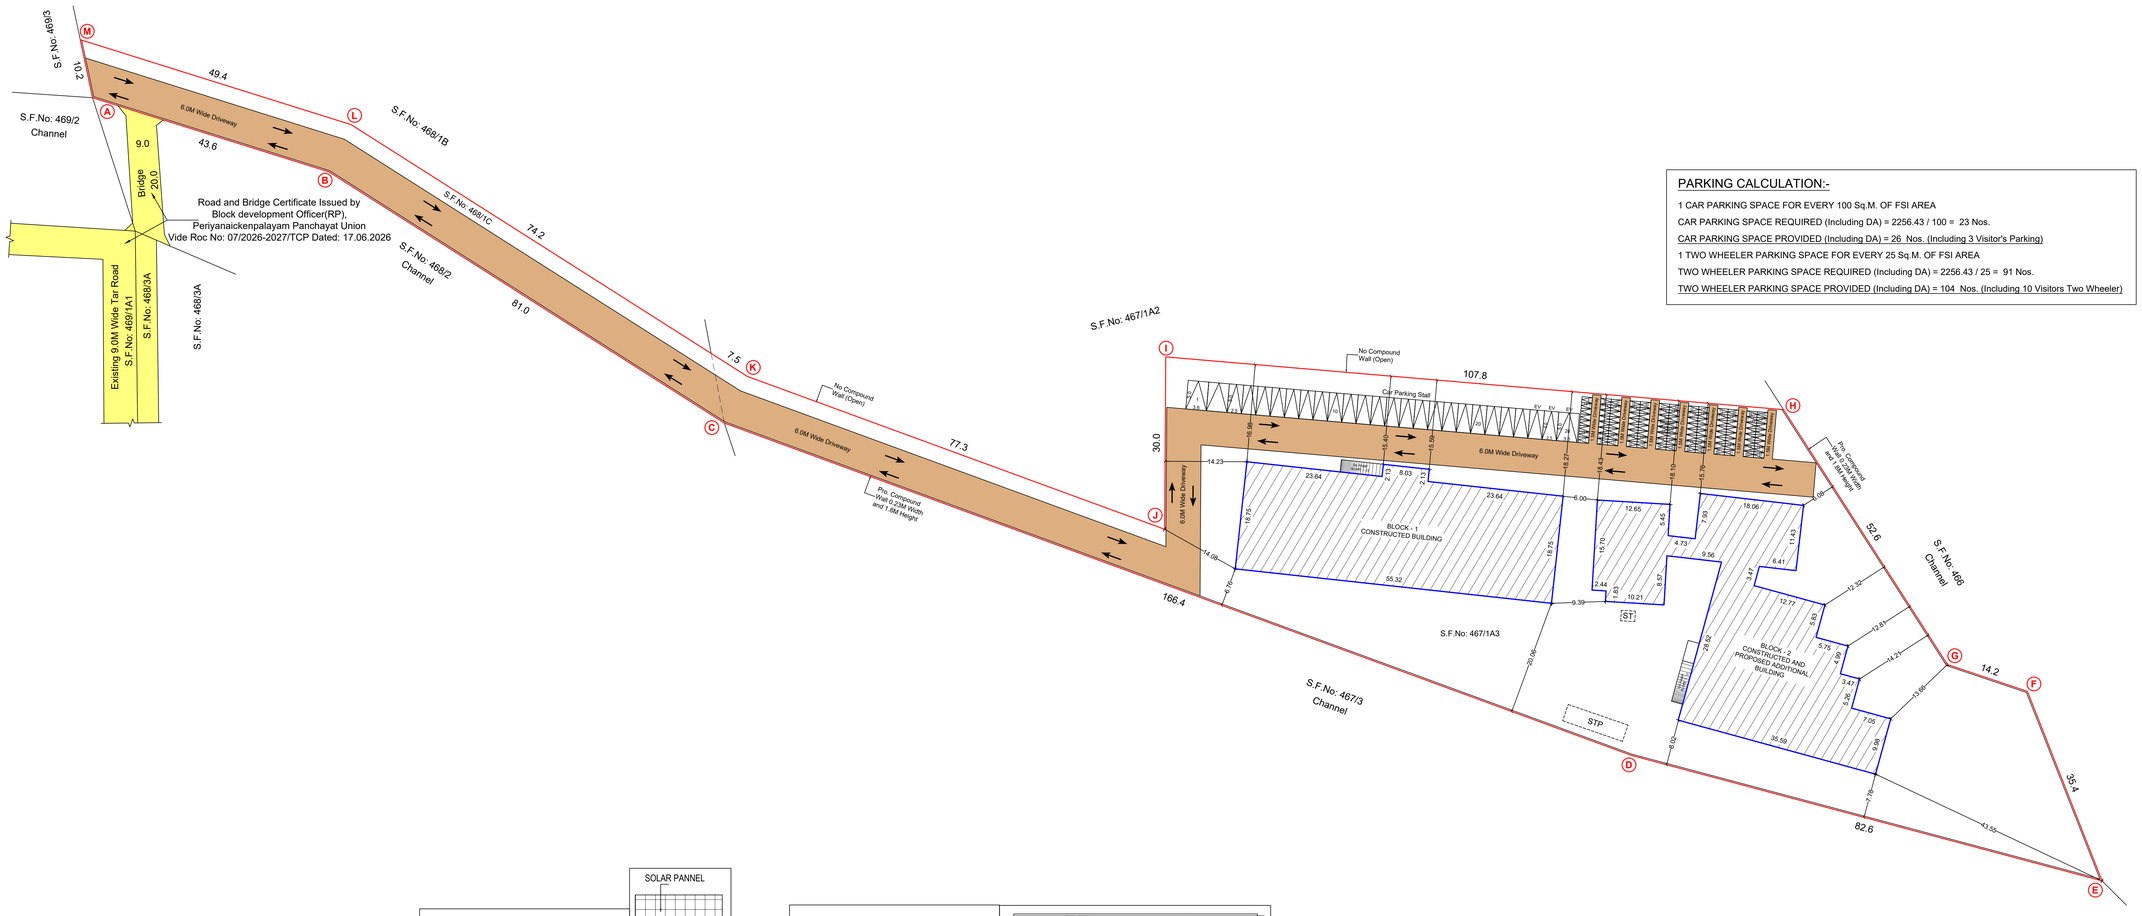

PARKING CALCULATION:-

1 CAR PARKING SPACE FOR EVERY 100 Sq.M. OF FSI AREA
CAR PARKING SPACE REQUIRED (Including DA) = 2256.43 / 100 = 23 Nos.
CAR PARKING SPACE PROVIDED (Including DA) = 26 Nos. (Including 3 Visitor's Parking)
1 TWO WHEELER PARKING SPACE FOR EVERY 25 Sq.M. OF FSI AREA
TWO WHEELER PARKING SPACE REQUIRED (Including DA) = 2256.43 / 25 = 91 Nos.
TWO WHEELER PARKING SPACE PROVIDED (Including DA) = 104 Nos. (Including 10 Visitors Two Wheeler)

REFERENCE:-

- SITE BOUNDARY
- EXISTING ROAD
- DRIVEWAY
- PROPOSED BUILDING

N

AREA DETAILS :-

DESCRIPTION	SQ.M.
SITE AREA AS PER DOCUMENT	9717.00
SITE AREA AS PER PATTA	9717.00
MINIMUM AREA SHOULD BE TAKEN INTO ACCOUNT	

PROPOSED BUILTUP AREA

SL NO.	DESCRIPTION	F.S.I AREA (SQ.M.)	NON F.S.I AREA (SQ.M.)	TOTAL (SQ.M.)
	BLOCK - 1			
1)	CONSTRUCTED GROUND FLOOR	1054.15	-	1054.15
	BLOCK - 2			
2)	CONSTRUCTED GROUND FLOOR	1166.64	-	1166.64
3)	PRO. ADDI. GROUND FLOOR	35.64	-	35.64
	TOTAL BUILTUP AREA	2256.43	-	2256.43

FSI = 2256.43 / 9717.00 = 0.232

Master Plan Land Use - Institutional

PROFESSIONAL DETAILS BASED ON FORM C


APPLICANT	Mr. C. RAJENDRA PRASAD	
REGISTERED ENGINEER	Er. A.WALTER JEFF MAX (CBE DTCP/RE/GR-II/02/2021)	
REGISTERED STRUCTURAL ENGINEER	Er. S.PRATHABAN (CBE DT/SE/GR-I/006/2022)	
REGISTERED CONSTRUCTION ENGINEER	Er. S.NANDHINI (CBE LPA/CE/042/2024)	
REGISTERED GEOTECHNICAL ENGINEER	Er. P.MOHANKUMAR (CBE LPA/GTE/008/2024)	


LP/CLPA No : 418/2026


PLANNING PERMISSION No : 531/2026


(This Planning Permission is valid for a period of 8years from e-sign)


e-signed
Joint Director / Member Secretary,
District Town and Country Planning office
Coimbatore District.

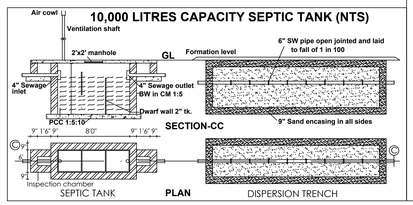

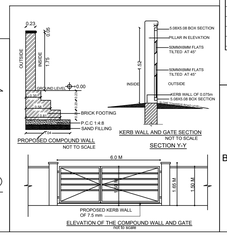

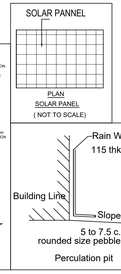

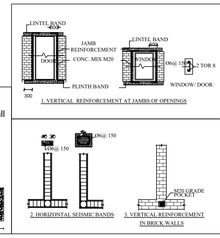

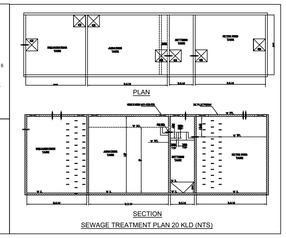

THE LANDLENS SUITE

Eight ways to know a piece of land before you pay for it.

This report covers one part of the picture. These cover the rest, drawn from the same government records, for any property in Tamil Nadu.

LandLens One
Ask anything about a property and get an answer grounded in live government records, with the sources shown.
/landlens/one

Verify My Land
Every record check run on one property and returned as a single report.
/landlens/verify-my-land

Legal Opinion
An advocate's written opinion on the title, built on the records we pull for it.
/landlens

One Map
Every layer on one map: the parcel, its boundary, zoning, water bodies and what sits around it.
/landlens/one/map

PriceMap
What land actually changed hands for around this plot, taken from the registered deeds.
/landlens/pricemap

Build Scope
What you are allowed to build here: floor space, height, coverage and setbacks.
/landlens/build-scope

Property Tracker
Watch a property and hear about it when something new is registered against it.
/landlens/property-tracker

Deal Room
Run the transaction in one place: documents, stamping, signatures and the parties.
/landlens/deal-room

FREE TOOLS · NO ACCOUNT NEEDED

Twenty-four checks you can run yourself, at no cost.

Records and verification

The registers themselves, read for you.

- Encumbrance Certificate
- Patta and Chitta
- Field Measurement Sketch
- EC Analyzer
- Bank charge check
- Court case search
- Seller background check
- Approval check by survey

Value and duty

What it is worth and what it costs to register.

- Guideline value by street
- Guideline value by survey
- Stamp duty and registration fees
- Capital gains
- Floor space index
- Area unit converter

Zoning and land use

What the plan says can happen on this land.

- Land use zone finder
- CMDA land use check
- Coastal regulation zone
- Master plan check
- Water bodies finder
- Airport height clearance

Registers and directories

Who holds it, and which office keeps the record.

- Find your registering office
- Temple property check
- Waqf property check
- RERA register

Every free tool
/tools

Services we run for you
/services

The LandLens suite
/landlens/one

Verified RealEstate™

Every claim in this document traces back to a government record.

- Legal opinions, due diligence and title verification
- Building plan, layout and sub-division approvals
- Completion and occupancy certificates, regularisation
- Escrow, negotiation and NRI property management
- Land survey, soil testing, architecture and construction

Verified RealEstate
3/350/2 Mettukuppam,
OMR Thoraipakkam,
Chennai 600 097, India
hello@verified.realestate
+91 9996 12 9996

Prepared from the registers named on the page each finding sits on. Where a register could not be read, this document says so in its place rather than leaving the gap to be read as a clean result.