PP APPROVAL RECORD

Planning Permission

Coimbatore district, Tamil Nadu

APPROVAL TYPE
Layout Approval

ISSUING AUTHORITY
DTCP

The approval as the planning authority issued it, reproduced in full behind this page.


An approval speaks to what was sanctioned, not to what was built. Completion is a separate record.

Verified RealEstate™
3/350/2 Mettukuppam,
OMR Thoraipakkam,
Chennai 600 097, India

hello@verified.realestate
+91 9996 12 9996
verified.realestate

நகர் ஊரமைப்புத்துறை
கோயம்பத்தூர் மாவட்ட நகர் ஊரமைப்பு அலுவலகம்
கண்ணம்பாளையம் பேரூராட்சி

கோயம்புத்தூர் மாவட்டம் ,சூலூர் வட்டம் ,கண்ணம்பாளையம் பேரூராட்சி மற்றும் கிராமம், க.ச.எணகள்.**235/6,7,8,9 & 12** -ல் அமையும் உத்தேச குடியிருப்பு மனைப்பிரிவிற்கான தொழில்நுட்ப ஒப்புதல் வரைபடம்.

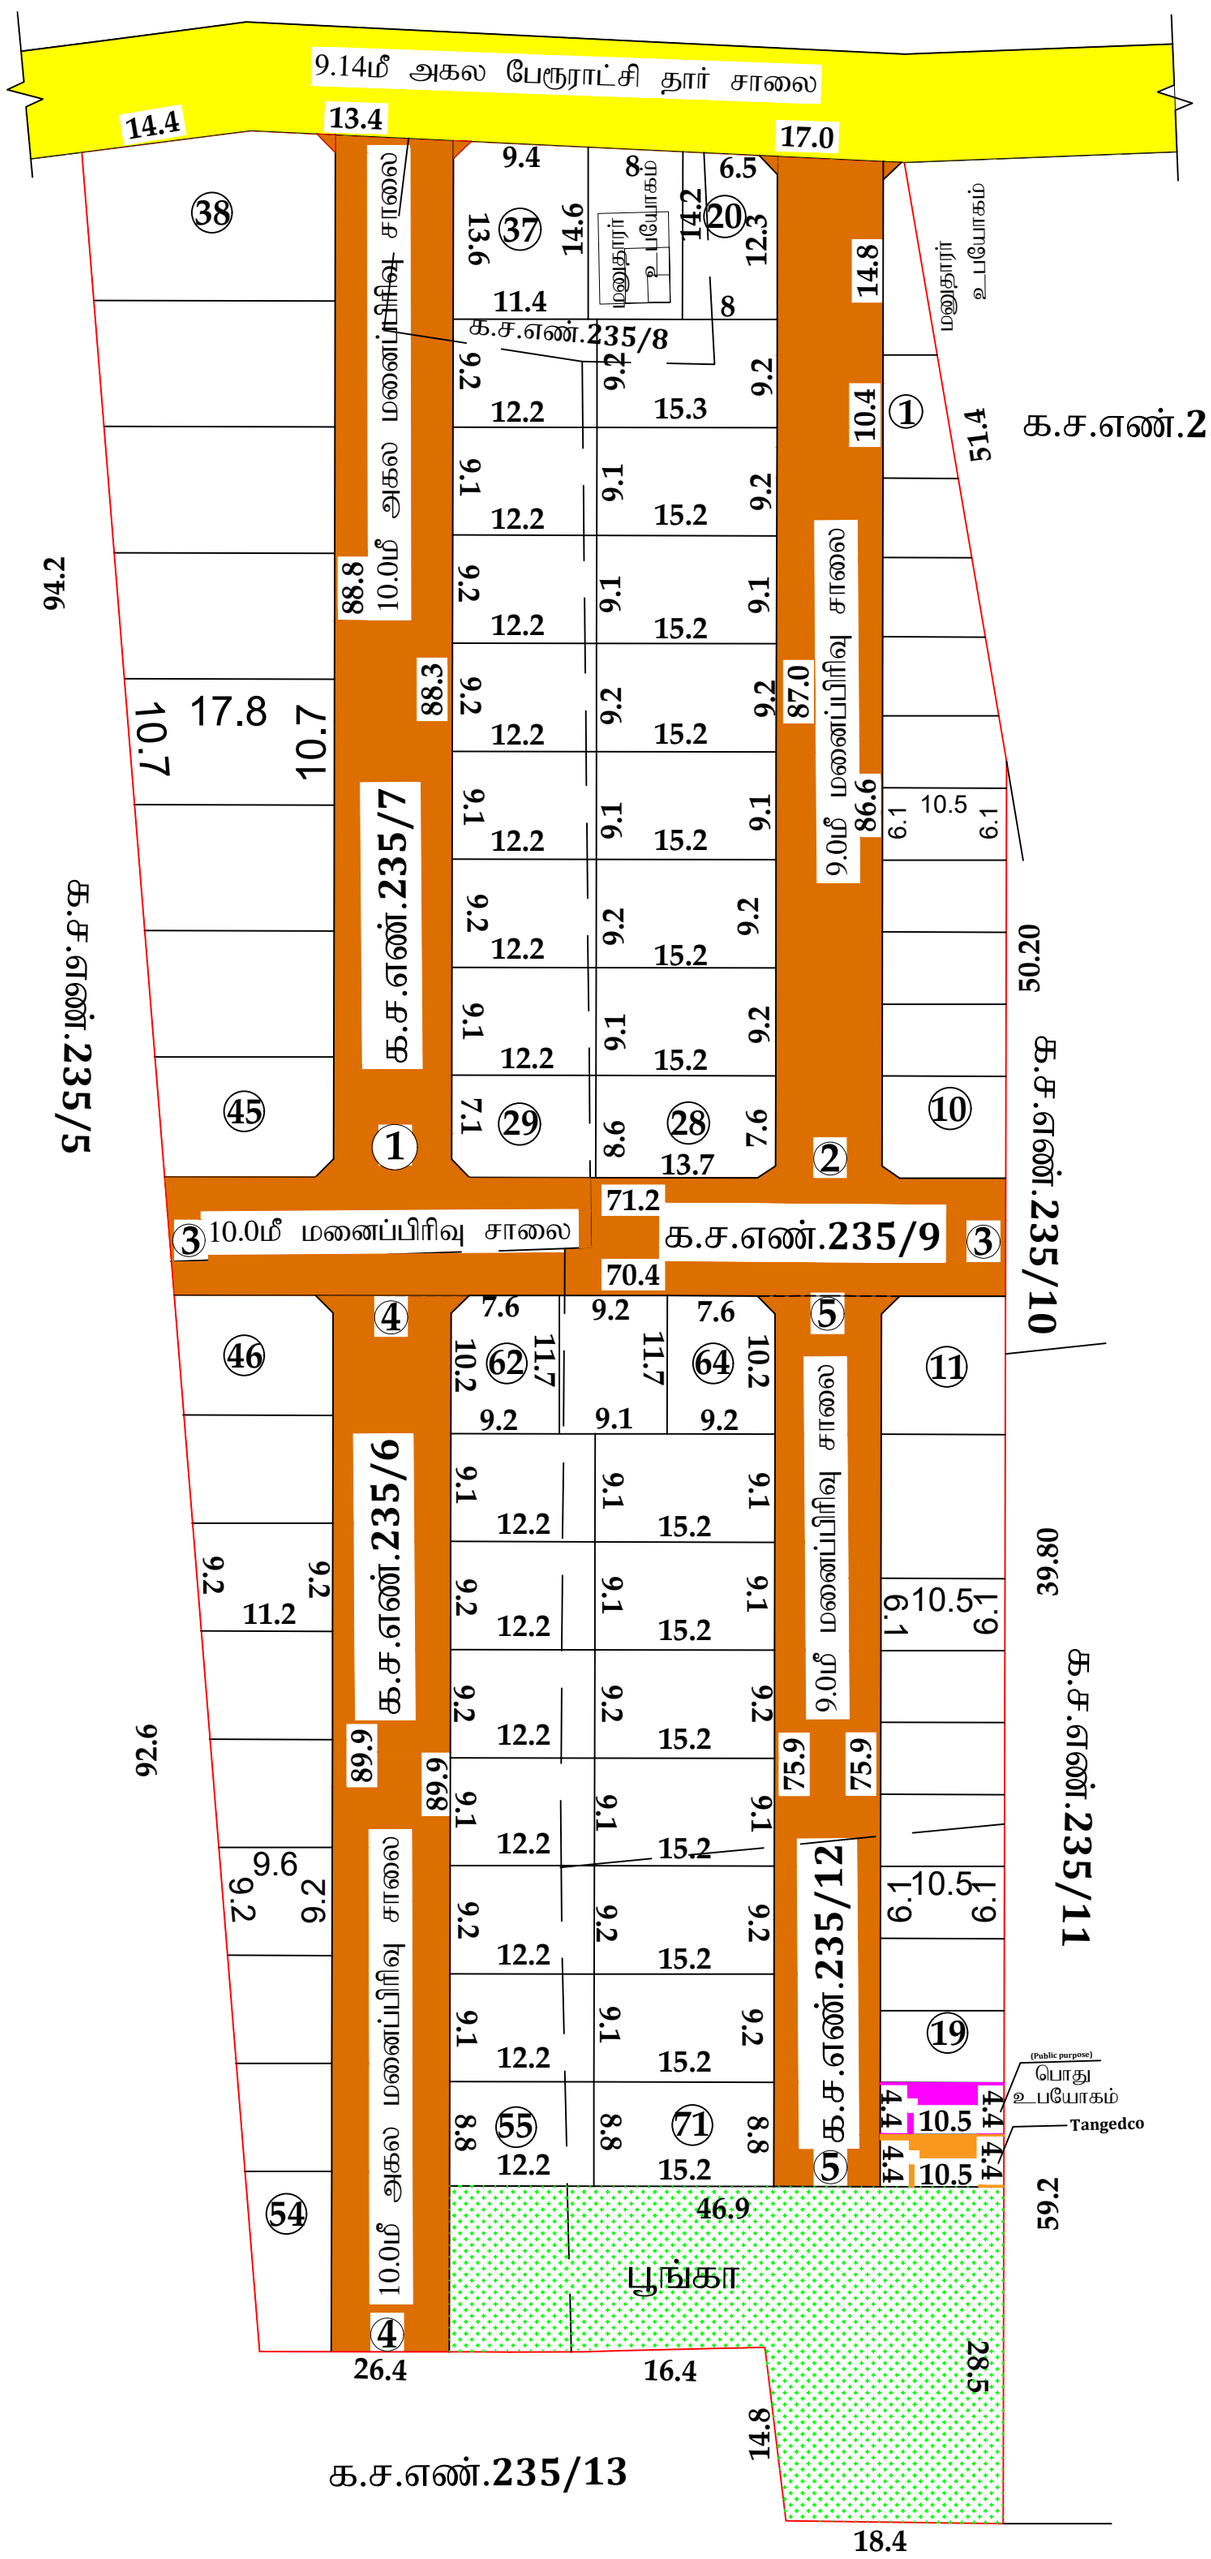

இணையவழி விண்ணப்பம் எண்: **XCC22ZLC**

அளவு : 1:100

வ

குறிப்பு:-

மனைப்பிரிவின் மொத்தப்பரப்பு : 3.23½ ஏக்கர் (13100.00 ச.மீ)

மொத்த மனைகள் : 71

மனைப்பிரிவின் எல்லை :

நிலையிலுள்ள சாலை :

பொது ஒதுக்கீடுகள்: (உள்ளாட்சிக்கு தானமாக ஒப்படைக்கப்பட்டவை)

1. மனைப்பிரிவு சாலை பரப்பளவு : 3970.3 ச.மீ :

2. பூங்காவிற்கு தேவையான பரப்பு : (மனைப்பிரிவின் மொத்த பரப்பு - மனைப்பிரவு சாலை) X10%
(13100.00 - 3970.3) X 10%

உள்ளாச்சிக்கு தானமாக ஒப்படைக்கப்பட்ட பரப்பளவு = 912.97 ச.மீ (10%) :

3. உள்ளாட்சிக்கு ஒப்படைக்கப்பட்ட பொது உபயோகம்:-

1:(மனைப்பிரிவின் மொத்த பரப்பு-மனைப்பிரிவு சாலை பரப்பு)X0.5%
(13100.00 - 3970.3) X 0.5% = 45.64 ச.மீ
ஒப்படைக்கப்பட்ட பரப்பளவு - 46.2 ச.மீ (0.50%) :

4. TANGEDCO-க்கு ஒப்படைக்கப்பட்ட பொதுஉபயோகம் :-

II:(மனைப்பிரிவின் மொத்த பரப்பு-மனைப்பிரிவு சாலை பரப்பு)X0.5%
(13100.00 - 3970.3) X 0.5% = 45.64 ச.மீ
ஒப்படைக்கப்பட்ட பரப்பளவு - 46.2 ச.மீ (0.50%) :

மூலை முடுக்கு:-

7.20மீ - 12.0 மீ வரை உள்ள சாலைகளுக்கு 1.5மீ.X 1.5மீ விடப்படல் வேண்டும்.

நிபந்தனைகள்:-

1.இம்மனை பிரிவிற்கு உள்ளாட்சி இறுதி ஒப்புதல் அளிக்கும் முன் இடத்தினை எந்த துறையாலும் நில ஆர்ஜித நடவடிக்கை மேற்கொள்ளபடவில்லை என்றும், எந்த துறையாலும் நில ஆர்ஜித பட்டியல் மாவட்ட வருவாய் அலுவலருக்கு அனுப்பபடவில்லை என்றும் ஊராட்சி தலைவர் உறுதி செய்த கொள்ளவேண்டாம்.

2. நில உரிமம் குறித்து வழங்கப்பட்ட சான்றுகள் மற்றும் பரிசீலனைக்கு சமர்பிக்கப்பட்ட ஆவணங்கள் சரியானவை அல்ல என அறியப்பட்டாலோ அல்லது மனைப் பிரிவிற்கு தொழில் நுட்ப ஒப்புதல் எவ்வித முன் அறிவிப்பும் இன்றி நகர் ஊரமைப்பு துறையால் அவர்களால் ரத்து செய்யப்படும்.

3. விற்பனைக்குண்டான மனைகளை விற்பனை செய்யும் போது இவ்வானையின் நகலோடு நகர் ஊரமைப்புத்துறையின் ஒப்புதல் அளிக்கப்பட்ட வரைபட நகல், மனை வாங்குபவர்களுக்கு கட்டாயம் வழங்கப்பட வேண்டபம்.

4. ஒப்புதல் அளிக்கப்பட்ட மனைப்பிரிவு வரைபடத்தினை எந்தவித மாற்ற விடுதலின்றி மனைப்பிரிவு நுழைவுவாயில் 60 Cm X 120 Cm அளவிலான நிரந்தர தகவல் பலகை மூலம் பொதுமக்கள் பார்வைக்கு நிரந்தரமாக பிரசுரிக்கப்பட வேண்டும்.

5.உத்தேச மனைப்பிரிவில் தாாட சாலை, மழை நீர் வடிகால் வசதி, மேல்நிலை நீர் தேக்க தொட்டியுடன் கூடிய குடிநீர் வசதிகள் மற்றும் தெரு விளக்குகள் ஆகியவை உள்ளாட்சியின் தகுதிகேற்ப அமைக்கப்பட்ட பின்னர் இறுதி ஒப்புதல் வழங்கப்பட வேண்டும்.

6.அரசாணை எண்: 18 நகராட்சி நிர்வாகம் (ம) குடிநீர் வழங்கல் துறை, நாள்: 04.02.2019 -ன் படியான தமிழ்நாடு ஒருங்கிணைந்த (ம) கட்டிட விதிகளின் படி பொது ஒதுக்கீட்டிற்கான இடம் ஒதுக்கீடு செய்யப்பட்டுள்ளது.

ம.வ / கோ.உ.திகு.எண் : **654 / 2024**

திட்ட அனுமதி எண் : **774/2024**

உறுப்பினர் செயலர்/இணை இயக்குநர் (மு.கூ.பொ)
மாவட்ட நகர் ஊரமைப்பு அலுவலகம்
கோயம்புத்தூர் மாவட்டம்

THE LANDLENS SUITE

Eight ways to know a piece of land before you pay for it.

This report covers one part of the picture. These cover the rest, drawn from the same government records, for any property in Tamil Nadu.

LandLens One
Ask anything about a property and get an answer grounded in live government records, with the sources shown.
/landlens/one

Verify My Land
Every record check run on one property and returned as a single report.
/landlens/verify-my-land

Legal Opinion
An advocate's written opinion on the title, built on the records we pull for it.
/landlens

One Map
Every layer on one map: the parcel, its boundary, zoning, water bodies and what sits around it.
/landlens/one/map

PriceMap
What land actually changed hands for around this plot, taken from the registered deeds.
/landlens/pricemap

Build Scope
What you are allowed to build here: floor space, height, coverage and setbacks.
/landlens/build-scope

Property Tracker
Watch a property and hear about it when something new is registered against it.
/landlens/property-tracker

Deal Room
Run the transaction in one place: documents, stamping, signatures and the parties.
/landlens/deal-room

FREE TOOLS · NO ACCOUNT NEEDED

Twenty-four checks you can run yourself, at no cost.

Records and verification

The registers themselves, read for you.

- Encumbrance Certificate
- Patta and Chitta
- Field Measurement Sketch
- EC Analyzer
- Bank charge check
- Court case search
- Seller background check
- Approval check by survey

Value and duty

What it is worth and what it costs to register.

- Guideline value by street
- Guideline value by survey
- Stamp duty and registration fees
- Capital gains
- Floor space index
- Area unit converter

Zoning and land use

What the plan says can happen on this land.

- Land use zone finder
- CMDA land use check
- Coastal regulation zone
- Master plan check
- Water bodies finder
- Airport height clearance

Registers and directories

Who holds it, and which office keeps the record.

- Find your registering office
- Temple property check
- Waqf property check
- RERA register

Every free tool
/tools

Services we run for you
/services

The LandLens suite
/landlens/one

Verified RealEstate™

Every claim in this document traces back to a government record.

- Legal opinions, due diligence and title verification
- Building plan, layout and sub-division approvals
- Completion and occupancy certificates, regularisation
- Escrow, negotiation and NRI property management
- Land survey, soil testing, architecture and construction

Verified RealEstate
3/350/2 Mettukuppam,
OMR Thoraipakkam,
Chennai 600 097, India
hello@verified.realestate
+91 9996 12 9996

Prepared from the registers named on the page each finding sits on. Where a register could not be read, this document says so in its place rather than leaving the gap to be read as a clean result.