PP APPROVAL RECORD

Planning Permission

Coimbatore district, Tamil Nadu

APPROVAL TYPE
Layout Approval


ISSUING AUTHORITY
DTCP

The approval as the planning authority issued it, reproduced in full behind this page.

An approval speaks to what was sanctioned, not to what was built. Completion is a separate record.

Verified RealEstate™
3/350/2 Mettukuppam,
OMR Thoraipakkam,
Chennai 600 097, India

hello@verified.realestate
+91 9996 12 9996
verified.realestate

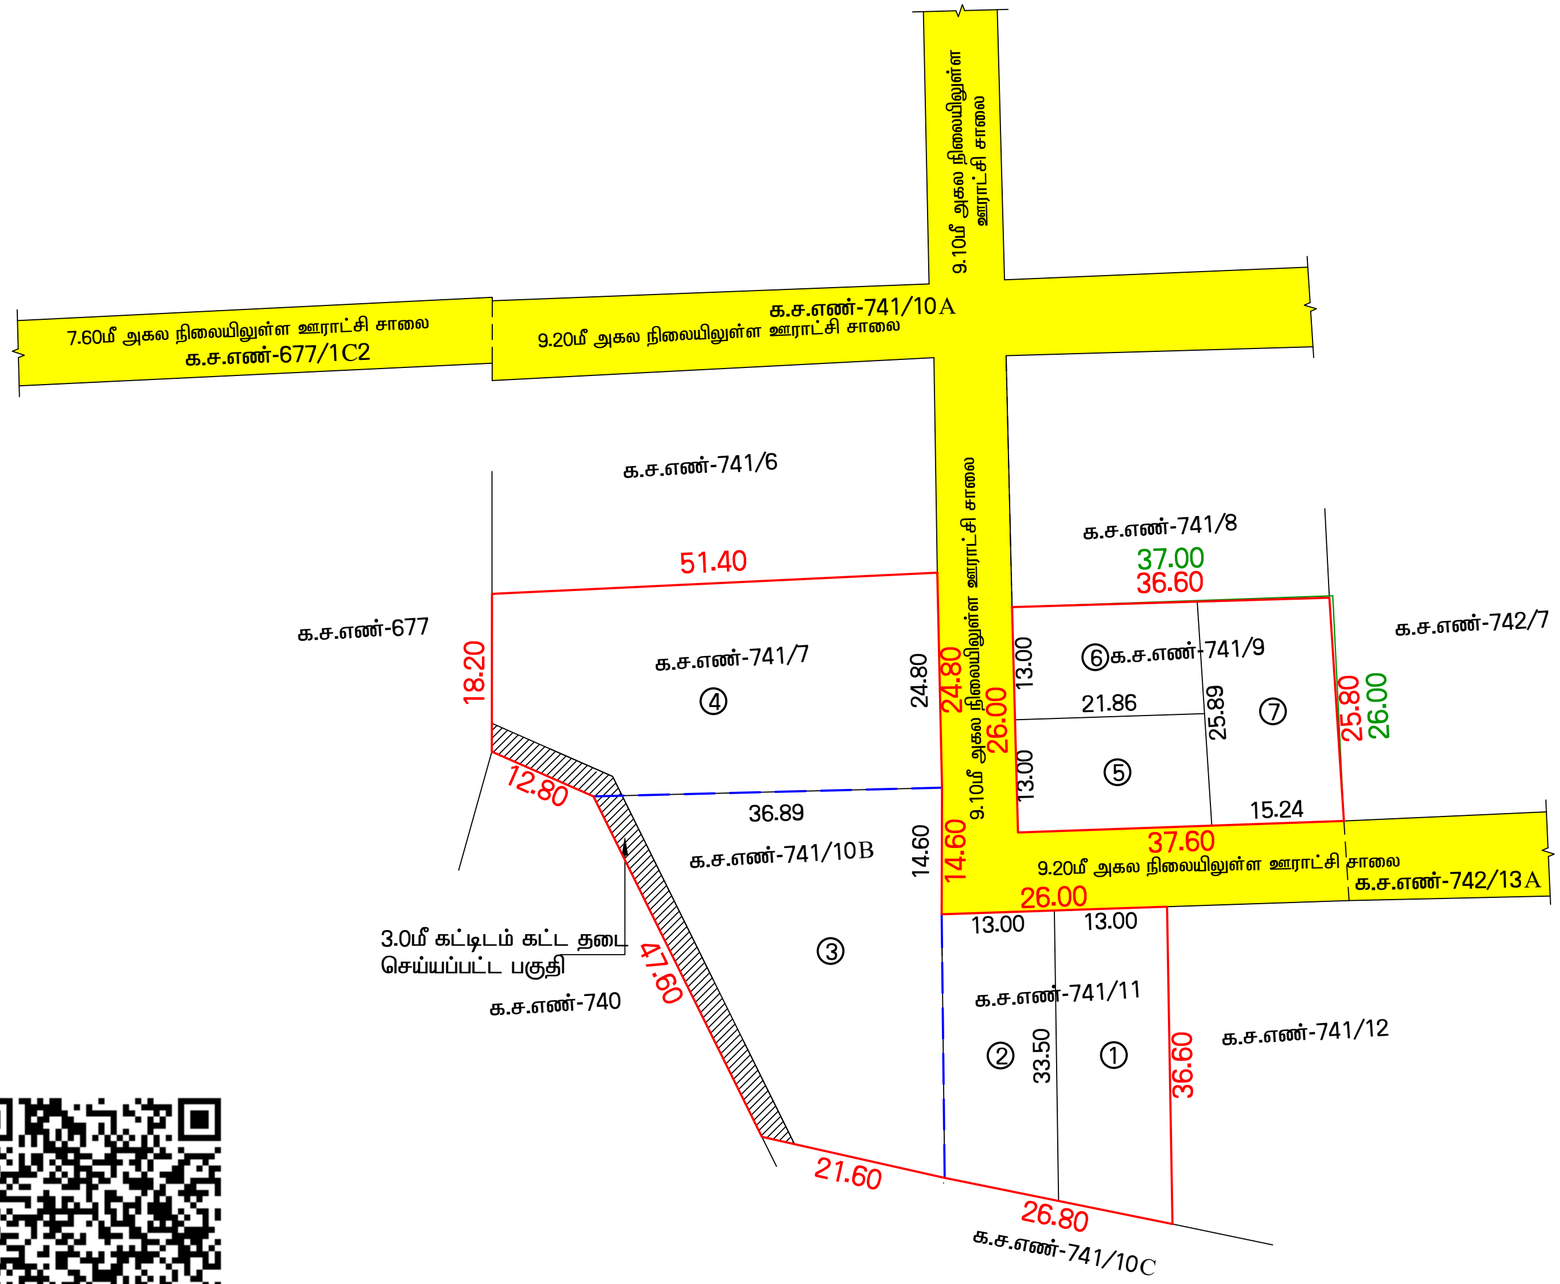

மாவட்ட நகர் ஊரமைப்பு அலவலகம்
கோயம்புத்தூர் மாவட்டம்
கோயம்புத்தூர் உள்ளூர் திட்டக்குழமம்
தேவராயபுரம் ஊராட்சி

கோயம்புத்தூர் மாவட்டம், பேரூர் வட்டம், தேவராயபுரம் ஊராட்சி மற்றும் கிராமம், க.ச.எண்கள்:741/7, 741/9, 741/10B, மற்றும் 741/11-ல் அமையும் உத்தேச குடியிருப்பு மனைஉட்பிரிவிற்கான தொழில்நுட்ப ஒப்புதல் வரைபடம்.

இணையதள விண்ணப்ப எண்: Z15RAVK9 நாள்: 21/08/2025

அளவு கோல்: 1:500

வ

குறிப்பு:

மனைஉட்பிரிவின் மொத்தப்பரப்பு (As Per Patta)	:	1.0749 ஏக்கர் (அ) 4350.00ச.மீ
மனைஉட்பிரிவின் மொத்தப்பரப்பு (As Per Document)	:	1.0750 ஏக்கர் (அ) 4350.37ச.மீ
மனைஉட்பிரிவின் மொத்தப்பரப்பு (As Per FMB)	:	1.0681 ஏக்கர் (அ)4322.55ச.மீ
மனைஉட்பிரிவின் மொத்தப்பரப்பு (As Per Field)	:	1.0704 ஏக்கர் (அ) 4331.68ச.மீ
ஒதுக்கிய மனைகள்	:	7
மனைஉட்பிரிவின் எல்லை (As Per FMB)	:	
மனைஉட்பிரிவின் எல்லை (As Per Field)	:	
நிலையிலுள்ள சாலை	:	

பொது ஒதுக்கீடுகள்:
உள்ளாட்சிக்கு தானமாக ஒப்படைக்கப்பட்டவை

1. மனைஉட்பிரிவின் பரப்பளவு = 4350.00 ச.மீ
2. ஒதுக்கப்பட வேண்டிய பூங்கா பரப்பு = மனைஉட்பிரிவின் பரப்பு X10%

= 4350.00 X 10% = 435.00 ச.மீ

10% பூங்கா பரப்பான 435.00 ச.மீ பரப்பளவிற்கு ஈடான அரசு வழிகாட்டி மதிப்பீட்டின் படி உரிய தொகை ரூ.73,950.00/- அரசு கணக்கு தலைப்பில் நாள்:15.10.2025 அன்று மனுதாரரால் செலுத்தப்பட்டது.

நிபந்தனைகள்:

1. அரசாணை எண்:18 ந.நி(ம)கு.வ.துறை நாள் 04.02.2019 மற்றும் அரசாணை எண்:16 ந.நி(ம)கு.வ.துறை நாள்.31.01.2020-ன் படி நடவடிக்கை மேற்கொள்ளப்பட வேண்டும்.
2. அரசாணை எண். 181 வீட்டு வசதி (ம) நகர்புற வளர்ச்சித்துறை நாள்.09.12.2020- ன்படி மற்றும் அரசாணை எண். 141 வீட்டு வசதி (ம) நகர்புற வளர்ச்சித்துறை நாள்.16.07.2022- ன் படி நடவடிக்கை மேற்கொள்ளப்பட வேண்டும்.
3. இம் மனைஉட்பிரிவிற்கு உள்ளாட்சி இறுதி ஒப்புதல் அளிக்கும் முன் இடத்தினை எந்தத்துறையாலும் நில ஆர்ஜித நடவடிக்கை எடுக்கப்படவில்லை என்றும், எந்தத் துறைக்காகவும் நில ஆர்ஜிதப் பட்டியல் மாவட்ட வருவாய் அலுவலருக்கு அனுப்பப்படவில்லை என்றும் உள்ளாட்சியால் உறுதி செய்து கொள்ள வேண்டும்.
4. நில உரிமை குறித்து வழங்கப்பட்ட சான்றுகள் மற்றும் பரிசீலனைக்கு சமர்ப்பிக்கப்பட்ட ஆவணங்கள் சரியானவை அல்ல என அறியபட்டால் அல்லது மனைஉட்பிரிவிற்கு தொழில்நுட்ப ஒப்புதல் வழங்கியதால் பாதிப்பு ஏற்படக்கூடிய சூழ்நிலை ஏற்படின் மனைஉட்பிரிவிற்கு வழங்கப்பட்ட தொழில்நுட்ப ஒப்புதல் எவ்வித முன்னறிவிப்பின்றி நகர் ஊரமைப்பு இயக்குநர், சென்னை அவர்களால் ரத்து செய்யப்படும்.
5. விற்பனைகுண்டான மனைஉட்பிரிவுகளை விற்பனை செய்யும் போது இவ்வரைபட நகலோடு கோயம்புத்தூர் மாவட்ட நகர் ஊரமைப்பு அலுவலகம் ஒப்புதல் அளிக்கப்பட்ட ஆணையின் நகல் மனை வாங்குபவர்களுக்கு வழங்கப்படவேண்டும்.
6. ஒப்புதல் அளிக்கப்பட்ட மனைஉட்பிரிவு வரைபடத்தை எந்தவித மாற்றம்/விடுதலின்றி மனைஉட்பிரிவு நுழைவாயிலில் 0.6மீ x 1.2மீ அளவிலான நிரந்தர தகவல்பலகை மூலம் பொதுமக்கள் பார்வைக்கு நிரந்தரமாக பிரசுரிக்கப்பட வேண்டும்.

ம.வ/ கோ.உ.தி.கு எண் : 626/2025
திட்ட அனுமதி எண் : 732/2025

உறுப்பினர் செயலர்/இணை இயக்குநர்(மு.கூ.பொ)
கோயம்புத்தூர் உள்ளூர் திட்டக்குழமம்
கோயம்புத்தூர் மாவட்டம்

THE LANDLENS SUITE

Eight ways to know a piece of land before you pay for it.

This report covers one part of the picture. These cover the rest, drawn from the same government records, for any property in Tamil Nadu.

LandLens One
Ask anything about a property and get an answer grounded in live government records, with the sources shown.
/landlens/one

Verify My Land
Every record check run on one property and returned as a single report.
/landlens/verify-my-land

Legal Opinion
An advocate's written opinion on the title, built on the records we pull for it.
/landlens

One Map
Every layer on one map: the parcel, its boundary, zoning, water bodies and what sits around it.
/landlens/one/map

PriceMap
What land actually changed hands for around this plot, taken from the registered deeds.
/landlens/pricemap

Build Scope
What you are allowed to build here: floor space, height, coverage and setbacks.
/landlens/build-scope

Property Tracker
Watch a property and hear about it when something new is registered against it.
/landlens/property-tracker

Deal Room
Run the transaction in one place: documents, stamping, signatures and the parties.
/landlens/deal-room

FREE TOOLS · NO ACCOUNT NEEDED

Twenty-four checks you can run yourself, at no cost.

Records and verification

The registers themselves, read for you.

- Encumbrance Certificate
- Patta and Chitta
- Field Measurement Sketch
- EC Analyzer
- Bank charge check
- Court case search
- Seller background check
- Approval check by survey

Value and duty

What it is worth and what it costs to register.

- Guideline value by street
- Guideline value by survey
- Stamp duty and registration fees
- Capital gains
- Floor space index
- Area unit converter

Zoning and land use

What the plan says can happen on this land.

- Land use zone finder
- CMDA land use check
- Coastal regulation zone
- Master plan check
- Water bodies finder
- Airport height clearance

Registers and directories

Who holds it, and which office keeps the record.

- Find your registering office
- Temple property check
- Waqf property check
- RERA register

Every free tool
/tools

Services we run for you
/services

The LandLens suite
/landlens/one

Verified RealEstate™

Every claim in this document traces back to a government record.

- Legal opinions, due diligence and title verification
- Building plan, layout and sub-division approvals
- Completion and occupancy certificates, regularisation
- Escrow, negotiation and NRI property management
- Land survey, soil testing, architecture and construction

Verified RealEstate
3/350/2 Mettukuppam,
OMR Thoraipakkam,
Chennai 600 097, India
hello@verified.realestate
+91 9996 12 9996

Prepared from the registers named on the page each finding sits on. Where a register could not be read, this document says so in its place rather than leaving the gap to be read as a clean result.