PP APPROVAL RECORD

Planning Permission

Olagadam, Bhavani taluk
Cuddalore district, Tamil Nadu

APPROVAL TYPE
Layout Approval

ISSUING AUTHORITY
DTCP

PURPOSE
Residential

The approval as the planning authority issued it, reproduced in full behind this page.

An approval speaks to what was sanctioned, not to what was built. Completion is a separate record.

Verified RealEstate™
3/350/2 Mettukuppam,
OMR Thoraipakkam,
Chennai 600 097, India

hello@verified.realestate
+91 9996 12 9996
verified.realestate

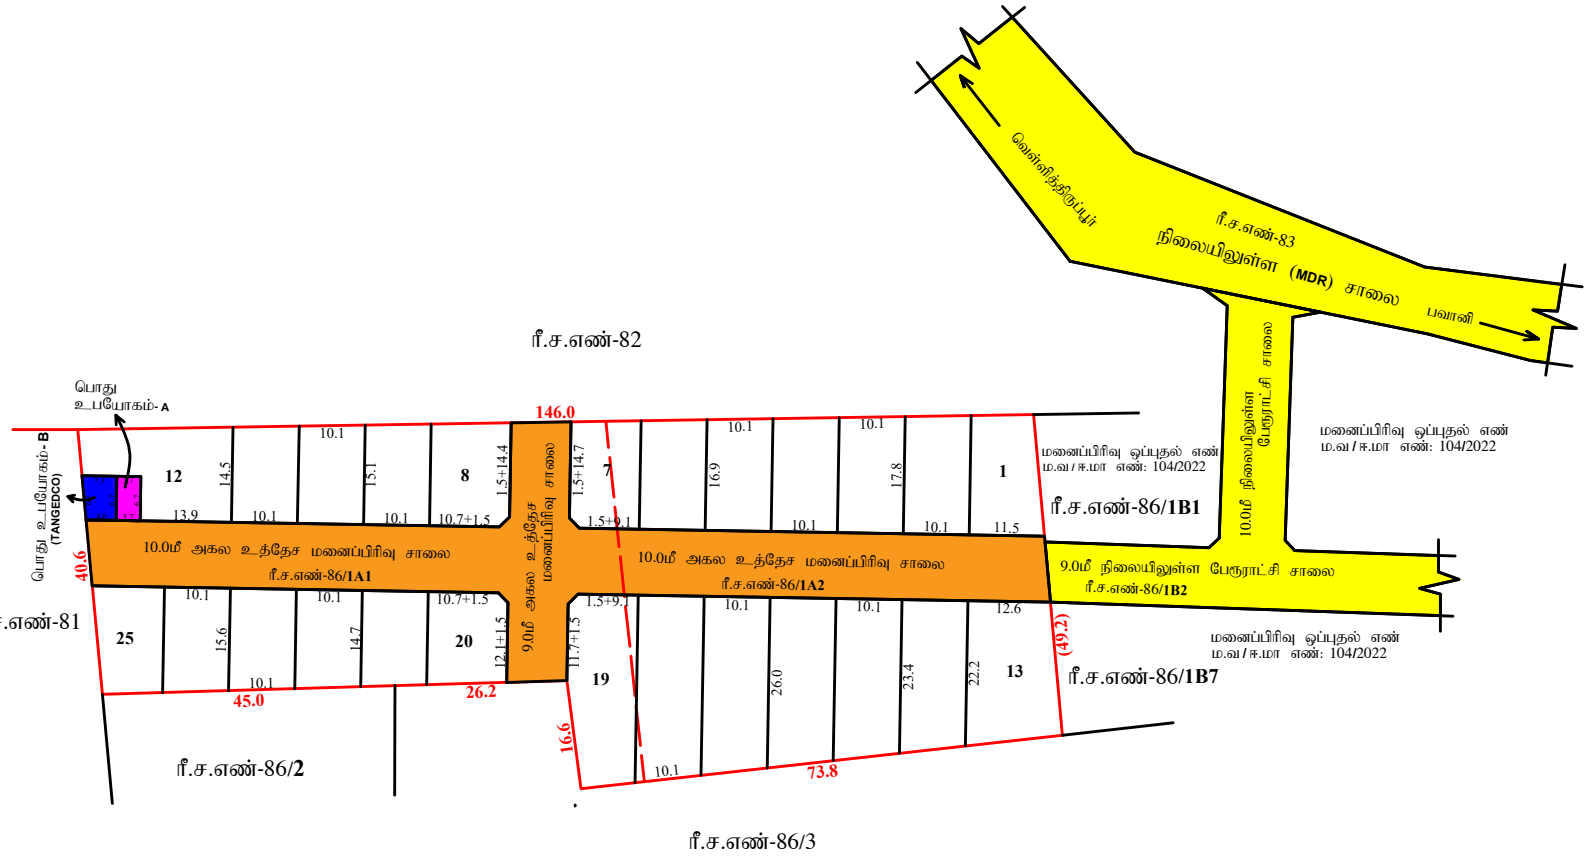

நகர் ஊரமைப்பு அலுவலகம் (DTCP) ஈரோடு மாவட்டம்

ஓலகடம் பேரூராட்சி

ஈரோடு மாவட்டம், பவானி வட்டம், ஓலகடம் பேரூராட்சி மற்றும் கிராமம், ரீ.ச.எண்: 86/1A1,1A2-ல் அமையும் உத்தேச குடியிருப்பு மனைப்பிரிவிற்கான சாலை, பொது உபயோகம் மற்றும் மின்பகிமான அமைப்பு வரைபடம். (திட்டமில்லாத பகுதி)

அளவு : 1:400

இணையதள விண்ணப்பம் எண்: **45PLR5RU**

குறிப்பு:

மனைப்பிரிவின் மொத்தப்பரப்பு : 1.64½ ஏக்கர் (அ) 6662.00 ச.மீ

ஒதுக்கிய மனைகள் : 25

மனைப்பிரிவின் எல்லை .....

நிலையிலுள்ள சாலை .....

பொது ஒதுக்கீடு:

உள்ளாட்சிக்கு தானமாக ஒப்படைக்கப்பட்டவை:

மனைப்பிரிவின் சாலை : 1729.95 ச.மீ .....

பூங்கா : (மனைப்பிரிவின் பரப்பு - மனைப்பிரிவு சாலைகளின் பரப்பு)x10% (6662.00 - 1729.95- 4932.05)x10% – 493.20 ச.மீ

பூங்கா பரப்பு : 493.20ச.மீ (10.00%) (மனுதாரரால் அரசு வழிகாட்டி மதிப்பீடு தொகை செலுத்தப்பட்டுள்ளது)

பொது உபயோகம் (தேவையான அளவு): 24.66 ச.மீ (0.50%)

பொது உபயோகம் - **A** : 24.79 ச.மீ (0.50%) .....

சாலைகள், பொது உபயோகம் பரப்பு தான ஆவணம் எண்: 4895/2022, நாள்: 25.10.2022-ல் ஒப்படைப்பு செய்யப்பட்டுள்ளது.

தமிழ்நாடு மின் உற்பத்தி மற்றும் மின் பகிமான கழகத்திற்கு தானமாக ஒப்படைக்கப்பட்டவை:

பொது உபயோகம் - **B** : 33.16 ச.மீ (0.67%) .....

TANGEDCO பரப்பு தான ஆவணம் எண்: 4896/2022, நாள்:25.10.2022-ல் ஒப்படைப்பு செய்யப்பட்டுள்ளது.

கட்டிட வரம்பு:

9.0மீ வரை அகலம் கொண்ட சாலைகளுக்கு 1.50மீ விடப்படல் வேண்டும்

9.0மீ-க்கு மேல் 18.0மீ வரை அகலம் உள்ள சாலைகளுக்கு 3.0மீ விடப்படல் வேண்டும்

மூலை முடக்கு:

12.0மீ வரை அகலம் உள்ள சாலைகளுக்கு 1.50மீx1.50மீ விடப்படல் வேண்டும்

12.0மீ-க்கு மேல் 30.5மீ வரை அகலம் உள்ள சாலைகளுக்கு 4.5மீx4.5மீ விடப்படல் வேண்டும்

நிபந்தனைகள்:

1. அரசாணை எண்-181 வீ.வ (ம) ந.வது நாள் 09.12.2020-ல் தெரிவித்துள்ளவாறு சாலைகள், மழைநீர் வடிகால் வசதி மேல்நிலை நிதேக்க தொட்டியுடன் கூடிய குடிநீர் வசதிகள் (ம) தெருவிளக்குகள் ஆகியவை உள்ளாட்சியின் விருப்பத்திற்கு ஏற்ப அமைக்கப்பட்ட பின்னர் இறுதி ஒப்புதல் வழங்கப்பட வேண்டும்.

2. இம்மனைப்பிரிவிற்கு உள்ளாட்சி இறுதி ஒப்புதல் அளிக்கும்முன் இடத்தினை எந்தத்துரையாலும் நில ஆழ்ந்த நடவடிக்கை மேற்கொள்ளப்படவில்லை என்றும், எந்த துறைக்காகவும் நில ஆழ்ந்தப்பட்டியல் மாவட்டவருவாய் அலுவலருக்கு அனுப்பப்படவில்லை என்றும், ஓலகடம் பேரூராட்சி செயல் அலுவலர் அவர்கள் உறுதி செய்து கொள்ளவேண்டும்.

3. நில உரிமம் குறித்து வழங்கப்பட்ட சான்றுகள் மற்றும் பரிசீலனைக்கு சமர்ப்பிக்கப்பட்ட ஆவணங்கள் சரியானவையல்ல என்று அறிவிப்பட்டாலோ அல்லது மனைப்பிரிவுக்கு தொழில்நுட்ப ஒப்புதல் வழங்கியதால் பாதிப்பு ஏற்படக்கூடிய சூழ்நிலை ஏற்பட்டாலோ மனைப்பிரிவுக்கு வழங்கப்பட்ட தொழில்நுட்ப ஒப்புதல் எவ்வித முன்னறிவிப்பும் இன்றி நகர் ஊரமைப்பு இயக்குநர் சென்னை அவர்களால் ரத்து செய்யப்படும்.

4. விற்பனைக்குண்டான மனைகளை விற்பனை செய்யும் போது இவ்வரைபட நகலோடு நகர் ஊரமைப்புத்துரையில் ஒப்புதல் அளிக்கப்பட்ட ஆணையின் நகல் மனை வாங்குபவர்களுக்கு கட்டாயம் வழங்கப்பட வேண்டும்.

5. ஒப்புதல் அளிக்கப்பட்ட மனைப்பிரிவு வரைபடத்தை எந்த வித மாற்றம் விடுதலின்றி மனைப்பிரிவு நுழைவாயிலில் 6'x4' என்ற அளவிலான நிரந்தர தகவல்பலகை மூலம் பொதுமக்கள் பார்வைக்கு நிரந்தரமாக பிரகரிக்கப்பட வேண்டும்.

6. உத்தேச மனைப்பிரிவு சாலைகளுக்கு மனுதாரரால் தார் சாலை அமைக்கப்பட்டு **(BDO/UE)** செயல் அலுவலர் / யூனியன் பொறியாளர் அவர்களிடம் தரம் குறித்து தகுதிச் சான்று பெறப்பட்ட பின்னர் உள்ளாட்சியால் இறுதி ஒப்புதல் வழங்கப்பட வேண்டும்.

SWP/DTCP/ERODE/LAYOUT APPROVAL NO. 63/2022

நகர் ஊரமைப்பு துணை இயக்குநர் (பொ),
ஈரோடு மாவட்டம்.

THE LANDLENS SUITE

Eight ways to know a piece of land before you pay for it.

This report covers one part of the picture. These cover the rest, drawn from the same government records, for any property in Tamil Nadu.

LandLens One
Ask anything about a property and get an answer grounded in live government records, with the sources shown.
/landlens/one

Verify My Land
Every record check run on one property and returned as a single report.
/landlens/verify-my-land

Legal Opinion
An advocate's written opinion on the title, built on the records we pull for it.
/landlens

One Map
Every layer on one map: the parcel, its boundary, zoning, water bodies and what sits around it.
/landlens/one/map

PriceMap
What land actually changed hands for around this plot, taken from the registered deeds.
/landlens/pricemap

Build Scope
What you are allowed to build here: floor space, height, coverage and setbacks.
/landlens/build-scope

Property Tracker
Watch a property and hear about it when something new is registered against it.
/landlens/property-tracker

Deal Room
Run the transaction in one place: documents, stamping, signatures and the parties.
/landlens/deal-room

FREE TOOLS · NO ACCOUNT NEEDED

Twenty-four checks you can run yourself, at no cost.

Records and verification

The registers themselves, read for you.

- Encumbrance Certificate
- Patta and Chitta
- Field Measurement Sketch
- EC Analyzer
- Bank charge check
- Court case search
- Seller background check
- Approval check by survey

Value and duty

What it is worth and what it costs to register.

- Guideline value by street
- Guideline value by survey
- Stamp duty and registration fees
- Capital gains
- Floor space index
- Area unit converter

Zoning and land use

What the plan says can happen on this land.

- Land use zone finder
- CMDA land use check
- Coastal regulation zone
- Master plan check
- Water bodies finder
- Airport height clearance

Registers and directories

Who holds it, and which office keeps the record.

- Find your registering office
- Temple property check
- Waqf property check
- RERA register

Every free tool
/tools

Services we run for you
/services

The LandLens suite
/landlens/one

Verified RealEstate™

Every claim in this document traces back to a government record.

- Legal opinions, due diligence and title verification
- Building plan, layout and sub-division approvals
- Completion and occupancy certificates, regularisation
- Escrow, negotiation and NRI property management
- Land survey, soil testing, architecture and construction

Verified RealEstate
3/350/2 Mettukuppam,
OMR Thoraipakkam,
Chennai 600 097, India
hello@verified.realestate
+91 9996 12 9996

Prepared from the registers named on the page each finding sits on. Where a register could not be read, this document says so in its place rather than leaving the gap to be read as a clean result.