
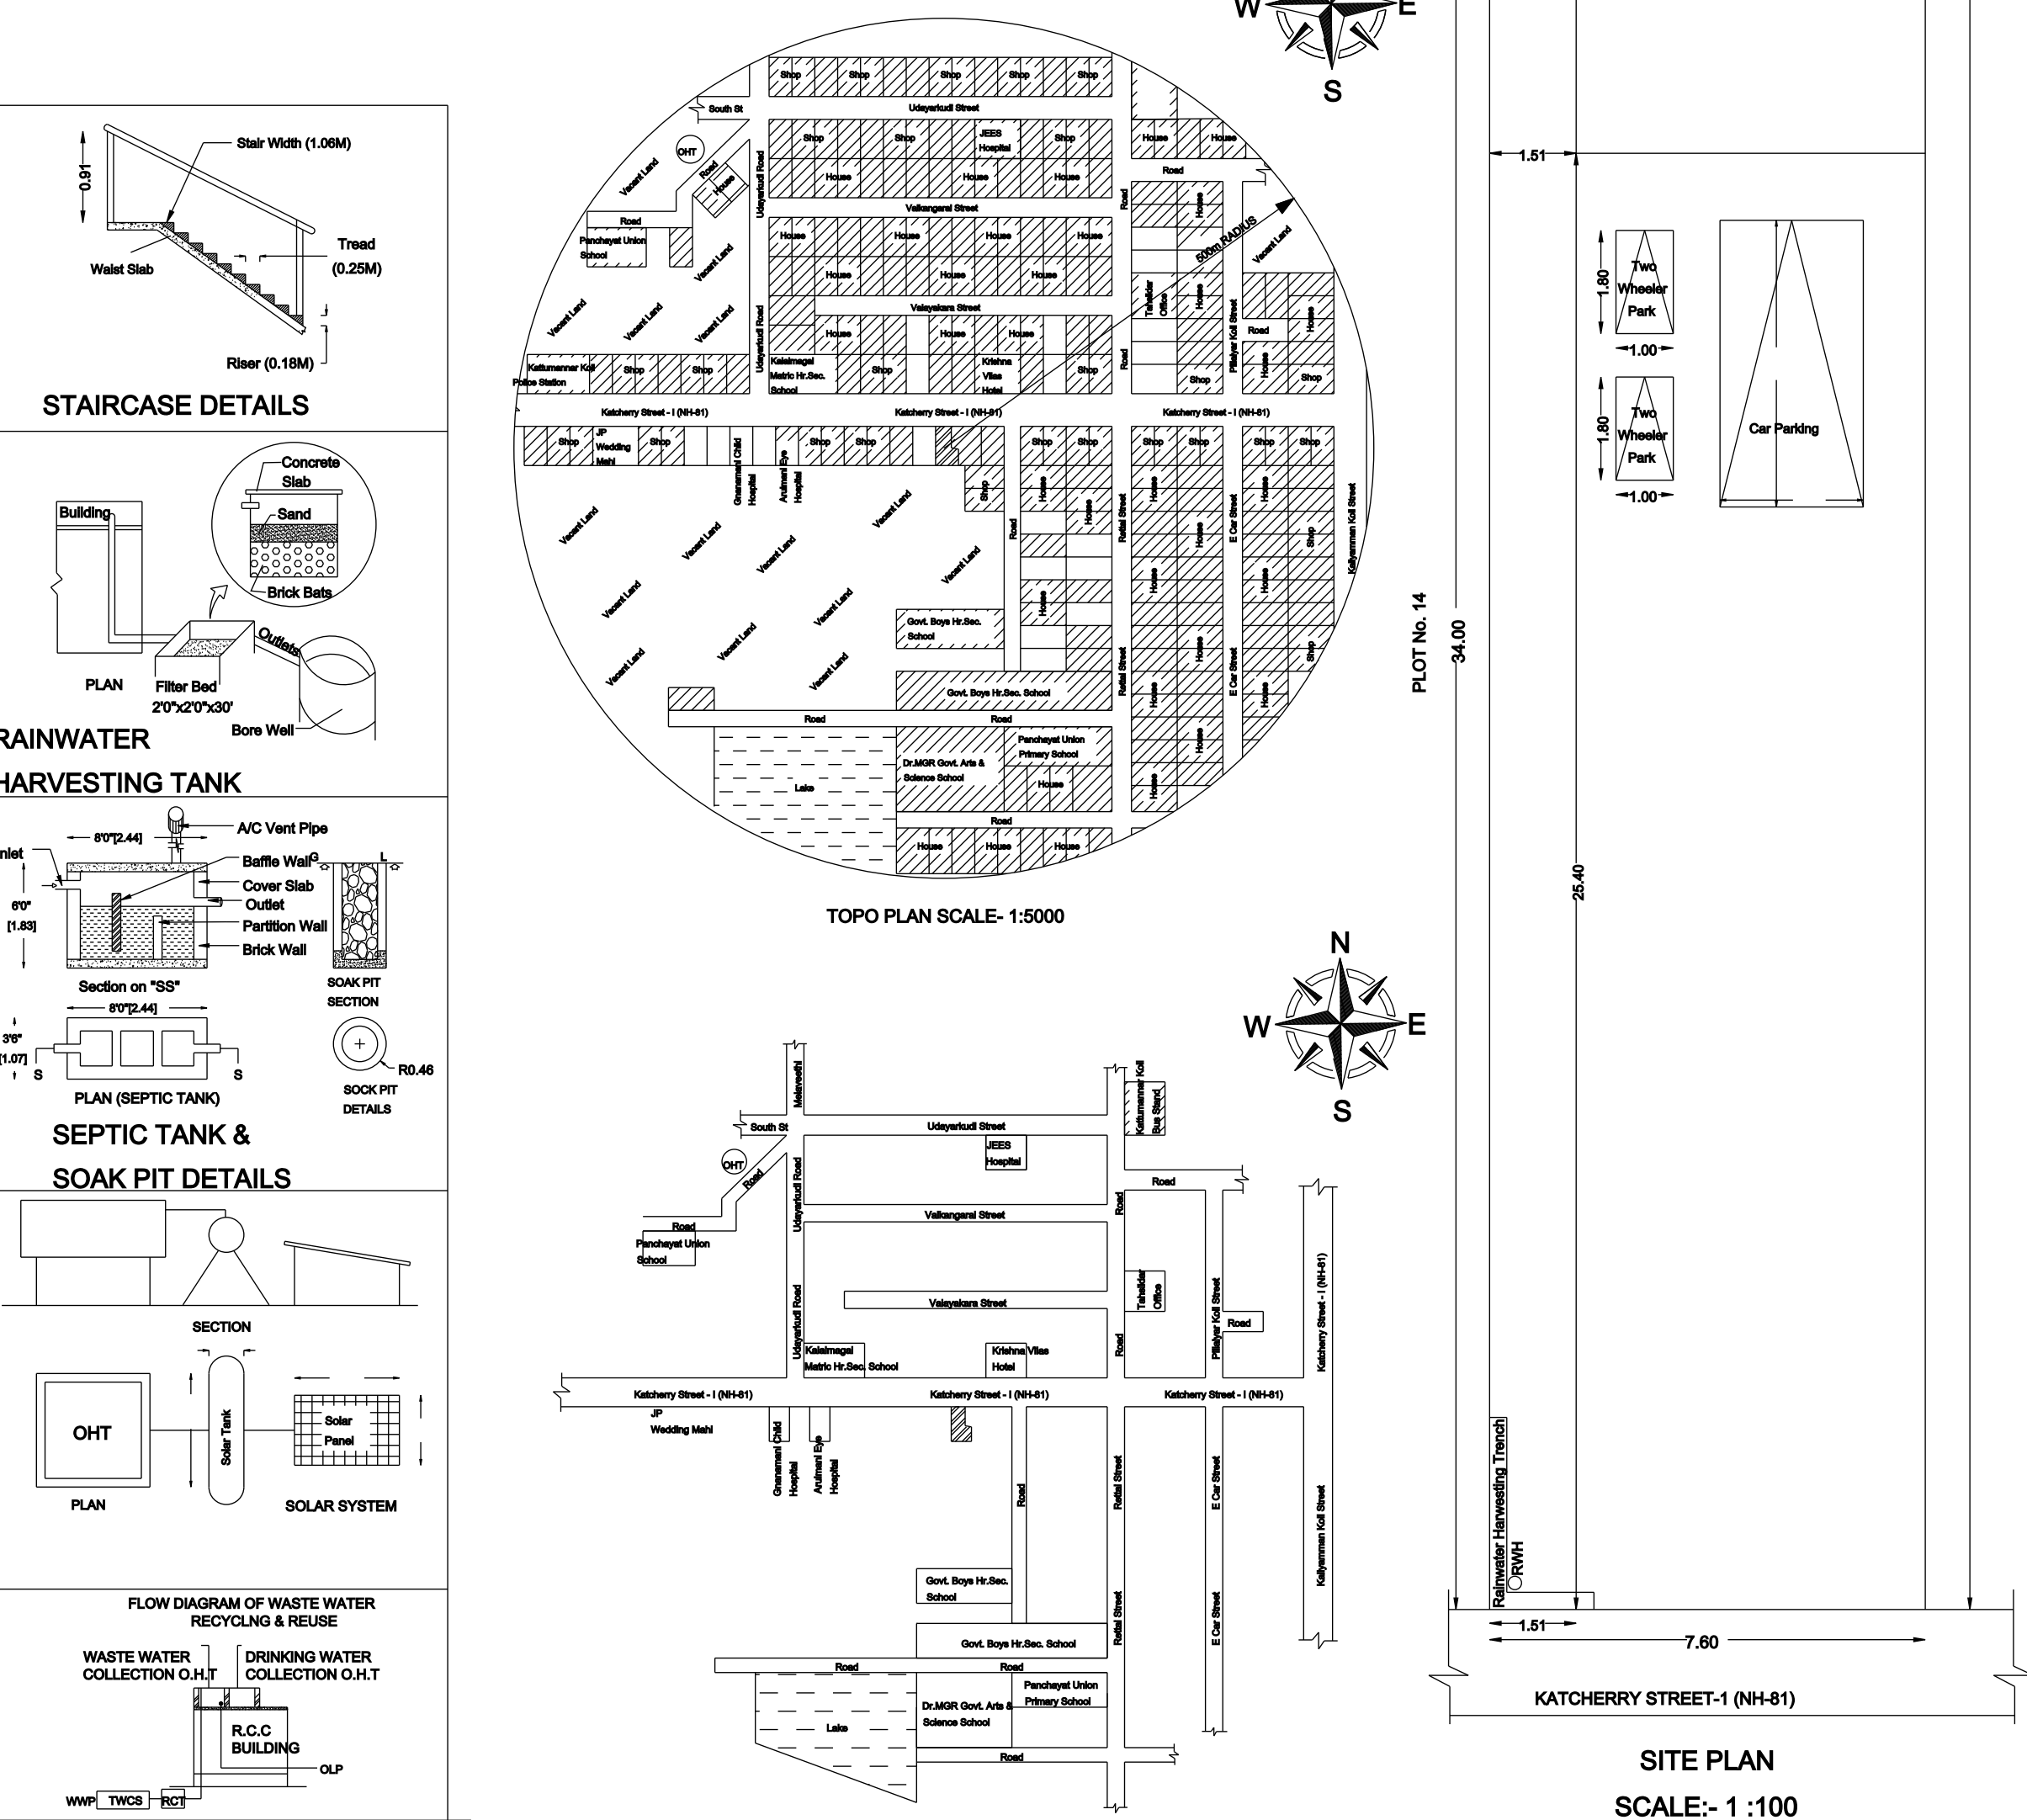
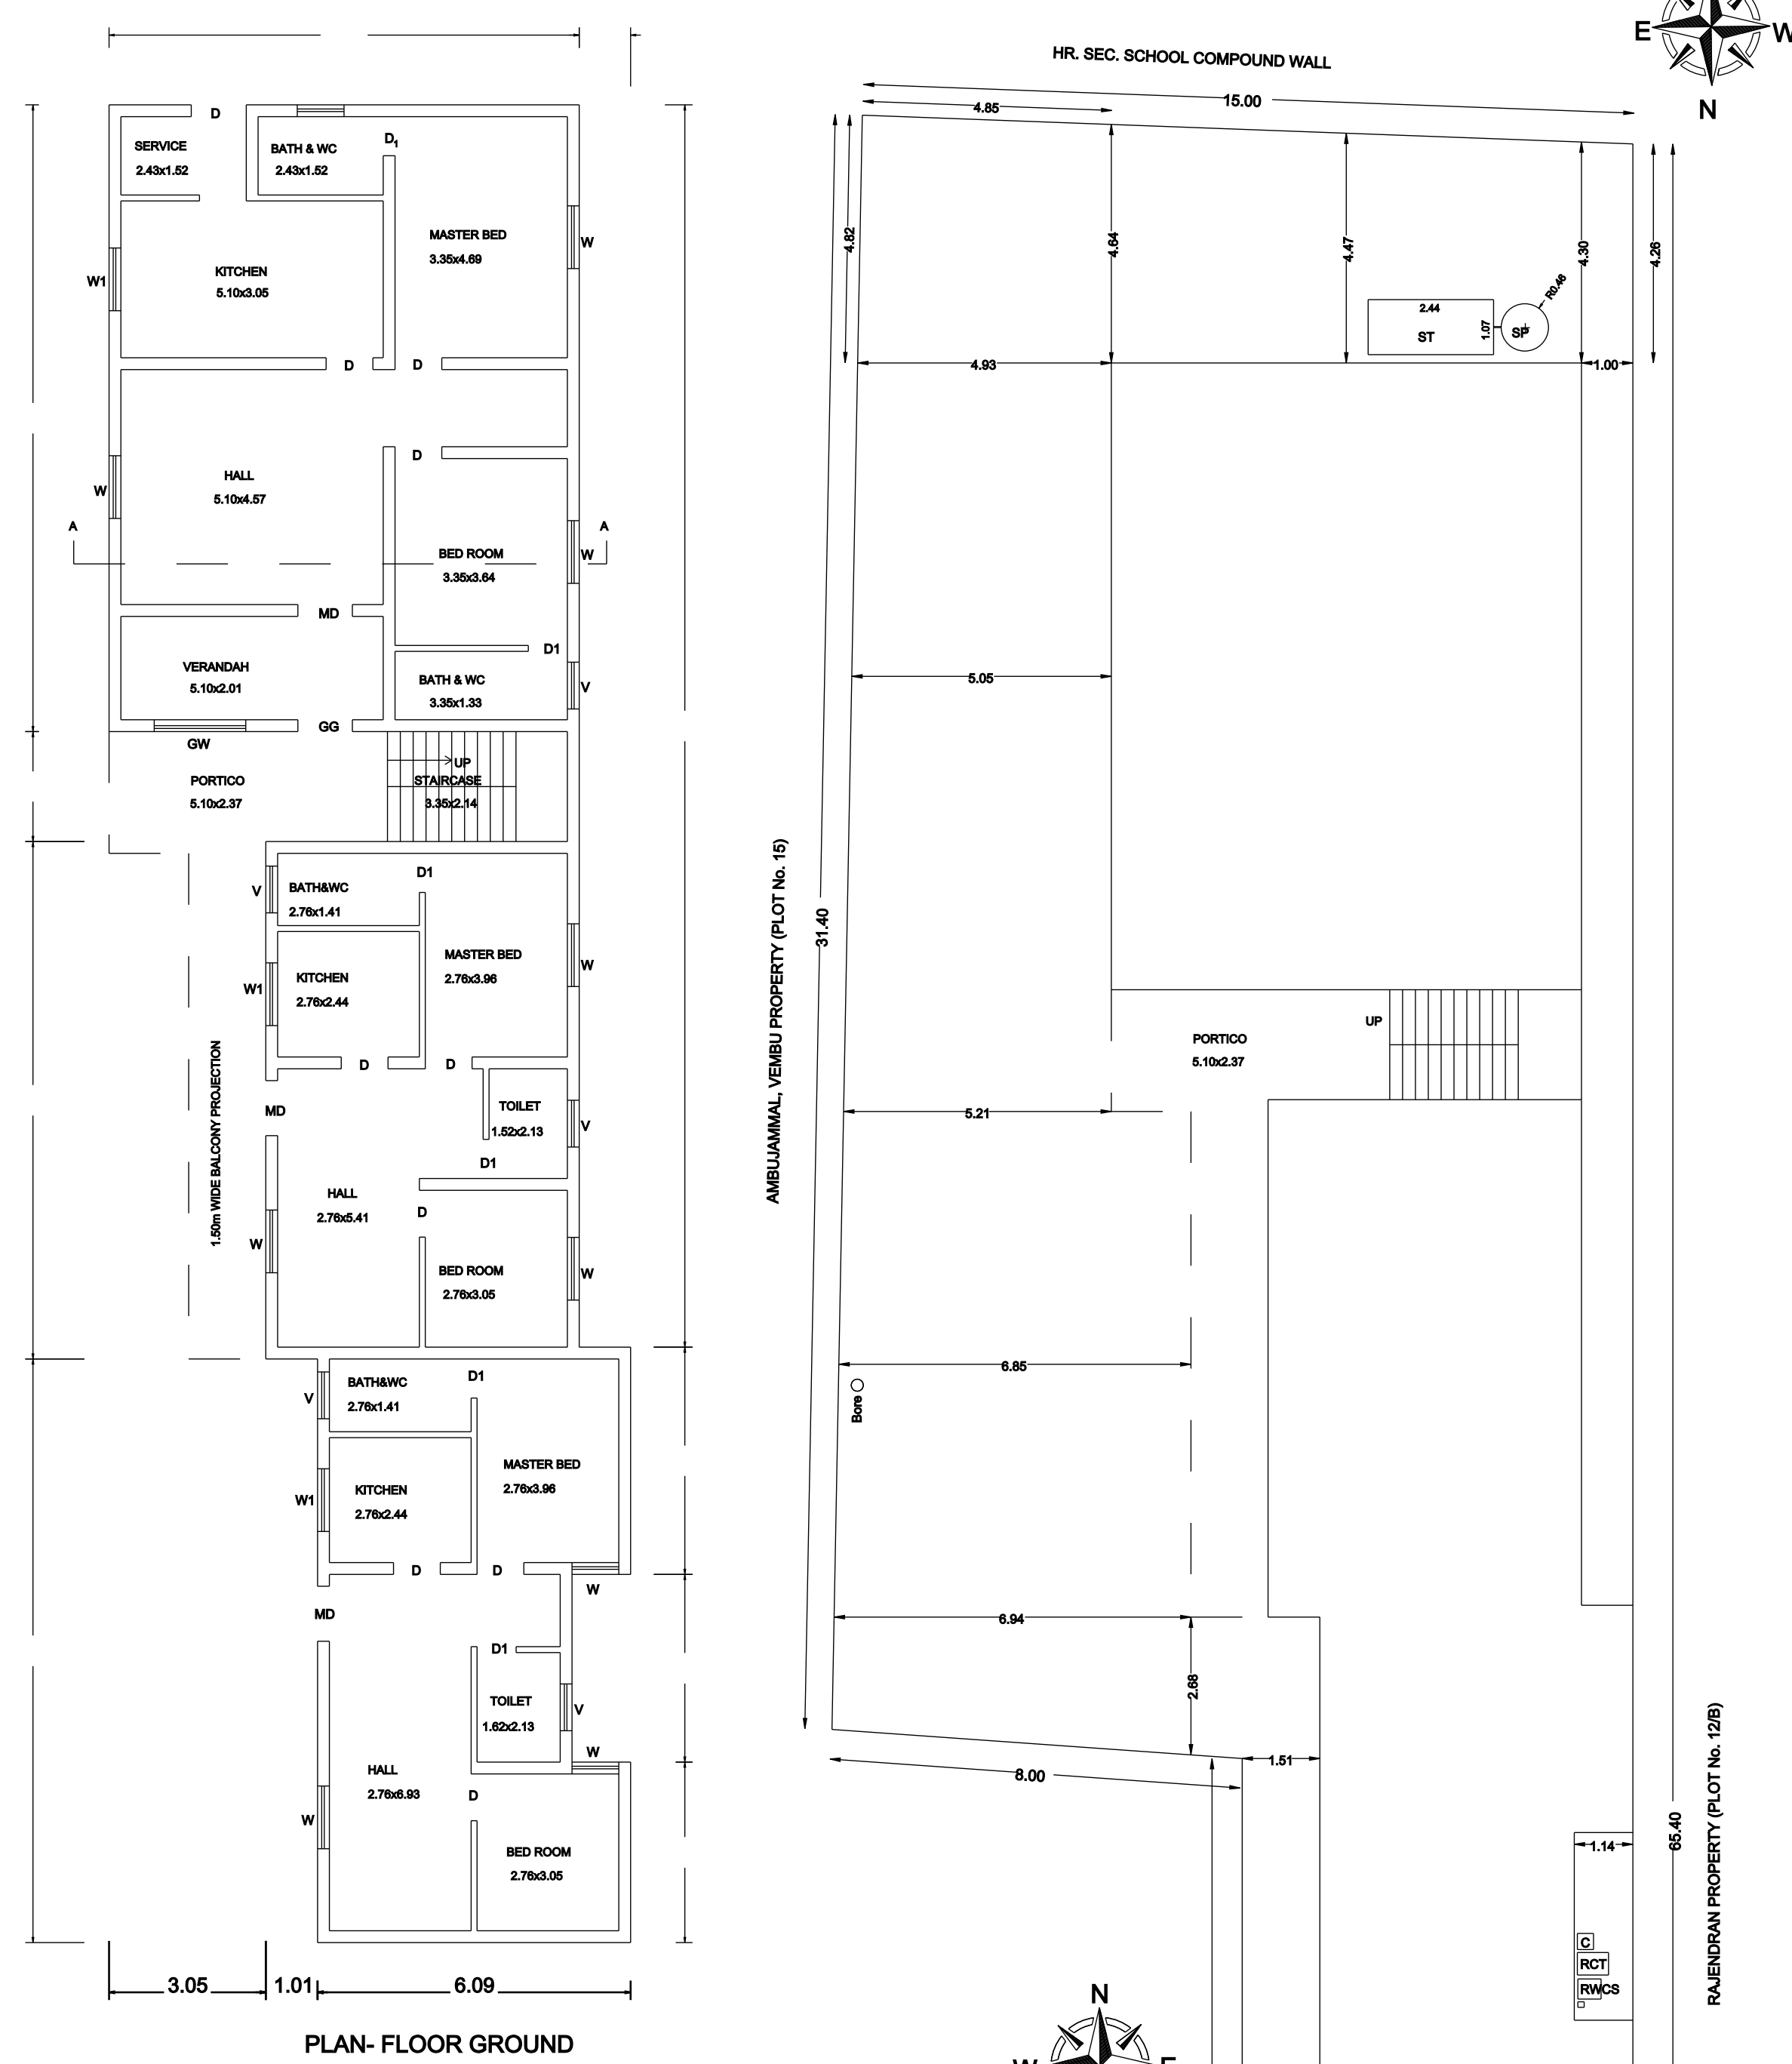


APPLICANT - Mr. LAKSHMI NARAYANAN S/O. KRISHNARAJ.

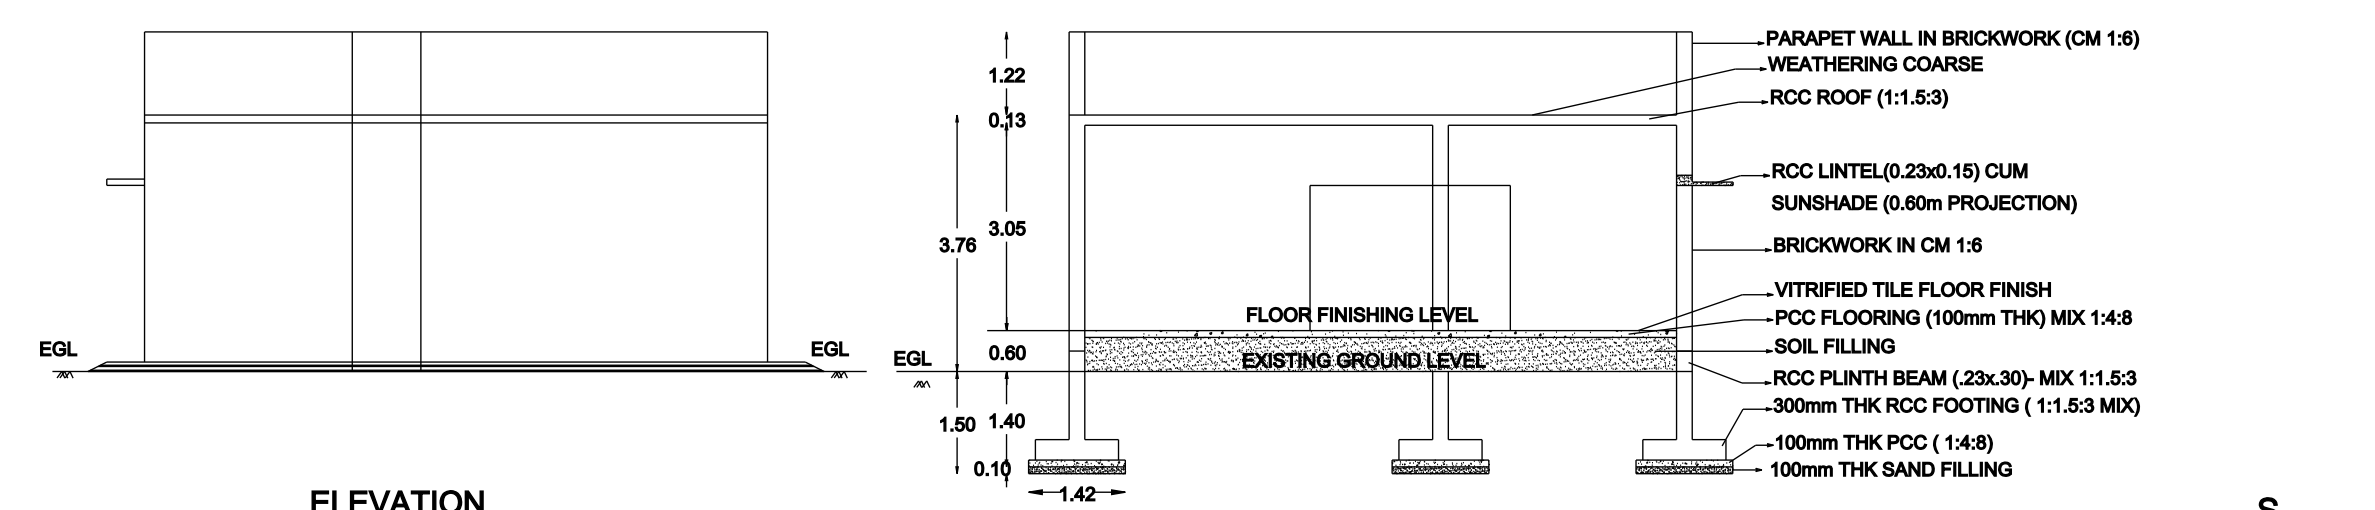

WWP - WASTE WATER PIPE LINE 2" DIA FROM KITCHEN, BATH & DINING
WC - COLLECTION CHAMBER
OCT - ORGANIC (OR) MECHANICAL RECYCLING TANK
TWCS - TREATED WASTE WATER COLLECTION TANK
TWS OHTC - TREATED WASTE WATER STORAGE TANK
DLP - TREATED WATER OUTLET PIPE LINE 9" DIA. TO WC&FLUSH TANK

AREA DETAILS		
NO	DESCRIPTION- AREA	SQ.MT
1	SITE BOUNDARY AS PER DOCUMENT	750.00
2	PLINTH AREA OF THE RCC ROOF G.F	273.03
3	CARPET AREA OF THE RCC ROOF G.F	156.72
4	OPEN SPACE AREA IN G.F	476.97
5	PROPOSED SEPTIC TANK & SOAK PIT 1 NO	
6	PROPOSED RAINWATER HARVESTING 1 NO	
7	BORE WELL 1 NO	
JOINTERY DETAILS		IN METRE
MD1 MAIN DOOR		1.06 x 2.13
D1 DOOR 1		0.91 x 2.13
D2 DOOR 2		0.76 x 2.13
O/A OPENING		0.91 x 2.13
W1 WINDOW 1		1.22 x 1.22
W2 WINDOW 2		0.91 x 1.22
V VENTILATOR		0.91 x 0.60

APPLICANT

ENGINEER

FOR OFFICE USE


E. A. GANAPATHY DCE, I.E., C. Engg.
DTCP - Registered Engineer Grade - III
Reg.No : RE / Gr. III / 005 / 2022
Chartered Engineer (M - 110749 / 15),
Kattumannarkoil.
Mobile : 9443576912