


PLAN SHOWING THE PROPOSED CONSTRUCTION OF GROUND FLOOR RCC ROOF RESIDENTIAL BUILDING IN SURVEY NO: 308 / 1B, PATTA NO: 4879, SRI AADHIVARAGA NALLOOR, KANDIYANKUPPAM VILLAGE PANCHAYAT, SRIMUSHNAM UNION & SRIMUSHNAM TALUK, CUDDALORE DISTRICT.

APPLICANT : Mr.A.N.B.GANDHI S/O Mr.J.P.ANTHUVAN

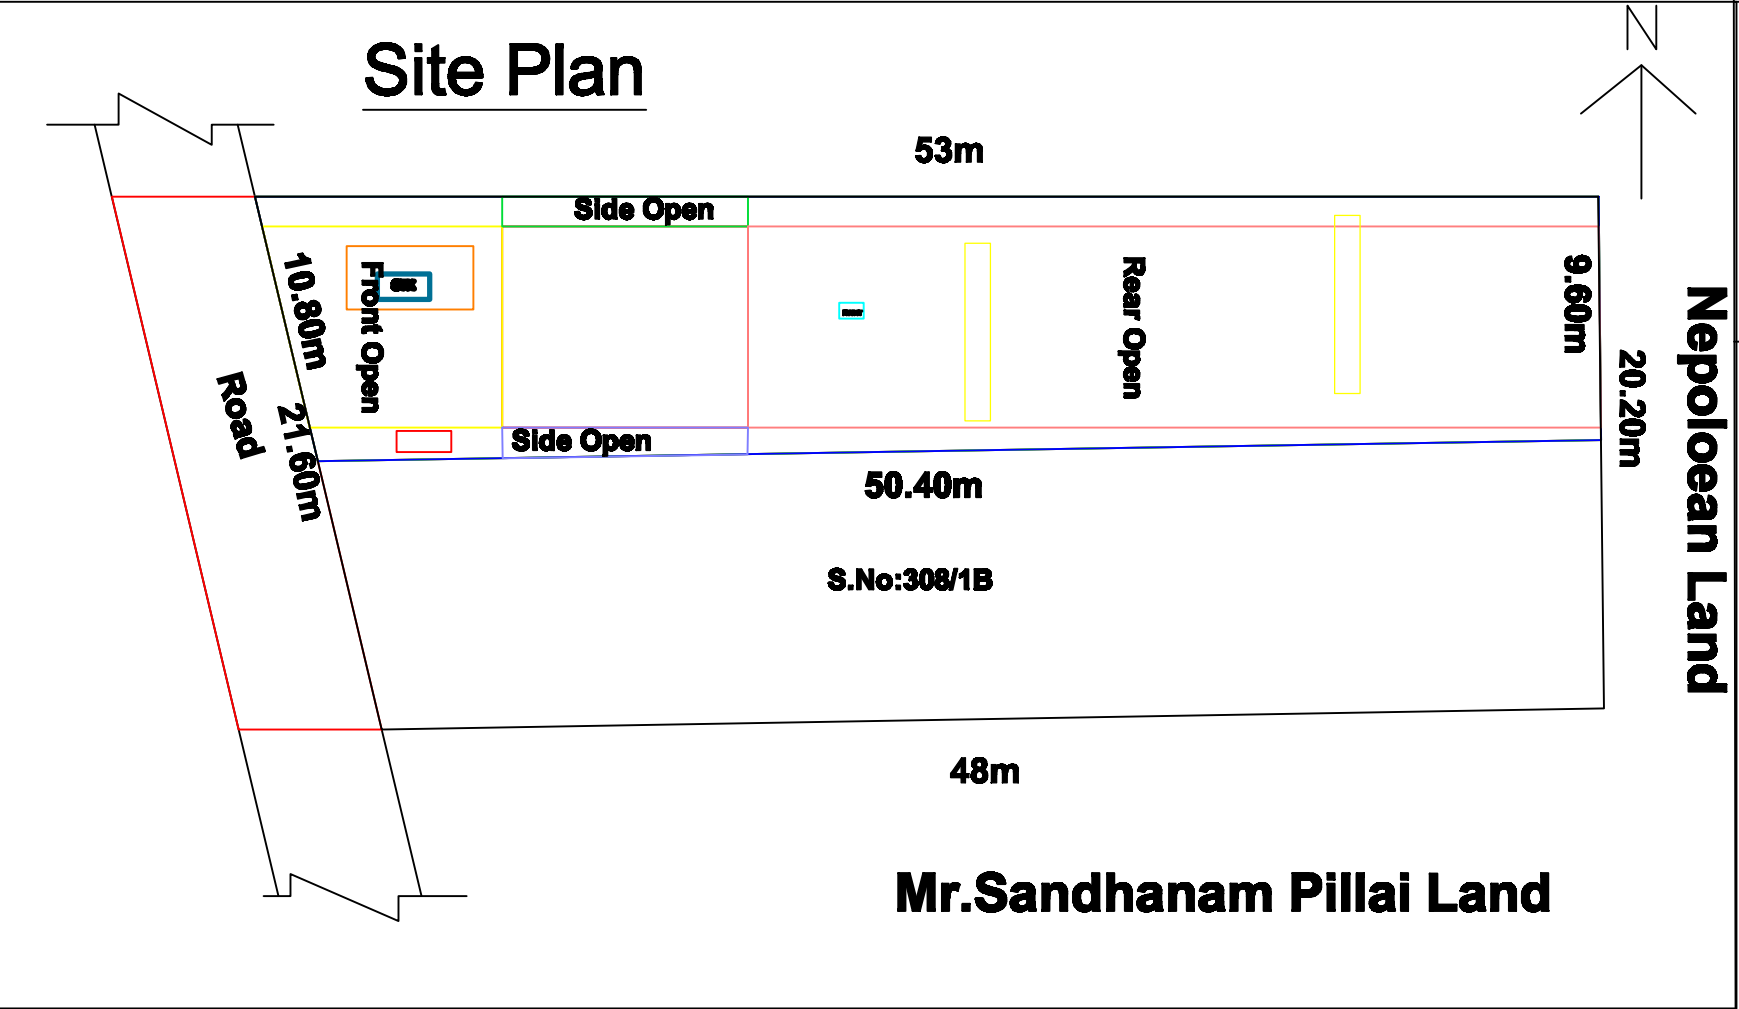

Applicant :-

Engineer :-

Office Use :-

JOINERY DETAILS				
Details	SQMT		SQFT	
	L	D	L	D
MD	1.06 m	2.08 m	3'-6"	7'-0"
D	1.00m	2.08 m	3'-0"	7'-0"
D1	0.76 m	2.08 m	2'-6"	7'-0"
O	0.76 m	2.08 m	2'-6"	7'-0"
W	1.00 m	1.21 m	3'-0"	4'-0"
V	1.00 m	0.6 m	3'-0"	2'-6"
AREA DETAILS				
		SQM	SQFT	
DOCUMENT AREA		506.50	5450.00	
AS AT SITE		519.47	5591.58	
FMB / PATTA AREA		500.00	5382.00	
SUPER IMPOSED		500.00	5382.00	
Ground Floor Built Up Area		79.10	851.12	
Carpet Area		59.32	611.34	
Available Open		420.90	4566.88	

PLAN INFO
SURVEY_NO=3081B
PATTA_NO=4879
PLOT_NO=0
TALUK=SRIMUSHNAM TALUK
DISTRICT=CUDDALORE
IS_APPROVED_LAYOUT=YES
OR_APPLICABLE=NO
SINGLE_FAMILY_BLDG=NO
CRZ=NO
SECURITY_ZONE=NO
ACCESS_WIDTH_M=10.80
WHETHER_GOVT_OR_AIDED_SCHOOL=NO
PLOT_AREA_M2=608.90
PREMIUM_FBI_REQUIRED=NO
IS_SWIMMING_POOL_EXISTS=NO
AVG_PLOT_DEPTH=61.70
AVG_PLOT_WIDTH=61.70
AS_AT_SITE=519.47
AS_PER_DOCUMENT=506.50
FMB_OR_PLR=500.00
AREA_TYPE=OTHER
ROAD_WIDTH=6.09
ROAD_LENGTH=10.80
LAND_USE_ZONE = RESIDENTIAL
BUILDING=RESIDENTIAL
RWH_DECLARED=YES
PREMIUM_FBI_REQUIRED=NO
BUILDING_NEAR_TO_RIVER=NO
BUILDING_NEAR_MONUMENT=NO
BUILDING_NEAR_GOVT_BLDG=NO
NOC_FOR_CONSTRUCTION_NEAR_MONUMENT=YES
IF_HERITAGE_TOWN_LESS THAN 1KM_RADIUS=NO
JURSDICTION_TYPE=TOWN_PANCHAYAT

