



PLAN OF PROPOSED CONSTRUCTION OF RCC ROOF GROUND FLOOR RESIDENTIAL BUILDING WITH HEAD ROOM IN NANJAI R.S NO.92/1,NEW R.S NO.92/1C AT KAKKAN NAGAR,MANNARGUDI VILLAGE,KATTUMANNARKOIL,KATTUMANNARKOIL TOWN PANCHAYAT LIMIT ,KATTUMANNARKOIL TALUK, CUDDALORE DISTRICT.608301.

OWNER:Mrs.SUDANTHARA DEVI. W/O SANKAR.

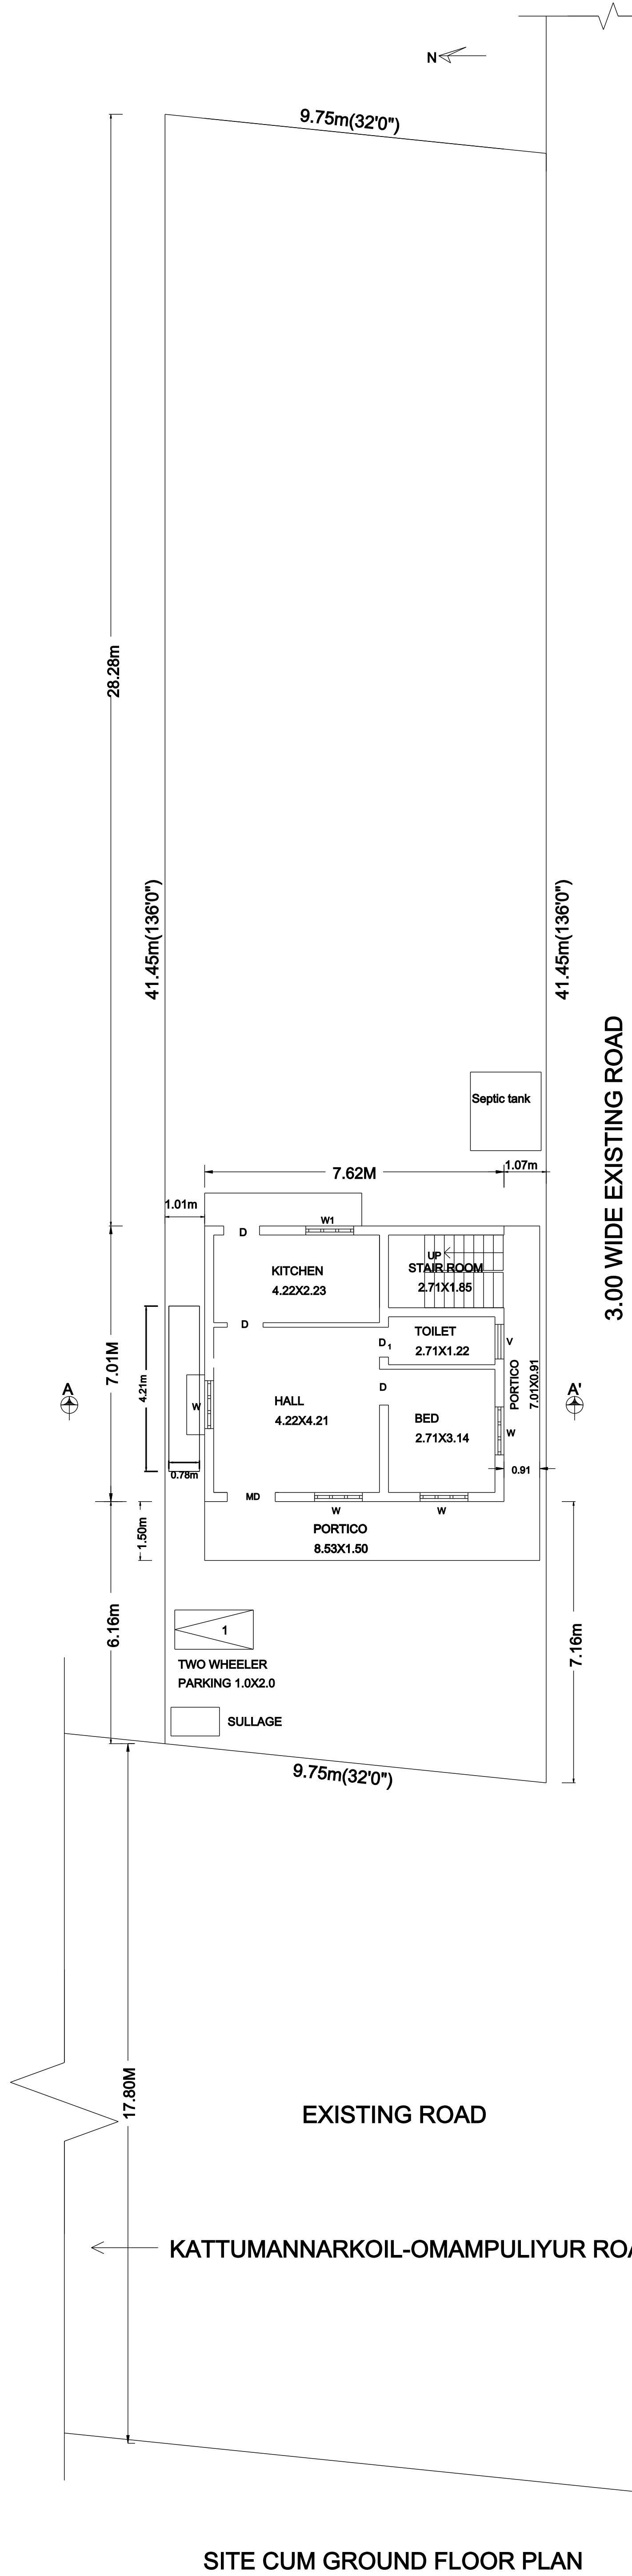


FRONT ELEVATION

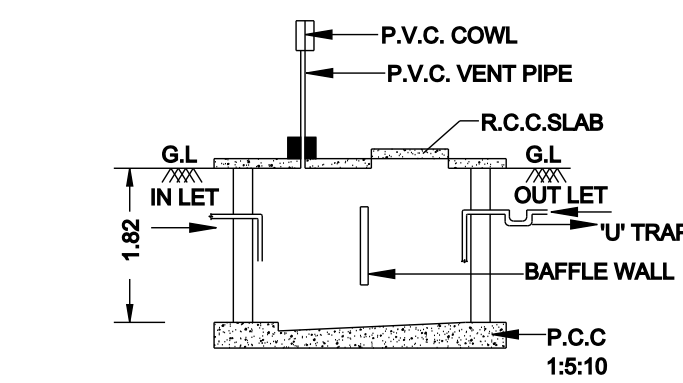


SEC. OF SEPTIC TANK


PLAN OF SEPTIC TANK

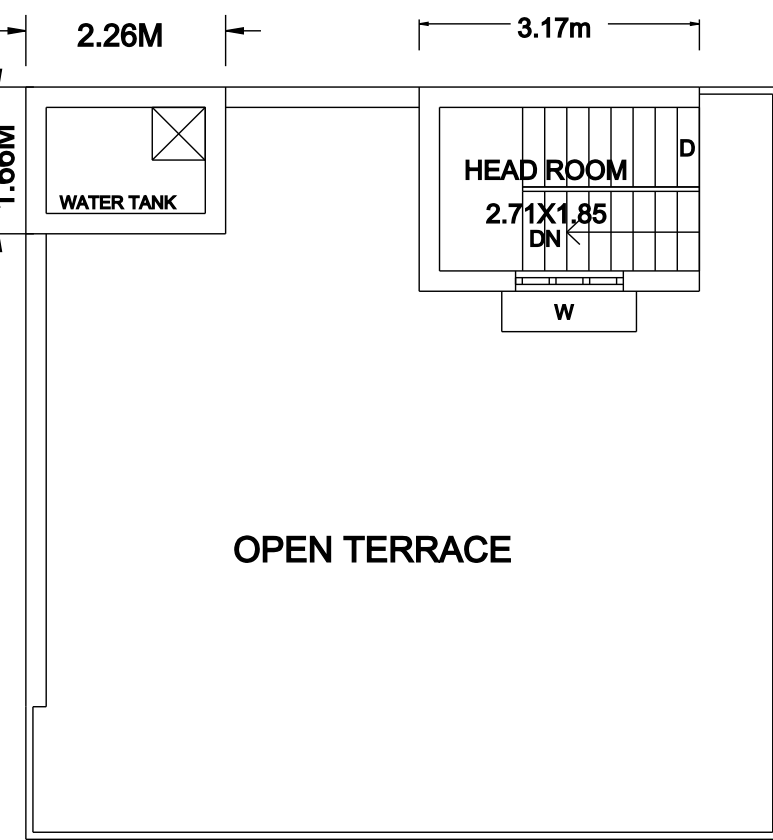


HEAD ROOM & TERRACE FLOOR PLAN

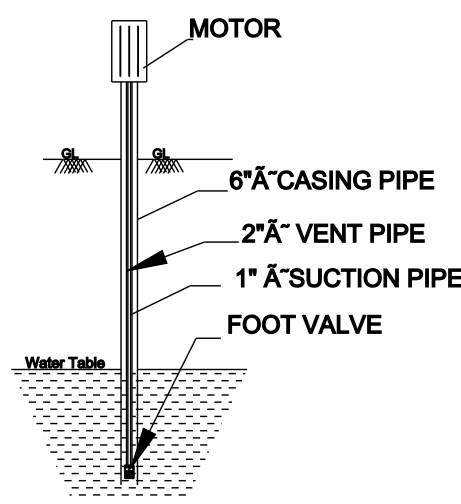


SEC. OF BOREWELL

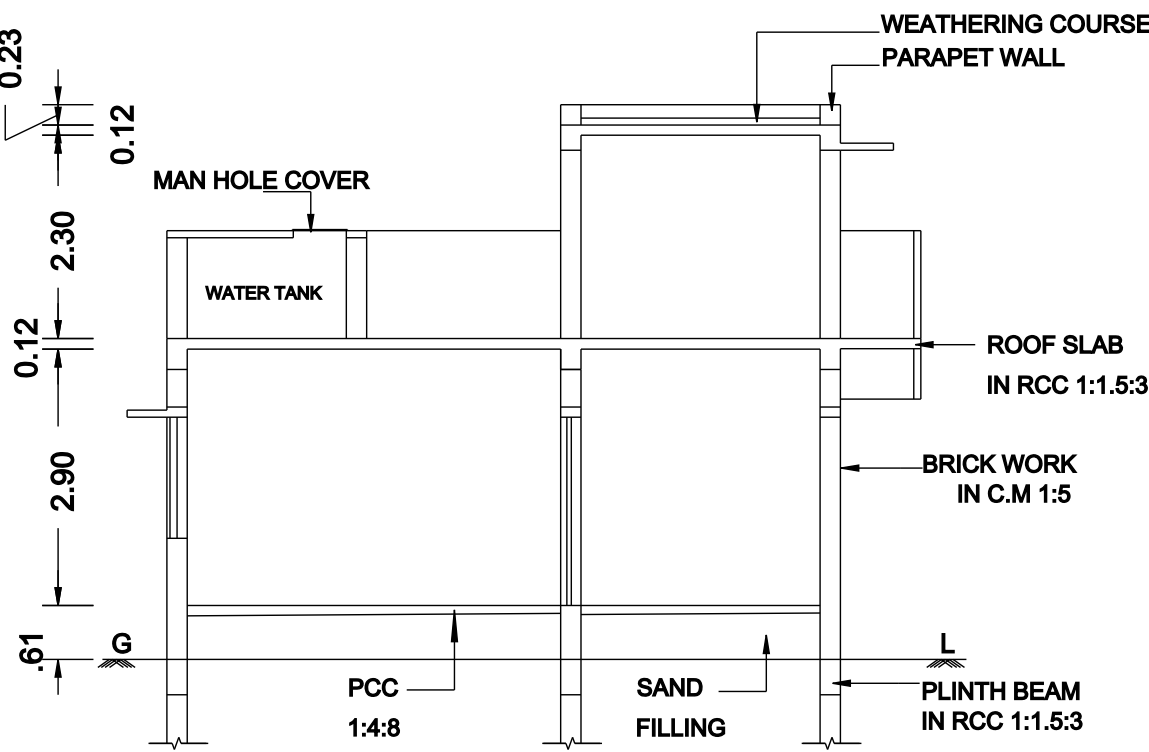

SECTION AT AA'BB'

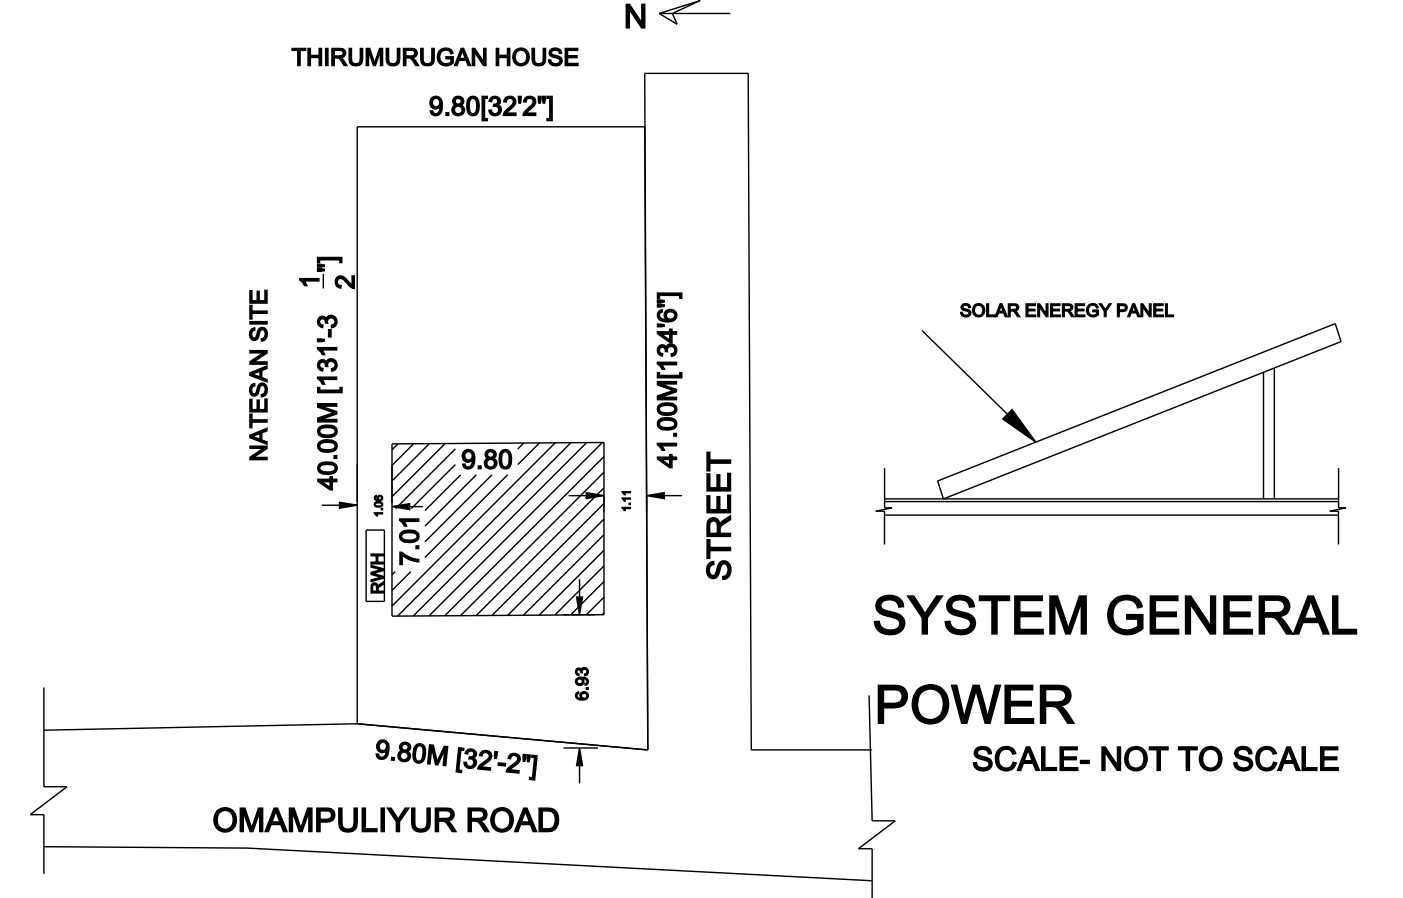


SITE PLAN

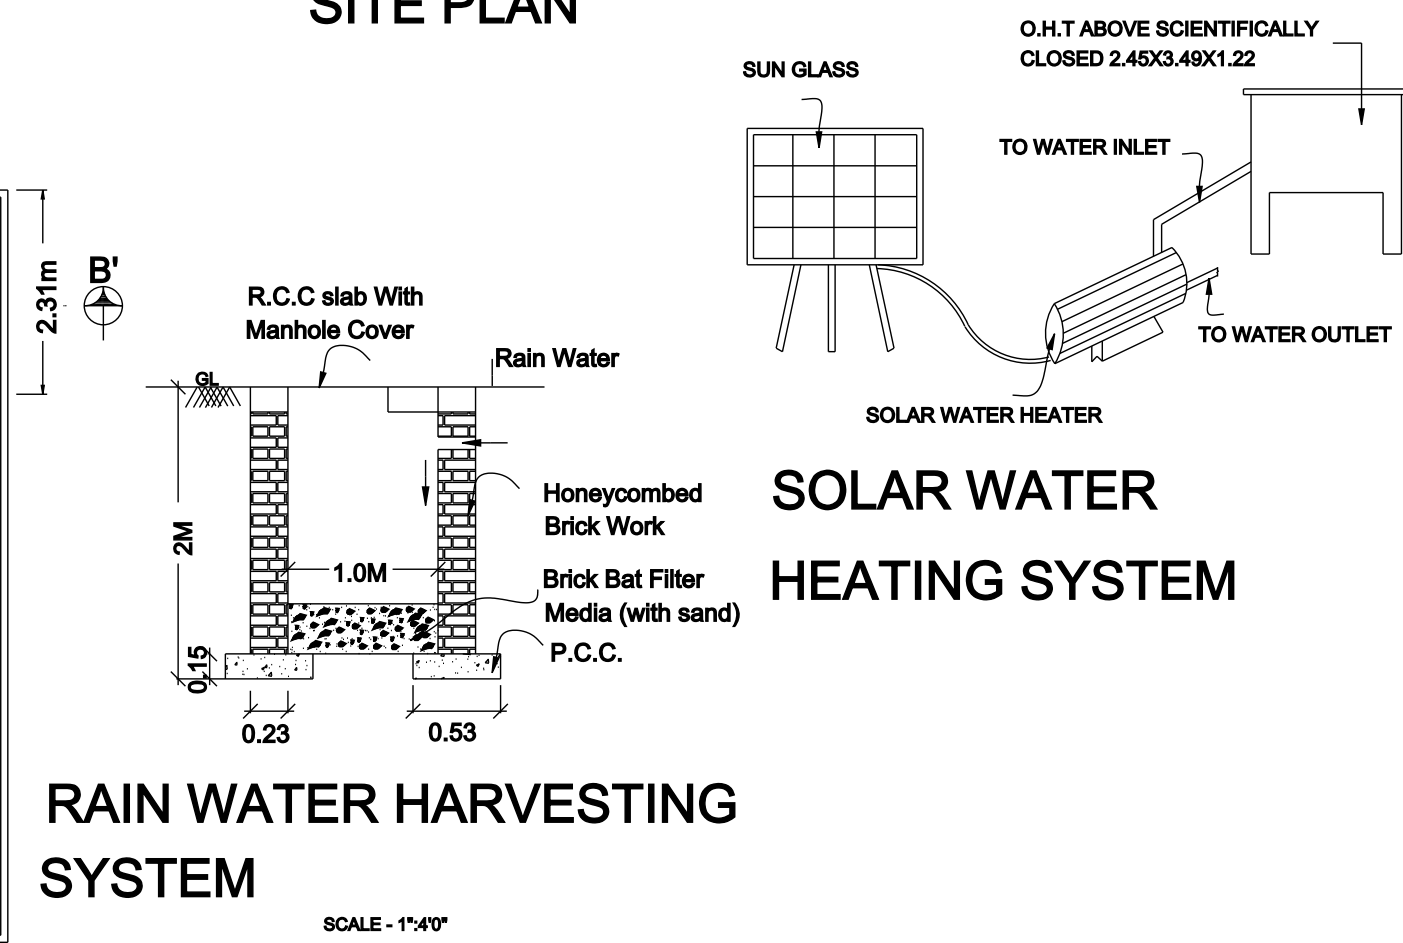

RAIN WATER HARVESTING SYSTEM


SOLAR WATER HEATING SYSTEM

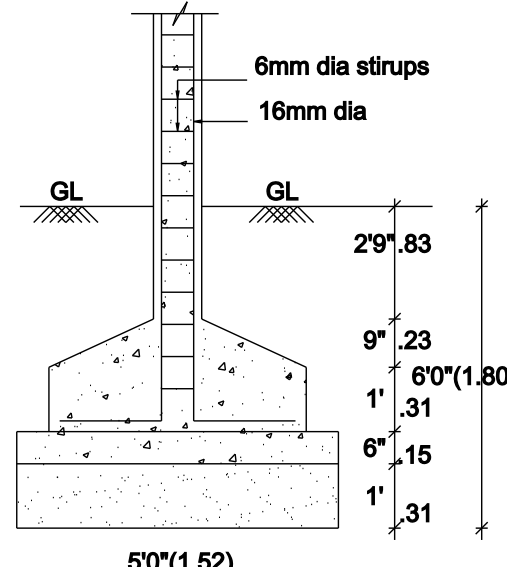

COLUMN FOUNDATION DETAIL

SCALE (1:50)


STAIRCASE DETAILS

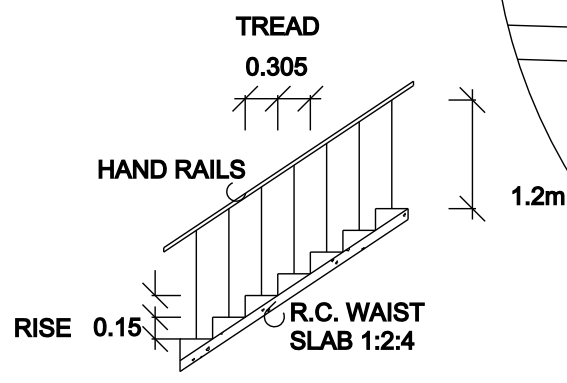

TOPO PLAN

NOT TO SCALE

OFFICE USE

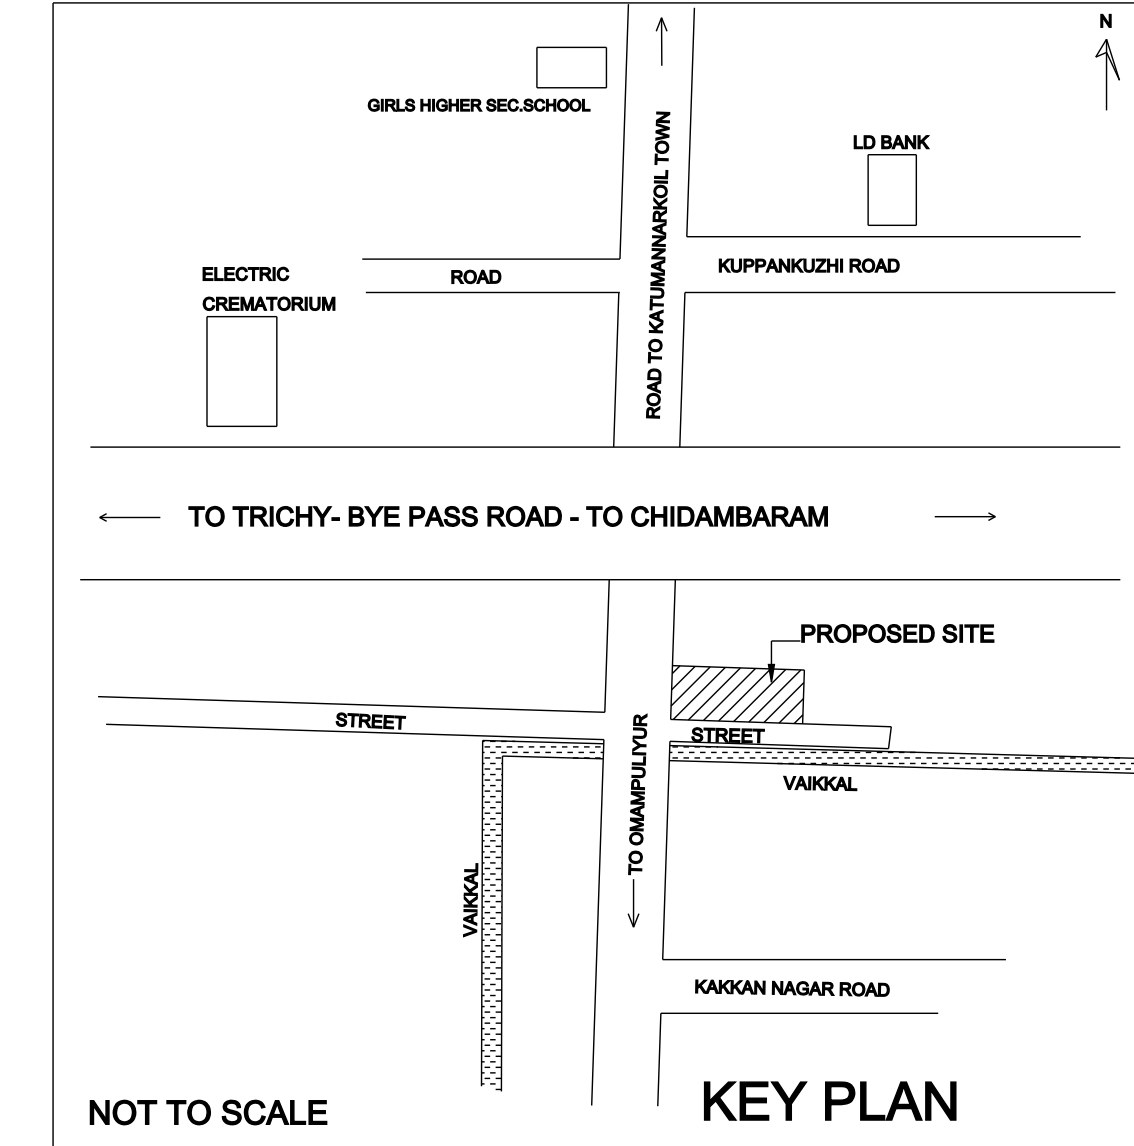

KEY PLAN

SCALE - 1:100

ALL DIMENSIONS AREA IN METER

AREA STATEMENT

	Area in Sq.ft	Area in Sq.m
SITE EXTENT AS PER DEED	4352.00	405.00
SITE EXTENT AS PER FMB	4620.93	395.85
SITE EXTENT AS PER PATTI	4305.60	400.00
PLINTH AREA:PROPOSED GROUND FLOOR	575.01	53.42
PORTICO AREA	206.34	19.17
HEAD ROOM AREA -NON FSI	78.79	7.32
CARPET AREA:PROPOSED GROUND FLOOR	504.83	46.90

FSI: 0.13

P.C: 13.21%

SCHEDULE OF JOINERY

TYPE	DESCRIPTION	SIZE IN M
MD	MAIN DOOR	1.22 X 2.13
D	DOOR	0.91 X 2.13
D1	DOOR	0.76 X 2.13
W	WINDOW	1.22 X 1.37
W1	WINDOW	1.22 X 0.90
V	VENTILATOR	0.90 X 0.60

COLOUR CODE :

BUILDING		WIDTH - 3'0"(0.91)
ROAD		TREAD - 1'0"(0.25)
BOUNDARY		RISE - 6"(0.15)

OWNER / APPLICANT :

K. Sudhakardevi

REGISTERED ENGINEER

Er.A.GANAPATHY, B.TECH, F.I.I.V.C.Engg.,
Govt. Registered Engineer (RE/Gr.III/005/2022),
Chartered Engineer (M-110749/15),
Approved Valuer (CAT-I-F-6977),
4,Muthu Vinayagar Street,Periyar Nagar,
Kattumannarkoil, Cuddalore District - 608 301.
Mobile : 9443576912, 9976964704
Mail : ganapathy.a9@gmail.com.

Er.A.GANAPATHY,B.TECH,FIIV,C.Engg.
Govt.Registered Engineer(RE/Gr.III/005/2022),
Chartered Engineer(M-110749/15),
Approved Valuer(CAT-I-F-6977),
4,Muthu Vinayagar Street,Periyar Nagar,
KATTUMANNARKOIL,9443576912 / 9976964704