

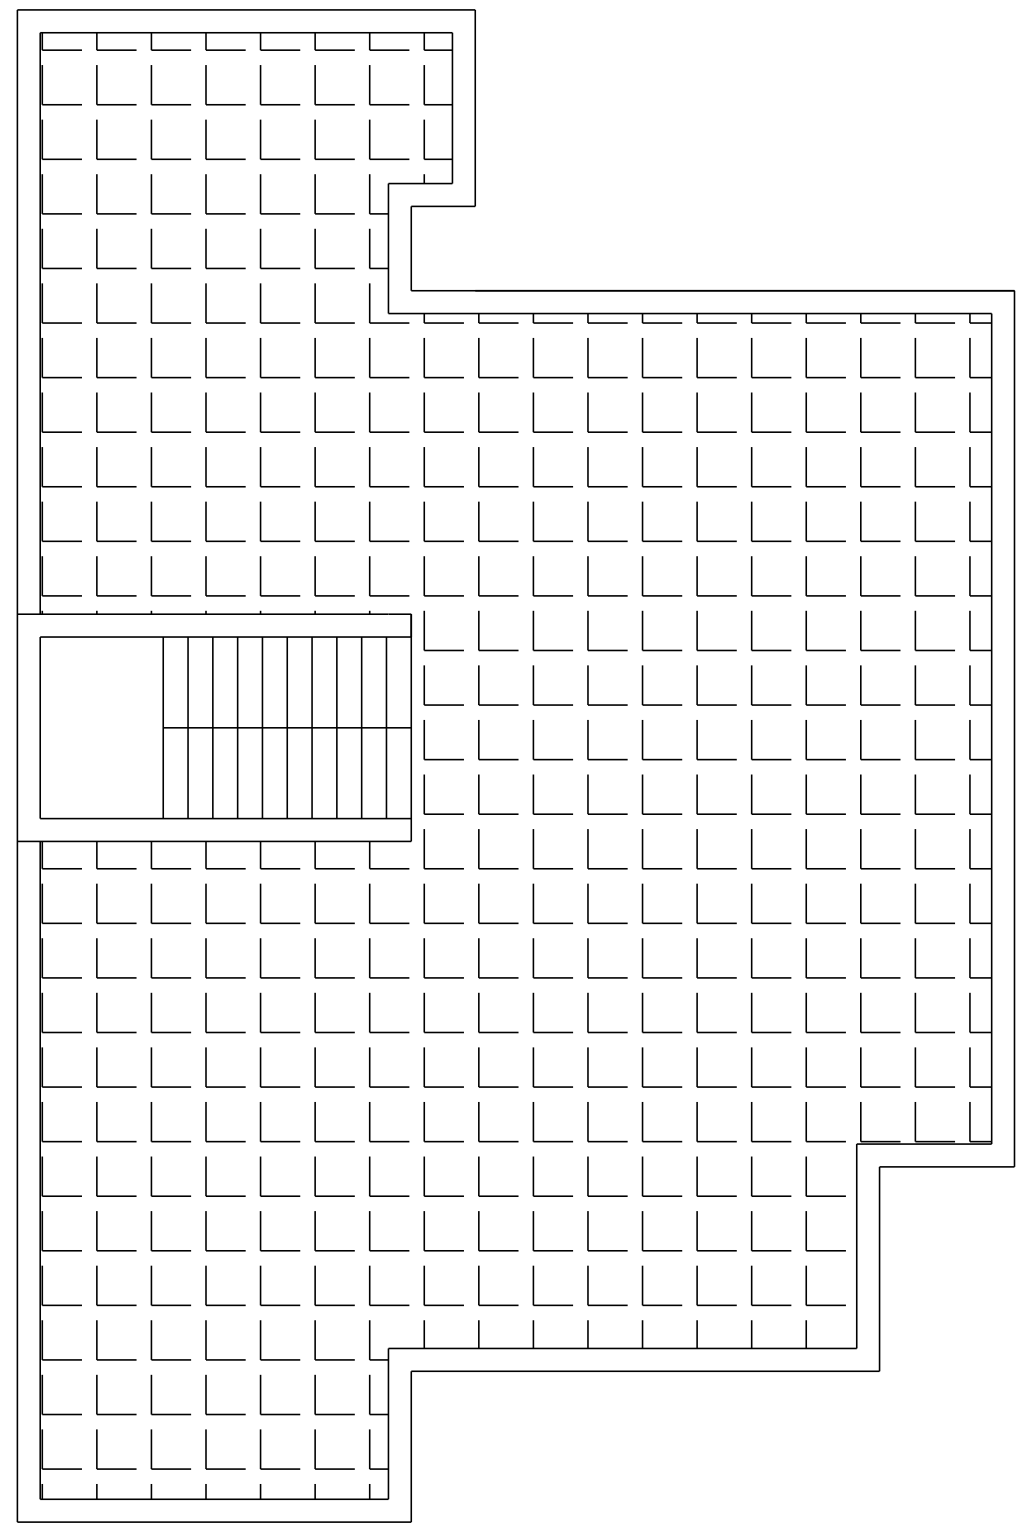
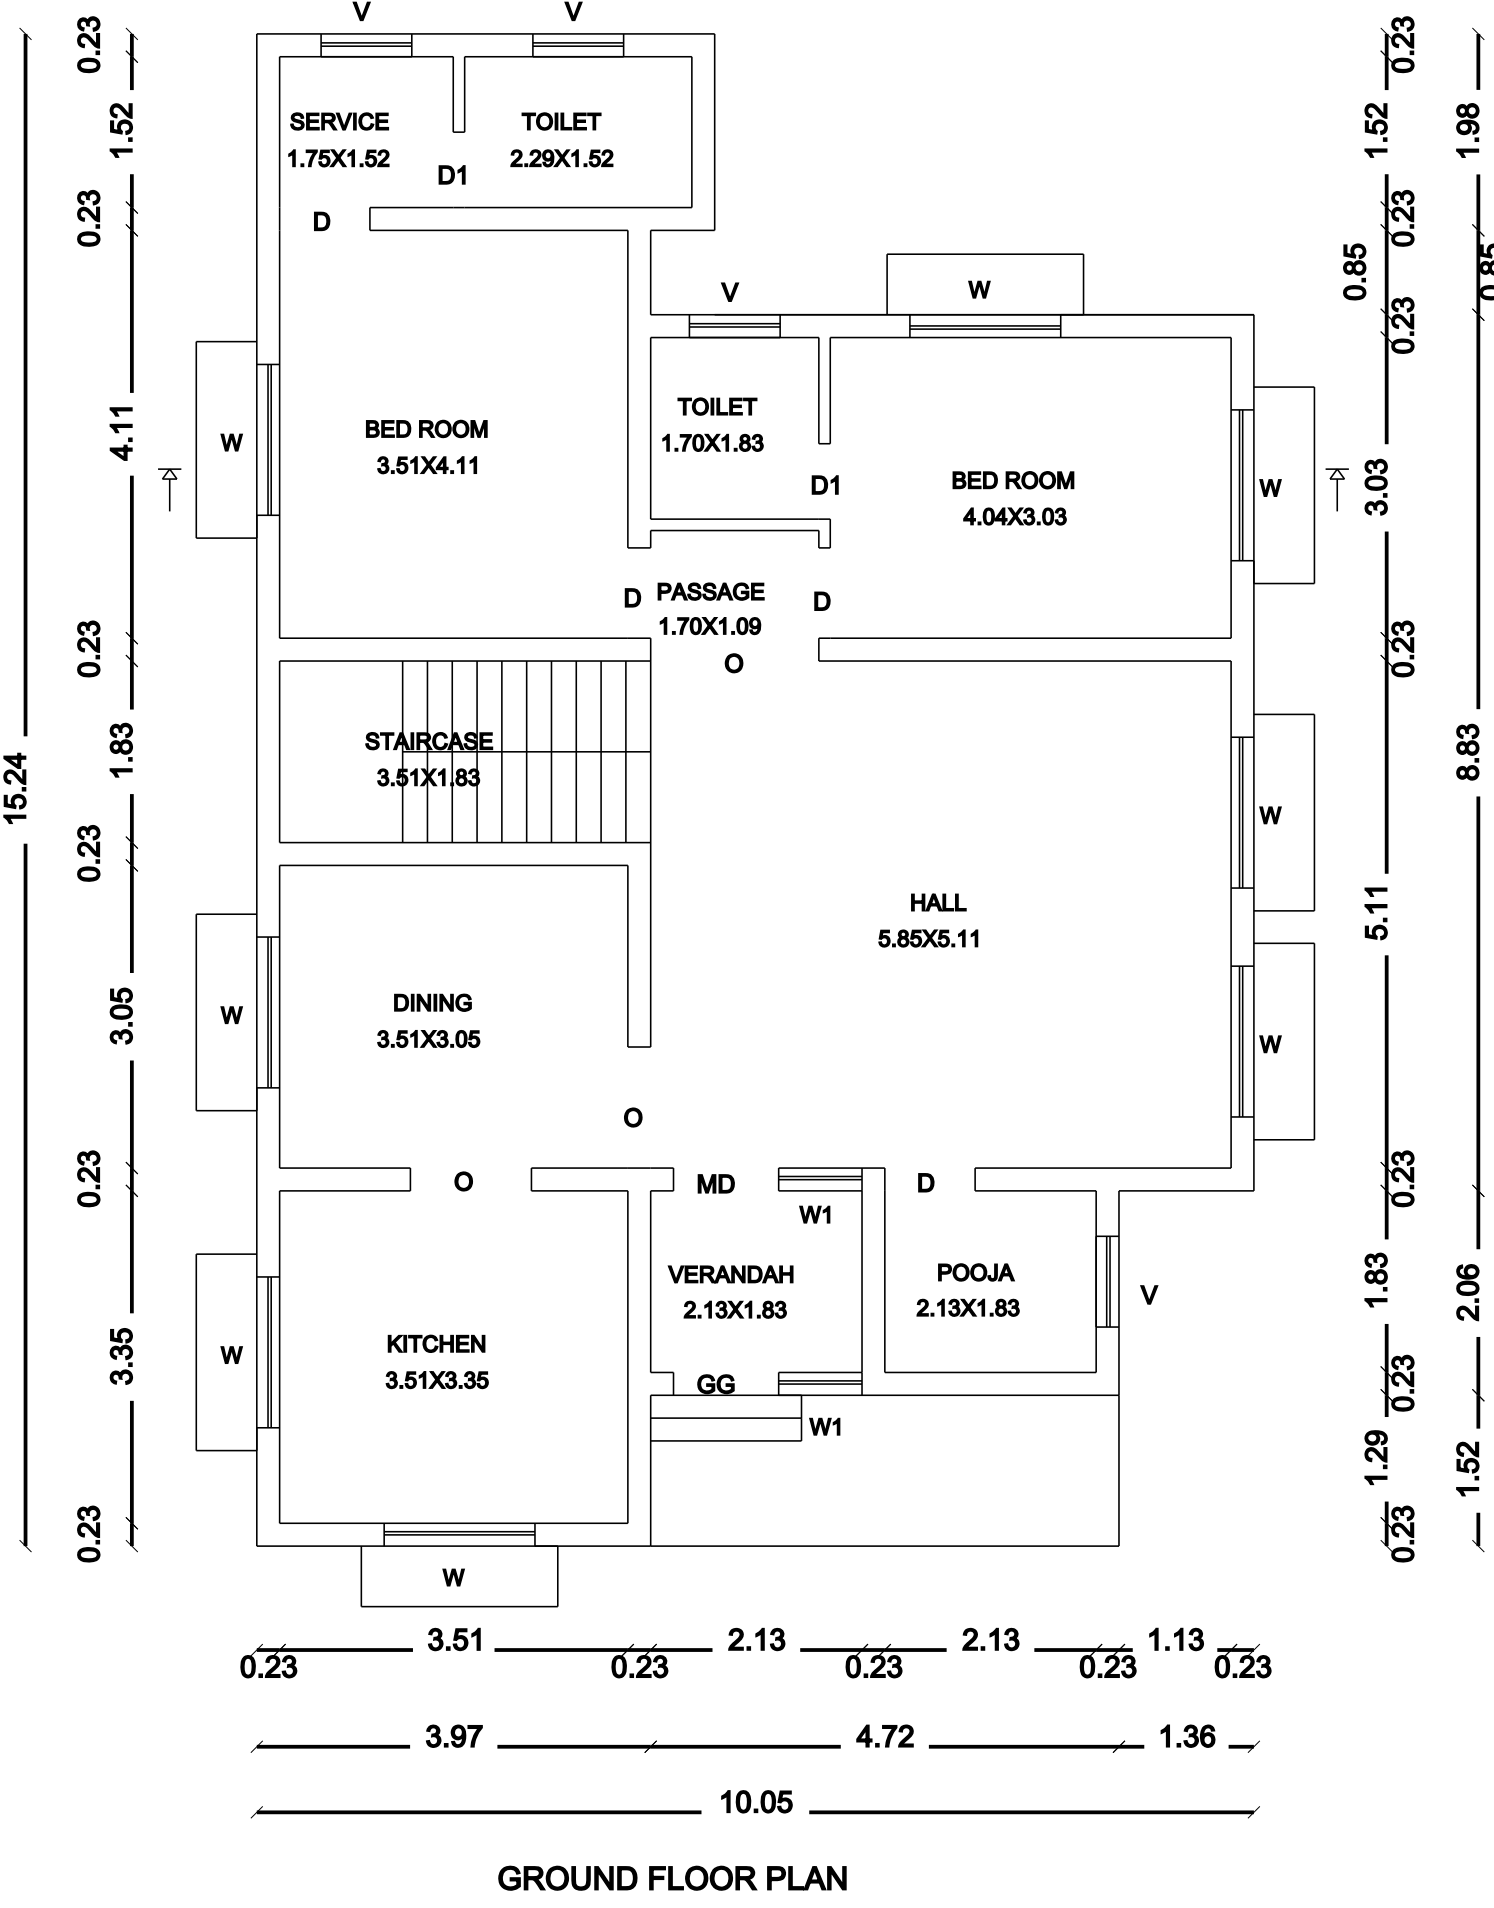
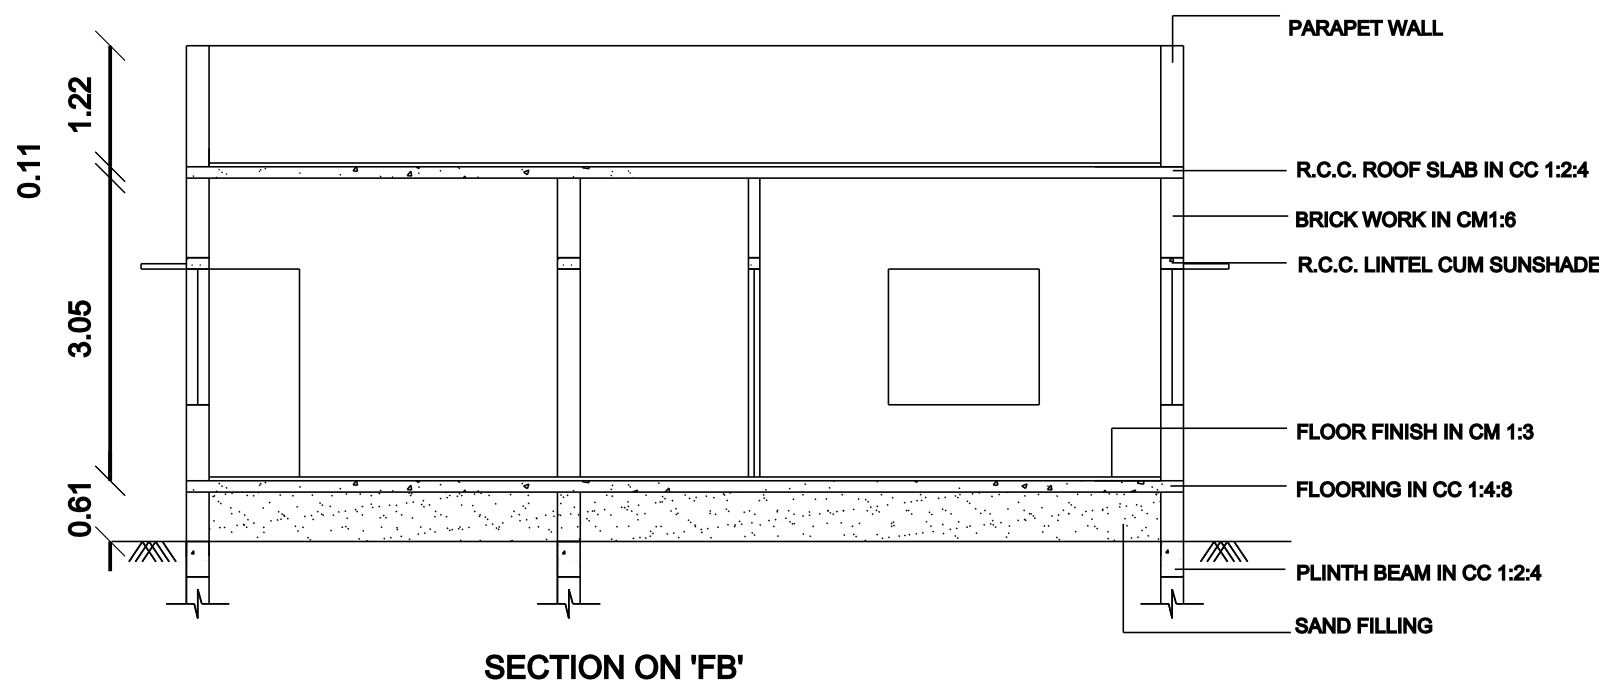
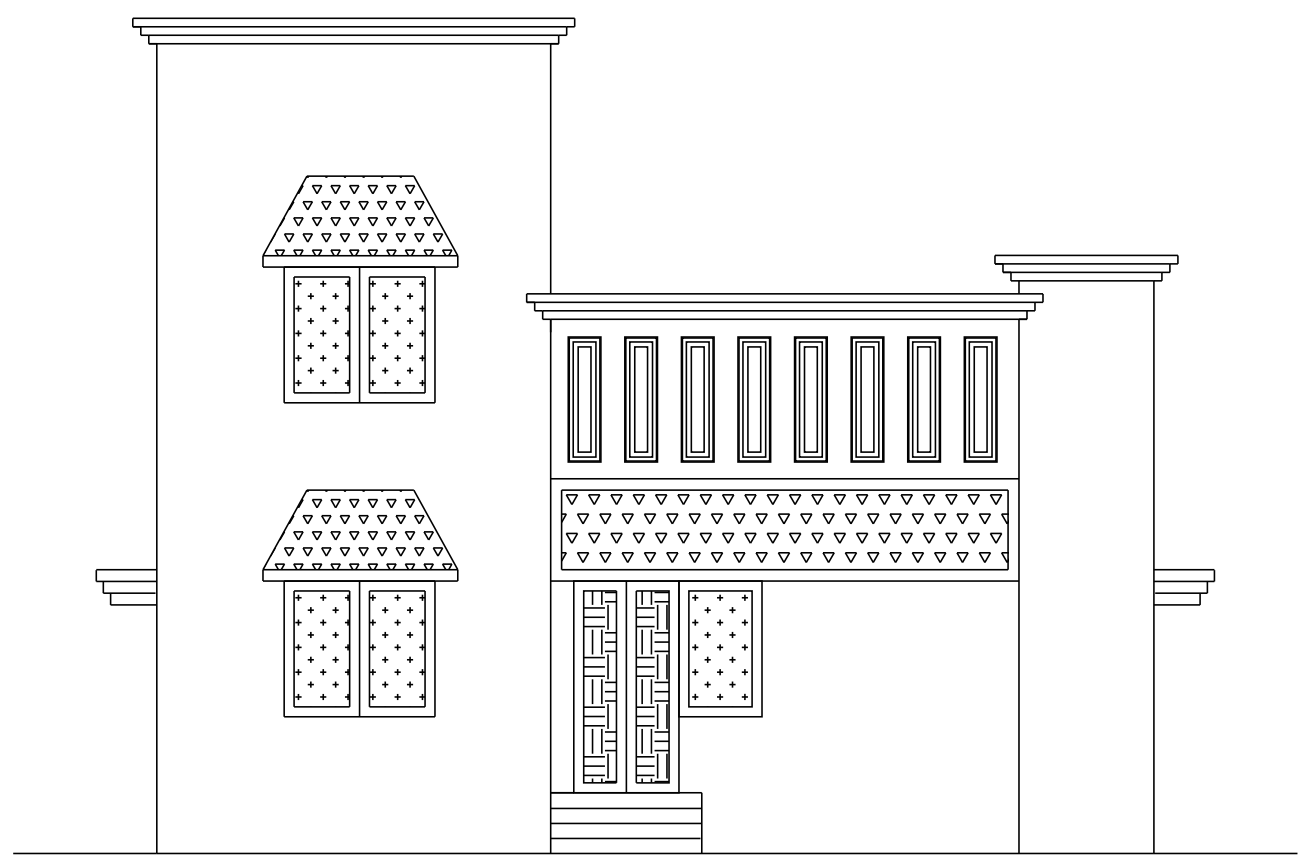
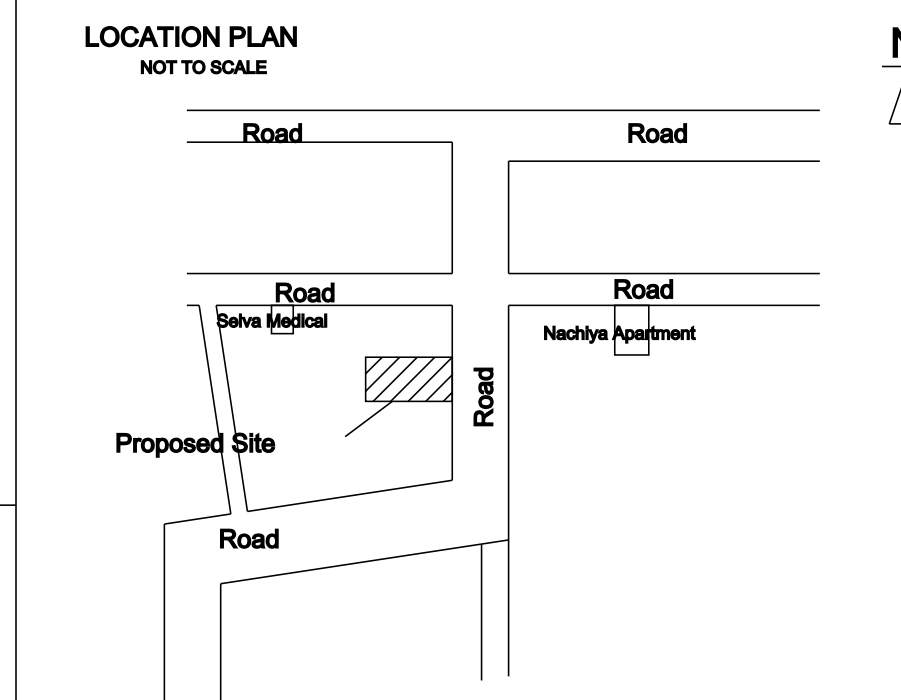
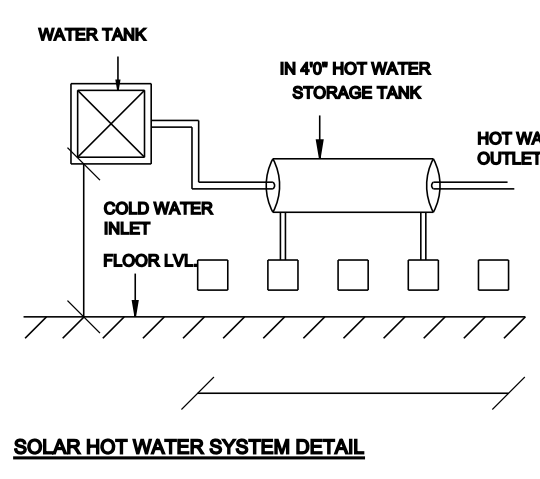
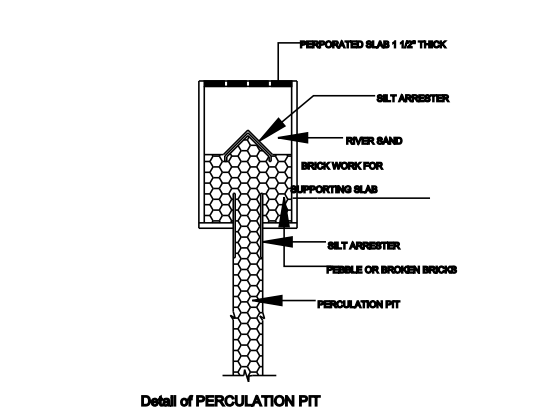
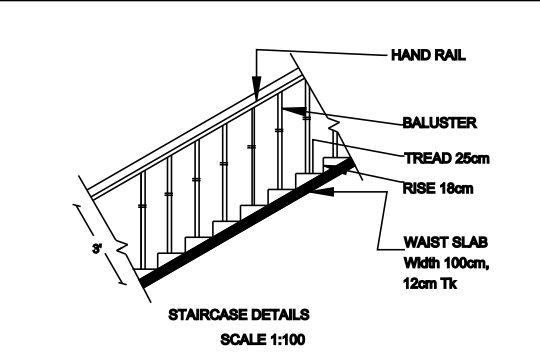
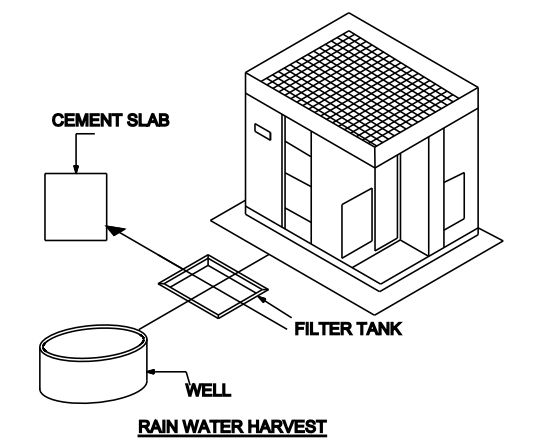
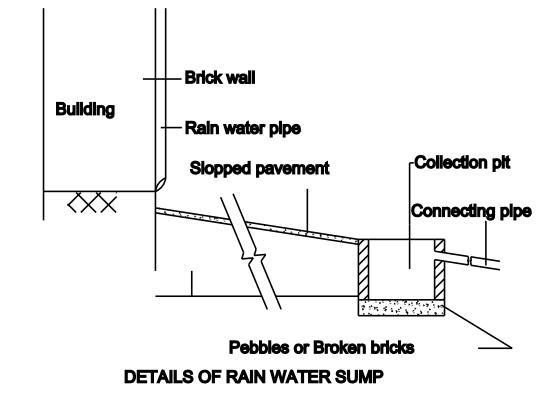
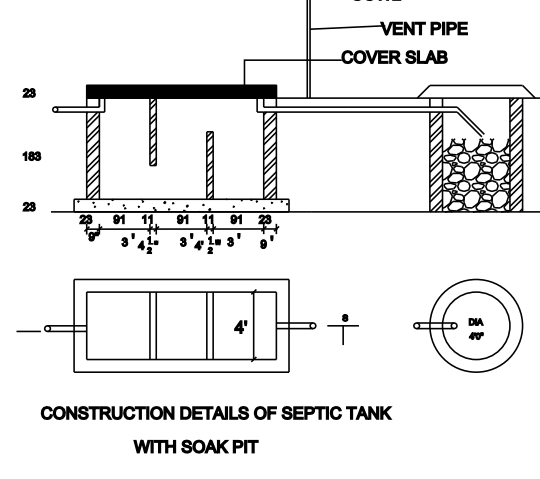


PLAN SHOWING THE PROPOSED CONSTRUCTION OF A R.C.C ROOF RESIDENTIAL
BUILDING GROUND FLOOR & HEAD ROOM IN R.S.No. 8/2 & 8/3, SUB DIVISION R.S.No. 8/2B,
NEW SUB DIVISION R.S.No. 8/2B1, PLOT No. 19 & 20, KALKI AVENUE, THIRUVAKULAM VILLAGE,
ANNAMALAI NAGAR TOWN PANCHAYAT, CHIDAMBARAM TALUK, CUDDALORE DISTRICT.

NAME OF THE OWNERS:- Mrs. V. CHRISTEENAL, W/O. G. Mr. MANIVASAGAN

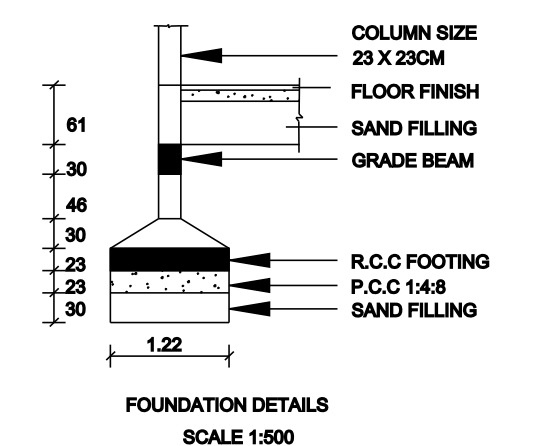

SITE PLAN
SCALE:-1:100

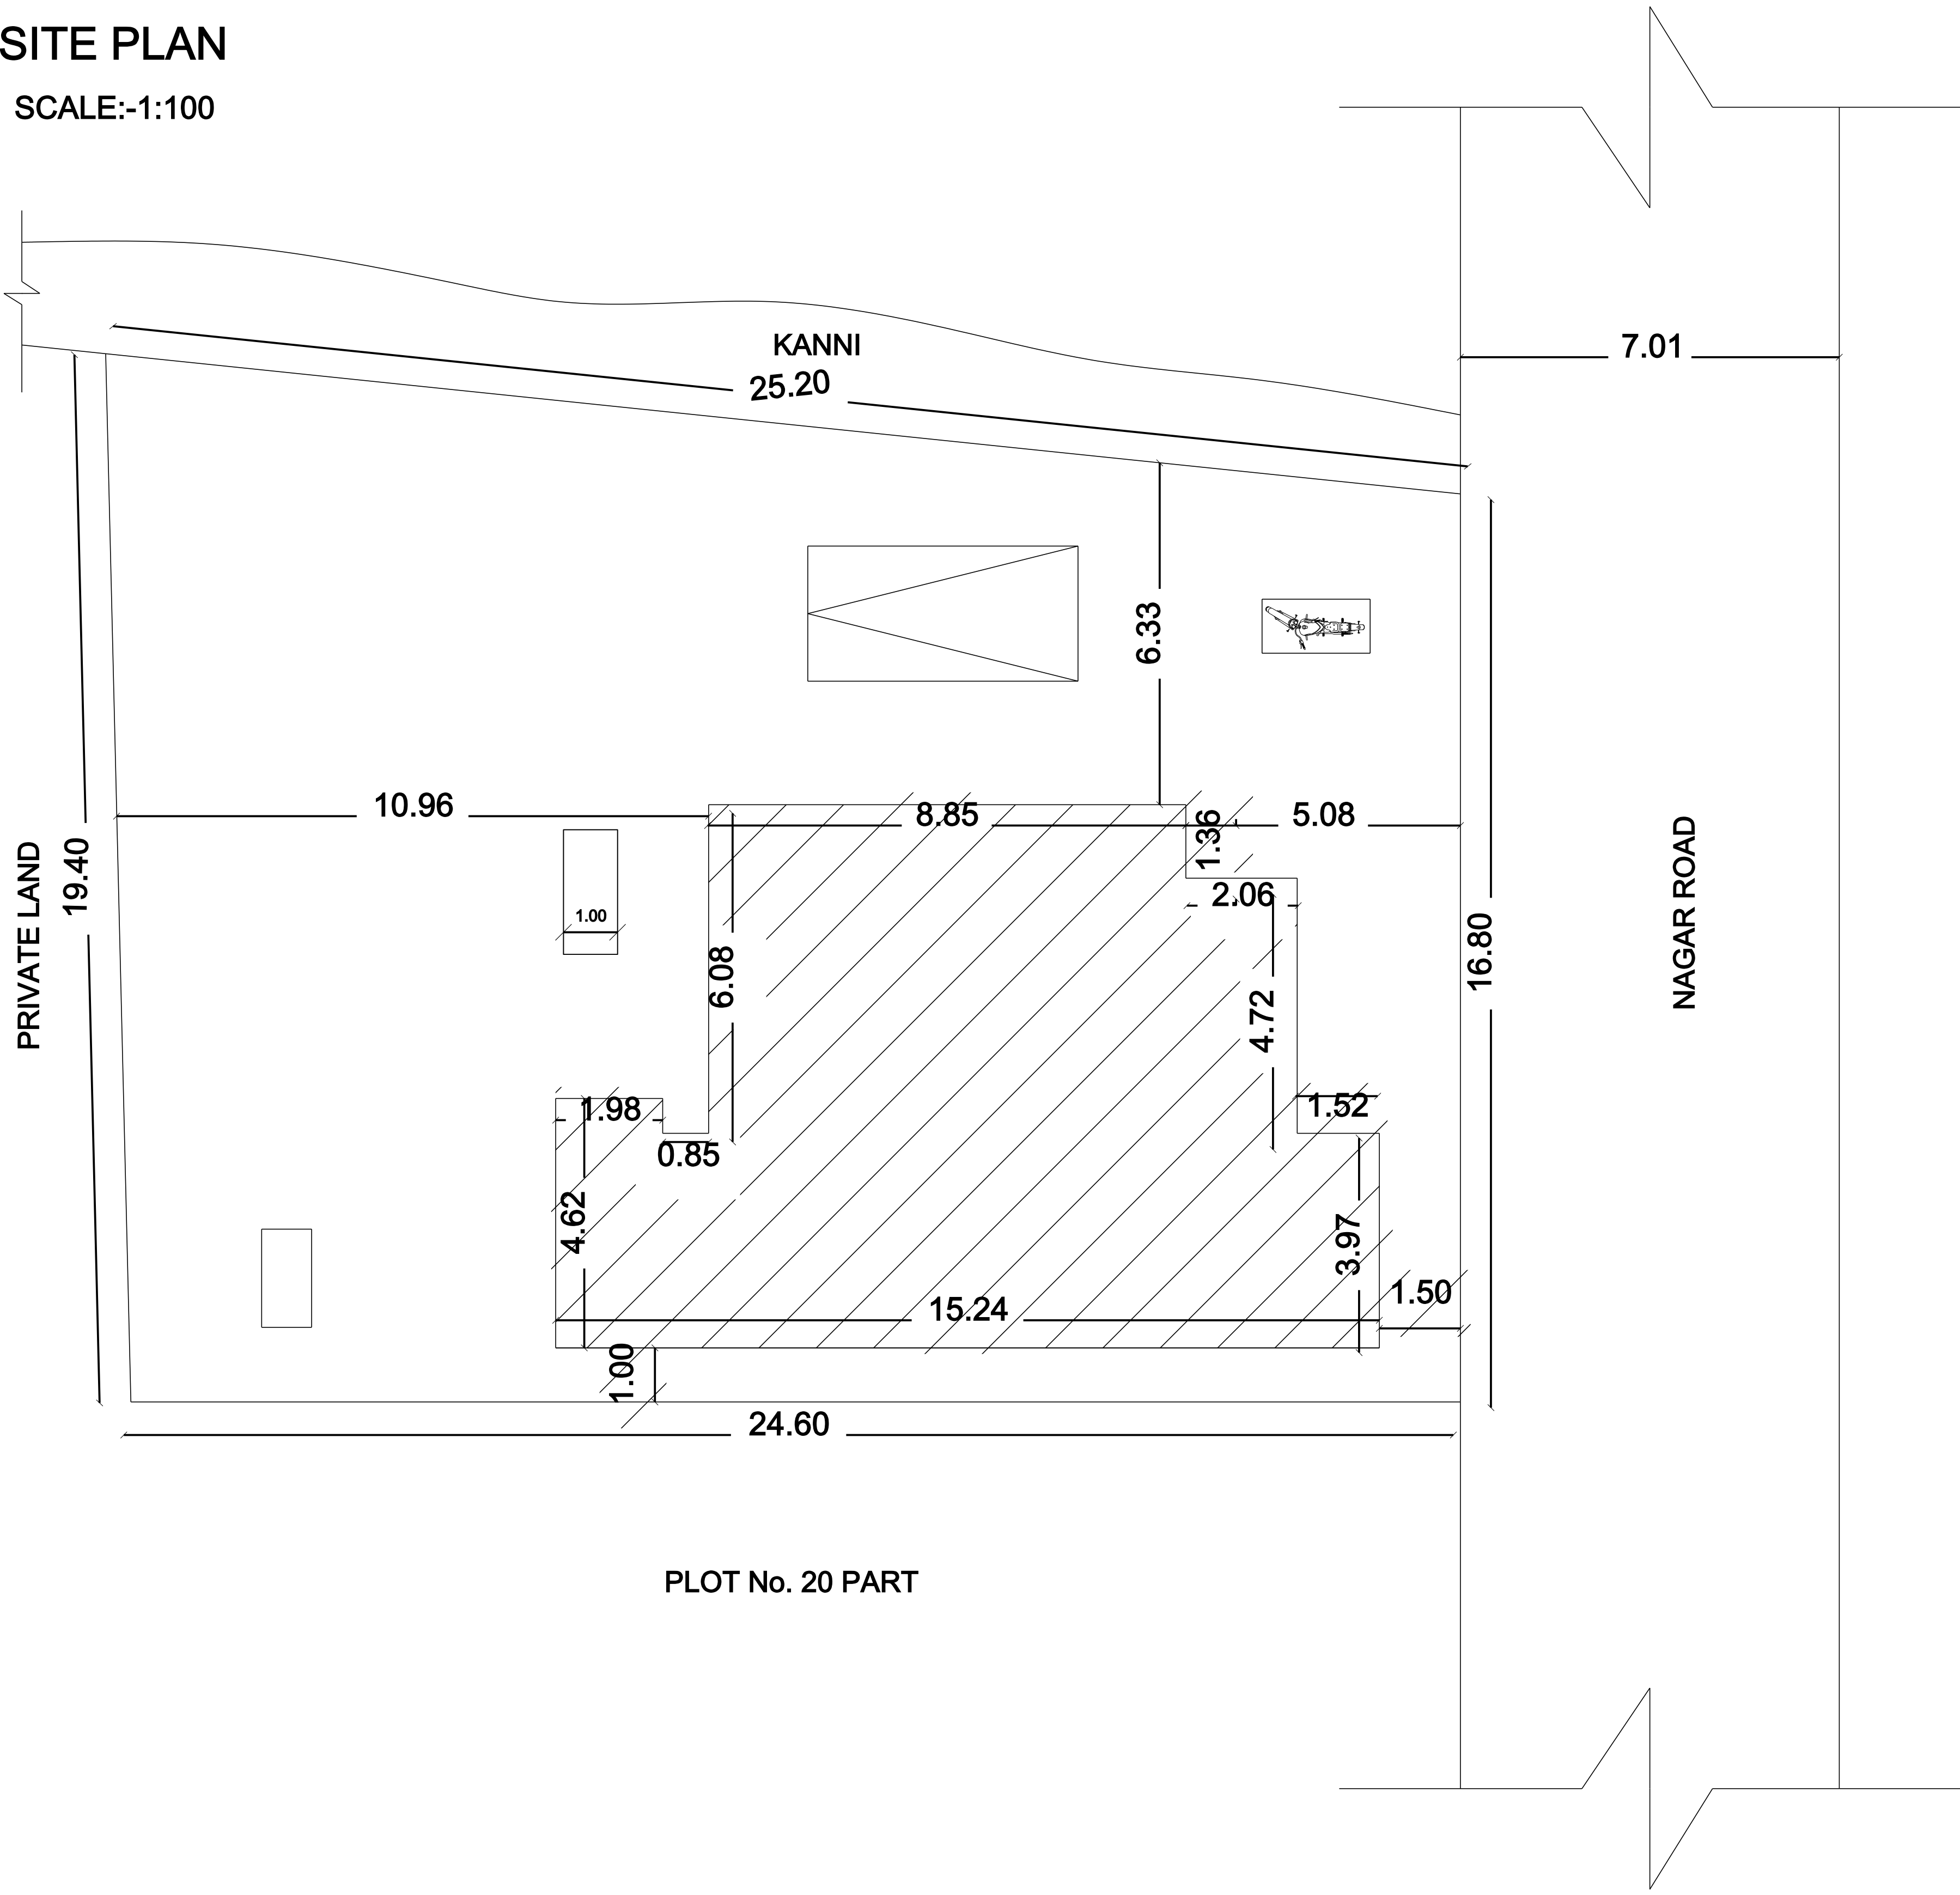

AREA STATEMENT	Sq.Mts.
PLOT AREA	453.00
GROUND FLOOR AREA	125.19
HEAD ROOM AREA	9.09
TOTAL AREA	134.28
OPEN AREA	327.81

JOINERY DETAILS	IN METRES
GG - GRILL GATE	1.06 X 2.13
MD - MAIN DOOR	1.06 X 2.13
D - DOOR	0.91 X 2.13
RD - REAR DOOR	0.91 X 2.13
D1 - DOOR	0.78 X 2.13
W - WINDOW	1.52 X 1.37
W1 - WINDOW	1.83 X 1.37
V - VENTILATOR	0.91 X 0.61

COLOUR INDEX:-	
1. BOUNDARY SHOWN =	
2. PROPOSED SHOWN =	
3. APPROACH ROAD =	
4. SEPTIC TANK =	
5. RAIN WATER HARVEST PIT =	

PROVIDED PARKING	
TWO WHEELER OF SIZE 1.00 x 2.00 M	1 Nos
CAR OF SIZE 2.50 x 5.00 M	1 Nos

ALL DIMENSIONS ARE IN METERS

SCALE:-1:100

NOTES
1. TOILET WASTE WATER TO BE RECYCLED
SAPERATELY AND CONNECTED TO GARDEN
TO UGD SYSTEM
2. W.C SEWAGE LINES TO BE CONNECTED
TO UGD SYSTEM
3. SOLAR WATER HEATING SYSTEM WILL
BE PROVIDED
4. PERCOLATION PIT AT 3M INTERVAL

OWNER / APPLICANT:

V. Christeenal

REGISTERED ENGINEER:

Er.P.SRIDEVI
SRI PLANNERS
FAMOUS BUILDERS
REGISTERED ENGINEER
35, Periyar Street
Chidambaram - 605 001
Cell:9447523848, 94432 23848

DRAFTED @ SRI PLANNERS