

PP

APPROVAL RECORD

Planning Permission

Kothankudi

Cuddalore district, Tamil Nadu

APPROVAL TYPE

Building Plan

ISSUING AUTHORITY

Rural Panchayat

PURPOSE


Commercial

The approval as the planning authority issued it, reproduced in full behind this page.


An approval speaks to what was sanctioned, not to what was built. Completion is a separate record.

PLAN SHOWING THE PROPOSED CONSTRUCTION OF A R.C.C.ROOF COMMERCIAL BUILDING IN NEW R.S No.118/34(OLD No.118/1),PLOT NO:38,
MEDICAL COLLEGE NAGAR AT C.KOTHANGUDI VILLAGE,PARANGIPETTAI PANCHAYATH UNION,
CHIDAMBARAM TALUK,CUDDALOR DISTRICT.


Name of the owner : NILAMANGAI W/O ELAVARASAN

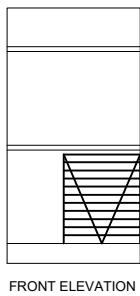


FRONT ELEVATION

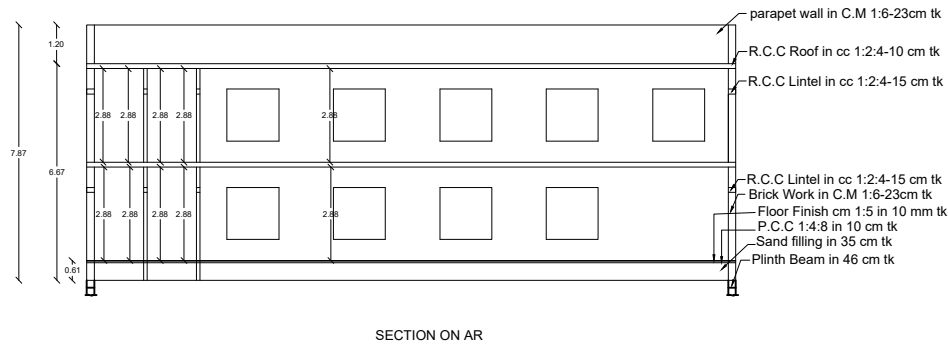


SECTION ON AR

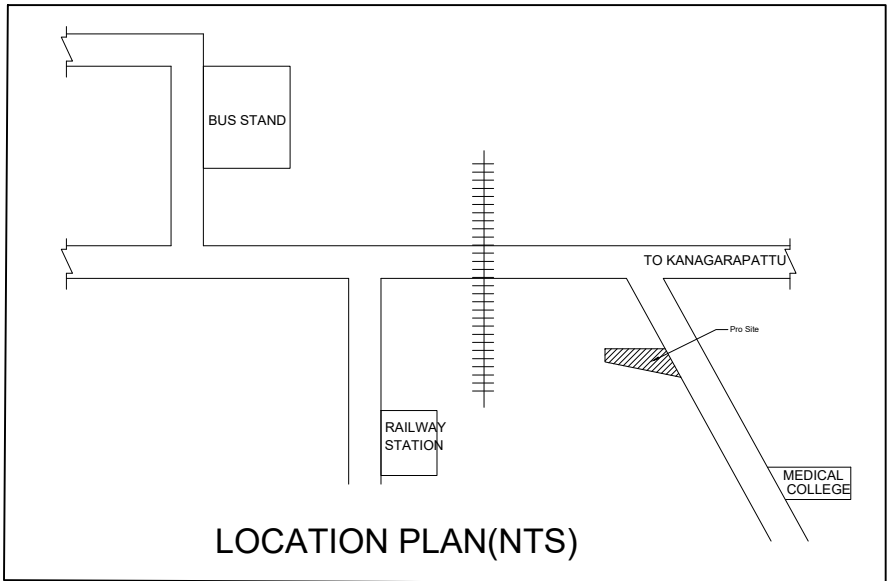


LOCATION PLAN(NTS)

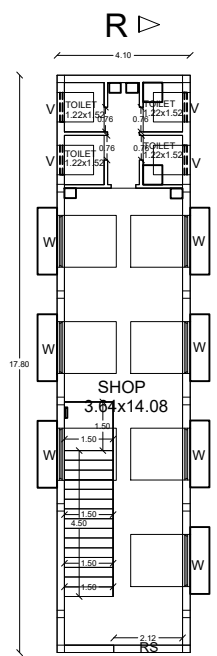


GROUND_FLOOR_PLAN=0

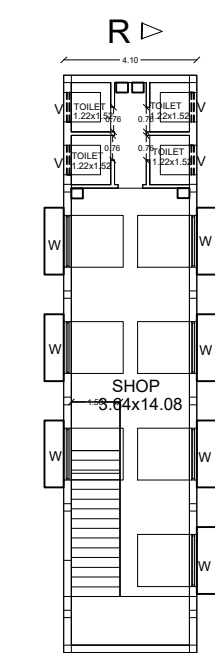

FIRST_FLOOR_PLAN=1

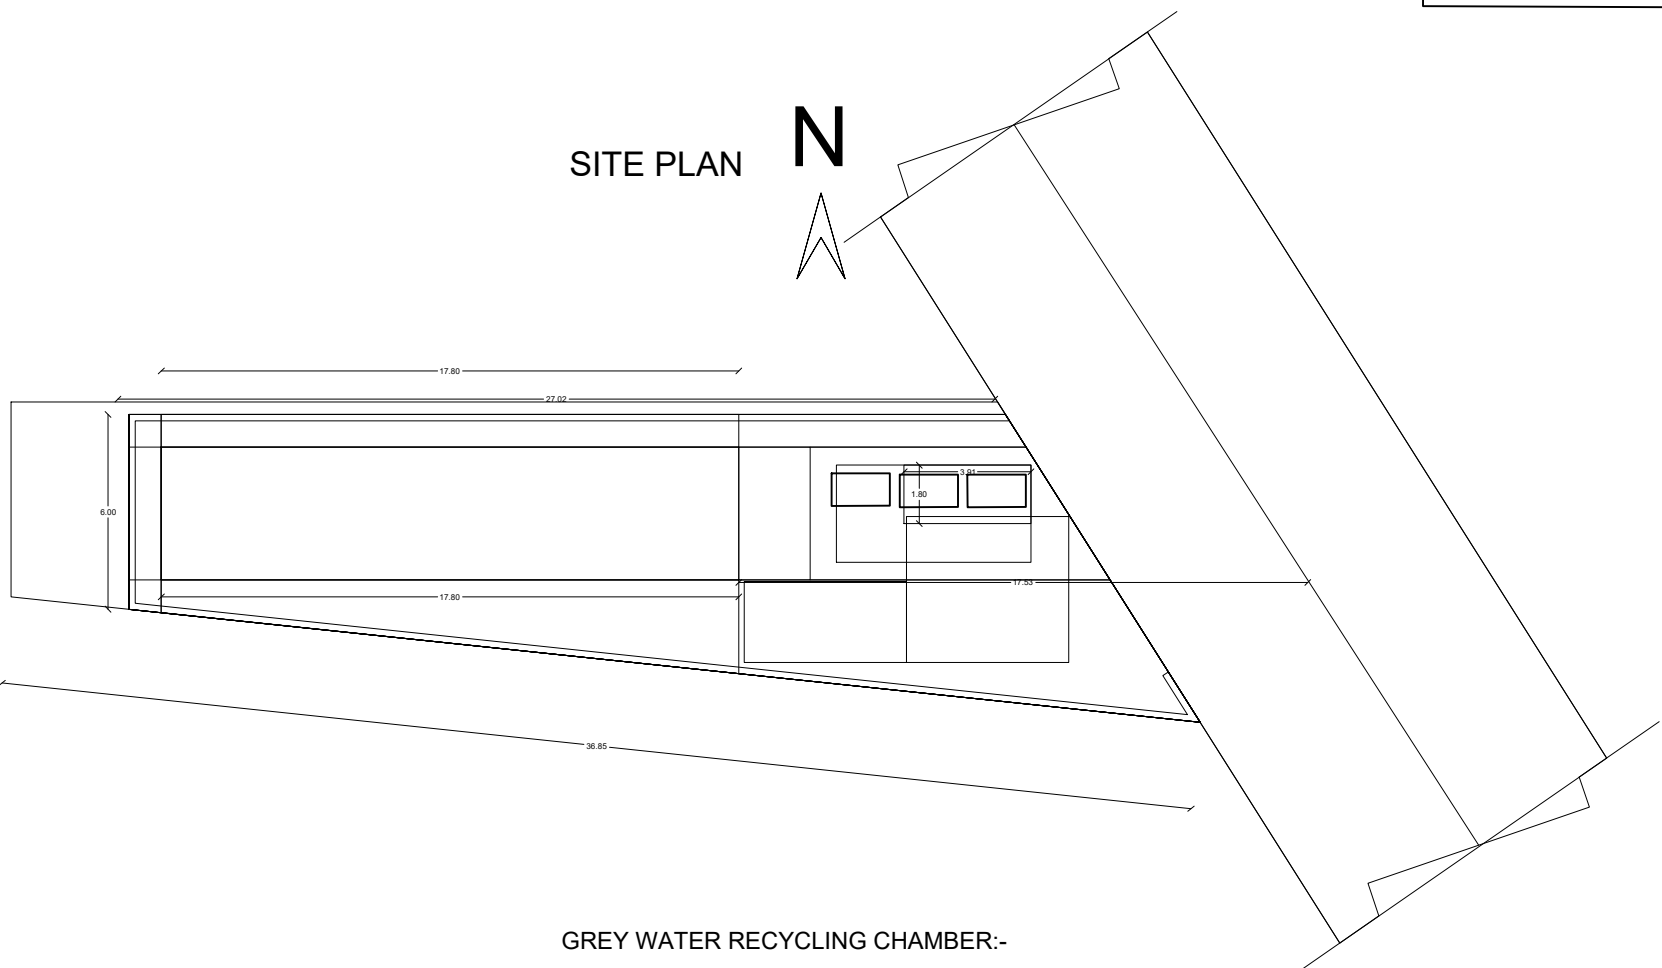

SITE PLAN

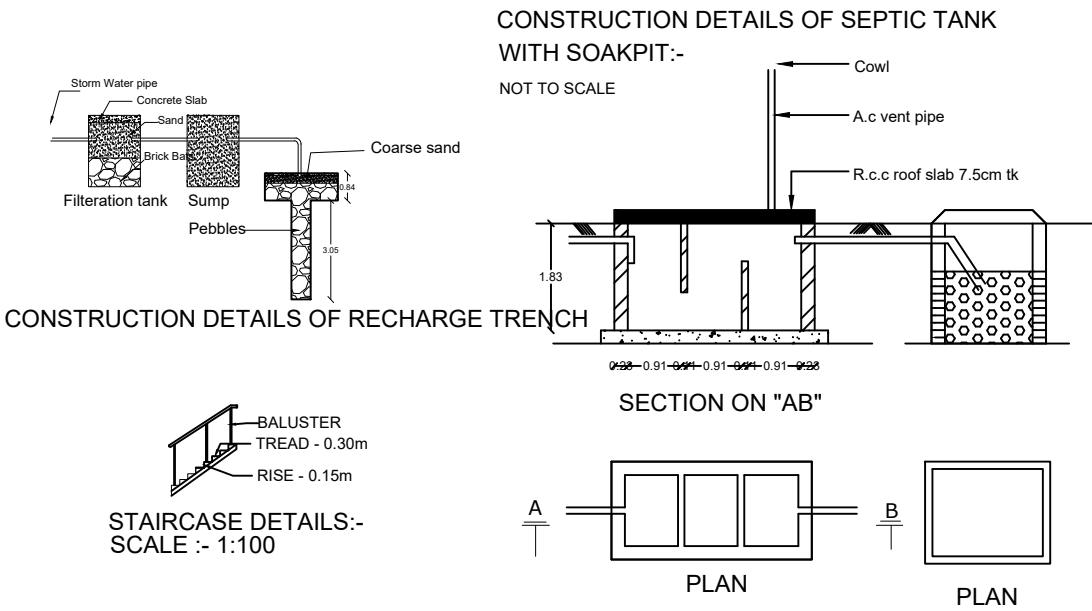


CONSTRUCTION DETAILS OF SEPTIC TANK WITH SOAKPIT:- NOT TO SCALE

SECTION ON "AB"


PLAN

PLAN

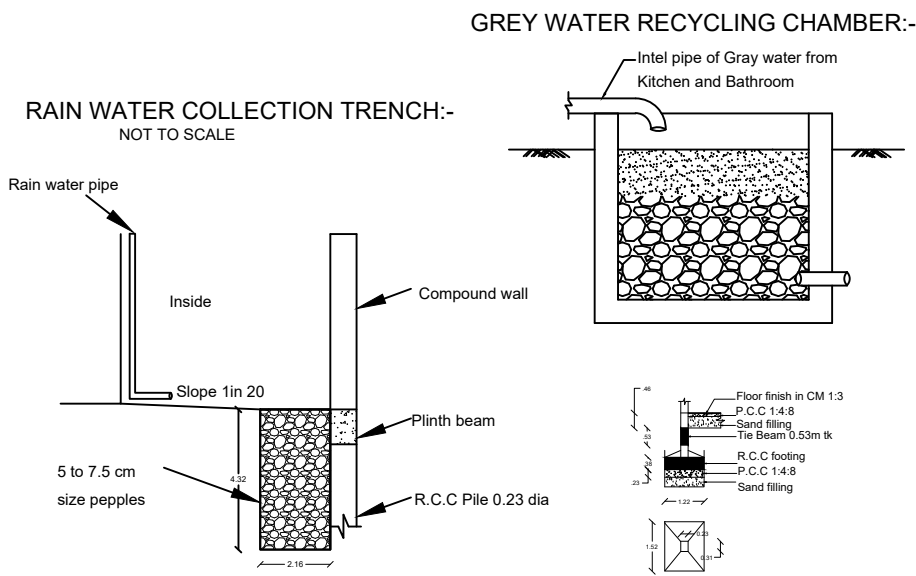

RAIN WATER COLLECTION TRENCH:- NOT TO SCALE

GREY WATER RECYCLING CHAMBER:-

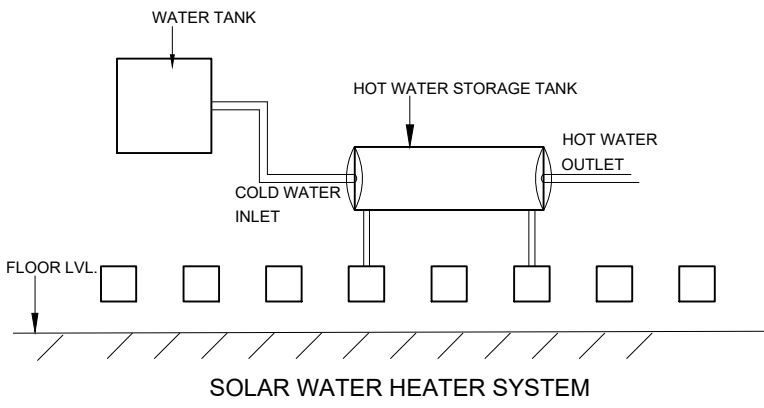

SOLAR WATER HEATER SYSTEM



		SQMT
		227.23
		72.98
		72.98
		145.23
P.C (72.98/227.23)		32.11 %
F.S.I (145.96 /227.23)		0.64
SCHEDULE OF JOINERY	MTS	SQM
RS Rolling shutter	1.00x2.13	2.13
D Flush door	0.91x2.13	1.94
D1 Zinc sheet door	0.76x2.13	1.62
W Cw glazed window	1.52X1.52	2.31
W1Cw glazed window	1.57X1.60	2.51
V Ventilator	1.00x0.91	0.91

ALL DIMENSIONS ARE IN METERS

SITE BOUNDARY ☐ PRO BUILDING ☐
DRAINAGE LINE ☐ EXISTING ROAD ☐

APPLICANTS SIGNATURE :-

N. Nilamangai

REGISTERED ENGINEER:-

A.R. Manoharan
Er. A.R. MANOHARAN, (E. (STRUCT), M.Sc. (R.V), M.E. CIV.,
Registered Engineer Grade - I
R.E No. 092/LS/2019/0014
2B, B, SOUTH CAR STREET, CHIDAMBARAM - 608 001
Cell: 9443278448.

SPACE FOR APPROVAL:-

ARC CONSTRUCTIONS
PLANNERS & BUILDERS
28,B.SOUTH CAR STREET,(FIRST FLOOR)
OPP. TO INDIAN BANK
CHIDAMBARAM-608001
Ph.04144-355371
Cell:9443278448

Eight ways to know a piece of land before you pay for it.

This report covers one part of the picture. These cover the rest, drawn from the same government records, for any property in Tamil Nadu.

LandLens One

Ask anything about a property and get an answer grounded in live government records, with the sources shown.

[/landlens/one](#)



Verify My Land

Every record check run on one property and returned as a single report.

[/landlens/verify-my-land](#)



Legal Opinion

An advocate's written opinion on the title, built on the records we pull for it.

[/landlens](#)



One Map

Every layer on one map: the parcel, its boundary, zoning, water bodies and what sits around it.

[/landlens/one/map](#)



PriceMap

What land actually changed hands for around this plot, taken from the registered deeds.

[/landlens/pricemap](#)



Build Scope

What you are allowed to build here: floor space, height, coverage and setbacks.

[/landlens/build-scope](#)



Property Tracker

Watch a property and hear about it when something new is registered against it.

[/landlens/property-tracker](#)



Deal Room

Run the transaction in one place: documents, stamping, signatures and the parties.

[/landlens/deal-room](#)



Twenty-four checks you can run yourself, at no cost.

Records and verification

The registers themselves, read for you.

Encumbrance Certificate

Patta and Chitta

Field Measurement Sketch

EC Analyzer

Bank charge check

Court case search

Seller background check

Approval check by survey

Value and duty

What it is worth and what it costs to register.

Guideline value by street

Guideline value by survey

Stamp duty and registration fees

Capital gains

Floor space index

Area unit converter

Zoning and land use

What the plan says can happen on this land.

Land use zone finder

CMDA land use check

Coastal regulation zone

Master plan check

Water bodies finder

Airport height clearance

Registers and directories

Who holds it, and which office keeps the record.

Find your registering office

Temple property check

Waqf property check

RERA register



Every free tool
/tools



Services we run
for you
/services



The LandLens
suite
/landlens/one



Every claim in this document traces back to a government record.

Legal opinions, due diligence and title verification

Building plan, layout and sub-division approvals

Completion and occupancy certificates, regularisation

Escrow, negotiation and NRI property management

Land survey, soil testing, architecture and construction

Verified RealEstate
3/350/2 Mettukuppam,
OMR Thoraipakkam,
Chennai 600 097, India
hello@verified.realestate
+91 9996 12 9996

Prepared from the registers named on the page each finding sits on. Where a register could not be read, this document says so in its place rather than leaving the gap to be read as a clean result.

