

PP

APPROVAL RECORD

Planning Permission

Narayanapuram
Cuddalore district, Tamil Nadu

APPROVAL TYPE
Building Plan

ISSUING AUTHORITY
Rural Panchayat

PURPOSE
Residential

The approval as the planning authority issued it, reproduced in full behind this page.




An approval speaks to what was sanctioned, not to what was built. Completion is a separate record.

PLAN SHOWING THE PROPOSED CONSTRUCTION IN GROUND FLOOR AND FIRST FLOOR




R.C.C ROOF RESIDENTIAL BUILDING IN OLD SURVEY NO-128/2 A1A1,NEW SURVEY

NO-128/46 ,PLOT NO - 24A, AT THILLAI NAGAR,LAKSHMI NARAYANAPURAM VILLAGE,

PANRUTI TALUK & CUDDALORE DISTRICT -607106.

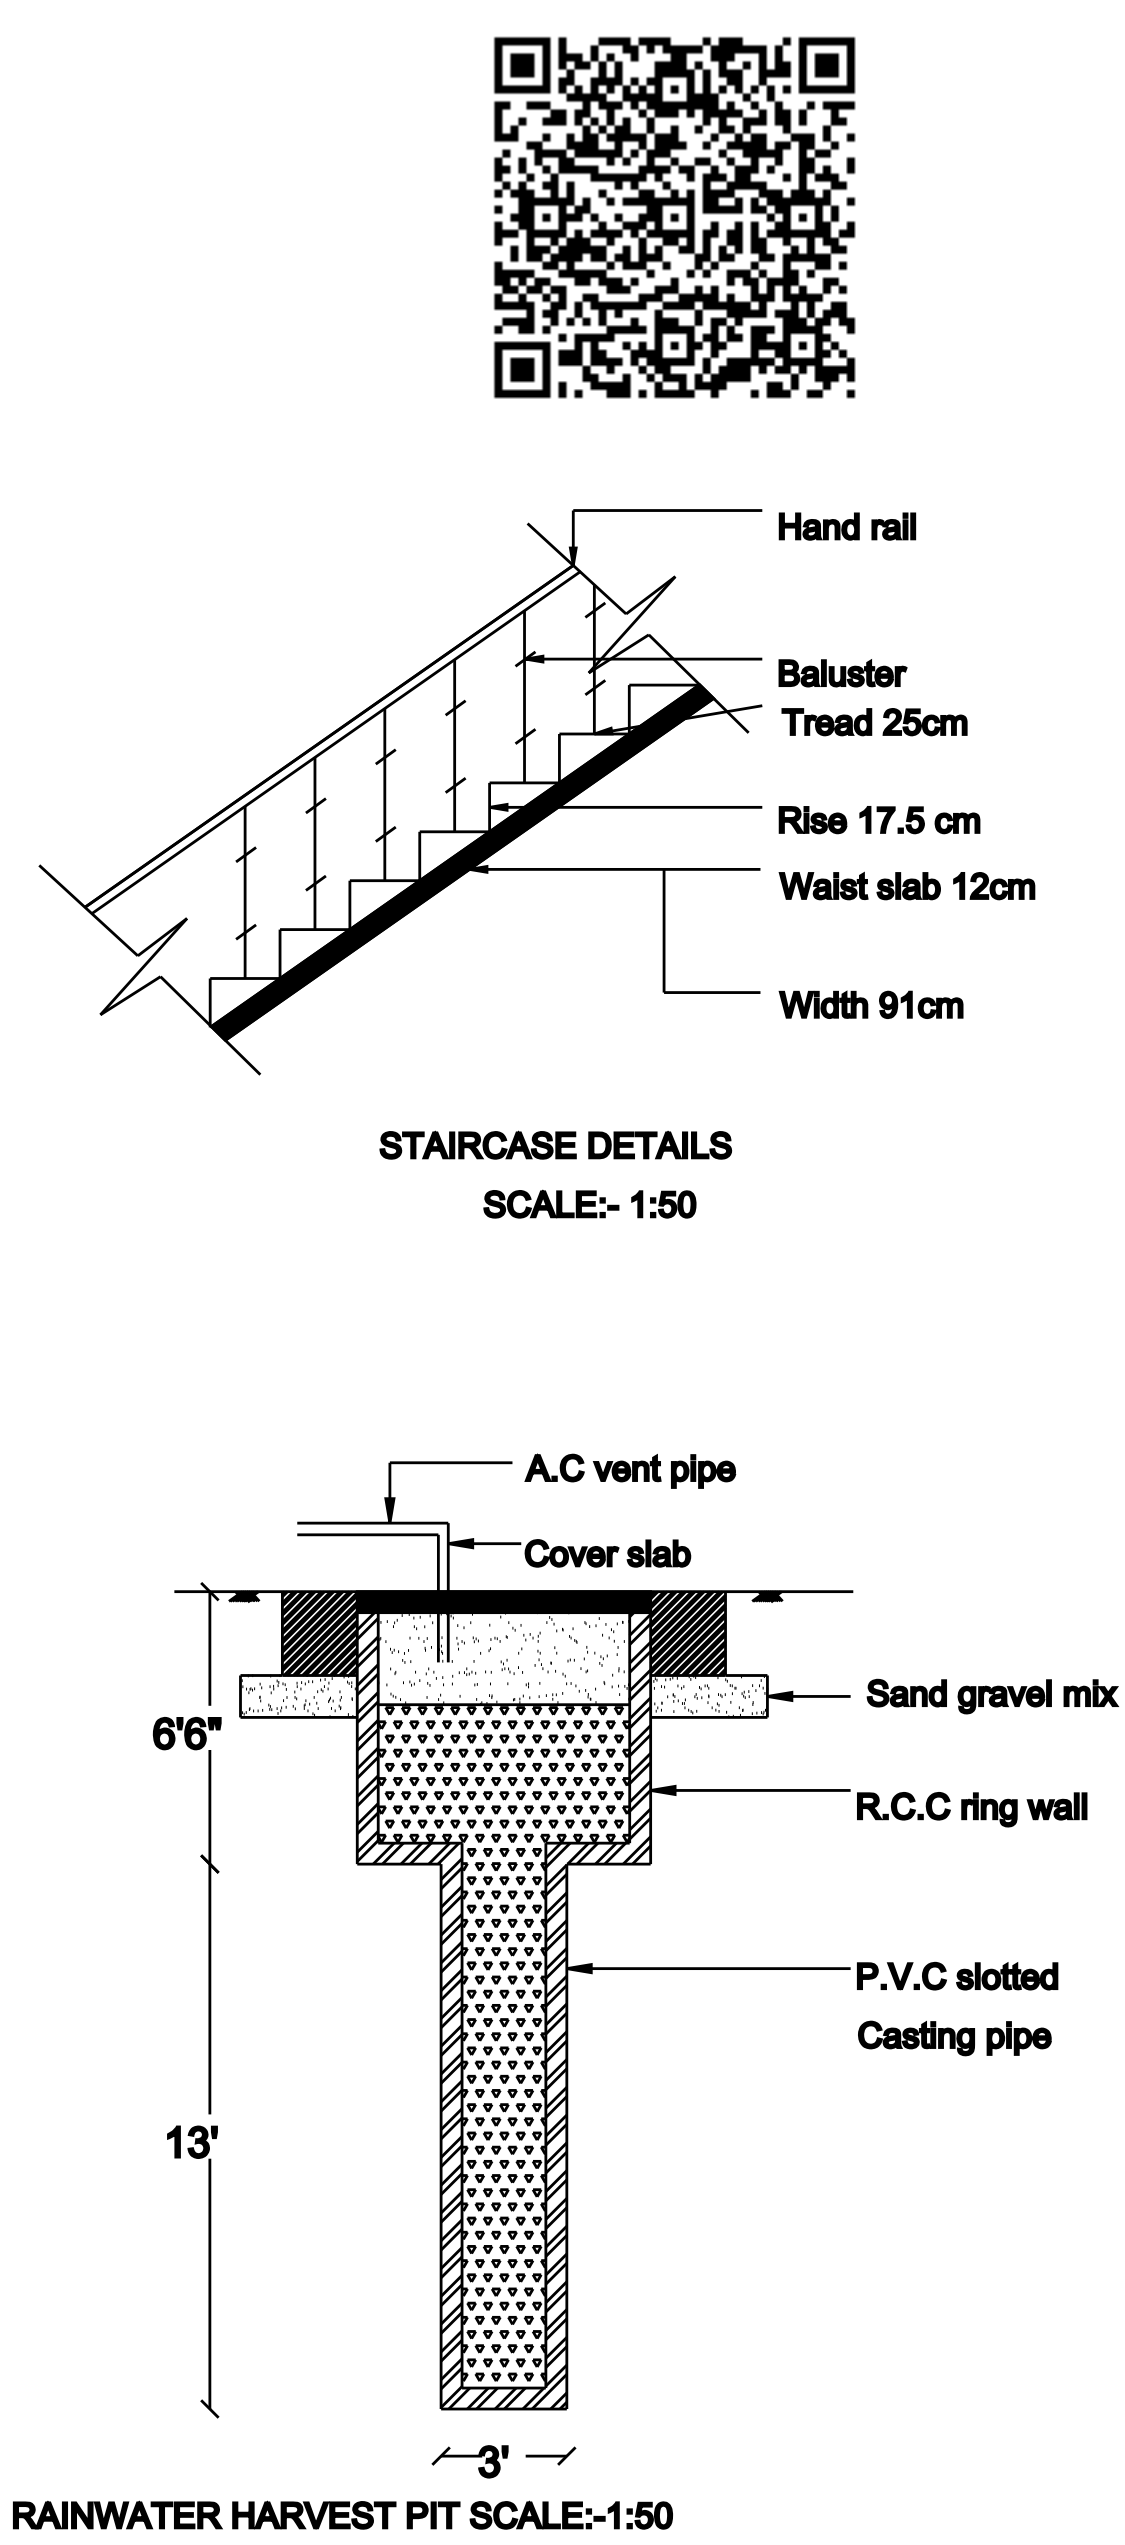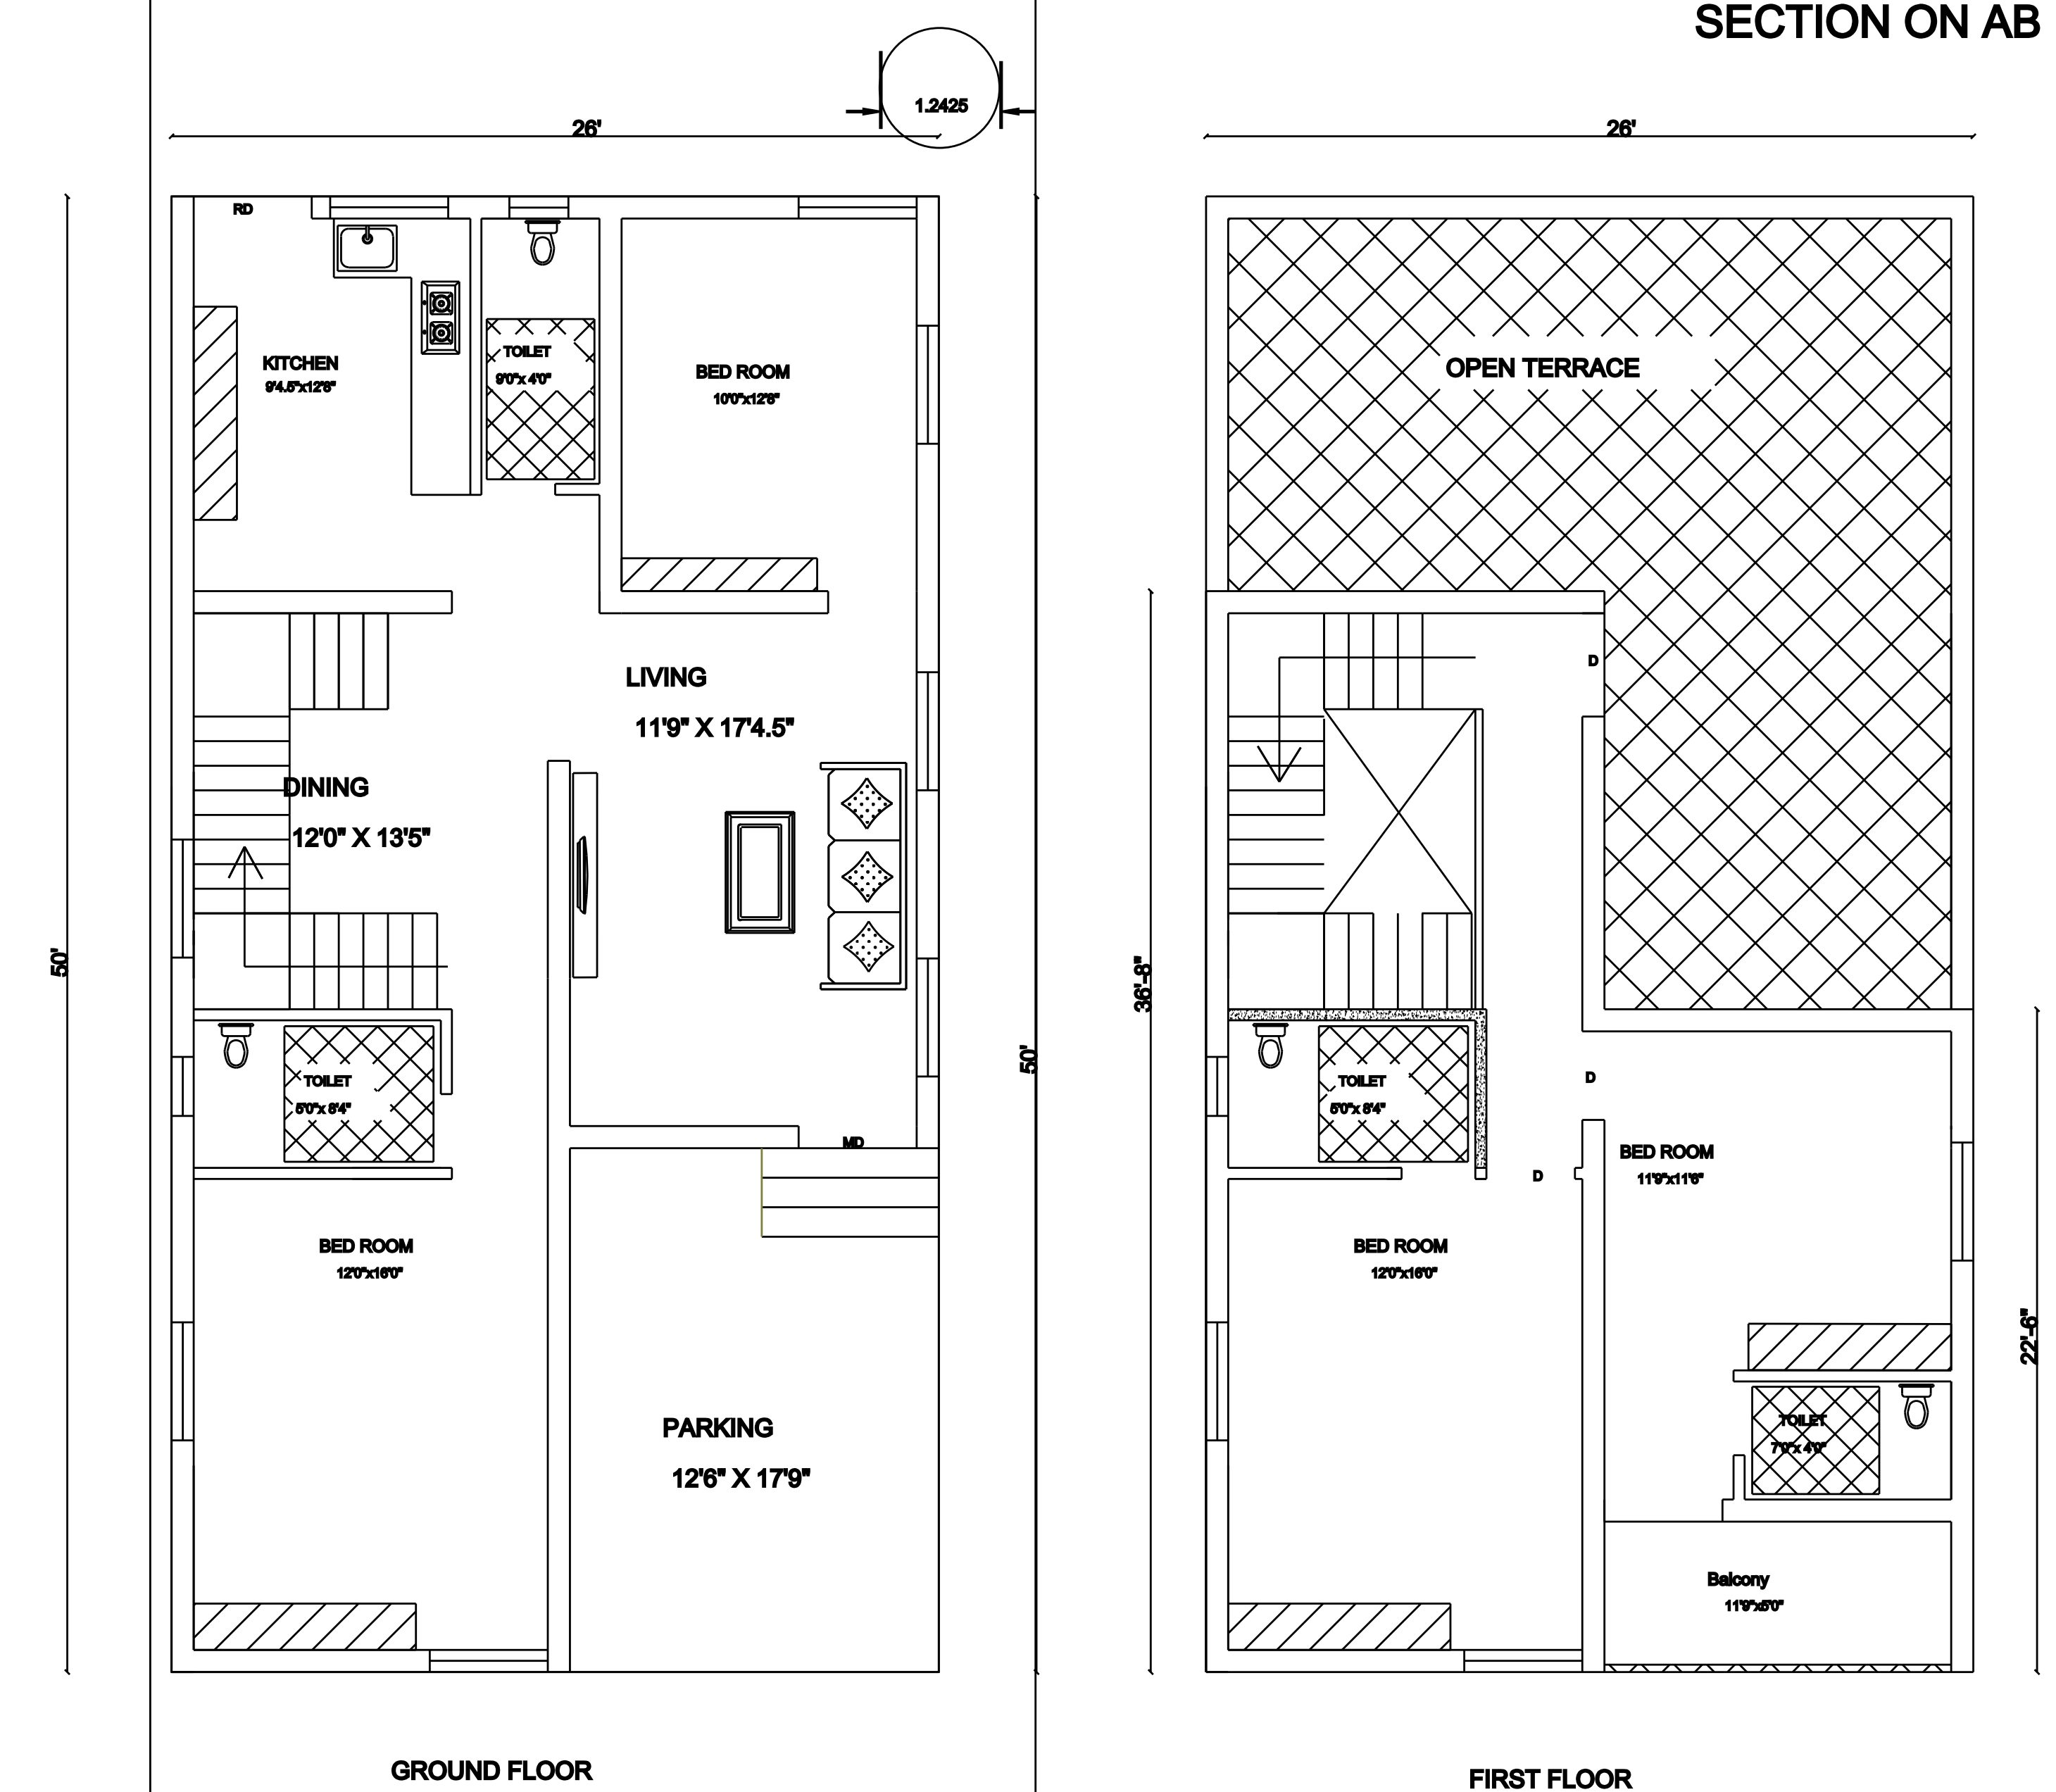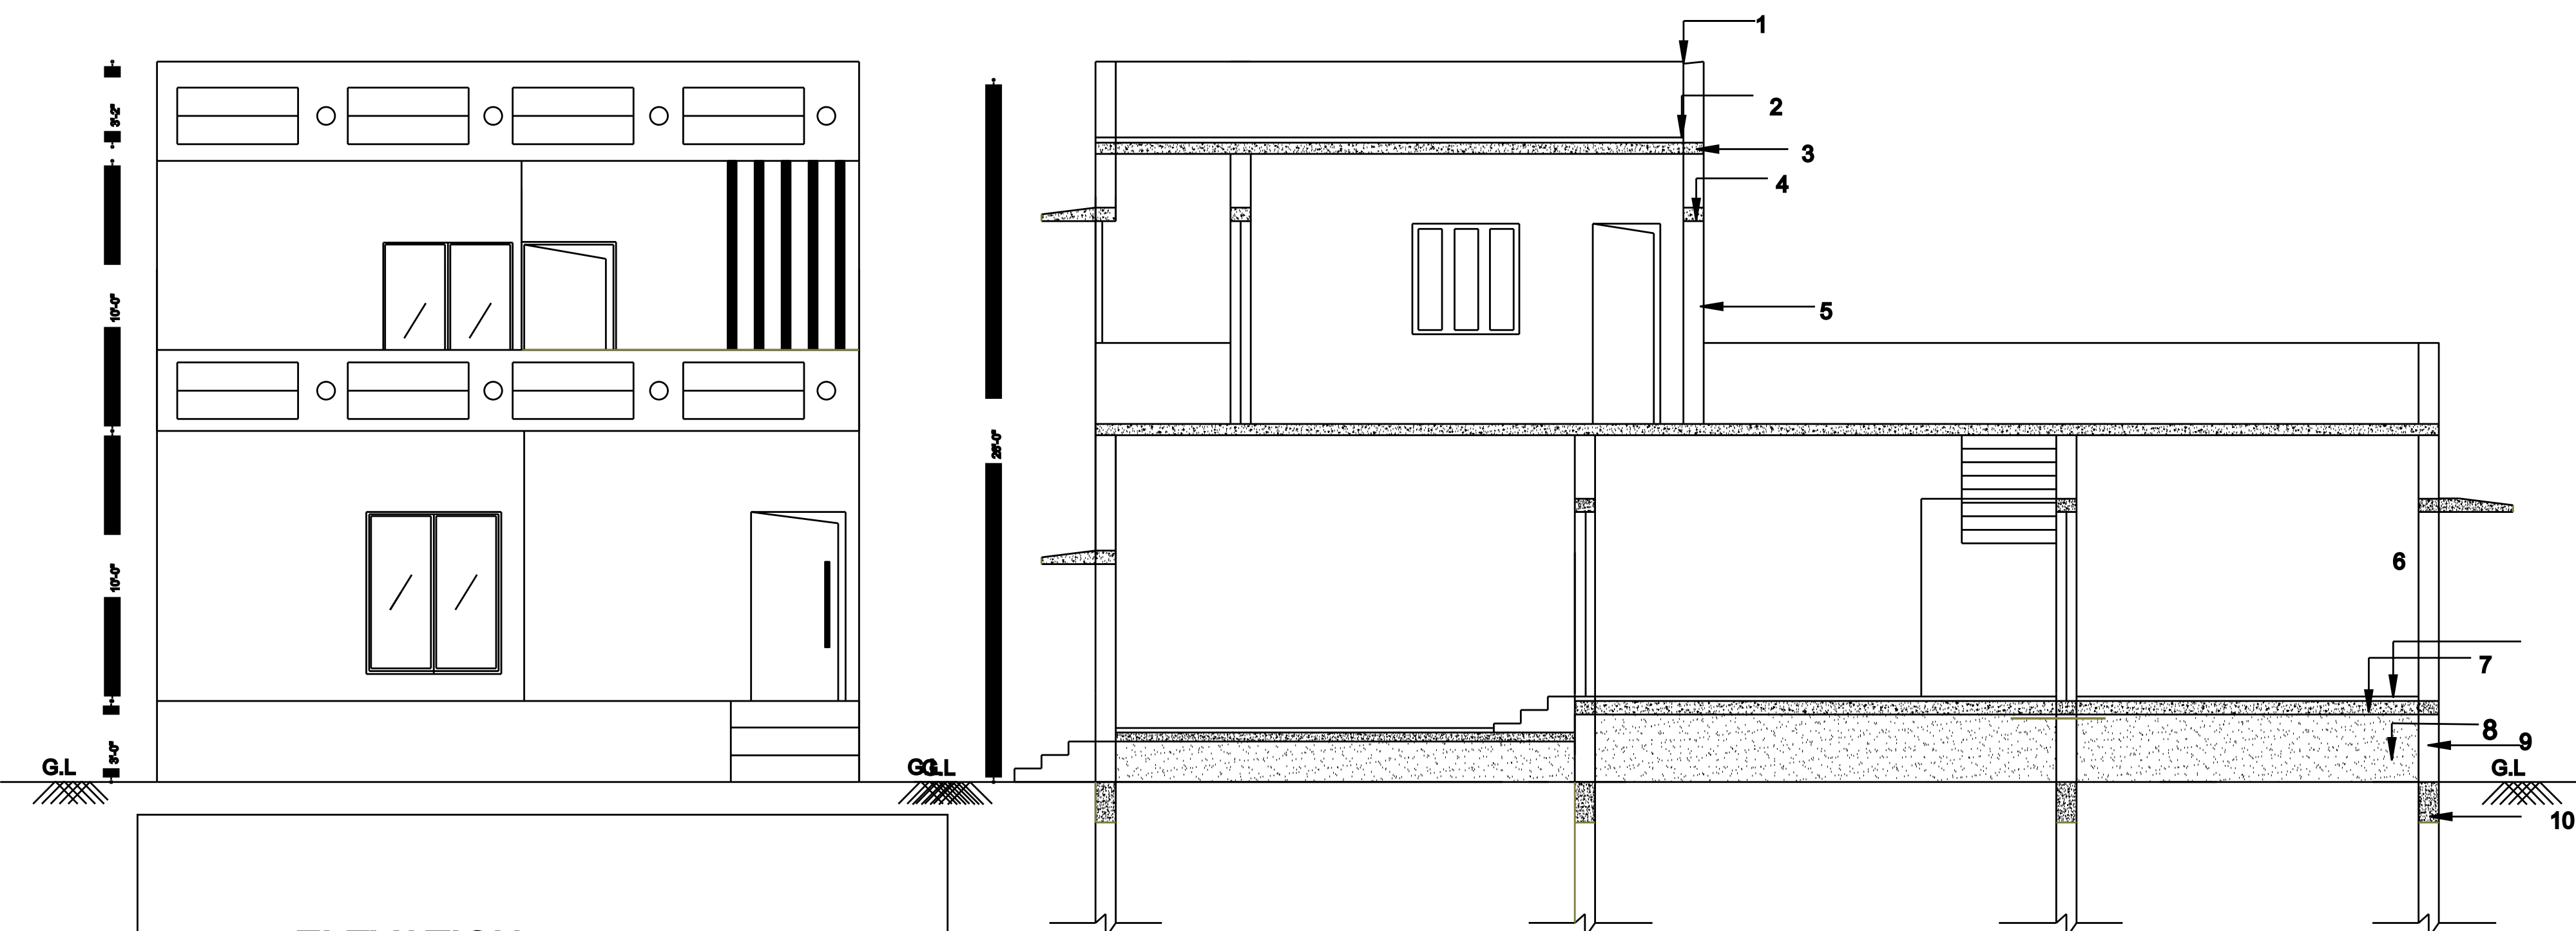

- REFERENCE:-
1. Parapet wall in bw in cm 1:8 23 cm tk.
 2. Weathering coarse 7.5 cm tk.
 3. R.C.C roof slab in c.c 1:1.5:3 mix 10 cm tk.
 4. R.C.C lintel in c.c 1:2:4 mix 10 cm tk.
 5. Superstructure in bw in cm 1:5 23 cm tk.
 6. Floor finish in cm 1:3
 7. Flooring in P.C.C 1:4:8 mix 10 cm tk.
 8. Sand filling 50 cm tk.
 9. Basement in bw in cm 1:5 23 cm tk.
 10. Plinth beam in cc 1:1.5:3 mix 30 cm tk.

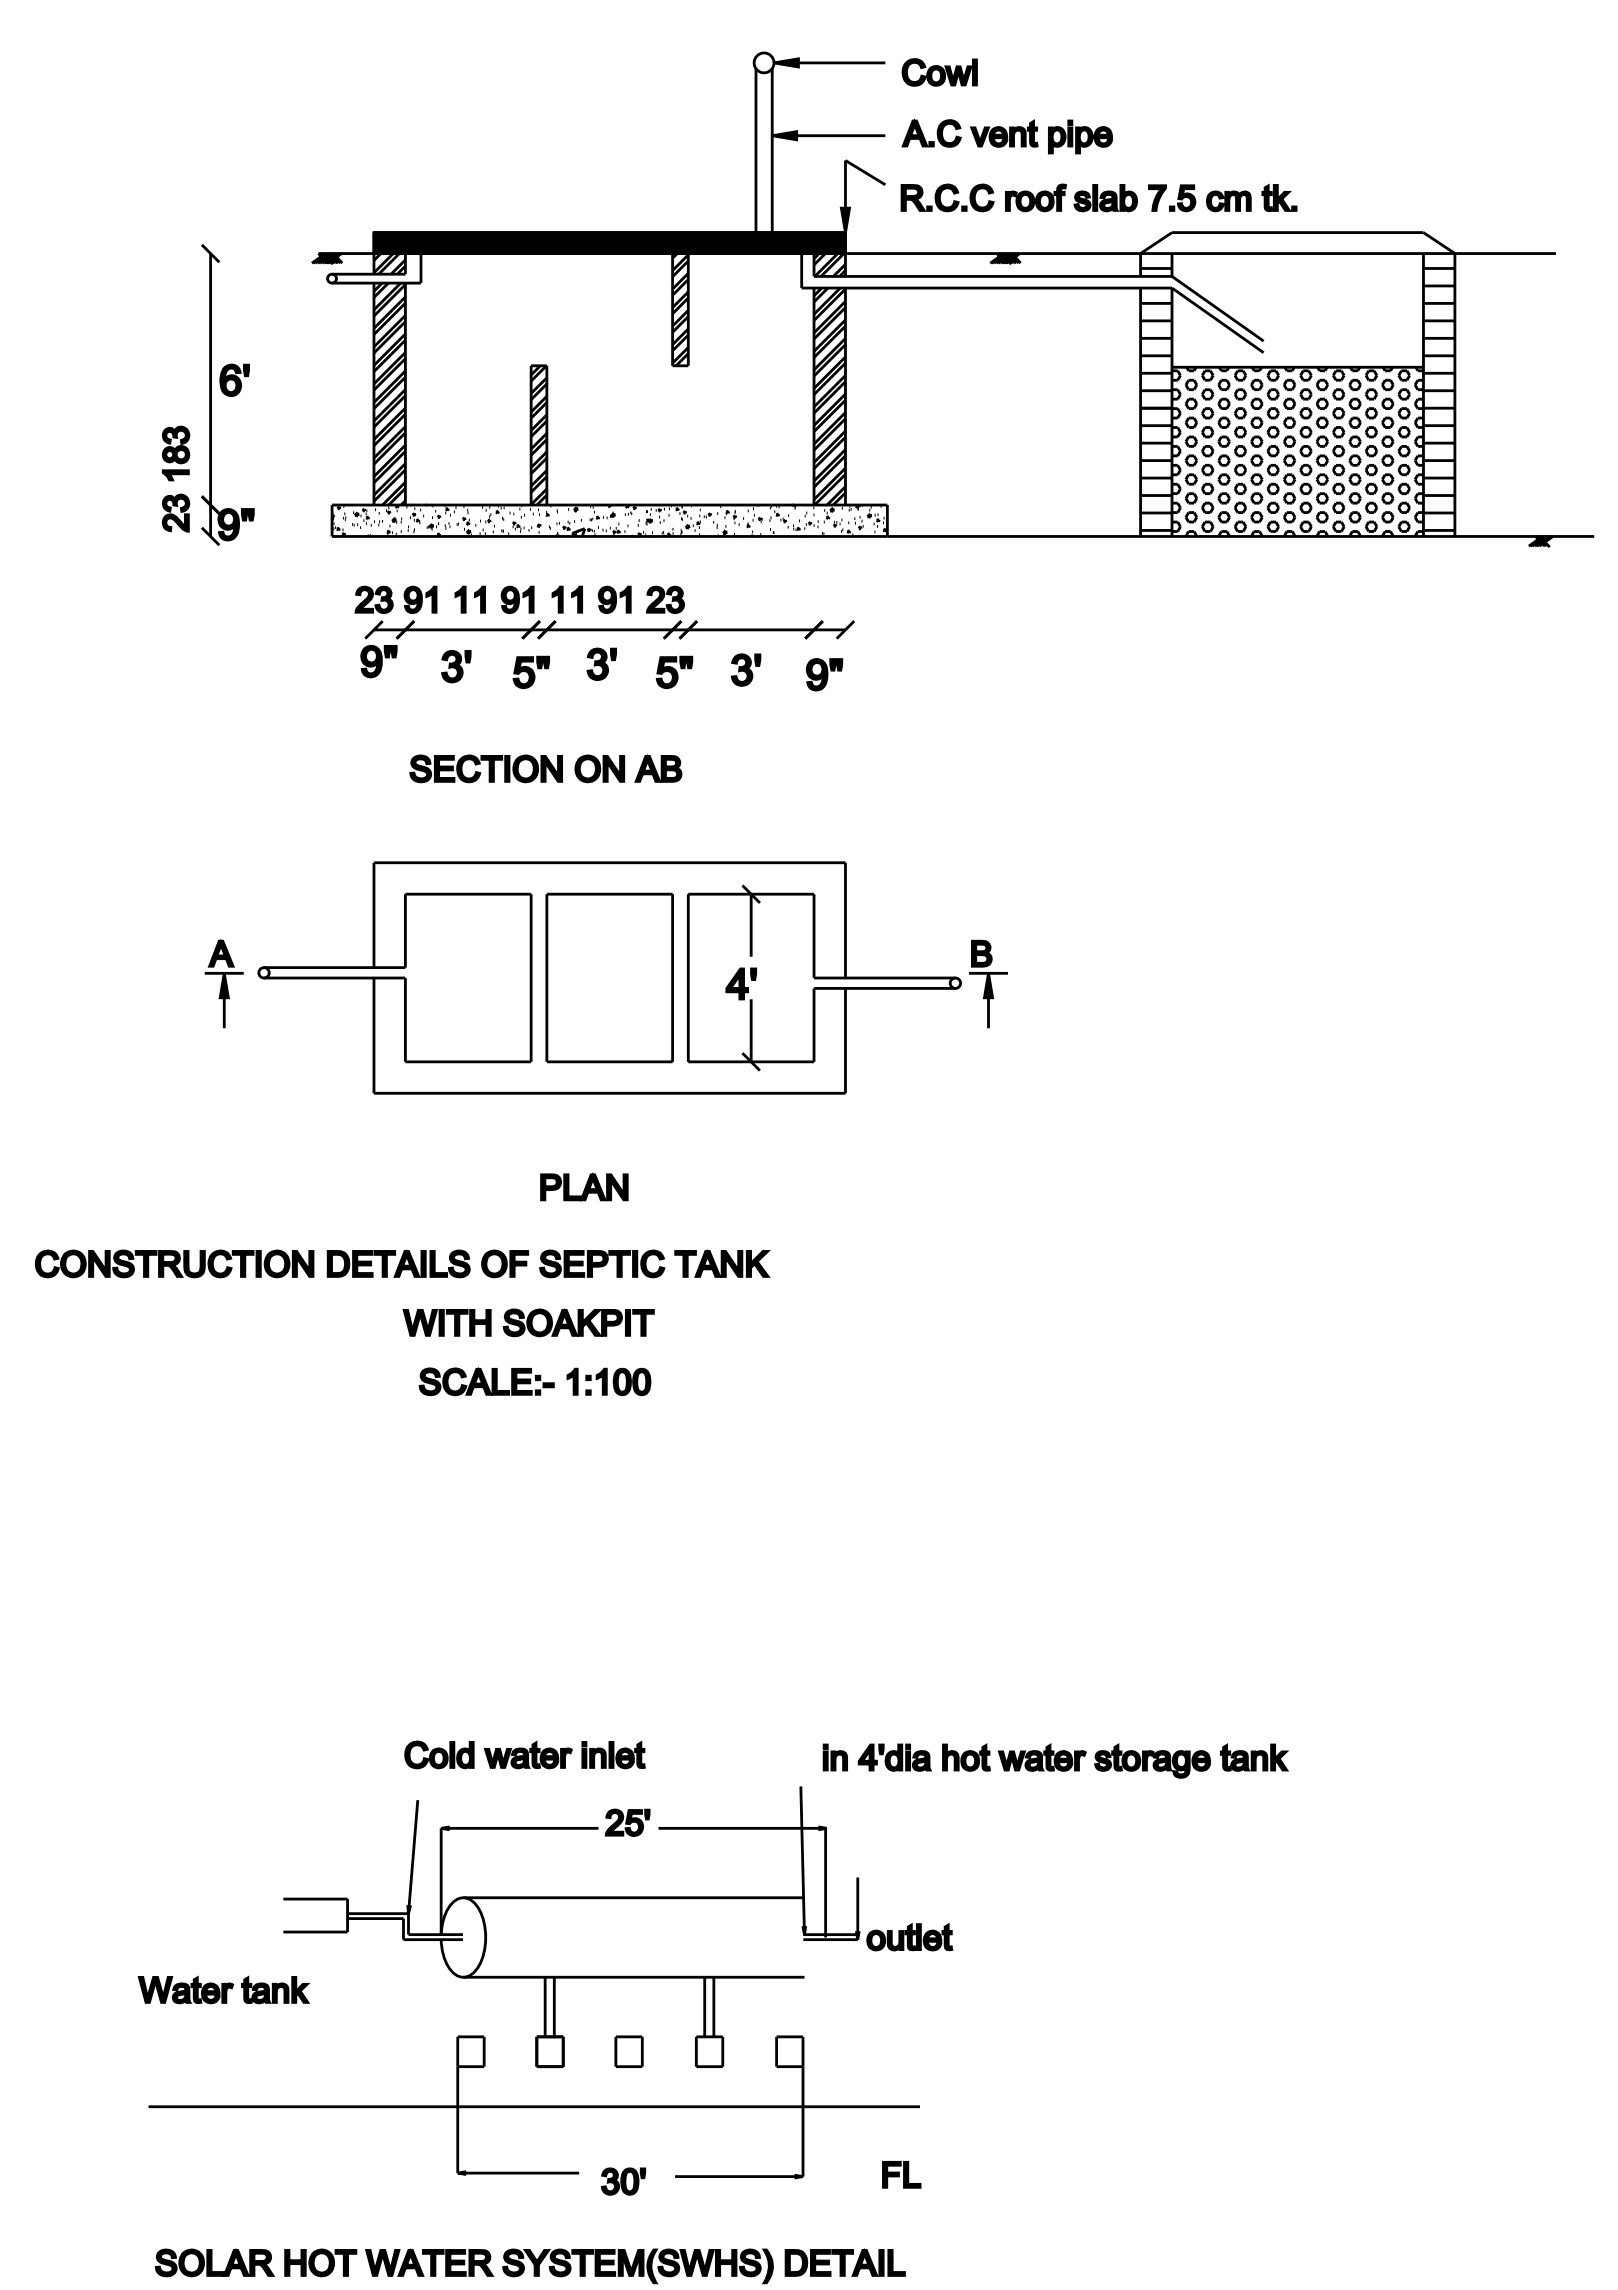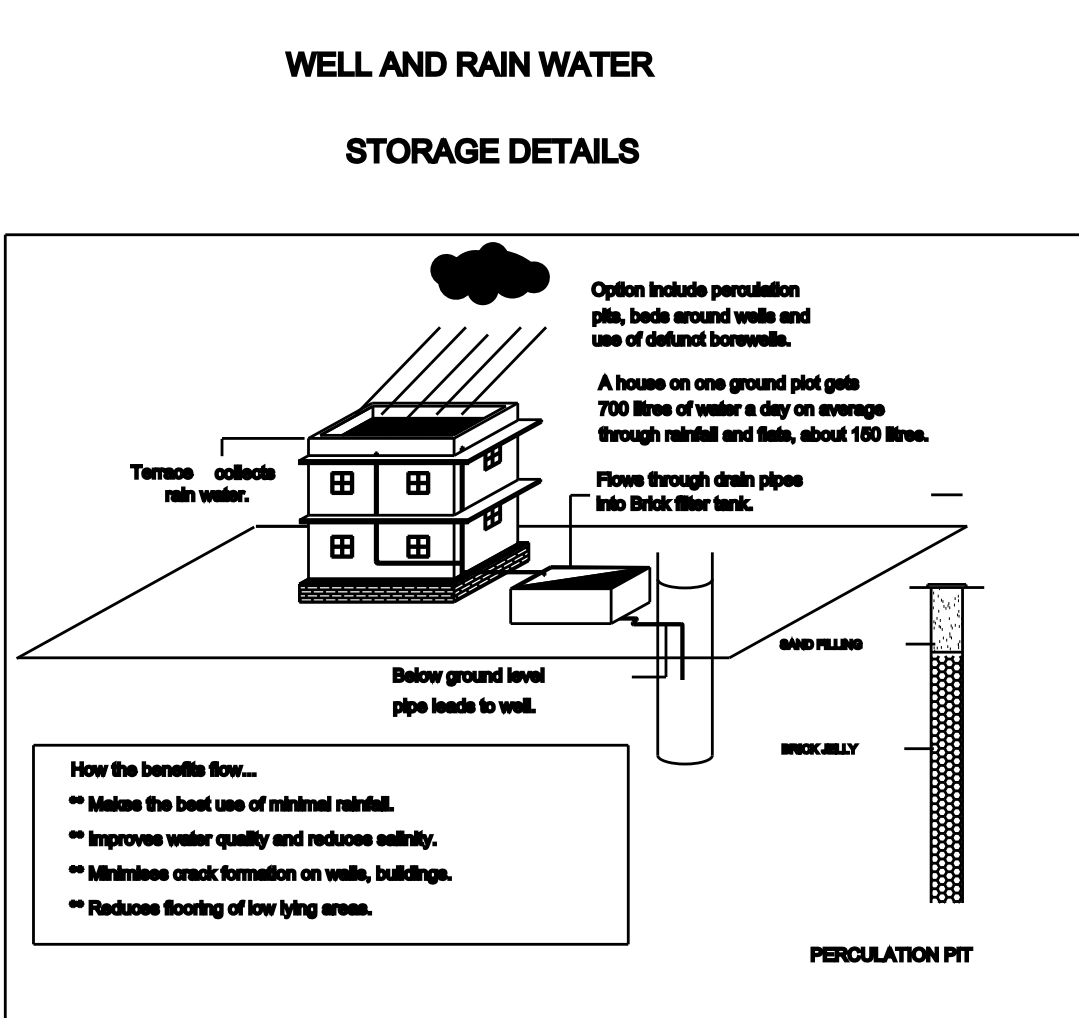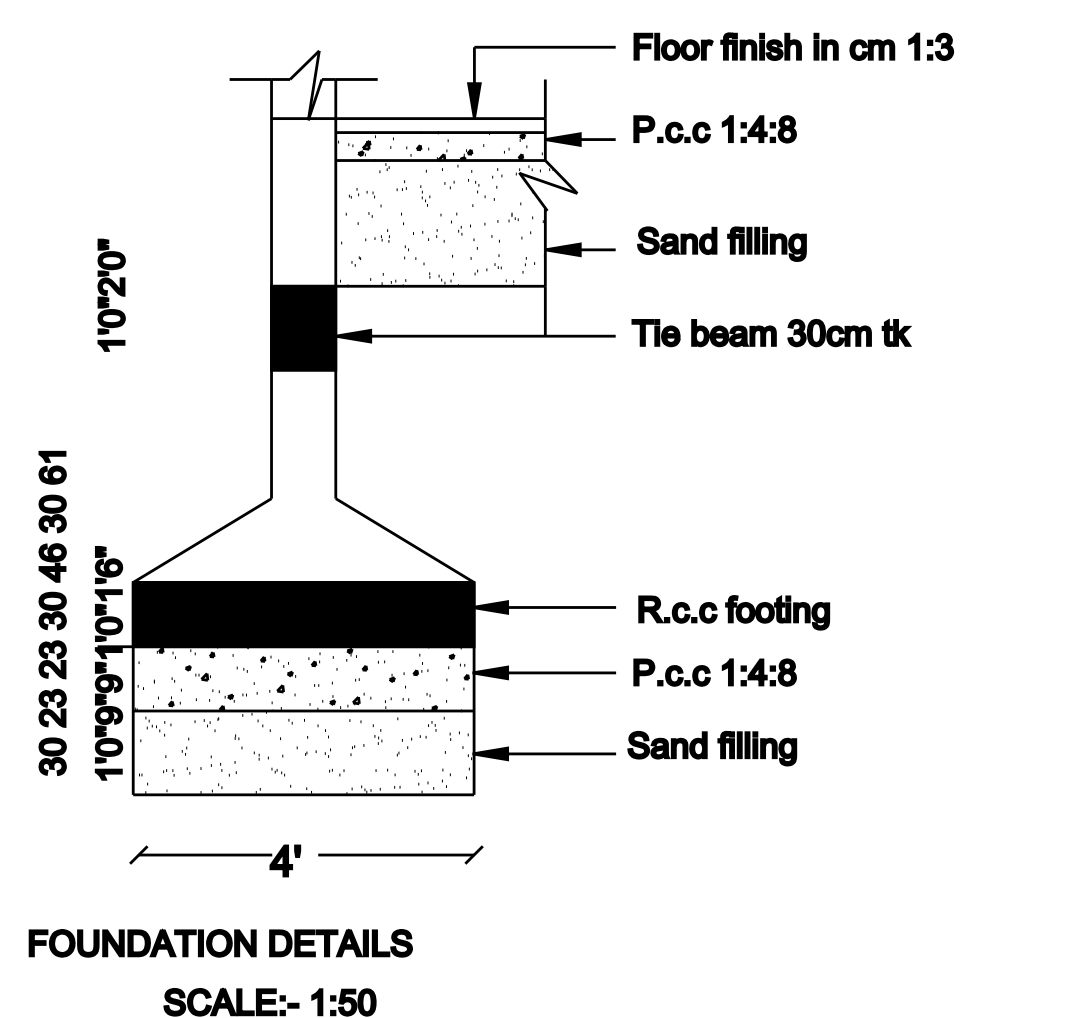

LICENSED SURVEYOR :-

AUTHORITY :-

Scale:- 1:400

Old survey no - 128/2 A1A1

New survey no-128/46

PLOT NO-24A,THILLAI NAGAR, LAKSHMI NARAYANAPURAM VILLAGE, PANRUTI TALUK. 607106

NORTH

SCHEDULE OF JOINERY	FTS	CMS
MD Main door 3'6"x7'0" 106x213		
D1 Flush door 3'0"x7'0" 91x213		
D2 PVC door 2'6"x7'0" 76x213		
W Glazzed Window 4'0"x4'0" 122x122		
V Ventilator 2'0"x2'0" 61x61		
AREA OF STATEMENT	SQ.FT	SQ.MT
Plot area 2070.00 192.3		
Proposed Built up area in G.F 1299.95 120.77		
Proposed Built up area in F.F 775.21 72.02		
Total Built up area 2075.16 192.79		
Open Space 770.00 71.53		

ALL DIMENSIONS ARE IN CMS AND FTS

DRAWN BY :-

Er.K.BALAMURUGAN.BE,AMIE.,

SCALE:- 1:100

COLOUR INDEX :-

Owners boundary, Pro-Built up area

Road, Rainwater harvest pit,

Septic tank , Bore.

Waste water used for garden

Drainage water to connected with septic tank.

APPLICANT :-

S.HAJARA BEGUM

ashini builders

No.22,First floor, Deen plaza,Tagoore street

Panruti- 607106. Mobile No: 9842922206.

Email: ashinibuilders@gmail.com

Eight ways to know a piece of land before you pay for it.

This report covers one part of the picture. These cover the rest, drawn from the same government records, for any property in Tamil Nadu.

LandLens One

Ask anything about a property and get an answer grounded in live government records, with the sources shown.

[/landlens/one](#)



Verify My Land

Every record check run on one property and returned as a single report.

[/landlens/verify-my-land](#)



Legal Opinion

An advocate's written opinion on the title, built on the records we pull for it.

[/landlens](#)



One Map

Every layer on one map: the parcel, its boundary, zoning, water bodies and what sits around it.

[/landlens/one/map](#)



PriceMap

What land actually changed hands for around this plot, taken from the registered deeds.

[/landlens/pricemap](#)



Build Scope

What you are allowed to build here: floor space, height, coverage and setbacks.

[/landlens/build-scope](#)



Property Tracker

Watch a property and hear about it when something new is registered against it.

[/landlens/property-tracker](#)



Deal Room

Run the transaction in one place: documents, stamping, signatures and the parties.

[/landlens/deal-room](#)



Twenty-four checks you can run yourself, at no cost.

Records and verification

The registers themselves, read for you.

Encumbrance Certificate

Patta and Chitta

Field Measurement Sketch

EC Analyzer

Bank charge check

Court case search

Seller background check

Approval check by survey

Zoning and land use

What the plan says can happen on this land.

Land use zone finder

CMDA land use check

Coastal regulation zone

Master plan check

Water bodies finder

Airport height clearance

Value and duty

What it is worth and what it costs to register.

Guideline value by street

Guideline value by survey

Stamp duty and registration fees

Capital gains

Floor space index

Area unit converter

Registers and directories

Who holds it, and which office keeps the record.

Find your registering office

Temple property check

Waqf property check

RERA register



Every free tool
/tools



Services we run
for you
/services



The LandLens
suite
/landlens/one



Every claim in this document traces back to a government record.

Legal opinions, due diligence and title verification

Building plan, layout and sub-division approvals

Completion and occupancy certificates, regularisation

Escrow, negotiation and NRI property management

Land survey, soil testing, architecture and construction

Verified RealEstate
3/350/2 Mettukuppam,
OMR Thoraipakkam,
Chennai 600 097, India
hello@verified.realestate
+91 9996 12 9996

Prepared from the registers named on the page each finding sits on. Where a register could not be read, this document says so in its place rather than leaving the gap to be read as a clean result.

