

PP

APPROVAL RECORD

Planning Permission

Cuddalore

Cuddalore district, Tamil Nadu

APPROVAL TYPE




Building Plan

ISSUING AUTHORITY

DTCP

The approval as the planning authority issued it, reproduced in full behind this page.

An approval speaks to what was sanctioned, not to what was built. Completion is a separate record.

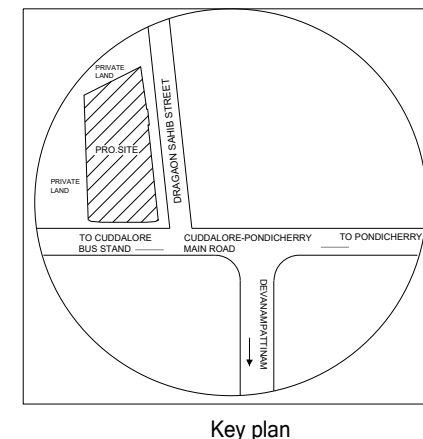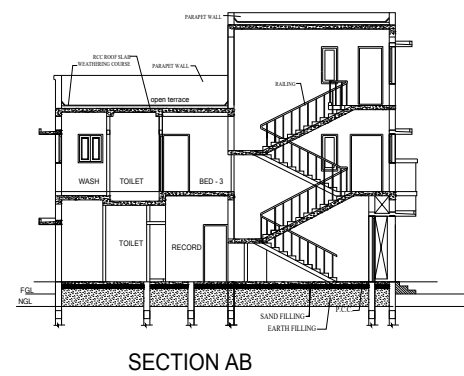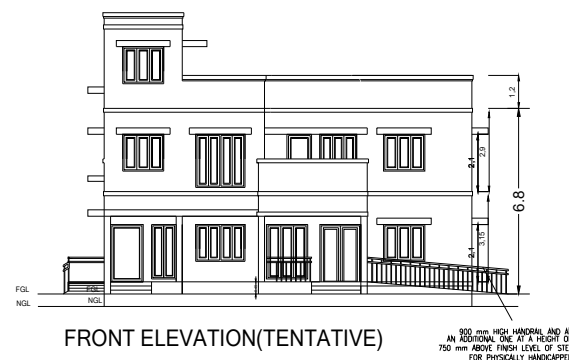

Office Use Only

SITE APPROVAL
Site is Approved and
Marked as "A to D"

PLANNING PERMISSION
SWP/BPA/273367/2024
Planning Permission No:
DTCP/Cud. dist/AD/PP No: 16/2024

CONSTRUCTION OF DSP CAMP OFFICE
CUM RESIDENCE WITH DEVELOPMENT
WORKS AT WARD 6, BLOCK 6, TS.NO.
189/15, IN CUDDALORE NEW TOWN IN
CUDDALORE DISTRICT.

NAME OF THE APPLICANT :-
DEPUTY SUPERINTENDENT OF POILCE,
CUDDALORE DISTRICT,
CUDDALORE.

ALL DIMENSIONS ARE IN METER.
SCALE 1:100

COLOUR INDEX:-

SITE BOUNDARY	Red
PROPOSED BUILDING	Green
PROPOSED DRIEWAY	Orange
EXISTING ROAD	Yellow

SITE AREA DETAILS:

Site Area	: 753.32 Sqm
Document Area	: 759.00 Sqm

AREA STATEMENT:

FLOOR	BUILTUP AREA IN SQM	FSI AREA IN SQM
GROUND FLOOR	161.84	161.84
FIRST FLOOR	164.83	326.67
TOTAL	326.67	326.67

FSI= 0.43

SCHEDULE OF JOINERY

TYPE	DESCRIPTION	SIZE
MD	T.W FRAME WITH TW PANNELED SHUTTERS	1.50X2.10
MD1	T.W FRAME WITH TW PANNELED SHUTTERS	1.20X2.20
MD2	T.W FRAME WITH TW PANNELED SHUTTERS	1.05X2.10
D0	T.W FRAME WITH BWR SHUTTERS	1.20X2.10
D	T.W FRAME WITH BWR SHUTTERS	0.90X 2.10
D1	T.W FRAME WITH BWR SHUTTERS	0.90X2.10
D2	SOLID PVC DOOR FRAME AND SHUTTER	0.75X2.10
D3	T.W FRAMED WITH TW PANNELED SHUTTER	0.90X2.10
D2/V	SOLID PVC DOOR FRAME&SHUTTER	0.75X2.10
FW	T.W FRAME WITH TW SHUTTER GLAZED FRENCH WINDOW WITH MS GRILL	1.50X2.00
FW2	T.W FRAME WITH TW SHUTTER GLAZED FRENCH WINDOW WITH MS GRILL	1.80X2.00
FW0	T.W FRAME WITH TW SHUTTER GLAZED FRENCH WINDOW WITH MS GRILL	1.95X2.00
FW1	T.W FRAME WITH TW SHUTTER GLAZED FRENCH WINDOW WITH MS GRILL	1.35X2.00
FW3	T.W FRAME WITH TW SHUTTER GLAZED FRENCH WINDOW WITH MS GRILL	0.90X2.00
W0	T.W FRAME WITH TW SHUTTER GLAZED WINDOW WITH MS GRILL	1.80X1.65
W	T.W FRAME WITH TW SHUTTER GLAZED WINDOW WITH MS GRILL	1.80X1.35
W1	T.W FRAME WITH TW SHUTTER GLAZED WINDOW WITH MS GRILL	1.50X1.35
W2	T.W FRAME WITH TW SHUTTER GLAZED WINDOW WITH MS GRILL	1.20X1.35
W3	T.W FRAME WITH TW SHUTTER GLAZED WINDOW WITH MS GRILL	0.60X1.35
KW	T.W FRAME WITH TW SHUTTER GLAZED WINDOW WITH MS GRILL	1.50X1.05
KW1	WINDOW WITH MS GRILL	1.00X1.05
SW	STAIRCASE WINDOW SILL 750 FROM MID LANDING	1.00X1.35
V	T.W. GLAZED VENTILATOR	0.75X0.75
V0	T.W. GLAZED VENTILATOR	1.20X0.75
SLW	SLIDING WINDOW	1.50X1.35
SLD	SLIDING DOOR WITH ROOF LVL VENTILATOR	1.00X2.10
SLDRV	VENTILATOR WITH GLASS /GRILL	1.00X0.60
SKW1	SLIDING WINDOW	1.05X1.05

NO OF REQUIRED CAR PARKING	: 03 Nos
NO OF PROVIDED CAR PARKING	: 04 Nos
NO OF REQUIRED TWO WHEELER PARKING	: 06 Nos
NO OF PROVIDED TWO WHEELER PARKING	: 10 Nos

APPLICANT :-

G. V. S.
Deputy Superintendent of Police
Cuddalore Sub-Division

USER DEPARTMENT (OR) APPLICANT











TAMIL NADU POLICE DEPARTMENT,
IN 189/15 WARD -6, BLOCK -6, CUDDALORE
TALUK, CUDDALORE DISTRICT

REGISTERD ENGINEER :-

R. S. E.
EXECUTIVE ENGINEER
TAMIL NADU POLICE HOUSING CORPORATION
SALEM DIVISION
ANNADHANAPATTY, SALEM-2

EXECUTING DEPARTMENT (OR) AGENCY:-

TAMILNADU POLICE HOUSING CORPORATION LTD.
NO.132, EVR.SALAI
KILPAUK, CHENNAI-600 010.

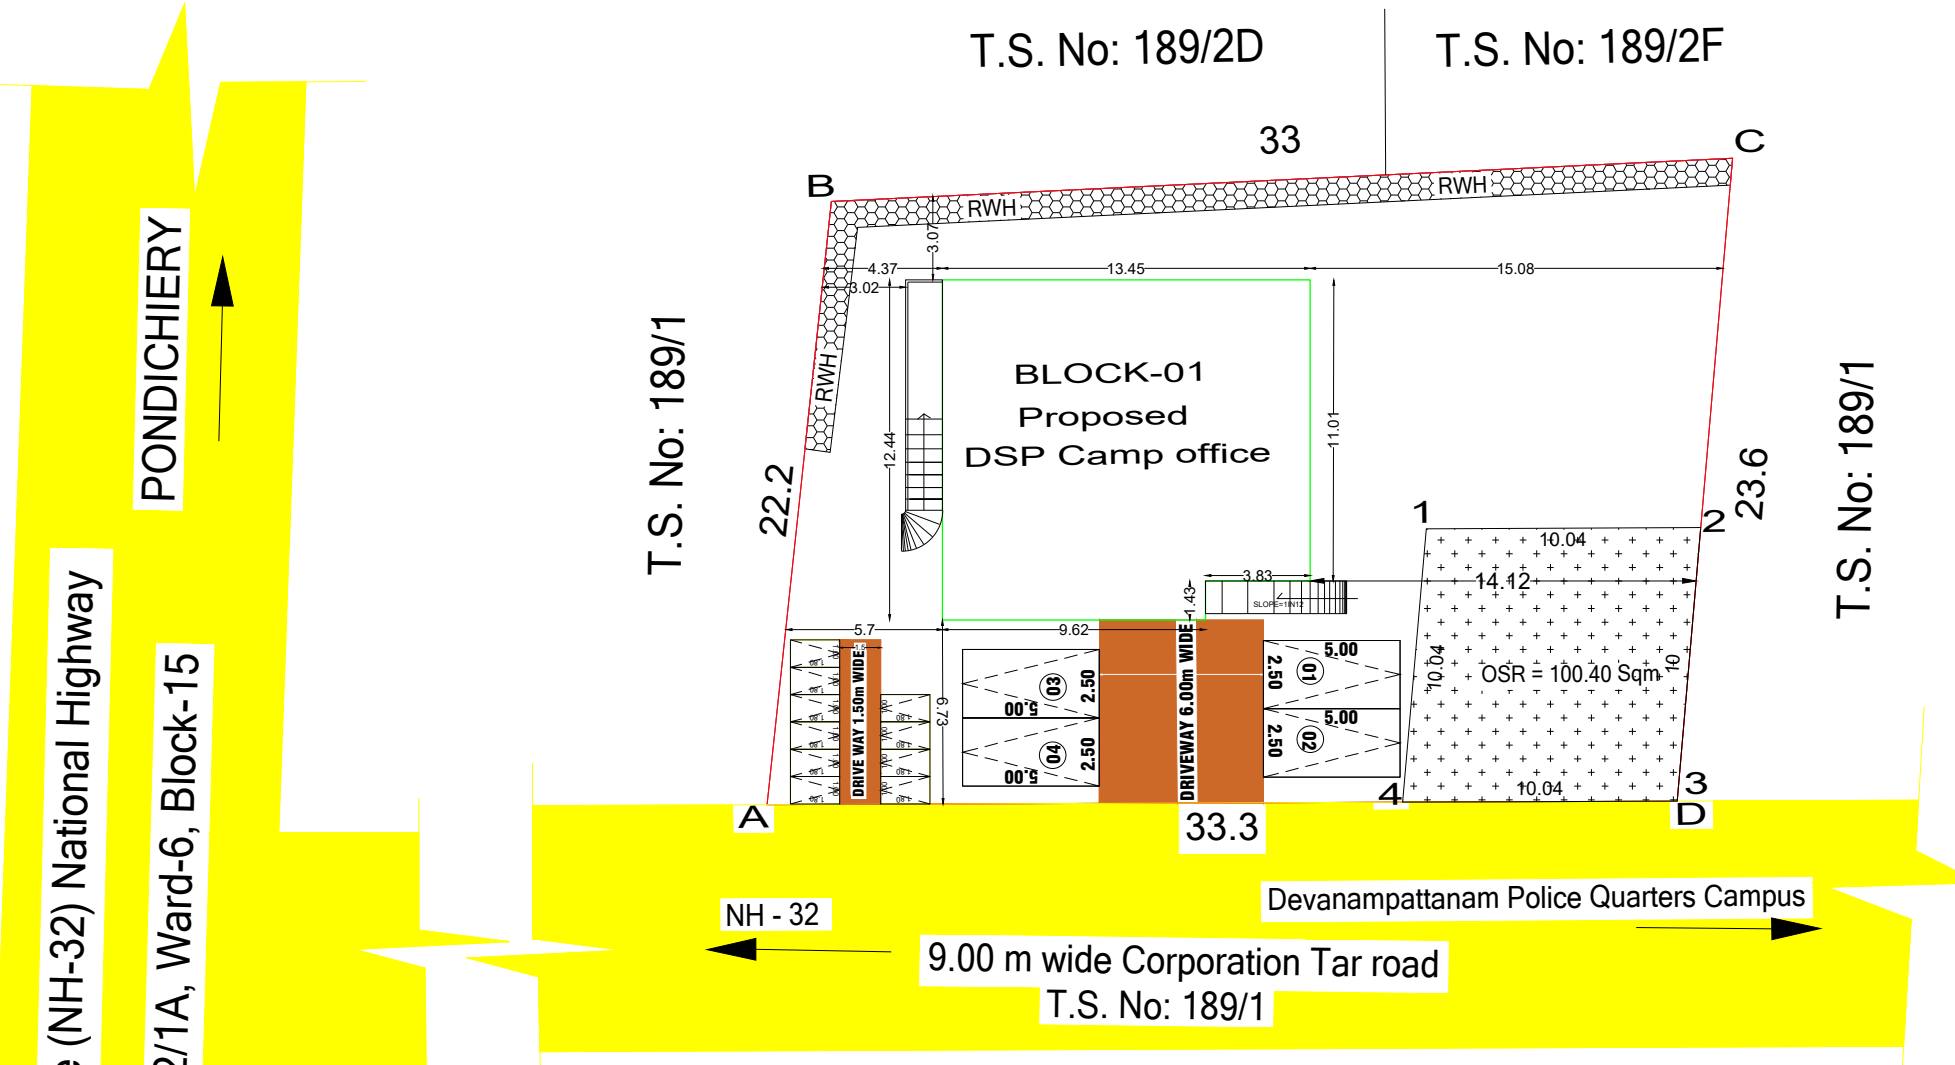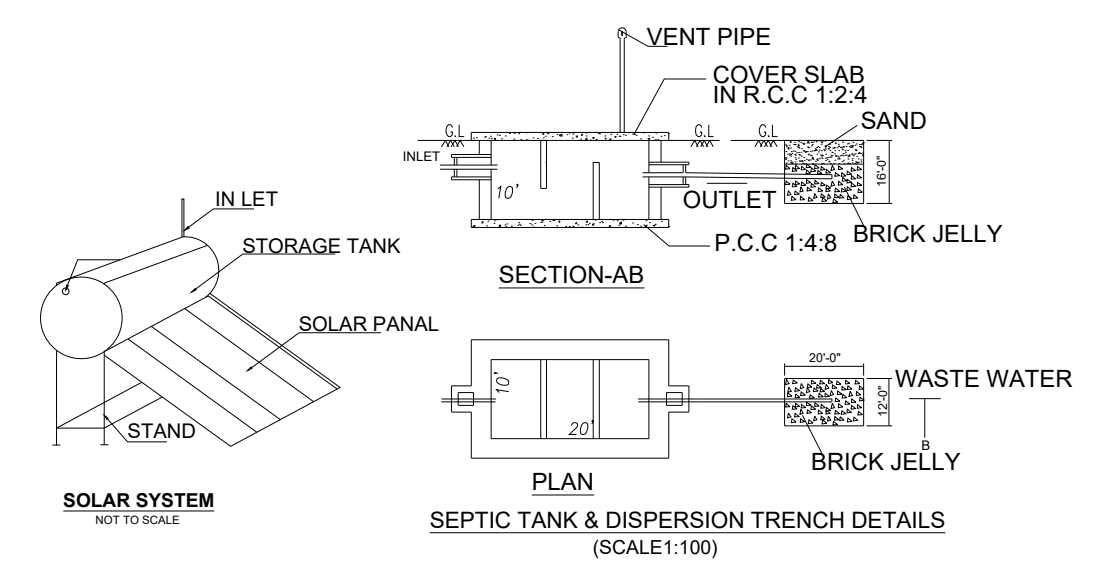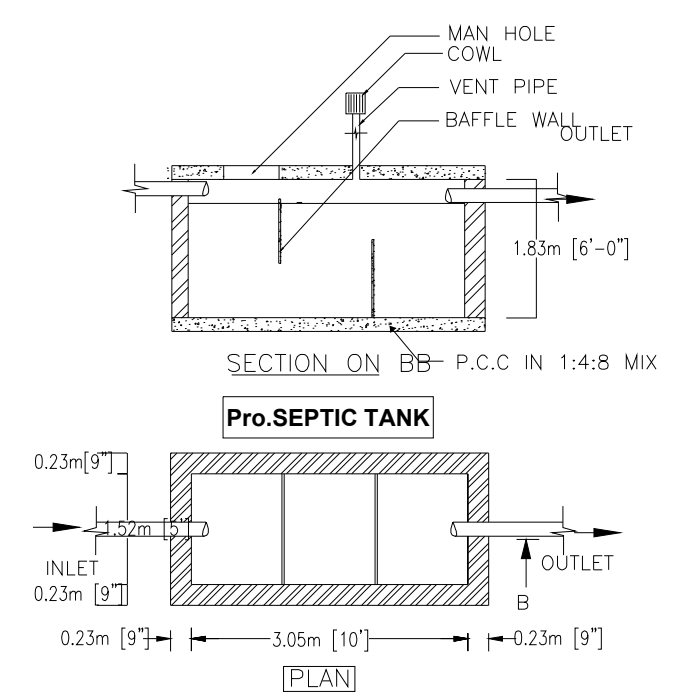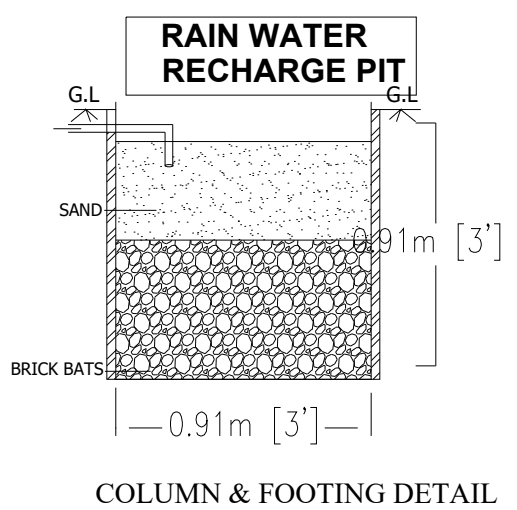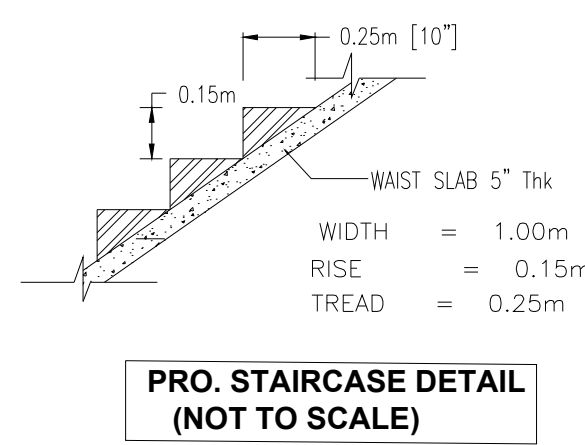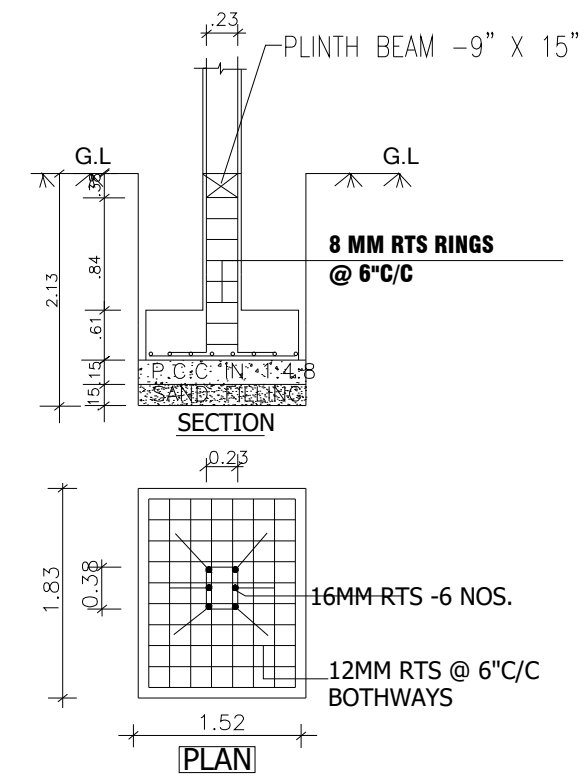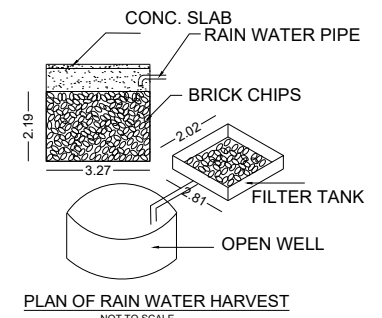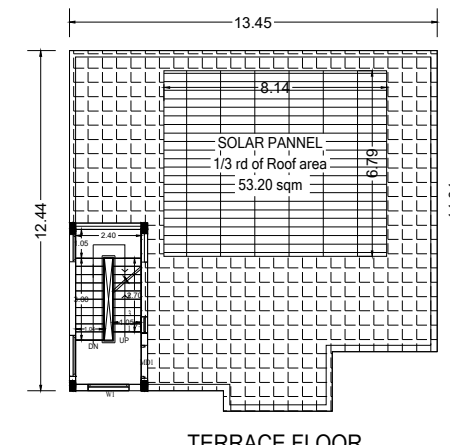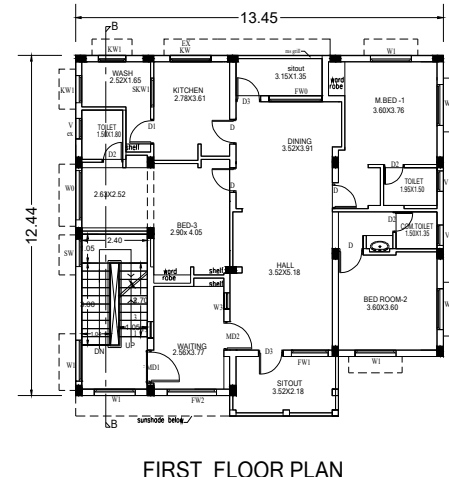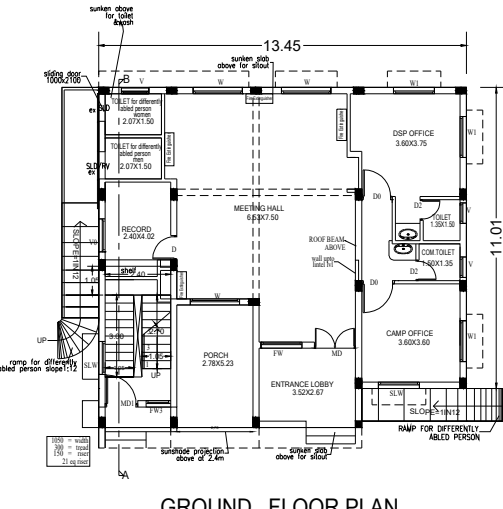

SITE PLAN
SCALE 1:100



0 m wide (NH-32) National Highway
. No: 442/1A, Ward-6, Block-15

PONDICHERRY

Eight ways to know a piece of land before you pay for it.

This report covers one part of the picture. These cover the rest, drawn from the same government records, for any property in Tamil Nadu.

LandLens One

Ask anything about a property and get an answer grounded in live government records, with the sources shown.

[/landlens/one](#)



Verify My Land

Every record check run on one property and returned as a single report.

[/landlens/verify-my-land](#)



Legal Opinion

An advocate's written opinion on the title, built on the records we pull for it.

[/landlens](#)



One Map

Every layer on one map: the parcel, its boundary, zoning, water bodies and what sits around it.

[/landlens/one/map](#)



PriceMap

What land actually changed hands for around this plot, taken from the registered deeds.

[/landlens/pricemap](#)



Build Scope

What you are allowed to build here: floor space, height, coverage and setbacks.

[/landlens/build-scope](#)



Property Tracker

Watch a property and hear about it when something new is registered against it.

[/landlens/property-tracker](#)



Deal Room

Run the transaction in one place: documents, stamping, signatures and the parties.

[/landlens/deal-room](#)



Twenty-four checks you can run yourself, at no cost.

Records and verification

The registers themselves, read for you.

Encumbrance Certificate

Patta and Chitta

Field Measurement Sketch

EC Analyzer

Bank charge check

Court case search

Seller background check

Approval check by survey

Value and duty

What it is worth and what it costs to register.

Guideline value by street

Guideline value by survey

Stamp duty and registration fees

Capital gains

Floor space index

Area unit converter

Zoning and land use

What the plan says can happen on this land.

Land use zone finder

CMDA land use check

Coastal regulation zone

Master plan check

Water bodies finder

Airport height clearance

Registers and directories

Who holds it, and which office keeps the record.

Find your registering office

Temple property check

Waqf property check

RERA register



Every free tool
/tools



Services we run
for you
/services



The LandLens
suite
/landlens/one



Every claim in this document traces back to a government record.

Legal opinions, due diligence and title verification

Building plan, layout and sub-division approvals

Completion and occupancy certificates, regularisation

Escrow, negotiation and NRI property management

Land survey, soil testing, architecture and construction

Verified RealEstate
3/350/2 Mettukuppam,
OMR Thoraipakkam,
Chennai 600 097, India
hello@verified.realestate
+91 9996 12 9996

Prepared from the registers named on the page each finding sits on. Where a register could not be read, this document says so in its place rather than leaving the gap to be read as a clean result.

