PP APPROVAL RECORD

Planning Permission

Survey 7

Varakalpattu

Cuddalore district, Tamil Nadu

APPROVAL TYPE
Building Plan

ISSUING AUTHORITY
Rural Panchayat

The approval as the planning authority issued it, reproduced in full behind this page.

An approval speaks to what was sanctioned, not to what was built. Completion is a separate record.


Verified RealEstate™

3/350/2 Mettukuppam,
OMR Thoraipakkam,
Chennai 600 097, India


hello@verified.realestate

+91 9996 12 9996

verified.realestate

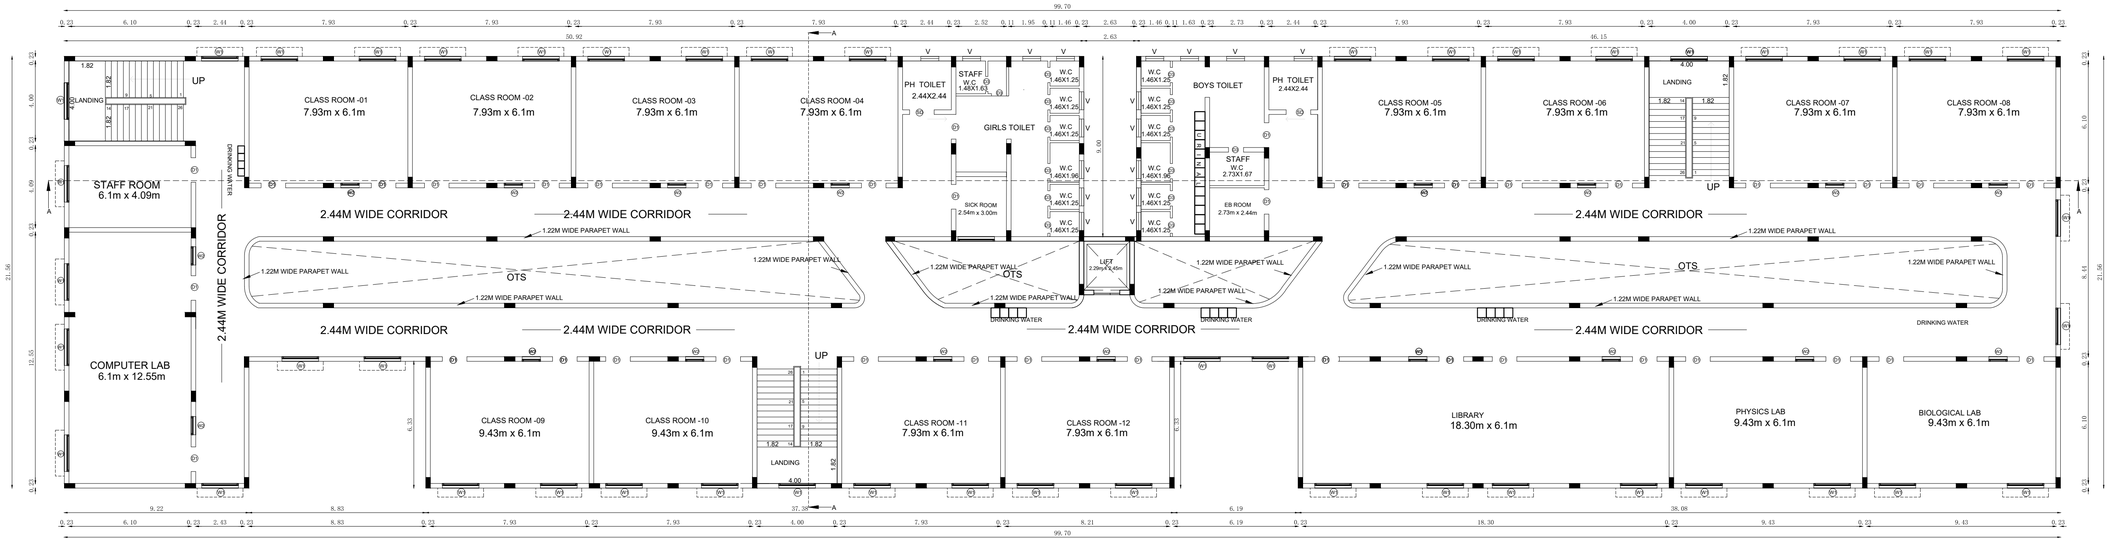

FIRST FLOOR PLAN

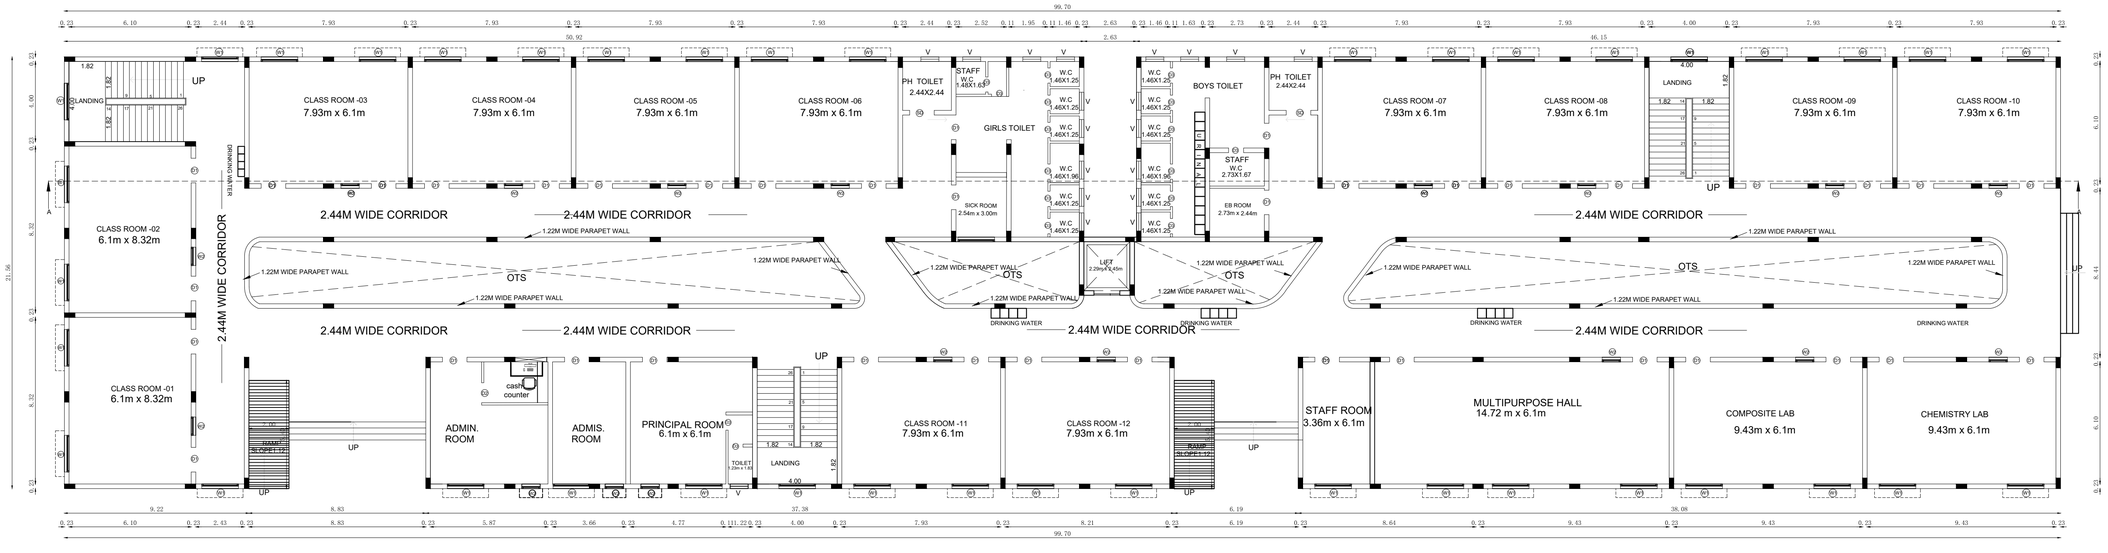

GROUND FLOOR PLAN

SCALE :1:100
ALL DIMENSIONS AREA IN METER

SHEET 1/3

PLAN SHOWING THE PROPOSED CONSTRUCTION OF SCHOOL BUILDING IN R.S:NO:6/2B,7/1B VARAKALPATTU VILLAGE AND PANCHAYATH , CUDDALORE PANCHAYATH UNION , CUDDALORE TALUK AND CUDDALORE DISTRICT.

JOINERY DETAILS:

D1	-	DOOR	-	1.22 x 2.13 M
D2	-	DOOR	-	1.00 x 2.13 M
D3	-	DOOR	-	0.76 x 2.13 M
SD	-	SLIDING DOOR	-	1.00 x 2.13 M
W1	-	WINDOW	-	1.83 x 1.83 M
W2	-	WINDOW	-	0.91 x 1.83 M
LD	-	LIFT DOOR	-	3.05 x 2.10 M
V	-	VENTILATOR	-	0.91 x 0.61 M
J	-	JOLLY	-	1.83 x 1.22 M

AREA DETAILS:

TOTAL AREA OF SITE ---------- 8100.00 SQ.MT
(As perSite and Patta)

FLOOR	FSI AREA (SQ.M)	NON - FSI AREA (SQ.M)	TOTAL BUILTUP AREA (SQ.M)
GROUND FLOOR	1792.24	--	1792.24
FIRST FLOOR	1792.24	--	1792.24
TERRACE FLOOR	--	95.78	95.78
TOTAL AREA	3584.48	95.78	3680.26

For SHREE MAHAVEER SAI SKANDHA SPACE

Partner Partner

APPLICANT

Er.D.KATHIRAVAN,B.E.,
Licenced Engineer
RE/GR-II/VD/Aug 2022/061
No.56C, Hospital Road,Opp. to GH
Villupuram - 605 602.
Cell: 9585628580

REGISTERED ENGINEER


Er.N.SOWNDHARYA,B.E.,M.E.,
Structural Engineer Grade - II, (SE)
Reg. No. CGL DIST/SE/GR.II/2021/08/004
JJCADD SERVICE
No. 12/A, Municipal Complex, GST Road,
(Near DTCP Office), Chengalpattu-603001.
Cell: 6379662661

STRUCTURAL ENGINEER


OnlineApplicationNo:SWP/BPA/786417/2026

SWP/DTCP/CUD/BP No . 12/2026


OFFICE USE:

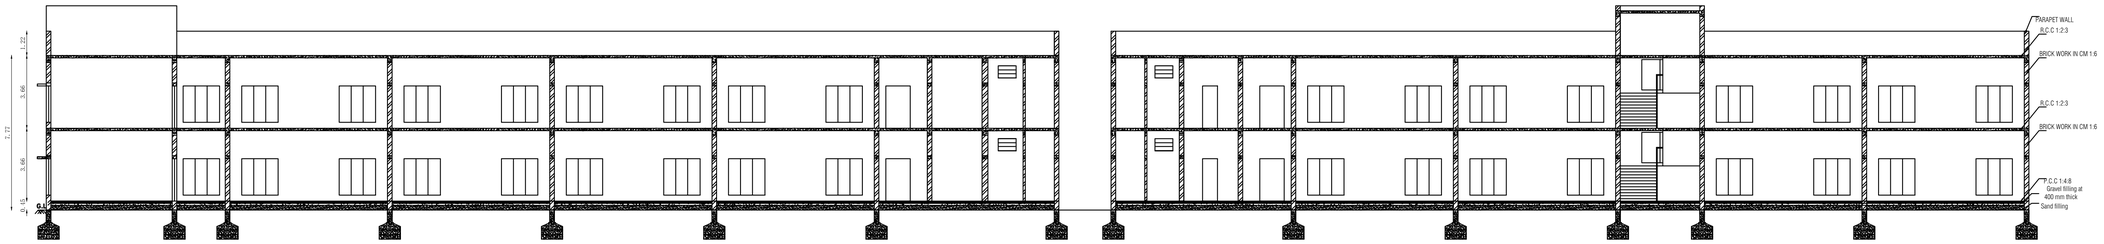

SECTION ON A-A

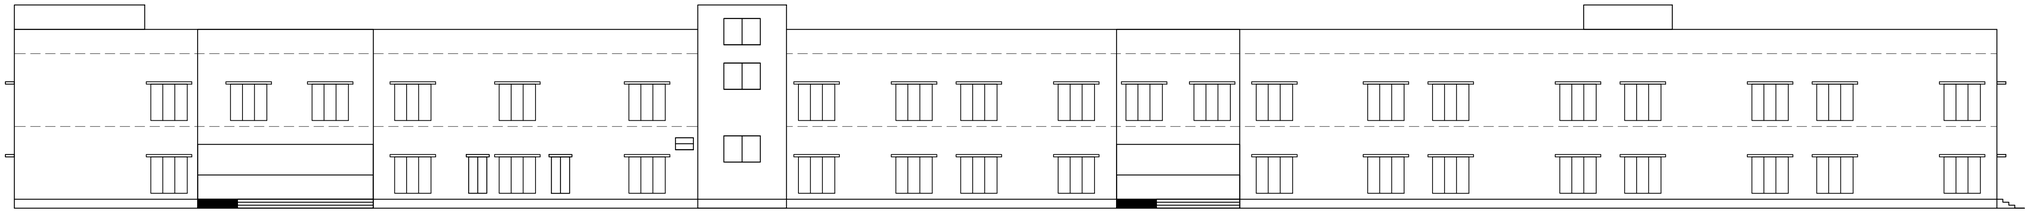

FRONT ELEVATION

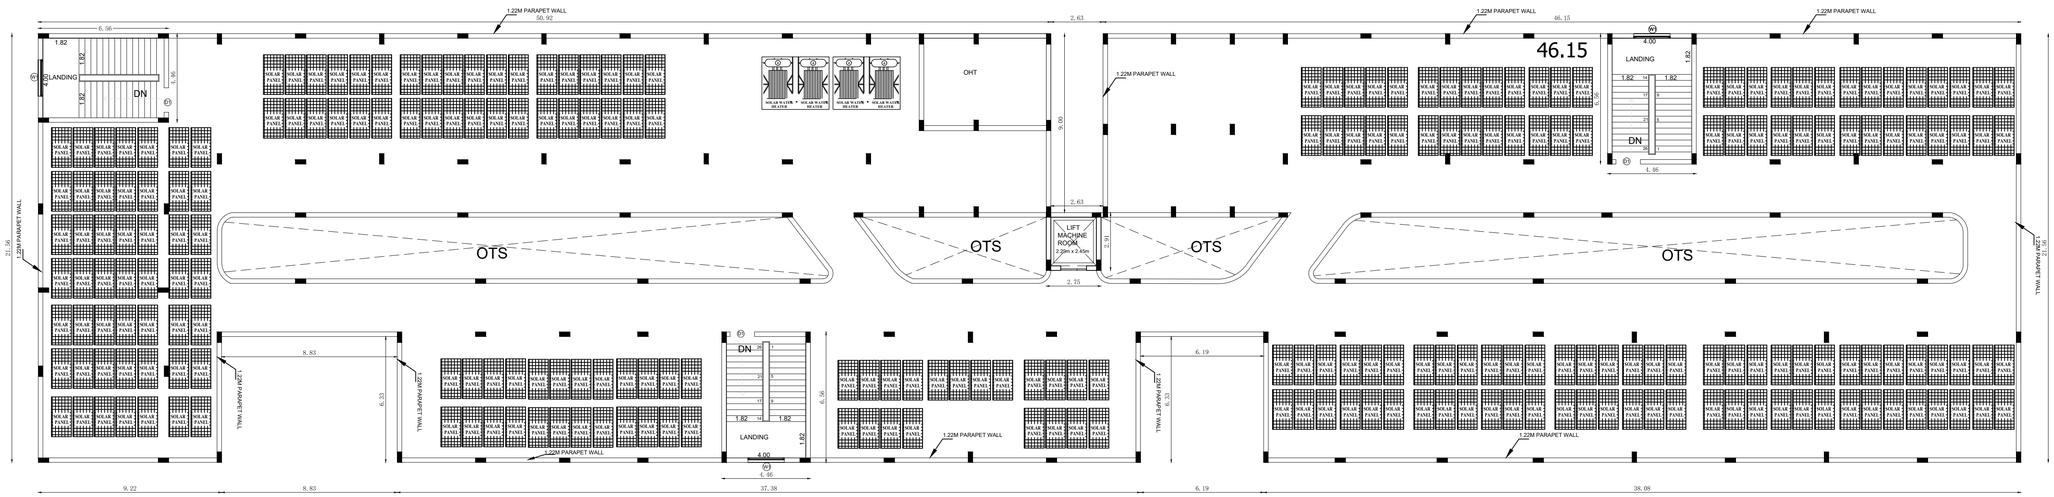

TERRACE FLOOR PLAN

SCALE :1:100
ALL DIMENSIONS AREA IN METER

SHEET 2/3

PLAN SHOWING THE PROPOSED CONSTRUCTION OF SCHOOL BUILDING IN R.S:NO:6/2B,7/1B VARAKALPATTU VILLAGE AND PANCHAYATH , CUDDALORE PANCHAYATH UNION , CUDDALORE TALUK AND CUDDALORE DISTRICT.

JOINERY DETAILS:

D1	-	DOOR	-	1.22 x 2.13 M
D2	-	DOOR	-	1.00 x 2.13 M
D3	-	DOOR	-	0.76 x 2.13 M
SD	-	SLIDING DOOR	-	1.00 x 2.13 M
W1	-	WINDOW	-	1.83 x 1.83 M
W2	-	WINDOW	-	0.91 x 1.83 M
LD	-	LIFT DOOR	-	3.05 x 2.10 M
V	-	VENTILATOR	-	0.91 x 0.61 M
J	-	JOLLY	-	1.83 x 1.22 M

TOTAL AREA OF SITE ----------8100.00 SQ.MT
(As perSite and Patta)

FLOOR	FSI AREA (SQ.M)	NON - FSI AREA (SQ.M)	TOTAL BUILTUP AREA (SQ.M)
GROUND FLOOR	1792.24	--	1792.24
FIRST FLOOR	1792.24	--	1792.24
TERRACE FLOOR	--	95.78	95.78
TOTAL AREA	3584.48	95.78	3680.26

For SHREE MAHAVEER SAI SKANDHA SPACE
Partner
Partner

APPLICANT

Er.D.KATHIRAVAN, B.E.,
Licenced Engineer
RE/GR-II/VD/Aug 2022/061
No.56C, Hospital Road,Opp. to GH
Villupuram - 605 602.
Cell: 9585628580

REGISTERED ENGINEER


Er.N.SOWNDHARYA, B.E.,M.E.,
Structural Engineer Grade - II, (SE)
Reg. No. CGL DIST/SE/GR.II/2021/08/004
JJCADD SERVICE
No. 12/A, Municipal Complex, GST Road,
(Near DTCP Office), Chengalpattu-603001.
Cell: 6379662661

STRUCTURAL ENGINEER


OnlineApplicationNo:SWP/BPA/786417/2026


SWP/DTCP/CUD/BP No . 12/2026


OFFICE USE:

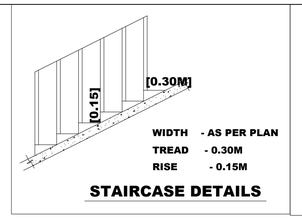


STAIRCASE DETAILS

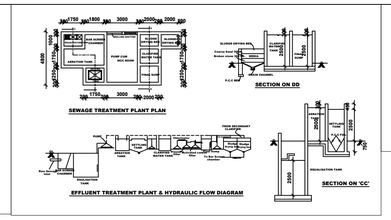


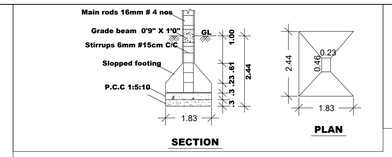

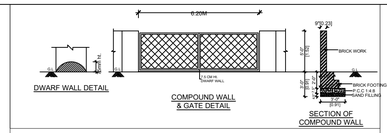

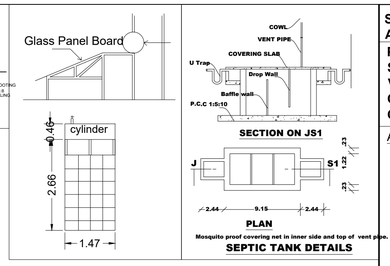

APPLICANTION NUMBER: VW6Y0D6A
APPOVED LAYOUT :SWP/DTCP(CUD)NO:177/2025

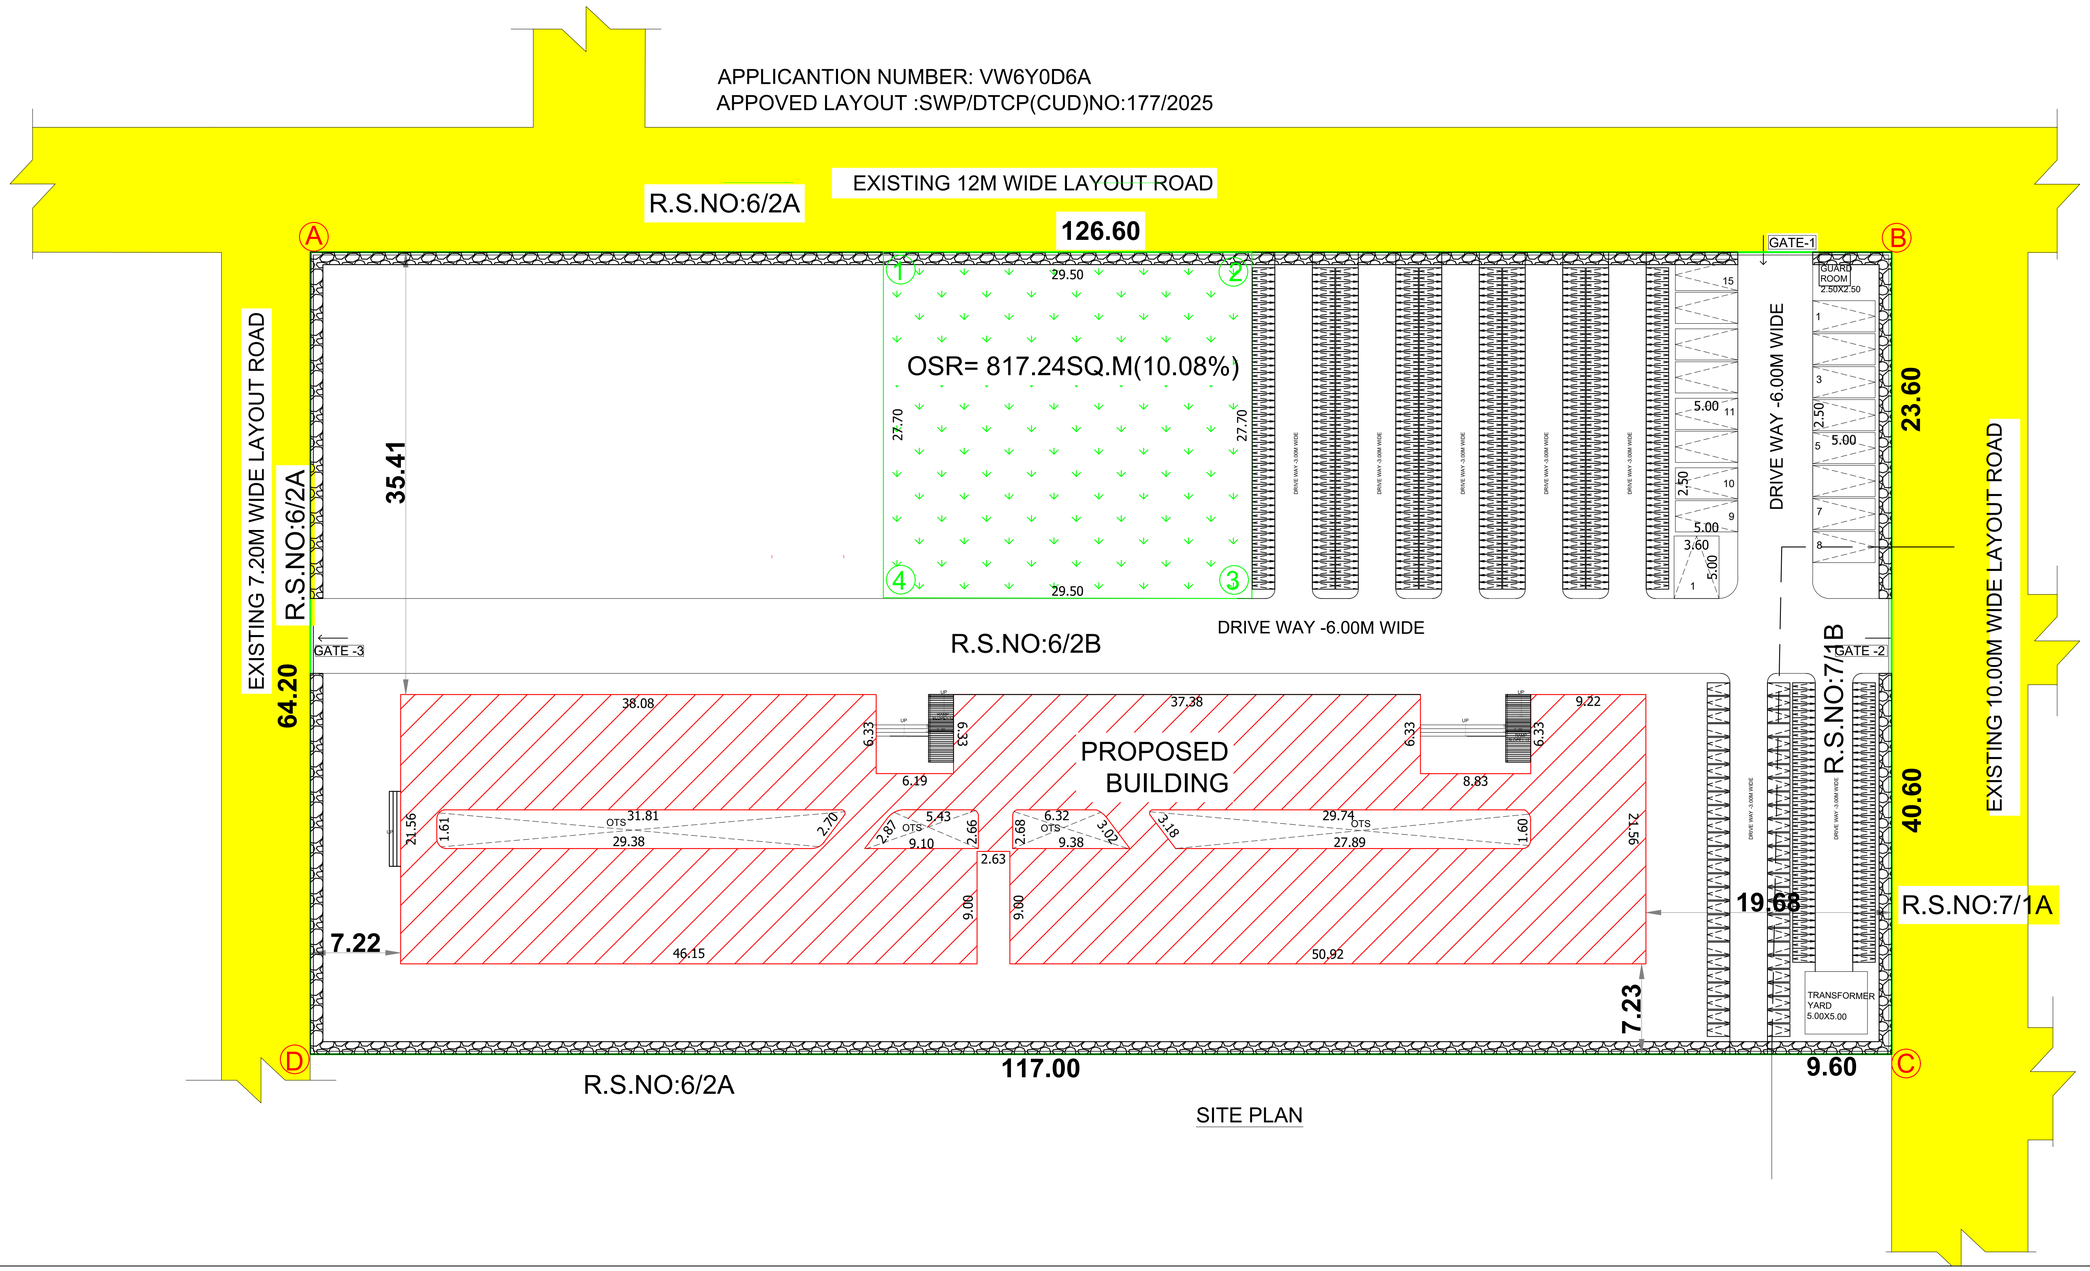

SITE PLAN

SCALE :1:200
ALL DIMENSIONS AREA IN METER

SHEET :3/3

PLAN SHOWING THE PROPOSED CONSTRUCTION OF SCHOOL BUILDING IN R.S:NO:6/2B,7/1B VARAKALPATTU VILLAGE AND PANCHAYATH , CUDDALORE PANCHAYATH UNION , CUDDALORE TALUK AND CUDDALORE DISTRICT.

AREA DETAILS:

TOTAL AREA OF SITE ---------- 8100.00 SQ.MT
(As perSite and Patta)

FLOOR	FSI AREA (SQ.M)	NON - FSI AREA (SQ.M)	TOTAL BUILTUP AREA (SQ.M)
GROUND FLOOR	1792.24	--	1792.24
FIRST FLOOR	1792.24	--	1792.24
TERRACE FLOOR	--	95.78	95.78
GUARD ROOM	--	6.25	6.25
TOTAL AREA	3584.48	102.03	3686.51

PLOT COVERAGE :

Plot Coverage:1797.49 / 8100.00 x 100 = 22.19%

FLOOR SPACE INDEX (FSI) :

Floor space index: = $\frac{\text{FSI AREA}}{\text{SITE AREA}} = \frac{3584.48}{8100.00}$ = 0.44 < 2.0

PARKING DETAILS :

PARKING :	SIZE	REQUIRED	PROVIDED
CAR	2.50x5.00	7	7(CAR)+1(PH)+2(EV)=10
PH CAR	3.60x5.00		
TWO WHEELER	1.00x1.80	42	36+4(EV)=50
TWO WHEELER	0.56x1.80	420	541

COLOR INDEX :

PLOT BOUNDARY
PROPOSED BUILDING
DRIVE WAY SHOWN
EXISTING ROAD

N
W E
S

For SHREE MAHAVEER SAI SKANDHA SPACE
Partner
Partner

APPLICANT

Er.D.KATHIRAVAN,B.E.,
Licenced Engineer
RE/GR-II/VD/Aug 2022/061
No.56C, Hospital Road,Opp. to GH
Villupuram - 605 602.
Cell: 9585628580

REGISTERED ENGINEER

Er.N.SOWNDHARYA,B.E.,M.E.,
Structural Engineer Grade - II, (SE)
Reg. No. CGL DIST/SE/GR.II/2021/08/004
JJCADD SERVICE
No. 12/A, Municipal Complex, GST Road,
(Near DTCP Office), Chengalpattu-603001.
Cell: 6379662661

STRUCTURAL ENGINEER

OnlineApplicationNo:SWP/BPA/786417/2026

SWP/DTCP/CUD/BP No . 12/2026

OFFICE USE

THE LANDLENS SUITE

Eight ways to know a piece of land before you pay for it.

This report covers one part of the picture. These cover the rest, drawn from the same government records, for any property in Tamil Nadu.

LandLens One
Ask anything about a property and get an answer grounded in live government records, with the sources shown.
/landlens/one

Verify My Land
Every record check run on one property and returned as a single report.
/landlens/verify-my-land

Legal Opinion
An advocate's written opinion on the title, built on the records we pull for it.
/landlens

One Map
Every layer on one map: the parcel, its boundary, zoning, water bodies and what sits around it.
/landlens/one/map

PriceMap
What land actually changed hands for around this plot, taken from the registered deeds.
/landlens/pricemap

Build Scope
What you are allowed to build here: floor space, height, coverage and setbacks.
/landlens/build-scope

Property Tracker
Watch a property and hear about it when something new is registered against it.
/landlens/property-tracker

Deal Room
Run the transaction in one place: documents, stamping, signatures and the parties.
/landlens/deal-room

FREE TOOLS · NO ACCOUNT NEEDED

Twenty-four checks you can run yourself, at no cost.

Records and verification

The registers themselves, read for you.

- Encumbrance Certificate
- Patta and Chitta
- Field Measurement Sketch
- EC Analyzer
- Bank charge check
- Court case search
- Seller background check
- Approval check by survey

Value and duty

What it is worth and what it costs to register.

- Guideline value by street
- Guideline value by survey
- Stamp duty and registration fees
- Capital gains
- Floor space index
- Area unit converter

Zoning and land use

What the plan says can happen on this land.

- Land use zone finder
- CMDA land use check
- Coastal regulation zone
- Master plan check
- Water bodies finder
- Airport height clearance

Registers and directories

Who holds it, and which office keeps the record.

- Find your registering office
- Temple property check
- Waqf property check
- RERA register

Every free tool
/tools

Services we run for you
/services

The LandLens suite
/landlens/one

Verified RealEstate™

Every claim in this document traces back to a government record.

- Legal opinions, due diligence and title verification
- Building plan, layout and sub-division approvals
- Completion and occupancy certificates, regularisation
- Escrow, negotiation and NRI property management
- Land survey, soil testing, architecture and construction

Verified RealEstate
3/350/2 Mettukuppam,
OMR Thoraipakkam,
Chennai 600 097, India
hello@verified.realestate
+91 9996 12 9996

Prepared from the registers named on the page each finding sits on. Where a register could not be read, this document says so in its place rather than leaving the gap to be read as a clean result.