

PP

APPROVAL RECORD

Planning Permission

Cuddalore district, Tamil Nadu

APPROVAL TYPE

Building Plan

ISSUING AUTHORITY

Rural Panchayat

The approval as the planning authority issued it, reproduced in full behind this page.

An approval speaks to what was sanctioned, not to what was built. Completion is a separate record.

ELEVATION

[illegible]

The diagram illustrates a solar water heating system. At the top, a rectangular solar panel is shown. Below it, a box labeled 'CAPACITY 1500 LTS / DAY' represents the solar cells. This box is connected to a larger box labeled 'SOLAR WATER HEATER'. The heater box contains six small circles representing heating elements. A dimension line indicates the heater's size as 2.11' by 1.18'.



R.C.C. Concrete

Tread - 25.00 CM

Riser - 15.00 CM

Staircase details

6" DIA BOREWELL

BOREWELL DETAIL

Diagram illustrating the R.C.C. Column Footing Details. The column is labeled R.C.C. (1:2:4) Column-230*23. The footing is labeled P.C.C. 1:5:10 Sand Gravel Mix (1:3). The column height is 6'-0". The footing width is 3'-0". The column is reinforced with STIRRUPS 6mm @ 150mm CTC and 12mm 6Nos. The footing is reinforced with G.I. BEAM and G.I.

**R.C.C. COLUMN
FOOTING DETAILS**
SCALE : 1:25

A site plan diagram showing a road labeled "LACKUR ROAD" running horizontally. A rectangular area labeled "PROPOSED SITE" is located below the road. A north arrow points towards the top right of the diagram.



LACKUR ROAD
PROPOSE

1.50 M

1.00 M

NOT TO SCALE

R.C.C. SLAB WITH HOLE

SAND

BROKEN STONE

RAIN WATER HARVEST COLLECTION PIT.

REFERENCE	METER
MD - MAIN DOOR	1.06x2.13
O - OPEN	0.91x2.13
W1 - WINDOW	1.22x1.37

AREA DETAILS	SQ.M.	SQ.FT.
PLOT AREA AS PER DOCUMENT	825.00	8880.30
PLOT AREA AS PER FMB	820.01	8826.58
SUPER IMPOSED PLOT AREA	820.01	8826.58

PROPOSED BUILTUP AREA				
AREA DETAILS	FSI	NON.FSI	SQ.M	SQ.FT
GROUND FLOOR AREA	13.90		13.90	149.61
TOTAL FSI AREA	13.90		0.03%	149.61
TOTAL BUILDING AREA			13.90	149.61
AREA OF OPEN SPACE			811.10	8730.69

- | | |
|-----------------------------|--------------------------|
| 1. OWNERS BOUNDARY SHOWN IN | ☐ |
| 2. PROPOSED SHOWN IN | ☐ |
| 3. ROAD SHOWN IN | ☐ |

1. ALL DIMENSIONS ARE IN METER
2. TOILET WASTE WATER TO BE CONNECTED TO UGD.
3. WASTE WATER TO BE USED FOR GARDENING
PURPOSED ONLY.

OWNER NAME

K. Shanthi

Mrs. SHANTHI
W/O, Mr. KOALANCHI


ENGINEER

REF:14972025

R. Jayanthi
Er. R. JAYANTHI DCE.,
Civil Engineer
Licensed Surveyor Gr- III
SRI ELAKSHMI HOUSING
62B/6, Nadu Gujili Street, Trichy -620 003.
☎ 90 80 80 30 31

PLAN SHOWING THE PROPOSED CONSTRUCTION OF A RESIDENTIAL BUILDING IN OLD S.F.NO: 91/9A,
NEW S.F.NO: 91/9A3, PATTA NO: 1690 AT LAKKUR VILLAGE AND PANCHAYAT,
MANGALORE UNION, TITTAKUDI TALUK, CUDDALORE DISTRICT.

Mrs. SHANTHI
W/O, Mr. KOALANCHI

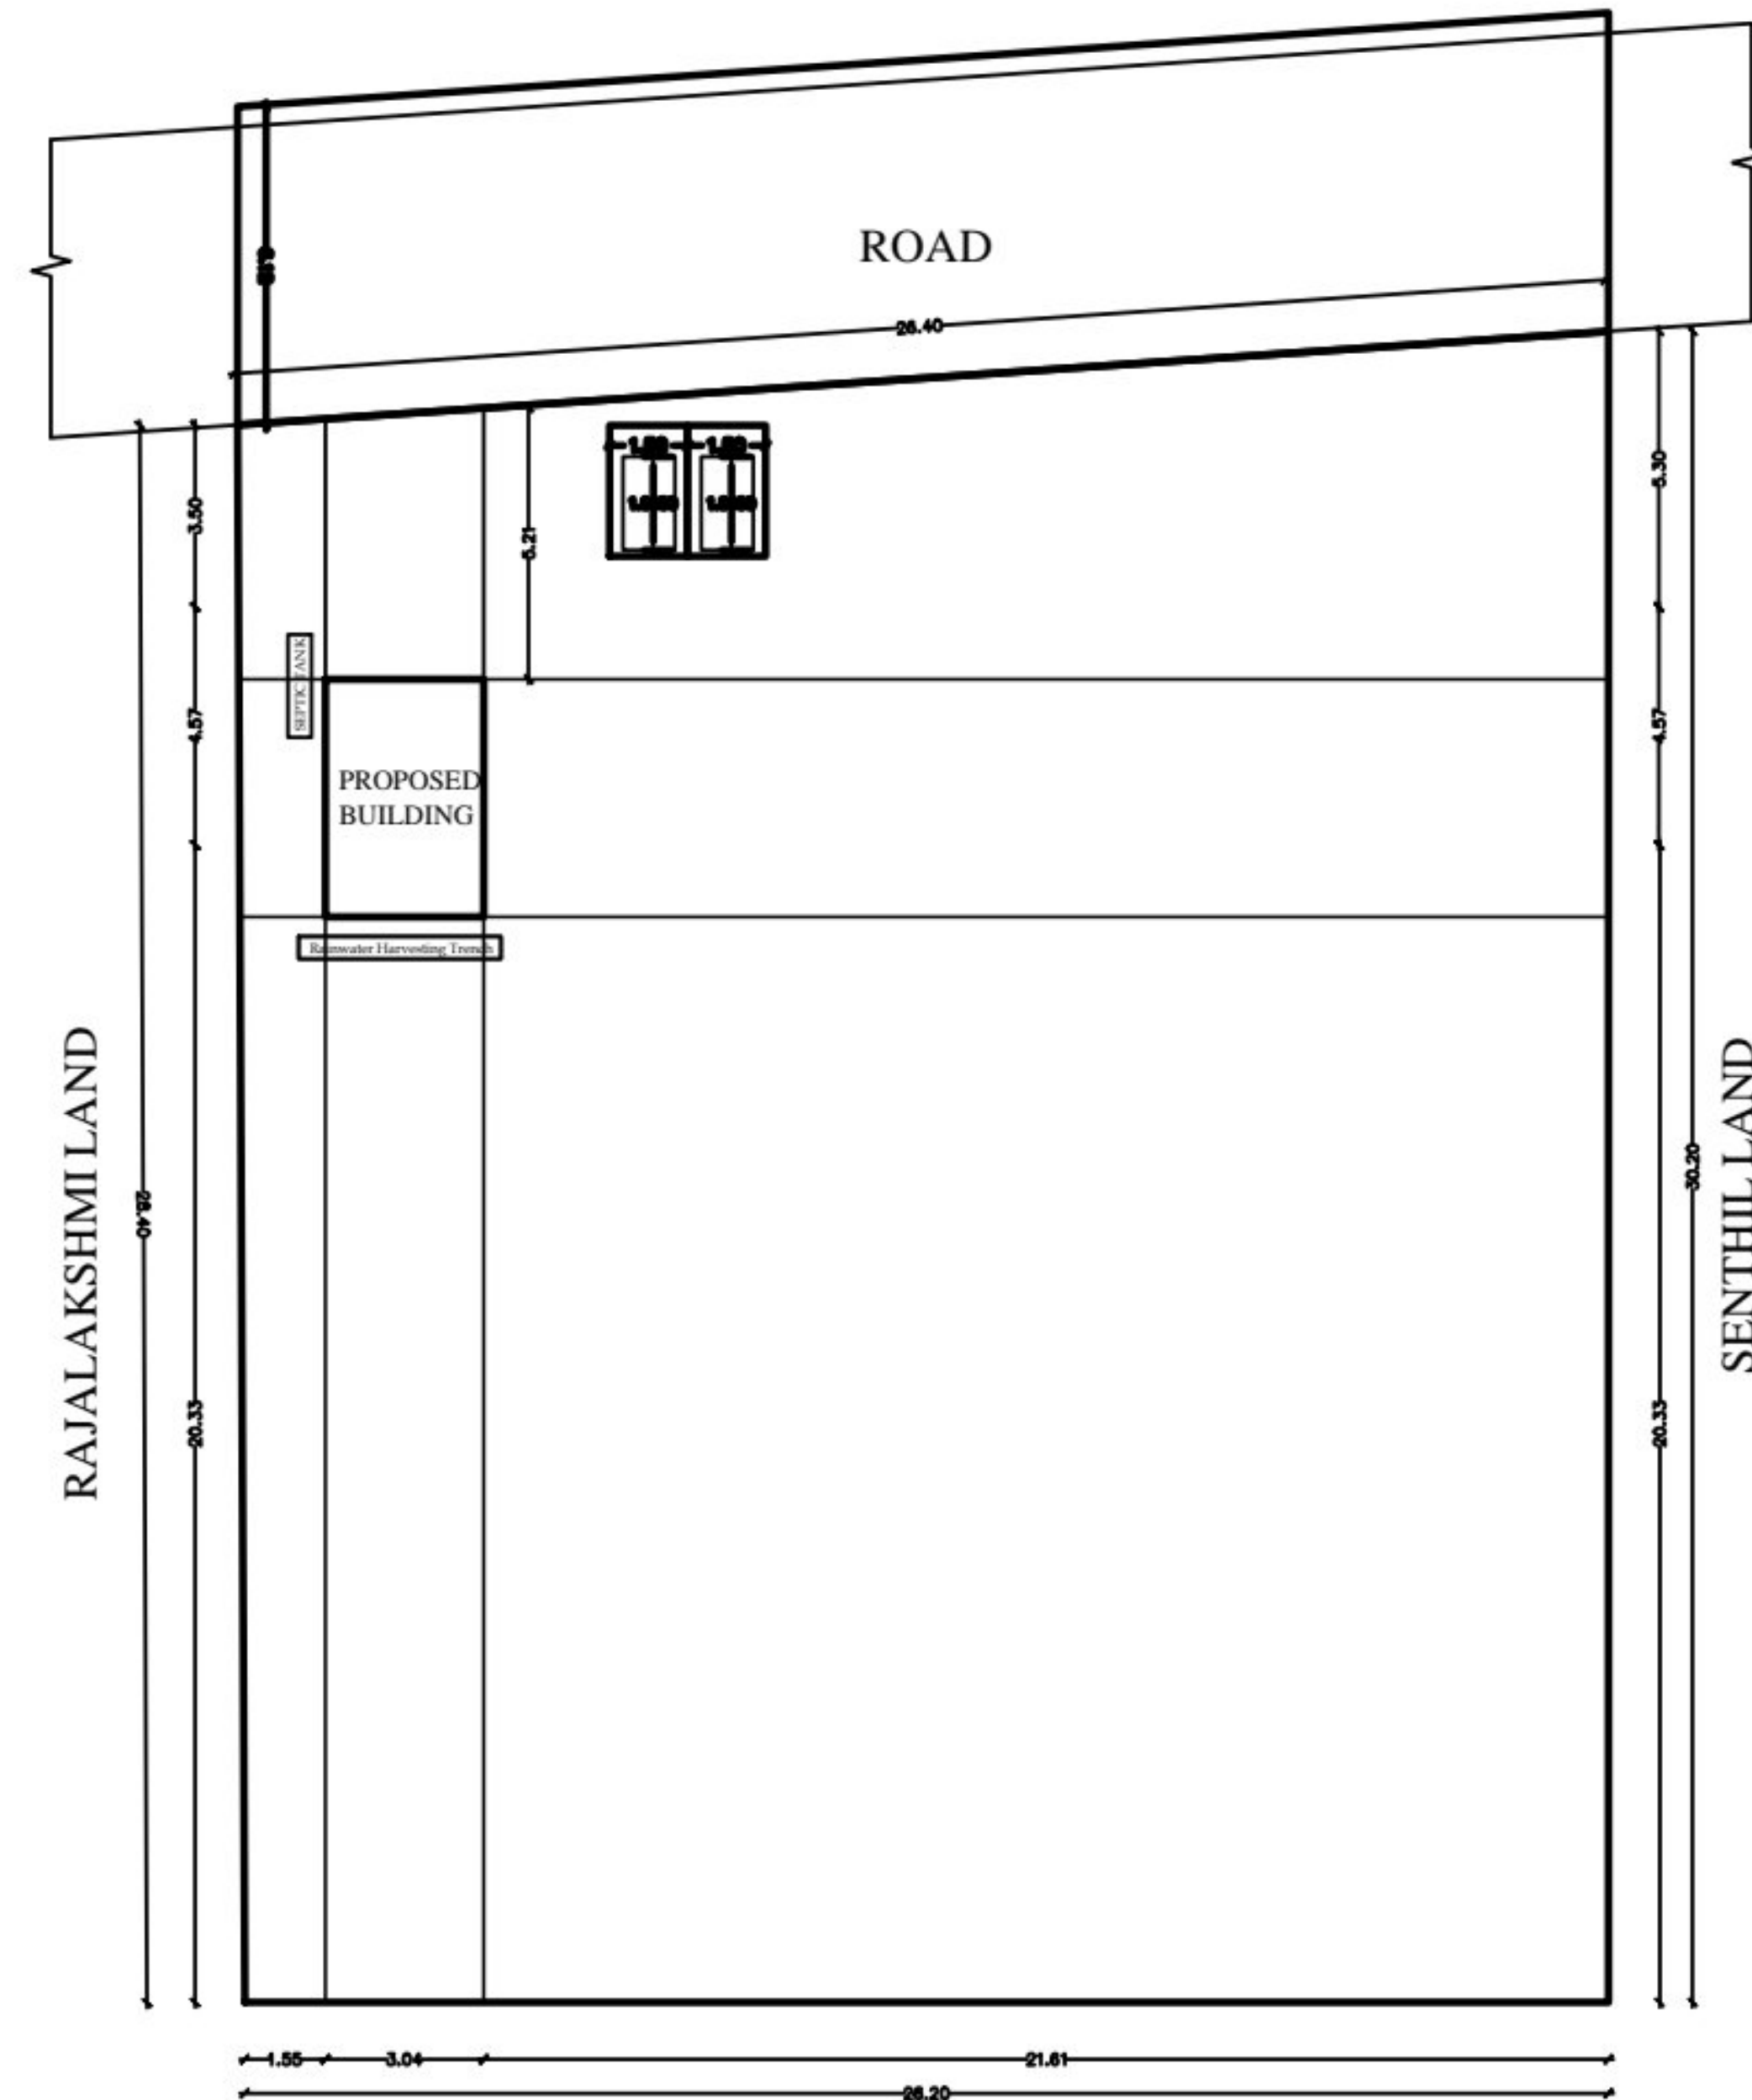

APPROVAL AUTHORITY

REFERENCE	METER
MD - MAIN DOOR	1.06x2.13
O - OPEN	0.91x2.13
W1 - WINDOW	1.22x1.37

AREA DETAILS	SQ.M.	SQ.FT.
PLOT AREA AS PER DOCUMENT	825.00	8880.30
PLOT AREA AS PER FMB	820.01	8826.58
SUPER IMPOSED PLOT AREA	820.01	8826.58

PROPOSED BUILTUP AREA			
AREA DETAILS	FSI	NON FSI	SQ.M.
GROUND FLOOR AREA	13.90		13.90
TOTAL FSI AREA	13.90	0.01%	149.61
TOTAL BUILDING AREA			13.90
AREA OF OPEN SPACE			811.10

- OWNERS BOUNDARY SHOWN IN
- PROPOSED SHOWN IN
- ROAD SHOWN IN

- ALL DIMENSIONS ARE IN METER
- TOILET WASTE WATER TO BE CONNECTED TO UGD.
- WASTE WATER TO BE USED FOR GARDENING PURPOSED ONLY.

OWNER NAME

K. Shanthi

Mrs. SHANTHI
W/O, Mr. KOALANCHI

ENGINEER REF:14972025

SENTHIL LAND

SITE PLAN
SCALE : 1:100

SHEET_2 OF 2

Eight ways to know a piece of land before you pay for it.

This report covers one part of the picture. These cover the rest, drawn from the same government records, for any property in Tamil Nadu.

LandLens One

Ask anything about a property and get an answer grounded in live government records, with the sources shown.

[/landlens/one](#)



Verify My Land

Every record check run on one property and returned as a single report.

[/landlens/verify-my-land](#)



Legal Opinion

An advocate's written opinion on the title, built on the records we pull for it.

[/landlens](#)



One Map

Every layer on one map: the parcel, its boundary, zoning, water bodies and what sits around it.

[/landlens/one/map](#)



PriceMap

What land actually changed hands for around this plot, taken from the registered deeds.

[/landlens/pricemap](#)



Build Scope

What you are allowed to build here: floor space, height, coverage and setbacks.

[/landlens/build-scope](#)



Property Tracker

Watch a property and hear about it when something new is registered against it.

[/landlens/property-tracker](#)



Deal Room

Run the transaction in one place: documents, stamping, signatures and the parties.

[/landlens/deal-room](#)



Twenty-four checks you can run yourself, at no cost.

Records and verification

The registers themselves, read for you.

Encumbrance Certificate

Patta and Chitta

Field Measurement Sketch

EC Analyzer

Bank charge check

Court case search

Seller background check

Approval check by survey

Value and duty

What it is worth and what it costs to register.

Guideline value by street

Guideline value by survey

Stamp duty and registration fees

Capital gains

Floor space index

Area unit converter

Zoning and land use

What the plan says can happen on this land.

Land use zone finder

CMDA land use check

Coastal regulation zone

Master plan check

Water bodies finder

Airport height clearance

Registers and directories

Who holds it, and which office keeps the record.

Find your registering office

Temple property check

Waqf property check

RERA register



Every free tool
/tools



Services we run
for you
/services



The LandLens
suite
/landlens/one



Every claim in this document traces back to a government record.

Legal opinions, due diligence and title verification

Building plan, layout and sub-division approvals

Completion and occupancy certificates, regularisation

Escrow, negotiation and NRI property management

Land survey, soil testing, architecture and construction

Verified RealEstate
3/350/2 Mettukuppam,
OMR Thoraipakkam,
Chennai 600 097, India
hello@verified.realestate
+91 9996 12 9996

Prepared from the registers named on the page each finding sits on. Where a register could not be read, this document says so in its place rather than leaving the gap to be read as a clean result.

