PP APPROVAL RECORD

Planning Permission

Survey 425/6 and 1 more

Vazhuthalampattu, Kurinjipadi taluk

Cuddalore district, Tamil Nadu

APPROVAL TYPE
Building Plan


ISSUING AUTHORITY
DTCP

The approval as the planning authority issued it, reproduced in full behind this page.


An approval speaks to what was sanctioned, not to what was built. Completion is a separate record.

PLAN SHOWING THE PROPOSED CONSTRUCTION OF KALYANAMANDAPAM BUILDING IN R.S.NO - 425/6,7 AT VAZHUTHALAMPATTU VILLAGE AND PANCHAYAT, KURINJIPADI PANCHAYAT UNION AND TALUK, CUDDALORE DISTRICT.


Name of the Owner :- Thiru.G.Ashok. S/o.Gunasekaran.
Name of the Power Agent :- Thiru.V.Gunasekaran S/o.Veerappan

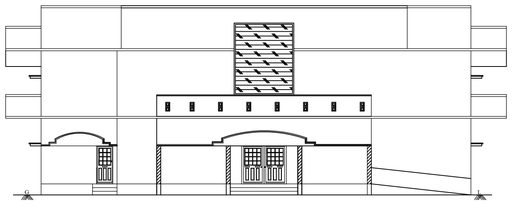


ELEVATION

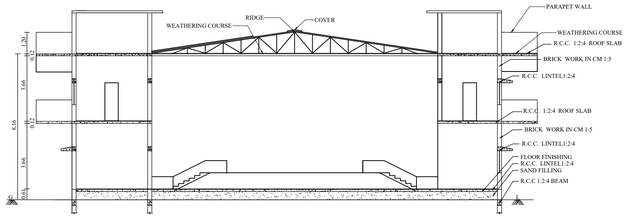

SECTION ON - AA

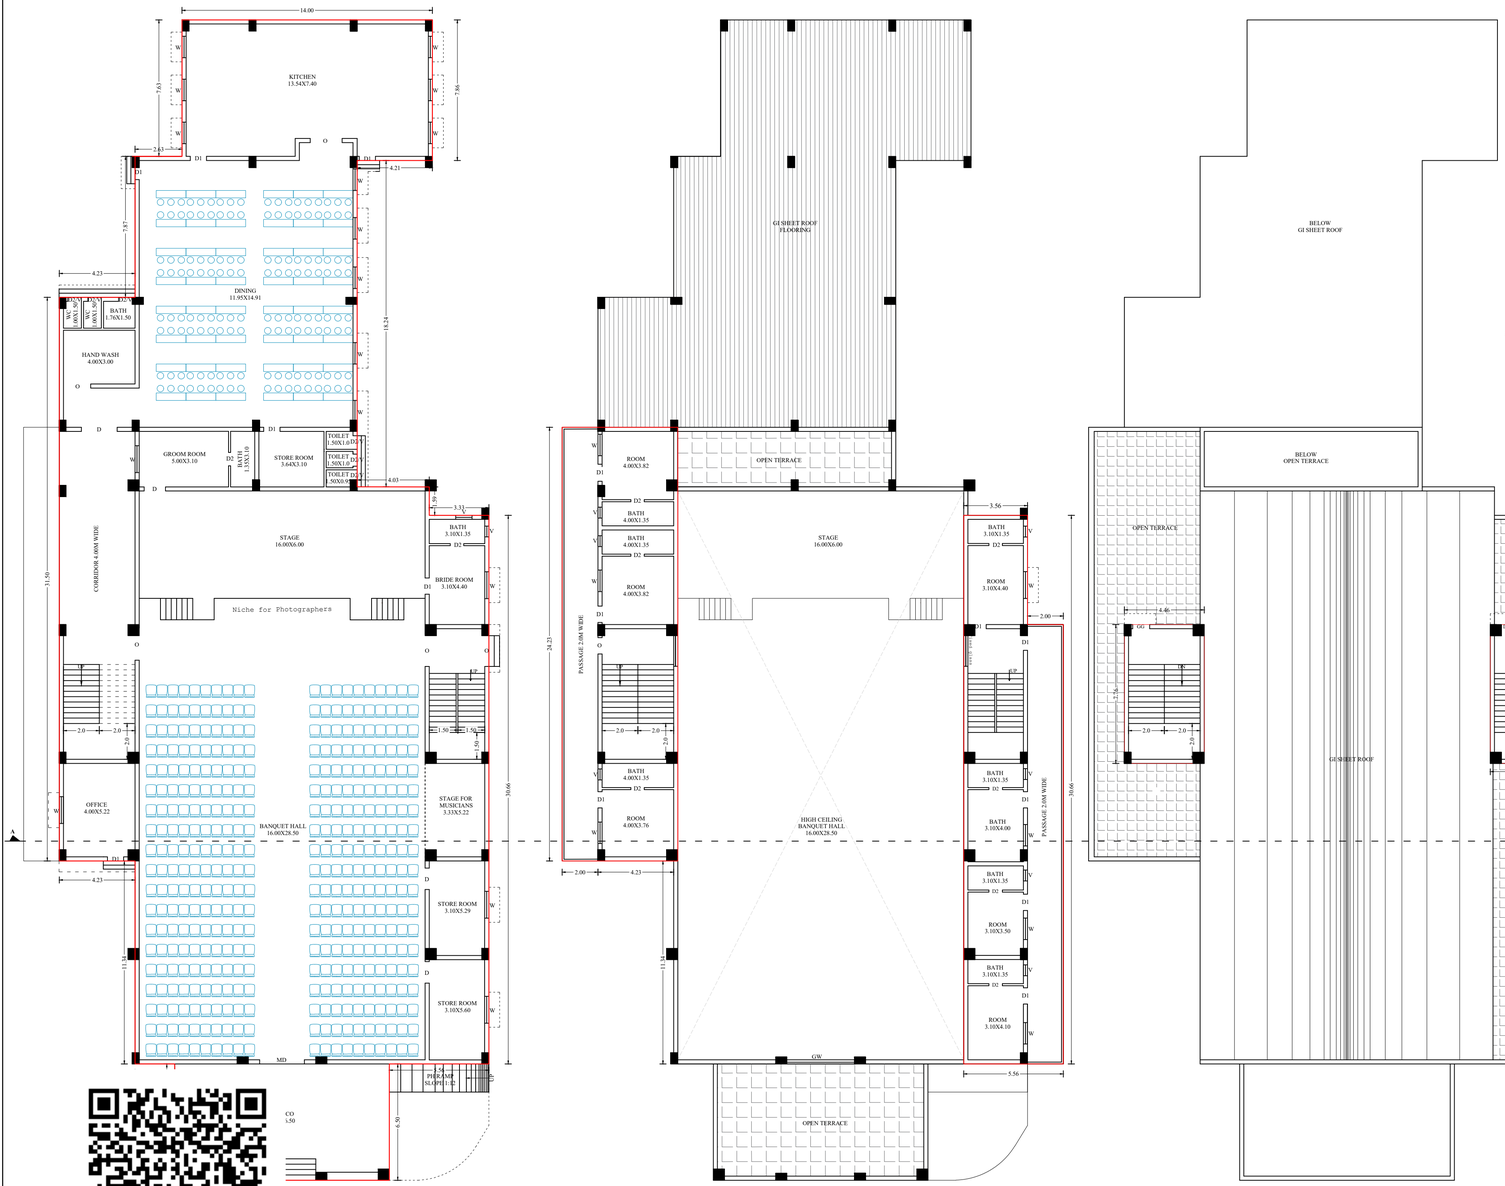

.OOR PLAN **FIRST FLOOR PLAN** **TERRACE FLOOR PLAN**

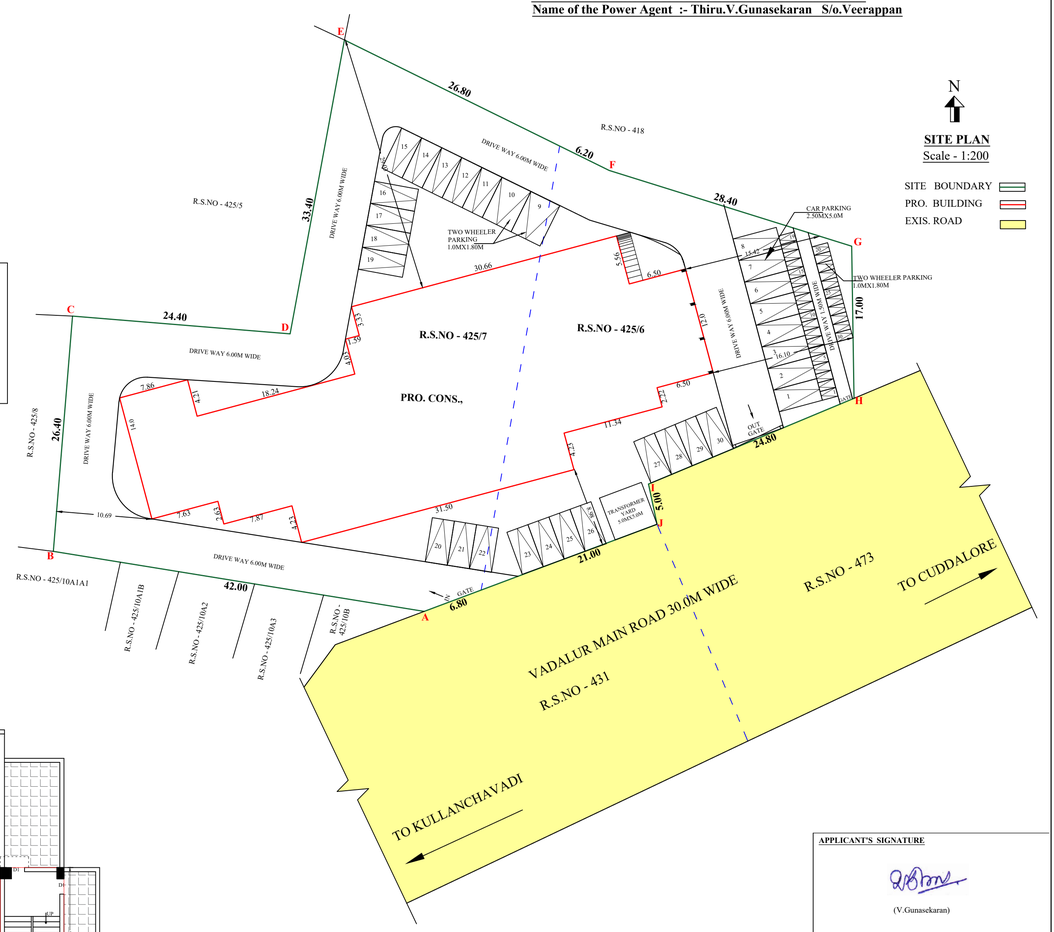

APPLICANT'S SIGNATURE

(V.Gunasekaran)

ARCHITECT/REGISTERED ENGINEER

A. NARAYANAN B.Arch.,
COUNCIL OF ARCHITECTURE
Reg. No. CA / 2018 / 100115
Cell: 99440 20004.

REGISTERED STRUCTURAL ENGINEER

Er. G. ELANGOVAN, B.E.(Civil), Registered Structural Engineer Gr-II
Regd. No. : RSE/GII-1/OC/1/2022,
District Town & Country Planning Cuddalore,
No.32-H, Panagalpalace,
Manjakuppam, Cuddalore - 607 001.
Cell: 97541 28008.

REGISTERED CONSTRUCTION ENGINEER

S.R.GOPALAKRISHNAN, B.Sc.,
REGISTERED CONSTRUCTION ENGINEER
Reg.No: R/CE / CDL / 2022 / 11/TP-1/CUDDALORE
No.67, Alamelu Amman Nagar,
Kurinjipadi (k Taluk,
Cuddalore Dist - 607 302.Cell : 99656 72582.

SPACE FOR APPROVAL


ONLINE APPLICATION NO - SWP/BPA/967575/2026


SWP/DTCP/CUD/BP NO - 66/2026

STAIR CASE DETAILS




RAINWATER HARVESTING SYSTEM

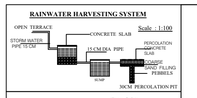


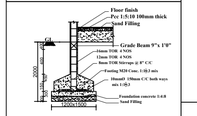


RCC COLUMN FOOTING

SEPTIC TANK DETAIL
SCALE 1:100

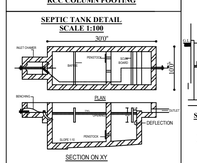


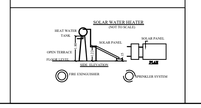

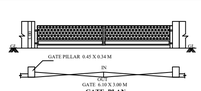


COMPOUND WALL SECTION

SEWAGE TREATMENT PLANT
SCALE 1:100

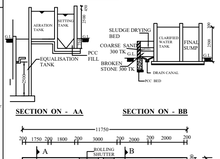

SECTION ON - AA **SECTION ON - BB**

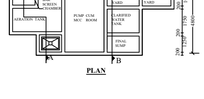

PLAN

AREA DETAILS SQM

Area of the Site 3400.00

FLOOR NAME	TOTAL BUILTUP AREA(SQM)	NON F.S.I AREA	F.S.I. AREA
Ground Floor	1180.76	-	1180.76
First Floor	314.88	-	314.88
Head Room	62.20	62.20	-
Total	1557.84	62.20	1495.64

Area of the Open space 2219.24

Plot coverage (1180.76 / 3400.00) (Ground Floor area / site area) 34.72 > 60%

F.S.I. (1495.64 / 3400.00) (Total Floor area / site area) 0.44

Parking Details	Required	Provided
Car Parking	29Nos	30 Nos
Two wheeler Parking	29 Nos	30 Nos
Physically challenged Persons Car parking	2 Nos	2 Nos

REFERENCE		MTS	AREA
MD	DOOR	3.05 X 2.10	6.41
D0	DOOR	1.52 X 2.10	3.19
D	DOOR	1.22 X 2.10	2.56
D1	DOOR	0.91 X 2.10	1.91
D2	DOOR	0.76 X 2.10	1.60
W0	WINDOW	2.44 X 1.37	3.34
V	VENTILATOR	0.91 X 0.61	0.56

NOTE:-
PROVIDING "U" TRAP FOR SEPTIC TANK.
PROVIDING FOR SOLAR WATER HEATER SYSTEM.
PROVIDING FOR SEWAGE TREATMENT PLANT

THE LANDLENS SUITE

Eight ways to know a piece of land before you pay for it.

This report covers one part of the picture. These cover the rest, drawn from the same government records, for any property in Tamil Nadu.

LandLens One
Ask anything about a property and get an answer grounded in live government records, with the sources shown.
/landlens/one

Verify My Land
Every record check run on one property and returned as a single report.
/landlens/verify-my-land

Legal Opinion
An advocate's written opinion on the title, built on the records we pull for it.
/landlens

One Map
Every layer on one map: the parcel, its boundary, zoning, water bodies and what sits around it.
/landlens/one/map

PriceMap
What land actually changed hands for around this plot, taken from the registered deeds.
/landlens/pricemap

Build Scope
What you are allowed to build here: floor space, height, coverage and setbacks.
/landlens/build-scope

Property Tracker
Watch a property and hear about it when something new is registered against it.
/landlens/property-tracker

Deal Room
Run the transaction in one place: documents, stamping, signatures and the parties.
/landlens/deal-room

FREE TOOLS · NO ACCOUNT NEEDED

Twenty-four checks you can run yourself, at no cost.

Records and verification

The registers themselves, read for you.

- Encumbrance Certificate
- Patta and Chitta
- Field Measurement Sketch
- EC Analyzer
- Bank charge check
- Court case search
- Seller background check
- Approval check by survey

Value and duty

What it is worth and what it costs to register.

- Guideline value by street
- Guideline value by survey
- Stamp duty and registration fees
- Capital gains
- Floor space index
- Area unit converter

Zoning and land use

What the plan says can happen on this land.

- Land use zone finder
- CMDA land use check
- Coastal regulation zone
- Master plan check
- Water bodies finder
- Airport height clearance

Registers and directories

Who holds it, and which office keeps the record.

- Find your registering office
- Temple property check
- Waqf property check
- RERA register

Every free tool
/tools

Services we run for you
/services

The LandLens suite
/landlens/one

Verified RealEstate™

Every claim in this document traces back to a government record.

- Legal opinions, due diligence and title verification
- Building plan, layout and sub-division approvals
- Completion and occupancy certificates, regularisation
- Escrow, negotiation and NRI property management
- Land survey, soil testing, architecture and construction

Verified RealEstate
3/350/2 Mettukuppam,
OMR Thoraipakkam,
Chennai 600 097, India
hello@verified.realestate
+91 9996 12 9996

Prepared from the registers named on the page each finding sits on. Where a register could not be read, this document says so in its place rather than leaving the gap to be read as a clean result.